

DRAFT EIA / EMP FOR PROPOSED ROUGH STONE AND GRAVEL QUARRY CATEGORY B1 CLUSTER

(Submitted for Public Hearing as per the provisions of EIA Notification 2006 &
its amendments thereof)

ToR Identification No.TO25B0108TN5708817N (F.No.11994), dated.19.08.2025)

PROPOSED QUARRY LEASE DETAILS	
SURVEY NOS	46/1, 46/3, 46/4, 46/5, 46/6, 46/7, 46/8, 46/9, 46/11, 46/12, 47/1, 47/2, 47/4, 47/6(P), 47/7(P), 47/8, 47/9A, 47/9B(P), 47/9C(P), 47/10, 47/11A, 47/11B, 47/11C(P), 47/11D(P), 47/11E(P), 47/11F(P)
VILLAGE	KALAIYARKARISALKULAM
TALUK	ARUPPUKOTTAI
DISTRICT	VIRUDHUNAGAR
EXTENT	3.85.50 Ha
PROPOSED PRODUCTION FOR 5 YEARS	13,39,483.75Ts/487085 m ³ OF ROUGH STONE & 3,95,258Ts /1,97,629 m ³ OF GRAVEL
LAND	PATTA LAND

(Sector No. 1(a) (Sector no.1 as per NABET)

Category of the Project: B1 Cluster Mining, Total Cluster Area – 8.83.22 Ha

Baseline Monitoring Period – March to May 2025

APPLICANT

**THIRU.P.ELANGO VAN,
S/o.P.PERIYASAMY,
No.2, KALA NADAR STREET,
KAMUTHI, RAMANATHAPURAM DISTRICT -623 603.**

ENVIRONMENTAL CONSULTANT	LABORATORY
M/s. GLOBAL MINING SOLUTIONS <i>(NABET Accredited & ISO 9001 Certified Consultant)</i> Plot No. 6, S.F.No. 13/2, A2, VS City, RC Chetty patty, Kottamettupatty, Omalur, Salem, Tamil Nadu – 636 455. NABET Accreditation No: NABET/EIA/23-26/SA 0241, Valid Until - January 4, 2026 Contact: 97502 23535 & 94446 54520 Email: infoglobalmining@gmail.com, globalminingsolutionssalem@gmail.com	M/s. SHRIENT ANALYTICAL & RESEARCH LABS PRIVATE LIMITED <i>(NABL Accredited Testing Laboratory)</i> Valid Until -29.09.2025 #416/15, Dhargas Road, Perungalathur, West Tambaram, Chennai, Tamil Nadu, India.

AMENDMENT PAGE

SL	Page No.	Section / Clause / Para / Line (as Applicable)	Date of Amendment	Amendment Made	Reasons of amendment	Signature of Person Authorizing Amendment
1						
2						
3						
4						
5						
6						
7						
8						
9						
10						

ACKNOWLEDGEMENT

M/s. Global Mining Solutions, Salem is very much thankful to Thiru.P.Elangovan, (Lessee) for the confidence and trust placed on our organization for carrying out Environmental Impact Assessment (EIA) study for the proposed Rough Stone and Gravel Quarry over a lease extent of 3.85.50 Ha & a cluster extent of 8.83.22 Ha at Kalaiyarkarisalkulam Village, Aruppukottai Taluk, Virudhunagar District, Tamil Nadu and formulating the Environmental Management Plan (EMP). We also gratefully acknowledge the cooperation and assistance provided by concerned government authorities for collection of secondary information for the preparation of EIA/EMP report. Our sincere thanks to the local people of Kalaiyarkarisalkulam Village and the nearby villages for their whole hearted cooperation and constant involvement during the entire field study without which the study would not have been possible.

For: M/s. Global Mining Solutions




(M.Prabhu)

Managing Director

UNDERTAKING

In Line with MoEF OM no. J – 11013/41/2006-IA. II (I) dated 5th October 2011, we hereby give our undertaking for owning the content and information in the EIA/EMP report submitted for EC of the proposed Rough Stone and Gravel Quarry over a lease extent of 3.85.50 Ha & a cluster extent of 8.83.220 Ha at Kalaiyarkarisalkulam Village, Aruppukottai Taluk, Virudhunagar District, Tamil Nadu.

For M/s. Global Mining Solutions

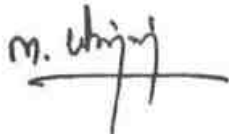

Name: Manikandan Manickam

EIA Coordinator – Mining of Minerals


Global Mining Solutions

UNDERTAKING

In Line with MOEF OM no. J-11013/41/2006-IA.II (1) dated 4th Aug 2009 and its Amendments, we hereby confirm that all Terms of Reference issued by Ministry of Environment, Forest and Climate Change vide Letter No: TO25B0108TN5708817N, dated:19.08.2025 for preparation of EIA/EMP report for the proposed Rough Stone and Gravel Quarry over a lease extent of 3.85.50 Ha & a cluster extent of 8.83.22 Ha at Kalaiyarkarisalkulam Village, Aruppukottai Taluk, Virudhunagar District, Tamil Nadu, for the production of 4,87,085 m³ of Rough Stone and gravel 1,97,629 m³ from the proposed lease area and the details has been complied in the EIA/EMP report is factually correct.

The EIA/EMP report has been prepared by M/s. Global Mining Solutions (GMS), Salem. GMS is a NABET accredited consultant for preparation of EIA/EMP report of Mining of Minerals (Opencast only) vide certificate No. NABET/EIA/23-26/SA 0241 valid till 04.01.2026.

For M/s. Global Mining Solutions

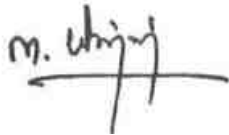

Name: Manikandan Manickam

EIA Coordinator – Mining of Minerals

Global Mining Solutions




QUALITY COUNCIL OF INDIA
Creating 20th Century Quality

NABET

National Accreditation Board for Education and Training

Certificate of Accreditation

Global Mining Solutions

Plot No - 6 SF No 13/2 A2, VS City, HC Chettypatty, Kottamettupatty, Omalur,
Salem, Tamil Nadu-636455

The organization is accredited as **Category-A** under the QCI-NABET Scheme for Accreditation of **EIA Consultant Organization, Version 3** for preparing EIA/EMP reports in the following Sectors:

S. No	Sector Description	Sector (as per)		Cat.
		NABET	MoEFCC	
1	Mining of minerals including opencast/ underground mining	1	1 (a) (i)	A
2	Thermal power plants	4	1 (d)	B
3	Metallurgical industries (ferrous)	8	3 (a)	A
4	Cement Plants	9	3 (b)	A
5	Building and construction projects	38	8 (a)	B
6	Townships and Area development projects	39	8 (b)	B

Note: Names of approved EIA Coordinators and Functional Area Experts are mentioned in SAAE minutes dated May 20, 2023, posted on QCI-NABET website.


The Accreditation shall remain in force, subject to continued compliance to the terms and conditions mentioned in QCI-NABET's letter of accreditation bearing no. QCI/NAB/15/W/ACC25/3018 dated May 30, 2023. The accreditation needs to be renewed before its expiry date Global Mining Solutions, Salem following due process of assessment.

Valid up to
January 4, 2025



Certificate No.
NABET/EIA/23-26/SA 0241

Issue Date
May 30, 2023

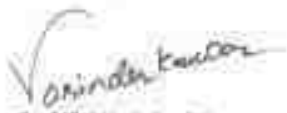

Prof. (Dr) Varinder S Kanwar
CEO - NABET


For the complete list of Accredited EIA Consultant Organizations with approved Sectors please refer to QCI-NABET website.

Declaration by Experts

Declaration by Experts contributing to the proposed Rough Stone and Gravel Quarry over a lease extent of 3.85.50Ha & a cluster extent of 8.83.220 Ha at Kalaiyarkarisalkulam Village, Aruppukottai Taluk, Virudhunagar District, Tamil Nadu.

I, hereby, certify that I was a part of the EIA team that developed the above EIA.

EIA Coordinator Name: M. Manikandan Manickam

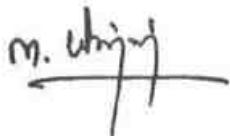

Signature & Date

Period of involvement: March 2025 to May 2025.


Contact information:



M/s Global Mining Solutions

Plot No.6, SF No. 13/2, A2, VS City, RC Chettypatty,

Kottamettupatty, Omalur,

Salem, Tamil Nadu – 636 455

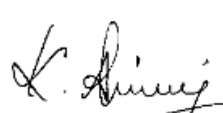S. No.	Functional areas	Name of the expert/s	Involvement (period and task**)	Signature and Date
1	AP	Dhanalakshmi Ramanathan	Assessment of existing air quality, Impact of the project on ambient air and suggested mitigation measures for air pollution. <u>Period: March 2025 to May 2025.</u>	
2	WP	Abirami Kaliaperumal	Assessment of existing water quality, impact of the project on surface and ground water quality, suggested mitigation measures for minimizing the impact. <u>Period: March 2025 to May 2025.</u>	
3	SHW	Ramadoss N	Assessment of waste generated from the project, suggested waste management practices. <u>Period: March 2025 to May 2025.</u>	
4	SE	Sarasvathy K	Baseline SE study. Data compilation and assessment. Impact of the project on SE status of the area. Formulation of CER plan. <u>Period: March 2025 to May 2025.</u>	
5	EB	Saravanan S	Baseline data collection of related to ecology of the area. <u>Period: March 2025 to May 2025.</u>	

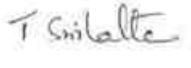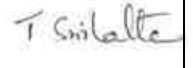6	HG	Ravinthiran N	Hydrogeological feature of the area. Ground water depth and impact of project on ground water of the area. <u>Period: March 2025 to May 2025.</u>	
7	AQ	Srilatha Thiruveedhula	Air quality modeling utilizing the area source model. Predication of the ground level concentration of the dust. Suggesting suitable mitigation measures. <u>Period: March 2025 to May 2025.</u>	
8	NV	Dhanalakshmi Ramanathan	Ambient noise study of the area. Incremental noise generation due to quarry operation and impact of the noise due to the project. <u>Period: March 2025 to May 2025.</u>	
9	LU	Srilatha Thiruveedhula	Preparation of land use map based on satellite imagery. Land use classification and analysis. Impact prediction of the project on the surrounding land environment. <u>Period: March 2025 to May 2025.</u>	

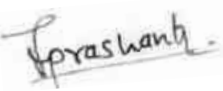
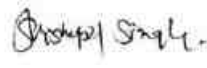
10	RH	S.V. Prashant	Identification of the Risk related to the mining activities. Preparation of emergency disaster management plan. Plan for supply of safety equipment for the worker. <u>Period: March 2025 to May 2025.</u>	
11	SC	Shisupal Sing	Soil monitoring, secondary data collection on soil type, soil management practices, utilization of Gravel. <u>Period: March 2025 to May 2025.</u>	
12	GEO	Valliappan Meyyappan	Geological map, stability of quarry and dump, management plan for mine stability, after use of mining quarry and geological feature of the area. <u>Period: March 2025 to May 2025.</u>	

TABLE OF CONTENT

CHAPTER NO	TITLE	PAGE NO
1.0	INTRODUCTION	56
1.1	PURPOSE OF THE Report	56
1.2	IDENTIFICATION OF PROJECT AND PROJECT PROPONENT	58
1.3	BRIEF DESCRIPTION OF THE PROJECT	59
1.4	IMPORTANCE OF THE PROJECT TO THE REGION	60
1.5	REGULATORY COMPLIANCES	61
1.6	NEED AND JUSTIFICATION OF THE PROJECT	64
1.7	STRUCTURE OF THE REPORT	65
2.0	PROJECT DESCRIPTION	67
2.1	TYPE OF THE PROJECT	67
2.2	NEED FOR THE PROJECT	67
2.3	LOCATION OF THE PROJECT	67
2.4	LAND USE PATTERN OF THE PROJECT AREA	73
2.5	SIZE AND MAGNITUDE OF THE OPERATION	73
2.6	TOPOGRAPHY AND DRAINAGE	74
2.7	GEOLOGY	74
2.8	RESOURCES AND RESERVES	75
2.9	PROCESS DESCRIPTION AND TECHNOLOGY	77
2.10	CONCEPTUAL MINING PLAN / FINAL MINE CLOSURE PLAN	82
2.11	PROJECT REQUIREMENT	84
3.0	DESCRIPTION OF THE ENVIRONMENT	86
3.1	INTRODUCTION	86
3.2	STUDY AREA	86
3.3	STUDY PERIOD	87
3.4	MONITORING LAB	87

3.5	ENUMERATION OF THE STRUCTURES LOCATED WITHIN 300 M RADIUS FROM THE PROPOSED QUARRY SITE	87
3.6	ENVIRONMENTAL SETTINGS OF THE PROJECT	89
3.7	EXISTING ENVIRONMENTAL SCENARIO	92
4.0	ANTICIPATED ENVIRONMENTAL IMPACTS AND MITIGATION MEASURES	126
4.1	GENERAL	126
4.2	PROJECT SPECIFIC IMPACTS AND MITIGATION MEASURES	126
4.3	BIOLOGICAL ENVIRONMENT	142
4.4	MITIGATION MEASURES	146
5.0	ANALYSIS OF ALTERNATIVES (TECHNOLOGY AND SITE)	151
5.1	ALTERNATE TECHNOLOGY	151
5.2	ALTERNATE SITE	151
6.0	ENVIRONMENTAL MONITORING PROGRAMME	152
6.1	GENERAL	152
6.2	MONITORING MECHANISM	152
6.3	ENVIRONMENTAL MONITORING SCHEDULE AND FREQUENCY	152
6.4	BUDGET FOR IMPLEMENTATION	153
6.5	SUBMISSION OF PERIODICAL REPORTS	153
6.6	DETAILED BUDGET AND PROCUREMENT SCHEDULES	154
7.0	ADDITIONAL STUDIES	155
7.1	PUBLIC CONSULTATION	155
7.2	RISK ASSESSMENT	155
7.3	DISASTER MANAGEMENT PLAN	158
7.4	CUMULATIVE IMPACT STUDY	160
8.0	PROJECT BENEFITS	168
9.0	ENVIRONMENTAL COST BENEFIT ANALYSIS	169
10.0	ENVIRONMENTAL MANAGEMENT PLAN	170
10.1	ENVIRONMENTAL POLICY	170
10.2	ENVIRONMENTAL MANAGEMENT PLAN	170
10.3	ADMINISTRATION AND TECHNICAL SETUP	173
10.4	OCCUPATIONAL SAFETY & HEALTH MANAGEMENT	174
10.5	BUDGETARY PROVISION FOR ENVIRONMENTAL MANAGEMENT	175
10.6	CONCLUSION	177

11.0	SUMMARY AND CONCLUSION	178
11.1	INTRODUCTION	178
11.2	PROJECT DESCRIPTION	178
11.3	DESCRIPTION OF THE ENVIRONMENT	180
11.4	ANTICIPATED ENVIRONMENTAL IMPACTS AND MITIGATION MEASURES	184
11.5	ANALYSIS OF ALTERNATIVES	189
11.6	ENVIRONMENTAL MONITORING PROGRAM	189
11.7	ADDITIONAL STUDIES	189
11.8	PROJECT BENEFITS	191
11.9	CONCLUSION	191
12.0	DISCLOSURE OF CONSULTANTS	192

List of Tables	
Description	Page No.
Table – 1.1 Cluster Mines Details	57
Table -1.2 Project Identification	58
Table -1.3- Details of Project Proponent	59
Table 1.4 Brief Description of the project	59
Table 1.5 Present Legal Status	62
Table 2.1 Boundary Coordinates of the Project	68
Table 2.2 Mine Lease Area and its Ownership	68
Table 2.3 Site Connectivity	69
Table 2.4 Land use pattern of the Project area	73
Table 2.5 Available Geological Resources	75
Table 2.6 – Available Mineable Reserves	76
Table 2.7 – Machinery Details	79
Table 2.8 – Drilling and blasting	80
Table 2.9– Year wise Production for First Five Years	81
Table 2.9 - Ultimate Pit Dimension	82
Table 2.10 Details of Water requirement	84
Table 2.11 Employment Generation	84
Table 3.1 Structures within 300 m radius	87
Table 3.2 Environmental Settings of the Study Area – 10 km radius	89
Table 3.3 Rainfall Data	92
Table 3.4 Meteorological Data Recorded at Site	93
Table 3.5 Methodology for Air Quality Monitoring	95
Table 3.6 – Ambient Air Quality Monitoring Locations	96
Table 3.7 Ambient Air Quality Data	98
Table 3.8 Water Sampling Locations	101
Table 3.9 – Results of Ground Water sampling Analysis	103
Table 3.10-Noise Monitoring Locations	108
Table 3.11 Noise Monitoring Result	110
Table 3.12– Soil Sampling Locations	111
Table 3.13 - Soil Testing Result	113
Table 3.14 Land use pattern of the project site	114
Table 3.15 Land use pattern of the Study area of 10 km radius	114
Table 3.16 List of Flora	116
Table 3.17 List of Fauna	117
Table 3.18 - Geomorphology	119
Table 3.19–Population Profile of the Study Area	123
Table 3.20-Population Profile - Kalaiyarkarisalkulam Village	123
Table 4.1- Land use pattern of the project site	127
Table 4.2 – Rainwater Harvesting Plan	132
Table 4.3 Mitigative Measures for Air Environment	134
TABLE 4.4 Types of Source for Air Pollution in Mining	135
TABLE 4.5 Emission Factors for Mining Activities	135
TABLE 4.6 Pm ₁₀ And Pm _{2.5} Emission From Mining Activities	136
Table 4.7 - Area Emissions – Total Material handling	136
Table 4.8 - Line Source – Transport of Rough Stone from Pit to Boundary	136
Table4.9: Concentrations of PM _{2.5} after Project Implementation	139
Table4.10: Concentrations of PM ₁₀ after Project Implementation	139
Table 4.11- The likely noise level in the lease area	140
Table 4.12 Ecological Impact Assessments and Its Mitigations -Part	142

1	
Table 4.13 Ecological Impact Assessments and Its Mitigations -Part 2	144
Table – 4.14 greenbelt development plan	146
Table 6.1 Environmental Monitoring Schedule	153
Table 6.2 Environmental Management Plan budget	154
Table 7.1 Risk Assessment and Control Measures	156
Table 7.2 Details of Quarries within 500m radius	160
Table 7. 3 Salient Features of Existing & Proposed Quarries	162
Table 7. 4 Incremental & Resultant GLC within cluster for PM2.5	163
Table 7. 5 Incremental & Resultant GLC within cluster for PM10	163
Table 10.1 Environmental Management Plan	171
Table 10.2 Environmental Management Plan Budget	175
Table 10.3 Environmental Management Plan Budget	176
Table 11.1 Salient Features of the Project	178
Table - 11.2 Land use Pattern of the study area	181

List of Figures	
Descriptions	Page No
Figure 1.1 Satellite Image showing cluster quarries	58
Figure 2.1 Location Map	69
Figure 2.2 Google image showing Corner Coordinates of the project site	70
Figure 2.3 Lease Plan	71
Figure 2.4 Village Map	72
Figure 2.5 Site Photographs	73
Figure 2.6 Process Flow Diagram	78
Figure 2.7 Geological Production Plan and Sections	79
Figure 2.8 Conceptual Plan and Sections	83
Figure 3.1 Google Image showing structures located within 300 m radius	88
Figure 3.2 Photographs of the structures located within 300 m radius	88
Figure 3.3 Satellite Image of the Study Area	90
Figure 3.4 Topo map Showing Study Area	91
Figure 3.5 Google Image Showing 1 km radius	91
Figure 3.6 Wind Rose Diagram – (MARCH-MAY 2025)	94
Figure 3.7 Ambient Air Quality Monitoring Locations	97
Figure 3.8 Graphical Representation of Air Quality Data	99
Figure 3.9 Ground Water Sampling Locations	102
Figure 3.10 Ground Water – Monitoring Results	105
Figure 3.10a Surface Water – Monitoring Results	107
Figure 3.11 Noise Monitoring Location	109
Figure 3.12 Noise Monitoring Results	110
Figure 3.13 - Soil Sampling Stations	112
Figure 3.14 Land use map of the study area	115
Figure 3.15 Drainage map of the study area	120
Figure 3.16 Geology map of the study area	120
Figure 3.17 Geomorphology map of the study area	121
Figure 3.18 Village Map of the Study Area	122
Figure 3.19 Gender wise Population Distribution	124
Figure 3.20 Gender wise Literacy Distribution	125
Figure 3.21 Occupational Structure within Buffer Zone	125
Figure 4.1 Water Balance Diagram	130
Figure 4.2 Isoleth of GLC Prediction for PM _{2.5}	137
Figure 4.3 - Isoleth of GLC Prediction for PM ₁₀	138
Figure 7.1 Cluster Isoleth of GLC Prediction for PM _{2.5}	164
Figure 7.2 - Cluster Isoleth of GLC Prediction for PM ₁₀	165
Figure 10.1 Organization Chart	173

List of Annexures

Annexure No.- 1	Terms of Reference (TOR)
Annexure No - 2	Precise Area Communication Letter
Annexure No - 3	Mine Plan Approval Letter Copy, approval book with annexures
Annexure No - 4	500 m Cluster Certificate
Annexure No -5	VAO Letter for features within 500 m radius
Annexure No -6	Land Documents
Annexure No -7	Monitoring Report
Annexure No -8	Lab NABL Certificate
Annexure No -9	The Copy of CER Letter

COMPLIANCE TO **TERMS OF REFERENCE**

POINT WISE COMPLIANCE OF TOR CONDITIONS
SEIAA STANDARD CONDITIONS:

CLUSTER MANAGEMENT COMMITTEE			
1.	Cluster Management Committee shall be framed which must include all the proponents in the cluster as members including the existing as well as proposed quarry.	There are one existing quarry and this present proposed quarry (1 Existing + 2 Proposed), within a 500-metre radius. The proponent will take the initiative to form a cluster management committee once environmental clearance is obtained for this quarry.	
2.	The members must coordinate among themselves for the effective implementation of EMP as committed including Green Belt Development, Water sprinkling, tree plantation, blasting etc.	Agreed. It will be complied.	
3.	The List of members of the committee formed shall be submitted to AD/Mines before the execution of mining lease and the same shall be updated every year to the AD/Mines.	Agreed. The list of members of the committee formed will be submitted to ad/mines after obtaining Environmental Clearance.	
4.	Detailed Operational Plan must be submitted which must include the blasting frequency with respect to the nearby quarry situated in the cluster, the usage of haul roads by the individual quarry in the form of route map and network.	Agreed. Details of the Operation plan for cluster mining operations will be submitted once we get environmental clearance for all three quarries proposed in the cluster area.	
5.	The committee shall deliberate on risk & emergency management plan, fire safety & evacuation plan and sustainable development goals pertaining to the cluster in a holistic manner especially during	Risk management plan for the individual quarry is given in this report. As far as cluster working condition is concerned, once the committee is	

	natural calamities like intense rain and the mitigation measures considering the inundation of the cluster and evacuation plan.	formed, risk management as a cluster including inundation of clusters and the evacuation plan will be elaborated	
6.	The Cluster Management Committee shall form Environmental Policy to practice sustainable mining in a scientific and systematic manner in accordance with the law. The role played by the committee in implementing the environmental policy devised shall be given in detail in the EIA Report.	Environmental policy for the cluster will be framed by the cluster management committee and the policy will be in accordance with EPA Act, 1986 and its amendments, guidelines by MoEF&CC/SEIAA and other regulatory bodies. This policy will be displayed in the quarry.	
7.	The committee shall furnish action plan regarding the restoration strategy with respect to the individual quarry falling under the cluster in a holistic manner.	Agreed. It will be complied as mentioned in the Point No.4.	
8.	The committee shall deliberate on the health of the workers/staff involved in the mining as well as the health of the public in the vicinity.	Agreed. It will be complied as mentioned in the Point No.4.	
AGRICULTURE & AGRO-BIODIVERSITY			
9.	Impact on surrounding agricultural fields around the proposed mining Area.	There are no Agriculture, forest area and traditional practices within the project area. However, there are some agricultural land around the project site. It may be affected due to the quarry operation as such dust particles sedimentation in the agricultural land. It will be controlled at the	

		source level by proper dust suppression as such wet drilling, controlled blasting and water sprinkling on the project roads and project surrounding roads. As per Air Quality Modelling, the impact of the air quality limited to 400m radius. So, there is no impact for the Agriculture, Forestry & Traditional practices located within 10km radius.	
10.	Impact on soil flora & vegetation around the project site.	The chemical and physical characteristics of the soil is given in section 3.7.5 of Chapter 3. The anticipated impact and its mitigation measures for soil environment and biological environment are detailed in section 4.2.2 & 4.4.5 of Chapter 4 respectively.	148,172 & 187
11.	Details of type of vegetation including no. of trees & shrubs within the proposed mining area and. If so, transplantation of such vegetation all along the boundary of the proposed mining area shall committed mentioned in EMP	There is no standing trees or vegetation within the mine lease area.	
12.	The Environmental Impact Assessment should study the agro-biodiversity, agro-forestry, horticultural plantations, the natural ecosystem, the soil micro flora, fauna and soil seed banks and suggest measures to maintain	The ecological details have been provided in Section 3.7.7 under Chapter 3 and measures have been provided in Section 4.4.5 under Chapter 4.	153&187

	the natural Ecosystem.		
13.	Action should specifically suggest for sustainable management of the area and restoration of ecosystem for flow of goods and services.	All the essential environmental protective measures will be followed by the proponent to manage the surrounding environment and restore the ecosystem, as discussed in Chapter 4.	169
14.	The project proponent shall study and furnish the impact of project on plantations in adjoining patta lands, Horticulture, Agriculture and livestock.	The impact of project on the land environment has been discussed in Section 4.2.1 under Chapter 4.	170
FORESTS			
15.	The project proponent shall detailed study on impact of mining on Reserve forests and free ranging wildlife.	Not Applicable.	
16.	The Environmental Impact Assessment should study impact on forest, vegetation, endemic, vulnerable and endangered indigenous flora and fauna.	The impacts of the project on ecology and biodiversity have been discussed in Section 4.4.5 under Chapter 4.	
17.	The Environmental Impact Assessment should study impact on standing trees and the existing trees should be numbered and action suggested for protection.	Not Applicable.	
18.	The Environmental Impact Assessment should study impact on protected areas, Reserve Forests, National Parks, Corridors and Wildlife pathways, near project site.	Not Applicable.	
WATER ENVIRONMRNT			
19.	Hydro-geological study considering	A detailed hydrogeological	

	the contour map of the water table detailing the number of ground water pumping & open wells, and surface water bodies such as rivers, tanks, canals, ponds etc. within 1 km (radius) so as to assess the impacts on the nearby waterbodies due to mining activity. Based on actual monitored data, it may clearly be shown whether working will intersect groundwater. Necessary data and documentation in this regard may be provided, covering the entire mine lease period.	report will be included in the final EIA/EMP report.	
20.	Erosion Control measures.	There is no waste generation (OB) in this quarry has been envisaged. However, there may be erosion due the rainy season and that is limited within quarry area. The control measures are explained in Chapter 4.	172
21.	Detailed study shall be carried out in regard to impact of mining around the proposed mine lease area on the nearby Villages, Water-bodies/ Rivers, & any ecological fragile areas.	Complied. The study details are incorporated in Chapter 3. Anticipated impacts and its mitigation measures are detailed in Chapter 4.	119, 169
22.	The project proponent shall study impact on fish habitats and the food WEB/ food chain in the water body and Reservoir.	There is no wastewater generation from this Quarry, so this is not applicable.	
23.	The project proponent shall study and furnish the details on potential fragmentation impact on natural environment, by the activities.	Section 2.10, Chapter 2, provides the land-use pattern at present and at the end of the quarrying period. The post mining land use	115

		plan showing afforestation is shown in Figure No-2.8.	
24.	The project proponent shall study and furnish the impact on aquatic plants and animals in water bodies and possible scars on the landscape, damages to nearby caves, heritage site, and archaeological sites possible land form changes visual and aesthetic impacts.	The Flora and Fauna study covering 10 km radius are detailed in section 3.7.7 of chapter 3. The impacts anticipated with respect to the environment of the project area is very negligible and it will be minimized within the project area. Greenbelt / Plantation will be carried out to enhance the vegetative growth and aesthetic in the safety zone area.	
25.	The Terms of Reference should specifically study impact on soil health, soil erosion, the soil physical, chemical components and microbial components.	The impact of mining on soil environment has been discussed in Section 4.2.2 under Chapter 4.	172
26.	The Environmental Impact Assessment should study on wetlands, water bodies, rivers streams, lakes and farmer sites.	The anticipated impact and its mitigation measures for Water Environment are detailed in section 4.2.3 of Chapter 4.	173
27.	The EIA shall include the impact of mining activity on the following: a) Hydrothermal/Geothermal effect due to destruction in the Environment. b) Bio-geochemical processes and its foot prints including environmental stress. c) Sediment geochemistry in the surface streams.	Not applicable	

ENERGY

28.	The measures taken to control Noise, Air, Water, Dust Control and steps adopted to efficiently utilise the Energy shall be furnished.	The measures taken to control noise, air, water, and dust have been given under Chapter 4.	169

CLIMATE CHANGE

29.	The Environmental Impact Assessment shall study in detail the carbon emission and also suggest the measures to mitigate carbon emission including development of carbon sinks and temperature reduction including control of other emission and climate mitigation activities.	Only the best equipment will be used, and it will be properly and regularly maintained. Regular vehicular emission tests will be conducted on the transport vehicles to ensure minimal carbon emissions.	-
30.	The Environmental Impact Assessment should study impact on climate change, temperature rise, pollution and above soil & below soil carbon stock, soil health and physical, chemical & biological soil features.	To further reduce carbon emissions, a good greenbelt plan has been planned.	-
31.	Impact of mining on pollution leading to GHGs emissions and the impact of the same on the local livelihood.		-

MINE CLOSURE PLAN

32.	Detailed Mine Closure Plan covering the entire mine lease period as per precise area communication order issued.	Detailed mine closure plan is given in section 2.10 of Chapter 2. Post mining land use pattern is shown in section 2.10 of Chapter 2.	115&214

EMP

33.	Detailed Environment Management Plan along with adaptation,	Complied. The details are described in Chapter 10.	218

	mitigation & remedial strategies covering the entire mine lease period as per precise area communication order issued and the scope for achieving SDGs.		
34.	The Environmental Impact Assessment should hold detailed study on EMP with budget for Green belt development and mine closure plan including disaster management plan.	Capital Cost is Rs. 11.14 Lakhs Recurring Cost is Rs. 14.94 Lakhs for Ten years. The breakup of the same is given in Table 10.2 of Chapter 10.	
RISK ASSESSMENT			
35.	To furnish risk assessment and management plan including anticipated vulnerabilities during operational and post operational phases of Mining.	Risk assessment and Management plan are detailed in section 7.2, chapter 7.	201
DISASTER MANAGEMENT PLAN			
36.	To furnish disaster management plan and disaster mitigation measures in regard to all aspects to avoid/reduce vulnerability to hazards & to cope with disaster/untoward accidents in & around the proposed mine lease area due to the proposed method of mining activity & its related activities covering the entire mine lease period as per precise area communication order issued.	Disaster Management plan are detailed in section 7.3, Chapter 7.	204
OTHERS			
37.	The project proponent shall furnish VAO certificate with reference to 300m radius regard to approved habitations, schools, Archaeological sites, Structures, railway lines, roads, water bodies such as streams, odai, vaari, canal,	There are no historical places, schools, cemeteries, temples, bird sanctuaries, and wildlife sanctuaries within 500 meters of the proposed project area. In this	

	channel, river, lake pond, tank etc.	regard, the project proponent has received an official letter from the Village Administrative Officer, Kalaiyarkarisalkulam village, The letter copy enclosed as Annexure – 4.	
38.	As per the MoEF& CC office memorandum F.No.22-65/2017-IA.III dated: 30.09.2020 and 20.10.2020 the proponent shall address the concerns raised during the public consultation and all the activities proposed shall be part of the Environment Management Plan.	The concerns raised during the public consultation and all the activities proposed will be updated in the final EIA report.	
39.	The project proponent shall study and furnish the possible pollution due to plastic and micro plastic on the environment. The ecological risks and impacts of plastic & micro plastics on aquatic environment and fresh water systems due to activities, contemplated during mining may be investigated and reported.	Complied. The PP has framed detail solid waste management system for the project are and the same will be executed by proper awareness and sign boards. The sign boards will be in two language i.e., Vernacular language (Tamil) and common language (English). The plastic waste generation is very negligible and it will be collected from the source level in specific dustbin and disposed through the municipal bins.	

S.NO	POINT WISE TOR	REPLY	PG NO
A. SEAC SPECIFIC CONDITIONS :			
	The PP shall furnish Certified Compliance Report (CCR) from Integrated Regional Office, MoEF&CC, Chennai for the earlier Environmental Clearance obtained from DEIAA prior to the submission of the final EIA.	The applied lease area is an existing quarry lease area with existing pits. Previously operated by other lessees since 2013. CCR is not applicable.	
B. GENERAL SITE SPECIFIC CONDITIONS			
1.	A Cluster Management Committee (CMC) shall be constituted including all the mines in the cluster as Committee Members for the effective management of the mining operation in the cluster through systematic & scientific approach with appointment of statutory personnel, appropriate environmental monitoring, good maintenance of haul roads and village/panchayat roads, authorized blasting operation etc. The PP shall submit the following details in the form of an Affidavit during the EIA appraisal: (i) Copy of the agreement forming CMC. (ii) The Organisation chart of the Committee with defining the role of the members (iii) The 'Standard Operating Procedures' (SoP) executing the planned activities.	The proponent will take the initiative to form a cluster management committee once environmental clearance is obtained for this quarry.	
2.	The Boundary pillars to be erected as per the mine rules and the evidence should be submitted along with the EIA report.	The work is in process. Proof photographs in this regard will be submitted during project's appraisal.	
3.	The details of enumeration of structures including schools,	A Site survey has been conducted to identify and	120

	colleges, primary health centres should be submitted along with the EIA report.	list structures located within a 500 m radius from the proposed Quarry and structures located within 300 m radius are given in section 3.5 of Chapter 3.	
4.	The structures within the radius of (i) 50 m, (ii) 100 m, (iii) 200 m and (iv) 300 m & upto 1km shall be enumerated with details such as dwelling houses with number of occupants, whether it belongs to the owner (or) not, places of worship, industries, factories, sheds, etc. and spell out the mitigation measures to be proposed for the protection of the above structures, if any during the quarrying operations.	A Site survey has been conducted to identify and list structures located within a 500 m radius from the proposed Quarry and structures located within 300 m radius are given in section 3.5 of Chapter 3.	
5.	The proponent shall furnish photographs of adequate fencing, garland drainage built with siltation tank & green belt along the periphery including replantation of existing trees; maintaining the safety distance between the adjacent quarries & water bodies nearby provided as per the approved mining plan.	Greenbelt development and garland drain with siltation tank works are in progress and proof of the same will be incorporated in the final EIA report. A seasonal odai passing on south side of the project is 50m away from the area. (50 m safety distance maintained as per AMP and the same will be complied during the quarrying operations)	
6.	The Proponent shall carry out Bio diversity study as a part of EIA study and the same shall be included in the Report.	The bio diversity study has been carried out by our FAE is given in Chapter 3.	

7.	The PP shall prepare the EMP for the entire life of mine and also furnish the sworn affidavit stating to abide the EMP for the entire life of mine.	The EMP is planned for the entire life of the mine. The affidavit will be incorporated in the Final EIA/EMP Report.	
8.	The PP shall carry out the comprehensive studies on the cumulative environmental impacts of the existing & proposed quarries which included drilling & blasting, loading & hauling on the surrounding village and structures.	cumulative impact study due to mining operations in cluster are given in Chapter 7. Anticipated impacts and its mitigation measures for various attributes are detailed in Chapter 4.	214
9.	For the safety of the persons employed in the quarry, the PP shall carry out the scientific studies to assess the slope stability of the existing quarry wall (exists without benches) for spelling out the slope stability action plan with mitigation measures and working methodology, by involving any one of the reputed Research and Academic Institutions such as CSIR-Central Institute of Mining & Fuel Research / Dhanbad, NIRM/Bangalore, Division of Geotechnical Engineering-IIT-Madras, NIT-Dept of Mining Engg, Surathkal, and Dept of Mining Engg., Anna University Chennai, etc. A copy of such scientific study report shall be submitted with an action plan accommodating the inclusion of haul road accessibility with maintaining the proper gradient by ensuring the slope stability of the working benches to be constructed and existing quarry	The ultimate depth for this proposal (five years) is 37 m BGL only. The slope stability study will be carried through reputed Institute once the depth reach 25 m BGL.	

	wall.		
10.	The PP shall install the CCTV camera for the continuous surveillance of mining activity & furnish the photographic/videographic evidence along with the EIA report.	Agreed, The PP will install CCTV at the proposed mine lease area and submit proof in the Final EIA/EMP report.	

S.N O	POINT WISE TOR	REPLY	PG NO																				
C. SEAC STANDARD CONDITIONS																							
1.	In the case of existing/operating mines, a letter obtained from the concerned AD (Mines) shall be submitted and it shall include the following: 1. Original pit dimension 2. Quantity achieved Vs EC Approved Quantity 3. Balance Quantity as per Mineable Reserve calculated. 4. Mined out Depth as on date vs EC Permitted depth 5. Details of illegal/illicit mining 6. Violation in the quarry during the past working. 7. Quantity of material mined out outside the mine lease area 8. Condition of Safety zone/benches 9. Revised/Modified Mining Plan showing the benches of not exceeding 6 m height and ultimate depth of not exceeding 50m.	The applied lease area is an existing quarry lease area with existing pits. Previously operated by other lessees since 2013. CCR is not applicable. The dimension of existing pits in the area applied for leases as per approved mining plan is given below. <table border="1"> <thead> <tr> <th></th><th>Length (Max) (m)</th><th>Width (Max) (m)</th><th>Depth (Max) (m)</th></tr> </thead> <tbody> <tr> <td>Pit I</td><td>89</td><td>39</td><td>17</td></tr> <tr> <td>Pit II</td><td>89</td><td>13</td><td>2</td></tr> <tr> <td>Pit III</td><td>22</td><td>6</td><td>12</td></tr> <tr> <td>Pit IV</td><td>30</td><td>29</td><td>12</td></tr> </tbody> </table> Environmental Clearance for previous operation was obtained vide SEIAA/TN/F.No.1405/EC/1(a)/636/2013, dt. 01.08.2013 and DEIAA/VNR/058/EC.No.63/2018, dt. 08.12.2018. The approved quantity as per approved mining plan and Permit		Length (Max) (m)	Width (Max) (m)	Depth (Max) (m)	Pit I	89	39	17	Pit II	89	13	2	Pit III	22	6	12	Pit IV	30	29	12	
	Length (Max) (m)	Width (Max) (m)	Depth (Max) (m)																				
Pit I	89	39	17																				
Pit II	89	13	2																				
Pit III	22	6	12																				
Pit IV	30	29	12																				

		issued and transported quantity is mentioned in the 500 m cluster certificate issued by Assistant Director, Dept. of Geology and Mining, Virudhunagar vide Roc.No. KV1/46/2025, Dt. 03.03.2025 and the same is enclosed as Annexure 4.	
2.	Details of habitations around the proposed mining area and latest VAO certificate regarding the location of habitations within 300m radius from the periphery of the site.	There is no habitation around the lease area VAO certificate copy enclosed as Annexure 5.	
3.	The proponent is requested to carry out a survey and enumerate on the structures located within the radius of (i) 50 m, (ii) 100 m, (iii) 200 m and (iv) 300 m (v) 500m shall be enumerated with details such as dwelling houses with number of occupants, whether it belongs to the owner (or) not, places of worship, industries, factories, sheds, etc with indicating the owner of the building, nature of construction, age of the building, number of residents, their profession and income, etc.	A Site survey has been conducted to identify and list structures located within a 500 m radius from the proposed Quarry and structures located within 300 m radius are given in section 3.5 of Chapter 3.	120
4.	The PP shall submit a detailed hydrological report indicating the impact of proposed quarrying operations on the water bodies like lake, water tanks, etc are located within 1 km of the proposed quarry.	A detailed hydro-geological report of the proposed project will be incorporated in the Final EIA/EMP Report.	
5.	The Proponent shall carry out Bio diversity study through reputed Institution and the same shall be included in EIA	The bio diversity study has been carried out by our FAE is given in Chapter 3.	

	Report.		
6.	The DFO letter stating that the proximity distance of Reserve Forests, Protected Areas, Sanctuaries, Tiger reserve etc., up to a radius of 25 km from the proposed site.	DFO Letter will be incorporated in the Final EIA/EMP Report.	
7.	In the case of proposed lease in an existing (or old) quarry where the benches are not formed (or) partially formed as per the approved Mining Plan, the Project Proponent (PP) shall the PP shall carry out the scientific studies to assess the slope stability of the working benches to be constructed and existing quarry wall, by involving any one of the reputed Research and Academic Institutions - CSIR-Central Institute of Mining & Fuel Research / Dhanbad, NIRM/Bangalore, Division of Geotechnical Engineering-IIT-Madras, NIT-Dept of Mining Engg, Surathkal, and Anna University Chennai-CEG Campus. The PP shall submit a copy of the aforesaid report indicating the stability status of the quarry wall and possible mitigation measures during the time of appraisal for obtaining the EC.	The existing depth of the quarry is 17 m BGL. The ultimate depth for this proposal (five years) is 37 m BGL only. The slope stability study will be carried through reputed Institute once the depth reach 25 m BGL.	
8.	However, in case of the fresh/virgin quarries, the Proponent shall submit a conceptual 'Slope Stability Plan' for the proposed quarry during the appraisal while obtaining the EC, when the depth of the working is extended beyond 30	The existing depth of the quarry is 17 m BGL. The ultimate depth for this proposal (five years) is 37 m BGL only. The slope stability study will be carried through reputed Institute once the depth reach 25 m BGL.	214

	m below ground level.		
9.	The PP shall furnish the affidavit stating that the blasting operation in the proposed quarry is carried out by the statutory competent person as per the MMR 1961 such as blaster, mining mate, mine foreman, II/I Class mines manager appointed by the proponent.	Affidavit will be incorporated in the Final EIA/EMP Report.	
10.	The PP shall present a conceptual design for carrying out only controlled blasting operation involving line drilling and muffle blasting in the proposed quarry such that the blast-induced ground vibrations are controlled as well as no fly rock travel beyond 30 m from the blast site.	Controlled blasting techniques using delay detonators and optimum charge per delay will be implemented in this quarry.	
11.	The EIA Coordinators shall obtain and furnish the details of quarry/quarries operated by the proponent in the past, either in the same location or elsewhere in the State with video and photographic evidences.	The PP has not carried out any quarrying operation before this project.	
12.	If the proponent has already carried out the mining activity in the proposed mining lease area after 15.01.2016, then the proponent shall furnish the following details from AD/DD, mines,	The applied lease area is an existing quarry lease area with existing pits. Previously operated by other lessees since 2013. CCR is not applicable.	

13.	What was the period of the operation and stoppage of the earlier mines with last work permit issued by the AD/DD mines?	The proceedings numbers and period of earlier quarry operations as mentioned in the cluster letter of this proposal is given below. <table><tr><th>Extent in Ha</th><th>Proceedings No. and Date</th><th>Period</th></tr><tr><td>1.48.50</td><td>KV1/18456/13, Dt. 12.09.2013</td><td>17.09.201 to 16.09.201</td></tr><tr><td>2.20.50</td><td>KV1/508/2018, dt. 29.01.2019</td><td>25.02.201 to 24.02.202</td></tr></table>	Extent in Ha	Proceedings No. and Date	Period	1.48.50	KV1/18456/13, Dt. 12.09.2013	17.09.201 to 16.09.201	2.20.50	KV1/508/2018, dt. 29.01.2019	25.02.201 to 24.02.202	
Extent in Ha	Proceedings No. and Date	Period										
1.48.50	KV1/18456/13, Dt. 12.09.2013	17.09.201 to 16.09.201										
2.20.50	KV1/508/2018, dt. 29.01.2019	25.02.201 to 24.02.202										
14.	Quantity of minerals mined out. • Highest production achieved in any one year • Detail of approved depth of mining. • Actual depth of the mining achieved earlier. • Name of the person already mined in that leases area. • If EC and CTO already obtained, the copy of the same shall be submitted. • Whether the mining was carried out as per the approved mine plan (or EC if issued) with stipulated benches.	The approved quantity as per mining plan, Permit issued and transported Quantity details issued by Assistant Director, Dept. Geology and Mining, Virudhunagar vide Roc.No.KV1/46/2025, dt. 03.03.2025 is enclosed as Annexure 4.										
15.	All corner coordinates of the mine lease area, superimposed on a High-Resolution Imagery/Topo sheet, topographic sheet, geomorphology, lithology and geology of the mining lease area should be provided. Such an Imagery of the proposed area should clearly show the land use	Project coordinates superimposed in satellite imagery and given as Figure No – 3.4 in Chapter – 3. The geology and geomorphology map are provided in Figure No.3.17, 3.20, Chapter 3. The Soil map is provided under	126, 161 – 163 & 150, 127									

	and other ecological features of the study area (core and buffer zone).	Figure No. 3.15, Chapter-3. The 10km Radius Index plan showing buffer zone is given in Figure No.3.5 in Chapter – 3.	
16.	The PP shall carry out Drone video survey covering the cluster, green belt, fencing, etc.,	Drone survey will be provided.	
17.	The proponent shall furnish photographs of adequate fencing, green belt along the periphery including replantation of existing trees & safety distance between the adjacent quarries & water bodies nearby provided as per the approved mining plan.	Photographs of the site are provided in Figure 2.5 of Chapter-2. As per Precise Order condition No. 1, PP have provided safety distance of 7.5 m to the adjoining patta lands. Green belt will be developed over an area of 0.66.0 hectares. The work of the same is under process.	106
18.	The Project Proponent shall provide the details of mineral reserves and mineable reserves, planned production capacity, proposed working methodology with justifications, the anticipated impacts of the mining operations on the surrounding environment, and the remedial measures for the same.	All details are furnished in chapter 2 section 2.8.1.	
19.	The Project Proponent shall provide the Organization chart indicating the appointment of various statutory officials and other competent persons to be appointed as per the provisions of the Mines Act'1952 and the MMR, 1961 for carrying out the quarrying operations scientifically and systematically in order to ensure safety and to protect the environment.	Complied. Please refer figure 10.1 of Chapter 10.	222
20.	The Project Proponent shall conduct the hydro-geological	A detailed hydro-geological report of the proposed project will be	-

	study considering the contour map of the water table detailing the number of groundwater pumping & open wells, and surface water bodies such as rivers, tanks, canals, ponds, etc. within 1 km (radius) along with the collected water level data for both monsoon and non-monsoon seasons from the PWD / TWAD so as to assess the impacts on the wells due to mining activity. Based on actual monitored data, it may clearly be shown whether working will intersect groundwater. Necessary data and documentation in this regard may be provided.	incorporated in the Final EIA/EMP Report.	
21.	The proponent shall furnish the baseline data for the environmental and ecological parameters with regard to surface water/ground water quality, air quality, soil quality & flora/fauna including traffic/vehicular movement study.	The baseline data were collected for the environmental components including land, soil, water, air, noise, biology, socio-economy, and traffic and the results have been discussed in Chapter 3.	119
22.	The Proponent shall carry out the Cumulative impact study due to mining operations carried out in the quarry specifically with reference to the specific environment in terms of soil health, biodiversity, air pollution, water pollution, climate change and flood control & health impacts. Accordingly, the Environment Management plan should be prepared keeping the concerned quarry and the surrounding habitations in the mind.	Cumulative impact study due to mining operations in cluster are given in Section 7.4 of Chapter 7. EMP are detailed in Chapter 10.	206 & 218

23.	Rain water harvesting management with recharging details along with water balance (both monsoon & non-monsoon) be submitted.	Rain water harvesting Plan is given in section 4.2.3.4 of chapter 4. Water balance is shown in Figure 4.1.	175 & 174
24.	Land use of the study area delineating forest area, agricultural land, grazing land, wildlife sanctuary, national park, migratory routes of fauna, water bodies, human settlements and other ecological features should be indicated. Land use plan of the mine lease area should be prepared to encompass preoperational, operational and post operational phases and submitted. Impact, if any, of change of land use should be given.	Land use of the study area delineating forest area, agricultural land, grazing land, wildlife sanctuary, national park, migratory routes of fauna, water bodies, human settlements and other ecological features has been discussed in Section 3.7.6.2, of Chapter 3. details of surrounding ecological sensitive features have been provided in Table 3.2 under Chapter 3. Land use plan of the project area showing pre-operational, operational and post-operational phases are discussed in Table 2.4 under Chapter 2.	107, 124, 152
25.	Details of the land for storage of Overburden/Waste Dumps (or) Rejects outside the mine lease, such as extent of land area, distance from mine lease, its land use, R&R issues, if any, should be provided	Not Applicable. No dumps have been proposed outside the lease area. No waste / overburden generation from this proposal.	
26.	Proximity to Areas declared as 'Critically Polluted' (or) the Project areas which attracts the court restrictions for mining operations, should also be indicated and where so required, clearance certifications from the prescribed Authorities, such as the TNPCB (or) Dept. of Geology and Mining should be secured and furnished to the effect that the proposed mining activities could be considered.	This condition is not applicable to this project because this project is not located in proximity to the areas of areas declared as 'Critically Polluted' (or) the project areas which attracts the court restrictions for mining operations.	

27.	Description of water conservation measures proposed to be adopted in the Project should be given. Details of rainwater harvesting proposed in the Project, if any, should be provided	The rain water falling in the quarry will be harvested in the sump at the lowest level of the quarry. This sump will act as a settling pond to prevent solids escaping along with discharge, before outlet. etc. Towards surface runoff management, a garland drain will be constructed around the quarry and will be connected to a settling pond with silt traps. The supernatant clear water from the settling pond will be flow to the downstream users. Rain water harvesting plan is given in section 4.2.3.4 of Chapter 4.	
28.	Impact on local transport infrastructure due to the Project should be indicated.	The traffic density study will be incorporated in the final EIA Report.	
29.	A tree survey study shall be carried out (nos., name of the species, age, diameter etc.,) both within the mining lease applied area & 300m buffer zone and its management during mining activity.	The details are given in section 3.7.7 of Chapter 3.	153
30	A detailed mine closure plan for the proposed project shall be included in EIA/EMP report which should be site-specific.	Detailed mine closure plan is given in section 7.5 of Chapter 7. Post mining land use pattern is shown in section 2.10 of Chapter 2.	115 & 214
31.	As a part of the study of flora and fauna around the vicinity of the proposed site, the EIA coordinator shall strive to educate the local students on the importance of preserving local flora and fauna by involving them in the study, wherever possible	Accepted. It will be done.	
32.	The purpose of Green belt around the project is to capture the fugitive emissions, carbon sequestration and to attenuate	Detailed greenbelt development plan has been provided in Section 4.4.5.4 under Chapter 4.	191

	the noise generated, in addition to improving the aesthetics. A wide range of indigenous plant species should be planted as given in the appendix-I in consultation with the DFO, State Agriculture University. The plant species with dense/moderate canopy of native origin should be chosen. Species of small/medium/tall trees alternating with shrubs should be planted in a mixed manner.		
33.	Taller/one year old Saplings raised in appropriate size of bags, preferably ecofriendly bags should be planted as per the advice of local forest authorities/botanist/Horticulturist with regard to site specific choices. The proponent shall earmark the greenbelt area with GPS coordinates all along the boundary of the project site with at least 3 meters wide and in between blocks in an organized manner	The FAE of ecology and biodiversity has advised the project proponent that saplings of one year old raised in the ecofriendly bags should be purchased and planted with the spacing of 3 m between each plant around the proposed project area as per the advice of local forest authorities/botanist.	
34.	A Disaster management Plan shall be prepared and included in the EIA/EMP Report for the complete life of the proposed quarry (or) till the end of the lease period.	A disaster management plan for the project has been provided in Section 7.3 under Chapter 7.	204
35.	A Risk Assessment and management Plan shall be prepared and included in the EIA/EMP Report for the complete life of the proposed quarry (or) till the end of the lease period.	A risk assessment plan for the project has been provided in Section 7.2 under Chapter 7.	201
36.	Occupational Health impacts of the Project should be anticipated and the proposed preventive measures spelt out in detail. Details of pre-placement medical	Occupational health impacts of the project and preventive measures have been discussed in detail in Section 4.4.7 of Chapter 4.	194

	examination and periodical medical examination schedules should be incorporated in the EMP. The project specific occupational health mitigation measures with required facilities proposed in the mining area may be detailed.		
37.	Public health implications of the Project and related activities for the population in the impact zone should be systematically evaluated and the proposed remedial measures should be detailed along with budgetary allocations.	Details of the socio economic survey conducted in the buffer zone has been provided in section 3.7.13, Chapter-3. Public health facilities will be further aimed to be developed through CER activities wherein periodic health checkups, medical camps for the locals will be conducted.	163
38.	The Socio-economic studies should be carried out within a 5 km buffer zone from the mining activity. Measures of socio-economic significance and influence to the local community proposed to be provided by the Project Proponent should be indicated. As far as possible, quantitative dimensions may be given with time frames for implementation.	Details of the socio economic survey conducted in the buffer zone has been provided in section 3.7.13, Chapter-3. No negative impact on socio-economic environment of the study area is anticipated and this project shall benefit the socio-economic environment by offering employment for 30 people directly.	163
39.	Details of litigation pending against the project, if any, with direction /order passed by any Court of Law against the Project should be given.	No litigation is pending in any court against this project.	-
40.	Benefits of the Project if the Project is implemented should be spelt out. The benefits of the Project shall clearly indicate environmental, social, economic, employment potential, etc.	Benefits of the project is given in Chapter 8.	216
41.	If any quarrying operations were carried out in the proposed	The applied lease area is an existing quarry lease area with existing pits.	

	quarrying site for which now the EC is sought, the Project Proponent shall furnish the detailed compliance to EC conditions given in the previous EC with the site photographs which shall duly be certified by MoEF&CC, Regional Office, Chennai (or) the concerned DEE/TNPCB.	Previously operated by other lessees since 2013. CCR is not applicable.	
42.	The PP shall prepare the EMP for the entire life of mine and also furnish the sworn affidavit stating to abide the EMP for the entire life of mine.	The EMP is planned for the entire life of the mine. The affidavit for the same will be included in the Final EIA/EMP Report.	-
43.	Concealing any factual information or submission of false/fabricated data and failure to comply with any of the conditions mentioned above may result in withdrawal of this Terms of Conditions besides attracting penal provisions in the Environment (Protection) Act, 1986.	Agreed	-

D. Standard ToR

1.	Year-wise production details since 1994 should be given, clearly stating the highest production achieved in any one year prior to 1994. It may also be categorically informed whether there had been any increase in production after the EIA Notification 1994 came into force, w.r.t. the highest production achieved prior to 1994.	The applied lease area is an existing quarry lease area with existing pits. Previously operated by other lessees since 2013. The approved quantity as per mining plan, Permit issued and transported Quantity details issued by Assistant Director, Dept. Geology and Mining, Virudhunagar vide Roc.No.KV1/46/2025, dt. 03.03.2025 is enclosed as Annexure 4.	-
2.	A copy of the document in support of the fact that the Proponent is the rightful lessee	This proposed project area is classified as Patta land registered in the name of	-

	of the mine should be given.	Thiru.Sankar, Thiru. Rajakumar, Thiru. Thangapandiyan, Thiru. Shanmuganathan, Thiru. Palanisamy and Thiru. Elangovan vide patta no. 1047, the applicant has obtained consent from the pattadar. The copy of the Patta, Adangal, A-Register and Consent are enclosed as Annexure -6.	
3.	All documents including approved mine plan, EIA and Public Hearing should be compatible with one another in terms of the mine lease area, production levels, waste generation and its management, mining technology etc. and should be in the name of the lessee.	Noted & agreed. All documents including approved mine plan, EIA and Public Hearing are compatible with one another in terms of the mine lease area, production levels, waste generation and its management, mining technology etc. and is in the name of the lessee.	-
4.	All corner coordinates of the mine lease area, superimposed on a High Resolution Imagery/ topo-sheet, topographic sheet, geomorphology and geology of the area should be provided. Such an Imagery of the proposed area should clearly show the land use and other ecological features of the study area(core and buffer zone).	Complied. Project coordinates superimposed in satellite imagery and given as Figure 2.3 in Chapter - 2 . The geology and geomorphology map are provided as Figures 3.16 & 3.17 in Chapter - 3 . The Lithology map and Soil map are provided as Figure 3.25 in Chapter-3 . The 10km Radius Index plan showing buffer zone is given 3.1 as in Chapter - 3 .	62 124 125 126 82
5.	Information should be provided in Survey of India Topo sheet in 1:50,000 scale indicating geological map of the area, geomorphology of land forms of the area, existing minerals and mining history of the area, important water bodies, streams and rivers and soil characteristics.	The following map in 1:50,000 Scale: Geology map of the project area covering 10km radius – Figure No. 3.16. Geomorphology Map of the Study Area covering 10 km radius – Figure No. 3.17. Drainage map – 3.15	84
6.	Details about the land proposed for mining activities should be given with information as to whether	The lease applied area is patta land registered in the name of Thiru.Sankar, Thiru.Rajakumar,	-

	mining conforms to the land use policy of the State; land diversion for mining should have approval from State land use board or the concerned authority.	Thiru.Palanisamy, Thiru.Rajeshkanna, Thiru. Thangapandiyan, Thiru. Shanmuganathan, Thiru. Palanisamy, Thiru.Elangovan vide patta no. 1047, the applicant has obtained consent from the pattadar.	
7.	It should be clearly stated whether the proponent Company has a well laid down Environment Policy approved by its Board of Directors? If so, it may be spelt out in the EIA Report with description of the prescribed operating process/procedures to bring into focus any infringement/deviation/ violation of the environmental or forest norms/ conditions? The hierarchical system or administrative order of the Company to deal with the environmental issues and for ensuring compliance with the EC conditions may also be given. The system of reporting of non-compliances / violations of environmental norms to the Board of Directors of the Company and/or shareholders or stakeholders at large, may also be detailed in the EIA Report.	The proposed quarry is small scale magnitude operation and controlled by lessee individually by engaging optimum statutory personals. Based on magnitude of the operation the PP has framed Environmental Policy and the same is incorporated in Chapter 10.	179
8.	Issues relating to Mine Safety, including subsidence study in case of underground mining and slope study in case of open cast mining, blasting study etc. should be detailed.The proposed safeguard measures in each case should also be provided.	Risks are identified and the management is given in Chapter 7 .	160
9.	The study area will comprise of 10 km zone around the mine lease from lease periphery and the data contained in the EIA such as	Noted & Agreed The study area considered for this study is 10 km radius and all data contained in the EIA report such as waste	103

	waste generation etc. should be for the life of the mine / lease period.	generation etc., is for the Life of the Mine / lease period.	
10.	Land use of the study area delineating forest area, agricultural land, grazing land, wildlife sanctuary, national park, migratory routes of fauna, water bodies, human settlements and other ecological features should be indicated. Land use plan of the mine lease area should be prepared to encompass preoperational, operational and post operational phases and submitted. Impact, if any, of change of land use should be given.	Satellite imagery has been used to study land use and the details of land use in the core and buffer zone is given in Chapter - 3.	103
11.	Details of the land for any Over Burden Dumps outside the mine lease, such as extent of land area, distance from mine lease, its land use, R&R issues, if any, should be given.	The entire material quarried out will be sold. No waste generation from this quarrying operation.	-
12.	Certificate from the Competent Authority in the State Forest Department should be provided, confirming the involvement of forest land, if any, in the project area. In the event of any contrary claim by the Project Proponent regarding the status of forests, the site may be inspected by the State Forest Department along with the Regional Office of the Ministry to ascertain the status of forests, based on which, the Certificate in this regard as mentioned above be issued. In all such cases, it would be desirable for representative of the State Forest Department to assist the Expert Appraisal Committees.	Not Applicable. There is no forest land in the lease area.	-
13.	Status of forestry clearance for the broken up area and virgin forestland involved in the	Not Applicable. There is no forest land in the lease area.	-

	Project including deposition of Net Present Value (NPV) and Compensatory Afforestation (CA) should be indicated. A copy of the forestry clearance should also be furnished.		
14.	Implementation status of recognition of forest rights under the Scheduled Tribes and other Traditional Forest Dwellers (Recognition of Forest Rights) Act, 2006 should be indicated.	Not Applicable. There is no forest land in the lease area.	-
15	The vegetation in the RF / PF areas in the study area, with necessary details, should be given.	There is no forest land within 10 km radius of the project area.	75
16.	A study shall be got done to ascertain the impact of the Mining Project on wildlife of the study area and details furnished. Impact of the project on the wildlife in the surrounding and any other protected area and accordingly, detailed mitigative measures required, should be worked out with cost implications and submitted.	No wildlife sanctuary or national parks or any areas of ecological importance is found in the 10km area.	-
17.	Location of National Parks, Sanctuaries, Biosphere Reserves, Wildlife Corridors, Ramsar site Tiger/ Elephant Reserves/(existing as well as proposed), if any, within 10 km of the mine lease should be clearly indicated, supported by a location map duly authenticated by Chief Wildlife Warden. Necessary clearance, as may be applicable to such projects due to proximity of the ecologically sensitive areas as mentioned above, should be obtained from the Standing Committee of National Board of Wildlife and copy furnished.	Not Applicable. Nil within 10 km radius.	-
18.	A detailed biological study of the study area [core zone and	Flora and fauna composition in the core and buffer zone of	103

	buffer zone (10 km radius of the periphery of the mine lease)] shall be carried out. Details of flora and fauna, endangered, endemic and RET Species duly authenticated, separately for core and bufferzone should be furnished based on such primary field survey, clearly indicating the Schedule of the fauna present. In case of any scheduled-I fauna found in the study area, the necessary plan along with budgetary provisions for their conservation should be prepared in consultation with State Forest and Wildlife Department and details furnished. Necessary allocation of funds for implementing the same should be made as part of the project cost.	the project has been studied through primary field surveys. The details are furnished in Chapter - 3 .	
19.	Proximity to Areas declared as 'Critically Polluted' or the Project areas likely to come under the 'Aravali Range', (attracting court restrictions for mining operations), should also be indicated and where so required, clearance certifications from the prescribed Authorities, such as the SPCB or State Mining Department should be secured and furnished to the effect that the proposed mining activities could be considered.	Not Applicable	-
20.	Similarly, for coastal Projects, A CRZ map duly authenticated by one of the authorized agencies demarcating LTL, HTL, CRZ area, location of the mine lease w.r.t CRZ, coastal features such as mangroves, if any, should be furnished. (Note: The Mining Projects falling under CRZ would also need to obtain approval of the concerned Coastal Zone	Not Applicable	-

	Management Authority).		
21.	R&R Plan/compensation details for the Project Affected People (PAP) should be furnished. While preparing the R&R Plan, the relevant State/National Rehabilitation & Resettlement Policy should be kept in view. In respect of SCs /STs and other weaker sections of the society in the study area, a need based sample survey, family-wise, should be undertaken to assess their requirements, and action programmes prepared and submitted accordingly, integrating the sectoral programme of linedepartments of the State Government. It may be clearly brought out whether the village(s) located in the mine lease area will be shifted or not. The issues relating to shilling of village(s) including their R&R and socio- economic aspects should be discussed in the Report.	Not applicable. No habitation within 300 meter of the radius.	-
22.	One season (non-monsoon) (i.e. March-May (Summer Season); October-December (post monsoon season) ; December-February (winter season) primary baseline data on ambient air quality as per CPCB Notification of 2009, water quality, : noise level, soil and flora and fauna shall be collected and the AAQ and other data so compiled presented date-wise in the EIA and EMP Report. Site- specific meteorological data should also be collected. The location of the monitoring stations should be such as to represent whole of the study area and justified keeping in view the	Baseline data for meteorology, ambient air quality, Water quality, noise level, soil and flora & fauna are collected during summer season, 2025 (March 2025 to May 2025). and detailed in Chapter-3.	81

	pre-dominant downwind direction and location of sensitive receptors. There should be at least one monitoring station within 500 m of the mine lease in the pre-dominant downwind direction. The mineralogical composition of PM10, particularly for free silica, should be given.		
23.	Air quality modeling should be carried out for prediction of impact of the project on the air quality of the area. It should also take into account the impact of movement of Vehicles for transportation of mineral. The details of the model used and input parameters used for modeling should be provided. The air quality contours may be shown on a location map clearly indicating the location of the site, location of sensitive receptors, if any, and the habitation. The wind roses showing pre- dominant wind direction may also be indicated on the map.	Modelling is done using AERMOD and the projected values are found to be within the norms. Hence, there is no major impact due to this mining project. Cumulative impact of mining is also studied and the same is found to be within norms. The detail are given in Chapter – 4 & Chapter 7.	81
24.	The water requirement for the Project, its availability and source should be furnished. A detailed water balance should also be provided. Fresh water requirement for the Project should be indicated.	The entire water requirement for the project is 5.0KLD which will be sourced from outside agencies. Negligible sewage will be generated, for which a septic tank with soak pit will be set up. The water balance diagram is shown in Chapter - 4	136
25.	Necessary clearance from the Competent Authority for drawl of requisite quantity of water for the Project should be provided.	Not Applicable. The required water will be outsourced from the authorized vendors.	-
26.	Description of water conservation measures proposed to be adopted in the Project should be given. Details of rainwater harvesting proposed in the Project, if any,	Details of water conservation plan is given Chapter - 10.	174

	should be provided.								
27.	Impact of the Project on the water quality, both surface and groundwater should be assessed and necessary safeguard measures, if any required, should be provided.	The surface water condition and ground water condition in the study area is given in Chapter - 3.	103						
28.	Based on actual monitored data, it may clearly be shown whether working will intersect groundwater. Necessary data and documentation in this regard may be provided. In case the working will intersect groundwater table, a detailed Hydro Geological Study should be undertaken and Report furnished. The Report inter-alia, shall Include details of the aquifers present and impact of mining activities on these aquifers. Necessary permission from Central Ground Water Authority for working below ground water and for pumping of ground water should also be obtained and copy furnished.	Ground water table of the area is 67 m BGL and proposed ultimate pit level is 47 m BGL. So, the proposed mine working will not intersect the ground water table.	-						
29.	Details of any stream, seasonal or otherwise, passing through the lease area and modification / diversion proposed, if any, and the impact of the same on the hydrology should be brought out.	Not applicable. There is no stream, seasonal or otherwise, passing through the lease area.	-						
30.	Information on site elevation, working depth, groundwater table etc. Should be provided both in AMSL and bgl. A schematic diagram may also be provided for the same.	<table><tr><td>Site Elevation above MSL</td><td>93 m from MSL</td></tr><tr><td>Ultimate Depth</td><td>37 m bgl</td></tr><tr><td>Ground water</td><td>64 - 67 m BGL.</td></tr></table>	Site Elevation above MSL	93 m from MSL	Ultimate Depth	37 m bgl	Ground water	64 - 67 m BGL.	103
Site Elevation above MSL	93 m from MSL								
Ultimate Depth	37 m bgl								
Ground water	64 - 67 m BGL.								
31.	A time bound Progressive Greenbelt Development Plan shall be prepared in a tabular form (indicating the linear and quantitative coverage, plant	In the lease area, safety barrier 7.5 m left as safety zone. Greenbelt/Plantation will be carried out in and around the lease area to	-						

	species and time frame) and submitted, keeping in mind, the same will have to be executed up front on commencement of the project. Phase -wise plan of plantation and compensatory afforestation should be charted clearly indicating the area to be covered under plantation and the species to be planted. The details of plantation already done should be given. The plant species selected for green belt should have greater ecological value and should be of good utility value to the local population with emphasis on local and native species and the species which are tolerant to pollution.	enhance the vegetative growth and aesthetic in the area.	
32.	Impact on local transport infrastructure due to the Project should be indicated. Projected increase in truck traffic as a result of the Project in the present road network (including those outside the Project area) should be worked out, indicating whether it is capable of handling the incremental load. Arrangement for improving the infrastructure, if contemplated (including action to be taken by other agencies such as State Government) should be covered. Project Proponent shall conduct Impact of Transportation study as per Indian Roads Congress(IRC).	This is a small quarry and the production is very less. 5 Nos. of 5T/10T tippers will be used for transport. The trips will be minimum. Hence no major impact on transport is expected.	-
33.	Details of the onsite shelter and facilities to be provided to the mine workers should be included in the EIA Report.	Onsite shelter and facilities will be provided to mine workers	-
34.	Conceptual post mining land use and Reclamation and Restoration of mined out areas (with plans and with adequate	The post mining land use/conceptual land use of the study area is given in Chapter - 4.	132

	number of sections) should be given in the EIA report.		
35.	Occupational Health impacts of the Project should be anticipated and the proposed preventive measures spelt out in detail. Details of pre-placement medical examination and periodical medical examination schedule should be incorporated in the EMP. The project specific occupational health mitigation measures with required facilities proposed in the mining area may be detailed	Occupational health and safety study is given in Para 4.11 of Chapter-4.	153
36.	Public health implications of the Project and related activities for the population in the impact zone should be systematically evaluated and the proposed remedial measures should be detailed along with budgetary allocations	No major impact on public health will be there since the villages are located more than 1km from the lease area.	-
37.	Measures of socio economic significance and influence to the local community proposed to be provided by the Project Proponent should be indicated. As far as possible, quantitative dimensions may be given with time frames for implementation.	This project provides employment to 23 people directly & indirectly. Local people will be hired for unskilled labour. Through CSR, nearby schools, villages will be benefitted. For CSR, INR 5.0 Lakh is allocated. Based on the demand of the people during public hearing, further funds will be allocated, if necessary.	-
38.	Detailed environmental management plan (EMP) to mitigate the environmental impacts which, should inter-alia include the impacts of change of land use, loss of agricultural and grazing land, if any, occupational health impacts besides other impacts specific to the proposed Project.	Environmental Management plan details are given in Chapter - 10.	174

39.	Public Hearing points raised and commitment of the Project Proponent on the same along with time bound Action Plan with budgetary provisions to implement the same should be provided and also incorporated in the final EIA/EMP Report of the Project.	During public hearing process, the opinions and demands of the people will be noted. The replies and commitment made by the proponent along with time bound action plan wherever applicable will be provided in Final EIA/EMP report.	-
40.	Details of litigation pending against the project, if any, with direction /order passed by any Court of Law against the Project should be given.	There is no litigation pending against the project.	-
41.	The cost of the Project (capital cost and recurring cost) as well as the cost towards implementation of EMP should be clearly spelt out.	The cost details including break-up of various costs are given in Chapter -2.	80
42.	A Disaster management Plan shall be prepared and included in the EIA/EMP Report.	The disaster and its management plan is given in Chapter-7.	170
43.	Benefits of the Project if the Project is implemented should be spelt out. The benefits of the Project shall clearly indicate environmental, social, economic, employment potential, etc.	This project will contribute financially through payment of taxes like royalty, GST, etc. The project will also contribute via CSR. The demands of people during public hearing will also be considered by the project proponent. This project provides employment to 50 people directly. Local people will be hired for unskilled labour. Through CSR, nearby schools, hospitals will be benefitted. For CSR, INR 5 Lakhs has been allocated.	-
44.	Besides the above, the below mentioned general points are also to be followed.		
	a) Executive Summary of the EIA/EMP Report	Yes, Complied.	-
	b) All documents to be properly referenced with index and continuous page numbering.	Yes, Complied.	-
	c) Where data are presented in the Report especially in Tables, the period in which	Yes, Complied.	-

	the data were collected and the sources should be indicated.		
	d) Project Proponent shall enclose all the analysis/testing reports of water, air, soil, noise, etc. using the MoEF & CC/NABL accredited laboratories. All the original analysis/testing reports should be available during appraisal of the Project.	Yes, Complied.	-
	e) Where the documents provided are in a language other than English, an English translation should be provided.	Yes, Complied.	-
	f) The Questionnaire for environmental appraisal of mining projects as devised earlier by the Ministry shall also be filled and submitted.	Yes, Complied.	-
	g) While preparing the EIA report, the instructions for the Proponents and instructions for the Consultants issued by MoEF&CC vide O.M.No.J-11013/41/2006-IA.II(I) dated 4 th August 2009 which are available on the website of this Ministry, should be followed.	Yes, Complied.	-
	h) Changes, if any made in the basic scope and project parameters (as submitted in Form-I and the PFR for securing the ToR) should be brought to the attention of MoEF&CC with reasons for such changes and permission should be sought, as the ToR may also have to be altered. Post Public Hearing changes in structure and content of the Final EIA/EMP (other	Yes, Complied.	-

	than modifications arising out of the P.H. process) will entail conducting the PH again with the revised documentation.		
	i) As per the circular no.J-11011/618/2010-IA.II (I) dated 30.5.2012, certified report of the status of compliance of the conditions stipulated in the Environmental Clearance for the existing operations of the project, should be obtained from the Regional Office of Ministry of Environment, Forest and Climate Change, as may be applicable.	Yes, Complied.	-
	j) The EIA report should also include (i) surface plan of the area indicating contours of main topographic features, drainage and mining area, (ii) geological maps and sections and (iii) sections of the mine pit and external dumps, if any, clearly showing the land features of the adjoining area.	Yes, Complied.	-

1.0 INTRODUCTION

1.1 PURPOSE OF THE REPORT

Environmental Impact Assessment (EIA) is the management tool to ensure the sustainable development and it is a process, used to identify the environmental, social and economic impacts of a project prior to decision making. It is a decision-making tool, which guides the decision makers in taking appropriate decisions for any project.

EIA systematically examines both beneficial and adverse consequences of the project and ensures that these impacts are taken into account during the project designing. It also reduces conflicts by promoting community participation, information, decision makers, and helps in developing the base for environmentally sound project.

Rough Stone are the major requirements for construction industry. This EIA report is prepared by considering Cumulative load of all proposed & existing quarries located within 500 m radius of the project area.

Thiru.P.Elangovan proposes to operate Rough Stone & Gravel Quarry over an extent of 3.85.50 Ha. patta land in S.F. No.46/1, 46/3, 46/4, 46/5, 46/6, 46/7, 46/8, 46/9, 46/11, 46/12, 47/1, 47/2, 47/4, 47/6(P), 47/7(P), 47/8, 47/9A, 47/9B(P), 47/9C(P), 47/10, 47/11A, 47/11B, 47/11C(P), 47/11D(P), 47/11E(P), 47/11F(P) of Kalaiyarkarisalkulam Village, Aruppukottai Taluk, Virudhunagar District, Tamil Nadu and ToR obtained vide TO25B0108TN5708817N (F.No.11994), dated:19.08.2025.

The applied lease area is an existing quarry lease area with existing pits. Previously operated by other lessees since 2013. The dimension of existing pits in the area applied for leases as per approved mining plan is given below.

	Length (Max) (m)	Width (Max) (m)	Depth (Max) (m)
Pit I	89	39	17
Pit II	89	13	2
Pit III	22	6	12
Pit IV	30	29	12

Environmental Clearance for previous operation was obtained vide SEIAA/TN/F.No.1405/EC/1(a)/636/2013, dt. 01.08.2013 and DEIAA/VNR/058/EC.No.63/2018, dt. 08.12.2018. The approved quantity as per mining plan, Permit issued and transported Quantity details issued by Assistant Director, Dept. Geology and Mining, Virudhunagar vide Roc.No.KV1/46/2025, dt. 03.03.2025 is enclosed as Annexure 4.

This proposed project is categorized under category "B1" Activity 1(a) (mining lease area in cluster situation). This cluster includes the one existing Quarry and two proposed Quarries including this proposal. The existing and proposed quarries located within 500m radius are detailed in below Table.

Table – 1.1 Cluster Mines Details			
Sl. No	Extent	Proponent	Status of lease
1	3.69.72 Ha	Thiru.T.Senthilvel	Existing
2	1.28.00 Ha	Thiru.P.Arunachalam	Proposed
3	3.85.50 Ha	Thiru.P.Elangovan	Proposed
Total extent is 8.83.22 Ha including this proposed project			

As such Common EIA for the 3 projects falling in the cluster with assessment of impacts and EMP separately is carried out. Cluster area calculated as per MoEF & CC Notification S.O. 2269(E) Dated 1st July 2016. Satellite image of Quarries in Cluster is shown in Fig 1.1.

As per MoEF&CC OM: F.No.L-11011/175/2018-IA-II(M), dated 12.12.2018, the common EIA/EMP report has to be prepared for the cluster area based on ToR recommended by SEIAA. Therefore, the applicant applied for ToR through Parivesh website vide online proposal no. SIA/TN/MIN/529353/2025 Dated 19.03.2025. The ToR proposal was placed in 594th SEAC meeting, dated 18.07.2025 & 866th SEAC meeting, dt 06.08.2025. Then ToR has been issued by the SEIAA vide TO25B0108TN5708817N (F.No.11994), dated:19.08.2025 to prepare the draft EIA report as per the recommended ToR for conducting Public hearing and obtaining Environmental Clearance from the SEIAA.

Figure1.1 Satellite Image showing cluster quarries



1.2 IDENTIFICATION OF PROJECT AND PROJECT PROPONENT

1.2.1 IDENTIFICATION OF PROJECT

Table -1.2 Project Identification

Name of the Project	Thiru.P.Elangovan Rough stone & Gravel Quarry
S.F No.	46/1, 46/3, 46/4, 46/5, 46/6, 46/7, 46/8, 46/9, 46/11, 46/12, 47/1, 47/2, 47/4, 47/6(P), 47/7(P), 47/8, 47/9A, 47/9B(P), 47/9C(P), 47/10, 47/11A, 47/11B, 47/11C(P), 47/11D(P), 47/11E(P), 47/11F(P)
Location of the Project	Kalaiyarkarisalkulam Village, Aruppukottai Taluk, Virudhunagar District, Tamil Nadu
Extent	3.85.50 Ha.
Type of Land	Patta Land

1.2.2 IDENTIFICATION OF PROJECT PROPONENT

Table -1.3- Details of Project Proponent

Name of the Project Proponent	Thiru.P.Elangovan
Communication address	S/o.P.Periyasamy, 2, Kala Nadar Street, Kamuthi-623 603
	elangovan0951@gmail.com
Mobile No.	98653 34656

1.3 BRIEF DESCRIPTION OF THE PROJECT

1.3.1 NATURE AND SIZE OF THE PROJECT

The quarrying operation is proposed to be carried out by Opencast Mechanized Mining Method by jack hammer drilling, slurry blasting by forming 5.0 m bench height and 5.0 m bench width. Excavator and tippers are proposed for Loading and transportation.

Table – 1.4 Brief Descriptions of the Project

Name of the Quarry	Thiru.P.Elangovan Rough Stone & Gravel Quarry	
Toposheet No	58-K/ 03	
Latitude between	09°27'50.03"N to 09°27'58.32"N	
Longitude between	78°11'21.82"E to 78°11'31.82"E	
The altitude of the area	93 m (MSL)	
Proposed Depth of Mining	37m BGL	
	Rough Stone	Gravel
Geological Resources	14,87,620m ³	2,49,241m ³
Mineable Reserves	6,32,270 m ³	1,97,629m ³
Proposed Production	4,87,085m ³	1,97,629m ³
Ultimate pit Dimension	37m BGL	
Water Level in the area	67m BGL	
Method of Mining	Opencast method of mechanized	
Topography	The area applied for quarry lease is exhibits almost plain covered by Gravel formation. The massive Granitic Gneiss formation is noticed below 7m (Avg) Gravel formation and sloping towards southeastern side of the area, the altitude of the area is above 93m (maximum) from MSL. Water table is found at a depth of 66m in summer and 63m in rainy seasons. Temperature of the area is reported to be 18°C	

	to a maximum of 42°C during summer. Rainfall of this area is about 800mm to 900 mm during the both NE & SW monsoons.	
Machinery Proposed	Jack Hammer	7 Nos
	Compressor	2 Nos
	Excavator with bucket and rock breaker	2Nos
	Tipper (5/10 T)	5 Nos
Proposed Manpower Development	30 Nos	
Water Requirement	5 KLD	
Greenbelt Development	The safety zone of 0.66.0 ha will be developed with about 660 nos of plantation.	
Project Cost	Rs. 142.71 Lakhs	
EMP Cost	Total EMP Cost for 5 years is 26.08 lakhs i.e., Rs.11.14 Lakhs of Capital + Recurring cost Rs. 14.94 lakhs for 5 years	
CER Cost	Rs.5.0 Lakhs will be spent as CER Cost.	

1.3.2 NATURE OF THE PROJECT

S. NO	DESCRIPTION	DETAILS
1.	Sector	1(a), Non-Coal Mining
2.	Type	Fresh Quarry
3.	Category	B1
4.	Mineral to be Mined	Rough Stone and Gravel
5.	Major/Minor Mineral	Minor

1.3.3 LOCATION OF PROJECT

The proposed Quarry lease area is situated at S.F.Nos. 46/1, 46/3, 46/4, 46/5, 46/6, 46/7, 46/8, 46/9, 46/11, 46/12, 47/1, 47/2, 47/4, 47/6(P), 47/7(P), 47/8, 47/9A, 47/9B(P), 47/9C(P), 47/10, 47/11A, 47/11B, 47/11C(P), 47/11D(P), 47/11E(P), 47/11F(P) , Kalaiyarkarisalkulam Village, Aruppukottai Taluk, Virudhunagar District, Tamil Nadu. The area lies in the north latitude of 09°27'50.03"N to 09°27'58.32"N and eastern longitude of 78°11'21.82"E to 78°11'31.82"E. Location of the proposed project is shown in Figure 2.1 and the satellite imagery of the project site is shown in Figure 2.2.

1.4 IMPORTANCE OF THE PROJECT TO THE REGION

Rough stone will continue to be a staple in construction, decoration and industry for years to come. As recycling picks up, mining and quarries may slow down, but we will always need rough stone in general construction and industry.

1.5 REGULATORY COMPLIANCES

Understanding of the applicable environmental legislative framework is crucial for understanding the scope of the EIA study. With respect to prevention and control of environmental pollution, the following Acts and Rules of MoEF&CC (Ministry of Environment Forests and Climate Change), GoI (Government of India) govern the proposed project. The applicable environmental legislation for the proposed mining project is detailed below,

- Environment protection Act, 1986
- EIA Notification, 2006 & Subsequent amendments
- Water Pollution (Prevention & Control) Act, 1974
- Air Pollution (Prevention & Control) Act, 1981
- Noise Pollution (Regulation & Control) Rules, 2000
- Mines Act, 1952
- Tamil Nadu Minor Mineral Concession Rules, 1959
- Mines and Minerals (development and regulation) Act, 1957
- Minor Minerals Conservation and Development Amendment Rules 2018
- State Minor Mineral Concession Rules (GMMCR), 2017
- Explosive Act, 1884
- Explosive Rules, 2008
- Hazardous and other Wastes (management and Trans boundary Movement) Rules, 2016
- Batteries (Management and Handling) Rules 2010
- Solid Waste Management Rule 2016

1.5.1 PRESENT LEGAL STATUS

Table 1.5 – Present Legal Status

Description	Issuing Authority	Status	Letter number	Date	Reference
Precise Area Communication	Assistant Director, Department of Geology and Mining, Virudhunagar	Received	Rc.No.KV1/46/2025	18.02.2025	Annexure - 2
Mine Plan Approval Letter	Assistant Director, Department of Geology and Mining, Virudhunagar	Approved	Rc.No.KV1/46/2025	03.03.2025	Annexure-3
District Survey Report	Collector, Dept. of Geology and Mining, Virudhunagar	Authenticated	As per S.O. 3611(E) dated 25.07.2018	19.03.2019	Link: https://cdn.s3waas.gov.in/s3c86a7ee3d8ef0b551ed58e354a836f2b/uploads/2019/06/2019061311.pdf
500m radius Cluster Letter	Assistant Director, Department of Geology and Mining, Virudhunagar	Obtained	Rc.No.KV1/46/2025	03.03.2025	Annexure-4
VAO NOC for features within 300m radius	Village Administrative Officer, Kalaiyarkarisalkulam village	obtained	-	05.03.2025	Annexure-5

1.5.2 SCREENING

As per the Environmental Impact Assessment (EIA) Notification dated 14th September 2006 and its subsequent amendments the proposed quarry mining project falls under 'Category B1(Cluster Situation)', which requires Environmental Clearance from the State Environmental Impact Assessment Authority (SEIAA). The project proponent has appointed M/s. Global Mining Solutions, Salem, who are accredited by the National Accreditation Board for Education and Training (NABET), Quality Council of India (QCI), New Delhi, under the registration number NABET/EIA/23-26/SA 0241. Their role is to carry out an Environmental Impact Assessment (EIA) and Environmental Management Plan (EMP) study in compliance with the Ministry of Environment, Forest and Climate Change (MoEF & CC) requirements.

1.5.3 SCOPE OF THE STUDY

In line with the prescribed Terms of Reference (TOR), the area comprising 10 km radius around the proposed mine lease boundary is considered as the study area. The EIA/EMP report has been prepared following the generic structure specified in the EIA Notification 2006. The detailed studies have been conducted as per prescribed Standard TOR issued by SEIAA, Tamil Nadu TO25B0108TN5708817N (F.No.11994), dated:19.08.2025. The point wise compliance for the ToR has been incorporated in this EIA/EMP report.

The main scope of the EIA study is to quantify the cumulative impact in the study area due to cluster quarries and formulate the effective mitigation measures for this applied project area. A detailed account of the emission sources, emissions control equipment, background Air quality levels, Meteorological measurements, Dispersion model and all other aspects of pollution like effluent discharge, Dust generation etc., have been discussed in this report. The baseline monitoring study has been carried out during the Period of March to May 2025 for various environmental components so as to assess the anticipated impacts due the cluster quarry projects on the environment and suggest suitable mitigation measures for likely adverse impacts due to this proposed project.

The scope of study broadly covered as below,

- ♦ Literature review and collection of secondary data relevant to the study area.
- ♦ Establish the baseline environmental aspects in and around the proposed project covering 10 km radius.
- ♦ Identify various existing pollution loads due to various mining activities.
- ♦ Predict incremental levels of pollutants in the study area due to the proposed operations.
- ♦ Establishing and analyzing demographic profile including sex ratio, literacy rate, SC/ST, workers classification, land use categorization, etc in the project influenced area
- ♦ Evaluate the predicted impacts on various environmental attributes in the study area by using scientifically developed and widely accepted environmental impact assessment methodologies.
- ♦ Prepare an Environment Management Plan (EMP) outlining the measures for improving the environmental quality and identify critical environmental attributes that are required to be monitored in the post-project scenario.
- ♦ To assess the impacts on human settlement in the project influence area Socio-Economic Assessment
- ♦ Cumulative impact assessment for the quarries in cluster.

1.6 NEED AND JUSTIFICATION OF THE PROJECT

- Proposed mining project will fulfill the local market requirement for real estate and infrastructure industry. This project will also provide employment to local people helping them earn livelihood.
- Employment generated consequent to the mining activity in the project will be benefit local and rural population and will have multiplier effects on local economy.
- The Project will give tremendous boosts to the local and regional economy benefiting the population.
- The social benefits arising out of this proposal can be expressed in terms of increase in the standards of living of local population, educational opportunities, training and development of skills etc.

1.7 STRUCTURE OF THE REPORT

As per the new guidelines of the MoEF & CC the report has been divided into the following chapters and presented as follows:

1. Introduction

This chapter describes the profile of the project proponent, name and contact address with email, project consultants, the purpose of the project, brief description of the project, applicable environmental regulations, objectives and methodology for EIA studies etc.

2. Project Description

This chapter gives a brief description of the project such as the type of project, need for the project, its location, approachability, layout, etc of the proposed project, the project implementation schedule, estimated cost of development etc

3. Description of the Environment

This chapter presents details of the baseline environmental status for microclimate, air quality, noise, water quality (surface and ground), soil quality, flora, fauna and socioeconomic status etc.

4. Anticipated Environmental Impacts & Mitigation Measures

This chapter discusses the possible sources of pollution and environmental impacts due to the project during operation phases and suggests the mitigation measures.

5. Analysis of Alternatives (Site And Technology)

This chapter discusses the analysis of the various alternatives for the technology as well as the site and gives the selection of the most feasible alternative.

6. Environmental Monitoring Program

This chapter discusses the details about the environmental monitoring program during operation phases. The technical aspects of monitoring the effectiveness of mitigation measures are covered in this chapter.

7. Additional Studies

This chapter covers information about the additional studies conducted for this project such as the Risk Analysis, Emergency Response and Disaster Management Plan.

8. Project Benefits

This chapter presents the benefits from this project

9. Environmental Management Plan

This chapter deals with the EM for the proposed sand mining projects and indicates the measures proposed to minimize the likely impacts on the environment during and operation phases and budgetary allocation for the same.

10. Summary and Conclusion

This chapter deals with the overall justification for implementation of the project and explanation of how, adverse effects have been mitigated.

11. Disclosure of Consultant

This chapter deals with the details of consultants engaged and the NABET accreditation details of environmental consultants.

2.0 PROJECT DESCRIPTION

2.1 TYPE OF THE PROJECT

The proposed activity is the extraction of Rough Stone by open cast mechanized mining method.

This project proposed to produce 4,87,085m³ of Rough Stone and 1,97,629 m³ of gravel and for the period of 5 years with ultimate depth up to 37 m.

2.2 NEED FOR THE PROJECT

Rough stone is one of the important materials for the building construction. The rough stone is used as both as coarse aggregate and fine aggregate after the proper sizing of stone. The coarse and fine aggregate are essential for preparing concrete which is used in foundation, beam, column, roof slab work of the buildings. The infrastructure is the sign of development of nation. So it is very need to excavate the rough stone for economic and infrastructure development of our Nation.

2.3 LOCATION OF THE PROJECT

This is a Rough Stone and Gravel Quarry located in Kalaiyarkarisalkulam Village, Aruppukottai Taluk, Virudhunagar District, Tamil Nadu State. The area lies in the north latitude of 09°27'50.03"N to 09°27'58.32"N and eastern longitude of 78°11'21.82"E to 78°11'31.82"E and Toposheet number 58-K/ 03. Location of the proposed project is shown in Figure 2.1 the satellite imagery of the project site is shown in Figure 2.2.

This proposed project area is Patta land & does not fall within 10 km radius of any Eco – sensitive zone, Wild life Sanctuary, National Park, Tiger Reserve, Elephant Corridor and Biosphere Reserves. The M.L area details are presented in below Table.

Table 2.1 Boundary Coordinates of the Project

Corners	Co- ordinates	
	Latitude	Longitude
1.	09° 27' 50.17"N	78° 11' 22.98"E
2.	09° 27' 53.01"N	78° 11' 23.44"E
3.	09° 27' 54.02"N	78° 11' 23.59"E
4.	09° 27' 54.35"N	78° 11' 21.82"E
5.	09° 27' 55.47"N	78° 11' 22.09"E
6.	09° 27' 55.18"N	78° 11' 23.75"E
7.	09° 27' 56.51"N	78° 11' 24.08"E
8.	09° 27' 56.81"N	78° 11' 22.45"E
9.	09° 27' 58.32"N	78° 11' 22.79"E
10.	09° 27' 57.39"N	78° 11' 26.43"E
11.	09° 27' 56.45"N	78° 11' 28.78"E
12.	09° 27' 56.03"N	78° 11' 29.18"E
13.	09° 27' 54.71"N	78° 11' 28.98"E
14.	09° 27' 54.46"N	78° 11' 30.27"E
15.	09° 27' 52.96"N	78° 11' 29.98"E
16.	09° 27' 52.62"N	78° 11' 31.82"E
17.	09° 27' 52.28"N	78° 11' 31.77"E
18.	09° 27' 52.45"N	78° 11' 29.90"E
19.	09° 27' 52.39"N	78° 11' 29.89"E
20.	09° 27' 52.42"N	78° 11' 29.73"E
21.	09° 27' 52.19"N	78° 11' 28.80"E
22.	09° 27' 51.51"N	78° 11' 26.71"E
23.	09° 27' 50.81"N	78° 11' 25.12"E
24.	09° 27' 50.27"N	78° 11' 23.73"E
25.	09° 27' 50.03"N	78° 11' 23.70"E

Table 2.2 Mine Lease Area and its Ownership

Location	S.F. No	Area in Ha	Name of the owner	Patta land
Kalaiyarka risalkulam Village, Aruppukottai Taluk, Virudhunagar	46/1, 46/3, 46/4, 46/5, 46/6, 46/7, 46/8, 46/9, 46/11, 46/12, 47/1, 47/2, 47/4, 47/6(P), 47/7(P), 47/8, 47/9A, 47/9B(P), 47/9C(P), 47/10, 47/11A, 47/11B, 47/11C(P), 47/11D(P), 47/11E(P), 47/11F(P)	3.85.50	It is patta land registered in the name of Thiru.Sankar, Thiru.Rajakumar, Thiru. Palanisamy, Thiru.Rajeshkanna, Thiru. Thangapandiyan, Thiru.Shanmuganathan, Thiru.Palanisamy Thiru.Elangovan, the applicant has obtained consent from the pattadar	Patta no. 1047,
Total		3.85.50		

Table 2.3 Site Connectivity

Nearest Roadway	There is an existing road from the area leads to Kalaiyarkarisalkulam - Aladipatti village on south side of the area. The National Highway (NH-38) Madurai – Thoothukudi is about 9.6km on northwest side of the area. The State Highway (SH-47) Aruppukottai – Parthibanur is about 2.1Km on southwest side of the area.
Nearest Village	- Aladipatti-1.5Km - NE - Kurunaikulam-2.8km - NW - Kallumadam-1.6km – SE - Bommakottai-1.0km - SW
Nearest Railway	Tiruchchui Railway Station – 7.96Km (N) The Nearest Railway line is Virudhunagar to Paramakudi line which is about 7.6Km on north side of the area.
Nearest Airport	Madurai Airport – 42.5Km (NW)

Figure 2.1 Location Map

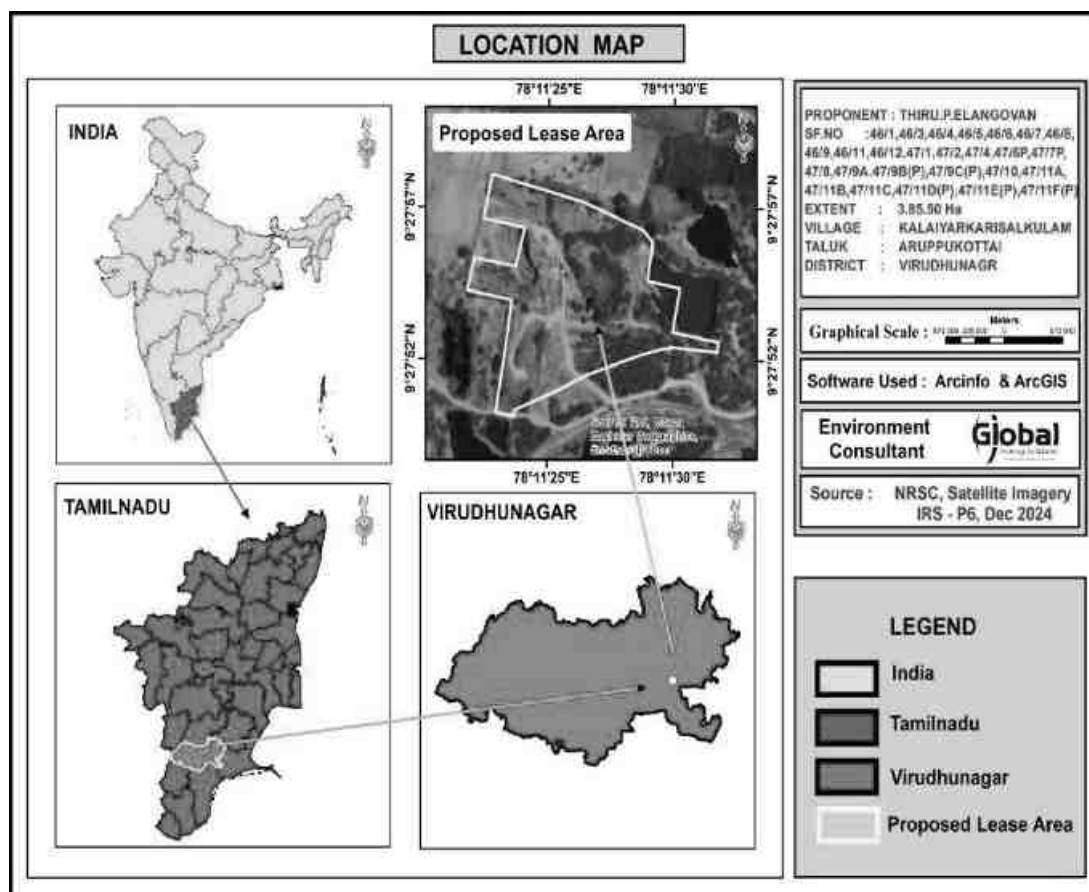


Figure 2.2 Google Image of the project site

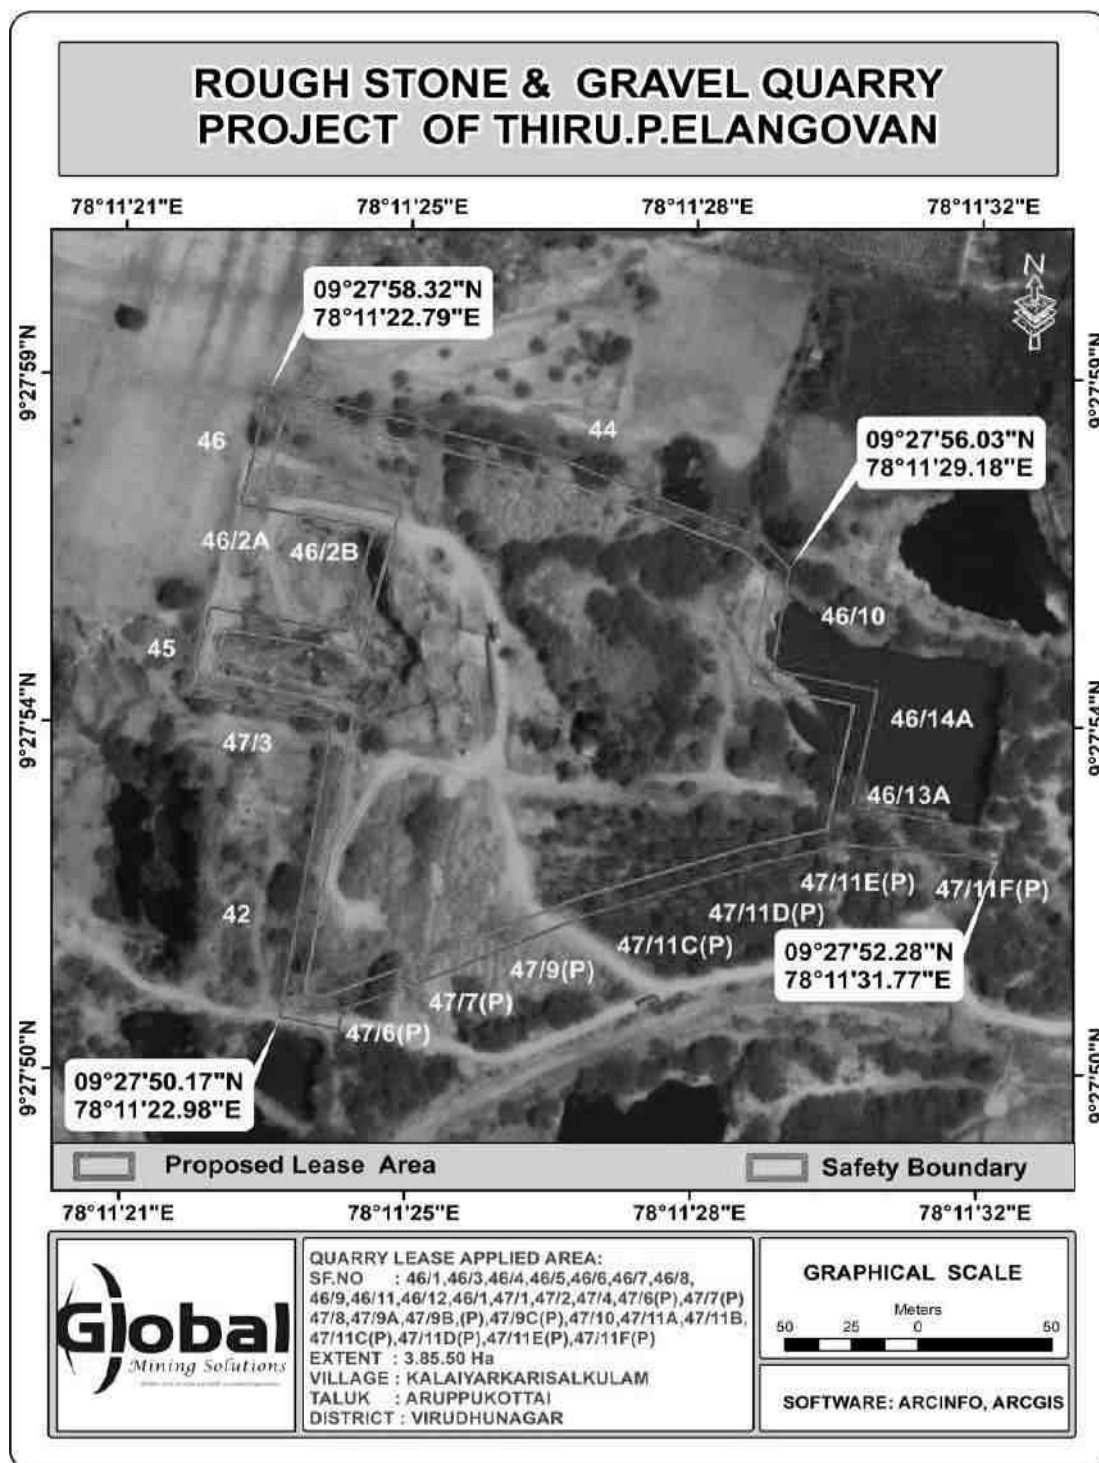


Figure 2.3 Lease Plan

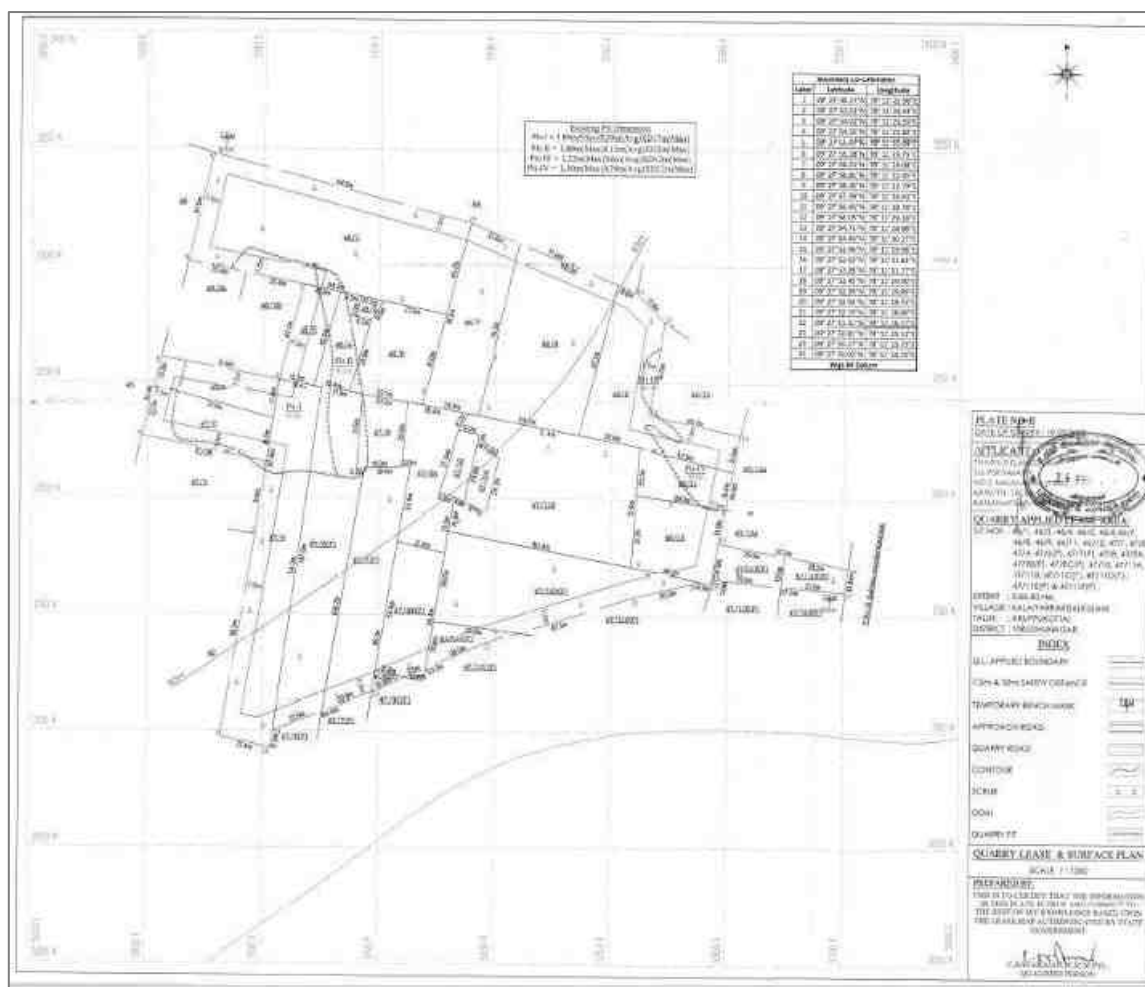


Figure 2.4 Village Map


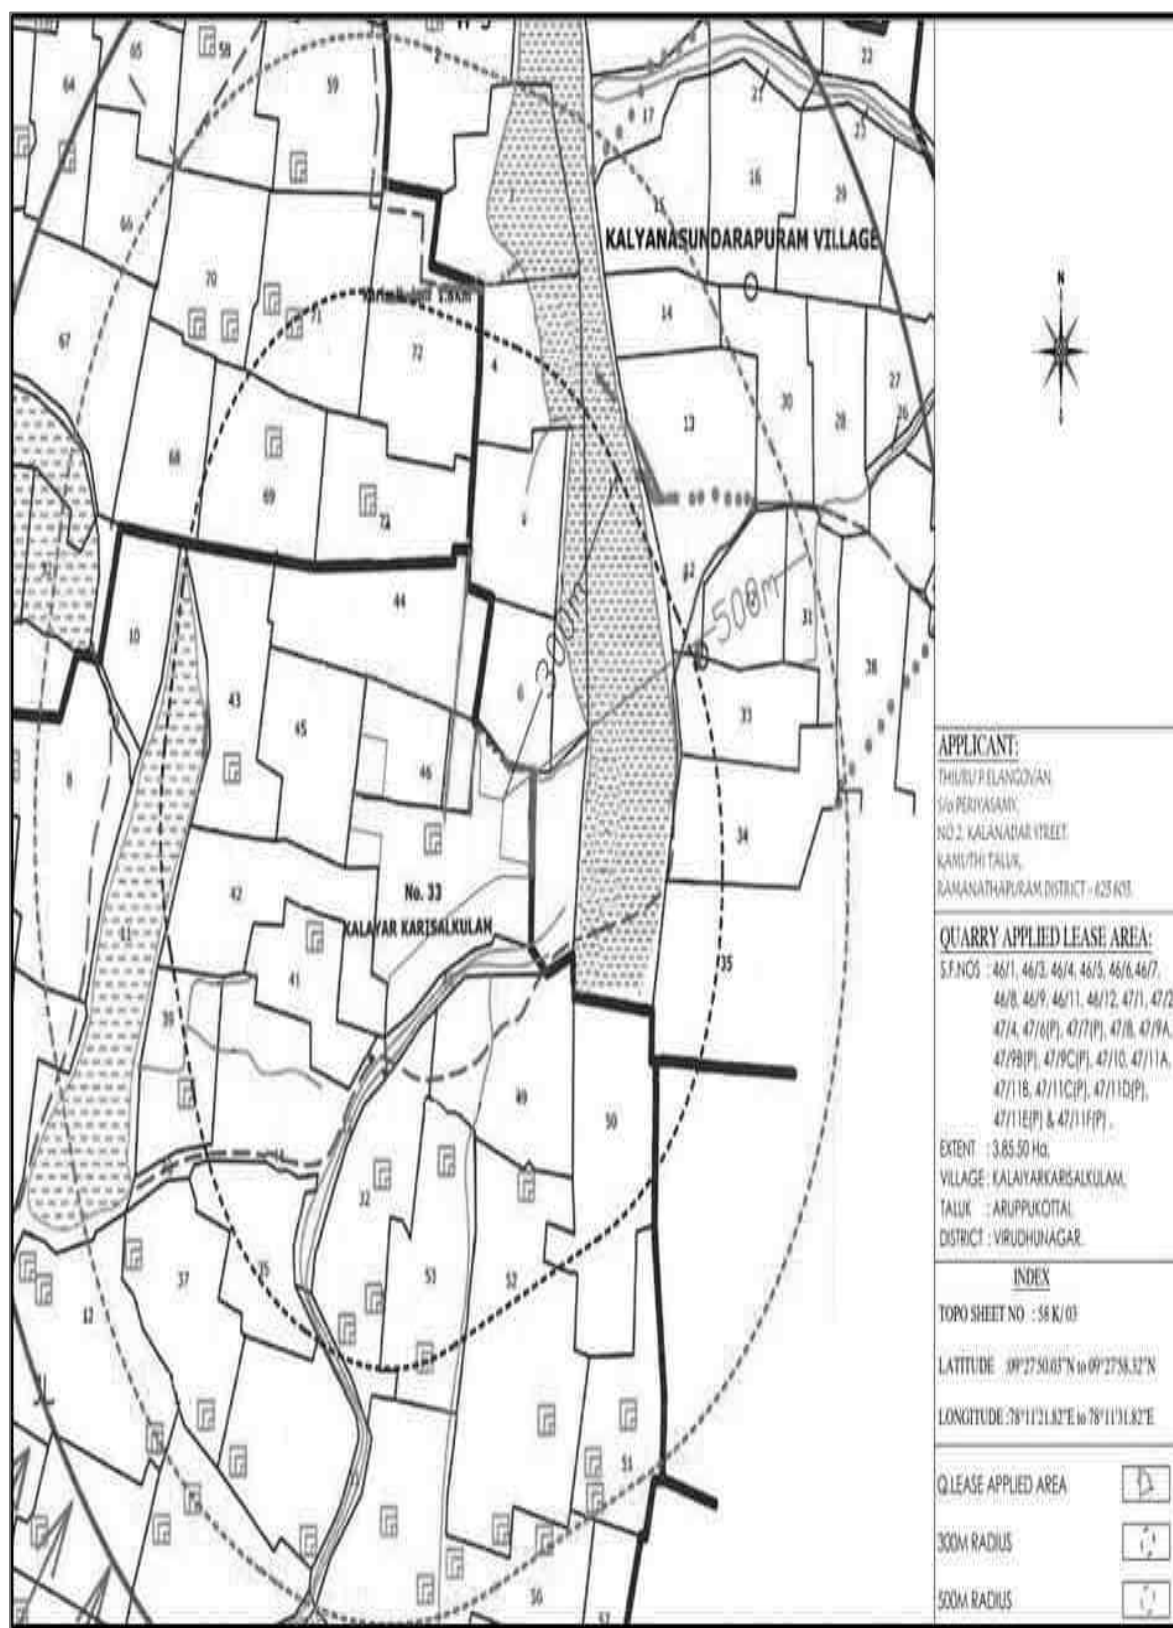


Figure 2.5 Site Photographs

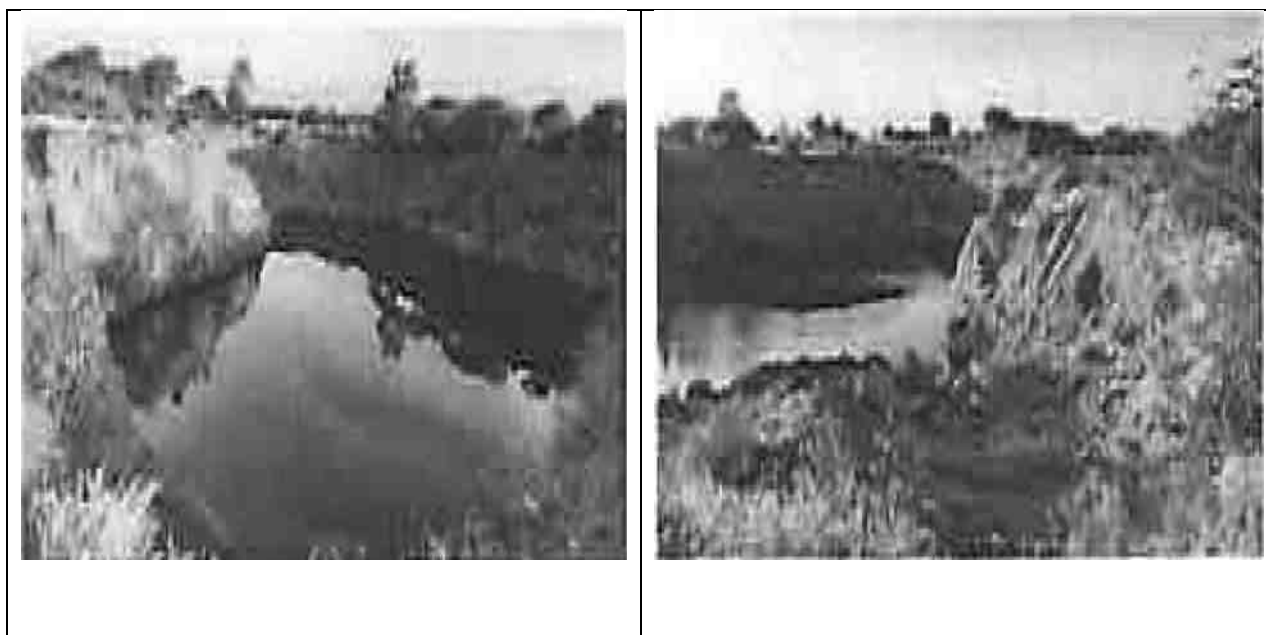

2.4 LAND USE PATTERN OF THE PROJECT AREA

The entire project site is Patta land and the allotted to PP for Rough stone & Gravel quarry. The land use pattern of the mine lease area as of today and conceptual stage given in Table No. 2.4.

Table 2.4 Land use pattern of the Project area

Sl. No	Land Use	Present Area (Hect)	Area in use during the end of the Scheme period (Hect)
1.	Quarrying Pit	0.56.50	3.17.50
2.	Infrastructure	Nil	0.01.00
3.	Roads	0.01.00	0.01.00
4.	Green Belt	0.02.00	0.66.00
5.	Unutilized	3.26.00	Nil
Total		3.85.50	3.85.50

2.5 SIZE AND MAGNITUDE OF THE OPERATION

The proposed activity is the extraction of Rough Stone by open cast mechanized mining method over an extent of 3.85.50 Ha and to produce 4,87,085m³ of

Rough Stone and 1,97,629m³ of Gravel for the period of 5 years with ultimate depth upto 37m (below ground level). The details of geological and mineable reserves in the lease area have been provided below in the subsequent sub section.

2.6 TOPOGRAPHY AND DRAINAGE

The area applied for quarry lease is exhibits almost plain covered by Gravel formation. The massive Granitic Gneiss formation is noticed below 7m (Avg) Gravel formation and sloping towards southeastern side of the area, the altitude of the area is above 93m (maximum) from MSL. No major river is found nearby the lease applied area.

2.7 GEOLOGY

2.7.1 REGIONAL GEOLOGY

The geology of the district is mainly underlain by the rocks belonging to hard crystalline rock masses of Archaean age. The Archaean rocks in this area are represented by rocks of eastern ghat complex comprising Charnockites, Migmatite complex of composite gneiss. The entire area is covered by metamorphic crystalline rocks of Charnockite, composite gneiss of Archaean age. These rocks are highly metamorphosed and have been subjected to severe folding, crushing and faulting. Charnockites group is occupied by North and Southern part of the Tondiar River Basin. The other rock type is encountered by composite granitic gneiss of epidote hornblende biotite gneiss and hornblende biotite gneiss are occupy in the middle portion of the basin. Charnockite group occupies the high ground as well as plain and it is poorly weathered and jointed. They are generally black grey to dark grey in colour medium to coarse grained texture, and generally massive and un-foliated. A gneissic rock occurs as linear bands in the middle portion of the area and is highly migmatized. Mostly, micaceous with bands of granites, pegmatites, quartz veins and the rock are well foliated. The Hornblende biotite gneiss forms the country rock of the area and epidote hornblende gneiss (Proterozoic age) occurs as small isolated outcrops. The crystalline formations are Charnockite; Granitic Gneiss of Archean ages have been intruded by dolerite dykes and pegmatite veins. These rocks are highly metamorphosed and have been subjected to very severe folding, crushing and

faulting. The crystalline rocks are subjected to tectonic activities under various orogenic cycles resulting in the development of secondary structures such as joints, fissures and cleavages.

2.7.2 LOCAL GEOLOGY

The area is underlain by the wide range of metamorphic rocks of peninsular gneissic complex. These rocks are extensively weathered and overlain by the recent valley fills and alluvium at places. The geological formations found in the district are Archaean rocks like Gneisses, Granites, Charnockites basic granulites and calc-gneisses. The younger formations are Quartz veins and pegmatite. The rock type noticed in the area for lease is Granitic Gnesis which contains mostly Quartz and Feldspar with some ferromagnesian minerals. The Granitic Gnesis is part of peninsular Gneisses, a high- grade metamorphic rock.

The strike of the Granitic Gnesis formation is N45° E – S45°W with dipping towards SE60°. The general geological succession of the area is given as under.

	<u>AGE</u>	<u>ROCK TYPE</u>
↑	Recent	- Gravelly soil Unconformity
	Archaean	- Dolerite dyke, Charnockite Granitic Gneiss. Peninsular Gneissic complex and Calc Gneiss

2.8 RESOURCES AND RESERVES

The Geological and Recoverable reserves are estimated by Cross Sectional method.

Table 2.5 Geological Resources

Section	Bench	Length in (m)	Width in (m)	Depth in (m)	Gravel in m ³	Rough stone in m ³	Bulk Density	Gravel formatio n in Ts	Geological Resources of Rough stone in Ts
XY-AB	I	33	199	2	13134	-	2	26268	-
	II	33	199	5	32835	-	2	65670	-
	III	33	199	5	-	32835	2.75	-	90296.25
	IV	33	199	5	-	32835	2.75	-	90296.25
	V	33	199	5	-	32835	2.75	-	90296.25
	VI	33	199	5	-	32835	2.75	-	90296.25
	VII	33	199	5	-	32835	2.75	-	90296.25
	VIII	33	199	5	-	32835	2.75	-	90296.25
	IX	33	199	5	-	32835	2.75	-	90296.25
	X	33	199	5	-	32835	2.75	-	90296.25
Total					45969	262680	-	91938	722370.00

XY-CD	I	57	158	2	18012	-	2	36024	-
	II	57	158	5	45030	-	2	90060	-
	III	57	158	5	-	45030	2.75		123832.50
	IV	57	158	5	-	45030	2.75		123832.50
	V	57	158	5	-	45030	2.75		123832.50
	VI	57	158	5	-	45030	2.75		123832.50
	VII	57	158	5	-	45030	2.75		123832.50
	VIII	57	158	5	-	45030	2.75		123832.50
	IX	57	158	5	-	45030	2.75		123832.50
	X	57	158	5	-	45030	2.75		123832.50
	Total				63042	360240	-	126084	990660.00
XY-EF	I	20	139	2	5560	-	2	11120	-
	II	20	156	5	15600	-	2	31200	-
	III	20	156	5	-	15600	2.75	-	42900.00
	IV	20	175	5	-	17500	2.75	-	48125.00
	V	20	252	5	-	25200	2.75	-	69300.00
	VI	20	252	5	-	25200	2.75	-	69300.00
	VII	20	252	5	-	25200	2.75	-	69300.00
	VIII	20	252	5	-	25200	2.75	-	69300.00
	IX	20	252	5	-	25200	2.75	-	69300.00
	X	20	252	5	-	25200	2.75	-	69300.00
	Total				21160	184300	-	42320	506825.00
XY-GH	I	105	162	2	34020	-	2	68040	-
	II	105	162	5	85050	-	2	170100	-
	III	105	162	5	-	85050	2.75	-	233887.50
	IV	105	162	5	-	85050	2.75	-	233887.50
	V	105	162	5	-	85050	2.75	-	233887.50
	VI	105	162	5	-	85050	2.75	-	233887.50
	VII	105	162	5	-	85050	2.75	-	233887.50
	VIII	105	162	5	-	85050	2.75	-	233887.50
	IX	105	162	5	-	85050	2.75	-	233887.50
	X	105	162	5	-	85050	2.75	-	233887.50
	Total				119070	680400	-	238140	1871100.00
Grand Total				249241	1487620	-	498482	4090955.00	

Gravel Formation : 2,49,241m³

The Geological Resource of Rough Stone: 14,87,620 m³

2.8.1 MINEABLE RESERVES

The mineable reserves are calculated by deducting 7.5 m and 50 m safety distance and bench loss.

Table 2.6 – Available Mineable Reserves

Section	Bench	Length in (m)	Width in (m)	Depth in (m)	Gravel in m ³	Rough stone in m ³	Bulk Density	Gravel formation in Ts	Mineable Reserves of Rough stone in Ts
XY-AB	I	25	182	2	9100	-	2	18200	-
	II	22	176	5	19360	-	2	38720	-
	III	17	166	5	-	14110	2.75	-	38802.50
	IV	12	156	5	-	9360	2.75	-	25740.00

	V	7	146	5	-	5110	2.75	-	14052.50
	Total				28460	28580	-	56920	78595.00
XY-CD	I	57	141	2	16074	-	2	32148	-
	II	57	135	5	38475	-	2	76950	-
	III	57	125	5	-	35625	2.75	-	97968.75
	IV	57	115	5	-	32775	2.75	-	90131.25
	V	57	105	5	-	29925	2.75	-	82293.75
	VI	57	95	5	-	27075	2.75	-	74456.25
	VII	52	85	5	-	22100	2.75	-	60775.00
	VIII	47	75	5	-	17625	2.75	-	48468.75
	IX	42	65	5	-	13650	2.75	-	37537.50
	X	37	55	5	-	10175	2.75	-	27981.25
Total				54549	188950	-	109098	519612.50	
XY-EF	I	20	139	2	5560	-	2	11120	-
	II	20	156	5	15600	-	2	31200	-
	III	20	156	5	-	15600	2.75	-	42900.00
	IV	20	154	5	-	15400	2.75	-	42350.00
	V	20	199	5	-	19900	2.75	-	54725.00
	VI	20	189	5	-	18900	2.75	-	51975.00
	VII	20	179	5	-	17900	2.75	-	49225.00
	VIII	20	169	5	-	16900	2.75	-	46475.00
	IX	20	159	5	-	15900	2.75	-	43725.00
	X	20	149	5	-	14900	2.75	-	40975.00
Total				21160	135400	-	42320	372350.00	
XY-GH	I	97	145	2	28130	-	2	56260	-
	II	94	139	5	65330	-	2	130660	-
	III	89	129	5	-	57405	2.75	-	157863.75
	IV	84	119	5	-	49980	2.75	-	137445.00
	V	79	109	5	-	43055	2.75	-	118401.25
	VI	74	99	5	-	36630	2.75	-	100732.50
	VII	69	89	5	-	30705	2.75	-	84438.75
	VIII	64	79	5	-	25280	2.75	-	69520.00
	IX	59	69	5	-	20355	2.75	-	55976.25
	X	54	59	5	-	15930	2.75	-	43807.50
Total				93460	279340	-	186920	768185.00	
Grand Total				197629	632270	-	395258	1738742.50	

The Total Mineable Reserves:

Gravel Formation : 1,97,629m³

The Mineable Resource of Rough Stone: 6,32,270 m³

2.9 PROCESS DESCRIPTION AND TECHNOLOGY

2.9.1 PROCESS DESCRIPTON

The quarry operation involves shallow jack hammer drilling, slurry blasting, excavation, Loading and transportation of Rough stone to the needy buyers. The production of Rough stone in this quarry involves the following method which is typical for Rough Stone and Gravel Quarrying in contrast to other major mineral mining.

- Splitting of rock mass of considerable volume from the parent rock mass by jackhammer drilling and blasting, hydraulic excavators are used for loading the Rough Stone from pithead to the needy buyers.
- Occasionally hydraulic excavators are attached with rock breakers for fragmentation to avoid secondary blasting.
- The primary boulders thus splitted are removed from the pits by excavators and further made to smaller sizes by rock breakers attached in excavators.

The process flow diagram is provided in Figure 2.6. The Geological and production & Year wise Development plan and cross section for the 5 years period and conceptual plan and conceptual cross section is given in Figure No. 2.7 and Figure No. 2.8.

Figure 2.6 Process Flow Diagram

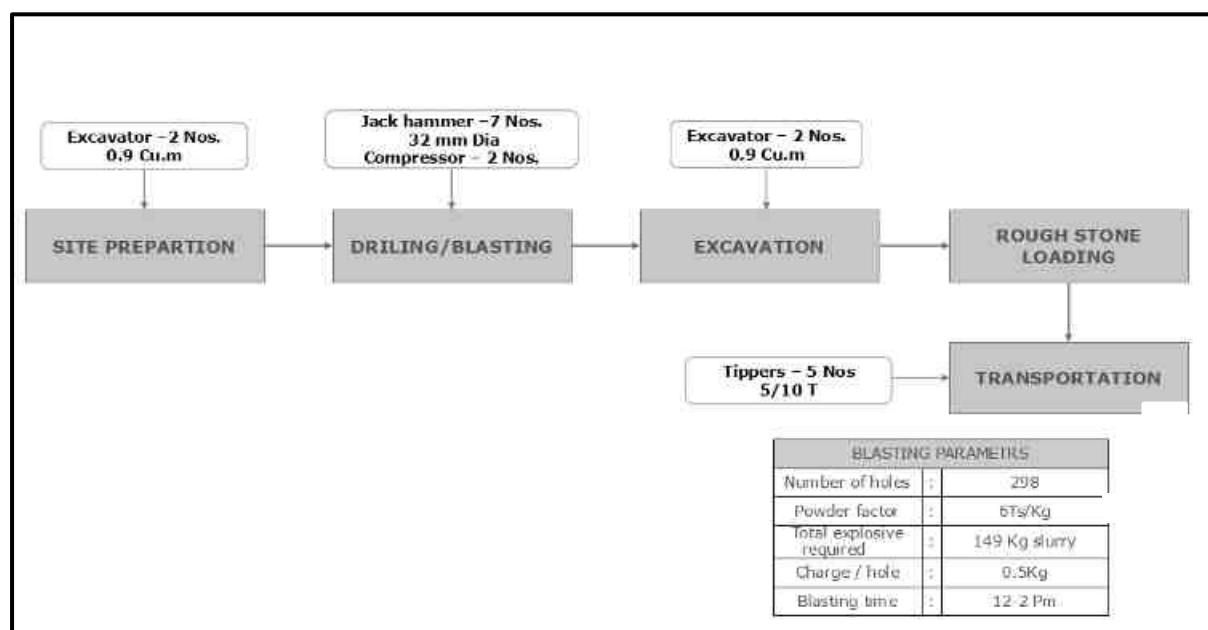


Figure 2.7 Geological Plan & Sections

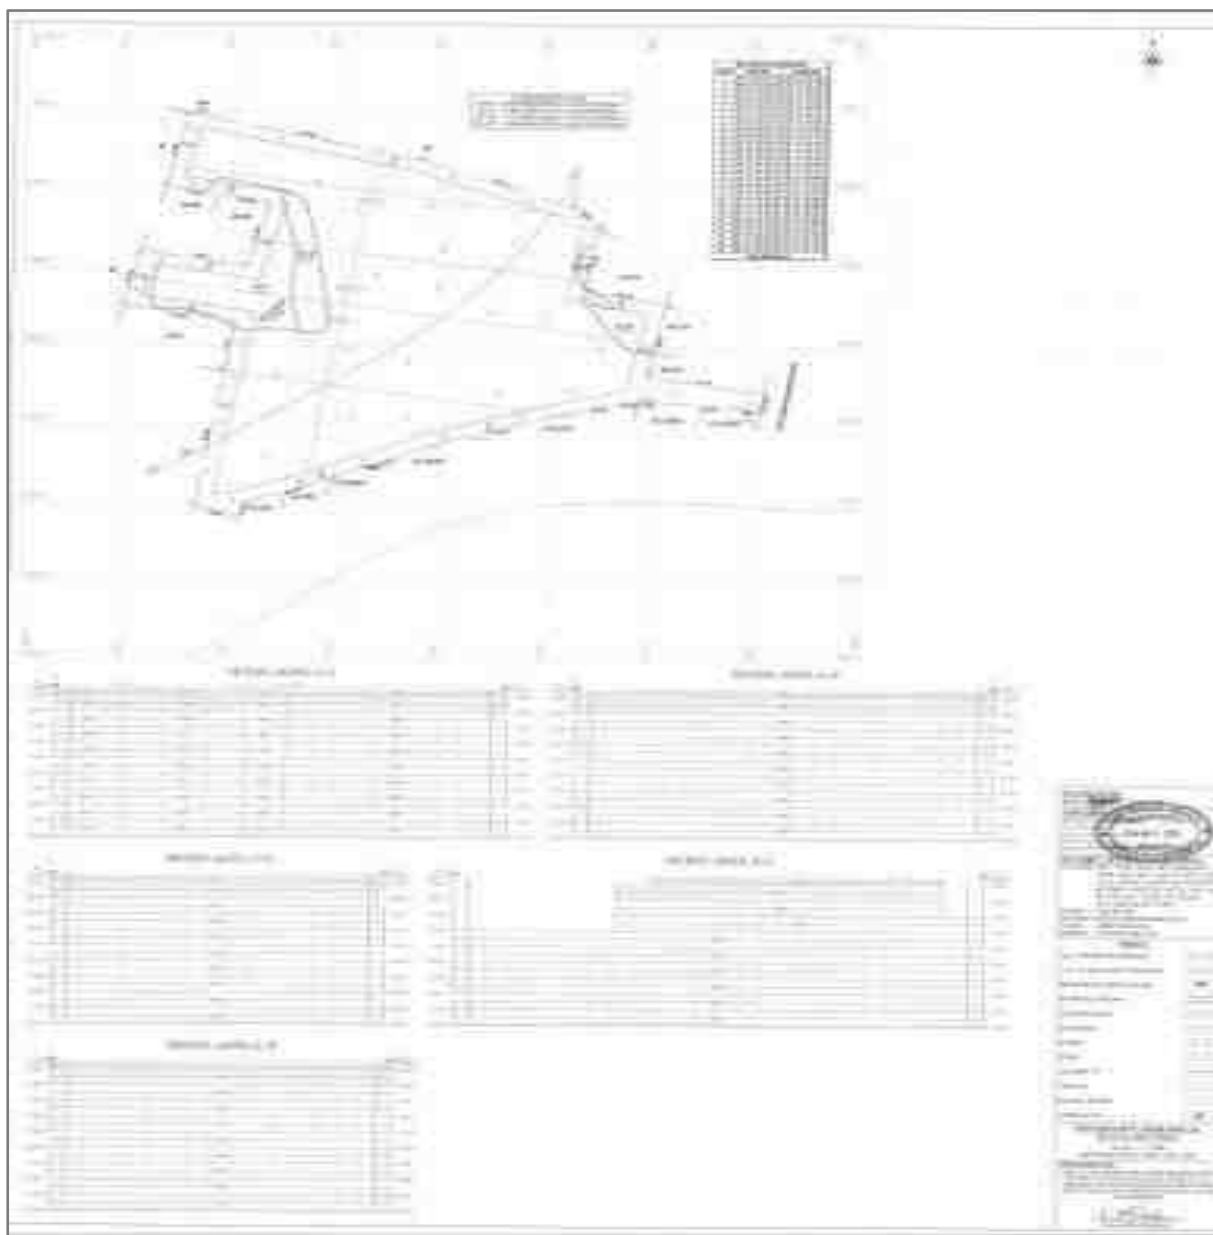


Table 2.7 – Machinery Details

S.NO	Name of the Equipment	Capacity	Requirement
1	Excavator with Rock breaker attachment	0.90 m3	2
2	Compressor	400 psi	2
3	jack hammer	32mm Dia	7
4	Tipper	5/10 T	5

2.9.2 DRILLING AND BLASTING PARAMETERS

Drilling and Blasting will be carried out as per parameters given below,

Table 2.8 – Drilling and Blasting Details

Diameter of the hole	32-36 mm
Spacing	0.6m
Depth	1 to 1.5 m
Burden of hole	0.6m
Pattern of hole	Zigzag
Inclination of hole	70° from horizontal
Number of holes	298
Powder factor	6Ts/Kg of Explosives
Total explosive required	149 Kg slurry Explosives
Charge / hole	0.5Kg
Blasting time	12-2 Pm

2.9.3 TYPE OF EXPLOSIVE

Slurry explosive is proposed for shattering and heaving effect for removal of rough stone. No deep hole drilling or primary blasting is proposed. The Project Proponent have agreement with (M/s. Thirumurugan & Co, The Yogasudharson Explosives) to carry out the blasting operation for the proposed quarry. The Blasting Agreement is enclosed as Annexure – 10.

2.9.4 STORAGE OF EXPLOSIVES

No proposal for storage of explosives within the project area, the applicant will engage authorized explosive agency to carry out the blasting and it will be supervised by competent and statutory foreman / mines manager as per DGMS guidelines.

2.9.5 YEARWISE PRODUCTION SCHEDULE

The year wise production schedule upto lease period of 5 years is given below, the year wise production plan is given in Figure 2.7.

Table 2.9– Yearwise production For Five Years

Year	Section	Bench	Length in m	Width in m	Depth in m	Gravel in m³	Rough stone in m³	Bulk Density	Gravel in Ts	Rough stone in Ts
I	XY-AB	I	25	182	2	9100	-	2	18200	-
		II	22	176	5	19360	-	2	38720	-
		III	17	166	5	-	14110	2.75	-	38802.50
		IV	12	156	5	-	9360	2.75	-	25740.00
		V	7	146	5	-	5110	2.75	-	14052.50
	XY-CD	I	40	141	2	11280	-	2	22560	-
		II	40	135	5	27000	-	2	54000	-
		III	40	125	5	-	25000	2.75	-	68750.00
		IV	40	115	5	-	23000	2.75	-	63250.00
		V	40	105	5	-	21000	2.75	-	57750.00
	Total					66740	97580	-	133480	268345.00
II	XY-CD	I	17	141	2	4794	-	2	9588	-
		II	17	135	5	11475	-	2	22950	-
		III	17	125	5	-	10625	2.75	-	29218.75
		IV	17	115	5	-	9775	2.75	-	26881.25
		V	17	105	5	-	8925	2.75	-	24543.75
	XY-EF	I	20	139	2	5560	-	2	11120	-
		II	20	156	5	15600	-	2	31200	-
		III	20	156	5	-	15600	2.75	-	42900.00
		IV	20	154	5	-	15400	2.75	-	42350.00
		V	20	199	5	-	19900	2.75	-	54725.00
	XY-GH	I	26	145	2	7540	-	2	15080	-
		II	26	139	5	18070	-	2	36140	-
		III	26	129	5		16770	2.75	-	46117.50
	Total					63039	96995	-	126078	266736.25
III	XY-GH	I	71	145	2	20590	-	2	41180	-
		II	68	139	5	47260	-	2	94520	-
		III	63	129	5	-	40635	2.75	-	111746.25
		IV	84	119	5	-	49980	2.75	-	137445.00
		V	12	109	5	-	6540	2.75	-	17985.00
	Total					67850	97155	-	135700	267176.25
IV	XY-GH	V	67	109	5	-	36515	2.75	-	100416.25
		VI	74	99	5	-	36630	2.75	-	100732.50
	XY-EF	VI	20	189	5	-	18900	2.75	-	51975.00
	XY-CD	VI	10	95	5	-	4750	2.75	-	13062.50
	Total					-	96795	-	-	266186.25
V	XY-CD	VI	47	95	5	-	22325	2.75	-	61393.75
		VII	52	85	5	-	22100	2.75	-	60775.00
	XY-EF	VII	20	179	5	-	17900	2.75	-	49225.00
	XY-GH	VII	69	89	5	-	30705	2.75	-	84438.75
		VIII	14	79	5	-	5530	2.75	-	15207.50
	Total					-	98560	-	-	271040.00
Grand Total						197629	487085	-	395258	1339483.75

The Peak production quantity of Rough Stone – 98,560m³

Total Gravel Quantity – 1,97,629m³

Total Rough Stone Quantity (5 years) – 4,87,085 m³

2.10 CONCEPTUAL MINING PLAN / FINAL MINE CLOSURE PLAN

Conceptual mining plan is prepared with an object of systematic development of bench layouts, selection of ultimate pit limit, depth of quarrying, ultimate pit slope, selection of sites for construction of infrastructure etc.

The ultimate pit size is designed based on certain practical parameters such as economical depth of mining, safety zones, permissible area, etc. Conceptual cross section and mine closure plan is given in Figure 2.8.

Table 2.10 - Ultimate Pit Dimension


Ultimate Pit dimension (M) end of Mining plan Period			
Pit No	Length (max) in (m)	Width (Avg) in (m)	Depth(max) in(m)
I	252	126	37m BGL

Land use pattern of the Project area

Sl. No	Land Use	Present Area (Hect)	Area in use during the end of the Scheme period (Hect)
1.	Quarrying Pit	0.56.50	3.17.50
2.	Infrastructure	Nil	0.01.00
3.	Roads (Temporary)	0.01.00	0.01.00
4.	Green Belt	0.02.00	0.66.00
5.	Unutilized	3.26.00	Nil
Total		3.85.50	3.85.50

- The Safety Zone of 0.66.0 Ha., will be planted and maintained with 660 numbers of saplings. In the conceptual stage, the quarried pit will be fenced by using Barbed wire fencing to prevent inherent entry of public and cattle.

Figure 2.8 Conceptual Plan And Cross Section

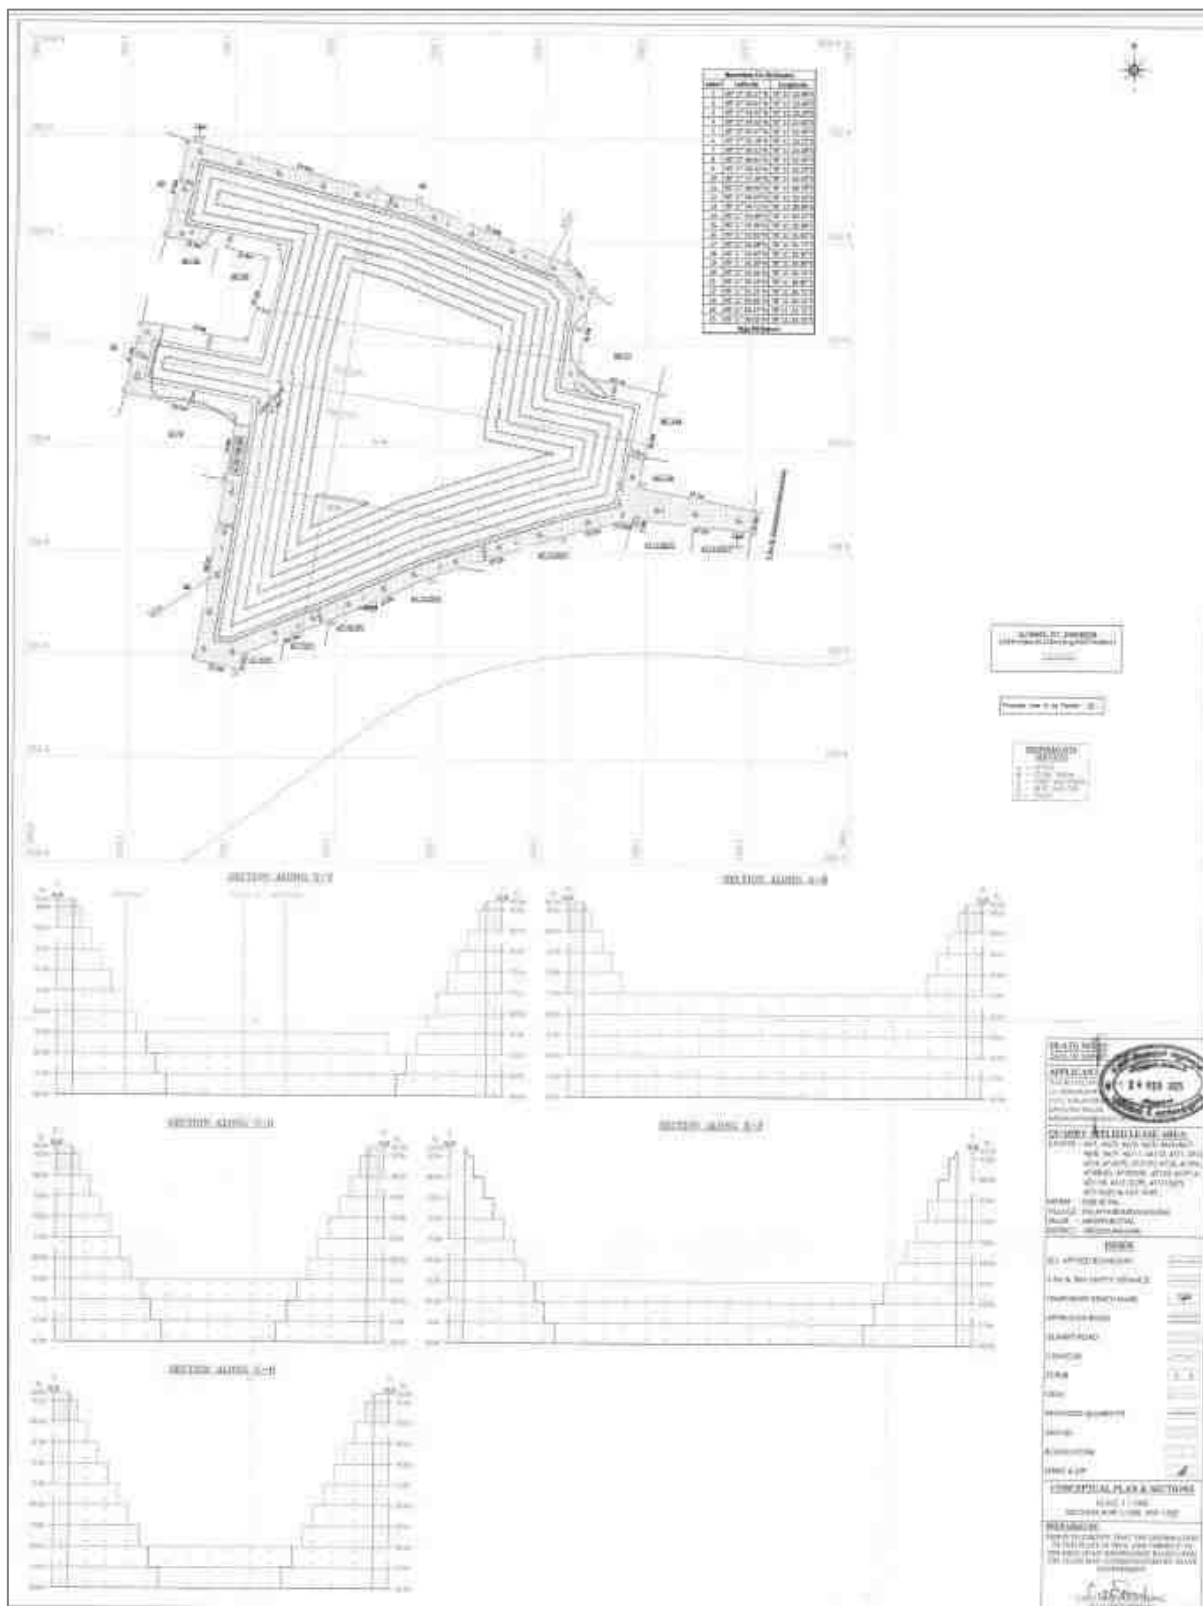

2.11 PROJECT REQUIREMENT

2.11.1 WATER REQUIREMENT AND SOURCE

The total water requirement estimated for the quarry is 5.0 KLD. The required water will be procured from outside agencies initially and later rainwater harvested in the mine pit shall be used other than drinking purpose.

Table 2.11 Details of Water requirement

Activity	Water Requirement in KLD
Drinking & Domestic	1.0
Dust Suppression	2.0
Greenbelt Development	2.0
Total	5.0

2.11.2 POWER REQUIREMENT

All the equipment will be diesel operated. No electricity is needed for mining operation. The minimum power requirement for office, etc will be met from state grid.

2.11.3 EMPLOYMENT GENERATION

The project will provide employment opportunities totally to 34 persons directly and indirectly.

Table 2.12 EMPLOYMENT GENERATION

Skilled	Operator	9 Nos
	Mechanic	1 No
	Mines Manager	1 No
	Fore Man / Mate	2 Nos
Semi-Skilled	Driver	5 Nos
Unskilled	Labours	12 Nos
Total		30 Nos

2.11.4 INFRASTRUCTURE REQUIREMENT

This is a proposed project. Site services like mine office, first aid room, toilets etc. will be provided as semi-permanent structures.

2.11.5 PROJECT COST

The total project cost of this Rough Stone and Gravel Quarry is Rs. 142.71 Lakhs.

PROJECT IMPLEMENTATION SCHEDULE

The proponent proposes to implement the production immediately after obtaining all the statutory approvals. The commercial operation will commence after the grant of Environmental Clearance. CTO and CTE will be obtained from the Tamil Nadu State Pollution Control Board. The conditions imposed during the Environmental Clearance will be compiled before the start of mining operation.

3.0 DESCRIPTION OF THE ENVIRONMENT

3.1 INTRODUCTION

As a precursor for the prediction of various types of environmental impacts likely to arise due to implementation of the project, it is essential to establish the baseline environmental setting of the project. Details of the baseline environmental parameters are required for decision making for the project design, implementation and operation from the environmental point of views. The data is to be generated through primary data collection (direct monitoring) and secondary sources (published data).

This chapter describes the environmental baseline data of core zone and surrounding areas of the project. The environmental baseline data includes the physical environment (comprising climate & meteorology, air, water, Noise and land components), biological environment and socio-economic environment, which may get affected due to the this proposed project.

3.2 STUDY AREA

The study area has been divided into two zones, namely, core and buffer zones. Core zone is considered as the total lease area of mine lease, while buffer zone encompasses an area of 10 km radius distance from the periphery of core zone. This chapter incorporates the description of existing environmental status in an area encompassed within 10 km radius from the boundary of mine lease. The environmental data for the following Environmental components were collected in the study area:

- Micro-meteorological monitoring in one of the representative locations.
- Ambient air quality study comprising gaseous, particulate matter at 6 different locations.
- Water quality analysis in 6 different locations (Ground Water)
- Noise levels monitoring in 6 different locations
- Soil quality analysis in 6 locations.
- Flora & Fauna status.
- Land use & Land Cover.
- Socio-economic survey.

3.3 STUDY PERIOD

The above-mentioned studies have been carried out systematically and meticulously as per relevant IS codes, CPCB, MoEF&CC guidelines during March to May 2025.

3.4 MONITORING LAB

The baseline information for air, water, noise, and soil was analysed by M/s. Shrient Analytical and Research Labs Pvt Ltd, # 416/15, Dharga Road, Perungalathur, West Tambaram, Chennai – 600 045. (Accredited by NABL as ISO/IEC/17025:2017) between March to May 2025.

3.5 ENUMERATION OF THE STRUCTURES LOCATED WITHIN 300 M RADIUS FROM THE PROPOSED QUARRY SITE

A Site survey has been conducted to identify and list structures located within a 300 m radius from the proposed Quarry. The details structures located within 300 m radius are given in below table and Figure 3.1.

1. Structures Details

Table 3.1 Structures within 300 m radius

Range	No. of Structures	Structures Details
0 – 50 m	-	-
50-100 m	1	Shed
100-150	-	-
150 – 200 m	-	-
200 – 250 m	2	Pump Shed & unused shed
250 – 300 m	-	-

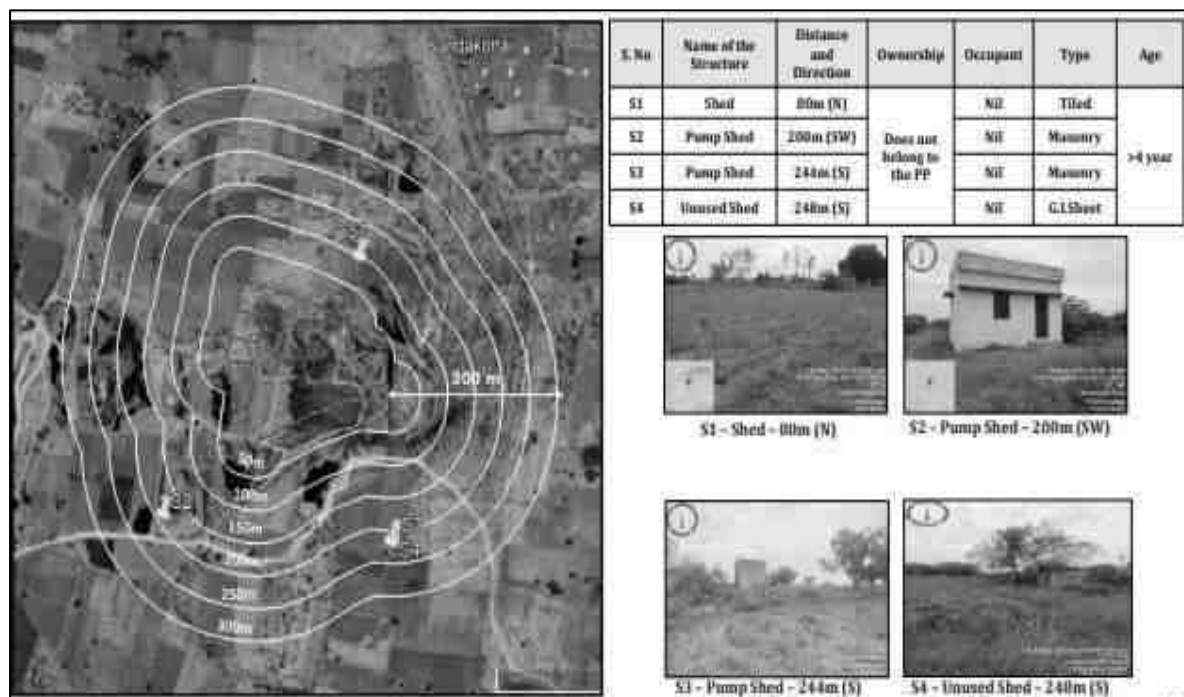


Figure 3.1 Google Image showing structures located within 300 m radius

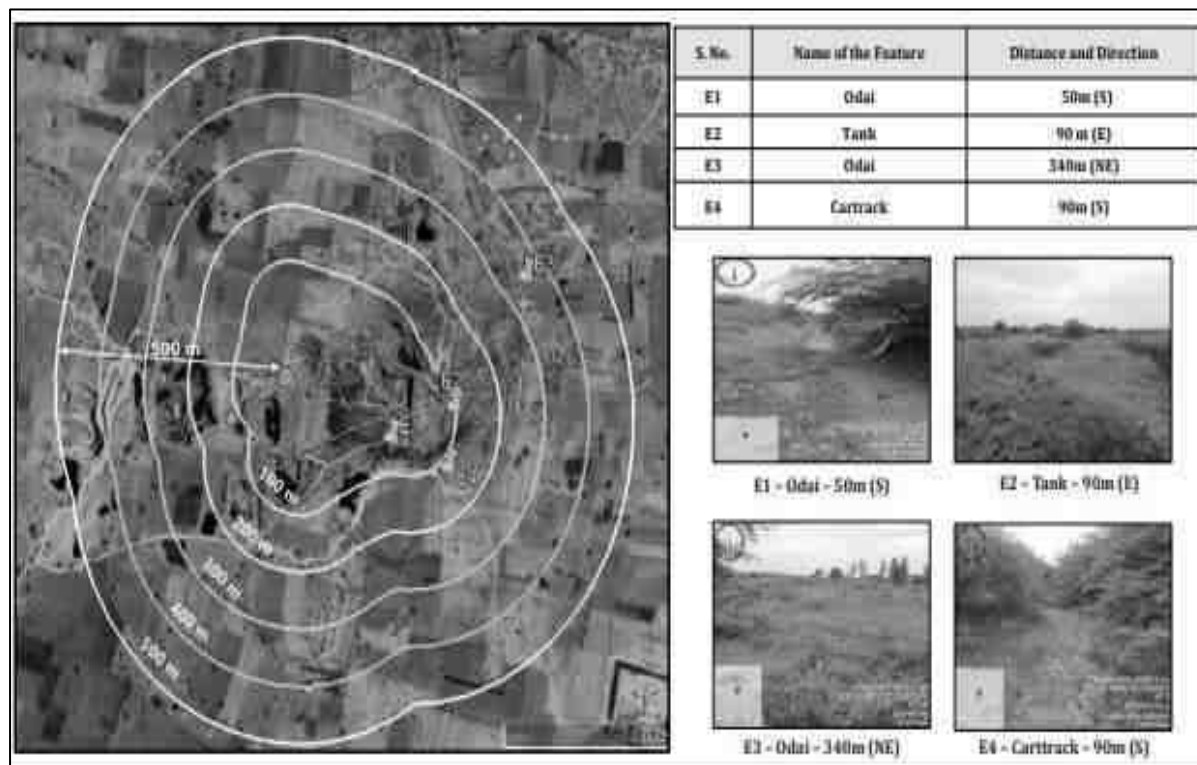


Figure 3.2 Existing Features Within 500m Radius

3.6 ENVIRONMENTAL SETTINGS OF THE PROJECT


The Environmental settings of the project covering 10km radius of study area is given in Table 3.2. The study area map is given in Figure- 3.5 and satellite image showing 10 km radius is given in Figure 3.4.

Table 3.2 Environmental Settings of the Study Area – 10 km radius

S.NO	Particulars	Description
1.	Latitude & Longitude	Latitude: 09°27'50.03"N to 09°27'58.32"N Longitude: 78°11'21.82"E to 78°11'31.82"E
2.	The altitude of the area	93 m from MSL
3.	Topography	Plain Terrain
4.	Land use of M.L. area	Patta Land
5.	Extent of the Lease area	3.85.50 Ha.
6.	Nearest Highway	The National Highway (NH-38) Madurai – Thoothukudi is about 9.6km on northwest side of the area. The State Highway (SH-47) Aruppukottai – Parthibanur is about 2.1Km on southwest side of the area.
7.	Nearest Railway Station	Tiruchchui -7.96Km (N) The Nearest Railway line is Virudhunagar to Paramakudi line which is about 7.6Km on north side of the area.
8.	Nearest airport	Madurai Airport – 42.5 km - NW
9.	Nearest Village	Aladipatti-1.4km - NE Kurunaikulam-2.8km - NW Kallumadam-1.6km - SE Bommakottai789m - SW
10.	Nearest Town	Aruppukottai – 10.3Km- NW
11	Water Bodies	Odai 50 m (SW) Tank 60 m (SE) Tank 823 m (NW) Aladipatti Tank 1.3 Km (NE) Soochan Eri 5.3 Km (N) Anaikulam 9.5 Km (NE)

		Gundar River	8.2 km (E)
12	Historical Places/Places of Tourist/ Archeological site	NIL within 10 km radius	
13.	Environmental sensitive areas, Protected areas as per Wildlife Protection Act, 1972 (Tiger reserve, Elephant reserve, Biospheres, National parks, Wildlife sanctuaries, community reserves and conservation reserves)	NIL within 10 km radius	
14	Reserved / Protected Forests	Nil within 10km radius	
15	Defence Installations	NIL within 10 km radius	
16	Seismic Zone	Zone II	

Figure 3.3 Satellite Image of the Study Area

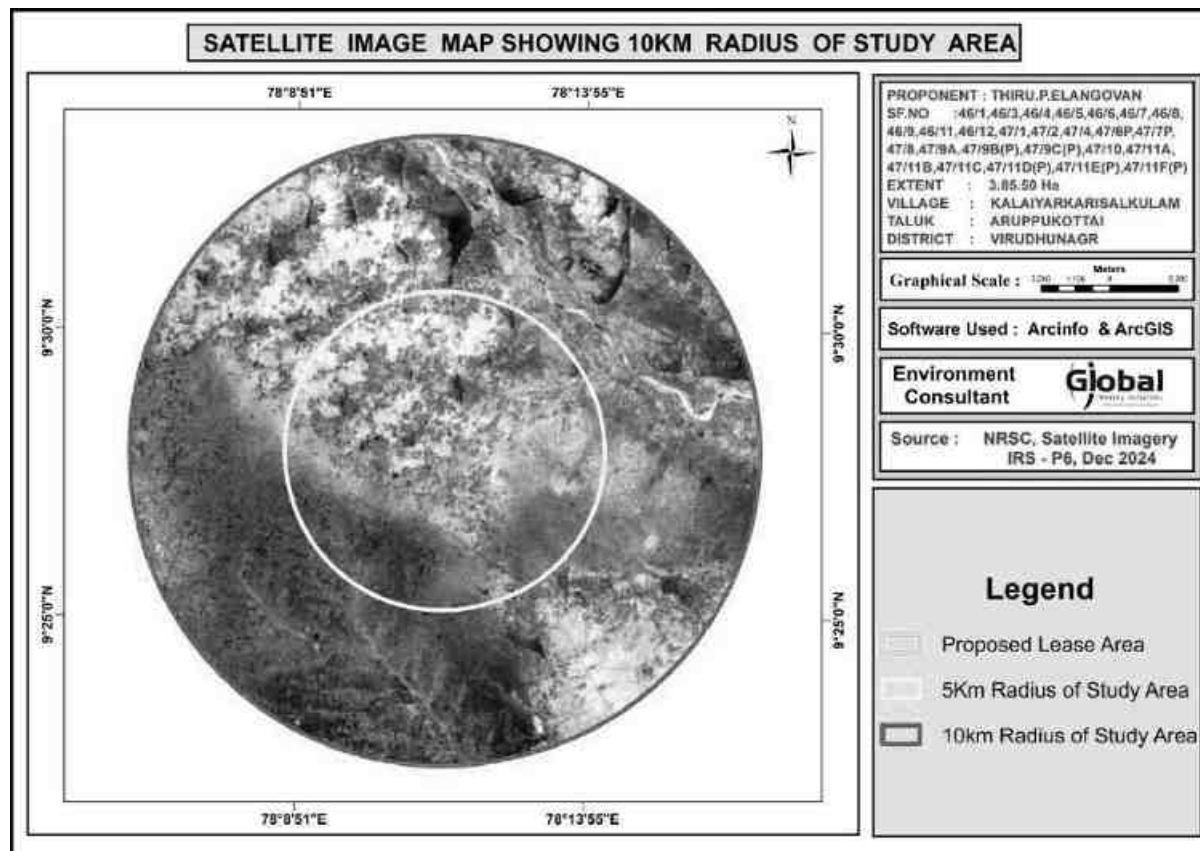

DRAFT EIA EMP REPORT OF PROPOSED ROUGH STONE AND GRAVEL QUARRY OF THIRU.P.ELANGOVAN AT S.F.NOS.46/1, 46/3, 46/4, 46/5, 46/6, 46/7, 46/8, 46/9, 46/11, 46/12, 47/1, 47/2, 47/4, 47/6(P), 47/7(P), 47/8, 47/9A, 47/9B(P), 47/9C(P), 47/10, 47/11A, 47/11B, 47/11C(P), 47/11D(P), 47/11E(P), 47/11F(P) OVER AN EXTENT OF 3.85.50 HECTARES AT KALAIYARKARISALKULAM VILLAGE, ARUPPUKOTTAI TALUK, VIRUDHUNAGAR DISTRICT, Tamil Nadu

Figure 3.4 Topo map Showing Study Area


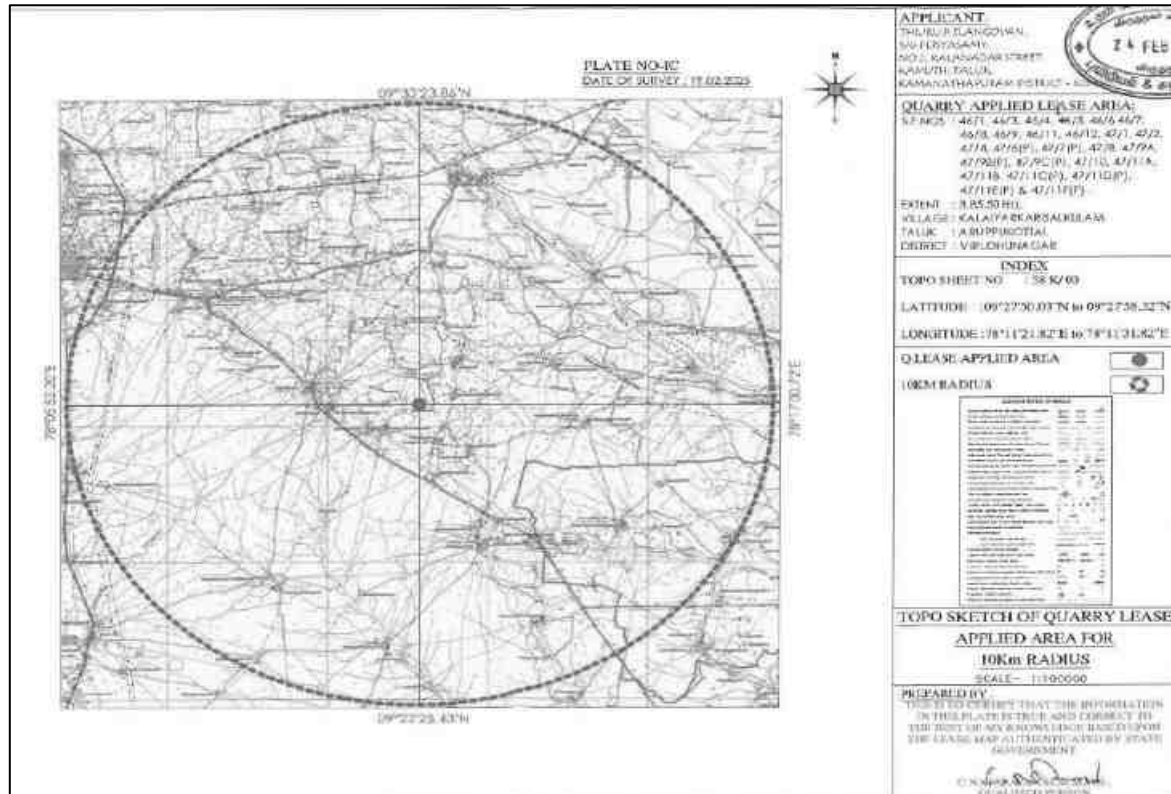


Figure 3.5 Google Image showing 10 km radius

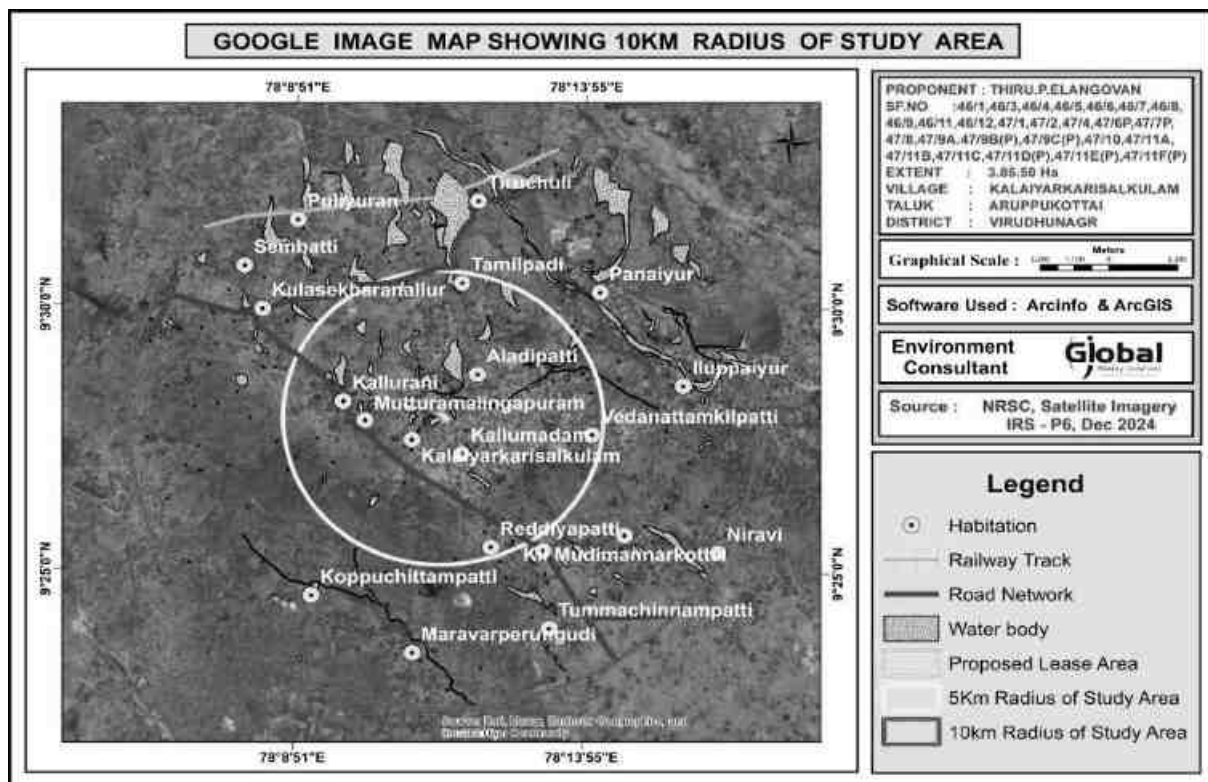

3.7 EXISTING ENVIRONMENTAL SCENARIO

3.7.1 MICRO- METEOROLOGY

Meteorology is the key to understand the Air quality. The essential relationship between meteorological condition and atmospheric dispersion involves the wind in the broadest sense. Wind fluctuations over a very wide range of time, accomplish dispersion and strongly influence other processes associated with them.

3.7.1.1 CLIMATE AND RAINFALL DATA

Virudhunagar has a tropical climate. The summers are much rainier than the winters in Virudhunagar. This location is classified as Aw by Köppen and Geiger (Aw, or the tropical wet and dry climate, also known as the savanna climate, where there is an extended dry season during the winter. During the wet season, rainfall is less than 1000mm, occurring mainly in the summertime). The average annual temperature is 27.4 °C | 81.3 °F in Virudhunagar. The district receives rainfall from North East and South West monsoons.

Rain Fall Virudhunagar district receives rainfall from both southwest and northeast monsoons. The annual normal rainfall (1901-80) for the district is 800mm to 900mm. The contribution of southwest monsoon ranges from 45 to 52 percent, whereas it ranges from 30-43 percent due to northeast monsoon.

Temperature The district enjoys a tropical climate. The highest temperatures are recorded during May and June. The mean daily minimum and maximum temperature are 18 to 42° C. The relative humidity ranges from 37 to 85 percent.

Table 3.3 Rainfall Data

Annual Rainfall in mm						Normal rainfall in mm
2019	2020	2021	2022	2024	2024(As on 30.09.2024)	
713.7	1303.7	968.4	883.1	1166.8	549.1	773

Source: Tamilnadu Water Supply and Drainage Board, Virudhunagar District

3.7.1.2 Seismic Sensitivity

The proposed project site falls in the seismic Zone II, low damage risk zone as per BMTPC, Vulnerability Atlas of Seismic zone of India IS: 1893 – 2002.

3.7.1.3 Meteorological Data of the Project Area

The meteorological data collected in the study area from March 2025 to May 2025 which includes Temperature, Wind speed, Wind direction and Relative humidity. Details are given in below table and Figure 3.4.

Table 3.4 Meteorological Data Recorded at Site

S.NO	Parameters		March to May 2025
1.	Temperature (°C)	Min	18
		Max.	42
		Avg	30
2.	Relative Humidity (%)	Min	37
		Max	61
		Avg	77
3.	Wind Speed (km/h)	Min	0
		Max	28
		Avg	8
4.	Wind Direction	Predominant wind blowing from NE to SW	

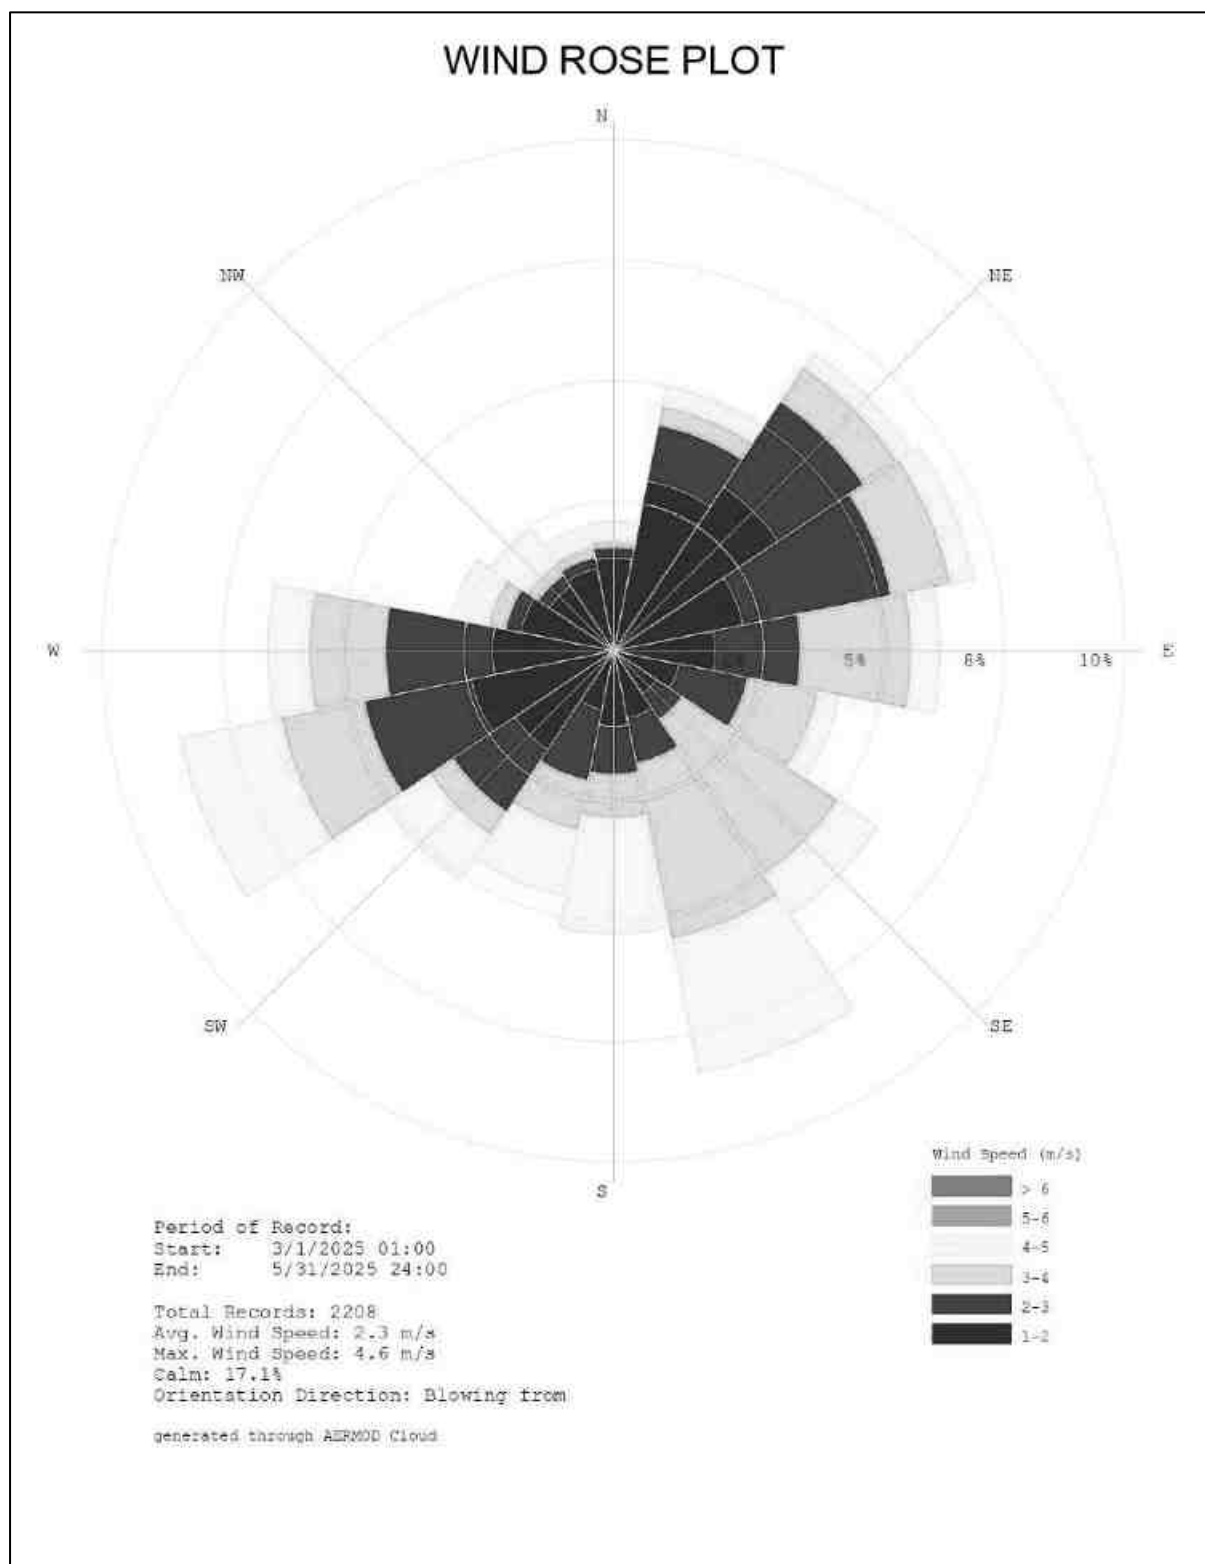


Figure 3.6 Wind Rose Diagram – (MARCH-MAY 2025)

3.7.2 AIR ENVIRONMENT

The prime objective of the ambient air quality study is to assess the existing air quality of study area and its conformity to NAAQS. The observed sources of air pollution in the study area are industrial, traffic and domestic activities. The baseline status of the ambient air quality has been established through a scientifically designed ambient air quality monitoring network considering the followings:

- Meteorological condition on synoptic scale
- Topography of the study area;
- Representatives of regional background air quality for obtaining baseline status;
- Location of residential areas representing different activities;
- Accessibility and power availability; etc.,

3.7.2.1 SAMPLING & ANALYTICAL TECHNIQUES

Table 3.5 Methodology for Air Quality Monitoring

1.	Monitoring Period	Post Monsoon (March 2025 to May 2025)
2.	Monitoring Location	The monitoring locations for ambient air study is given in Table – 3.6 and Figure 3.8.
Methodology		
3.	A. Sampling	(IS-5182:Part 1:2018)
	B. Analysis	
Parameters		Protocol
4.	Particulate Matter (PM ₁₀)	Gravimetric (IS 5182: Part 23:2017)
	Particulate Matter (PM _{2.5})	Gravimetric (IS 5182: Part 24:2019)
	Sulphur Dioxide	Colorimetric (West & Gaeke Method) (IS 5182: Part 02: 2017)
	Nitrogen Dioxide	Colorimetric (Modified Jacob & Hocheiser Method) (IS 5182: Part 06:2017)
	Carbon Monoxide	CO Monitor
	Monitoring Frequency	2 days in a week, 4 weeks in a month for 3 months in a season.

3.7.2.2 FREQUENCY AND PARAMETERS FOR SAMPLING

Ambient air quality monitoring has been carried out with a frequency of two samples per week at six (6) locations, adopting a continuous 24 hourly (3 shift of 8-hour) schedule for the period October to December, 2024. The baseline data of ambient air has been generated for PM₁₀, PM_{2.5}, Sulphur Dioxide (SO₂), Nitrogen Dioxide (NO₂) and Carbon Monoxide Monitoring has been carried out as per the CPCB, MoEF & CC guidelines and notifications.

It was ensured that the equipment was placed preferably at a height of at least 1.8 to 2.2 m above the ground level at each monitoring station, for negating the effects of wind-blown ground dust. The equipment was placed at open space free from trees and vegetation which otherwise act as a sink of pollutants resulting in lower levels in monitoring results.

3.7.2.3 AMBIENT AIR QUALITY MONITORING STATIONS

Six (6) monitoring stations were set up in the study area as depicted in Figure 3.8 for assessment of the existing ambient air quality. Details of the sampling locations are as per given below.

Table 3.6 – Ambient Air Quality Monitoring Locations

S.NO	Location Code	Monitoring Locations	Latitude and longitude
1	AAQ1	Within Mine Lease area	9°27'53.41"N & 78°11'25.68"E
2	AAQ2	Bommaikottai	9°27'29.69"N & 78°10'54.98"E
3	AAQ3	Aladipatti	9°28'36.40"N & 78°11'58.19"E
4	AAQ4	Kallorani	9°28'13.43"N & 78° 9'45.26"E
5	AAQ5	Kuranaikulam	9°29'17.10"N & 78°10'22.80"E
6	AAQ6	Reddipatti	9°25'52.15"N & 78°12'24.30"E

Figure 3.7 Ambient Air Quality Monitoring Locations

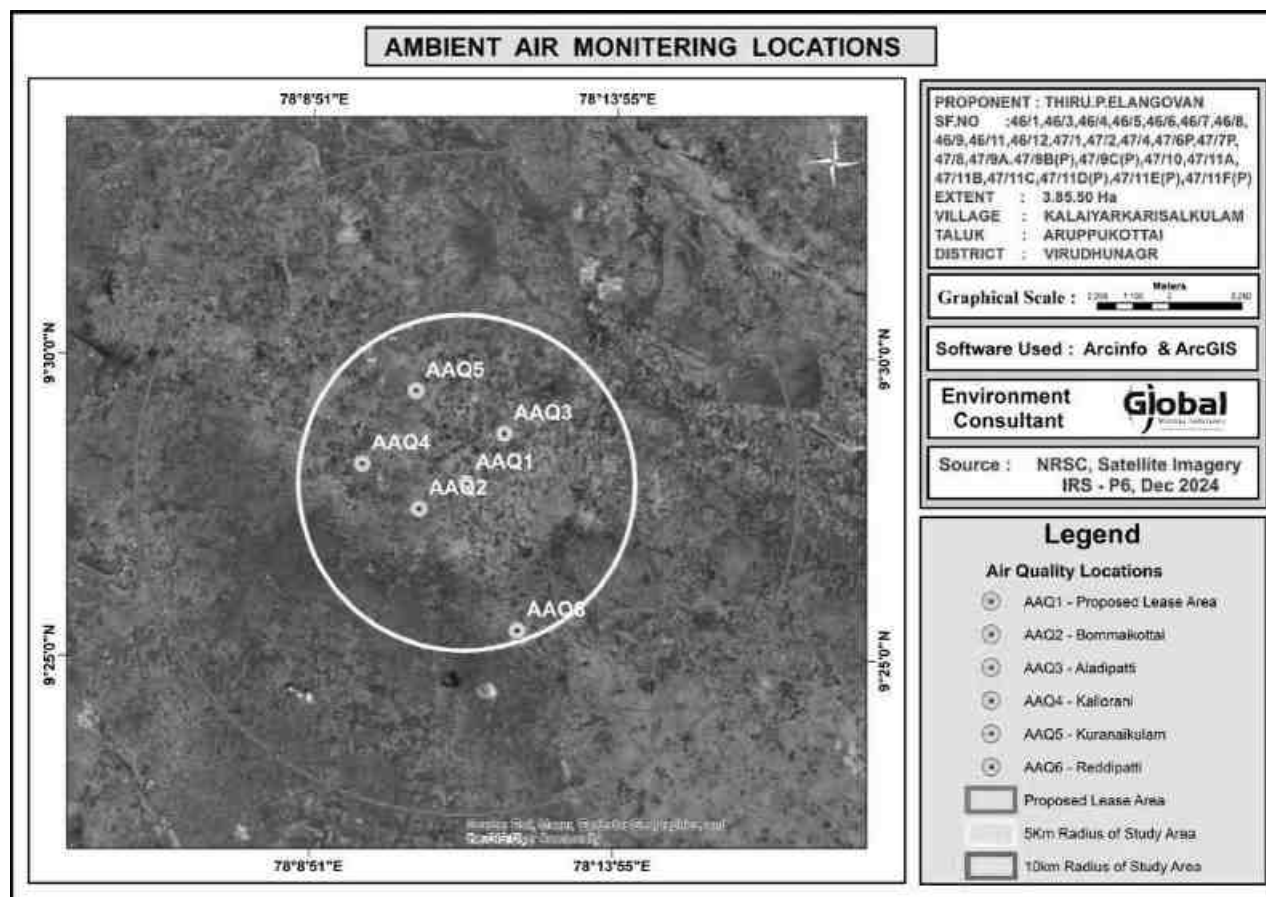


Table 3.7 Ambient Air Quality Data

Station ID	Min	Max	Avg.
Particulate matter PM_{2.5} (µg/m³)			
AAQ-1	26.1	34.7	30.3
AAQ-2	22.3	29.4	25.7
AAQ-3	23.7	31.2	27.5
AAQ-4	24.4	32.2	28.5
AAQ-5	18.8	23.9	21.4
AAQ-6	20.8	25.7	23.2
CPCB NAAQS 2009 for PM_{2.5} - 60 µg/m³			
Particulate matter PM₁₀ (µg/m³)			
AAQ-1	55.9	74.6	65.1
AAQ-2	48.0	62.2	55
AAQ-3	50.6	66.7	58.7
AAQ-4	52.3	69.4	61.2
AAQ-5	41.2	52.4	46.8
AAQ-6	45.5	55.2	50.1
CPCB NAAQS 2009 for PM₁₀ - 100 µg/m³			
Sulphur Di-oxide as SO₂ (µg/m³)			
AAQ-1	5.2	7.5	6.4
AAQ-2	4.4	6.7	5.6
AAQ-3	4.7	7	5.9
AAQ-4	4.9	7.2	6.1
AAQ-5	4.1	5.9	5.1
AAQ-6	4.1	6.4	5.3
CPCB NAAQS 2009 for SO₂ - 80 µg/m³			
Oxide of Nitrogen as NO₂ (µg/m³)			
AAQ-1	8.4	13.4	10
AAQ-2	6.9	10.2	8.2
AAQ-3	7.2	11.8	9.5
AAQ-4	7.6	11.6	9.2
AAQ-5	6.1	9.6	7.4
AAQ-6	6.5	9.8	7.9
CPCB NAAQS 2009 for NO₂ - 80 µg/m³			

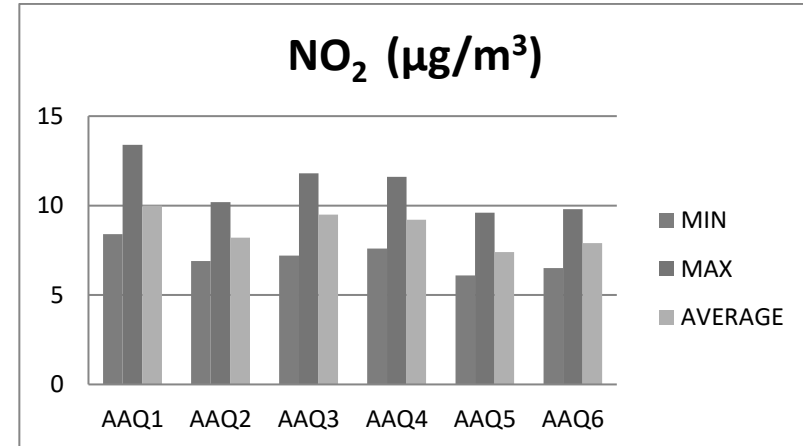
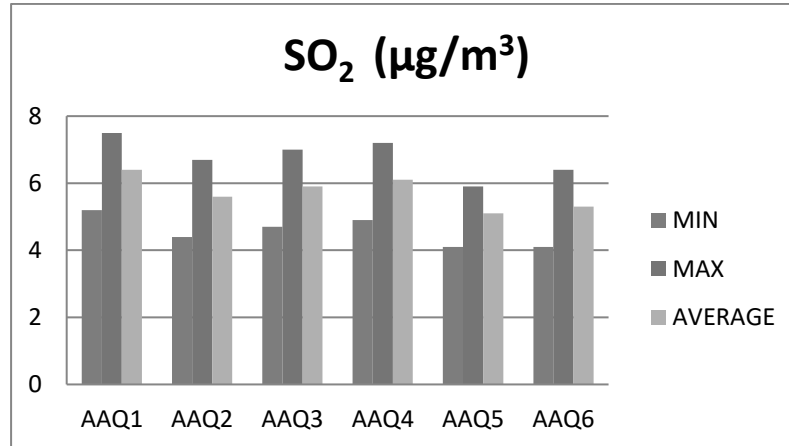
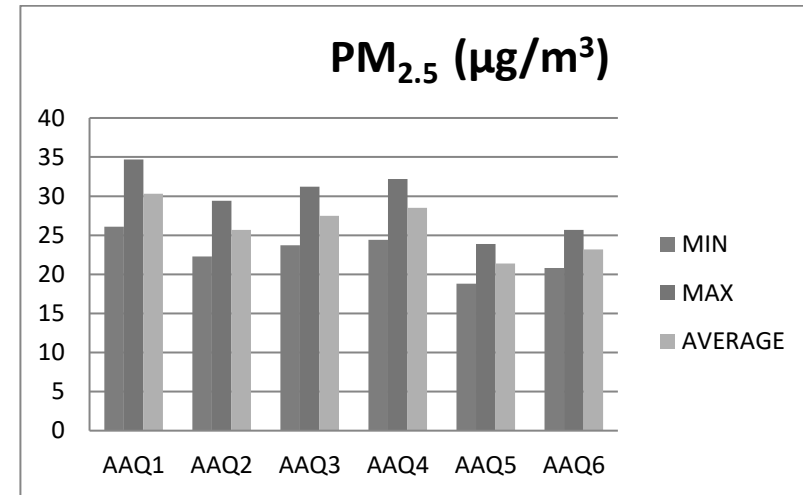
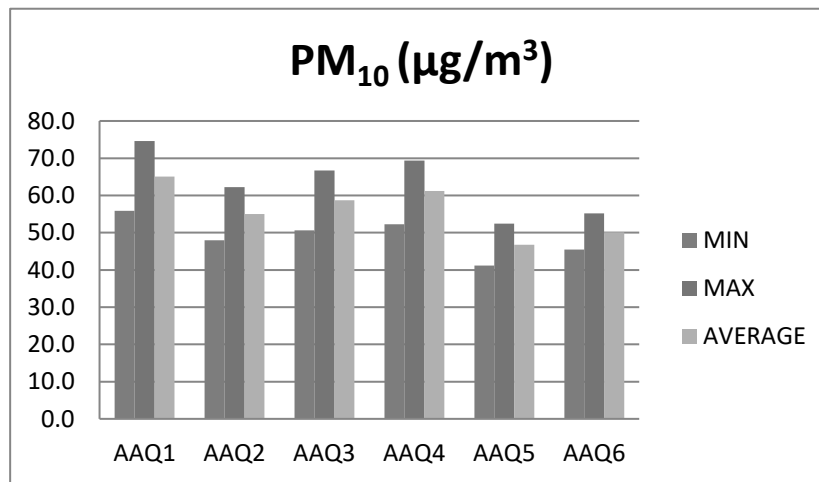


Figure -3.8 - Graphical Representation of Air Quality Data

3.7.2.4 DISCUSSION

From the table it is seen that, in the ambient air, the PM₁₀ values were in the range of 41.20 – 74.6 µg/m³. PM_{2.5} values were in the range of 18.8 – 34.7 µg/m³. SO₂ levels were ranging from 4.1 -7.5 µg/m³. NO₂ levels were ranging from 6.1 -13.4 µg/m³. While comparing with the NAAQ Norms laid by MoEF, all monitored values of PM₁₀, PM_{2.5}, SO₂, NO₂ & CO were found to be well within the prescribed standards. The CO values in the all locations found to be below detectable limit (DL – 1144 µg/m³).

3.7.3 WATER ENVIRONMENT

The water resources, both surface and groundwater play a significant role in the development of the area. The purpose of this study is to assess the water quality characteristics for critical parameters and evaluate the impacts on agricultural productivity, domestic community usage, recreational resources and aesthetics in the vicinity. The water samples were collected and transported as per the standard guidelines issued by CPCB for analysis.

3.7.3.1 METHODOLOGY

Reconnaissance survey was undertaken and monitoring locations were selected based on:

- Location of the major water bodies
- Location of project site, their water intake and effluent disposal locations
- Likely areas that can represent baseline conditions
- The water samples were collected and were analyzed for physical, chemical, and biological characteristics as per guidelines issued by IS code No.10500/2012.

3.7.3.2 GROUND WATER

The district is underlain by both porous and fissured formations, Unconsolidated & Semi-consolidated formations and Weathered, Fissured and fractured crystalline rocks constitute the important aquifer systems in the Virudhunagar region. Ground water occurs under phreatic to semi-confined conditions in these

formations and is being developed by means of dug wells and filter points. Proterozoic formation is the basement rocks which consist of quartzite, crystalline limestone, calcgranulite, hornblende – biotite gneiss, charnockite or pyroxene granulite, granite and pegmatite. Weathered, a fissured cracks, shear zones and joints in the basement rock act as a good groundwater potential zone in the study area.

3.7.3.3 SAMPLING LOCATIONS

Six (6) ground water samples & Two(2) Surface water samples were collected from the study area and were analysed for physio-chemical, heavy metals and bacteriological parameters in order to assess the effect of mining and other activities on ground water. The samples were analysed as per the procedures specified by CPCB, IS-10500:2012. The water sampling locations are given in Table 3.8 and shown as Figure 3.10.

Table 3.8 Water Sampling Locations

S.NO	Location Code	Monitoring Locations	Latitude and longitude
Ground Water			
1	GW1	Within Mine Lease area	9°27'53.41"N & 78°11'25.68"E
2	GW2	Bommaikottai	9°27'29.69"N & 78°10'54.98"E
3	GW3	Aladipatti	9°28'36.40"N & 78°11'58.19"E
4	GW4	Kallorani	9°28'13.43"N & 78° 9'45.26"E
5	GW5	Kuranaikulam	9°29'17.10"N & 78°10'22.80"E
6	GW6	Reddipatti	9°25'52.15"N & 78°12'24.30"E

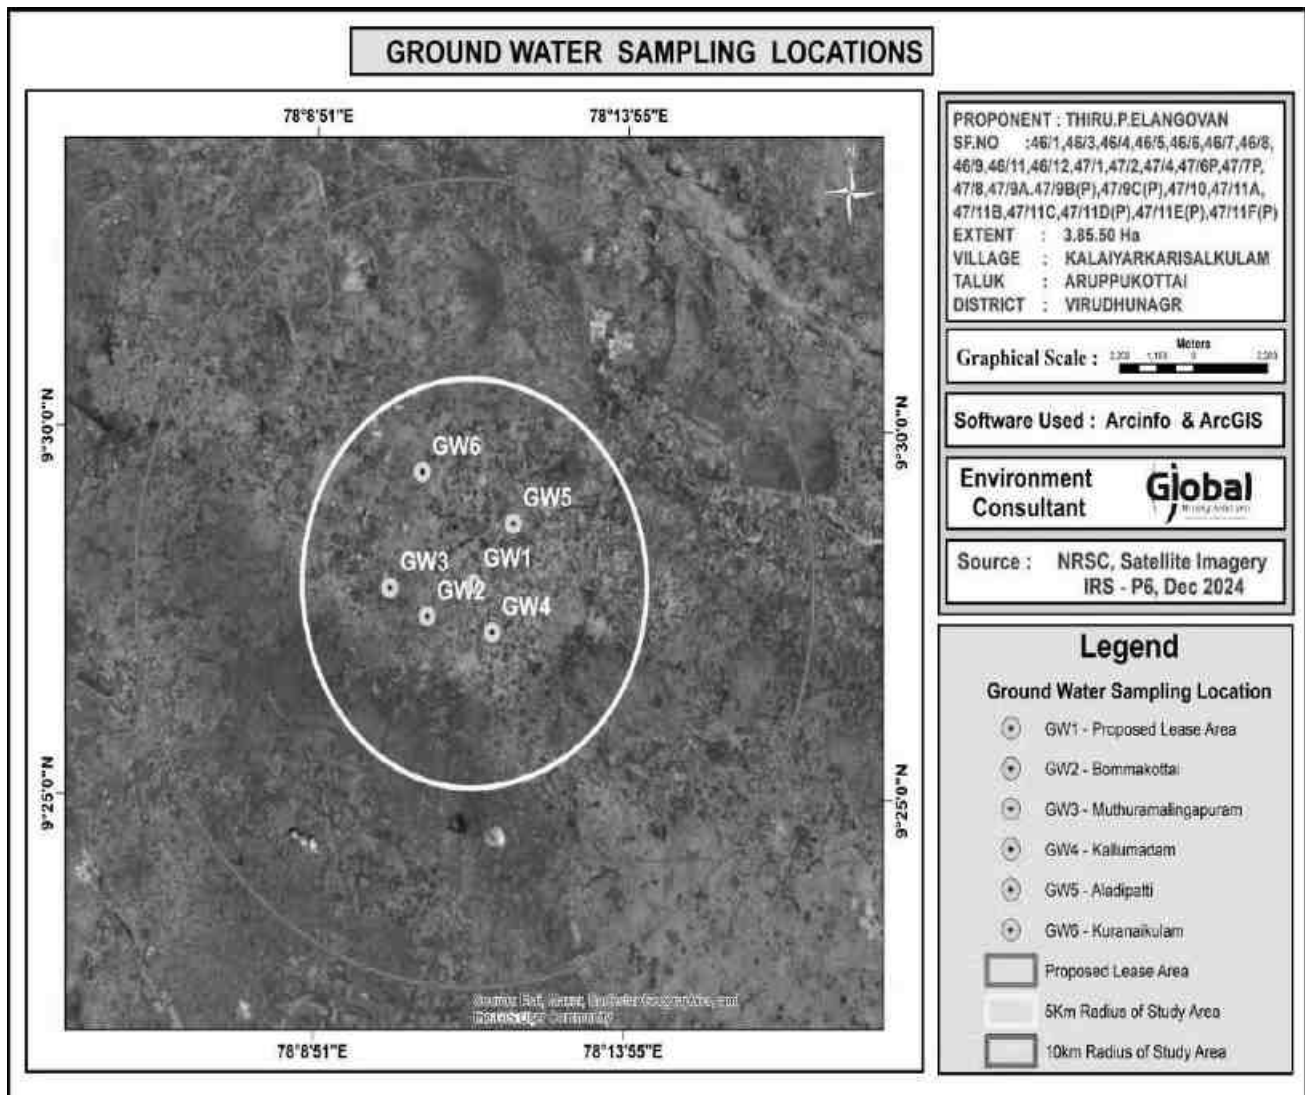


Figure 3.9 – Ground Water Monitoring Locations

Table 3.9 - Results of Ground Water sampling Analysis

S. No.	Test Parameter	Unit	GW1	GW2	GW3	GW4	GW5	GW6	Specification/Limit (As per IS:10500:2012)	
									Desirable	Permissible
1	Odour	...	Agreeable	Agreeable	Agreeable	Agreeable	Agreeable	Agreeable	Agreeable	Agreeable
2	Taste	...	Agreeable	Agreeable	Agreeable	Agreeable	Agreeable	Agreeable	Agreeable	Agreeable
3	pH	...	8.05	7.94	7.71	7.65	8.11	7.85	6.5 - 8.5	No Relaxation
4	Turbidity	NTU	<1	<1	<1	<1	<1	<1	1	5
5	TDS	mg/L	415	330	1015	742	380	386	500	2000
6	Fluoride,(F)	mg/L	0.16	0.15	0.38	0.37	0.18	0.22	1	1.5
7	Total Alkalinity, (CaCO ₃)	mg/L	185	174	277	302	214	175	200	600
8	Total Hardness, (CaCO ₃)	mg/L	197	220	410	305	322	225	200	600
9	Calcium,(Ca)	mg/L	50.0	55.6	109	77.6	86.4	54.0	75	200
10	Calcium as CaCO ₃		125	139	272	194	216	135	-	-

11	Free Residual chlorine as Cl-		BDL(D.L-0.2)	BDL(D.L-0.2)	BDL (D.L - 0.2)	BDL(D.L-0.2)	BDL(D.L-0.2)	BDL(D.L-0.2)	0.2	1.0
12	Chloride,(Cl)	mg/L	124	73.2	462	325	101	70.9	250	1000
13	Magnesium,(Mg)	mg/L	17.3	19.4	33.1	26.6	25.4	21.6	30	100
14	Nitrate,NO3)	mg/L	2.3	3.5	1.98	2.47	BDL(D.L-1.0)	2.66	45	No Relaxation
15	Sulphate, (SO4)	mg/L	65.4	32.4	225	112	25.4	32.6	200	400
16	Iron,(Fe)	mg/L	BDL(D.L-0.01)	BDL(D.L - 0.01)	0.05	0.06	BDL(D.L-0.01)	BDL(D.L - 0.01)	1	No Relaxation
17	Manganese, (Mn)	mg/L	BDL (D.L - 0.05)	BDL(D.L-0.05)	BDL(D.L-0.05)	BDL(D.L-0.05)	BDL(D.L-0.05)	BDL(D.L-0.05)	0.1	0.3
18	Conductivity	µs/cm	689.6	548.5	1690	1235	633.5	642.5	Not Specified	Not Specified

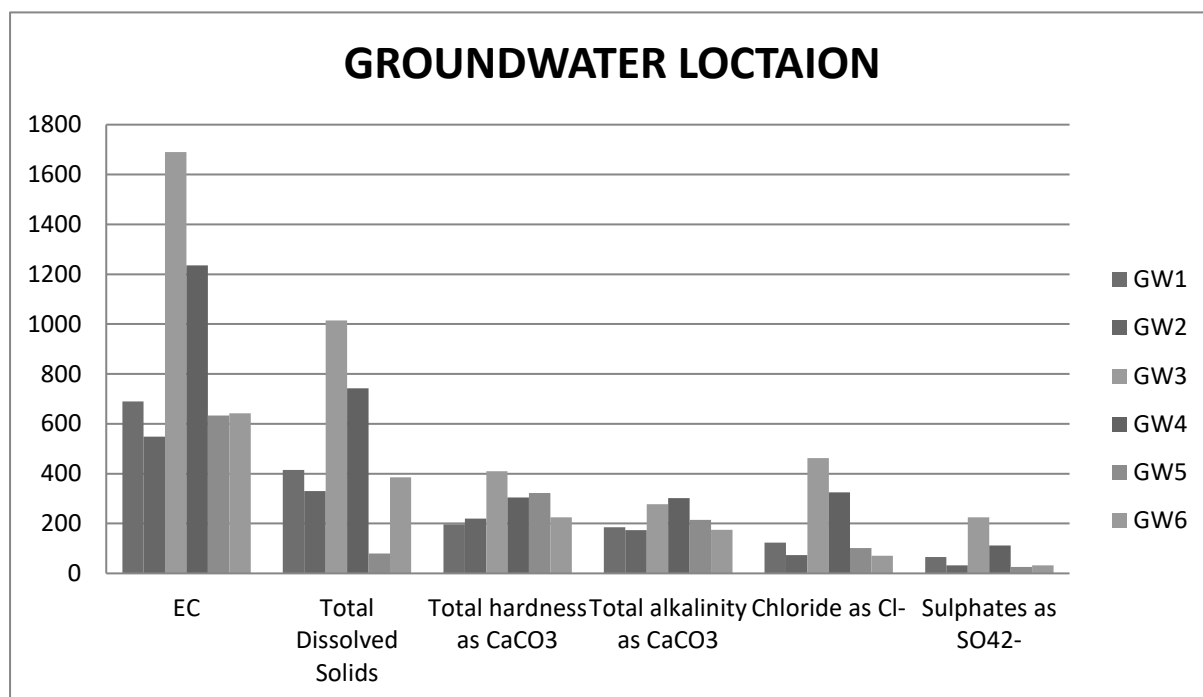


Figure 3. 10 Ground Water - Monitoring Results

Surface Water Sampling Locations

S.NO	Location Code	Monitoring Locations
1	SW1	Tank – E – 60 m
2	SW2	Tank water

Results of Surface Water sampling Analysis

S. No	Parameter	Unit	SW1	SW2	Surface water standards (IS 2296 Class-A)
1	Odour	-	agreeable	Agreeable	-
2	Turbidity	NTU	7.5	12.3	1
3	pH at 25 °C	-	7.52	7.31	6.5-8.5
4	Electrical Conductivity	µS/cm	1345	1197	-
5	Total Dissolved Solids	mg/l	812	730	500
6	Total Suspended Solids	mg/l	5.8	16.0	-
7	Total hardness as CaCO ₃	mg/l	364	354	300
8	COD	mg/l	BDL(DL-4.0)	BDL(DL-4.0)	-
9	Calcium as Ca	mg/l	58.4	74.8	-
10	Magnesium as Mg	mg/l	52.3	40.1	-
11	BOD	mg/l	BDL(DL-2.0)	BDL(DL-2.0)	-
12	Total alkalinity as CaCO ₃	mg/l	352	342	-
13	Chloride as Cl-	mg/l	364	332	250
14	Sulphates as SO ₄ ²⁻	mg/l	64.5	62.2	400
15	Iron as Fe	mg/l	0.11	0.12	1.0
16	Nitrate as NO ₃	mg/l	2.89	3.65	20
17	Fluoride as F	mg/l	0.34	0.45	1.5
18	Manganese as Mn	mg/l	BDL(DL-0.05)	BDL(DL-0.05)	0.5

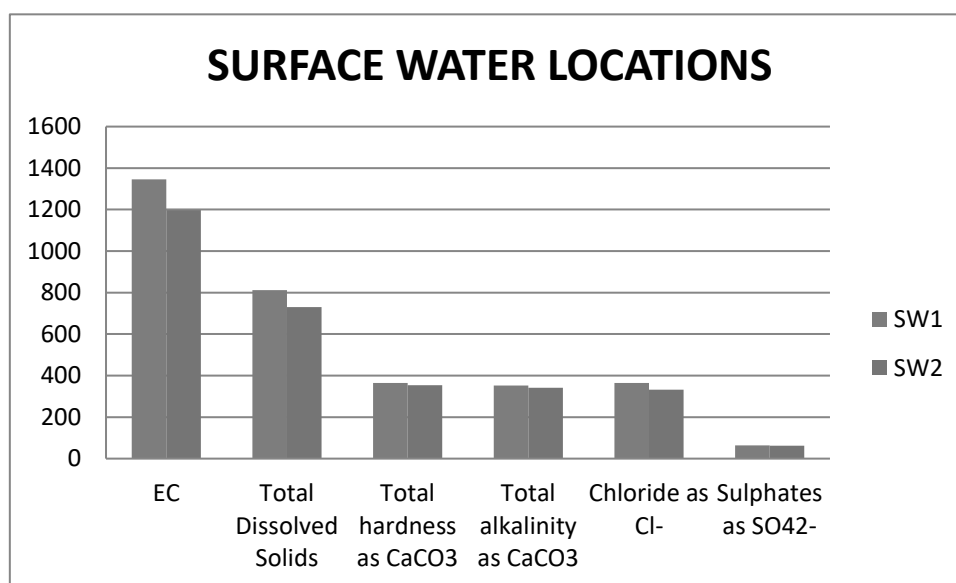


Figure 3.10a Surface Water - Monitoring Results

3.7.3.4 DISCUSSION Ground Water

Suitability of ground water for drinking/irrigation/industrial purposes is determined keeping in view the effects of various chemical constituents present in water as required human use, plant use. Though many ions are very essential for the growth of plants and human body but when present in excess, have an adverse effect on health and growth.

As Per the data it has been observed that the pH value varies from 7.65-8.11, Chlorides Ranges From 70.9-325 mg/l, Sulphates value found to be between 25.4-225 mg/l, Fluoride Ranges low in lease area i.e. 0.15-0.38 mg/l, Hardness varies from 197-410 mg/l, and Total dissolved solid 330-1015 mg/l. The ground water has been analyzed as per IS10500: 2012 and found to be suitable for drinking purpose. So the results of chemical and bacteriological analysis of water samples are classified under good class for drinking purpose with respect to total dissolved solids. Total hardness of the samples ranged from soft to moderately hard waters and can be fairly used for drinking. Regular ground water monitoring is suggested as the quality of ground water may fluctuate with groundwater consumption and seasonal variations.

Surface Water

The pH varied from 7.52-7.31, while optimal pH range for sustainable aquatic life is 6.5 to 8.5 pH. Chloride varied between 332-364 mg/l. Nitrates varied from 2.89-3.65 mg/l, while Sulphates varied from 62.2-64.5 mg/l. Turbidity and Total Dissolved Solids varied from 7.5-12.3 mg/l and 730-812 mg/l. From the results, it is observed that Turbidity and TDS values are found to be higher, hence this water can be used for drinking purpose with conventional treatment followed by disinfection.

3.7.4 NOISE ENVIRONMENT

The vehicular movement on road and mining activities is the major sources of noise in study area, the environmental assessment of noise from the mining activity and vehicular traffic can be undertaken by taking into consideration various factors like potential damage to hearing, physiological responses, and annoyance and general community responses.

3.7.4.1 SAMPLING LOCATIONS

In order to assess the ambient noise levels within the study area, noise monitoring was carried out at six (6) locations. The noise level of monitoring locations were carried out by covering 10 km radius of the project area. A noise monitoring methodology was chosen such that it best suited the purpose and objectives of the study. The noise monitoring locations are given in Figure 3.13 and in below table.

Table 3.10 Noise Monitoring Locations

S.NO	Location Code	Monitoring Locations	Latitude and longitude
1	N1	Within Mine Lease area	9°27'53.41"N & 78°11'25.68"E
2	N2	Bommaikottai	9°27'29.69"N & 78°10'54.98"E
3	N3	Aladipatti	9°28'36.40"N & 78°11'58.19"E
4	N4	Kallorani	9°28'13.43"N & 78° 9'45.26"E
5	N5	Kuranaikulam	9°29'17.10"N & 78°10'22.80"E
6	N6	Reddipatti	9°25'52.15"N & 78°12'24.30"E

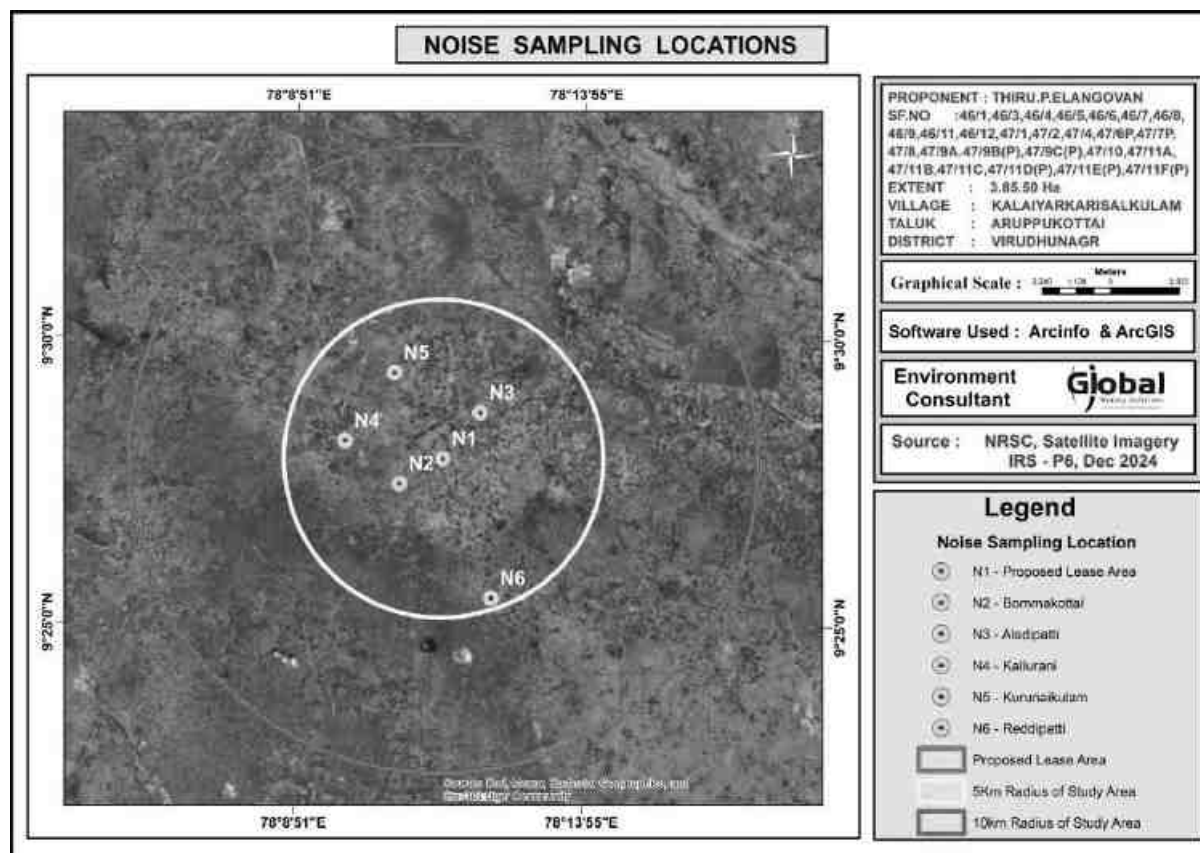


Figure 3.11 Noise Monitoring Location

3.7.4.2 METHOD OF MONITORING

Noise levels were measured using sound level meter manufactured by (Model No - SL4001, Make - Lutron). Sound Pressure Level (SPL) measurements were measured at all locations where ambient air quality monitored; one reading for every hour was taken for 24 hours.

3.7.4.3 NOISE MONITORING RESULT

An analysis of the different Leq data obtained during the study period has been made. Variation was noted during the day-time as well as night-time. The results are presented in below Table 3.12.

Table 3.11 Noise Monitoring Result

Monitoring Location	N1	N2	N3	N4	N5	N6
DAY EQUIVALENT	50.4	49.0	48.1	48.8	46.1	45.3
NIGHT EQUIVALENT	38.8	42.9	41.4	37.1	40.0	38.4
DAY & NIGHT EQUIVALENT	48.7	47.8	46.8	47.2	44.9	43.9

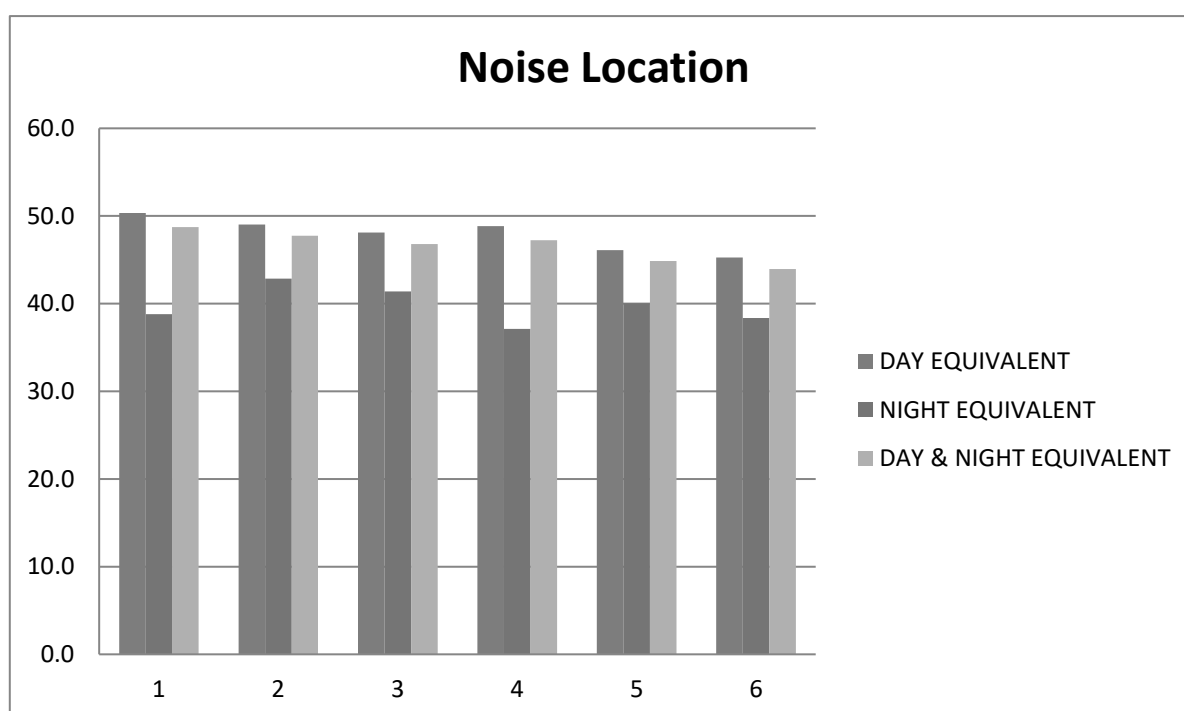


Figure 3.12 Noise Monitoring Results

3.7.4.4 DISCUSSION

From the table it is observed that the day Equivalent Noise (Leq-d) level were ranging from 45.3-50.4 dB(A) and Night Equivalent Noise (Leq-n) level were ranging from 37.1-42.9 (A). Day and Night Equivalent Noise (Leq-n) level were ranging from 43.9-48.7 dB(A). While comparing with the MoEF Norm of 55 dB(A) for day time and 45 dB(A) for night time in Residential areas, the monitored ambient noise levels are within the limit values.

After commencement of mine operation the anticipated noise level will be 52 dB – 65 dB in the N1 location. (Project Site). It is very negligible and within the prescribed standards of MoEF & CC and DGMS.

3.7.5 SOIL ENVIRONMENT

Soil quality of the study area is one of the important components of the land environment. The composite soil samples were collected from the study area and analyzed for different parameters.

3.7.5.1 MONITORING LOCATIONS

Soil samples were collected from 6 locations to assess the soil quality in and around the mines. Soil samples collected using sampling augers and field capacity apparatus.

Table 3.12– Soil Sampling Locations

S.No	Location Code	Monitoring Locations	Latitude and longitude
1	S1	Within Mine Lease area	9°27'53.41"N & 78°11'25.68"E
2	S2	Bommaikottai	9°27'29.69"N & 78°10'54.98"E
3	S3	Muthuramalingapuram	9°28'36.40"N & 78°11'58.19"E
4	S4	Kallumadam	9°28'13.43"N & 78° 9'45.26"E
5	S5	Aladipatti	9°29'17.10"N & 78°10'22.80"E
6	S6	Kuranaikulam	9°25'52.15"N & 78°12'24.30"E

3.7.5.2 METHODOLOGY

For studying soil quality, sampling locations were selected to assess the existing soil conditions in and around the project site representing various land use conditions. The samples were collected by auger boring into the soil up to 90-cm depth. Three locations were selected for soil sampling on the basis of soil types, vegetative cover, industrial & residential activities including infrastructure facilities, which would accord an overall idea of the soil characteristics.

Composite grab samples of the Gravel were collected by specified depth, and mixed to provide a representative sample for analysis. They were stored in airtight Polythene bags and analyzed at the laboratory.

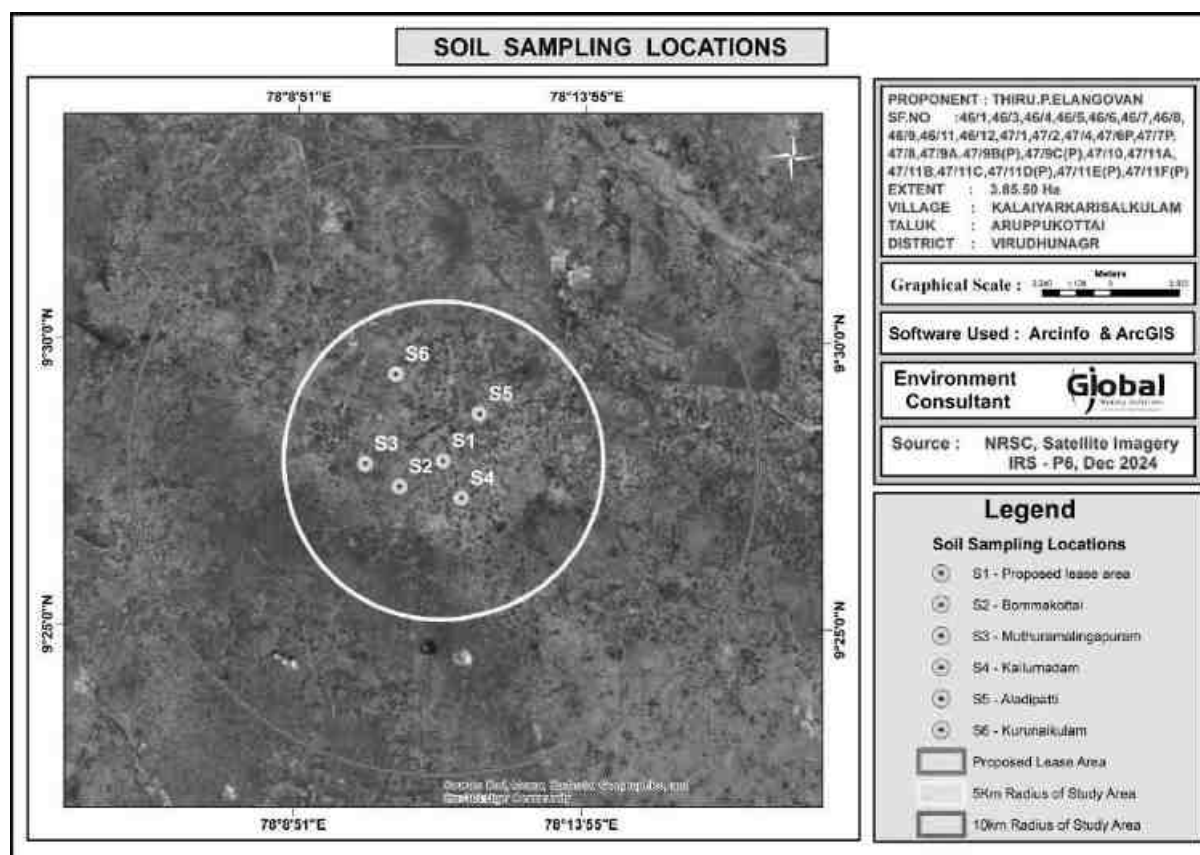


Figure 3.13 - Soil Sampling Stations

3.7.5.3 SOIL TESTING RESULT

Results of the soil samples show that the pH values were found to be 6.56-7.32 and Electrical Conductivity values were ranging between 23.30-122.4 $\mu\text{mhos/cm}$. Soils are generally Silt Loam. Organic matter values were ranging between 0.97-2.56 %. Total Nitrogen values were ranging between 586-1108 mg/kg. Phosphorus values were ranging between 0.74-2.34 $\mu\text{g/g}$. Potassium values were ranging between 632-1120 mg/kg. Sodium values were ranging between 348-654 mg/kg. Total Sulphate values were observed to be BDL. The soil quality data for the 6 samples collected and analyzed are provided in Table no – 3.13.

Table 3.13 - Soil Testing Result

S.N o	Parameter	Unit	S1	S2	S3	S4	S5	S6
1	pH at 25 °C	-	7.25	7.12	6.56	7.12	7.32	6.74
2	Electrical Conductivity	µmhos/cm	42.56	122.4	23.30	75.62	95.45	99.56
3	Dry matter content	%	96.85	99.12	97.24	96.52	95.24	93.30
4	Water Content	%	3.15	0.88	2.76	3.48	4.76	6.70
5	Organic Matter	%	1.32	1.25	0.97	1.25	2.56	1.07
6	Soil texture	-	Sandy loam	Clay loam	Sandy clay loam	Clay loam	SILT LOAM	LOAM
7	Grain Size Distribution	%	52.68	13.55	46.72	13.21	16.95	44.23
	Sand							
8	Silt	%	36.31	23.72	27.95	25.02	52.03	14.41
9	Clay	%	11.01	62.73	25.33	61.77	13.75	14.36
10	Phosphorous as P	mg/kg	1.62	1.25	2.34	1.65	0.95	0.74
11	Sodium as Na	mg/kg	426.00	352.00	390.00	348.00	654	605
12	Potassium as K	mg/kg	645.00	632.00	764.00	676.00	1120	970
13	Total Nitrogen	mg/kg	152.00	160.00	158.00	145.00	297	166
14	Total Sulphur	%	BDL(D.L. 0.02)	BDL(D.L. 0.02)	BDL(D.L. 0.02)	BDL(D.L. 0.02)	BDL(D.L. 0.02)	BDL(D.L. 0.02)
15	Porosity	%	15.20	14.5	14.3	13.2	12.1	16.5
16	Water Holding Capacity	Inches/foot	38	40	42	38	38	42

3.7.6 LAND ENVIRONMENT

The main objective of this section is to provide a baseline status of the study area covering 10km radius around the project periphery; so that temporal changes due to the mining activities on the surroundings can be assessed in future.

3.7.6.1 LAND USE PATTERN OF THE PROJECT AREA

The present and the post mining land use pattern is shown below.

Table 3.14 Land use pattern of the project site

Sl. No	Land Use	Present Area (Hect)	Area in use during the end of the Scheme period (Hect)
1.	Quarrying Pit	0.56.50	3.17.50
2.	Infrastructure	Nil	0.01.00
3.	Roads (Temporary)	0.01.00	0.01.00
4.	Green Belt	0.02.00	0.66.00
5.	Unutilized	3.26.00	Nil
Total		3.85.50	3.85.50

- At the end of life of mine, the excavated mine pit / void of 3.17.50 Ha. will act as artificial reservoir for collecting rain water and helps to meet out the demand or crises during drought season.
- After mine closure the greenbelt (0.66.0 Ha.) will be developed along the safety barrier and top benches and 0.02 ha are approach road and Infrastructure.
- Remaining 0.66.0 ha. of land will be covered with vegetation.

3.7.6.2 LAND USE PATTERN OF THE STUDY AREA

A visual interpretation technique has been adopted for land use classification based on the keys suggested in the chapter – V of the guidelines issued by NNRMS Bangalore & Level III classification with 1:50,000 scale for the preparation of land use mapping. Land use pattern of the area was studied through LISS III imagery of Bhuvan (ISRO). The 10 km radius map of study area was taken for analysis of Land use cover. The land use map of the study area is given in Figure 3.17.

Table 3.15 Land use pattern of the Study area of 10 km radius

Sl.No.	LAND USE / LAND COVER	Area in Sq.Km	Area in Percentage
1.	Built-up land	8.94	2.77
2.	Crop land	172.07	53.29
3.	Existing Quarry	0.84	0.26
4.	Fallow land	35.34	10.94
5.	Land with scrub	42.41	13.13

DRAFT EIA EMP REPORT OF PROPOSED ROUGH STONE AND GRAVEL QUARRY OF THIRU.P.ELANGO VAN AT S.F.NOS.46/1, 46/3, 46/4, 46/5, 46/6, 46/7, 46/8, 46/9, 46/11, 46/12, 47/1, 47/2, 47/4, 47/6(P), 47/7(P), 47/8, 47/9A, 47/9B(P), 47/9C(P), 47/10, 47/11A, 47/11B, 47/11C(P), 47/11D(P), 47/11E(P), 47/11F(P) OVER AN EXTENT OF 3.85.50 HECTARES AT KALAIYARKARISALKULAM VILLAGE, ARUPPUKOTTAI TALUK, VIRUDHUNAGAR DISTRICT, TAMIL NADU

6.	Land without scrub	18.16	5.62
7.	Plantations	25.62	7.93
8.	Water bodies	19.52	6.05
	Total Area	322.9	100

Source: Survey of India Toposheet and Landsat Satellite Imagery

From above table it is inferred that the majority of the land in the study area is Crop Land (53.29 %) followed by Land with scrub (13.13%).

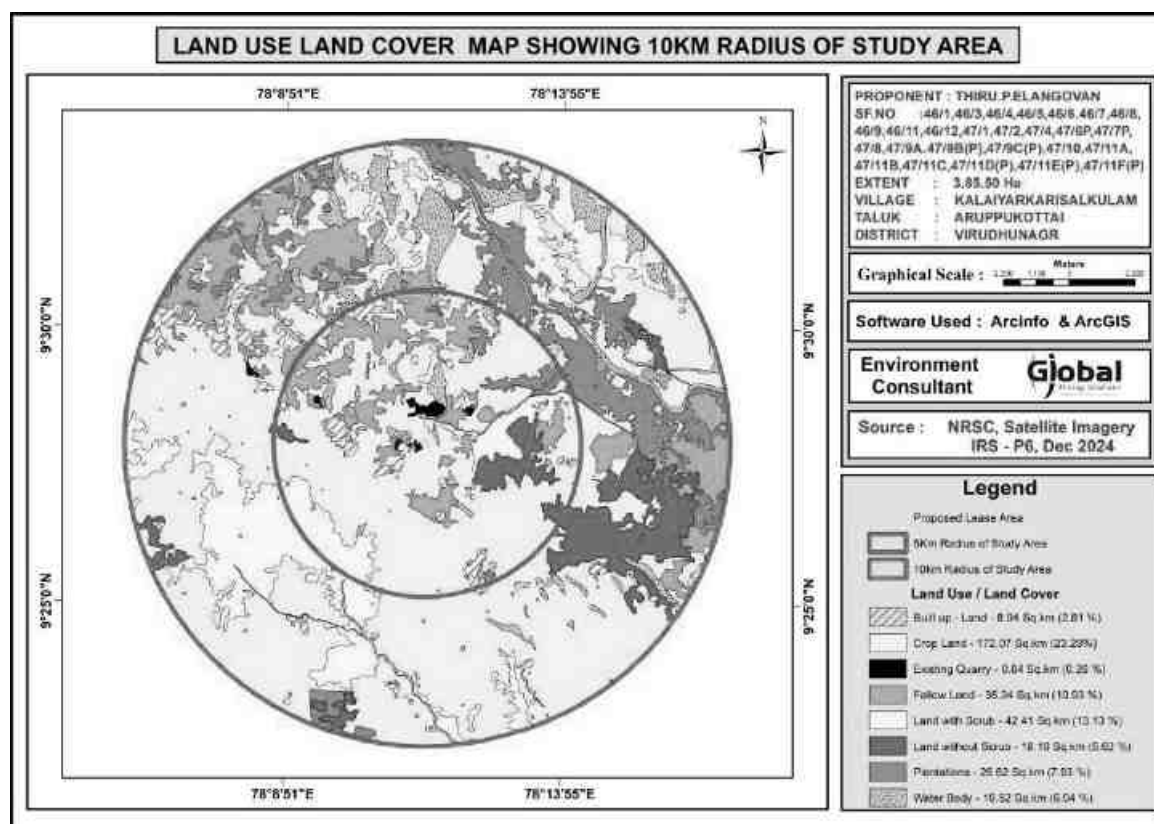


Figure 3.14 Land and use map of the study area

3.7.7 BIOLOGICAL ENVIRONMENT

Study of the biological environment of any area comprises of well-planned ecological survey for the floristic and faunal composition of the areas through various scientifically planned techniques. Accordingly, the ecological survey for the proposed Rough Stone and Gravel Quarry area including core and buffer zone were carried out to identify various species occurring in the area.

3.7.7.1 FLORA

An ecological survey of the study area was conducted with reference to listing of species and assessment of the existing baseline ecological (Terrestrial and Aquatic Ecosystems) conditions. The objective of the survey is as follows:

- Generate existing data from field observations of various terrestrial floristic occurrences.
- Collect secondary data from Government records as well as through discussion with Forest officials, knowledgeable public etc.,
- Compare the data with authentic past records to identify changes, if any.
- Identify the impact of project operations on the biological aspects.

To accomplish the above objectives, a general ecological survey covering an area of 10 km radius was conducted. The locations were identified for phyto-sociological aspects to assess the current status.

3.7.7.2 FLORISTIC COMPOSITION IN CORE ZONE

The lease area is a non- forest, private land with scrub and thorny bushes. In the core zone, there are no trees.

3.7.7.3 FLORISTIC SCENARIO IN BUFFER ZONE AREA

The present report gives the review of published secondary data and the results of field sampling conducted during March to May 2025 and there are no forest blocks in study area. The detailed ecological assessment of the study area has been carried out and are presented in below Table.

Table 3.16 List of Flora

Sl.No	Species	Family	Common Name	Habit	IUCN
1	Abrus precatorius	Fabaceae	Kundumani	Shrub	NA
2	Abutilon indicum	Malvaceae	Perun thuthi	Shrub	NA
3	Acacia nilotica	Mimosaceae	Karuvelam	Tree	LC
4	Acacia planifrons	Mimosaceae	Kodaivelam	Tree	NA
5	Acalypha indica	Euphorbiaceae	Kuppaimeni	Herb	NA
6	Acanthospermum hispidum	Compositae	--	Herb	NA
7	Achyranthes aspera	Amaranthaceae	Nayurivi	Herb	NA
8	Aegle marmelos	Rutaceae	Vilvam	Tree	NA

9	Aerva lanata	Amaranthaceae	Sirupeelai	Shrub	NA
10	Aerva persica	Amaranthaceae	Perumpeelai	Shrub	NA
11	Aeschynomene americana	Fabaceae	--	Herb	NA
12	Aeschynomene aspera	Fabaceae	Thakkai	Shrub	NA
13	Ageratum conyzoides	Compositae	Poom pillu	Herb	NA
14	Alloteropsis cimicina	Poaceae	--	Grass	NA
15	Alternanthera sessilis	Amaranthaceae	Ponnanganni	Herb	NA
16	Anisomeles indica	Labiatae	--	Herb	NA
17	Annona squamosa	Annonaceae	Seetha	Tree	NA
18	Arachis hypogaea	Fabaceae	Verkadalai	Herb	NA
19	Argemone Mexicana	Papaveraceae	Braman Thandu	Herb	NA
20	Aristida adscensionis	Poaceae	--	Grass	NA
21	Aristida hystrix	Poaceae	--	Grass	NA
22	Aristolochia bracteolata	Aristolochiaceae	Aduthinnappalai	Herb	NA
23	Barleria acuminata	Acanthaceae	Vellai kurinji	Shrub	NA
24	Barleria longiflora	Acanthaceae	--	Shrub	NA
25	Barleria noctiflora	Acanthaceae	Barleria	Shrub	NA
26	Boerhavia diffusa	Nyctaginaceae	Mookarattai	Herb	NA
27	Boerhavia erecta	Nyctaginaceae	Seemai mookarattai	Herb	NA
28	Carica papaya	Caricaceae	Pappali	Tree	NA
29	Carissa carandas	Apocynaceae	Kalaa, Perun kala	Shrub	NA
30	Cassia fistula	Caesalpinaceae	Kondrai	Tree	NA

3.7.7.4 LIST OF FAUNA

The list of fauna within the study area is given in Table No – 3.18.

Table 3.17 List of Fauna

SL.No	Common Name	Scientific Name	IUCN status
	Phasianidae		
1	Indian peafowl		
2	Grey francolin	<i>Francolinus pondicerianus</i>	LC
	Anatidae		
3	Indian spot billed duck	<i>Anas poecilorhyncha</i>	LC
	Threskiornithidae		
4	Black headed Ibis	<i>Threskiornis melanocephalus</i>	NT
	Ardeidae		
5	Indian pond heron	<i>Ardeola grayii</i>	LC
6	Purple heron	<i>Ardea purpurea</i>	LC
7	Grey heron	<i>Ardea cinerea</i>	LC

8	Cattle egret	<i>Bubulcus ibis</i>	LC
	Phalacrocoracidae		
9	Little cormorant	<i>Phalacrocorax niger</i>	LC
	Accipitridae		
10	Brahminy kite	<i>Haliastur indus</i>	LC
11	Shikra	<i>Accipter badius</i>	LC
12	Black kite	<i>Milvus migrans</i>	LC
	Rallidae		
13	White breasted waterhen	<i>Amauornis phoenicurus</i>	LC
14	Purple swampphen	<i>Porphyrio porphyrio</i>	LC
	Charadriidae		
15	Red wattled lapwing	<i>Vanellus indicus</i>	LC
16	Common ringed plover	<i>Charadrius hiaticula</i>	LC
	Columbidae		
17	Common pigeon	<i>Columba livia</i>	LC
	Psittaculidae		
18	Rose ringed parakeet	<i>Psittacula krameri</i>	LC
	Cuculidae		
19	Common hawk cuckoo	<i>Hierococcyx varius</i>	LC
20	Asian koel	<i>Eudynamys scolopaceus</i>	LC

The core zone of the area is Government land, No forest land is involved in the project area. The proposed quarry area is covered by thorny bushes. There is no Wild Life Sanctuary or National Park within the study area of 10km. There is no schedule I species of animals observed within study area as per Wildlife Protection Act 1972 as well as no species is in vulnerable, endangered or threatened category as per IUCN. There is no endangered red list species found in the study area. Hence this small mining operation over short period of time will not have any significant impact on the surrounding flora and fauna.

3.7.8 TOPOGRAPHY

The area applied for quarry lease is exhibits almost plain topography covered by Gravel formation. The massive Granitic Gneiss formation is noticed below 7m (Avg) Gravel formation and sloping towards southeastern side of the area, the altitude of the area is above 93 m (maximum) from MSL.

3.7.9 DRAINAGE PATTERN OF THE AREA

The area is studded with few tanks that serve as the source of drinking water and also their surplus feeds adjoining tanks. The drainage map of the study area is given in Figure 3.18.

3.7.10 GEOMORPHOLOGY

Predominantly the buffer zone is dominated by Shallow & Moderately Buried Pediplan, and the lease area falls under pediment. Geomorphology of the study area is detailed below. The geomorphology of the study area is given in Figure 3.20.

Table 3.18 Geomorphology

Sl.No.	GEOMORPHOLOGY	Area in Sq.Km	Area in Percentage
1	Lateritic plain	2.26	0.70
2	Moderately buried Pediplain	15.92	4.93
3	Shallow Flood Plain	5.73	1.77
4	Shallow Alluvial Plain	2.14	0.66
5	Shallow Weathered buried Pediplain	257.78	79.83
6	Upland	39.07	12.10
	Total Area	322.9	100.00

3.7.11 GEOLOGY

The regional geology of the study area is shown below in Figure 3.19. The type of rock formation in the core and buffer zone is composed of Charnockite Gneissic complex and Migmatite Gneiss. The lease area falls under Charnockite Gneissic complex category. The geology of the study area is detailed below.

Sl.No.	GEOLOGY	Area in Sq.Km	Area in Percentage
1	Charnockite	276.11	85.31
2	Migmatite-Gneiss	47.53	14.69
	Total Area	323.64	100.00

DRAFT EIA EMP REPORT OF PROPOSED ROUGH STONE AND GRAVEL QUARRY OF THIRU.P.ELANGOVAN AT S.F.NOS.46/1, 46/3, 46/4, 46/5, 46/6, 46/7, 46/8, 46/9, 46/11, 46/12, 47/1, 47/2, 47/4, 47/6(P), 47/7(P), 47/8, 47/9A, 47/9B(P), 47/9C(P), 47/10, 47/11A, 47/11B, 47/11C(P), 47/11D(P), 47/11E(P), 47/11F(P) OVER AN EXTENT OF 3.85.50 HECTARES AT KALAIYARKARISALKULAM VILLAGE, ARUPPUKOTTAI TALUK, VIRUDHUNAGAR DISTRICT, TAMIL NADU

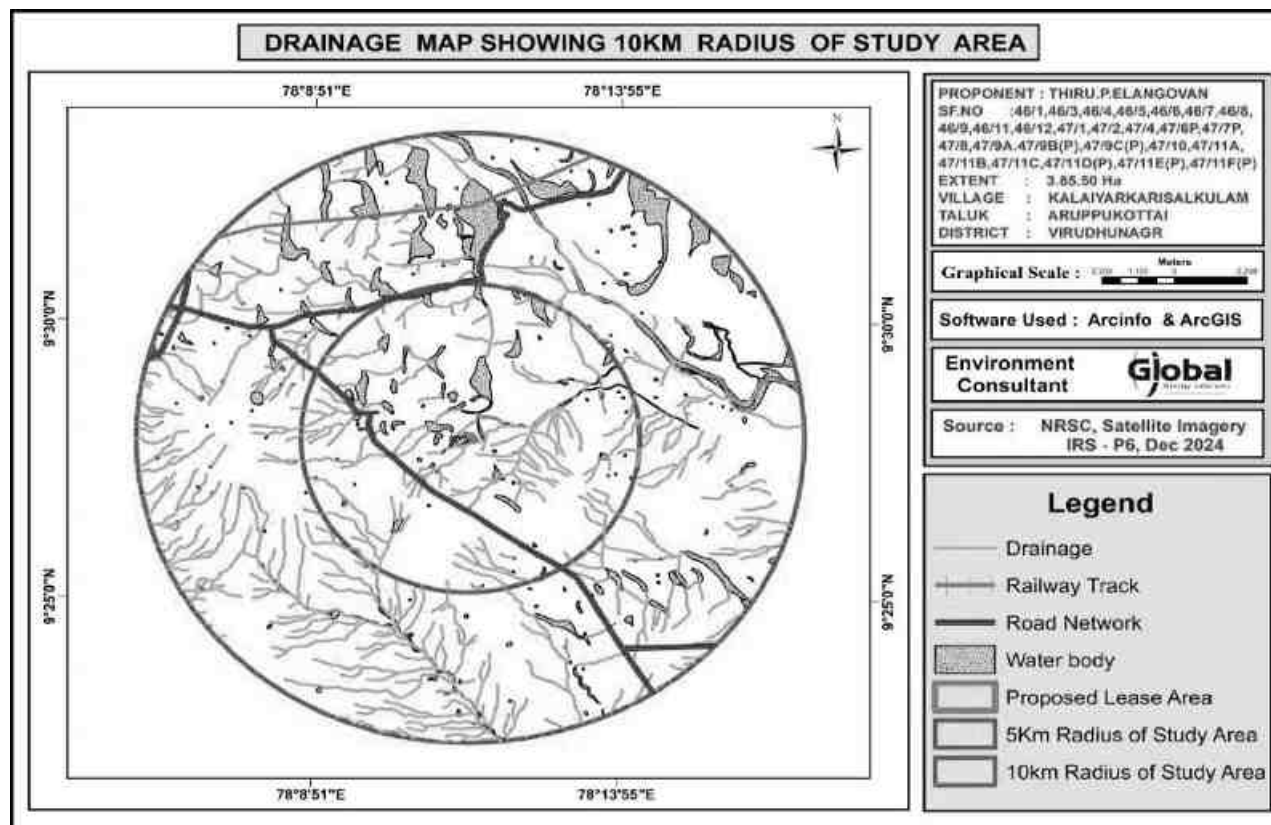


Figure 3.15 Drainage map of the study area


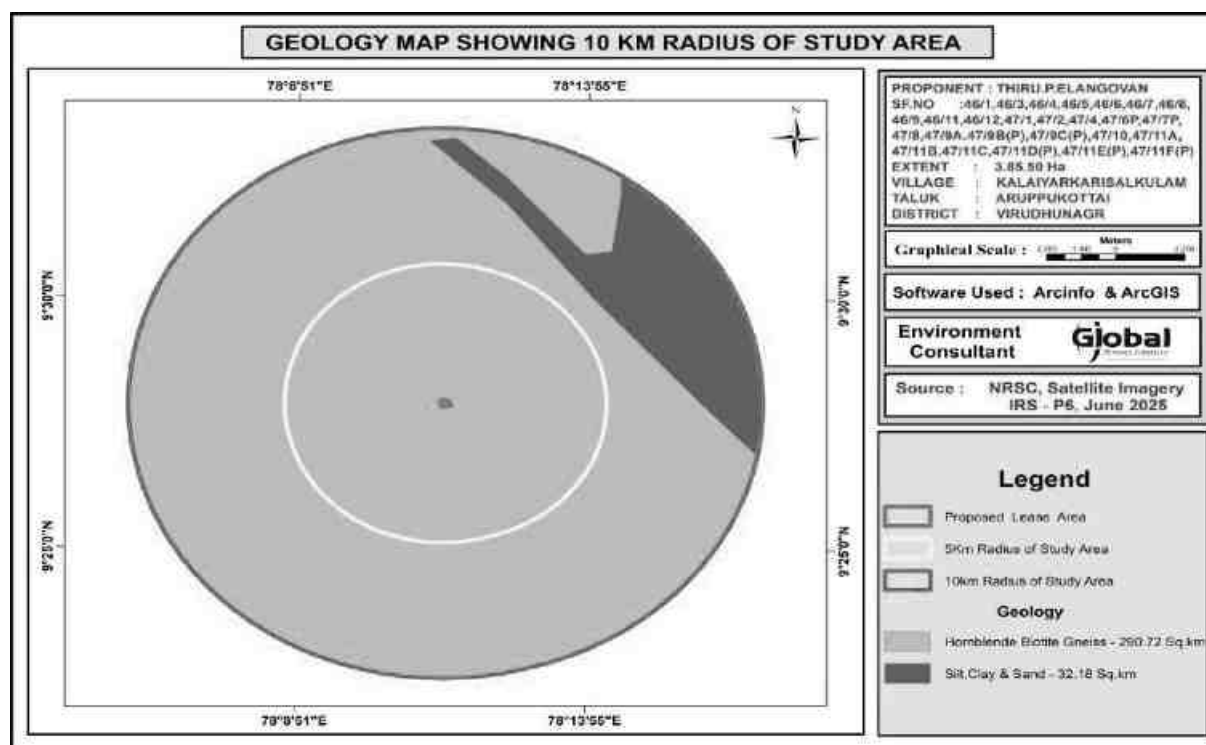


Figure 3.16 Geology map of the study area

Figure 3.17 Geomorphology map of the study area

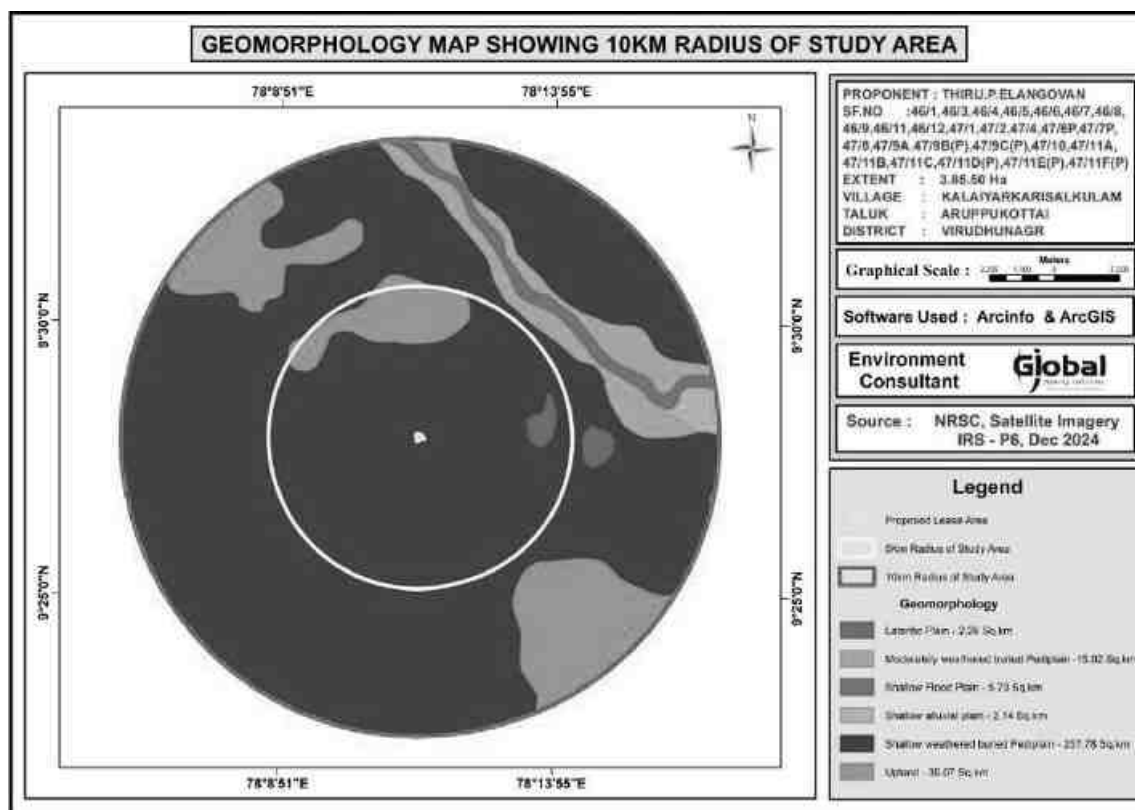

3.7.12 SOCIO-ECONOMIC ENVIRONMENT

Socio-economic study is an essential part of environmental study. It includes demographic structure of the area, provision of basic amenities viz., housing, education, health and medical services, occupation, water supply, sanitation, communication, transportation, prevailing diseases pattern as well as feature like temples, historical monuments etc., at the baseline level. This will help in visualizing and predicting the possible impact depending upon the nature and magnitude of the project.

It is expected that the Socio-Economic Status of the area will substantially improve because of this proposed project. As the proposed project will provide direct and indirect employment and improve the infrastructural facilities in that area and, thus, improve their standard of living.

3.7.12.1 OBJECTIVES OF THE STUDY

The objectives of the socio-economic study are as follows:

- To study the socio-economic status of the people living in the study area of the proposed mining project
- To assess the impact of the project on Quality of life of the people in the study area
- To recommend Community Development measures needs to be taken up in the study Area.

3.7.12.2 SCOPE OF WORK

- To study the Socio-economic Environment of the area from the secondary sources;
- Data Collection & Analysis
- Prediction of project impact
- Mitigation Measures

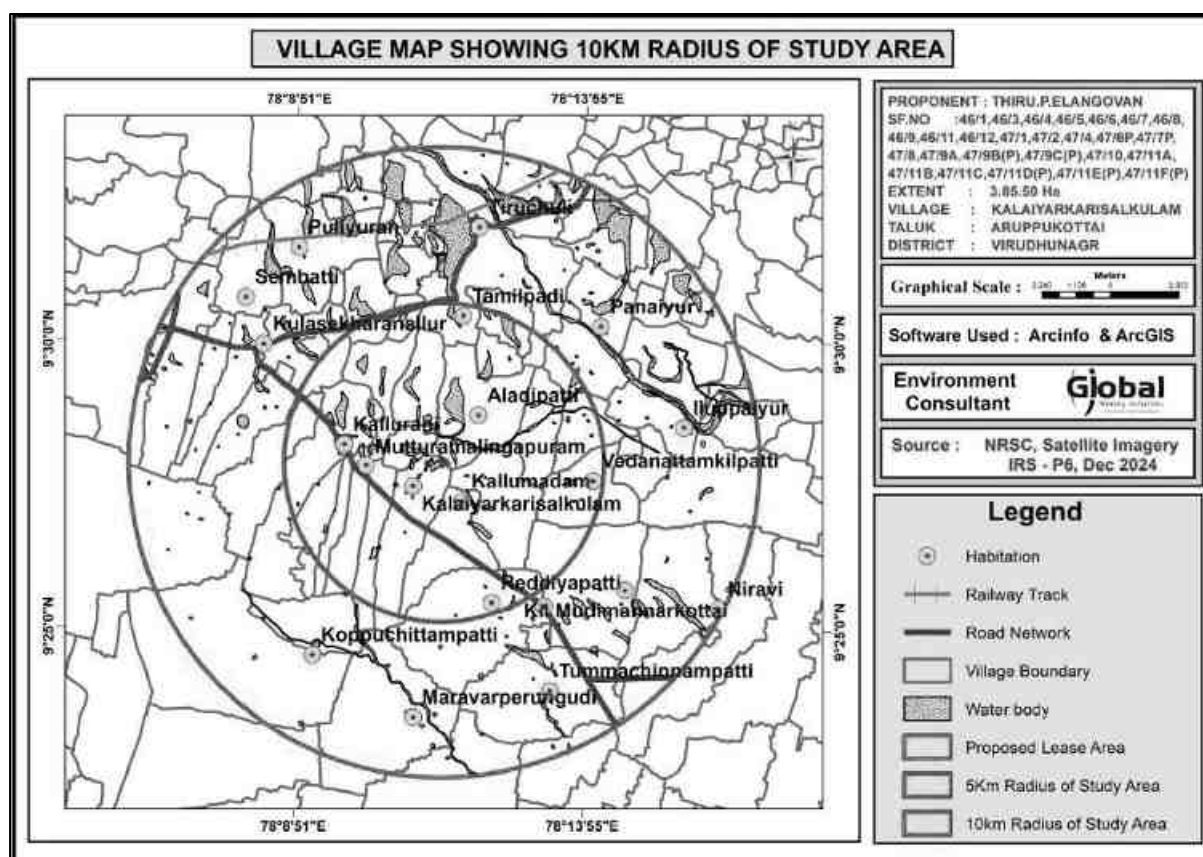


Figure 3.18 Village Map of the Study Area

Table 3.19 - Population profile of the study area

Population profile of the study area		
Particulars	No of Population	Percentage (%)
A. Population break-up by Gender		
Male Population	99223	50
Female Population	98487	50
Total	197710	100
B. Population break-up by Caste		
Scheduled Caste	30842	16
Scheduled Tribes	22	0.01
Others	166846	84
Total	197710	100
C. Literacy Level		
Total Literate Population	138112	70
Others	59598	30
Total	197710	100
D. Occupational structure		
Main workers	90154	45
Marginal workers	17821	9
Total Non-workers	89735	46
Total	197710	100

Table 3.20 Population profile - Kalaiyarkarisalkulam Village		
Particulars	No of Population	Percentage (%)
A. Population break-up by Gender		
Male Population	947	48
Female Population	1024	52
Total	1971	100
B. Population break-up by Caste		
Scheduled Caste	299	15
Scheduled Tribes	0	0
Others	1672	85
Total	1971	100
C. Literacy Level		
Total Literate Population	1537	78
Others	434	22
Total	1971	100
D. Occupational structure		
Main workers	1150	58
Marginal workers	79	4
Total non-workers	742	38
Total	1971	100

Basic Amenities

A better network of physical infrastructure facilities (well-built roads, rail links, irrigation, power and telecommunication, information technology, market-network and social infrastructure support, viz. health and education, water and sanitation, veterinary services and co-operative) is essential for development of the rural economy. All basic amenities Education (higher education, colleges, universities, Medical college, Transport facilities, Railway station, Bus station are available.

FIG 3.19 GENDER-WISE POPULATION DISTRIBUTION

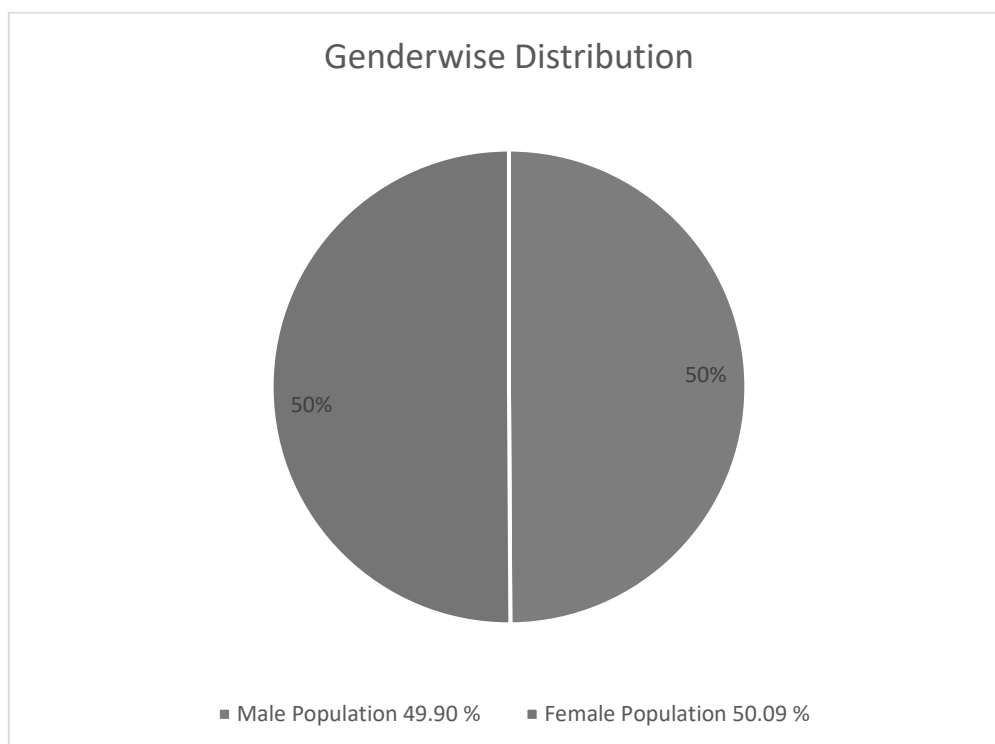


FIG 3.20 GENDER WISE LITERACY DISTRIBUTION


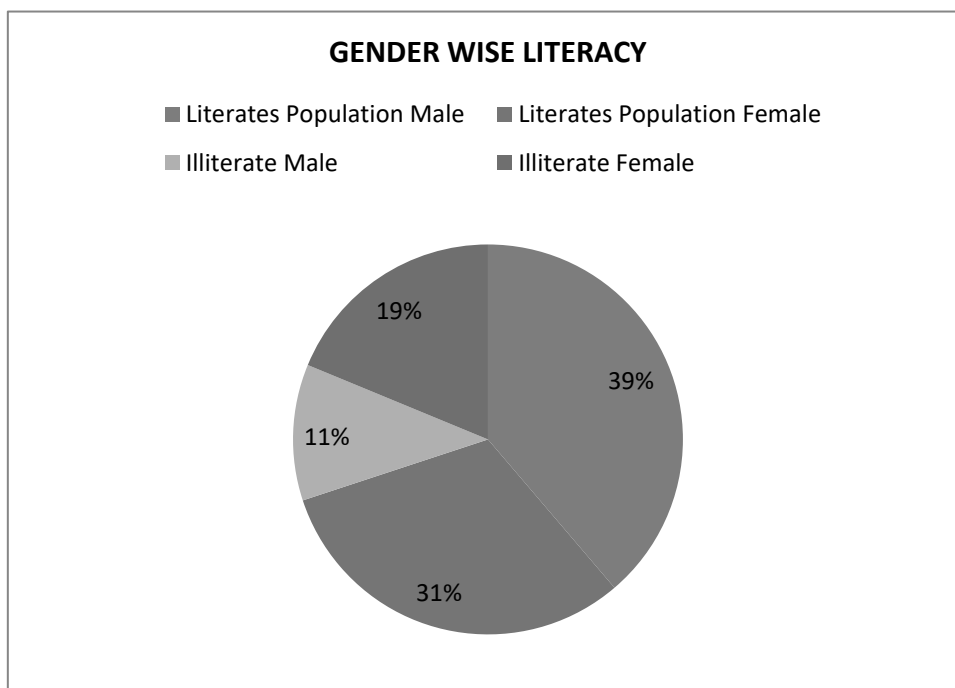


FIG 3.21 OCCUPATIONAL STRUCTURE WITHIN BUFFER ZONE

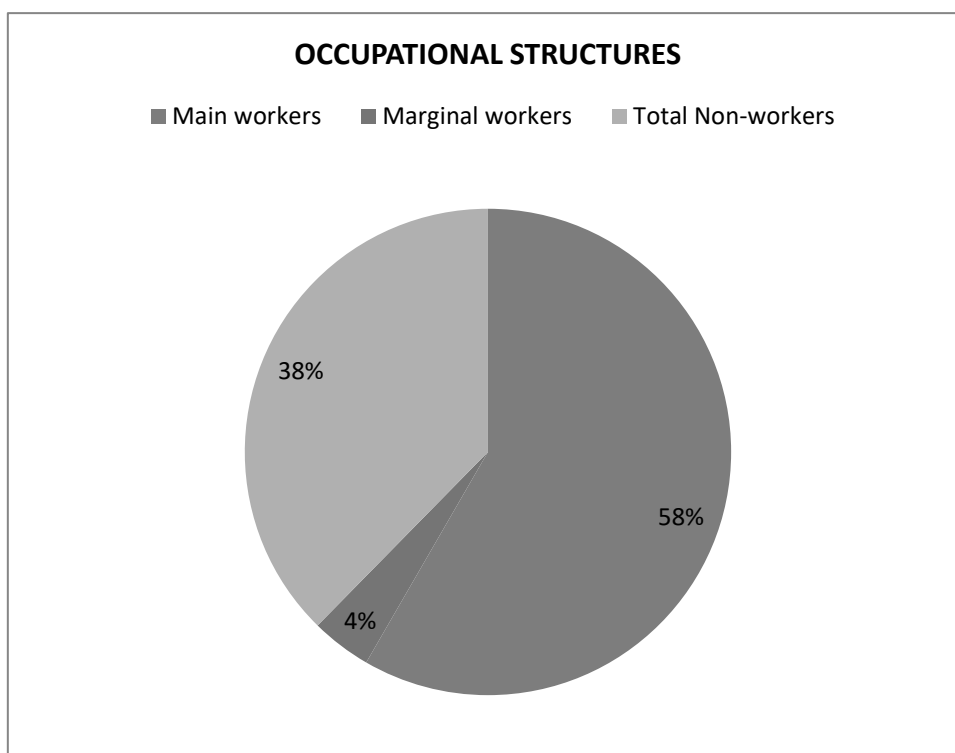

4.0 ANTICIPATED ENVIRONMENTAL IMPACTS AND MITIGATION MEASURES

4.1 GENERAL

Environmental impacts both direct and indirect on various environmental attributes due to cluster quarries will be created in the surrounding environment, during the operational and post-operational phases. The occurrence of mineral deposits, being site specific, their exploitation, often, does not allow for any choice except adoption of eco-friendly operation. The methods are required to be selected in such a manner, so as to maintain environmental equilibrium ensuring sustainable development.

In order to maintain the environmental commensuration with the mining operation, it is essential to undertake studies on the existing environmental scenario and assess the impact on different environmental components. This would help in formulating suitable management plans sustainable resource extraction.

4.2 PROJECT SPECIFIC IMPACTS AND MITIGATION MEASURES

This is a proposed project and Mechanized Open Cast mining will be carried out to quarry out Rough Stone. The identified impacts during mining and associated activities have been studied in relation to various environmental components like Air, water, noise, vibration, land, transport etc., and the details of the same are elaborated in this chapter. The impact assessment is done for the peak production of the mine lease period and the entire area of quarry operation and can be construed as applicable for the entire lease period. Based on the baseline environmental status at the project site, the environmental factors that are likely to be affected (Impacts) are identified, quantified and assessed.

The following parameters are of significance in the Environmental Impact Assessment and are being discussed in detail in this chapter.

- Land environment
- Soil environment
- Water Environment

- Air Environment
- Noise Environment
- Socio economic environment
- Biological Environment

The proposed mining activity is small and not likely to have any serious impacts on the existing environment of the area. However, the potential impacts of the proposed mining and related activities on various environmental parameters are discussed.

4.2.1 LAND ENVIRONMENT

4.2.1.1 ANTICIPATED IMPACT

The main anticipated impact on the Land Environment due to quarrying operation is change in Landscape, change in Land – use Pattern.

The entire mine lease area of 3.85.50 Ha is Patta land. The project area of 3.85.50 Ha is proposed to be altered by effective quarrying operation such as excavation (3.17.50 Ha), Infrastructure (0.01 Ha), Road (0.01 Ha) and greenbelt (0.66.0 Ha). The ultimate depth of quarrying is proposed by formation of 1 pit with maximum depth of 37 m below the ground level and will not intersect the ground water table. The mine closure plan is given in 2.8. The present land use pattern and the post mining land use pattern is shown below.

Table 4.1 Land use pattern of the project site

Sl. No.	Land Use	Present Area (Ha)	Area in use during the quarrying period (Ha)
1.	Quarrying Pit	0.56.50	3.17.50
2.	Infrastructure	Nil	0.01.00
3.	Roads	0.01.00	0.01.00
4.	Green Belt	0.02.00	0.66.00
5.	Unutilized	3.26.00	Nil
	Total =	3.85.50	3.85.50

- Change in topography of the mine lease area will change at the end of the life of the mine.
- At the end of life of mine, the excavated mine pit / void of 3.17.50 Ha. will act as artificial reservoir for collecting rain water and helps to meet out the demand or crises during drought season.
- After mine closure the greenbelt (0.66.0 Ha.) will be developed along the safety barrier and top benches and 0.02 ha are approach road and Infrastructure.
- Problems to agricultural land and human habitations due to dust, and noise caused by movement of heavy vehicles.
- Degradation of the aesthetic environment of the core zone due to quarrying.
- Soil erosion and sediment deposition in the nearby water bodies due to earthworks during the rainy season.
- Siltation of water course due to wash off from the exposed working area.

4.2.1.2 MITIGATION MEASURES

In the Rough Stone and Gravel Quarrying operation, land degradation is minimal. After completion of the quarrying operation, the land will be allowed to collect rainwater, this rough stone does not produce any toxic effluents in the form of solids, liquids, or gases.

It is a simple quarrying operation where 100% of stones will be removed systematically, according to the approved Mining Plan.

The periphery of the mining lease area will be converted to a greenbelt to prevent Noise and sound propagation to the nearby lands.

Entire mined out area will be properly fenced to prevent inadvertent entry of human and animals.

Since the entire material from the quarry face will be directly dispatched to the consumers, there will not be any stockpiles. There are no waste dumps in this quarry. As such there will not be any wash out due to stock pile or waste dumps. To manage surface runoff, garland drain will be constructed around the quarry and connected to a settling pond with silt traps.

In terms of aesthetics, natural vegetation surrounding the quarry will be retained (such as in a buffer area i.e., 7.5 m safety barrier & 10 m provided to

the adjoining patta and poramboke lands) so as to help minimize dust emissions.

4.2.2 SOIL ENVIRONMENT

4.2.2.1 ANTICIPATED IMPACT

Mining activities often disrupt the existing environment as they involve disturbing the untouched earth materials. The surface consists of Gravel formation followed by Rough stone which is proposed to excavate completely during the quarrying operation. Erosion of top layer (Gravel), extracted fine material can result in substantial sediment loading to surface waters and drainage ways. During rainy season surface run off may cause sedimentation in low lying areas.

4.2.2.2 MITIGATION MEASURES FOR SOIL EROSION AND SOIL CONSERVATION

- Runoff water will be collected in bottom of the quarry and used for plantation and dust suppression during dry season.no run off water will be discharged beyond lease area.
- Wet drilling and haul road water sprinkling will be carried out to minimise air born dust at source level, which may cause soil pollution due to sedimentation.
- Garland drains will be constructed around the project area with silt traps to control the soil erosion during rainy seasons.
- Greenbelt development (0.66.0 Ha.) all along the periphery of the project area (i.e., 7.5 m safety barrier) will ensure binding strength and minimizes soil erosion.
- Soil sampling will be carried out in the core zone for every season to ensure the soil quality is not affected due to the quarrying activities.
- Monitoring and maintenance – Weekly monitoring and daily maintenance of erosion control systems so that they perform as specified specially during rainy season.

4.2.3 WATER ENVIRONMENT

4.2.3.1 ANTICIPATED IMPACT ON SURFACE AND GROUND WATER

The impact due to quarrying on the water quality is expected to be insignificant because of no use of chemicals or hazardous substances during quarrying

process. The quarrying activity will not intersect ground water table as quarrying is proposed upto a depth of 37 BGL and water table is found at a depth of 64 to 67m BGL.

An odai passing at 50 m in (SW) direction & Tank at 60 m (SE). No other water bodies close to the project site, There is no proposal for discharging of wastewater outside the project area. There is no proposal for a rough stone processing or workshop within the project area, so no effluent is anticipated in the mine.

During rainy season rain water will be collected in the quarry pit and later used for greenbelt development and for the water sprinkling in the haul roads.

4.2.3.2 ANTICIPATED IMPACT DUE TO WATER USE IN MINE'S

The total water requirement for the project will be 5.0 KLD comprising Drinking 0.6 KLD, Dust suppression 2.0 KLD, Greenbelt 2.0 KLD and Domestic purpose 0.4 KLD. The water will be sourced initially from outside agencies. Later the rainwater collected in the mine pit sump will be used for this purpose. The water balance diagram for the same is shown in Figure No 4.1.

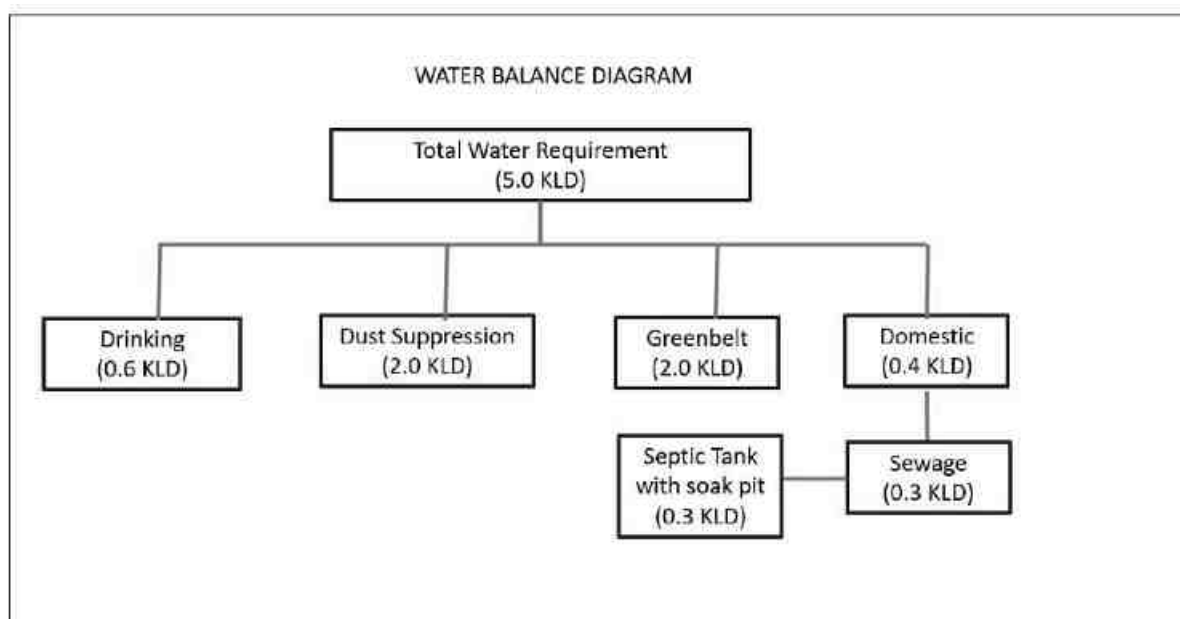


Figure 4.1 Water Balance Diagram

4.2.3.3 MITIGATION MEASURES

The following mitigation measures are suggested for water management

- Rainwater will be collected in lower part of the quarry pit by construction of garland drains to divert surface run-off and will be connected to settling tank of 6 m (l) x 6m (w) x 3m (d) to allow suspended solids to settle down if any. This collected water will act as a rain water harvesting system and will be used for dust suppression and greenbelt development.
- Regular water quality will be carried in nearby villages to ensure the water quality is not affected due to the quarrying activities.
- Domestic sewage from site office & urinals/latrines provided in project area will be discharged through septic tank followed by soak pit system.
- Only clear and settled water free from silt content will be used for dust suppression and greenbelt development.
- De-silting will be carried out before and immediately after the monsoon season and the settling tank and drains will be cleaned weekly, especially during monsoons.

4.2.3.4 RAINWATER HARVESTING PLAN

Since the lease proximate areas are with less water potential and the rainwater is the major source for replenishment of ground water, effective rainwater harvesting and other water augmentation measures are proposed in this project.

- Development of garland drain around the quarry connected to settling tank.
- Cleaning of drain periodically to prevent siltation
- The supernatant clear water from the settling pond will drain into the nearby channel on the eastern side of the lease.
- Utilizing the rainwater harvested in the mine pit to meet the water requirement of the project.

The average annual rainfall of the area is 900 mm. Taking into consideration of 0.35 as runoff co-efficient for mining area, the total quantity of rain water can be harvested per annum from the area has been tabulated as below.

Table 4.2 – Rainwater Harvesting Plan

S.NO	Rainwater Harvesting Area	Area in Sq.m	Average annual rainfall	Volume of harvestable quantity (Cum) of rain water per annum
1	Quarry Area	38550	0.9	12,143
2	Unutilized Area	NIL	0.9	-
Total Harvested Rainfall				12,143

Total surface water runoff is 12,143 Cum per Annum. 10% of this amount will be evaporated and rest 10,929 m³ will be recharged in the rain water harvesting pit.

Three sumps will be proposed to harvest rain water and each sump capacity will be 4000 Cu.m. The rain water stored in the pond will be utilized for plantation, dust suppression activities. The capacity of Rain water harvesting post will be sufficient to arrest the surface runoff from the lease area considering the highest amount of rain fall.

4.2.4 AIR ENVIRONMENT

The existing ambient air quality in the area has been described in Chapter-3. Opencast mechanized mining, using jackhammer drilling, blasting, and excavation through an excavator, as well as mineral transport through tippers, will be carried out for the excavation of rough stone.

4.2.4.1 ANTICIPATED IMPACT

The proposed mining and allied operations may cause deterioration of air quality due to pollution arising from the project operation if prompt care is not taken. The principal sources of air pollution in general due to mining and allied activities will be:

The air-borne particulate matter generated by quarrying operations and transportation is mainly PM₁₀ and PM_{2.5}, and emissions of sulfur dioxide (SO₂)

and oxides of nitrogen (NO₂) due to excavation/loading equipment and vehicles plying on haul roads are the cause of air pollution in the project area.

Furthermore, the loading, unloading, and transportation of rough stone, as well as wind erosion of the exposed area and movement of light vehicles, will cause pollution within a 500-meter radius of the project area due to quarrying activities. This has a cumulative impact on the ambient air environment around the project area.

4.2.4.2 MITIGATION MEASURES

The following measures will be adopted to control impact on the air quality due to mining operations in the lease area due to adoption of which, no major impact on air quality is envisaged due to this proposed opencast mining operation.

Table 4.3 Mitigative Measures for Air Environment

S.NO	Activity	Consequence	Mitigative Measures
1	Drilling	Dust Emission	Usage of wet drilling
			Covering of drill holes with wet cloth
			Usage of sharp drill bits for drilling of holes.
			Provision of dust mask to workers working at highly dust prone and affected areas.
2	Blasting	Prompt dust emission	Well-designed blasting parameter, effective stemming to achieve optimum breakage occurs without generating fines.
			Use of appropriate explosives for blasting and avoiding overcharging of blast holes.
			Avoiding blasting during high wind periods where the fine dust is carried out away easily affecting the ambient air quality.
			Use of controlled blasting techniques with milli second delay detonators to keep the dust generation, noise as well as vibration level within the prescribed limits.
3	Excavation and Loading	Dust emission, Gaseous Emission	Proper maintenance of HEMM will be carried out to minimize dust and gaseous emission at the source level.
			Water sprinkling will be carried out at excavation and loading area.
			Imparting sufficient training to operators on safety and environmental parameters.
			Avoiding overloading of dumpers.
4	Transportation	Dust emission, Gaseous Emission	Regular wetting of transport road using mobile water tanker.
			Proper maintenance of haul road and other roads
			Avoiding overloading of tippers
			Covering of loaded tippers with tarpaulins during transportation
			Vehicular emissions will be controlled through regular and proper preventive maintenance only PUC valid vehicles will be used for transportation.
5	Greenbelt	Dust emission, Gaseous Emission	Development of greenbelt / barriers around mine in the safety zone and carrying out plantation within the lease area.
6	Occupation Health	Dust emanation, Gaseous Emission	Dust mask will be provided to the workers and their use will be strictly monitored
			Annual medical checkups, trainings and campaigns will be arranged to ensure awareness about importance of wearing dust masks among all mine workers & tipper drivers
			Ambient Air Quality Monitoring will be conducted six months once to assess effectiveness of mitigation measures proposed.

4.2.4.3 AIR QUALITY IMPACT PREDICTION

The AERMOD atmospheric dispersion modeling (AERMOD Cloud remote version) is used for assessment of incremental Ground level concentration (GLC) for the proposed production. Area source model taken into consideration taking into consideration of wet drilling and loading. Further line source model was taken into consideration for transportation through haul road. Baseline meteorological studies were conducted for the period of March to May 2025. The following sources are considered.

TABLE 4.4 Types of Source for Air Pollution in Mining		
S. No.	Type of mining operation	Type of Source
1	Wet drilling	Point
2	Loading	Point
3	Transportation	Line

ARRIVING EMISSION FACTOR

Emission factor for PM₁₀ for different activities are given below.

TABLE 4.5 Emission Factors for Mining Activities			
S. No.	Activity	Emission factor	Unit
1	Wet drilling	0.00008	lb/s
2	Ore loading	0.0014	Kg/t/s
3	Transportation	0.26	Kg/VKT

Source

1. Jose I. Huertas & Dumar A, Camacho & Maria E. Huertas, Standardized emissions inventory methodology for openpit mining areas, Environmental Science Pollution Research, 2012.
2. AP-42. U.S Environmental Protection Agency, Office of Air Quality Planning and Standards

EMISSIONS FROM THE PROPOSED PROJECT

The emissions from each activity after the application of control and mitigation measures like water sprinkling, proper maintenance of transport vehicles, etc., are given below.

TABLE 4.6 Pm 10 And Pm 2.5 Emission From Mining Activities

S. No.	Activity	PM10	PM2.5
1	Wet drilling	0.22	0.04
2	Ore loading	0.87	0.16
3	Transportation	0.23	0.05

MODEL INPUT DATA:

The air pollution modeling carried out represents the normal operating scenarios. As the project is a mining project the major source of pollution is particulate matter. The SO_x and NO_x emission will be very less only due to vehicular emission. So the pollutant taken for prediction of incremental concentration is particulate matter (PM₁₀ & PM_{2.5}). The predicted incremental Ground Level Concentrations (GLCs) for particulate matter is likely to be contributed by the proposed project. The average predicted 24 hr average concentration has been tabulated as below.

EMISSION ESTIMATION

The emission estimations for the activities are detailed below.

Table 4.7 - Area Emissions – Total Material handling

Quantity, TPA	13,39,483.75 Ts OF ROUGH STONE AND 3,95,258 Ts OF GRAVEL
Operational Hours Per Year	2400
Activity Rate, t/hr.	395.2092
Emission of dust, g/t.	0.20
Emission of dust, g /hr.	546.2334
Area of influence, m ²	625
Uncontrolled emission rate g/s/m ²	0.000036024
Controlled emission rate, PM10 g/s/m ²	0.000003602
Controlled emission rate, PM2.5 g/s/m ²	0.0000024016

Table 4.8 - Line Source – Transport of Rough Stone from Pit to Boundary

Quantity, TPA	13,39,483.75 Ts OF ROUGH STONE AND 3,95,258 Ts OF GRAVEL
Operational Hours Per Year	2400
Capacity of each Dumper (T)	10

Total No. of Tippers/ year	166
Lead length/trip, Km	0.16
Total VKT/Year	49640
Emission Kg/VKT	0.22
Total emission Kg/Year	16231
Uncontrolled emission rate g/s/m	2.5926
Controlled emission rate, PM10 g/s/m	0.25926
Controlled emission rate, PM2.5 g/s/m	0.016399

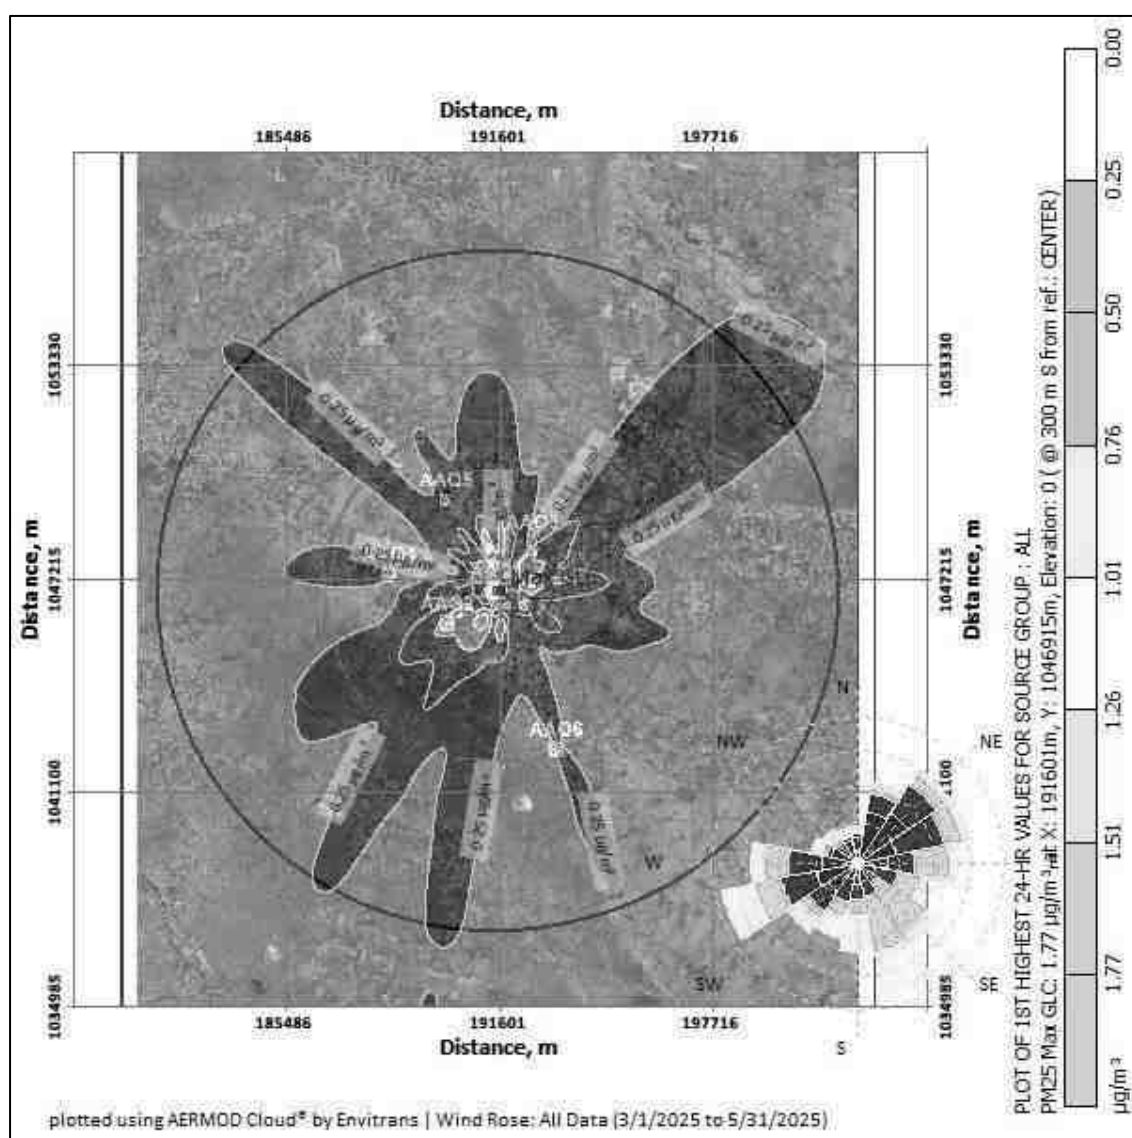


Figure 4.2 Isopleth of GLC Prediction for PM_{2.5}

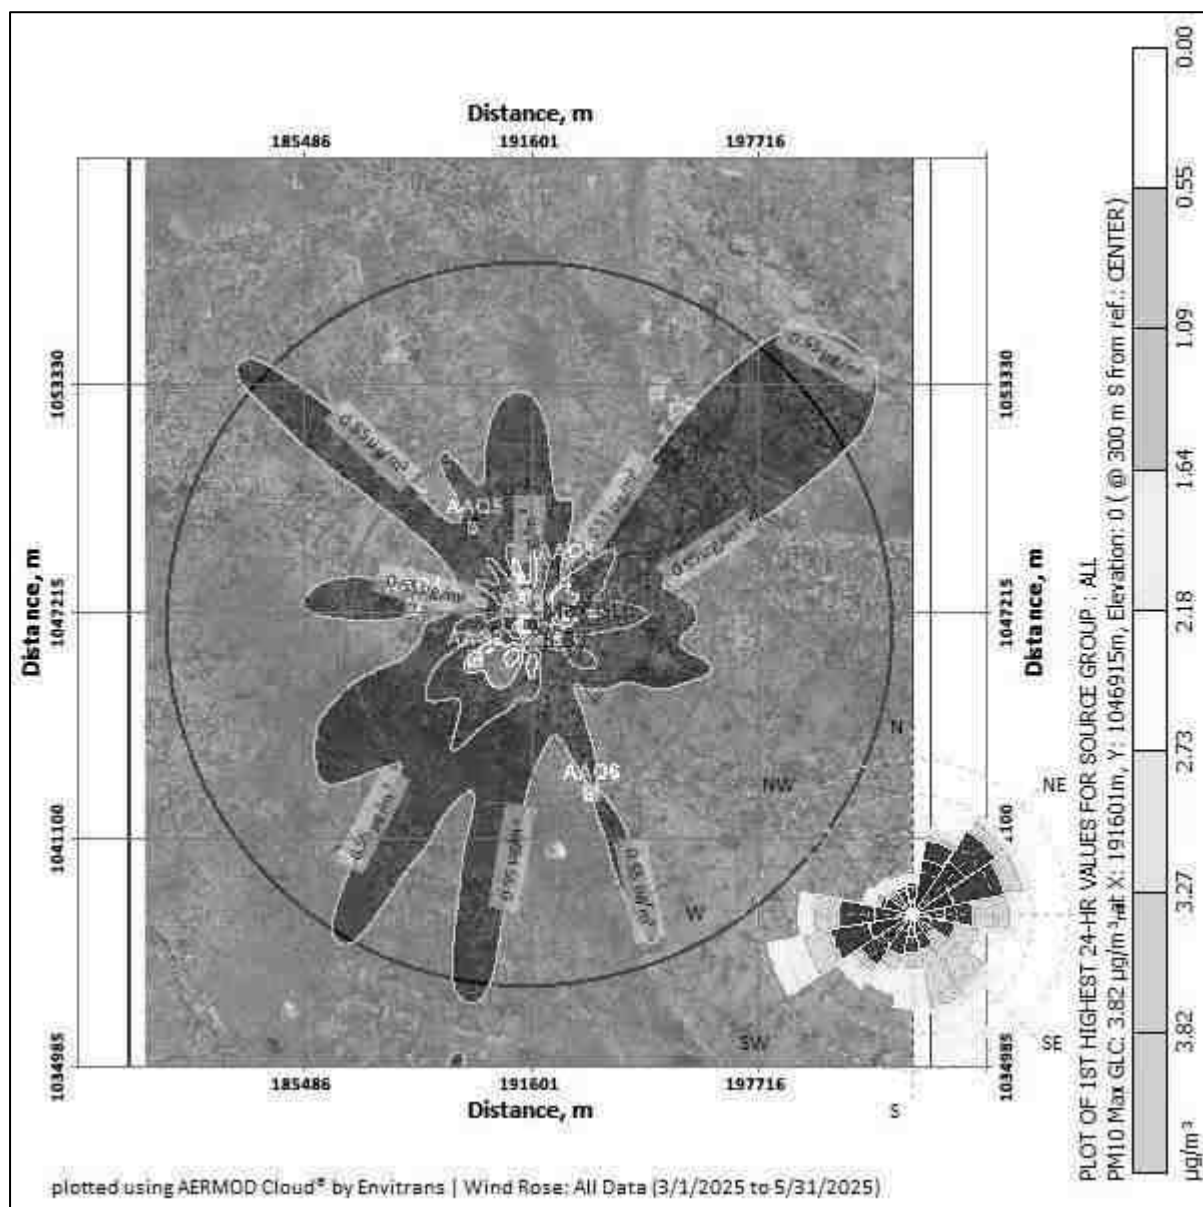


Figure 4.3 - Isopleth of GLC Prediction for PM10

PREDICTED AMBIENT AIR QUALITY:

The post project Concentrations of PM10, PM2.5, (GLC) (base line + incremental) after adopting necessary control measures is given in Table No - 4.9 to 4.10.

Table4.9: Concentrations of PM_{2.5} after Project Implementation

SL. No	Location	Background Concentration	Predicted incremental Concentration	Post Project Concentration	Statutory Limits in $\mu\text{g}/\text{m}^3$
1	Within Mine Lease area	30.3	1.77	32.07	60
2	Bommaikottai	25.7	1.51	27.21	
3	Aladipatti	27.5	1.26	28.76	
4	Kallorani	28.5	1.01	29.51	
5	Kuranaikulam	21.4	0.76	22.16	
6	Reddipatti	23.2	0.50	23.7	

Table4.10: Concentrations of PM₁₀ after Project Implementation

SL.No	Location	Background Concentration	Predicted incremental Concentration	Post Project Concentration	Statutory Limits in $\mu\text{g}/\text{m}^3$
1	Within Mine Lease area	65.1	3.82	68.92	100
2	Bommaikottai	55.0	3.27	58.27	
3	Aladipatti	58.7	2.73	61.43	
4	Kallorani	61.2	2.18	63.38	
5	Kuranaikulam	46.8	1.64	48.44	
6	Reddipatti	50.1	1.09	51.19	

The above report seems that, even in the worst-case scenario, the resultant added concentrations with baseline figures show that the values of ambient air quality for PM₁₀ are in the range of 48.44 $\mu\text{g}/\text{m}^3$ to 68.92 $\mu\text{g}/\text{m}^3$ and for PM_{2.5} are in the range of 22.16 $\mu\text{g}/\text{m}^3$ to 32.07 $\mu\text{g}/\text{m}^3$ which are within the statutory limits in each case. The mitigation measures undertaken in the mine for control of air pollution are given below.

- Wet drilling will be practiced in drilling operation.
- Water sprinkling will be done in haul roads & loading etc.
- The mines workers are provided with the dust masks.
- Three layer plantation in the safety zone.
- DG sets shall be periodically maintained as per manufacturer's specifications.

4.2.5 NOISE ENVIRONMENT

The ambient noise levels in the study area have been discussed in Chapter - 3. The data shows that the existing noise levels are within statutory limits. The impact prediction and control measure for noise environment due to mining and allied activities is described below:

4.2.5.1 IMPACT DUE TO NOISE AND VIBRATION

The main noise generating source during mining operation and related activities are drilling, excavation, loading, unloading and transportation. Intermittent noise is generated due to operation of diesel generator.

Table 4.11 - The likely noise level in the lease area

SL.No	Source Name	Noise Level in dB (A)
1	Diesel generator	102
2	Excavator Operation	95
3	Trucks movement	95
4	Drilling	105
5	Blasting	120

4.2.5.2 MITIGATION MEASURES FOR NOISE CONTROL

The following noise mitigation measures are proposed for control of Noise

- Usage of sharp drill bits while drilling which will help in reducing noise;
- Secondary blasting will be totally avoided and hydraulic rock breaker are utilized for breaking boulders;
- Controlled blasting with proper spacing, burden, stemming and optimum charge/delay will reduce noise;
- The blasting will be carried out during favourable atmospheric condition and less human activity timings by using nonelectrical initiation system;
- Proper maintenance, oiling and greasing of machines will be done every week to reduce generation of noise;
- Provision of sound insulated chambers for the workers working on machines (HEMM) producing higher levels of noise;

- Green Belt will be developed around the project areas and along the haul roads. The plantation minimizes propagation of noise;
- Personal Protective Equipment (PPE) like ear muffs/ear plugs will be provided to the operators of HEMM and persons working near HEMM and their use will be ensured through training and awareness.
- Regular medical check-up and proper training to personnel to create awareness about adverse noise level effects

4.2.5.3 GROUND VIBRATION

The vibration due to blasting can cause damage to the nearby structures if appropriate technology and control measures are not adopted in the blasting operation. Fly rock is another possible damage causing outcome of blasting. There are many factors which influence fly rock during blasting. Most important of these factors are long explosive column with little stemming column, improper burden, loose material or pebbles near the holes and long water column in the hole.

Mitigative Measures

- Proper quantity of explosive, suitable stemming materials and appropriate delay system should be adopted to avoid overcharging and for safe blasting;
- Adequate safe distance from blasting should be maintained as per DGMS guidelines;
- Blasting shelter should be provided as per DGMS guidelines;
- Blasting operations shall be carried out only during day time;
- The charge per delay shall be minimized and preferably more number of delays will be used per blasts;
- During blasting, other activities in the immediate vicinity shall be temporarily stopped;
- Drilling parameters like depth, diameter and spacing will be properly designed to give proper blast;
- Blasting will be carried out under the supervision of statutory persons as approved by DGMS.

- A well-defined SOP will be framed under the leadership of top management and the same will be followed for each blasting.
- Regular PPV monitoring will be carried out to ensure PPV limits i.e., 0.5 mm/s.

4.3 BIOLOGICAL ENVIRONMENT

The details and list of flora, fauna, reserved forest and cropping pattern within the 10km radius of study area is given in chapter 3. The impact on ecology and biodiversity due to the proposed mining activity has to be studied in detail to prepare the management plan to safeguard the flora, fauna, forest products and aquatic living organism etc.

A detailed anticipated impact of Ecology and Biodiversity due to mining activity is described in below Table.

Table 4. 12 Ecological Impact Assessments and Its Mitigations -Part 1

S.NO	Issues	Assessment	Mitigations
1	Proximity to national park/ wildlife sanctuary / reserve forest / mangroves / coastline/estuary/sea	Nil Within 10 Km	The fugitive dust generated by the mining activity will be suppressed by frequent sprinkling of water based on evaporation rate in the site specific.
2	Activities of the project affects the breeding/nesting sites of birds and animals	No breeding and nesting site was identified in mining lease site. The fauna sighted mostly migrated from buffer area. The fauna in the buffer zone may be affected by noise generated due to mining activity.	The noise due to the mining activity will be controlled by developing green belt all along the lease boundary, regular maintenance of tippers, excavators, transporting the tippers within speed limits.
3	Located near an area populated by rare or endangered species	No endangered, critically endangered, vulnerable species sighted in core mining lease area and also in buffer zone.	NIL

4	Proposed project restricts access to waterholes for wildlife	No waterholes are in core zone. No Wild life sanctuary within 10km radius.	NIL
5	Proposed mining project impact surface water quality that also provide water to wildlife	„NO“ scheduled or threatened wildlife animal sighted regularly in core area. There is no proposal for discharge of wastewater to nearby water bodies.	NIL
6	Proposed mining project increase siltation that would affect nearby Biodiversity area.	Surface runoff management structures like garland drain, settling pond etc. as explained above will be constructed and as such there will not be any appreciable impact on surface water quality which in turn can affect the bio diversity of the area.	
7	Risk of fall/slip or cause death to wild animals due to project activities	In the post mining stage, wire fencing is proposed all around the mined-out void to prevent falling of animals in the mine pits.	
8	The project release effluents into a water body that also supplies water to a wildlife	As the proposed project is mining activity there will be no possibilities of release of effluents. Also, no Wild life sanctuary within 10km radius.	NIL
9	Mining project effect the forest-based livelihood/ any specific forest production which local livelihood depended	Two reserved forest located beyond 1 km radius. So, the proposed mining activity does not affect forest and forest products.	NIL
10	Project likely to affect migration routes	No migration route observed during monitoring period.	NIL
11	Project likely to affect flora of an area, which have medicinal value	No such significantly important medicinal value species within the ML area and its nearby region.	NIL
12	Forestland is to be diverted, has carbon high sequestration	„NO“. There is no forest land within the lease area.	NIL
13	The project likely to affect wetlands, fish breeding grounds, marine ecology	„NO“. No wetland, fish breeding grounds, marine ecology present in core mining area.	NIL

(Format Source: EIA Guidance Manual-Mining and Minerals, 2010)

Table 4.13 Ecological Impact Assessments and Its Mitigations -Part 2

Identified Impacts	Ecological Significance of impact	Magnitude	Phase / duration	Reversibility	Mitigation
Project site Habitat due to Site Clearance.	There are no trees in the core zone. The Mining activity will be carried within the lease area. No clearance of vegetation in the buffer zone	Low impact	Planning stage	Irreversible	The quarried-out pit will be used as water storage pond which increases agricultural activity in the buffer zone.
Impact on Surrounding habitat due to fugitive emission	The fugitive emission due to the mining activities such as drilling, blasting, loading and transportation on the haul road will be deposited on the flora and crop field in the buffer zone which affects growth and its productivity.	Temporary Impact	Operational stage	Reversible	The sprinkling of water over the haul road will be done. Then completely wet drilling will be take place. The transportation vehicles will be maintained and serviced Properly.
road construction	No Road construction is required to assess the project site. The existing internal Road connects the project site to the existing SH and NH	No Impact	-	-	-
Ecological Impact on Surrounding/ Eco sensitive habitat due to waste water generated from the project activity.	Since the proposed project is a mining activity no waste water generation is expected. Sewage will be generated due to the workers	No impact	-	-	-

Ecological Impact on Surrounding / Eco sensitive habitat due to Noise generated from the project activity.	During drilling or blasting, transportation of rough stone, noise will be generated and it may slightly affect the movement of fauna around the lease area.	Temporary impact	Only during drilling, blasting operation and transportation period. (5 years)	NO	Avenue trees will be planted along the lease area to minimize the noise level. Milli second detonators shall be used preferably 25–50ms per delay to control vibrations. Regular maintenance of vehicles and driving the tipper within specified limits also control the noise generations.
Ecological Impact on Surrounding/ Eco sensitive habitat due to Transportation	There is no eco sensitive habitat found around the lease area. The fugitive emission from drilling, blasting, vehicle movement will form layer in leaves thus reducing the gaseous exchange process. This ultimately affects the growth of plants. The animals like dog, cattle may get accident due to truck movement.	Temporary impact	During Operation Phase	NO	The truck driver will be advised to drive the vehicle within 20km/hr inside the lease area and 40km/hr outside the lease area. The sprinkling of water over the haul road will be done. Then completely wet drilling will be take place.

4.4 MITIGATION MEASURES

- Necessary mitigative measures like dust suppression, proper maintenance of equipment's, roads will be carried out to prevent dust generation.
- There is no proposal to discharge any effluent into nearby water bodies.
- Surface runoff management structures like garland drain, settling pond, protective bund etc. as explained above will be constructed and as such there will not be any appreciable impact on surface water quality which in turn can affect the bio diversity of the area.
- Construction of barbed wire fencing all around the boundary to prevent falling of animals in the mine pits.

4.4.1 GREENBELT DEVELOPMENT PLAN

In order to compensate the loss of vegetation cover, it is suggested to carry out afforestation program mainly in proposed mine lease area earmarked for plantation program as per Approved Mining Plan in different phases. This habitat improvement program would ensure the faunal species to re-colonize and improve the abundance status in the core zone. Greenbelt / Plantation will be carried out to enhance the vegetative growth and aesthetic in the safety zone area.

Table – 4.14 Greenbelt Development Plan (inside mine lease area)

S.No.	Year	Species	No. of trees	Spacing	Survival
1	I	<i>Azadirachta indica</i> , <i>Ficus benghalensis</i> , <i>F. religiosa</i> , <i>Holoptelea integrifolia</i> , <i>Pongamia pinnata</i> and <i>Tamarindus indica</i>	660	3m x 3m	80%
2	II		0		
3	III		0		
4	IV		0		
5	V		0		
Total			660		

Nearly 0.66.0Ha. of area is proposed for Greenbelt development by planting 660 Nos of trees .

The objectives of the green belt cover will cover the following:

- Noise abatement.
- Reuse of waste water to the extent possible.

- Prevention of soil erosion.
- Ecological restoration.
- Aesthetic, biological and visual improvement of area due to improved vegetative and plantations cover.

4.4.2 SOCIO – ECONOMIC

From the primary Socio-economic survey & through secondary data available from established literature and census data 2011, it is found that there would be positive impact on Socio-economic condition of the nearby area. There is no habitation within 300 m of the proposed mining lease area. Therefore, no major impact is anticipated on the nearby habitation during the entire life of the mine. The entire lease area is in the proponent's possession. Hence, there are no habitations or hutments in the core zone area and no rehabilitation or resettlement problems will arise here.

The mining operations in the proposed mine will employ about 13 persons directly and 17 people on indirect basis through allied opportunities in logistics, trading, repairing works etc. good employment potential will arise, which will provide raising income levels and standards of living in the area through various service related activities connected with the project operations as shown under.

- Project related logistical operations for transport of Rough Stone, etc,
- Various trading services for consumer goods, spare parts, sundry items, etc.
- Contractual services connected with the project.
- Green belt and horticultural works in the project.
- Casual labor needs for various activities.

The State and the Central governments will also get benefited through financial revenues by way of royalty, tax etc from this project.

Mine management will contribute for the upliftment of these villages by conducting regular medical camps, assistance in developing necessary infrastructure facilities like maintenance of schools, village roads, drinking water supply, etc.

From above details, it is clear that the project operations will have highly beneficial positive impact in the area. However, towards the socio economic development of the surrounding area, the proponent has earmarked an amount of Rs.5.0 Lakhs under Corporate Environmental Responsibility.

4.4.3 OCCUPATIONAL HEALTH AND SAFETY

Primary data collection through field survey conducted in the study area reveals that there is no reported incident of any occupational diseases in the area. Hazardous jobs like blasting, loading, etc. are planned to be executed safely and with all precautionary measures as prescribed in Metalliferous Mines Regulations of 1961, so as to minimize hazards and incidences of health problems.

Occupational health and safety hazards occur during the operational phase of mining and primarily include the following:

- Respiratory hazards
- Noise
- Explosive storage and handling

Respiratory Hazards

Long-term exposure to silica dust may cause silicosis the following measures are proposed:

- Cabins of excavators and tippers will be enclosed with AC and sound proof
- Use of personal dust masks will be made compulsory

Noise

Workers are likely to get exposed to excessive noise levels during mining activities.

The following measures are proposed for implementation

- No employee will be exposed to a noise level greater than 85 dB(A) for a duration of more than 8 hours per day without hearing protection
- The use of hearing protection will be enforced actively when the equivalent sound level over 8 hours reaches 85 dB(A), the peak sound levels reach 140 dB(C), or the average maximum sound level reaches 110 dB(A)

- Ear muffs provided will be capable of reducing sound levels at the ear to at least 85 dB(A)
- Periodic medical hearing checks will be performed on workers exposed to high noise levels

Occupational Health Survey

All the persons will undergo pre-employment and periodic medical examination as per DGMS and 12th National Mines Safety Council recommendation.

The PP will maintain occupational health history card for their Employees.

The PP will establish first aid station within project site.

Good Drinking Water specialty will be provided at the site level.

4.4.4 WASTE MANAGEMENT

4.4.4.1 SOLID WASTE

Since the entire mined out material will be utilized there will not be any solid waste generation from this project. However, the Solid waste (MSW) generated from administrative activities will be properly collected and disposed to Govt. Authorized yards / Re-cylers / Disposers.

4.4.4.2 LIQUID WASTE

There is no process effluent generation from this mine. Hence no liquid waste is generated. Domestic wastewater i.e 0.3 KLD will be discharged in soak pit via septic tank.

4.4.4.3 HAZARDOUS WASTE MANAGEMENT

In this project the following management practices will be followed:

In the quarrying operation, the source of hazardous waste is from machinery maintenance activities that are waste oil/ Waste lubricants / Used filters / Used Hydraulic hoses. The said hazardous waste are very negligible quantity , it will be properly collected in the source level, stored in impervious storage yards and disposed off as per the Hazardous waste (Trans-boundary Movement) Management Rules, 2016.

4.4.4.4 PLASTIC WASTE

Single use plastics/ use and throwaway plastics will be banned in the site as directed by the Tamil Nadu Government vide GO(Ms)No.84 regarding ban on use of plastic products. The employees will be encouraged to use compostable material or reusable material.

5.0 ANALYSIS OF ALTERNATIVES (TECHNOLOGY AND SITE)

5.1 ALTERNATE TECHNOLOGY

The mining technology is mechanized open cast in single-shift operation without any change in technology. The operation will be carried out as per DGMS norms. No alternate technology will be used. Details of the technology used are given in Chapter 2.

5.2 ALTERNATE SITE

The project is a mining project and will be operated within the lease grant area. So no alternate sites have been assessed. Since the resource (Rough stone) is site-specific, the chosen location is the only site to carry out Rough Stone and Gravel Quarry.

6 ENVIRONMENTAL MONITORING PROGRAMME

6.1 GENERAL

The monitoring and evaluation of environmental parameters indicates potential changes occurring in the environment, which paves way for implementation of rectifying measures wherever required to maintain the status of the natural environment. Evaluation is also a very effective tool to judge the effectiveness or deficiency of the measures adopted and provides insight for future corrections.

The main objective of environmental monitoring is to ensure that the obtained results in respect of environmental attributes and prevailing conditions during operation stage are in conformity with the prediction during the planning stage. In case of substantial deviation from the earlier prediction of results, this forms as base data to identify the cause and suggest remedial measures. Environmental monitoring is mandatory to meet compliance of statutory provisions under the Environment (Protection) Act, 1986, relevant conditions regarding monitoring covered under EC orders issued by the SEIAA as well as the conditions set forth under the order issued by Tamil Nadu Pollution Control Board while granting CTE/CTO.

6.2 MONITORING MECHANISM

The PP will undertake effective monitoring and implementation of various environmental control measures promptly and effectively and to oversee various environmental management schemes for air quality control, water quality status, noise level control, plantation programme, social development schemes, etc in the mine.

6.3 ENVIRONMENTAL MONITORING SCHEDULE AND FREQUENCY

The monitoring schedules are planned for systematic study of various pollution levels with respect to air and water qualities, noise levels, etc. to ensure that they conform to the standards laid down by Environmental Protection Act and various statutory Limits. However, based on the need and priority it may be suitably modified / improved in consultation with local authorities. Monitoring may include socio-economic interaction, through local liaison activities or even assessment of complaints. The monitoring schedules to be adopted in this quarry are given below.

Table 6.1 - Environmental Monitoring Schedule

Sl.No.	Description of Parameters	Parameters	Frequency
1	Air	Air Quality for SPM, PM ₁₀ , PM _{2.5} , SO ₂ and NO _x	24 hour average samples once in a 3 month
2	Water	General, Physical, and chemical parameters	Once in a season
3	Noise	Leq, L _{max} , L _{min} , Leq Day & Leq Night dB(A)	8 hour average samples Once in a 3 month
4	Soil	Physical and Chemical characteristics	Once in a season

6.4 BUDGET FOR IMPLEMENTAION

The cost in respect of monitoring of environmental attributes, parameter to be monitored, sampling/monitoring locations with frequency and Monitoring work will be outsourced to external laboratory approved by NABL / MoEF. The capital and recurring cost required for the project are detailed in below table.

Total EMP Cost for 5 years is 26.08 Lakhs i.e., Rs.11.14 Lakhs of Capital + Recurring cost Rs. 14.94 lakhs for ten years. The breakup of EMP cost is elaborated in Table 10.2 of Chapter 10.

6.5 SUBMISSION OF PERIODICAL REPORTS

The monitored data on air quality, water quality, noise levels and other environmental attributes will be periodically examined by the Mine Management Coordinator and Respective Head of Organization for taking necessary corrective measures.

The monitoring data will be submitted to Tamil Nadu State Pollution Control Board in the Compliance to CTO Conditions & environmental audit statements every year to MoEF & CC and Half-Yearly Compliance Monitoring Reports to MoEF & CC Regional Office and SEIAA.

Periodical reports to be submitted to: -

- MoEF & CC – Six month EC compliance report
- TNPCB - Half yearly CTO Compliance report

- MOEF & CC & TNPCB – annual Environmental Statement Report. (Form – V)
- Annual Hazardous Waste Return(Form – IV)
- Department of Geology and Mining: quarterly, half yearly annual reports.

6.6 DETAILED BUDGET AND PROCUREMENT SCHEDULES

The summary of budget planned for environmental monitoring is given in below tables. Refer Chapter 10 for detailed EMP budget.

Table 6.2 - Environmental Management Plan Budget (in Lakhs)		
Mitigation Measures	Capital cost	Recurring Cost /Annum
Air Environment	8.99	1.66
Noise Environment	0.30	0.02
Waste Management	0.25	0.12
Mine Closure	0.66	0.13
Implementation of EC, Mining Plan & DGMS Condition	0.94	0.77
Total	11.14	2.70
The total EMP Cost is 26.08 Lakhs (For 5 years) i.e., Rs. 11.14 Lakhs of Capital Cost + Rs. 14.94 Lakhs of Recurring cost (@ 5% Escalation) for 5 years		

7 ADDITIONAL STUDIES

The following Additional Studies were done as per items identified by project proponent and the regulatory authority.

- Public Consultation
- Risk Assessment
- Disaster Management Plan
- Cumulative Impact Study
- Mine Closure Plan
- Slope Stability Plan

7.1 PUBLIC CONSULTATION

This draft EIA/EMP report will be exposed to public consultation as per mandatory procedures through the District Collector and State Pollution Control Board officials after giving 30 days advance notice in two local newspapers about the scheduled date and time for conduct of the public hearing procedures. The opinions, concerns and objections of stakeholders will be recorded during the public hearing. All the public queries and the replies to the query by the project proponent and officials concerned will be recorded and incorporated in the EIA/EMP report for approval by SEIAA, Tamil Nadu.

7.2 RISK ASSESSMENT

The DGMS risk assessment process is intended to identify existing and probable hazards in the work environment and all operations and assess the risk levels of those hazards in order to prioritize those that need immediate attention. Further, mechanisms responsible for these hazards are identified and their control measures, set to timetable are recorded along with pinpointed responsibilities. The whole quarry operation will be carried out under the direction of a Qualified Competent person holding certificate of competency to manage a metalliferous mine granted by the DGMS. Factors of risks involved due to human induced activities in connection with this proposed mining & allied activity with detailed analysis of causes and control measures for the mine is given in below Table 7.1.

Table 7.1 Risk Assessment and Control Measures

S.NO	Risk Factor	Causes of risk	Control Measures
1	Accidents due to explosives and heavy mining machineries	Improper handling and unsafe working practice	All safety precautions and provisions of Mine Act, 1952, Metalliferous Mines Regulation, 1961 and Mines Rules, 1955 will be strictly followed during all mining operations. Entry of unauthorized persons will be prohibited. Fire-fighting and first-aid provisions in the mine office complex and mining area. Provisions of all the safety appliances such as safety boot, helmets, goggles etc. will be made available to the employees and regular check for their use. Quarry operation will be done as per approved mining plan and other applicable statutory guidelines issued by DGMS, Dept. of Mining & Geology-TamilNadu. Handling of explosives, charging and firing shall be carried out under competent statutory persons. A comprehensive standard operating procedure (SOP) will be prepared as per DGMS guidelines and the same will be circulated to all the employees and it will be strictly followed in the all face of mining operation.
2	Drilling	Improper and unsafe practices. Due to high pressure of compressed air, hoses may burst. Drill Rod may break.	Safe operating procedure established for drilling (SOP) will be strictly followed. Only trained operators will be deployed. No drilling shall be commenced in an area where shots have been fired until the blaster/blasting foreman has made a thorough Examination of all places. Drilling shall not be carried on simultaneously on the benches at places directly one above the other. Periodical preventive maintenance and replacement of worn-out accessories in the compressor and drill equipment as per operator

			manual. Drills unit shall be provided with wet drilling to ensure efficient working.
3	Blasting	Fly rock, ground vibration, Noise and dust. Improper charging, stemming & Blasting/fining of blast holes. Vibration due to movement of vehicles.	Restrict maximum charge per delay as per approved mining plan. Proper blasting design with optimum spacing & burden, Charge per delay and stemming. SOP for Charging, Stemming & Blasting/Firing of Blast Holes will be followed by blasting crew during initial stage of operation. Shots are fired during day time only. Charging and firing shall be carried out in the same day. Siren will be done for each blasting. Blasting evacuation plan prepared and executed. The danger zone will be distinctly demarcated (by means of red flags).
5	Transportation	Potential hazards and unsafe workings contributing to accident and injuries. Overloading of material. While reversal & overtaking of vehicle. Operator of truck leaving his cabin when it is loaded.	Before commencing work, drivers personally check the dumper/truck/tipper for oil(s), fuel and water levels, tyre inflation, general cleanliness and inspect the brakes, steering system, warning devices including automatically operated audio-visual reversing alarm, rear view mirrors, side indicator lights etc., are in good condition. Unauthorized person will not be allowed to operate or ride on the vehicle. Loading according to the vehicle capacity. Periodical maintenance of vehicles as per operator manual.
6	Natural calamities	Unexpected happenings	An emergency management plan will be prepared considering all possible natural calamity and the same will be executed if any such situation occurs. Escape Routes will be provided to prevent inundation of storm water. Fire Extinguishers & Sand Buckets in the designated areas.
7	Failure of Mine Benches and Pit Slope	Slope geometry, Geological structure	Ultimate or over all pit slope shall be below 60° and each bench height shall be 5m height.

7.3 DISASTER MANAGEMENT PLAN

This being a small rough stone project that too working in a safe area, no major disaster is expected after following all the statutory rules and regulations.

7.3.1 MODEL DISASTER MANAGEMENT PLAN

The lessee has formulated the disaster Management plan keeping all eventualities in mind.

The mining operation will be carried out under the direction of qualified mines manager and supervisors, based on the guidelines and directions of Directorate General of Mines Safety (DGMS) and Indian Bureau of Mines. Code of practice of different operations will be formulated to ensure safety of men and machines and to avoid various hazards mentioned above. Mine workers will be provided training on safe work practices. The following natural/ industrial hazards may occur during normal operation; slope failure at the mine faces; accident due to heavy equipment/ machinery.

In order to prevent or take care of hazard / disasters if any the following control measures have been adopted.

- All safety precautions and provisions of Metalliferous Mines Regulations (MMR), 1961 is strictly followed during all mining operations.
- Observance of all safety precautions for blasting and storage of explosives as per MMR 1961.
- Entry of unauthorized persons into mine & allied areas is completely prohibited.
- Fire-fighting and first-aid provisions in the mines office complex and mining area are provided.
- Provisions of all the safety appliances such as safety boot, helmets, goggles, dust masks, ear plugs and ear muffs etc. are made available to the employees and the use of same is strictly adhered to through regular monitoring.
- Training and refresher courses for all the employees working in hazardous premises. Working of mine, as per approved plans and regularly updating the mine plans.

- Handling of explosives, charging and blasting are carried out only by qualified persons following SOP.
- Checking and regular maintenance of garland drains and earthen bunds to avoid any inflow of surface water in the mine pit.
- Provision of high-capacity standby pumps with generator sets with enough quantity of diesel for emergency pumping especially during monsoon.
- A blasting SIREN is used at the time of blasting for audio signal.
- Before blasting and after blasting, red and green flags are displayed as visual signals. Warning notice boards indicating the time of blasting and NOT TO TRESPASS are displayed at prominent places.
- Regular maintenance and testing of all mining equipment were carried out as per manufacturer's guidelines.

7.3.2 OBJECTIVE OF DISASTER MANAGEMENT PLAN

The objective of disaster management plan is to identify mitigation measures to avoid hazards turning in to risk, the materials required for implementing the same, the personnel requirement and their roles and responsibilities, and the communication and operating procedures to be adopted in case of an emergency.

Communication System

The telephone numbers and addresses of mine sites in the vicinity, nearest fire station, police station, local hospital, electricity department, ambulance, and local public representatives and revenue officials shall be prepared and kept in custody of PP.

Facilities

The office shed will have provision of first aid centre to provide first aid in the event of an emergency. The office shed will also function as emergency control room. It will be provided with telephone and mobile phones, and a vehicle for emergency transport.

Personnel

The PP is responsible for overall supervision of the disaster management plan. He will be assisted by supervisors, in implementing the emergency management plan and procedures.

Operating Procedures

The operating procedures during emergencies are related communication to the immediate supervisor, who would relay the same to PP. The PP may assess the requirement of first aid, external assistance, transportation to nearby hospital contingent on the emergency. In the absence of mines manager, the senior most supervisor will be made responsible for disaster management.

7.4 CUMULATIVE IMPACT STUDY

There are one existing Quarry and this proposed quarry are located within a radius of 500 m from this proposed project area. The existing and proposed quarries situated within 500 m radius are presented in below Table 7.2 and the letter received from Dept. of Geology and Mining, Virudhunagar stating the quarries detail within 500m radius is enclosed in Annexure – 4.

Table 7.2 Details of Quarries within 500m radius

S.No	Name of the Quarry Owner	S.F. Nos & Village	Lease Period	Area
a. Abandoned Quarry				
1.	Thiru.Ramasamy	42 Part Kalyanasundarapuram Village	Prior - 2010	1.25.00 Ha
2.	Tmt.Dhanalakshmi	41 Part Kalyanasundarapuram Village	Prior - 2010	1.00.00 Ha
3.	Bakiyasubbu	49 Part Kalyanasundarapuram Village	Prior - 2010	1.00.00 Ha
4.	Thiru.M.Ravi, S/o.Muthu Krishnan, Kathalpatti Village, Aruppukottai Taluk, Virudhunagar District	40/4C, 40/4B, 40/5A, 40/5B Kalaiyarkarisalkulam Village	KVI/318/2012 27- 01-2012 08-10- 2012 to 09-8-2017	0.49.46 Ha
5.	Thiru.R.Sankar, S/o.Ramasamy, Door No. 11, Oorkavalan Kovil Street, Kamuthi - 623 603,	46/7, 46/8, 46/9, 46/10, 46/11, 46/12, 46/13A, 46/13B Kalaiyarkarisalkulam Village	KVI/1845/13 12.09.2013 17-09-2013 to 16- 09-2018	1.48.5 Ha

	Ramanathapuram District			
6.	Tmt.A.Saraswathi, W/o. A.Kalaingarasamy, 1/44,Kalayarkarisalkulam Aruppukottai Taluk.	41/6, 45/3C Kalaiyarkarisalkulam Village	KVI/433/2018, dated: 01.02.2019 18.02.2019 to 17.02.2024	1.01.0 Ha
7.	Thiru.R.Sankar, S/o.Ramasamy, Door No. 11, Oorkavalan Kovil Street, Kamuthi - 623 603 Ramanathapuram District	46/1, 46/2A, 46/3, 46/4, 46/5, 46/9, 46/10, 46/11, 46/12, 46/13A, 46/13B, 47/1, 47/2, 47/8, 47/9A, 46/2B Kalaiyarkarisalkulam Village	KVI/508/2018, dated 29.01.2019. 25.02.2019 to 24.02.2024.	1.48.5 Ha
b. Existing Quarry				
1.	Thiru.T.Senthilvel S/o. Thirukannan, 42, Mela Street, Keelamudimanar Kottai, Kamuthi Taluk.	72/2A, 72/2B, 72/3, 72/4, 72/5, 72/7, 73/5A, 73/5B Kalyanasundarapuram Village	KVI/518/2020 Dated: 12.04.2023 19.04.2023 to 18.04.2033	3.69.72 Ha
c. Proposed Quarry				
1.	Thiru.P.Arunachalam, S/o.Perumal, 1/57, Kalyanasundarapuram, Aruppukottai Taluk, Virudhunagar District.	6 (P) Kalyanasundarapuram Village	-	1.28.00 Ha
2.	Thiru.P.Elangovan, S/o.P.Periyasamy, 2, Kala Nadar Street, Kamuthi-623 603	46/1 (0.50.00), 46/11 (0.7.00), 46/12 (0.12.50), 46/3 (0.6.00), 46/4 (0.6.00), 46/5 (0.0.50), 46/6 (0.13.00), 46/7 (0.20.00), 46/8 (0.31.50), 46/9 (0.23.50), 47/1 (0.8.00), 47/10 (0.3.00), 47/11A (0.2.50), 47/11B (0.33.50), 47/11C (0.39.00), 47/11D (0.47.50)	Proposed for five years from the execution of the lease deed	3.85.5 Ha
		Kalyanasundarapuram Village		
Total Area of Cluster		8.83.22 Ha		

The total lease within the 500m radius (Proposed + Existing) (2 nos + 1 nos) works out to 8.83.220 Ha including this lease area. As such, in the cluster situation, ToR is applicable under the EIA notification of 2006 and its time-to-time amendment. A map showing the existing and proposed quarry located within 500m radius is given in Figure 1.1.

The cumulative production load of existing and proposed Rough stone & Gravel quarries within cluster is shown in below table.

Table 7.3 Salient Features of Existing & Proposed Quarries

Description		P1	P2	P3
Name of the Quarry	Name of the Quarry	Thiru.P.Elangovan	Thiru.P.Arunachalam	Thiru.T.Senthilve I
Geological Resources in m3	Roughstone	14,87,620m ³	330000	14,78,880
	Gravel	2,49,241m ³	27525	73,944
Mineable Reserves in m3	Roughstone	4,87,085m ³	61170	2,14,000
	Gravel	1,97,629m ³	17850	42,216
Production quantity for the period of 5years	Roughstone	4,87,085 m ³	61170	2,14,000
	Gravel	1,97,629 m ³	14875	42,216
Production per day in m ³	Peak Production	98560 m ³	17640	45000
Lorry Loads per day in Nos	-	82	15	37
Employment in Nos		30	10	32
Proposed Depth in meters		37	33	17
Status of the quarry		Proposed	Proposed	Existing

Based on the above production quantities the emissions due to various activities in both 3 mines (1Existing + 2 Proposed) includes various activities like ground preparation, excavation, handling and transport.

7.4.1.1 PREDICTED AMBIENT AIR QUALITY

The cumulative post project Concentrations of PM10, PM2.5, (GLC) (base line + incremental) after proper mitigative measures is given in Table – 7.4 & 7.5.

Table 7. 4 Incremental & Resultant GLC within cluster for PM2.5

SL. No	Location	Background Concentration	Predicted incremental Concentration	Post Project Concentration	Statutory Limits in µg/m ³


1	Within Mine Lease area	30.2	2.47	32.67	60
2	Bommaikottai	25.7	2.12	27.82	
3	Aladipatti	27.5	1.76	29.26	
4	Kallorani	28.5	1.41	29.91	
5	Kuranaikulam	21.4	1.06	22.46	
6	Reddipatti	23.2	0.71	23.91	

Table 7. 5 Incremental & Resultant GLC within cluster for PM₁₀

SL.No	Location	Background Concentration	Predicted incremental Concentration	Post Project Concentration	Statutory Limits in µg/m ³
1	Within Mine Lease area	65.1	4.80	69.9	100
2	Bommaikottai	55.0	4.12	59.12	
3	Aladipatti	58.7	3.43	62.13	
4	Kallorani	61.2	2.74	63.94	
5	Kuranaikulam	46.8	2.06	48.86	
6	Reddipatti	50.1	1.37	51.47	

The air quality modeling report for cluster seems that, even in the worst-case scenario, the resultant added concentrations with baseline figures show that the values of ambient air quality for PM₁₀ are in the range of 76.46 µg/m³ to 56.71 µg/m³ and for PM_{2.5} are in the range of 34.78 µg/m³ to 27.0 µg/m³ which are within the statutory limits in each case.

Figure 7.1 Cluster Isopleth of GLC Prediction for PM_{2.5}

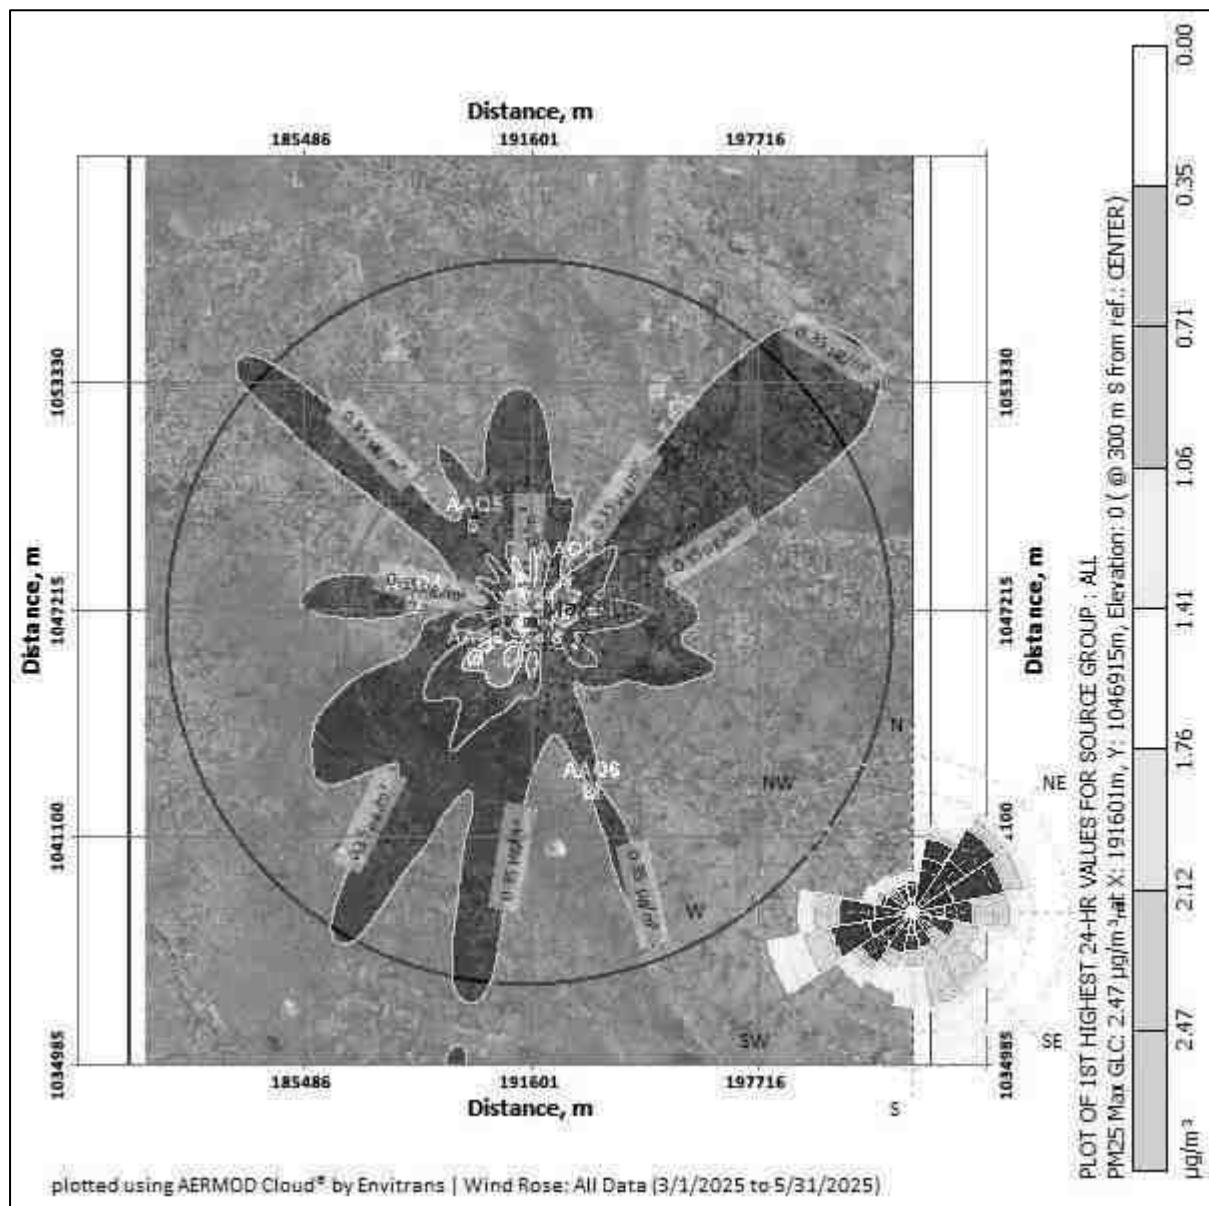

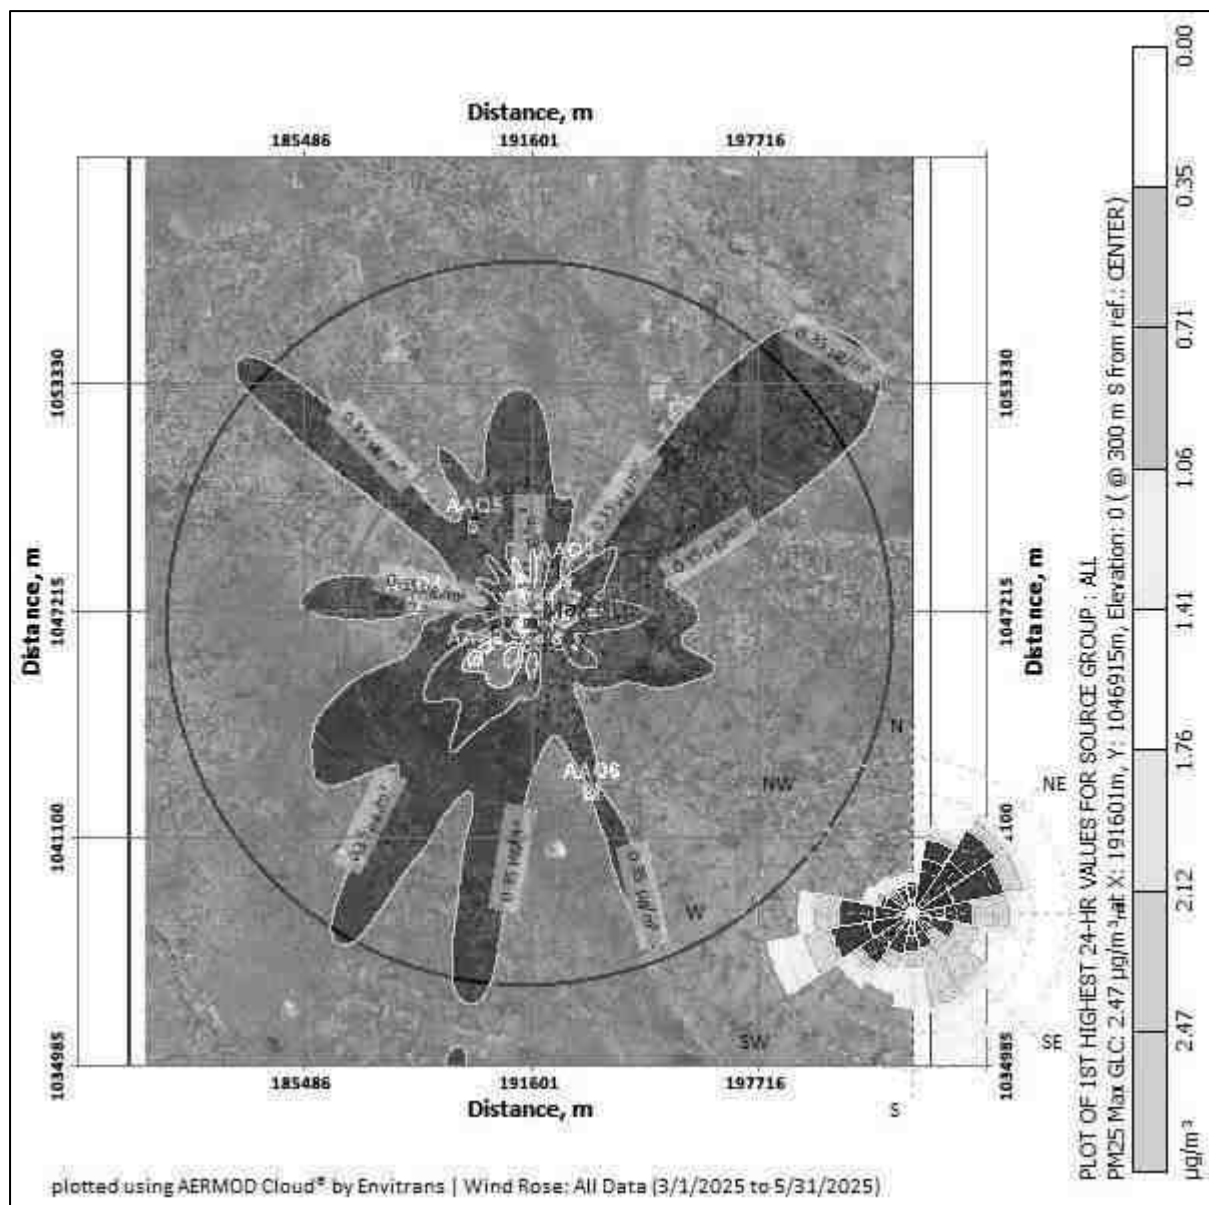


Figure 7.2 - Cluster Isopleth of GLC Prediction for PM₁₀

7.4.2 CUMULATIVE IMPACT ON SOCIO-ECONOMIC ENVIRONMENT

The mining operations in the 2 mines will provide direct employment opportunity and indirect employment opportunity for scores of people through allied opportunities in logistics, contract workers, trading, repairing works etc. Various mitigative measures suggested in this report will be properly implemented to ensure that no adverse impact is felt on the socio economic and ecological front in the area. Socio Economic benefits from these two quarries are as follows:

Description	Employment	Project Cost	CER Cost
P1- Proposed Quarry	30	Rs. 142.71 Lakhs	Rs.5,00,000/-
P2- Proposed Quarry	10	Rs.29.17 Lakhs	Rs.5,00,000/-
P3 – Existing Quarry	32	Rs.55.51 Lakhs	Rs.5,00,000/-
Total	72	Rs. 227.39 Lakhs	Rs.15 Lakhs

7.4.2.1 REHABILITATION AND RESETTLEMENT (R & R) PLAN

No land is acquired from people dwelling in the area. The lease area is an uninhabited land. No R & R plan is proposed.

7.4.2.2 SLOPE STABILITY ACTION PLAN

The proposed quarry is a small quarry and the production is also less. Opencast mechanized mining with a bench height of 5m and bench width of 5m with 80° Slope is proposed. The depth of mining is proposed as 37m BGL, which is the ultimate pit limit. Also, there is no overburden since the entire mined out material will be utilized.

As far as technical factors are concerned, the following precautionary measures will be adopted:

- Strict adherence to DGMS norms
- Frequent inspection by Mines-in-charge/Mines Manager
- Bench height, width, slope will be as per DGMS norms

Project proponent allocated INR 2.0 Lakhs as a Capital cost in the EMP budget for slope stability analysis and implementation of slope stabilization techniques.

7.4.2.3 DISASTER MANAGEMENT PLAN

Proper preventive mechanism exists already in the mines.

- Precautionary measures are well explained to all staff by the mines in-charge.
- PPE necessary for all staff are available in the quarry. No person is allowed to enter inside without PPE. Avoiding quarrying during unfavorable environmental conditions.
- Carrying out safe blasting by following DGMS norms
- Safety equipment like fire extinguisher, first aid kit, etc are present in

the mine.

- Proper maintenance of machinery used for mining
- In case of any emergency, the contact numbers of mines in-charge, mines manager, Management contact are available in the mines office.

7.4.3.4 MINE CLOSURE PLAN

The quarrying operation is proposed up to a depth of 37m BGL only, which will be achieved in 5 years. The ultimate pit dimension will be 252m x 126m x (37m BGL). After quarry reaches pit limit of 37m BGL depth (for this lease period), fencing will be constructed around the quarried pit to prevent inherent entry of the public and cattle. This pit will work as rainwater harvesting pit. Below are the action plan for mine closure:

- ✚ Office, workshop & internal roads will be planted with local species and maintained for a period of 1 year.
- ✚ Filling of Gravel benches with soil and carrying out plantations.
- ✚ Fencing the mined out void area with the barbed wire and leaving the void as the water storage area by installing water meter to measure the water level.
- ✚ Monitoring the accumulated water in the mined out voids for the period of 3 years of mine closure.

8 PROJECT BENEFITS

The project area is located on barren land, thereby causing no impact on the loss of agriculture or forest land. The project will create employment opportunities in the area. There will be no adverse effect of mining on the socioeconomic status of the people; rather, mining activities will improve their standard of living. The mining activity creates employment opportunities for the local people, and this definitely raises their economic status. Apart from the overall beneficial impact of the project on the local people of the region, it is felt necessary to augment facilities in the fields of education, health, and social awareness, including concern for the environment and ecosystem.

The mining activity at proposed Rough Stone and Gravel Quarry of Thiru.P.Elangovan will create direct employment opportunity for 34 local people. The PP has proposed CER amount of Rs. 5.0 Lakhs for surrounding schools development(Annexure No.12).

9 ENVIRONMENTAL COST BENEFIT ANALYSIS

Environmental Cost Benefit Analysis is recommended during the scoping stage, if needed. In the TOR granted by SEIAA, Tamil Nadu, it is not recommended. Hence not applicable.

10 ENVIRONMENTAL MANAGEMENT PLAN

The Environmental Management plan is a site-specific plan. It is developed to ensure that the project is implemented in an environmentally sustainable manner, where all contractors and subcontractors, including consultants if any, understand the potential environmental risks arising from the project and take appropriate actions to minimize those risks. EMP also ensures that the project implementation is carried out in accordance with the planned design and by taking appropriate mitigation measures to reduce adverse environmental impacts during project's life cycle.

10.1 ENVIRONMENTAL POLICY

The Project Proponent – Thiru.P.Elangovan shall carry out all the quarrying operations and activities in an environmentally responsible manner and to continually improve environmental performance.

The Proponent will:

- Abide by all laws, ordinances, rules, and regulations that are pertinent to its operations and activities.
- Allocate the resources required to guarantee that the environmental policy is carried out.
- Implement a programme to educate employees about environmental issues in general and their personal environmental responsibilities at work.
- Set up monitoring systems to alert as soon as there is a problem or a performance that is unexpected in relation to environmental protections.

10.2 ENVIRONMENTAL MANAGEMENT PLAN

The impacts due to this mining project are detailed in chapter 4. Mitigation measures at the source level and an overall Management Plan at the site level are elaborated in this chapter. Details of EMP measures for implementation in the mine are given in the table 10.1.

Table 10.1 - ENVIRONMENTAL MANAGEMENT PLAN

Environmental Parameter	Mitigation Measures
Air	Wet drilling to suppress the dust emission from drill machine
	Regular water sprinkling on haulage road through fixed water sprinkler.
	2.0 KLD of water will be used for dust suppression.
	Avoiding blasting during high wind period, night times and temperature inversion periods.
	Regular grading of haul road to clear accumulation of loose material.
	It will be ensured that vehicles are properly maintained to comply with exhaust emission requirements
	Maintenance as per operator manual of the equipment and machinery in the mines to minimizing air pollution
	Ambient Air Quality Monitoring carried out in the project area and in surrounding villages to access the impact due to the mining activities and the efficacy of the adopted air pollution control measures.
	Afforestation for control of dust.
Water	
Ground Water	The quarrying operation is proposed upto a depth of 50 m maximum below ground level, the water table in the area is 66 m & 66m below ground level, hence the project will not intersect the Ground water table during entire quarry period.
Water Consumption and Wastewater generation	The required water of 5.0 KLD will be procured from outside agencies initially and later rainwater harvested in the mine pit shall be used other than drinking purpose.
	Domestic wastewater generation of 0.3 KLD will be discharged in soak pit via septic tank.
	Conduct ground water and surface water monitoring for parameters specified by CPCB
Noise	The workers employed are provided with personal protective equipment (PPE) as such, earmuffs and ear- plugs for the protection from high noise level generated at the mine site wherever required.
	Noise levels are controlled by using optimum explosive charge,

	proper delay detonators and proper stemming to prevent blow out of holes.
	Development of thick greenbelt all along the Buffer Zone (7.5 Meters) of the project area to attenuate the noise and the same will be maintained.
	Preventive maintenance of mining machinery and replacement of worn-out accessories to control noise generation.
	Regular ambient noise level monitoring will be carried out in the project area and in surrounding villages to assess the impact due to the mining activities and the efficacy of the adopted noise control measures.
Ground Vibration and Fly Rock Control	Controlled blasting using delay detonators will be carried out to maintain the PPV value well within the prescribed standards of DGMS.
	Drilling and blasting will be carried under the supervision of qualified persons.
	ensure blast holes are adequately stemmed for the depth of the hole and stemmed with suitable angular material.
	Undertake noise or vibration monitoring.
Land Environment	There is no change will be in the land use pattern as mentioned in the approved mining plan a such mine pit, safety zone etc., At conceptual stage, the mining pits will be converted into Rain Water Harvesting. Remaining area will be converted into greenbelt area.
	Garland drains with catch pits / settlement traps to be provided all around the project area to prevent run off affecting the surrounding lands.
	The periphery of Project area will be planted with thick plantation to arrest the fugitive dust, which will also act as acoustic barrier.
	Frequent Soil and ground water testing as per Environmental Monitoring Plan.
Gravel / Overburden	There is no waste anticipated in this Rough Stone and Gravel Quarry. The entire quarried minerals will be utilized.
Biological Environment	During mining, three layer thick plantation will be carried out around the project periphery, on safety barrier zone, on top benches of quarried out area etc.,

	The main attributes that retard the survival of sapling is fugitive dust, this fugitive dust can be controlled by water sprinkling on the haul roads and installing a sprinkler unit near the newly planted area.
	Regular review on Greenbelt development programme.
	Year wise greenbelt development plan mentioned in Chapter IV

10.3 ADMINISTRATION AND TECHNICAL SETUP

The Environment Monitoring Cell discussed under Chapter 6 will ensure effective implementation of environment management plan and to ensure compliance of environmental statutory guidelines through Mine Management Level. The organizational chart for the same has been given below.



Figure 10.1 Organization Chart

The action plan for monitoring consists of monitoring of following environmental components.

- Monitoring of the water/ waste water quality, air quality and solid waste generated
- Analysis of the water and air samples collected through external laboratory
- Implementation and monitoring of the pollution control and protective measures/ devices which shall include financial estimation, ordering, installation of air pollution control equipment, waste water treatment plant, etc.

- Co-ordination of the environment related activities within the project as well as with outside agencies
- Green belt development
- Monitoring the progress of implementation of the environmental monitoring programme
- Compliance to statutory provisions, norms of State Pollution Control Board, Ministry of Environment and Forests and the conditions of the environmental clearance as well as the consents to establish and consents to operate.

10.4 OCCUPATIONAL SAFETY & HEALTH MANAGEMENT

Occupational safety and health are very closely related to productivity and good employer-employee relationship. The main factors of occupational health impact in quarries are fugitive dust and noise. Safety of employees during quarrying operation and maintenance of mining equipment will be taken care as per Mines Act 1952 and Rule 29 of Mines Rules 1955. To avoid any adverse effect on the health of workers due to dust, noise and vibration sufficient measures have been provided. The health status of workers in the mine shall be regularly monitored under an occupational surveillance program. Under this program, all the employees are subjected to a detail medical examination at the time of employment.

10.5 BUDGETARY PROVISION FOR ENVIRONMENTAL MANAGEMENT

Adequate budgetary provision has been made by the Company for execution of Environmental Management Plan. The below Table gives overall investment on the environmental safeguards and recurring expenditure for successful monitoring and implementation of control measures.

Table 10.2 Environmental Management Plan Budget

Activities	Mitigation Measure	Capital cost	Recurring Cost per Annum
Air Environment	Compaction, gradation and drainage on both sides for Haulage Road	0.19	0.19
	Fixed Water Sprinkling Arrangements + Water sprinkling by own water tankers	5.00	0.25
	Muffle blasting – To control fly rocks during blasting	0.00	0.05
	Wet drilling procedure / latest eco-friendly drill machine with separate dust extractor unit	0.70	0.14
	No overloading of trucks/tippers/tractors	0.00	0.05
	Stone carrying trucks will be covered by tarpaulin	0.00	0.10
	Enforcing speed limits of 20 km/hr within ML area	0.10	0.01
	Regular monitoring of exhaust fumes as per RTO norms	0.00	0.05
	Regular sweeping and maintenance of approach roads for at least about 200 m from ML Area	0.00	0.77
	Installing wheel wash system near gate of quarry	3.0	0.05
Sub-Total (A)		8.99	1.66
Noise Environment	Provision for Portable blaster shed	0.30	0.02
Sub-Total (B)		0.30	0.02
Waste Management	Provision for domestic waste collection and disposal through authorized agency	0.20	0.10
	Installation of dust bins	0.05	0.02
Sub-Total (C)		0.25	0.12
	Plantation ML area (1100 Nos.)	0.66	0.13
Sub-Total (D)		0.66	0.13
Implementation of EC, Mining	Size 6' X 5' with blue background and white letters as mentioned in MoM Appendix II by the SEAC TN	0.05	0.01

Plan & DGMS Condition	Air, Water, Noise and Soil Quality Sampling every 6 Months for Compliance Report of EC Conditions	0.00	0.50
	Workers will be provided with Personal Protective Equipment's	0.30	0.03
	Health checkup for workers will be provisioned	0.00	0.15
	First Aid facility Provision	0.00	0.04
	Signage & boards for safety precautions	0.05	0.01
	No parking will be provided on the transport routes. Separate provision on the south side of the hill will be made for vehicles /HEMMs. Flaggers will be deployed for traffic management	0.39	0.01
	Installation of CCTV cameras in the mines and mine entrance	0.15	0.02
Sub-Total (E)		0.94	0.77
Grant Total		11.14	2.70

Table 10.3 - Environmental Management Plan Budget (in Lakhs)		
Mitigation Measures	Capital cost	Recurring Cost /Annum
Air Environment	8.99	1.66
Noise Environment	0.30	0.02
Waste Management	0.25	0.12
Mine Closure	0.66	0.13
Implementation of EC, Mining Plan & DGMS Condition	0.94	0.77
Total	11.14	2.70
The total EMP Cost is 26.08 Lakhs (For 5 years) i.e., Rs. 11.14 Lakhs of Capital Cost + Rs. 14.94 Lakhs of Recurring cost (@ 5% Escalation) for 5 years		

10.6 CONCLUSION

Various aspects of mining activities were considered and related impacts were evaluated. Considering all the possible ways to mitigate the environmental concerns, Environmental Management Plan was prepared and fund has been allocated for the same. The EMP is dynamic, flexible and subjected to periodic review. For project where the major environmental impacts are associated, EMP will be under regular review. Senior Management responsible for the project will conduct a review of EMP and its implementation to ensure that the EMP remains effective and appropriate. Thus, the proper steps will be taken to accomplish all the goals mentioned in the EMP and the project will bring the positive impact in the study area.

11. SUMMARY AND CONCLUSION

11.1 INTRODUCTION

This EIA Report is prepared for Thiru.P.Elangovan Rough Stone and Gravel Quarry over an extent of 3.85.50 Ha. Government land in S.F. No46/1, 46/3, 46/4, 46/5, 46/6, 46/7, 46/8, 46/9, 46/11, 46/12, 47/1, 47/2, 47/4, 47/6(P), 47/7(P), 47/8, 47/9A, 47/9B(P), 47/9C(P), 47/10, 47/11A, 47/11B, 47/11C(P), 47/11D(P), 47/11E(P), 47/11F(P) of Kalaiyarkarisalkulam Village, Aruppukottai Taluk, Virudhunagar District, Tamil Nadu in compliance with ToR obtained vide TO25B0108TN5708817N (F.No.11994), dated:19.08.2025

Although the individual lease area of this project is less than 5 hectares, the existing Quarry within a 500-meter radius, along with this subject project, add up to more than 5 hectares i.e. 8.83.220 Ha. A map showing the existing and proposed quarry located within 500m radius is given in Figure 1.1.

This cluster includes the nearby one existing Quarry namely Thiru.T.Senthilvel, Kalaiyarkarisalkulam Village, 72/2A, 72/2B, 72/3, 72/4, 72/5, 72/7, 73/5A, 73/5B (3.69.72Ha), proposed quarry of Thiru.P.Arunachalam, Kalaiyarkarisalkulam Village, 6 (P) (1.28.0 Ha) and this proposed quarry.

This project proposed to produce 4,87,085m³ of Rough Stone and 1,97,629m³ of Gravel for the period of 5 years with ultimate depth upto 37m BGL.

11.2 PROJECT DESCRIPTION

Table 11.1 Salient Features of the Project

Description	Salient Feature
Name of the Project	Thiru.P.Elangovan Rough stone & Gravel Quarry
Location of the Project	S.F. No. 46/1, 46/3, 46/4, 46/5, 46/6, 46/7, 46/8, 46/9, 46/11, 46/12, 47/1, 47/2, 47/4, 47/6(P), 47/7(P), 47/8, 47/9A, 47/9B(P), 47/9C(P), 47/10, 47/11A, 47/11B, 47/11C(P), 47/11D(P), 47/11E(P), 47/11F(P) of Kalaiyarkarisalkulam Village, Aruppukottai Taluk, Virudhunagar District, Tamil

	Nadu.
Latitude & Longitude	Latitude: 09°27'50.03"N to 09°27'58.32"N Longitude: 78°11'21.82"E to 78°11'31.82"E
Toposheet No.	58-K/ 03
ML Area	3.85.50 Ha
Type of Land	Patta Land
Geological Resource	Rough Stone – 14,87,620m ³ Gravel - 2,49,241m ³
Mineable Reserves	Rough Stone – 6,32,270 m ³ Gravel - 1,97,629m ³
Proposed Production for Five years	Rough Stone – 4,87,085m ³ Gravel - 1,97,629m ³
Life of the mine	5 years
Proposed depth of mining	37m BGL
Method of Mining	Opencast mechanized mining involving drilling and blasting
Proposed bench height and width	Bench Height & Width – 5m.
Total Waste	There is no overburden anticipated.
Gravel / Overburden	There is no overburden anticipated as per the approved Mining Plan.
Water Requirement & source	Total – 5.0 KLD. The required water will be procured from outside agencies initially. Later, water collected in the mine pit will be used to meet the needs.
Proposed Manpower Deployment	30 Nos
Total Project Cost	Rs. 142.71 Lakhs
Nearest Highway	The National Highway (NH-38) Madurai – Thoothukudi is about 9.6km on northwest side of the area. The State Highway (SH-47) Aruppukottai – Parthibanur is about 2.1Km on southwest side of the area.
Nearest Railway Station	Tiruchchui -7.96Km (N) The Nearest Railway line is Virudhunagar to Paramakudi line which is about 7.6Km on north side

	of the area.	
Nearest Airport	Madurai Airport – 42.5 km - NW	
Nearest Major Water bodies	Odai Tank Tank Aladipatti Tank Soochan Eri Anaikulam Gundar River	50 m (SW) 60 m (SE) 823 m (NW) 1.3 Km (NE) 5.3 Km (N) 9.5 Km (NE) 8.2 km (E)
Environmental sensitive areas, Protected areas as per Wildlife Protection Act, 1972 (Tiger reserve, Elephant reserve, Biospheres, National parks, Wildlife sanctuaries, community reserves and conservation reserves)	NIL within 10 km radius	
Reserved / Protected Forests	NIL within 10 km radius	
Nearest Village	Aladipatti-1.4km - NE Kurunaikulam-2.8km - NW Kallumadam-1.6km - SE Bommakottai789m - SW	
Seismic Zone	Zone II	

11.3 DESCRIPTION OF THE ENVIRONMENT

The baseline monitoring study was carried out during March to May 2025 to assess the existing environmental scenario in the area. For the purpose of EIA studies, project area was considered as the core zone and area outside the project area up to 10km radius from the periphery of the project site was considered as buffer zone. Baseline Environmental data has been collected for: -

- a) Land
- b) Water
- c) Air
- d) Noise
- e) Biological
- f) Socio-economic status

11.3.1 LAND ENVIRONMENT

The existing land use pattern of the study area is tabulated below in table 11.2.

Table - 11.2 Land use Pattern of the study area

Sl.No.	LAND USE / LAND COVER	Area in Sq.Km	Area in Percentage
1.	Built-up land	8.94	2.61
2.	Crop land	172.07	23.28
3.	Existing Quarry	0.84	0.26
4.	Fallow land	35.34	10.93
5.	Land with scrub	42.41	13.13
6.	Land without scrub	18.16	5.62
7.	Plantations	25.62	7.93
8.	Water bodies	19.52	6.04
	Total Area	322.9	69.8

Source: Survey of India Toposheet and Landsat Satellite Imagery

11.3.2 SOIL CHARACTERISTICS

Results of the soil samples show that the pH values were found to be 6.56-7.32 and Electrical Conductivity values were ranging between 23.30-122.4 $\mu\text{mhos/cm}$. Soils are generally Silt Loam. Organic matter values were ranging between 0.97-2.56 %. Total Nitrogen values were ranging between 586-1108 mg/kg. Phosphorus values were ranging between 0.74-2.34 $\mu\text{g/g}$. Potassium values were ranging between 632-1120 mg/kg. Sodium values were ranging between 348-654 mg/kg. Total Sulphate values were observed to be BDL. The soil quality data for the 6 samples collected and analyzed are provided in Table no – 3.13.

11.3.3 AMBIENT AIR QUALITY

The results of ambient air quality monitoring for the period (March-May 2025) are presented in Chapter 3. The ambient air quality data for PM₁₀, PM_{2.5}, SO₂, NO₂, CO studied at 6 locations as per prescribed guidelines/ methods. As per the monitoring data, the ambient air, the PM₁₀ values were in the range of 55.9 – 74.6 $\mu\text{g/m}^3$. PM_{2.5} values were in the range of 26.1 – 34.7 $\mu\text{g/m}^3$. SO₂ levels were ranging from 5.2 -7.5 $\mu\text{g/m}^3$. NO₂ levels were ranging from 8.4 -13.4 $\mu\text{g/m}^3$. While comparing with the NAAQ Norms laid by MoEF, all monitored

values of PM₁₀, PM_{2.5}, SO₂, NO₂ & CO were found to be well within the prescribed standards. The CO values in the all locations found to be below detectable limit (DL – 1144 µg/m³).

11.3.3 WATER ENVIRONMENT

Ground Water

Suitability of ground water for drinking/irrigation/industrial purposes is determined keeping in view the effects of various chemical constituents present in water as required human use, plant use. Though many ions are very essential for the growth of plants and human body but when present in excess, have an adverse effect on health and growth.

As Per the data it has been observed that the pH value varies from 7.65-8.11, Chlorides Ranges From 70.9-325 mg/l, Sulphates value found to be between 25.4-225 mg/l, Fluoride Ranges low in lease area i.e. 0.15-0.38 mg/l, Hardness varies from 197-410 mg/l, and Total dissolved solid 330-1015 mg/l. The ground water has been analyzed as per IS10500: 2012 and found to be suitable for drinking purpose. So the results of chemical and bacteriological analysis of water samples are classified under good class for drinking purpose with respect to total dissolved solids. Total hardness of the samples ranged from soft to moderately hard waters and can be fairly used for drinking. Regular ground water monitoring is suggested as the quality of ground water may fluctuate with groundwater consumption and seasonal variations.

11.3.5 NOISE ENVIRONMENT

From the table it is observed that the day Equivalent Noise (Leq-d) level were ranging from 46.0 to 52.5 dB(A) and Night Equivalent Noise (Leq-n) level were ranging from 37.8 to 42.7 (A). Day and Night Equivalent Noise (Leq-n) level were ranging from 44.6 to 50.8 dB(A). While comparing with the MoEF Norm of 55 dB(A) for day time and 45 dB(A) for night time in Residential areas, the monitored ambient noise levels are within the limit values.

11.3.6 BIOLOGICAL ENVIRONMENT

There is no schedule I species of animals observed within study area as per Wildlife Protection Act 1972 as well as no species is in vulnerable, endangered or threatened category as per IUCN. There is no endangered red list

species found in the study area. Hence this small operation over short period of time will not have any significant impact on the surrounding flora and fauna.

11.3.7 SOCIO-ECONOMIC ENVIRONMENT

An attempt has been made to assess the impact of the proposed mining project at Kalaiyarkarisalkulam Village on Socioeconomic aspect of the study area. The various attributes that have been taken into account are population composition, employment generation, occupational shift, household income and consumption pattern. Implementation of the Proposed Mine Project will generate both direct and indirect employment. Besides, Mining operation will be legally valid and it will bring income to the state exchequer.

11.4 ANTICIPATED ENVIRONMENTAL IMPACTS AND MITIGATION MEASURES

The main scope of the EIA study is to quantify the cumulative impact in the study area due to cluster quarries and formulate the effective mitigation measures for each individual leases. A detailed account of the emission sources, emissions control equipment, background Air quality levels, Meteorological measurements, Dispersion model and all other aspects of pollution like effluent discharge, Dust generation etc., have been discussed in Chapter 4 of this report. The project proponent will adopt all the necessary mitigation measures and management plan mentioned in this report and also comply the conditions stipulated in Environmental clearance and CTO of this project.

Anticipated Impacts & Mitigation Measures

Impact	Mitigation Measures
Land Environment	
❖ Destruction of natural landscapes ❖ Changes in soil characteristics ❖ Soil erosion and slope instability ❖ Problems to agricultural land and human habitations due to dust, and noise caused by movement of heavy vehicles.	❖ Rough stone does not produce any toxic effluents in the form of solids, liquids, or gases. ❖ At the end of life of mine, the excavated mine pit / void of 3.17.50 Ha. will act as artificial reservoir for collecting rain water and helps to meet out the demand or crises during drought season. ❖ After mine closure the greenbelt (0.66.0 Ha.) will be developed along the safety barrier and top benches and 0.02 ha are approach road and Infrastructure. ❖ The periphery of the mining lease area will be converted to a greenbelt to prevent Noise and sound propagation to the nearby lands. ❖ Entire mined out area will be properly fenced to prevent inadvertent entry of human and animals. ❖ Construction of garland drains all around the quarry pit and construction of settling traps at strategic location in lower elevations to prevent soil erosion due to surface runoff during rainfall and also to collect the storm water for various uses within the proposed area.
Water Environment	
❖ Impact due to Usage of Water in mines ❖ Generation of waste water from vehicle washing ❖ Domestic sewage ❖ Washouts from surface exposure or working areas	❖ There is no proposal for a rough stone processing or workshop within the project area, so no effluent is anticipated in the mine. ❖ The required water (5.0 KLD) will be sourced initially from outside agencies. Later the rainwater

❖ Impact on Surface Water Resources ❖ Impact on Ground water ❖ Impact on Water Quality ❖	collected in the mine pit sump will be used for this purpose. ❖ Regular water quality will be carried in nearby villages to ensure the water quality is not affected due to the quarrying activities. ❖ Domestic sewage from site office & urinals/latrines provided in project area will be discharged through septic tank followed by soak pit system. ❖ Only clear and settled water free from silt content will be used for dust suppression and greenbelt development. ❖ De-silting will be carried out before and immediately after the monsoon season and the settling tank and drains will be cleaned weekly, especially during monsoons. ❖ The dimension of the rain water harvesting pond will be 25m x 20m x20m with capacity of 10000 cu.m. The rain water stored in the pond will be utilized for plantation, dust suppression activities.
Air Environment	
❖ Generation of Fugitive Dust ❖ Dust will be generated mainly during excavation, loading & unloading activities. ❖ Reduction in visibility due to dust plumes. ❖ Coating of vegetation leading to reduced photosynthesis. ❖ Inhibited growth, destroying of foliage, degradation of crops; ❖ Increase in health hazards due to inhalation of dust.	❖ Using Wet drilling methods, Allowing drilling only with PPE, Carrying out blasting only during specified times, Avoiding blasting during unfavourable weather conditions, Using explosives of good quality, Using mist sprayers Regular wetting of transport, Covering the materials carried in tippers with tarpaulin, Proper maintenance of vehicles used for transportation, Conducting regular emission tests for vehicles used for transport. ❖ Speed restrictions will be imposed to avoid spillage of loaded materials upon the road and to reduce wear and tear of the road. ❖ Weekly inspections of the condition of the access road by competent

	person employed, and immediate action will be taken to address any potholes or damage to the road surface. ❖ Development of greenbelt is proposed in the safety zone of 10m and 7.5m barriers in the lease area. ❖ Personal Protective Equipment's will be provided to all workers
Noise & Vibration	
❖ The main noise generating source during mining operation and related activities are drilling, excavation, loading, unloading and transportation.	❖ Usage of sharp drill bits while drilling which will help in reducing noise; ❖ Secondary blasting will be totally avoided and hydraulic rock breaker are utilized for breaking boulders; ❖ Controlled blasting with proper spacing, burden, stemming and optimum charge/delay will reduce noise; ❖ The blasting will be carried out during favourable atmospheric condition and less human activity timings by using nonelectrical initiation system; ❖ Proper maintenance, oiling and greasing of machines will be done every week to reduce generation of noise; ❖ Provision of sound insulated chambers for the workers working on machines (HEMM) producing higher levels of noise; ❖ Green Belt will be developed around the project areas and along the haul roads. The plantation minimizes propagation of noise; ❖ Personal Protective Equipment (PPE) like ear muffs/ear plugs will be provided to the operators of HEMM and persons working near HEMM and their use will be ensured through training and awareness. ❖ Regular medical check-up and proper training to personnel to create awareness about adverse noise level effects

Ground Vibration	
❖ The vibration due to blasting can cause damage to the nearby structures if appropriate technology and control measures are not adopted in the blasting operation. ❖ Fly rock is another possible damage causing outcome of blasting.	❖ Proper quantity of explosive, suitable stemming materials and appropriate delay system should be adopted to avoid overcharging and for safe blasting; ❖ Adequate safe distance from blasting should be maintained as per DGMS guidelines; ❖ Blasting shelter should be provided as per DGMS guidelines; ❖ Blasting operations shall be carried out only during day time; ❖ The charge per delay shall be minimized and preferably more number of delays will be used per blasts; ❖ During blasting, other activities in the immediate vicinity shall be temporarily stopped; ❖ Drilling parameters like depth, diameter and spacing will be properly designed to give proper blast; ❖ Blasting will be carried out under the supervision of statutory persons as approved by DGMS. ❖ A well-defined SOP will be framed under the leadership of top management and the same will be followed for each blasting. ❖ Regular PPV monitoring will be carried out to ensure PPV limits i.e., 0.5 mm/s.
Biological Environment	
❖ Direct impacts include land clearance and excavation causing destruction of flora and fauna and loss of habitats. ❖ Indirect impacts include habitat degradation due to noise, dust, and human activity.	❖ Only some common herbs, shrubs and grass will be cleared. So, there will be no impact on the biodiversity. ❖ Green belt development with suitable species will enhance the biodiversity of the project area. ❖ The core zone or buffer zone does not encompass any threatened flora

	or fauna species.
Socio-Economic Environment	
❖ Health and safety of workers and the general public. ❖ Increase in traffic volumes and sizes of road vehicles. ❖ Economic issues, including the increase in employment opportunities.	❖ Around 30 local workers will get employment opportunities along with periodical training to generate local skills. ❖ Mine management will contribute for the upliftment of these villages by conducting regular medical camps, assistance in developing necessary infrastructure facilities like maintenance of schools, village roads, drinking water supply, etc.
Occupational Health & Safety	
❖ Exposure to Dust ❖ Noise and Vibration Exposure ❖ Physical Hazards ❖ Respiratory hazards due to Dust exposure	❖ Provision of rest shelters for mine workers with amenities like drinking water etc. ❖ All safety measures like use of safety appliances, such as dust masks, helmets, shoes, safety awareness programs, awards, posters, slogans related to safety etc. ❖ Training of employees for use of safety appliances and first aid in vocational training centre. ❖ Weekly maintenance and testing of all equipment as per manufacturers' guidelines. ❖ Pre placement and Yearly Medical Examination of all workers by a medical Officer. ❖ First Aid facility will be provided at the mine site. ❖ Close surveillance of the factors in working environment and work practices which may affect environment and worker's health by the mine's manager employed. ❖ Working of mine as per approved mining plan and environmental plans.

11.5 ANALYSIS OF ALTERNATIVES

There are no alternatives suggested as the proposed mining area has the following

advantages:

- ❖ The mineral deposit occurs in a non-forest area.
- ❖ There is no habitation within the applied lease area; hence, no R & R issues exist.
- ❖ There is no river, stream, nallas and water bodies in the or passing through the applied mine lease areas.
- ❖ Mine connectivity through road and rail is good.
- ❖ The proposed mining operations do not intersect the ground water level. Hence, no impact on ground water environment.

11.6 ENVIRONMENTAL MONITORING PROGRAM

Environmental Monitoring program will be conducted for various environmental components as per conditions stipulated in Environmental Clearance Letter issued by SEIAA & Consent to Operate issued by TNPCB. Post project monitoring program is detailed in Chapter 6.

PP will supervise the overall environmental management plan of the project during operation. Total EMP Cost for 5 years is Rs.26.08 lakhs i.e., Rs.11.14 Lakhs of Capital + Recurring cost Rs.14.94 lakhs for 5 years have been allocated under the EMP budget which includes Environmental Monitoring Cost.

11.7 ADDITIONAL STUDIES

Risk Analysis & Disaster Management Plan

The methodology for the risk assessment has been based on the specific risk assessment guidance issued by the Directorate General of Mine Safety (DGMS). The DGMS risk assessment process is intended to identify existing and probable hazards in the work environment and all operations and assess the risk levels of those hazards in order to prioritize those that need immediate attention.

Further, mechanisms responsible for these hazards are identified and their control measures set to time table are recorded along with pinpointed

responsibilities. In the unlikely event that a consequence has occurred, disaster management kicks in. This includes instituting procedures pertaining to a number of issues such as communication, rescue, and rehabilitation. These are addressed in the disaster management plan. Both, the RA and DMP, are living documents and need to be updated whenever there are changes in operations, equipment, or procedures. Assessment is all about preventing accidents and taking necessary steps to prevent it from happening.

The Disaster Management Plan (DMP) is a guide, giving general considerations, directions, and procedures for handling emergencies likely to arise from planned operations. The DMP has been prepared on the basis of the Risk Assessment and related findings covered in the report.

Terms of Reference with Public Hearing (ToR) for the project was issued vide TO25B0108TN5708817N (F.No.11994), dated:19.08.2025. Now, this Draft EIA / EMP Report is prepared for conducting Public Hearing as the project falls under B1 Category.

Although the individual lease area of this project is less than 5 Ha, the one existing and this proposed quarries within the 500m radius along with this subject project works out to >5 Ha. A Cumulative impact study is conducted to determine the impact of the existing and proposed quarries located within 500m radius on the environment and are detailed in Section 7.4.

Cumulative Impact Study

The baseline monitoring conducted for this project reflects the cumulative impact of the existing quarry and impact of this proposed project on air environment do not exceed the permissible limits set by CPCB for air pollution.

As P2 project is an existing quarry, they are part of the current traffic. The proposed project will bring 17 trips per day. The existing road can absorb this additional traffic due to this project.

The existing project provided employment opportunities for 30 people and this proposed will provide direct employment opportunities for 30 people.

The previous project had a CER budget of Rs. 50, 000/-, and this proposed project has allocated Rs.5.0 Lakhs as the CER budget.

11.8 PROJECT BENEFITS

Financial benefits

- This project will contribute financially through payment of taxes like royalty, GST, etc
- The project will also contribute via CSR.
- The demands of people during public hearing will also be considered by the project proponent

Social benefits

- This project provides employment to 30 people directly. Local people will be hired for unskilled labour.
- Through CSR, nearby schools, hospitals will be benefitted.

11.9 CONCLUSION

EIA study was performed as per the approved ToR. Various environmental attributes were studied relating with aspects of mining activities. The related impacts were identified and evaluated. Considering all the possible ways to mitigate the environmental concerns, Environmental Management Plan was prepared and accordingly fund was allocated. The EMP has been dynamic, flexible and subject to periodic review.

The project will increase the revenue of the State Govt. as well as it will help in the social upliftment of the local community. The green belt development programme will help in increasing the green cover in the area. Thus, the proposed project is not likely to affect the environment or adjacent ecosystem adversely.

The Mine Management will be responsible for the project review of EMP and its implementation to ensure that the EMP remains effective and appropriate. Thus, the proper steps will be taken to accomplish all the goals mentioned in the EMP and the project will bring the positive impact in the study area.

12 DISCLOSURE OF CONSULTANTS

Global Mining Solutions is a NABET Accredited EIA consultant as per NABET certificate NABET/EIA/2326/IA 0110. The registered office of Global Mining Solutions is at Plot No.6, S.F.No.13/2 A2, VS City, RC Chettypatty, Kottamettupatty, Omalur, Salem, Tamilnadu-636455.

Declaration by Experts contributing to the proposed Rough Stone and Gravel Quarry over a lease extent of 3.85.50 Ha & a cluster extent of 8.83.220 Ha at Kalaiyarkarisalkulam Village, Aruppukottai Taluk, Virudhunagar District, Tamil Nadu.

I, hereby, certify that I was a part of the EIA team that developed the above EIA.

EIA Coordinator Name: Manikandan Manickam


Signature & Date

Period of involvement: March 2025 to May 2025.

Contact information:

M/s Global Mining Solutions

Plot No.6, SF No. 13/2, A2, VS City, RC Chettypatty,

Kottamettupatty, Omalur,

Salem, Tamil Nadu – 636 455

S. No.	Functional areas	Name of the expert/s	Involvement (period and task**)	Signature and Date
1	AP	Dhanalakshmi Ramanathan	Assessment of existing air quality, Impact of the project on ambient air and suggested mitigation measures for air pollution. <u>Period: March 2025 to May 2025.</u>	R. Dhanal
2	WP	Abirami Kaliaperumal	Assessment of existing water quality, impact of the project on surface and ground water quality, suggested mitigation measures for minimizing the impact. <u>Period: March 2025 to May 2025</u>	K. Abirami
3	SHW	Ramadoss N	Assessment of waste generated from the project, suggested waste management practices. <u>Period: March 2025 to May 2025</u>	R. Ramadoss
4	SE	Sarasvathy K	Baseline SE studies. Data compilation and assessment. Impact of the project on SE status of the area. Formulation of CER plan. <u>Period: March 2025 to May 2025</u>	K. Sarasvathy
5	EB	Saravanan S	Baseline data collection of related to ecology of the area. <u>Period: March 2025 to May 2025</u>	S. Saravanan
6	HG	Ravinthiran N	Hydrogeological feature of the area. Ground water depth and impact of project on ground water of the area. <u>Period: March 2025 to May 2025</u>	N. Ravinthiran
7	AQ	Srilatha Thiruveedhula	Air quality modeling utilizing the area source model. Predication of the ground	T. Srilatha


			level concentration of the dust. Suggesting suitable mitigation measures. <u>Period: March 2025 to May 2025</u>	
8	NV	Dhanalakshmi Ramanathan	Ambient noise study of the area. Incremental noise generation due to quarry operation and impact of the noise due to the project. <u>Period: March 2025 to May 2025</u>	R. Dhanu
9	LU	Srilatha Thiruveedhula	Preparation of land use map based on satellite imagery. Land use classification and analysis. Impact prediction of the project on the surrounding land environment. <u>Period: March 2025 to May 2025</u>	T. Srilatha
10	RH	S.V. Prashant	Identification of the Risk related to the mining activities. Preparation of emergency disaster management plan. Plan for supply of safety equipment for the worker. <u>Period: March 2024 to May 2024</u>	S. Prashant
11	SC	Shisupal Sing	Soil monitoring, secondary data collection on soil type, soil management practices, utilization of topsoil. <u>Period: March 2025 to May 2025</u>	Shisupal Sing
12	GEO	Valliappan Meyyappan	Geological map, stability of quarry and dump, management plan for mine stability, after use of mining quarry and geological feature of the area. <u>Period: March 2025 to May 2025</u>	V. Meyyappan

TM- EC


S. No	Name of TM (EC)	Sector(s) proposed	Approved (to work under)	Period of involvement	Type of work	Signature
1.	Dhanalakshmi Ramanathan	1(a)	Manikandan Manickam	Period: March to May 2025.	Associated with EIA Coordinator in overall preparation of Draft EIA/EMP report.	R. Dhanalakshmi

TM- FAE:

S. No	Name of TM (FAE)	Functional Area	Approved FAE (to work under)	Period of involvement	Type of work	Signature
1	Kamaraj S	HG	Ashok Kumar Rajagopal	Period: March to May 2025.	Associated with Experts in studying hydrogeological pattern of study area, Studying ground water and the impact of the project on ground water	S. Kamaraj

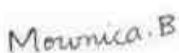2	B.J.Sampatkumar	SE	Saraswathy K	Period: March to May 2025.	Assisted by the Expert in preparation of socio-economic report.	
		SC	Shishupal Singh	Period: March to May 2025.	Assisted by the Expert in interpretation of soil sampling and their quality involved in the project.	
3	Mownica Balaji	NV	Dhanalakshmi Ramanathan	Period: March to May 2025.	Associated with the expert team in suggesting control measures for noise and Ground Vibration.	
		AP	Dhanalakshmi Ramanathan		Associated with expert team in assessing existing air quality, impact of the project on ambient air and suggesting mitigation measures for	


DRAFT EIA EMP REPORT OF PROPOSED ROUGH STONE AND GRAVEL QUARRY OF THIRU.P.ELANGO VAN AT S.F.NOS.46/1, 46/3, 46/4, 46/5, 46/6, 46/7, 46/8, 46/9, 46/11, 46/12, 47/1, 47/2, 47/4, 47/6(P), 47/7(P), 47/8, 47/9A, 47/9B(P), 47/9C(P), 47/10, 47/11A, 47/11B, 47/11C(P), 47/11D(P), 47/11E(P), 47/11F(P) OVER AN EXTENT OF 3.85.50 HECTARES AT KALAIYARKARISALKULAM VILLAGE, ARUPPUKOTTAI TALUK, VIRUDHUNAGAR DISTRICT, TAMIL NADU.

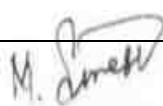					air pollution	
4	Balasubramani G	NV	Dhanalakshmi Ramanathan	<i>Period: March to May 2025.</i>	Associated with the expert in selection of base line monitoring stations, Review of Noise quality results, Review of emission sources – drilling, blasting, excavation and transportation, Identification of impacts on environment, identification of remedial measures and input to EIA preparation	
		Geo	Valliappan Meyyappan		Associated with the expert in preparing Geological map.	
5	Suresh Mani	LU	Srilatha Thiruveed	<i>Period: March to</i>	Associated with Experts	


			hula	May 2025.	in preparing Land use map based on satellite imagery, Land use classification and analysis, Impact prediction on surrounding land environment.	
		HG	Ashok Kumar Rajagopal		Associated with Experts in studying hydro-geology pattern of study area, studying water and the impact of the project on ground water.	
6	Asan Ali S	NV	Srilatha Thiruveed hula	Period: March to May 2025.	Associated with the expert in monitoring and analysis of blast induced ground vibration in order to develop the site-specific	S. Asan ali

					equation for its prediction, monitoring of fly rocks & air blast (noise), preparation of SOP's for the safety blasting practice in the mines.	
		Geo	Valliappan Meyyappa n		Associated with the Qualified Person & Experts in preparing Geological map, assessing stability of quarry slope faces and dump, management plan for mine stability and after use of mining quarry and geological features of the area during mine plan	

DRAFT EIA EMP REPORT OF PROPOSED ROUGH STONE AND GRAVEL QUARRY OF THIRU.P.ELANGOVAN AT S.F.NOS.46/1, 46/3, 46/4, 46/5, 46/6, 46/7, 46/8, 46/9, 46/11, 46/12, 47/1, 47/2, 47/4, 47/6(P), 47/7(P), 47/8, 47/9A, 47/9B(P), 47/9C(P), 47/10, 47/11A, 47/11B, 47/11C(P), 47/11D(P), 47/11E(P), 47/11F(P) OVER AN EXTENT OF 3.85.50 HECTARES AT KALAIYARKARISALKULAM VILLAGE, ARUPPUKOTTAI TALUK, VIRUDHUNAGAR DISTRICT, TAMIL NADU.

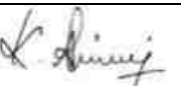					preparation.	
7	Prabu M	Geo	Valliappan Meyyappa n	<i>Period: March to May 2025.</i>	Associated with Experts and involved in Field Investigation s, Mapping /Geo-referencing	
8	Abirami Kaliyaperum al	RH	S V Prashant	<i>Period: March to May 2025.</i>	Associated with experts and involved in the identification risk and hazard, suggesting safeguard measures.	
9	Dhanalaksh mi Ramanathan	AQ	Srilatha Thiruveed hula	<i>Period: March to May 2025</i>	Involved with Expert team and involved in calculating air emission values using Meteorologic al data and Providing inputs for running modelling (ISCT3, AERMOD).	
10	Manikandan Manickam	AP	Ramados s N	<i>Period: March to May</i>	Associated with expert team in	

				2025.	assessing existing air quality, impact of the project on ambient air and suggesting mitigation measures for air pollution	
		WP	Abirami Kaliyaperu mal		Involved in the identification of source of water and waste generation, suggesting treatment for safe disposal of wastewater	

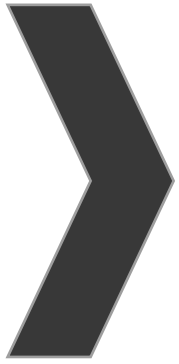

ANNEXURE-1



File No: 11994
Government of India
Ministry of Environment, Forest and Climate Change
(Issued by the State Environment Impact Assessment Authority(SEIAA),
TAMIL NADU)



Dated 19/08/2025



To,

Thiru.P. Elangovan
NO.2, KALANADAR STREET, KAMUTHI, RAMANATHAPURAM, TAMIL NADU- 623603
elangovan0951@gmail.com

Subject: Grant of Terms of Reference along with Public Hearing under the provision of the EIA Notification 2006-regarding.

Sir/Madam,

Sub: SEIAA, Tamil Nadu – Proposed Rough stone & Gravel Quarry over an extent of 3.85.50 Ha at S.F.No.46/1, 46/3, 46/4, 46/5, 46/6, 46/7, 46/8, 46/9, 46/11, 46/12, 47/1, 47/2, 47/4, 47/6(P), 47/7(P), 47/8, 47/9A, 47/9B(P), 47/9C(P), 47/10, 47/11A, 47/11B, 47/11C(P), 47/11D(P), 47/11E(P), 47/11F(P) of Kalaiyarkarisalkulam Village, Aruppukottai Taluk, Virudhunagar District, Tamil Nadu by Thiru.P. Elangovan - under project category – “B1” and Schedule S.No. 1(a) – ToR issued along with Public Hearing- preparation of EIA report – Regarding.

Ref: 1. Online proposal No. SIA/TN/MIN/ 529353/2025, Dated: 19/03/2025.

2. Minutes of the 594th meeting of SEAC held on 18.07.2025.

3. Minutes of the 866th SEIAA meeting held on 06.08.2025.

2. The particulars of the proposal are as below :

(i) TOR Identification No.	TO25B0108TN5708817N
(ii) File No.	11994
(iii) Clearance Type	TOR
(iv) Category	B1
(v) Project/Activity Included Schedule No.	1(a) Mining of minerals
(vii) Name of Project	Proposed Rough stone and Gravel Quarry of Thiru.P.Elangovan
(viii) Name of Company/Organization	ELANGO VAN PERIYASAMY
(ix) Location of Project (District, State)	VIRUDHUNAGAR, TAMIL NADU
(x) Issuing Authority	SEIAA
(xi) Applicability of General Conditions	no
(xii) Applicability of Specific Conditions	no

1. In view of the particulars given in the Para 1 above, the project proposal interalia including Form-1 (Part A and B) were submitted to the SEIAA for an appraisal by the SEAC under the provision of EIA notification 2006 and its subsequent amendments.
2. The above-mentioned proposal has been considered by SEIAA in the meeting held on 06.08.2025. The minutes of the meeting and all the Application and documents submitted [(viz. Form-1 Part A, Part B,)] are available on PARIVESH portal which can be accessed by scanning the QR Code above.
3. The State Expert Appraisal Committee (SEAC), based on the information & clarifications provided by the project proponent and after detailed deliberations on all technical aspects recommended the proposal for grant of Terms of Reference with public hearing under the provision of EIA Notification, 2006 and as amended thereof subject to the stipulation of specific and general conditions as detailed in Annexure (2).
4. The SEIAA has examined the proposal in accordance with the Environment Impact Assessment (EIA) Notification, 2006 & further amendments thereto and after accepting the recommendations of the SEAC hereby decided to issue the following Terms of Reference with public hearing for instant proposal Thiru.P. Elangovan under the provisions of EIA Notification, 2006 and as amended thereof.
5. The Ministry/SEIAA-TN reserves the right to stipulate additional conditions, if found necessary.
6. The Terms of Reference with public hearing to the aforementioned project is under provisions of EIA Notification, 2006. It does not tantamount to approvals/consent/permissions etc. required to be obtained under any other Act/Rule/regulation. The Project Proponent is under obligation to obtain approvals /clearances under any other Acts/Regulations or Statutes, as applicable, to the project.
7. This issues with the approval of the Competent Authority.
8. The TORs with public hearing prescribed shall be valid for a period of three years from the date of issue, for submission of the EIA/EMP report as per OMNo.J-11013/41/2006-IA-II(I)(part) dated 29th August, 2017.

Copy To

1. The Secretary, Ministry of Mines, Government of India, Shastri Bhawan, New Delhi.
2. The Additional Chief Secretary to Government, Environment and Forests Department, Tamil Nadu.
3. The Additional Chief Secretary to Government, Natural Resources Department, Tamil Nadu.
4. The Chairman, Central Pollution Control Board, Parivesh Bhawan, CBD-Cum-Office Complex, East Arjun Nagar, New Delhi-110 032.
5. The Chair Person, TNPC Board, 76, Mount Salai, Guindy, Chennai-32
6. The District Collector, Virudhunagar District
7. The Commissioner of Geology and Mines, Guindy, Chennai-32
8. The Assistant Director, Department of Geology & Mining, Virudhunagar District
9. EI Division, Ministry of Environment & Forests, Paryavaran Bhawan, New Delhi.
10. Integrated Regional office of MoEF&CC, Sastri Bhawan, Nungambakkam, Chennai
11. File Copy

Annexure 1

Specific Terms of Reference for (Mining Of Minerals)

1. Seiaa Specific Conditions:

S. No	Terms of Reference
1.1	The authority noted that the proposal was placed in the 594 th SEAC-II meeting held on 18.07.2025. After detailed discussions, the Authority accepts the recommendation of SEAC-II and decided to grant Terms of Reference (ToR) along with Public Hearing for the quantity of 4,87,085m³ of Rough Stone and 1,97,629m³ of Gravel up to the depth of 37m BGL as per the approved mining plan, under cluster for undertaking the combined Environment Impact Assessment Study and preparation of separate Environment Management Plan subject to the conditions as recommended by SEAC-II & normal conditions & the conditions mentioned below.

2. Seiaa Standard Conditions:

S. No	Terms of Reference
2.1	<u>Cluster Management Committee</u> 1. Cluster Management Committee shall be framed which must include all the proponents in the cluster as members including the existing as well as proposed quarry. 2. The members must coordinate among themselves for the effective implementation of EMP as committed including Green Belt Development, Water sprinkling, tree plantation, blasting etc., 3. The List of members of the committee formed shall be submitted to AD/Mines before the execution of mining lease and the same shall be updated every year to the AD/Mines. 4. Detailed Operational Plan must be submitted which must include the blasting frequency with respect to the nearby quarry situated in the cluster, the usage of haul roads by the individual quarry in the form of route map and network. 5. The committee shall deliberate on risk & emergency management plan, fire safety & evacuation plan and sustainable development goals pertaining to the cluster in a holistic manner especially during natural calamities like intense rain and the mitigation measures considering the inundation of the cluster and evacuation plan. 6. The Cluster Management Committee shall form Environmental Policy to practice sustainable mining in a scientific and systematic manner in accordance with the law. The role played by the committee in implementing the Environmental policy devised shall be given in detail in the EIA Report. 7. The committee shall furnish action plan regarding the restoration strategy with respect to the individual quarry falling under the cluster in a holistic manner. 8. The committee shall deliberate on the health of the workers/staff involved in the mining as well as the health of the public in the vicinity. <u>Agriculture & Agro-Biodiversity</u> 9. Impact on surrounding agricultural fields around the proposed mining Area. 10. Impact on soil flora & vegetation around the project site. 11. Details of type of vegetation including no. of trees & shrubs within the proposed mining area and. If so, transplantation of such vegetation all along the boundary of the proposed mining area shall committed mentioned in EMP. 12. The Environmental Impact Assessment should study the agro-biodiversity, agro- forestry, horticultural plantations, the natural ecosystem, the soil micro flora, fauna and soil seed banks and suggest measures to maintain the natural Ecosystem. 13. Action should specifically suggest for sustainable management of the area and restoration of ecosystem for flow of goods and services. 14. The project proponent shall study and furnish the impact of project on plantations in adjoining patta lands, Horticulture, Agriculture and livestock. <u>Forests</u> 15. The project proponent shall detailed study on impact of mining on Reserve forests and free ranging wildlife. 16. The Environmental Impact Assessment should study impact on forest, vegetation, endemic, vulnerable and endangered indigenous flora and fauna. 17. The Environmental Impact Assessment should study impact on standing trees and the existing trees should be numbered and action suggested for protection. 18. The Environmental Impact Assessment should study impact on protected areas, Reserve Forests, National Parks, Corridors and Wildlife pathways, near project site. <u>Water Environment</u> 19. Hydro-geological study considering the contour map of the water table detailing the number of ground water pumping & open wells, and surface water bodies such as rivers, tanks, canals, ponds etc. within 1 km (radius) so as to assess the impacts on the nearby waterbodies due to mining activity. Based on actual monitored data, it may clearly be shown whether working will intersect

S. No	Terms of Reference
	groundwater. Necessary data and documentation in this regard may be provided, covering the entire mine lease period. 20. Erosion Control measures. 21. Detailed study shall be carried out in regard to impact of mining around the proposed mine lease area on the nearby Villages, Water-bodies/ Rivers, & any ecological fragile areas. 22. The project proponent shall study impact on fish habitats and the food WEB/ food chain in the water body and Reservoir. 23. The project proponent shall study and furnish the details on potential fragmentation impact on natural Environment, by the activities. 24. The project proponent shall study and furnish the impact on aquatic plants and animals in water bodies and possible scars on the landscape, damages to nearby caves, heritage site, and archaeological sites possible land form changes visual and aesthetic impacts. 25. The Terms of Reference should specifically study impact on soil health, soil erosion, the soil physical, chemical components and microbial components. 26. The Environmental Impact Assessment should study on wetlands, water bodies, rivers streams, lakes and farmer sites. 27. The EIA shall include the impact of mining activity on the following: - Hydrothermal/Geothermal effect due to destruction in the Environment. - Bio-geochemical processes and its foot prints including Environmental stress. - Sediment geochemistry in the surface streams. <u>Energy</u> 28. The measures taken to control Noise, Air, Water, Dust Control and steps adopted to efficiently utilise the Energy shall be furnished. <u>Climate Change</u> 29. The Environmental Impact Assessment shall study in detail the carbon emission and also suggest the measures to mitigate carbon emission including development of carbon sinks and temperature reduction including control of other emission and climate mitigation activities. 30. The Environmental Impact Assessment should study impact on climate change, temperature rise, pollution and above soil & below soil carbon stock, soil health and physical, chemical & biological soil features. 31. Impact of mining on pollution leading to GHGs emissions and the impact of the same on the local livelihood. <u>Mine Closure Plan</u> 32. Detailed Mine Closure Plan covering the entire mine lease period as per precise area communication order issued. <u>EMP</u> 33. Detailed Environment Management Plan along with adaptation, mitigation & remedial strategies covering the entire mine lease period as per precise area communication order issued and the scope for achieving SDGs. 34. The Environmental Impact Assessment should hold detailed study on EMP with budget for Green belt development and mine closure plan including disaster management plan. <u>Risk Assessment</u> 35. To furnish risk assessment and management plan including anticipated vulnerabilities during operational and post operational phases of Mining. <u>Disaster Management Plan</u> 36. To furnish disaster management plan and disaster mitigation measures in regard to all aspects to avoid/reduce vulnerability to hazards & to cope with disaster/untoward accidents in & around the proposed mine lease area due to the proposed method of mining activity & its related activities covering the entire mine lease period as per precise area communication order issued. <u>Others</u> 37. The project proponent shall furnish VAO certificate with reference to 300m radius regard to approved habitations, schools, Archaeological sites, Structures, railway lines, roads, water bodies

S. No	Terms of Reference
	such as streams, odai, vaari, canal, channel, river, lake pond, tank etc. 38. As per the MoEF& CC office memorandum F.No.22-65/2017-IA.III dated: 30.09.2020 and 20.10.2020 the proponent shall address the concerns raised during the public consultation and all the activities proposed shall be part of the Environment Management Plan. 39. The project proponent shall study and furnish the possible pollution due to plastic and microplastic on the Environment. The ecological risks and impacts of plastic & microplastics on aquatic Environment and fresh water systems due to activities, contemplated during mining may be investigated and reported.



SEAC SPECIFIC CONDITIONS:

Major Conditions

1. The PP shall furnish Certified Compliance Report (CCR) from Integrated Regional Office, MoEF&CC, Chennai for the earlier Environmental Clearance obtained from DEIAA prior to the submission of the final EIA.

General Site Specific Conditions

1. **A Cluster Management Committee (CMC) shall be constituted including all the mines in the cluster as Committee Members for the effective management of the mining operation in the cluster through systematic & scientific approach with appointment of statutory personnel, appropriate environmental monitoring, good maintenance of haul roads and village/panchayat roads, authorized blasting operation etc. The PP shall submit the following details in the form of an Affidavit during the EIA appraisal:**
 - (i) **Copy of the agreement forming CMC.**
 - (ii) **The Organisation chart of the Committee with defining the role of the members**
 - (iii) **The 'Standard Operating Procedures' (SoP) executing the planned activities.**
2. The Boundary pillars to be erected as per the mine rules and the evidence should be submitted along with the EIA report.
3. The details of enumeration of structures including schools, colleges, primary health centres should be submitted along with the EIA report.
4. The structures within the radius of (i) 50 m, (ii) 100 m, (iii) 200 m and (iv) 300 m & upto 1km shall be enumerated with details such as dwelling houses with number of occupants, whether it belongs to the owner (or) not, places of worship, industries, factories, sheds, etc. and spell out the mitigation measures to be proposed for the protection of the above structures, if any during the quarrying operations.
5. The proponent shall furnish photographs of adequate fencing, garland drainage built with siltation tank & green belt along the periphery including replantation of existing trees; maintaining the safety distance between the adjacent quarries & water bodies nearby provided as per the approved mining plan.
6. The Proponent shall carry out Bio diversity study as a part of EIA study and the same shall be included in the Report.

7. The PP shall prepare the EMP for the entire life of mine and also furnish the sworn affidavit stating to abide the EMP for the entire life of mine.
8. The PP shall carry out the comprehensive studies on the cumulative environmental impacts of the existing & proposed quarries which included drilling & blasting, loading & hauling on the surrounding village and structures.
9. For the safety of the persons employed in the quarry, the PP shall carry out the scientific studies to assess the slope stability of the existing quarry wall (exists without benches) **for spelling out the slope stability action plan with mitigation measures and working methodology**, by involving any one of the reputed Research and Academic Institutions such as CSIR-Central Institute of Mining & Fuel Research / Dhanbad, NIRM/Bangalore, Division of Geotechnical Engineering-IIT-Madras, NIT-Dept of Mining Engg, Surathkal, and Dept of Mining Engg., Anna University Chennai, etc. A copy of such scientific study report shall be submitted with an action plan accommodating the inclusion of haul road accessibility with maintaining the proper gradient by ensuring the slope stability of the working benches to be constructed and existing quarry wall.
10. The PP shall install the CCTV camera for the continuous surveillance of mining activity & furnish the photographic/videographic evidence along with the EIA report.

SEAC STANDARD CONDITIONS:

1. In the case of existing/operating mines, a letter obtained from the concerned AD (Mines) shall be submitted and it shall include the following:
 - (i) Original pit dimension
 - (ii) Quantity achieved Vs EC Approved Quantity
 - (iii) Balance Quantity as per Mineable Reserve calculated.
 - (iv) Mined out Depth as on date Vs EC Permitted depth
 - (v) Details of illegal/illicit mining
 - (vi) Violation in the quarry during the past working.
 - (vii) Quantity of material mined out outside the mine lease area
 - (viii) Condition of Safety zone/benches
 - (ix) Revised/Modified Mining Plan showing the benches of not exceeding 6 m height and ultimate depth of not exceeding 50m.
2. Details of habitations around the proposed mining area and latest VAO certificate regarding the location of habitations within 300m radius from the periphery of the site.

3. The proponent is requested to carry out a survey and enumerate on the structures located within the radius of (i) 50 m, (ii) 100 m, (iii) 200 m and (iv) 300 m (v) 500m shall be enumerated with details such as dwelling houses with number of occupants, whether it belongs to the owner (or) not, places of worship, industries, factories, sheds, etc with indicating the owner of the building, nature of construction, age of the building, number of residents, their profession and income, etc.
4. The PP shall submit a detailed hydrological report indicating the impact of proposed quarrying operations on the water bodies like lake, water tanks, etc are located within 1 km of the proposed quarry.
5. The Proponent shall carry out Bio diversity study through reputed Institution and the same shall be included in EIA Report.
6. The DFO letter stating that the proximity distance of Reserve Forests, Protected Areas, Sanctuaries, Tiger reserve etc., up to a radius of 25 km from the proposed site.
7. In the case of proposed lease in an existing (or old) quarry where the benches are not formed (or) partially formed as per the approved Mining Plan, the Project Proponent (PP) shall the PP shall carry out the scientific studies to assess the slope stability of the working benches to be constructed and existing quarry wall, by involving any one of the reputed Research and Academic Institutions - CSIR-Central Institute of Mining & Fuel Research / Dhanbad, NIRM/Bangalore, Division of Geotechnical Engineering-IIT-Madras, NIT-Dept of Mining Engg, Surathkal, and Anna University Chennai-CEG Campus. The PP shall submit a copy of the aforesaid report indicating the stability status of the quarry wall and possible mitigation measures during the time of appraisal for obtaining the EC.
8. However, in case of the fresh/virgin quarries, the Proponent shall submit a conceptual 'Slope Stability Plan' for the proposed quarry during the appraisal while obtaining the EC, when the depth of the working is extended beyond 30 m below ground level.
9. The PP shall furnish the affidavit stating that the blasting operation in the proposed quarry is carried out by the statutory competent person as per the MMR 1961 such as blaster, mining mate, mine foreman, II/I Class mines manager appointed by the proponent.
10. The PP shall present a conceptual design for carrying out only controlled blasting operation involving line drilling and muffle blasting in the proposed quarry such that the blast-induced ground vibrations are controlled as well as no fly rock travel beyond 30 m from the blast site.

11. The EIA Coordinators shall obtain and furnish the details of quarry/quarries operated by the proponent in the past, either in the same location or elsewhere in the State with video and photographic evidences.
12. If the proponent has already carried out the mining activity in the proposed mining lease area after 15.01.2016, then the proponent shall furnish the following details from AD/DD, mines,
13. What was the period of the operation and stoppage of the earlier mines with last work permit issued by the AD/DD mines?
14. Quantity of minerals mined out.
 - Highest production achieved in any one year
 - Detail of approved depth of mining.
 - Actual depth of the mining achieved earlier.
 - Name of the person already mined in that leases area.
 - If EC and CTO already obtained, the copy of the same shall be submitted.
 - Whether the mining was carried out as per the approved mine plan (or EC if issued) with stipulated benches.
15. All corner coordinates of the mine lease area, superimposed on a High-Resolution Imagery/Topo sheet, topographic sheet, geomorphology, lithology and geology of the mining lease area should be provided. Such an Imagery of the proposed area should clearly show the land use and other ecological features of the study area (core and buffer zone).
16. The PP shall carry out Drone video survey covering the cluster, green belt, fencing, etc.,
17. The proponent shall furnish photographs of adequate fencing, green belt along the periphery including replantation of existing trees & safety distance between the adjacent quarries & water bodies nearby provided as per the approved mining plan.
18. The Project Proponent shall provide the details of mineral reserves and mineable reserves, planned production capacity, proposed working methodology with justifications, the anticipated impacts of the mining operations on the surrounding environment, and the remedial measures for the same.
19. The Project Proponent shall provide the Organization chart indicating the appointment of various statutory officials and other competent persons to be appointed as per the provisions of the Mines Act'1952 and the MMR, 1961 for carrying out the quarrying

operations scientifically and systematically in order to ensure safety and to protect the environment.

20. The Project Proponent shall conduct the hydro-geological study considering the contour map of the water table detailing the number of groundwater pumping & open wells, and surface water bodies such as rivers, tanks, canals, ponds, etc. within 1 km (radius) along with the collected water level data for both monsoon and non-monsoon seasons from the PWD / TWAD so as to assess the impacts on the wells due to mining activity. Based on actual monitored data, it may clearly be shown whether working will intersect groundwater. Necessary data and documentation in this regard may be provided.
21. The proponent shall furnish the baseline data for the environmental and ecological parameters with regard to surface water/ground water quality, air quality, soil quality & flora/fauna including traffic/vehicular movement study.
22. The Proponent shall carry out the Cumulative impact study due to mining operations carried out in the quarry specifically with reference to the specific environment in terms of soil health, biodiversity, air pollution, water pollution, climate change and flood control & health impacts. Accordingly, the Environment Management plan should be prepared keeping the concerned quarry and the surrounding habitations in the mind.
23. Rain water harvesting management with recharging details along with water balance (both monsoon & non-monsoon) be submitted.
24. Land use of the study area delineating forest area, agricultural land, grazing land, wildlife sanctuary, national park, migratory routes of fauna, water bodies, human settlements and other ecological features should be indicated. Land use plan of the mine lease area should be prepared to encompass preoperational, operational and post operational phases and submitted. Impact, if any, of change of land use should be given.
25. Details of the land for storage of Overburden/Waste Dumps (or) Rejects outside the mine lease, such as extent of land area, distance from mine lease, its land use, R&R issues, if any, should be provided.
26. Proximity to Areas declared as 'Critically Polluted' (or) the Project areas which attracts the court restrictions for mining operations, should also be indicated and where so required, clearance certifications from the prescribed Authorities, such as the TNPCB (or) Dept. of Geology and Mining should be secured and furnished to the effect that the proposed mining activities could be considered.

27. Description of water conservation measures proposed to be adopted in the Project should be given. Details of rainwater harvesting proposed in the Project, if any, should be provided.
28. Impact on local transport infrastructure due to the Project should be indicated.
29. A tree survey study shall be carried out (nos., name of the species, age, diameter etc.,) both within the mining lease applied area & 300m buffer zone and its management during mining activity.
30. A detailed mine closure plan for the proposed project shall be included in EIA/EMP report which should be site-specific.
31. As a part of the study of flora and fauna around the vicinity of the proposed site, the EIA coordinator shall strive to educate the local students on the importance of preserving local flora and fauna by involving them in the study, wherever possible.
32. The purpose of Green belt around the project is to capture the fugitive emissions, carbon sequestration and to attenuate the noise generated, in addition to improving the aesthetics. A wide range of indigenous plant species should be planted as given in the appendix-I in consultation with the DFO, State Agriculture University. The plant species with dense/moderate canopy of native origin should be chosen. Species of small/medium/tall trees alternating with shrubs should be planted in a mixed manner.
33. Taller/one year old Saplings raised in appropriate size of bags, preferably ecofriendly bags should be planted as per the advice of local forest authorities/botanist/Horticulturist with regard to site specific choices. The proponent shall earmark the greenbelt area with GPS coordinates all along the boundary of the project site with at least 3 meters wide and in between blocks in an organized manner
34. A Disaster management Plan shall be prepared and included in the EIA/EMP Report for the complete life of the proposed quarry (or) till the end of the lease period.
35. A Risk Assessment and management Plan shall be prepared and included in the EIA/EMP Report for the complete life of the proposed quarry (or) till the end of the lease period.
36. Occupational Health impacts of the Project should be anticipated and the proposed preventive measures spelt out in detail. Details of pre-placement medical examination and periodical medical examination schedules should be incorporated in the EMP. The project specific occupational health mitigation measures with required facilities proposed in the mining area may be detail ed.

37. Public health implications of the Project and related activities for the population in the impact zone should be systematically evaluated and the proposed remedial measures should be detailed along with budgetary allocations.
38. The Socio-economic studies should be carried out within a 5 km buffer zone from the mining activity. Measures of socio-economic significance and influence to the local community proposed to be provided by the Project Proponent should be indicated. As far as possible, quantitative dimensions may be given with time frames for implementation.
39. Details of litigation pending against the project, if any, with direction /order passed by any Court of Law against the Project should be given.
40. Benefits of the Project if the Project is implemented should be spelt out. The benefits of the Project shall clearly indicate environmental, social, economic, employment potential, etc.
41. If any quarrying operations were carried out in the proposed quarrying site for which now the EC is sought, the Project Proponent shall furnish the detailed compliance to EC conditions given in the previous EC with the site photographs which shall duly be certified by MoEF&CC, Regional Office, Chennai (or) the concerned DEE/TNPCB.
42. The PP shall prepare the EMP for the entire life of mine and also furnish the sworn affidavit stating to abide the EMP for the entire life of mine.
43. Concealing any factual information or submission of false/fabricated data and failure to comply with any of the conditions mentioned above may result in withdrawal of this Terms of Conditions besides attracting penal provisions in the Environment (Protection) Act, 1986.

A. STANDARD TERMS OF REFERENCE

- 1) Year-wise production details since 1994 should be given, clearly stating the highest production achieved in any one year prior to 1994. It may also be categorically informed whether there had been any increase in production after the EIA Notification 1994 came into force, w.r.t. the highest production achieved prior to 1994.
- 2) A copy of the document in support of the fact that the Proponent is the rightful lessee of the mine should be given.
- 3) All documents including approved mine plan, EIA and Public Hearing should be compatible with one another in terms of the mine lease area, production levels, waste generation and its management, mining technology etc. and should be in the name of

the lessee.

- 4) All corner coordinates of the mine lease area, superimposed on a High Resolution Imagery/ topo sheet, topographic sheet, geomorphology and geology of the area should be provided. Such an Imagery of the proposed area should clearly show the land use and other ecological features of the study area (core and buffer zone).
- 5) Information should be provided in Survey of India Topo sheet in 1:50,000 scale indicating geological map of the area, geomorphology of land forms of the area, existing minerals and mining history of the area, important water bodies, streams and rivers and soil characteristics.
- 6) Details about the land proposed for mining activities should be given with information as to whether mining conforms to the land use policy of the State; land diversion for mining should have approval from State land use board or the concerned authority.
- 7) It should be clearly stated whether the proponent Company has a well laid down Environment Policy approved by its Board of Directors? If so, it may be spelt out in the EIA Report with description of the prescribed operating process/procedures to bring into focus any infringement/deviation/ violation of the environmental or forest norms/ conditions? The hierarchical system or administrative order of the Company to deal with the environmental issues and for ensuring compliance with the EC conditions may also be given. The system of reporting of non-compliances / violations of environmental norms to the Board of Directors of the Company and/or shareholders or stakeholders at large, may also be detailed in the EIA Report.
- 8) Issues relating to Mine Safety, including subsidence study in case of underground mining and slope study in case of open cast mining, blasting study etc. should be detailed. The proposed safeguard measures in each case should also be provided.
- 9) The study area will comprise of 10 km zone around the mine lease from lease periphery and the data contained in the EIA such as waste generation etc. should be for the life of the mine / lease period.
- 10) Land use of the study area delineating forest area, agricultural land, grazing land, wildlife sanctuary, national park, migratory routes of fauna, water bodies, human settlements and other ecological features should be indicated. Land use plan of the mine lease area should be prepared to encompass preoperational, operational and post operational phases and submitted. Impact, if any, of change of land use should be given.
- 11) Details of the land for any Over Burden Dumps outside the mine lease, such as extent of land area, distance from mine lease, its land use, R&R issues, if any, should be given.

- 12) Certificate from the Competent Authority in the State Forest Department should be provided, confirming the involvement of forest land, if any, in the project area. In the event of any contrary claim by the Project Proponent regarding the status of forests, the site may be inspected by the State Forest Department along with the Regional Office of the Ministry to ascertain the status of forests, based on which, the Certificate in this regard as mentioned above be issued. In all such cases, it would be desirable for representative of the State Forest Department to assist the Expert Appraisal Committees.
- 13) Status of forestry clearance for the broken up area and virgin forestland involved in the Project including deposition of Net Present Value (NPV) and Compensatory Afforestation (CA) should be indicated. A copy of the forestry clearance should also be furnished.
- 14) Implementation status of recognition of forest rights under the Scheduled Tribes and other Traditional Forest Dwellers (Recognition of Forest Rights) Act, 2006 should be indicated.
- 15) The vegetation in the RF / PF areas in the study area, with necessary details, should be given.
- 16) A study shall be got done to ascertain the impact of the Mining Project on wildlife of the study area and details furnished. Impact of the project on the wildlife in the surrounding and any other protected area and accordingly, detailed mitigative measures required, should be worked out with cost implications and submitted.
- 17) Location of National Parks, Sanctuaries, Biosphere Reserves, Wildlife Corridors, Ramsar site Tiger/ Elephant Reserves/(existing as well as proposed), if any, within 10 km of the mine lease should be clearly indicated, supported by a location map duly authenticated by Chief Wildlife Warden. Necessary clearance, as may be applicable to such projects due to proximity of the ecologically sensitive areas as mentioned above, should be obtained from the Standing Committee of National Board of Wildlife and copy furnished.
- 18) A detailed biological study of the study area [core zone and buffer zone (10 km radius of the periphery of the mine lease)] shall be carried out. Details of flora and fauna, endangered, endemic and RET Species duly authenticated, separately for core and buffer zone should be furnished based on such primary field survey, clearly indicating the Schedule of the fauna present. In case of any scheduled-I fauna found in the study area, the necessary plan along with budgetary provisions for their conservation should

be prepared in consultation with State Forest and Wildlife Department and details furnished. Necessary allocation of funds for implementing the same should be made as part of the project cost.

- 19) Proximity to Areas declared as 'Critically Polluted' or the Project areas likely to come under the 'Aravali Range', (attracting court restrictions for mining operations), should also be indicated and where so required, clearance certifications from the prescribed Authorities, such as the SPCB or State Mining Department should be secured and furnished to the effect that the proposed mining activities could be considered.
- 20) Similarly, for Coastal Projects, a CRZ map duly authenticated by one of the authorized agencies demarcating LTL, HTL, CRZ area, location of the mine lease with respect to CRZ, coastal features such as mangroves, if any, should be furnished. (Note: The Mining Projects falling under CRZ would also need to obtain approval of the concerned Coastal Zone Management Authority).
- 21) R&R Plan/compensation details for the Project Affected People (PAP) should be furnished. While preparing the R&R Plan, the relevant State/National Rehabilitation & Resettlement Policy should be kept in view. In respect of SCs /STs and other weaker sections of the society in the study area, a need based sample survey, family-wise, should be undertaken to assess their requirements, and action programmes prepared and submitted accordingly, integrating the sectoral programmes of line departments of the State Government. It may be clearly brought out whether the village(s) located in the mine lease area will be shifted or not. The issues relating to shifting of village(s) including their R&R and socio-economic aspects should be discussed in the Report.
- 22) One season (non-monsoon) [i.e. March-May (Summer Season); October-December (post monsoon season) ; December-February (winter season)] primary baseline data on ambient air quality as per CPCB Notification of 2009, water quality, noise level, soil and flora and fauna shall be collected and the AAQ and other data so compiled presented date-wise in the EIA and EMP Report. Site-specific meteorological data should also be collected. The location of the monitoring stations should be such as to represent whole of the study area and justified keeping in view the pre-dominant downwind direction and location of sensitive receptors. There should be at least one monitoring station within 500 m of the mine lease in the pre-dominant downwind direction. The mineralogical composition of PM₁₀, particularly for free silica, should be given.
- 23) Air quality modeling should be carried out for prediction of impact of the project on

the air quality of the area. It should also take into account the impact of movement of Vehicles for transportation of mineral. The details of the model used and input parameters used for modeling should be provided. The air quality contours may be shown on a location map clearly indicating the location of the site, location of sensitive receptors, if any, and the habitation. The wind roses showing pre-dominant wind direction may also be indicated on the map.

- 24) The water requirement for the Project, its availability and source should be furnished. A detailed water balance should also be provided. Fresh water requirement for the Project should be indicated.
- 25) Necessary clearance from the Competent Authority for drawl of requisite quantity of water for the Project should be provided.
- 26) Description of water conservation measures proposed to be adopted in the Project should be given. Details of rainwater harvesting proposed in the Project, if any, should be provided.
- 27) Impact of the Project on the water quality, both surface and groundwater, should be assessed and necessary safeguard measures, if any required, should be provided.
- 28) Based on actual monitored data, it may clearly be shown whether working will intersect groundwater. Necessary data and documentation in this regard may be provided. In case the working will intersect groundwater table, a detailed Hydro Geological Study should be undertaken and Report furnished. The Report inter-alia, shall include details of the aquifers present and impact of mining activities on these aquifers. Necessary permission from Central Ground Water Authority for working below ground water and for pumping of ground water should also be obtained and copy furnished.
- 29) Details of any stream, seasonal or otherwise, passing through the lease area and modification / diversion proposed, if any, and the impact of the same on the hydrology should be brought out.
- 30) Information on site elevation, working depth, groundwater table etc. Should be provided both in AMSL and bgl. A schematic diagram may also be provided for the same.
- 31) A time bound Progressive Greenbelt Development Plan shall be prepared in a tabular form (indicating the linear and quantitative coverage, plant species and time frame) and submitted, keeping in mind, the same will have to be executed up front on commencement of the Project. Phase-wise plan of plantation and compensatory afforestation should be charted clearly indicating the area to be covered under

plantation and the species to be planted. The details of plantation already done should be given. The plant species selected for green belt should have greater ecological value and should be of good utility value to the local population with emphasis on local and native species and the species which are tolerant to pollution.

- 32) Impact on local transport infrastructure due to the Project should be indicated. Projected increase in truck traffic as a result of the Project in the present road network (including those outside the Project area) should be worked out, indicating whether it is capable of handling the incremental load. Arrangement for improving the infrastructure, if contemplated (including action to be taken by other agencies such as State Government) should be covered. Project Proponent shall conduct Impact of Transportation study as per Indian Road Congress Guidelines.
- 33) Details of the onsite shelter and facilities to be provided to the mine workers should be included in the EIA Report.
- 34) Conceptual post mining land use and Reclamation and Restoration of mined out areas (with plans and with adequate number of sections) should be given in the EIA report.
- 35) Occupational Health impacts of the Project should be anticipated and the proposed preventive measures spelt out in detail. Details of pre-placement medical examination and periodical medical examination schedules should be incorporated in the EMP. The project specific occupational health mitigation measures with required facilities proposed in the mining area may be detailed.
- 36) Public health implications of the Project and related activities for the population in the impact zone should be systematically evaluated and the proposed remedial measures should be detailed along with budgetary allocations.
- 37) Measures of socio economic significance and influence to the local community proposed to be provided by the Project Proponent should be indicated. As far as possible, quantitative dimensions may be given with time frames for implementation.
- 38) Detailed Environmental Management Plan (EMP) to mitigate the environmental impacts which, should inter-alia include the impacts of change of land use, loss of agricultural and grazing land, if any, occupational health impacts besides other impacts specific to the proposed Project.
- 39) Public Hearing points raised and commitment of the Project Proponent on the same along with time bound Action Plan with budgetary provisions to implement the same should be provided and also incorporated in the final EIA/EMP Report of the Project.
- 40) Details of litigation pending against the project, if any, with direction /order passed by

any Court of Law against the Project should be given.

- 41) The cost of the Project (capital cost and recurring cost) as well as the cost towards implementation of EMP should be clearly spelt out.
- 42) A Disaster management Plan shall be prepared and included in the EIA/EMP Report.
- 43) Benefits of the Project if the Project is implemented should be spelt out. The benefits of the Project shall clearly indicate environmental, social, economic, employment potential, etc.
- 44) Besides the above, the below mentioned general points are also to be followed:-
 - a) Executive Summary of the EIA/EMP Report
 - b) All documents to be properly referenced with index and continuous page numbering.
 - c) Where data are presented in the Report especially in Tables, the period in which the data were collected and the sources should be indicated.
 - d) Project Proponent shall enclose all the analysis/testing reports of water, air, soil, noise etc. using the MoEF&CC/NABL accredited laboratories. All the original analysis/testing reports should be available during appraisal of the Project.
 - e) Where the documents provided are in a language other than English, an English translation should be provided.
 - f) The Questionnaire for environmental appraisal of mining projects as devised earlier by the Ministry shall also be filled and submitted.
 - g) While preparing the EIA report, the instructions for the Proponents and instructions for the Consultants issued by MoEF&CC vide O.M. No. J-11013/41/2006-IA.II(I) dated 4th August, 2009, which are available on the website of this Ministry, should be followed.
 - h) Changes, if any made in the basic scope and project parameters (as submitted in Form-I and the PFR for securing the TOR) should be brought to the attention of MoEF&CC with reasons for such changes and permission should be sought, as the ToR may also have to be altered. Post Public Hearing changes in structure and content of the draft EIA/EMP (other than modifications arising out of the P.H. process) will entail conducting the PH again with the revised documentation.
 - i) As per the circular no. J-11011/618/2010-IA.II(I) dated 30.5.2012, certified report of the status of compliance of the conditions stipulated in the Environment Clearance for the existing operations of the project, should be obtained from the Regional Office of Ministry of Environment, Forest and Climate Change, as may

be applicable.

- j) The EIA report should also include (i) surface plan of the area indicating contours of main topographic features, drainage and mining area, (ii) geological maps and sections and (iii) sections of the mine pit and external dumps, if any, clearly showing the land features of the adjoining area.

In addition to the above, the following shall be furnished:-

The Executive summary of the EIA/EMP report in about 8-10 pages should be prepared incorporating the information on following points:


1. Project name and location (Village, District, State, Industrial Estate (if applicable)).
2. Process description in brief, specifically indicating the gaseous emission, liquid effluent and solid and hazardous wastes.
3. Measures for mitigating the impact on the environment and mode of discharge or disposal.
4. Capital cost of the project, estimated time of completion.
5. The proponent shall furnish the contour map of the water table detailing the number of wells located around the site and impacts on the wells due to mining activity.
6. A detailed study of the lithology of the mining lease area shall be furnished.
7. Details of village map, "A" register and FMB sketch shall be furnished.
8. Detailed mining closure plan for the proposed project approved by the Geology of Mining department shall be submitted along with EIA report.
9. Obtain a letter /certificate from the Assistant Director of Geology and Mining standing that there is no other Minerals/resources like sand in the quarrying area within the approved depth of mining and below depth of mining and the same shall be furnished in the EIA report.
10. EIA report should strictly follow the Environmental Impact Assessment Guidance Manual for Mining of Minerals published February 2010.
11. Detail plan on rehabilitation and reclamation carried out for the stabilization and restoration of the mined areas.
12. The EIA study report shall include the surrounding mining activity, if any.
13. Modeling study for Air, Water and noise shall be carried out in this field and incremental increase in the above study shall be substantiated with mitigation measures.
14. A study on the geological resources available shall be carried out and reported.
15. A specific study on agriculture & livelihood shall be carried out and reported.

16. Impact of soil erosion, soil physical chemical and biological property changes may be assumed.
17. Site selected for the project - Nature of land - Agricultural (single/double crop), barren, Govt./ private land, status of its acquisition, nearby (in 2-3 km.) water body, population, within 10km other industries, forest, eco-sensitive zones, accessibility, (note - in case of industrial estate this information may not be necessary)
18. Baseline environmental data - air quality, surface and ground water quality, soil characteristic, flora and fauna, socio-economic condition of the nearby population
19. Identification of hazards in handling, processing and storage of hazardous material and safety system provided to mitigate the risk.
20. Likely impact of the project on air, water, land, flora-fauna and nearby population
21. Emergency preparedness plan in case of natural or in plant emergencies
22. Issues raised during public hearing (if applicable) and response given
23. CER plan with proposed expenditure.
24. Occupational Health Measures
25. Post project monitoring plan
26. The project proponent shall carry out detailed hydro geological study through intuitions/NABET Accredited agencies.
27. A detailed report on the green belt development already undertaken is to be furnished and also submit the proposal for green belt activities.
28. The proponent shall propose the suitable control measure to control the fugitive emissions during the operations of the mines.
29. A specific study should include impact on flora & fauna, disturbance to migratory pattern of animals.
30. Reserve funds should be earmarked for proper closure plan.
31. A detailed plan on plastic waste management shall be furnished. Further, the proponent should strictly comply with, Tamil Nadu Government Order (Ms) No.84 Environment and forests (EC.2) Department dated 25.06.2018 regarding ban on one time use and throw away plastics irrespective of thickness with effect from 01.01.2019 under Environment (Protection) Act, 1986. In this connection, the project proponent has to furnish the action plan.

Besides the above, the below mentioned general points should also be followed:-

- a. A note confirming compliance of the TOR, with cross referencing of the relevant sections / pages of the EIA report should be provided.

- b. All documents may be properly referenced with index, page numbers and continuous page numbering.
- c. Where data are presented in the report especially in tables, the period in which the data were collected and the sources should be indicated.
- d. While preparing the EIA report, the instructions for the proponents and instructions for the consultants issued by MoEF& CC vide O.M. No. J-11013/41/2006-IA.II (I) dated 4th August, 2009, which are available on the website of this Ministry should also be followed.
- e. The consultants involved in the preparation of EIA/EMP report after accreditation with Quality Council of India (QCI)/National Accreditation Board of Education and Training (NABET) would need to include a certificate in this regard in the EIA/EMP reports prepared by them and data provided by other organization/Laboratories including their status of approvals etc. In this regard circular no F. No.J -11013/77/2004-IA-II(I) dated 2nd December, 2009, 18th March 2010, 28th May 2010, 28th June 2010, 31st December 2010 & 30th September 2011 posted on the Ministry's website <http://www.moef.nic.in/> may be referred.
- After preparing the EIA (as per the generic structure prescribed in Appendix-III of the EIA Notification, 2006) covering the above mentioned points, the proponent will take further necessary action for obtaining environmental clearance in accordance with the procedure prescribed under the EIA Notification, 2006.
 - The final EIA report shall be submitted to the SEIAA, Tamil Nadu for obtaining Environmental Clearance.
 - The TORs with public hearing prescribed shall be **valid for a period of three years** from the date of issue, for submission of the EIA/EMP report as per OMNo.J-11013/41/2006-IA-II(I)(part) dated 29th August, 2017.

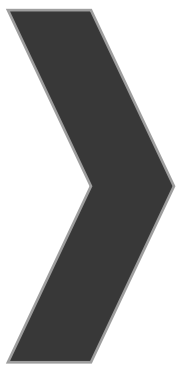

ANNEXURE-2

புவியியல் மற்றும் சுரங்கத்துறை

ந.க.எண்: கேவி1/46/2025,

உதவி இயக்குநர் அலுவலகம்,
மாவட்ட ஆட்சியர் அலுவலக வளாகம்,
விருதுநகர்.

நாள்: 18.02.2025.



குறிப்பாணை

பொருள்: கனிமங்களும் குவாரிகளும் - விருதுநகர் மாவட்டம் - அருப்புக்கோட்டை வட்டம் - காளையார்க்கிசல்குளம் கிராமம் - புலனண்கள்: 46/1(0.50.00), 46/11(0.7.00), 46/12(0.12.50), 46/3(0.6.00), 46/4(0.6.00), 46/5(0.0.50), 46/6(0.13.00), 46/7(0.20.00), 46/8(0.31.50), 46/9(0.23.50), 47/1(0.8.00), 47/10(0.3.00), 47/11A(0.2.50), 47/11B(0.33.50), 47/11C(0.39.00), 47/11D(0.47.50), 47/11E(0.20.50), 47/11F(0.16.50), 47/2(0.11.00), 47/4(0.31.00), 47/6(0.38.00), 47/7(0.28.00), 47/8(0.5.50), 47/9A(0.14.00), 47/9B(0.11.50), 47/9C(0.10.00) மொத்த விஸ்தீர்ணம் 490.50 ஹெக்டேர்ஸ் - ஐந்து (5) வருடங்களுக்கு உடைகல் மற்றும் கிராவல் குவாரி உரிமம் வழங்கல்- சரியான பரப்பு (Precise Area) தேர்வு செய்யப்பட்டது - சுரங்கத்திட்டம் மற்றும் மாநில அளவிலான சுற்றுச்சூழல் தாக்க மதிப்பீட்டு ஆணையத்தின் இசைவினைப் பெற்று சமர்ப்பிக்க கோருவது - தொடர்பாக.

- பார்வை:**
1. திரு. பெ.இளங்கோவன், த/பெ.பெ.பெரியசாமி, 2, காளநாடார் தெரு, கழுதி-623603 விண்ணப்ப நாள்:இல்லை, கிடைக்கப்பெற்ற நாள்:03.01.2025.
 2. இவ்வலுவலக கடிதம் எண் ந.க.கேவி1/46/2025, நாள்: 07.01.2025 (வருவாய் கோட்டாட்சியர், அருப்புக்கோட்டை அவர்களுக்கு முகவரியிட்டது).
 3. அருப்புக்கோட்டை வருவாய் கோட்டாட்சியர் கடித எண்.ந.க.எண்.அ2/88/2025, நாள்:03.02.2025.
 4. உதவி இயக்குநர், புவியியல் மற்றும் சுரங்கத்துறை அவர்களின் புலத்தணிக்கை அறிக்கை நாள்: 08.02.2025.
 5. குறுவட்ட அளவர், மண்டபசாலை குறுவட்டம், அருப்புக்கோட்டை அவர்களின் கடித நாள்:08.02.2025.
 6. 1959 -ம் வருடத்திய தமிழ்நாடு சிறுகணிம சலுகை விதிகள் 41 மற்றும் 42.
 7. அரசாணை- எண்.169 தொழில் (எம்.எம்.சி.1) துறை, நாள்: 04.08.2020.
 8. அரசாணை எண்.208, தொழில் (எம்.எம்.சி.1) துறை, நாள்: 21.09.2020.
 9. தொடர்புடைய ஆவணங்கள்.

விருதுநகர் மாவட்டம் அருப்புக்கோட்டை வட்டம் காளையார்க்கிசல்குளம் கிராமம் புலனண்கள்: 46/1(0.50.00), 46/11(0.7.00), 46/12(0.12.50), 46/3(0.6.00), 46/4(0.6.00), 46/5(0.0.50), 46/6(0.13.00), 46/7(0.20.00), 46/8(0.31.50), 46/9(0.23.50), 47/1(0.8.00), 47/10(0.3.00), 47/11A(0.2.50), 47/11B(0.33.50), 47/11C(0.39.00), 47/11D(0.47.50), 47/11E(0.20.50), 47/11F(0.16.50), 47/2(0.11.00), 47/4(0.31.00), 47/6(0.38.00), 47/7(0.28.00),



47/8(0.5.50), 47/9A(0.14.00), 47/9B(0.11.50), 47/9C(0.10.00) மொத்த விஸ்தீரணம் 4.90.50 ஏர்ஸ் பரப்பளவில் ஐந்து (5) வருடங்களுக்கு உடைகல் மற்றும் கிராவல் குவாரி குத்தகை உரிமம் வழங்கக்கோரி கமுதி, காளநாடார் தெரு, க.எண்.2 குடியிருந்து வரும் திரு.பெ.இளங்கோவன், த/பெ.பெரியசாமி என்பவர் பார்வை 1-ல் காணும் விண்ணப்பத்தினை சமர்ப்பித்துள்ளார்.

2) பார்வை 3ல் காணும் வருவாய் கோட்டாட்சியர், அருப்புக்கோட்டை அவர்களின் அறிக்கையில் உடைகல் மற்றும் கிராவல் குவாரி அமைக்க உரிமம் வழங்கக் கோரியுள்ள புல எண்கள் கீழ்க்கண்ட விவரப்படி காளையார் கரிசல்குளம் கிராமக்கணக்கில் தாக்கலாகியுள்ளது எனவும்,

வ. எண்	புல எண்	பரப்பு	பட்டா எண்	உரிமையாளர் பெயர்	நான்கு மால் விரம்
1	46/1	0.50.00	1047	ராமசாமி நாடார் மகன் சங்கர் (1) ராஜகுமார் (2) பழனிசாமி (3), ராஜேஷ்கண்ணா (4) பெரியசாமி நாடார் மகன் தங்கபாண்டியன் (5), சண்முகநாதன் (6) பழனிசாமி (7), இளங்கோவன் (8)	வடக்கு: 44/8,9 விஜயகுமார் (வகை), 44/11 ருக்குமணியம்மாள் (வகை)
					தெற்கு: 46/2A,3,4,6 சங்கர் (வகை) 46/2B, பழனிசாமி (வகை)
					கிழக்கு: 45/3A இராமசாமி
					மேற்கு: 46/7 சங்கர் (வகை)
2	46/3	0.07.00			வடக்கு: 46/1 சங்கர் (வகை)
					தெற்கு: 47/4 சங்கர் (வகை)
					கிழக்கு: 46/4 சங்கர் (வகை)
					மேற்கு: 46/2B பழனிசாமி (வகை)
4	46/4	0.06.00			வடக்கு: 46/1 சங்கர் (வகை)
					தெற்கு: 47/6 சங்கர் (வகை)
					கிழக்கு: 46/6 சங்கர் (வகை)
					மேற்கு: 46/3 சங்கர் (வகை)
4	46/5	0.00.50			வடக்கு: 46/1 சங்கர் (வகை)
					தெற்கு: 46/4 சங்கர் (வகை)
					கிழக்கு: 46/6 சங்கர் (வகை)
					மேற்கு: 46/4 சங்கர் (வகை)
5	46/6	0.13.00			வடக்கு: 46/1 சங்கர் (வகை)
					தெற்கு: 47/8,9A சங்கர் (வகை)
					கிழக்கு: 46/7 சங்கர் (வகை)
					மேற்கு: 46/4,5 சங்கர் (வகை)
6	46/7	0.20.00			வடக்கு: 46/9 விஜயகுமார் (வகை)
					தெற்கு: 47/9A சங்கர் (வகை)
					கிழக்கு: 46/8 சங்கர் (வகை)
					மேற்கு: 46/1,6 சங்கர் (வகை)
7	46/8	0.31.50			வடக்கு: 44/11 ருக்குமணியம்மாள் (வகை)
					தெற்கு: 47/11B சங்கர் (வகை)
					கிழக்கு: 46/9 சங்கர் (வகை)
					மேற்கு: 46/7 சங்கர் (வகை)
8	46/9	0.23.50			வடக்கு: 44/1 ருக்குமணியம்மாள் (வகை) கல்யாணசுந்தரம் கிராமம்
					தெற்கு: 47/11B, 46/11 சங்கர் (வகை)
					கிழக்கு: 46/10, 11B சங்கர் (வகை)




வ. எண்	புல எண்	பரப்பு	பட்டா எண்	உரிமையாளர் பெயர்	நான்கு மாவட்ட விரும்பு
9	46/11	0.07.00			மேற்கு: 46/8 சங்கர் (வகை) வடக்கு: 46/9 சங்கர் (வகை) தெற்கு: 46/12 சங்கர் (வகை) கிழக்கு: 46/13A சங்கர் (வகை) மேற்கு: 47/11B சங்கர் (வகை) வடக்கு: 46/11 சங்கர் (வகை) தெற்கு: 47/11D சங்கர் (வகை) கிழக்கு: 46/13A, 47/11E சங்கர் (வகை) மேற்கு: 47/11B சங்கர் (வகை) வடக்கு: 46/2A சங்கர் (வகை) 46/2B பழனிசாமி (வகை) தெற்கு: 47/2 சங்கர் (வகை) கிழக்கு: 47/4 சங்கர் (வகை) மேற்கு: 45/3C சரவணகணேசன் வடக்கு: 47/1 சங்கர் (வகை) தெற்கு: 47/3 பெரிய நாயகம் (வகை) கிழக்கு: 47/4 சங்கர் (வகை) மேற்கு: 45/3 சரவணகணேசன் வடக்கு: 46/3 சங்கர் (வகை) தெற்கு: 42/8 பாக்கியசுப்பு கிழக்கு: 47/6 சங்கர் (வகை) மேற்கு: 42/7, 47/3 பெரியநாயகம் (வகை) 47/1,2 சங்கர் (வகை) வடக்கு: 46/4 சங்கர் (வகை) தெற்கு: 47/5 சுப்புத்தாய் (வகை) 48-வாரி (ஒடை) கிழக்கு: 47/8,7 சங்கர் (வகை) மேற்கு: 47/4 சங்கர் (வகை) வடக்கு: 47/8 சங்கர் (வகை) தெற்கு: 48 -ஒடை (வாரி) கிழக்கு: 147/9A, 9B, 9C, சங்கர் (வகை) மேற்கு: 47/6 சங்கர் (வகை) வடக்கு: 46/1 சங்கர் (வகை) தெற்கு: 47/6,7 சங்கர் (வகை) கிழக்கு: 47/9A சங்கர் (வகை) மேற்கு: 47/6 சங்கர் (வகை) வடக்கு: 46/7 சங்கர் (வகை) தெற்கு: 47/9B சங்கர் (வகை) கிழக்கு: 47/10,11B சங்கர் (வகை) மேற்கு: 47/8,7 சங்கர் (வகை) வடக்கு: 47/9A சங்கர் (வகை) தெற்கு: 47/9C சங்கர் (வகை) கிழக்கு: 47/11D,11C சங்கர் (வகை) மேற்கு: 47/7 சங்கர் (வகை) வடக்கு: 47/9B சங்கர் (வகை)
10	46/12	0.12.50			
11	47/1	0.08.00			
12	47/2	0.11.00			
13	47/4	0.31.00			
14	47/6	0.38.00			
15	47/7	0.28.00			
16	47/8	0.05.50			
17	47/9A	0.14.00			
18	47/9B	0.11.50			
19	47/9C	0.10.00			



வ. எண்	புல எண்	பரப்பு	மீட்டர் எண்	உரிமையாளர் பெயர்	தெற்கு	கிழக்கு	மேற்கு	வடக்கு
20	47/10	0.03.00			48 ஓடை	47/11C சங்கர் (வகை)	47/7 சங்கர் (வகை)	47/11B சங்கர் (வகை)
21	47/11A	0.02.50			47/9A, 11B சங்கர் (வகை)	47/11B சங்கர் (வகை)	47/9A சங்கர் (வகை)	47/11B சங்கர் (வகை)
22	47/11B	0.33.50			47/11B சங்கர் (வகை)	47/11B சங்கர் (வகை)	47/10 சங்கர் (வகை)	46/8,9 சங்கர் (வகை)
23	47/11C	0.39.00			47/11D சங்கர் (வகை)	46/11,12 சங்கர் (வகை)	47/11A,9A சங்கர் (வகை)	47/11D சங்கர் (வகை)
24	47/11D	0.47.50			48 ஓடை	47/11D சங்கர் (வகை)	47/9B, 9C சங்கர் (வகை)	46/12, 47/11B சங்கர் (வகை)
25	47/11E	0.20.50			47/11C சங்கர் (வகை)	47/11E சங்கர் (வகை)	47/9A, 9B சங்கர் (வகை)	46/13A சங்கர் (வகை)
26	47/11F	0.16.50			46,48 ஓடை	47/11 F சங்கர் (வகை)	46/12, 47/11D சங்கர் (வகை)	46/13B சங்கர் (வகை)
					48-ஓடை	கல்யாணசுந்தரம் கிராமம்		
						47/11E சங்கர்(வகை)		

மனுதாரர் கல்குவாரி அமைக்க உரிமம் கோருகின்ற புல எண்ணிலிருந்து மேற்குப் பகுதியில் 160 மீட்டர் தொலைவில் புல எண்43/2B -ல் கிருஷ்ணசாமி மகன் ராமசாமி என்பவருக்கு சொந்தமான செயல்படாத கல்குவாரி அமைந்துள்ளது. மேற்படி கல்குவாரி அமைக்க உரிமம் கோருகின்ற புல எண்ணிலிருந்து கிழக்கு பகுதியில் 160 மீட்டர் தொலைவில் புல எண்.47/13A, 13B -ல் ராமசாமி நாடார் மகன் சங்கர் வகையறாவிற்கு சொந்தமான செயல்படாத கல்குவாரி அமைந்துள்ளது எனவும்,

கல்குவாரி அமைக்க மனு வழங்கியுள்ள புல எண்.46/1, 46/2A, 46/3, 46/4, 47/1, 47/2 ல் தற்போது உரிமம் முடிந்த செயல்படாத கல்குவாரி அமைந்துள்ளது எனவும், மேற்படி கல்குவாரி உரிமம் கோருகின்ற புல எண்களுக்கு தெற்கு பகுதியில் 50 மீட்டர் சுற்றளவில் புல எண்.48-ல் அரசு புறம்போக்கு ஓடை அமைந்துள்ளது எனவும்,

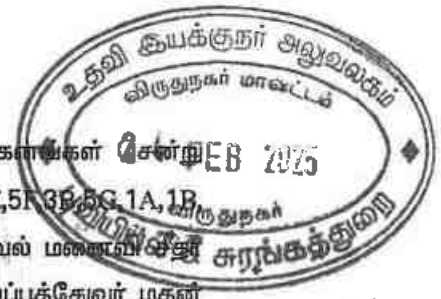

மேற்படி, கல்குவாரி உரிமம் கோருகின்ற இடத்திற்கு வண்டி வாகனங்கள் சென்று 10/1C, 1A, 1B, 1D, 3/4C, 4E, 5F, 3B, 5G, 1A, 1B, 4/10, 9, 1/1A, 11D, 1C புல எண்கள் வழியாக அனுசூல சாலைக்கு இஸ்ரவேல் மனைவிகள் மற்றும் மகள் சந்திரசேகர், முத்து கிருஷ்ணன் மகன் ரவி மற்றும் நாச்சியப்பத்தேவர் மகன் செய்யத்துரை, பதினெட்டாம்படி கருப்பசாமி என்பவர்களிடம் பாதை உரிமம் சம்மதப்பத்திரம் பெறப்பட்டுள்ளது எனவும்,

குவாரி உரிமம் கோரிய புல எண்களில் குறைந்த, உயர் மின் அழுத்த கோபுரங்கள் ஏதும் செல்லவில்லை எனவும் மேற்படி உரிமம் கோருகின்ற புல எண்களிலிருந்து 10 மீட்டர் சுற்றளவில் வண்டிபாதை, கிராமச் சாலைகள் ஏதுமில்லை எனவும்,

கல்குவாரி உரிமம் கோரிய புல எண்கள் அரசின் நில எடுப்பு பிரேரணைகள் மற்றும் தடையாணை புத்தகத்தில் பதிவுகள் ஏதுவும் இல்லை எனவும், மேற்படி கூட்டு மட்டாதாரர்களில் ஒருவரான பெரியசாமி நாடார் மகன் இளங்கோவன் என்பவருக்கு கழுதி சார்பதிவாக ஆவண எண்.225/2019 நாள்.13.02.2019 ன் மடி மேற்படி புல எண்களில் கல்குவாரி உரிமம் பெற்று நடத்திக்கொள்ள கூட்டு மட்டாவில் உள்ள மற்ற நபர்கள் பொது அதிகார ஆவணம் வழங்கியுள்ளார்கள் எனவும்,

மனுதாரர் கல்குவாரி குத்தகை உரிமம் வழங்கக்கோரி விண்ணப்பித்துள்ள புல எண்ணில் இருந்து 500 மீட்டர் சுற்றளவில் குடியிருப்பு பகுதிகள் மற்றும் கிராம நத்தம் வீட்டுமனை பிரிவுகள், கட்டுமானங்கள் ஏதுமில்லை எனவும், 50 மீட்டர் சுற்றளவில் மாநில மற்றும் தேசிய நெடுஞ்சாலைகள், இரயில் இருப்புப் பாதைகள் மற்றும் புராதான சின்னங்கள், பள்ளிகள் ஏதுமில்லை எனவும், மேலும் புல எண்களில் வழக்குகள், தாவா பிரச்சனைகள் ஏதுமில்லை எனவும்,

கல்குவாரி குத்தகை உரிமம் கோரியது தொடர்பாக மண்டபசாலை குறுவட்டம் காளையார் கரிசல்குளம் கிராமத்தில் 10.01.2025 அன்று "அ1" அறிவிப்பு விளம்பரம் செய்யப்பட்டது எனவும் பொது மக்களிடமிருந்து எந்தவித ஆட்சேபமும் நாளை தேதி வரை வரப்பெறவில்லை எனவும்,

அருப்புக்கோட்டை வட்டம், காளையார் கரிசல் குளம் கிராமம், பட்டா எண்.1047ல் புல எண். 46/1(0.50.00), 46/11(0.7.00), 46/12(0.12.50), 46/3(0.6.00), 46/4(0.6.00), 46/5(0.0.50), 46/6(0.13.00), 46/7(0.20.00), 46/8(0.31.50), 46/9(0.23.50), 47/1(0.8.00), 47/10(0.3.00), 47/11A(0.2.50), 47/11B(0.33.50), 47/11C(0.39.00), 47/11D(0.47.50), 47/11E(0.20.50), 47/11F(0.16.50), 47/2(0.11.00), 47/4(0.31.00), 47/6(0.38.00), 47/7(0.28.00), 47/8(0.5.50), 47/9A(0.14.00), 47/9B(0.11.50), 47/9C(0.10.00) மொத்த விஸ்தீரணம் 4.90.50 ஹெக்டேர்ஸ் நிலத்தில் 5 வருட காலத்திற்கு உடைகல் மற்றும் கிராவல் மண் எடுத்துக்கொள்ள ஏதுவாக அரசு சிறுகனிம வர்த்தகர்கள் விதி 2011-ன் கீழ் உரிமம் வழங்க ஏதுவாக அரசு சிறு கனிம விதிகள் மற்றும் சுற்றுசூழல் விதிகள், அருகில் அமைந்துள்ள அரசு புறம்போக்கு ஓடைகளில் எவ்வித ஆக்கிரமிப்பும் செய்யக் கூடாது என்ற நிபந்தனைகளுடனும் மற்றும் வழிமுறைகளுக்கு உட்பட்டு கிரசர் உரிமம் வழங்கிட ஏதுவாக பரிந்துரை செய்கிறேன் எனவும் தெரிவித்துள்ளார்.

3) பார்வை 4ல் காணும் உதவி இயக்குநர், புவியியல் மற்றும் சுரங்கத்துறை அவர்களின் அறிக்கையில் உடைகல் மற்றும் கிராவல் குவாரி உரிமம் வழங்கக் கோரும்



புலங்கள் புஞ்சை வகைப்பாடுடைய தரிசு நிலங்களாகும் எனவும், புலங்களின் மேற்பரப்பில் சமதளமாகவும், விவசாய பணிகள் ஏதுமின்றி தரிசாக உள்ளது. புலங்களின் மேற்பரப்பில் காணப்படும் மண், சிதைந்த பாறைகளை (Weathered Rock), தொடர்ந்து சார்னகைட் (Charnockite) எனப்படும் கடின பாறைகள் (Hard rock) உள்ளது அருகில் உள்ள குவாரியில் ஆய்வு செய்ததில் தெரியவருகிறது. கடின பாறைகளில் காணப்படும் வேறுபட்ட நிறங்கள் (Different in colours), இணைப்புகள் (Joints), பிளவுகள், கீரல்கள் (Cracks) வெடிப்புகள் மற்றும் மாறுபட்ட அளவு கொண்ட கனிமங்கள் காரணமாக இப்பாறைகளில் மெருகேற்றக் கூடிய வண்ண கற்களை (Polished Granite / Blocks) உற்பத்தி செய்ய இயலாது. இவ்வகை பாறைகளில் இருந்து கட்டிடப்பணிகள் மற்றும் சாலை / இரயில்வே பணிகளுக்கு தேவைப்படும் கற்கள், ஐல்லிகள் மற்றும் எம்-சாண்ட் ஆகியவற்றை உற்பத்தி செய்ய இயலும் எனவும்,

உடைகல் மற்றும் கிராவல் குவாரி உரிமம் வழங்கக் கோரும் புலங்களிலிருந்து 300 மீட்டர் சுற்றளவில் குடியிருப்புகள், பள்ளிகள், கோயில்கள், மசூதிகள், சுடுகாடு ஏதும் இல்லை. 50 மீட்டர் சுற்றளவில் தேசிய / மாநில நெடுஞ்சாலைகள், ஆறுகள், கட்டிடங்கள், உயர் மின்கம்பிகள் இல்லை. உயர்வகை மரங்கள் ஏதுவும் இல்லை. வனத்துறையால் பாதுகாக்கப்பட்ட பகுதியாக அறிவிக்கப்பட்ட சரணாலயங்கள், தேசிய பூங்காக்கள் சுற்றுச்சூழல் உணர் திறன் மிக்க பகுதிகள் (ECO-SENSITIVE ZONE), 1 கி.மீட்டர் சுற்றளவில் காடுகள், 500 மீட்டர் சுற்றளவில் அருங்காட்சியக துறையின் மூலம் பாதுகாக்கப்பட்ட பகுதிகளாக அறிவிக்கப்பட்ட இடங்கள் மற்றும் வரலாற்று சின்னங்கள் ஏதும் இல்லை எனவும்,

கல்குவாரி அமைக்க மனு வழங்கியுள்ள புல எண்.46/1, 46/2A, 46/3, 46/4, 47/1, 47/2 ல் தற்போது உரிமம் முடிந்த செயல்படாத கல்குவாரி அமைந்துள்ளது எனவும், மேற்படி கல்குவாரி உரிமம் கோருகின்ற புல எண்களுக்கு தெற்கு பகுதியில் 50 மீட்டர் சுற்றளவில் புல எண்.48-ல் அரசு புறம்போக்கு ஒடை அமைந்துள்ளது எனவும்,

எனவே, விண்ணப்பதாரர் திரு.இளங்கோவன், த/பெ.பெரியசாமி என்பவரின் கோரிக்கையினை ஏற்று விருதுநகர் மாவட்டம், அருப்புக்கோட்டை வட்டம், காளையார்கிரிசல்குளம் கிராமம், புல எண்கள்: 46/1(0.50.00), 46/3(0.07.00), 46/4(0.06.00), 46/5(0.00.50), 46/6(0.13.00), 46/7(0.20.00), 46/8(0.31.50), 46/9(0.23.50), 46/11(0.07.00), 46/12(0.12.50), 47/1(0.08.00), 47/2(0.11.00), 47/4(0.31.00), 47/6 (0.32.00), 47/7(0.21.00), 47/8(0.05.50), 47/9A(0.14.00), 47/9B(0.11.50), 47/9C(0.01.00), 47/10(0.03.00), 47/11A(0.02.50), 47/11B(0.33.50), 47/11C(0.06.00), 47/11D(0.26.50), 47/11E(0.04.50), 47/11F(0.03.50) மொத்த விஸ்தீர்ணம் 4.90.50 ஹெக்டேரில் 3.85.50 ஹெக்டேர்ஸ் உடைகல் மற்றும் கிராவல் குவாரி உரிமம் ஐந்தாண்டுகளுக்கு (5) தமிழ்நாடு சிறுகனிம சலுகை விதிகள் விதிஎண்.19 மற்றும் 20-ன் படி பின்வரும் நிபந்தனைகளுக்குட்பட்டு வழங்க பரிந்துரை செய்கிறேன் எனவும் தெரிவித்துள்ளார்.

நிபந்தனைகள்

1. புலத்தை சுற்றி அமைந்துள்ள பட்டா நிலங்களுக்கு 7.5 மீட்டர் பாதுகாப்பு இடைவெளி விட்டு குவாரி பணிபுரிய வேண்டும்.



2. அருகில் உள்ள செயல்படாத குவாரிகளுக்கு பாதிப்பு ஏற்படாத வகையில் குவாரிப்பணி மேற்கொள்ள வேண்டும்.
3. 50 மீட்டர் சுற்றளவில் புல எண்.48-ல் அரசு புறம்போக்கு ஓடை அமைந்துள்ளது. எனவே, அரசு புறம்போக்கு ஓடைக்கு உரிய பாதுகாப்பு 50 மீட்டர் இடைவெளி அளித்து குவாரி பணி மேற்கொள்ள வேண்டும்.
4. விண்ணப்பிக்கப்பட்டுள்ள புல எண்ணிற்கு அருகில் விருதுநகரிலிருந்து அழகாபுரி செல்லும் வண்டிப்பாதை உள்ளது. எனவே, வண்டிப்பாதைக்கு உரிய பாதுகாப்பு இடைவெளி அளித்து குவாரிப்பணி மேற்கொள்ள வேண்டும்.
5. பொதுமக்கள் / விவசாய நிலங்களுக்கு பாதிப்பு ஏற்படாத வகையில் தகுதி வாய்ந்த அங்கீகரிக்கப்பட்ட நபர்கள் மூலம் வெடிமருந்துகள் சேமிக்கப்பட்டு குவாரியில் வெடித்தல் வேண்டும். குவாரியில் குறைந்த சக்தி கொண்ட வெடி மருந்துகளை பயன்படுத்தல் வேண்டும்.
6. சுரங்கத்திட்டம் மற்றும் சுற்றுச்சூழல் தடையில்லாச் சான்று குத்தகை உரிமம் வழங்குவதற்கு முன் சமர்ப்பிக்க வேண்டும்.
7. குவாரியில் வேலை செய்யும் தொழிலாளர்கள் தொழிலாளர் நலவாரியம் மற்றும் காப்பீடு திட்டத்தில் பதிவு செய்து தொழிலாளர் நலன் பேண்பட வேண்டும்.
8. குழந்தை தொழிலாளர்களை குவாரி பணியில் அமர்த்தக் கூடாது.
9. கனிமங்களை வாகனங்களில் கொண்டு செல்லும் போது பாதசாரிகள், பொது மக்கள் மற்றும் பிற வாகனங்கள் பாதிக்காதவண்ணம் தார்பாய்கள் கொண்டு மூடி எடுத்துச் செல்ல வேண்டும்.

4) பார்வை 5ல் காணும் குறுவட்ட அளவர், மண்டபசாலை குறுவட்டம், அருப்புக்கோட்டை அவர்களின் அறிக்கையில் குவாரி அமைக்க உரிமம் வழங்க கோரும் புல எண்களின் மொத்த பரப்பான 4.90.50 ஹெக்டேர் நிலத்தில் 1.05.00 ஹெக்டேர் பரப்பு கொண்ட நிலம் புல எண்.48 (அரசு புறம்போக்கு ஓடை) விருந்து 50 மீட்டர் தொலைவிற்குள் அமைந்துள்ளது எனவும், மேலும் மனுதாரர் குவாரி அமைக்க உரிமம் வழங்க கோரும் புல எண்களின் மொத்த பரப்பில் (4.90.50 ஹெக்டேர்) ஓடையிலிருந்து 50-மீட்டர் தொலைவிற்குள் உள்ள பரப்பான 1.05.00 ஹெக்டேர் நிலம் போக, மீதம் 3.85.50 ஹெக்டேர் பரப்பு கொண்ட நிலம் மட்டும் உள்ளது என தெரிவித்துள்ளார்.

5) எனவே, வருவாய் கோட்டாட்சியர், அருப்புக்கோட்டை மற்றும் உதவி இயக்குநர் புவியியல் மற்றும் சுரங்கத்துறை அலுவலர்களின் பரிந்துரையினை ஏற்றும் நிபந்தனைகளுக்கு உட்பட்டும், குறுவட்ட அளவர், மண்டபசாலை குறுவட்டம், அருப்புக்கோட்டை அவர்களின் அறிக்கையில் குறிப்பிட்டுள்ளபடி விருதுநகர் மாவட்டம், அருப்புக்கோட்டை வட்டம், காளையார்க்கிசல்குளம் கிராமம், புல எண்கள்: 46/1(0.50.00), 46/3(0.07.00), 46/4(0.06.00), 46/5(0.00.50), 46/6(0.13.00), 46/7(0.20.00), 46/8(0.31.50), 46/9(0.23.50), 46/11(0.07.00), 46/12(0.12.50), 47/1(0.08.00), 47/2(0.11.00), 47/4(0.31.00), 47/6 (0.32.00), 47/7(0.21.00), 47/8(0.05.50), 47/9A(0.14.00), 47/9B(0.11.50), 47/9C(0.01.00), 47/10(0.03.00), 47/11A(0.02.50), 47/11B(0.33.50), 47/11C(0.06.00), 47/11D(0.26.50), 47/11E(0.04.50), 47/11F(0.03.50) மொத்த விஸ்தீரணம் 3.85.50 ஹெக்டேர்ஸ் நிலத்திற்கு 1959-ம் வருடத்திய தமிழ்நாடு சிறுகனிம சலுகை விதிகள் விதி எண்: 19 மற்றும் 20-ன்படி ஐந்து வருட காலத்திற்கு உடைகல் மற்றும் கிராவல் குவாரி உரிமம் வழங்க தகுதி வாய்ந்த நிலப்பரப்பாக (Precise area) கருதப்படுகிறது.



தமிழ்நாடு சிறுகனிம சலுகை விதிகள்-1959 விதி எண்:41ன்படி குவாரி பணி மேற்கொள்வது தொடர்பாக வரைவு சுரங்கத் திட்டத்தினை (Mining Plan) 90 தினங்களுக்குள் சமர்ப்பிக்குமாறும், விதி எண்: 42-ன்படி மாநில அளவிலான சுற்றுச்சூழல் தாக்க மதிப்பீட்டு ஆணையத்தின் (State Level Environmental Impact Assessment Authority) இசைவினைப் பெற்று சமர்ப்பிக்குமாறும் மனுதாரர் திரு.பெ.இளங்கோவன், த/பெ.பெரியசாமி கேட்டுக் கொள்ளப்படுகிறார்.

[Handwritten signature]
10/2/25

உதவி இயக்குநர்,

புவியியல் மற்றும் சுரங்கத்துறை,


விருதுநகர்

[Handwritten signature]
10/2/25

பெறுநர்

திரு. பெ.இளங்கோவன்,
த/பெ.பெ.பெரியசாமி,
2, காளநாடார் தெரு,
கழுதி-623603
நகல்

உறுப்பினர் செயலர்,
மாநில சுற்றுசூழல் தாக்க மதிப்பீட்டு ஆணையம் (SEIAA),
சென்னை.

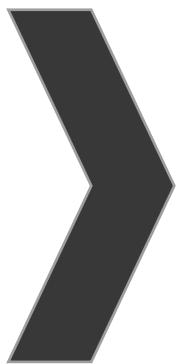

ANNEXURE-3

From

Dr.S.Suhatharahima, M.Sc.,Ph.D.,
Assistant Director,
Geology and Mining,
Virudhunagar.

To

Thiru.P.Elangovan,
S/o Periyasamy,
No: 2 , Kalanadar Street,
Kamuthi,
Ramanathapuram District-623 603

Roc. No: KV1/46/2025, Dated:03.03.2025.

Sir,

Sub: Mines and Minerals - Minor Mineral -Virudhunagar District -Aruppukottai Taluk - Kalaiyarkarisalkulam-Patta Land-SF.No: 46/1 (0.50.00), 46/3 (0.07.00), 46/4 (0.06.00), 46/5 (0.00.50), 46/6 (0.13.00), 46/7 (0.20.00), 46/8 (0.31.50), 46/9 (0.23.50), 46/11 (0.07.00), 46/12 (0.12.50), 47/1 (0.08.00), 47/2 (0.11.00), 47/4 (0.31.00), 47/6 (0.32.00), 47/7 (0.21.00), 47/8 (0.05.50), 47/9A (0.14.00), 47/9B (0.11.50), 47/9C (0.01.00), 47/10 (0.03.00), 47/11A (0.02.50), 47/11B (0.33.50), 47/11C (0.06.00), 47/11D (0.26.50), 47/11E (0.04.50), 47/11F (0.03.50) - Extent - 4.90.50 Hectares - Quarry lease application preferred by Thiru.P. Elangovan for quarrying Rough Stone and Gravel - Approval of Mining Plan - Regarding.

- Ref: 1. Thiru.P.Elangovan, S/o Periyasamy, letter, dated: 03.01.2025.
2. The Assistant Director, Geology and Mining, Virudhunagar Rc.No.KV1/46/2025, Dated: 13.12.2024.
3. Thiru.P.Elangovan, S/o Periyasamy, letter, dated: 24.02.2025.

Thiru.P.Elangovan, S/o Periyasamy, has preferred an application for the grant of quarrying lease to quarry Rough Stone and Gravel over an extent of 4.90.50 Hectares of Patta Land in S.F.Nos: 46/1(0.50.00), 46/11(0.7.00), 46/12(0.12.50), 46/3(0.6.00), 46/4(0.6.00), 46/5(0.0.50), 46/6(0.13.00), 46/7(0.20.00), 46/8(0.31.50), 46/9(0.23.50), 47/1(0.8.00), 47/10(0.3.00), 47/11A(0.2.50), 47/11B(0.33.50), 47/11C(0.39.00), 47/11D(0.47.50), 47/11E(0.20.50), 47/11F(0.16.50), 47/2(0.11.00), 47/4(0.31.00), 47/6(0.38.00), 47/7(0.28.00), 47/8(0.5.50), 47/9A(0.14.00), 47/9B(0.11.50), 47/9C(0.10.00) of Kalaiyarkarisalkulam , Aruppukottai Taluk , Virudhunagar District for a period of 05 (Five) Years Under Rule 19 of Tamil Nadu Minor Mineral Concession Rules 1959.

2) The application was examined and consented to grant lease to quarrying Rough Stone and Gravel over an extent of 3.85.50 Hectares of Patta Land in S.F.Nos: 46/1(0.50.00), 46/3(0.07.00), 46/4(0.06.00), 46/5(0.00.50), 46/6(0.13.00), 46/7(0.20.00), 46/8(0.31.50), 46/9(0.23.50), 46/11(0.07.00), 46/12(0.12.50), 47/1(0.08.00), 47/2(0.11.00), 47/4(0.31.00), 47/6 (0.32.00), 47/7(0.21.00), 47/8(0.05.50), 47/9A(0.14.00), 47/9B(0.11.50), 47/9C(0.01.00), 47/10(0.03.00), 47/11A(0.02.50), 47/11B(0.33.50), 47/11C(0.06.00), 47/11D(0.26.50), 47/11E(0.04.50), 47/11F(0.03.50) for a period of 5 (Five) years subject to produce Mining Plan for approval and to obtain Environment Clearance from SEIAA in the reference 2nd cited.

3) The applicant has submitted the Mining Plan, prepared as per the guidelines issued by the Commissioner of Geology and Mining and as per the Rules and Acts. The Geological reserves, Mineable reserves and yearwise production are discussed in Part A in 4.3 (a) & (b) Tables of the mining plan. The Geological reserves is estimated as 40,90,955 Ts Rough stone and 4,98,482 Ts of Gravel upto a depth of 47 m below ground level. The mineable reserve is computed as 17,38,742.50 MTs of Roustone and 3,95,258 MTs of Gravel formation upto a depth 47 m (below ground level) but the applicant has proposed to carry out 13,39,483.75 MTs of Roughstone and 3,95,258 MTs of gravel formation for the period of five years.

4) The applicant can quarry the mineral in the following measurements:-

MINEABLE RESERVES
The Yearwise Production and Development Table
Table No - 3

Table No. 5										
Year	Section	Bench	Length in (m)	Width in (m)	Depth in (m)	Gravel in m³	Rough stone in m³	Bulk Density	Gravel in MTs	Mineable Reserves of Rough stone in MTs
I	XY-AB	I	25	182	2	9100	-	2	18200	-
		II	22	176	5	19360	-	2	38720	-
		III	17	166	5	-	14110	2.75	-	38802.50
		IV	12	156	5	-	9360	2.75	-	25740.00
		V	7	146	5	-	5110	2.75	-	14052.50
	XY-CD	I	40	141	2	11280	-	2	22560	-
		II	40	135	5	27000	-	2	54000	-
		III	40	125	5	-	25000	2.75	-	68750.00
		IV	40	115	5	-	23000	2.75	-	63250.00
		V	40	105	5	-	21000	2.75	-	57750.00
Total						66740	97580	-	133480	268345.00

Year	Section	Bench	Length in (m)	Width in (m)	Depth in (m)	Gravel in m³	Rough stone in m³	Bulk Density	Gravel in MTs	Mineable Reserves of Rough stone in MTs
II	XY-CD	I	17	141	2	4794	-	2	9588	-
		II	17	135	5	11475	-	2	22950	-
		III	17	125	5	-	10625	2.75	-	29218.75
		IV	17	115	5	-	9775	2.75	-	26881.25
		V	17	105	5	-	8925	2.75	-	24543.75
	XY-EF	I	20	139	2	5560	-	2	11120	-
		II	20	156	5	15600	-	2	31200	-
		III	20	156	5	-	15600	2.75	-	42900.00
		IV	20	154	5	-	15400	2.75	-	42350.00
		V	20	199	5	-	19900	2.75	-	54725.00
	XY-GH	I	26	145	2	7540	-	2	15080	-
		II	26	139	5	18070	-	2	36140	-
		III	26	129	5	-	16770	2.75	-	46117.50
	Total						63039	96995	-	126078
III	XY-GH	I	71	145	2	20590	-	2	41180	-
		II	68	139	5	47260	-	2	94520	-
		III	63	129	5	-	40635	2.75	-	111746.25
		IV	84	119	5	-	49980	2.75	-	137445.00
		V	12	109	5	-	6540	2.75	-	17985.00
	Total						67850	97155	-	135700
IV	XY-GH	V	67	109	5	-	36515	2.75	-	100416.25
		VI	74	99	5	-	36630	2.75	-	100732.50
	XY-EF	VI	20	189	5	-	18900	2.75	-	51975.00
		XY-CD	VI	10	95	5	-	4750	2.75	-
	Total						-	96795	-	-
V	XY-CD	VI	47	95	5	-	22325	2.75	-	61393.75
		VII	52	85	5	-	22100	2.75	-	60775.00
	XY-EF	VII	20	179	5	-	17900	2.75	-	49225.00
		XY-GH	VII	69	89	5	-	30705	2.75	-
	VIII		14	79	5	-	5530	2.75	-	15207.50
	Total						-	98560	-	-
Grand Total						197629	487085	-	395258	1339483.75

5) The mineable reserve is computed as 17,38,742.50 MTs of Roustone and 3,95,258 MTs of Gravel formation upto a depth 47 m (below ground level) but the applicant has proposed to carry out 13,39,483.75 MTs of Roughstone and 3,95,258 MTs of gravel formation for the period of five years.

6) The Environmental Management Plan and Mine closure plan are discussed in Part B, Chapter 10 and 11 and all conditions has been incorporated in the Mining Plan as laid down by the authorities.

7) In view of the above, in exercise of the powers delegated under Rule 41 of Tamil Nadu Minor Mineral Concession Rules, 1959, I hereby approve the Mining Plan submitted by Thiru.P.Elangovan for quarrying Rough Stone and Gravel over an Extent 3.85.50 Hectares of patta lands in SF.Nos: 46/1(0.50.00), 46/3(0.07.00), 46/4(0.06.00), 46/5(0.00.50), 46/6(0.13.00), 46/7(0.20.00), 46/8(0.31.50), 46/9(0.23.50), 46/11(0.07.00),

46/12(0.12.50), 47/1(0.08.00), 47/2(0.11.00), 47/4(0.31.00), 47/6(0.32.00), 47/7(0.21.00), 47/8(0.05.50), 47/9A(0.14.00), 47/9B(0.11.50), 47/9C(0.01.00), 47/10(0.03.00), 47/11A(0.02.50), 47/11B(0.33.50), 47/11C(0.06.00), 47/11D(0.26.50), 47/11E(0.04.50), 47/11F(0.03.50) of Kalaiyarkarisalkulam, Aruppukottai Taluk, Virudhunagar District for a period of 5 years to obtain Environment Clearance from SEIAA, Chennai subject to the following conditions:

1. The Mining Plan is approved without prejudice to any other law applicable to the quarry permission from time to time where such Laws are made by the State Government or any other authority.
2. This approval of the Mining Plan does not in any way imply the approval of the Government in terms of any other provisions of the Tamil Nadu Minor Mineral Concession Rules, 1959.
3. The Mining Plan is approved without prejudice to any other order or direction from any court of competent jurisdiction.
4. The approval of the Mining Plan does not in any way imply the approval of the Government in terms of any other provisions of the Mines and Minerals (Development and Regulation) Amendment Act, 2015 or any other connected Laws including, Environment Protection.
5. Act, 1986, and the Rules made there under in Tamil Nadu Minor Mineral Concession Rules, 1959.

Encl: Two copies of Mining Plan.


Assistant Director,
Geology and Mining,
Virudhunagar.

Copy to:
The Member Secretary,
State Level Environmental Impact
Assessment Authority,
PanagalMaligai, No. 1 Jeenis Road, Saidapet,
Chennai -15.

MINING PLAN FOR KALAIYARKARISALKULAM ROUGH STONE & GRAVEL QUARRY

(Prepared under rule 19(1), 41 & 42 of Tamil Nadu
Minor Mineral Concession Rules, 1959)

LOCATION OF THE QUARRY LEASE APPLIED AREA

STATE : TAMIL NADU
DISTRICT : VIRUDHUNAGAR
TALUK : ARUPPUKOTTAI
VILLAGE : KALAIYARKARISALKULAM
S.F.NOS : 46/1, 46/3, 46/4, 46/5, 46/6, 46/7, 46/8,
46/9, 46/11, 46/12, 47/1, 47/2, 47/4,
47/6(P), 47/7(P), 47/8, 47/9A, 47/9B(P),
47/9C(P), 47/10, 47/11A, 47/11B, 47/11C(P),
47/11D(P), 47/11E(P) and 47/11F(P)

EXTENT: 3.85.50Ha

FOR

APPLICANT

Thiru.P.Elangovan,
S/o.Periyasamy,
No.2, Kalanadar Street, Kamuthi,
Ramanathapuram District -623 603.

PREPARED BY

C.Natarajan, M.Sc.,M.Phil.,
Qualified Person
No.93/36E2, Subramaniyar Kovil Street,
Omalar Taluk, Salem District, Tamil Nadu,
Pin code-636 455.
Mobile: 97502 23535 & 94446 54520.


ECO-FRIENDLY



SUSTAINABILITY



SAFETY

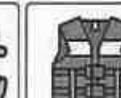

(PPE)

P.Elangovan,
S/o.Periyasamy,
No.2, Kalanadar Street,
Kamuthi,
Ramanathapuram District-623603.



CONSENT LETTER FROM THE APPLICANT

The Mining Plan in respect of **Rough Stone and Gravel** quarry over an extent of 3.85.50hectares of Patta lands in S.F.Nos.46/1, 46/3, 46/4, 46/5, 46/6, 46/7, 46/8, 46/9, 46/11, 46/12, 47/1, 47/2, 47/4, 47/6(P), 47/7(P), 47/8, 47/9A, 47/9B(P), 47/9C(P), 47/10, 47/11A, 47/11B, 47/11C(P), 47/11D(P), 47/11E(P) and 47/11F(P) of Kalaiyarkarisalkulam Village, Aruppukottai Taluk, Virudhunagar District, Tamil Nadu State has been prepared by

C.Natarajan, M.Sc.,M.Phil.,
Qualified Person

I request the Assistant Director, Department of Geology and Mining, Virudhunagar District to make further correspondence regarding modifications of the Mining Plan with the said Qualified Person on this following address.

C.Natarajan, M.Sc.,M.Phil.,
Qualified Person

No.93/36E2, Subramaniyar Kovil Street,
Omalur Taluk, Salem District,
Tamil Nadu, Pin code-636 455.
Mobile:97502 23535 & 94446 54520.

I hereby undertake that all modifications so made in the Mining Plan by the Qualified Person may be deemed to have been made with my knowledge and consent and shall be acceptable to me and building on me in all respects.

Signature of the Applicant

P.Elangovan

Place: Ramanathapuram

Date: 19.02.2025

P.Elangovan,
S/o.Periyasamy,
No.2, Kalanadar Street,
Kamuthi,
Ramanathapuram District-623603.

DECLARATION

The Mining Plan in respect of **Rough Stone and Gravel** quarry over an extent of 3.85.50hectares of Patta lands in S.F.Nos.46/1, 46/3, 46/4, 46/5, 46/6, 46/7, 46/8, 46/9, 46/11, 46/12, 47/1, 47/2, 47/4, 47/6(P), 47/7(P), 47/8, 47/9A, 47/9B(P), 47/9C(P), 47/10, 47/11A, 47/11B, 47/11C(P), 47/11D(P), 47/11E(P) and 47/11F(P) of Kalaiyarkarisalkulam Village, Aruppukottai Taluk, Virudhunagar District, Tamil Nadu State has been prepared with my consultation and I have understood the contents and agree to implement the same in accordance with the Mining Laws.

Signature of the Applicant

P. Elangovan

P.Elangovan

Place: Ramanathapuram

Date: 19.02.2025

C.Natarajan, M.Sc.,M.Phil.,


Qualified Person

No.93/36E2, Subramaniyar Kovil Street,

Omalur Taluk, Salem District,

Tamil Nadu, Pin code-636 455.

Mobile:97502 23535 & 94446 54520.

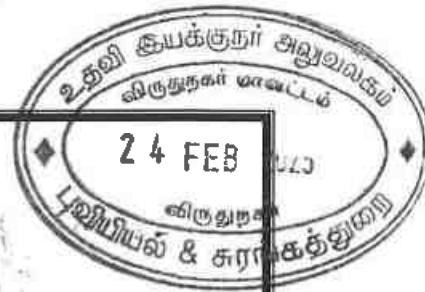

CERTIFICATE

This is to certify that, the provisions of under rules 41 & 42 as Amended in under Tamil Nadu Minor Mineral Concession Rules, 1959, have been observed in the Mining Plan for the grant of **Rough Stone and Gravel** quarry lease over an extent of 3.85.50hectares of Patta lands in S.F.Nos.46/1, 46/3, 46/4, 46/5, 46/6, 46/7, 46/8, 46/9, 46/11, 46/12, 47/1, 47/2, 47/4, 47/6(P), 47/7(P), 47/8, 47/9A, 47/9B(P), 47/9C(P), 47/10, 47/11A, 47/11B, 47/11C(P), 47/11D(P), 47/11E(P) and 47/11F(P) of Kalaiyarkarisalkulam Village, Aruppukottai Taluk, Virudhunagar District, Tamil Nadu State applied by Thiru.P.Elangovan, for fresh quarry lease.

Wherever specific permission / exemptions / relaxations or approvals are required, the applicant will approach the concerned authorities of State and Central Governments for granting such permissions etc.

Certified

Signature of Qualified Person.


C.Natarajan, M.Sc.,M.Phil.,

Qualified Person

C.NATARAJAN M.Sc.,M.Phil.,

Qualified Person

This Mining is approved based on guidelines/ instructions issued in the CGM, Letter No.3868/LC/2012 dated 19-11-2012 and incorporation of the particulars specified in the latter Roc.No. K.V.I. 46-2025

Dated 03.03.2025 of the Deputy Director of Geology and Mining, Virudhunagar and subject to further Fulfillment of the conditions laid down under rule 41,42 of Tamil Nadu Minor Mineral Concession Rules 1959

This Mining Plan is approved Subject to the conditions / Stipulation Indicated in the Mining Plan Approval

Letter Roc. No. K.V.I-46-2025 Dated 3-3-2025


Assistant Director of Geology & Mining
Virudhunagar

C.Natarajan, M.Sc.,M.Phil.,

Qualified Person

No.93/36E2, Subramaniyar Kovil Street,

Omalur Taluk, Salem District,

Tamil Nadu, Pin code-636 455.

Mobile:97502 23535 & 94446 54520.



CERTIFICATE

Certified that, in preparation of Mining Plan for **Rough Stone and Gravel** quarry over an extent of 3.85.50hectares of Patta lands in S.F.Nos.46/1, 46/3, 46/4, 46/5, 46/6, 46/7, 46/8, 46/9, 46/11, 46/12, 47/1, 47/2, 47/4, 47/6(P), 47/7(P), 47/8, 47/9A, 47/9B(P), 47/9C(P), 47/10, 47/11A, 47/11B, 47/11C(P), 47/11D(P), 47/11E(P) and 47/11F(P) of Kalaiyarkarisalkulam Village, Aruppukottai Taluk, Virudhunagar District, Tamil Nadu State for Thiru.P.Elangovan, covers all the provisions of Mines Act, Rules, and Regulations etc., made there under and whenever specific permission are required, the applicant will approach the Director General of Mines Safety, Chennai. The standards prescribed by DGMS in respect of Mines Health will be strictly implemented.

Certified

Signature of Qualified Person.


C.Natarajan, M.Sc.,M.Phil.,


Qualified Person

C.NATARAJAN M.Sc.,M.Phil.,

Qualified Person

Place: Salem

Date: 20.02.2025

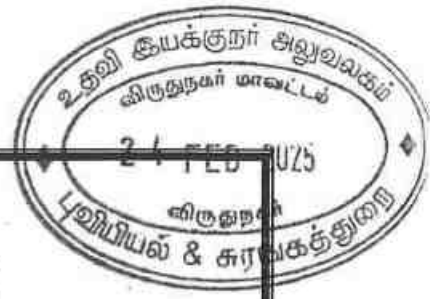

CERTIFICATE

Certified that I, C.Natarajan, residing at No.93/36 E2, Subramanியar Kovil Street, Omalur Taluk, Salem District, Tamil Nadu, Pin Code-636 455. I am a Post graduate in Geology (M.Sc., Geology) from Annamalai university and more than five years of experience in mining Field.

Rule 15(1)(a) and (b) of Minerals (Other than Atomic, Hydro Carbons Energy Minerals) concession Rules 2016 stipulates the eligibility for preparing Mining Plans as *"(1)(a) a post graduate degree in Geology granted by a university established"* and *(1)(b) "Professional experience of five years of working in a supervisory capacity in the field of mining after obtaining the degree"*. Since my qualification and experience are satisfied the Rule (1)(a) and (1)(b) of 15 of the Said Rules, I am eligible to prepare Mining Plans for both Major and Minor Minerals.

Accordingly I prepared this Mining Plan in respect of Rough Stone and Gravel quarry lease applied for an extent of 3.85.50hectares of Patta land in S.F.Nos.46/1, 46/3, 46/4, 46/5, 46/6, 46/7, 46/8, 46/9, 46/11, 46/12, 47/1, 47/2, 47/4, 47/6(P), 47/7(P), 47/8, 47/9A, 47/9B(P), 47/9C(P), 47/10, 47/11A, 47/11B, 47/11C(P), 47/11D(P), 47/11E(P), 47/11F(P) of Kalaiyarkarisalkulam Village, Aruppukottai Taluk, Virudhunagar District, by Thiru.P.Elangovan, for a period of Five years. Since the Mining Plan is prepared as per the provisions contained in Rule 15(1) (a) and (b) of Minerals (Other than Atomic, Hydro Carbons Energy Minerals) concession Rules 2016, the same may be approved by the Competent Authority.


C.Natarajan, M.Sc., M.Phil.,

Qualified Person
C.NATARAJAN M.Sc., M.Phil.,
Qualified Person

Place: Salem

Date: 20.02.2025



CONTENTS

S. No.	Description	Page No.
1.0	Introduction and Executive Summary	1
2.0	General Information	5
3.0	Location	6
4.0	Geology and Mineral Reserves	8
5.0	Mining	14
6.0	Blasting	18
7.0	Mine Drainage	19
8.0	Other Permanent Structures	20
9.0	Employment Potentials & Welfare Measures	21
10.0	Environment Management Plan	23
11.0	Mine Closure Plan	26
12.0	Any Other Details Intend to furnish by the Applicant	27

Annexure

S. No.	Description	Annexure No.
1.0	Precise Area Communication letter issued by the Assistant Director, Department of Geology and Mining,	I
2.0	Copy of FMB	II
3.0	Copy of village map	III
4.0	Copy of Patta	IV
5.0	Copy of Adangal	V
6.0	Copy of A Register	VI
7.0	Copy of Consent Document	VII
8.0	Copy of Identity Proof	VIII
9.0	Copy of QP Certificate	IX

LIST OF PLATES

S. No.	Description	Plate No.
1.0	Location Plan	I
2.0	Environmental Plan	I-A
3.0	Satellite imagery map	I-B
4.0	Topo sketch of Quarry lease applied area for 10Km Radius	I-C
5.0	Key Plan	I-D
6.0	Quarry lease & Surface plan	II
7.0	Topography, Geological plan and sections	III
8.0	Mineable plan and sections	IV
9.0	Year wise Development and Production Plan & Sections	V
10.0	Conceptual Plan & Sections	VI



MINING PLAN FOR MINOR MINERALS

ROUGH STONE AND GRAVEL

Over an extent of 3.85.50 hectares of Patta land in S.F.Nos.46/1, 46/3, 46/4, 46/5, 46/6, 46/7, 46/8, 46/9, 46/11, 46/12, 47/1, 47/2, 47/4, 47/6(P), 47/7(P), 47/8, 47/9A, 47/9B(P), 47/9C(P), 47/10, 47/11A, 47/11B, 47/11C(P), 47/11D(P), 47/11E(P), 47/11F(P) of Kalaiyarkarisalkulam Village, Aruppukottai Taluk, Virudhunagar District, Tamil Nadu State.

(PREPARED UNDER RULE 19(1), 41 and 42 OF TNMMCR 1959)

1.0 Introduction and Executive Summary;

1. The present Mining Plan is prepared for Thiru.P.Elangovan, S/o. Periyasamy, residing at no.2, Kalanadar Street, Kamuthi, Ramanathapuram District-623603.
2. The application was processed by the Assistant Director, Department of Geology and Mining, Virudhunagar, and passed an order vide Rc.No.KV1/46/2025 dated 18.02.2025 directing the applicant to produce approved Mining Plan under Rule 41(5) of the Tamil Nadu Minor Mineral Concession Rules, 1959 and Environmental Clearance Certificate under Rule 42 from the State Level Environmental Impact Assessment Authority (SEIAA) for the grant of quarry lease to quarry Rough Stone and Gravel over an extent of 3.85.50 hectares of Patta lands in S.F.Nos. 46/1, 46/3, 46/4, 46/5, 46/6, 46/7, 46/8, 46/9, 46/11, 46/12, 47/1, 47/2, 47/4, 47/6(P), 47/7(P), 47/8, 47/9A, 47/9B(P), 47/9C(P), 47/10, 47/11A, 47/11B, 47/11C(P), 47/11D(P), 47/11E(P), 47/11F(P) of Kalaiyarkarisalkulam Village, Aruppukottai Taluk, Virudhunagar District of Tamil Nadu State for a period of five years.
3. Accordingly, Mining Plan is prepared under the provisions of rule 19(1), 41 and 42 as per the amendments under Tamil Nadu Minor Mineral Concession Rules, 1959 by incorporating following the conditions imposed in the precise area communication letter.



- a) A 7.5 meters of safety distance should be left out for the adjacent patta lands while quarrying operation.
 - b) The applicant should not damage abandoned quarries situated near by while quarrying operations.
 - c) A 50-meter safety distance should be left out for the government poramboke odai situated in S.F.No.48 while quarrying operations.
 - d) The applicant should leave proper safety to cart track (Virudhunagar to Alagapuri road) passing near by the lease applied area.
 - e) The applicant should be appoint qualified Blaster, during blasting using mild explosive to avoid hindrance to public and adjacent agricultural lands.
 - f) The Draft Mining Plan and Environmental clearance should be submit before the grant of quarry lease.
 - g) All the labours should be registered with the labour welfare Board of Government of Tamil Nadu and to be enrolled in the group insurance Scheme.
 - h) Applicant should not engage child labour during quarry work.
 - i) The minerals should be covered with Tarpaulin during transportation without any hindrance to Transpellers and public.
4. Geological Resources is estimated at 40,90,955Ts of Rough stone and 4,98,482Ts of gravel formation and Mineable Reserves is estimated at 17,38,742.50Ts of Rough Stone and 3,95,258Ts of gravel formation and after leaving necessary safety distance from the lease boundary as indicated in the precise area letter and relevant mining laws in force.
 5. The production schedule is proposed production of 13,39,483.75Ts of Rough Stone and 3,95,258Ts of gravel formation for the period of five years.
 6. The applicant ensured that, child labours under 18 years of age will not be engaged for quarrying operation.
 7. The applicant ensure that will appoint should have valid certified persons (Mines Manager, Foreman, Mate) during quarrying operation.



8. Environmental parameters,

- i) The area does not attract the Forest Conservation Act, 1980 as there is no forest around 10kms radius.
- ii) There is no interstate boundary around 10Kms radius.
- iii) There is no wild life animal sanctuary within 10kms radius from the project site area under the Wildlife (Protection) Act, 1972.

Therefore the project seeks clearance only from State Level Environmental Impact Assessment Authority (SEIAA).

9. Environmental measures to be adopted shall be,

- i) Dust Control at source while drilling and blasting,
- ii) Dust suppression at loading point and transport haul roads,
- iii) Noise Control in blasting, control of fly rock missiles and vibration by doing peak particle velocity with in standard as prescribed by the DGMS and MOEF.
- iv) Unnecessary land degradation should be avoided or damaged land should be reclaimed or rehabilitated.
- v) Avoid uneven rat hole mining and follow scientific and systematic mining by safe bench system of open cast mining.
- vi) Mining near major fracture zones if any should be avoided to control ground water fluctuation in the adjacent agricultural lands.
- vii) Emission test of vehicles should be in tack to maintain minimum emission level of flue gases.
- viii) Noise level should not exceed 80db and the vehicles should use only permitted Air Horn while on road near residential areas.
- ix) Safety zones as prescribed by the Department of Geology and Mining from adjacent infrastructures should be strictly adhere to.
- x) And any other conditions as stipulated by the concerned authorities should be followed to protect the environment.



EXECUTIVE SUMMARY:

a.	Name of the Village Panchayat	:	Kalaiyarkarisalkulam	
b.	Name of the Panchayat Union	:	Aruppukottai	
c.	The proposed total Minable Reserves	:	17,38,742.50Ts of Rough Stone 3,95,258Ts of gravel formation	
d.	The proposed quantity of reserves (level of production) for Five years to be mined is(Recoverable reserves)	:	13,39,483.75Ts of Rough Stone 3,95,258Ts of gravel formation	
e.	Total extent of the area	:	3.85.50Ha	
f.	Proposed Period of mining	:	Five Years	
g.	Existing depth	:	17m maximum below ground level	
h.	Proposed Depth of mining	:	37m (below ground level) for the proposed mining plan.	
i.	Method of mining/level of mechanization	:	Opencast, Semi-mechanized Mining with a bench height of 5m and bench width of 5m is proposed.	
j.	Types of Machineries used in the quarry	:	Machineries like Tractor mounted compressor attached with Jack hammers, Excavators are proposed to deploy for quarrying operation.	
k.	Cost of the Project A. Fixed Assets Cost B. Operational Cost C. EMP Cost		Rs. 26,13,000/- Rs. 82,50,000/- Rs. 6,40,000/- Total Project cost(A+B+C)= Rs.1,15,03,000/-	
l.	The area applied for lease is bounded by ten corners and the coordinates are clearly marked in plate no II.			
	Corners	Co- ordinates	Distance between the corners	
		Latitude	Longitude	
	1	09° 27' 50.17"N	78° 11' 22.98"E	1-2 = 88.2m
	2	09° 27' 53.01"N	78° 11' 23.44"E	2-3 = 31.6m
	3	09° 27' 54.02"N	78° 11' 23.59"E	3-4 = 55.0m
	4	09° 27' 54.35"N	78° 11' 21.82"E	4-5 = 35.4m
	5	09° 27' 55.47"N	78° 11' 22.09"E	5-6 = 51.6m
	6	09° 27' 55.18"N	78° 11' 23.75"E	6-7 = 42.2m
	7	09° 27' 56.51"N	78° 11' 24.08"E	7-8 = 50.8m
	8	09° 27' 56.81"N	78° 11' 22.45"E	8-9 = 47.6m
	9	09° 27' 58.32"N	78° 11' 22.79"E	9-10 = 114.6m
	10	09° 27' 57.39"N	78° 11' 26.43"E	10-11 = 77.4m
	11	09° 27' 56.45"N	78° 11' 28.78"E	11-12 = 17.8m



12	09° 27' 56.03"N	78° 11' 29.18"E	12-13 =	41.0m
13	09° 27' 54.71"N	78° 11' 28.98"E	13-14 =	40.2m
14	09° 27' 54.46"N	78° 11' 30.27"E	14-15 =	46.8m
15	09° 27' 52.96"N	78° 11' 29.98"E	15-16 =	57.2m
16	09° 27' 52.62"N	78° 11' 31.82"E	16-17 =	10.4m
17	09° 27' 52.28"N	78° 11' 31.77"E	17-18 =	57.0m
18	09° 27' 52.45"N	78° 11' 29.90"E	18-19 =	2.0m
19	09° 27' 52.39"N	78° 11' 29.89"E	19-20 =	4.8m
20	09° 27' 52.42"N	78° 11' 29.73"E	20-21 =	30.0m
21	09° 27' 52.19"N	78° 11' 28.80"E	21-22 =	67.2m
22	09° 27' 51.51"N	78° 11' 26.71"E	22-23 =	53.2m
23	09° 27' 50.81"N	78° 11' 25.12"E	23-24 =	45.4m
24	09° 27' 50.27"N	78° 11' 23.73"E	24-25 =	7.0m
25	09° 27' 50.03"N	78° 11' 23.70"E	25-1 =	22.4m


2.0 General Information:

2.1	a.	Name of the Applicant	:	Thiru.P.Elangovan,
	b.	Address of the Applicant with phone No and e-mail id if any	:	S/o. Periyasamy, No.2, Kalanadar Street, Kamuthi, Ramanathapuram District-623603. Pin Code- 623603 Cell No.:9865334656
	c.	Status of the Applicant	:	Individual
2.2	a.	Mineral Which the applicant intends to mine	:	Rough Stone and Gravel.
	b.	Precise area communication letter No.	:	Precise area communication letter received from the Assistant Director, Department of Geology and Mining, Virudhunagar, vide Rc.No.KV1/46/2025 dated 18.02.2025.
	c.	Period of permission / lease granted	:	The Assistant Director, Department of Geology and Mining, Virudhunagar, has grant of lease period for five years .
	d.	Name and Address of the QP preparing Mining Plan	:	C.Natarajan, M.Sc.,M.Phil., Qualified Person No.93/36E2, Subramaniyar Kovil Street, Omalur Taluk, Salem District, Tamil Nadu, Pin Code-636 455. Mobile: 97502 23535 & 94446 54520.



3.0 Location:

S.No	Details of the Area:	
1	Corner Coordinates	Latitude :09°27'50.03"N to 09°27'58.32"N Longitude :78°11'21.82"E to 78°11'31.82"E
2	Toposheet Number	58- K/03
3	The altitude of the area	93m (MSL)
4	Extent	3.85.50Ha
5	Survey Nos	46/1, 46/3, 46/4, 46/5, 46/6, 46/7, 46/8, 46/9, 46/11, 46/12, 47/1, 47/2, 47/4, 47/6(P), 47/7(P), 47/8, 47/9A, 47/9B(P), 47/9C(P), 47/10, 47/11A, 47/11B, 47/11C(P), 47/11D(P), 47/11E(P), 47/11F(P)
6	Village	Kalaiyarkarisalkulam
7	Taluk	Aruppukottai
8	District	Virudhunagar
9	State	Tamil Nadu

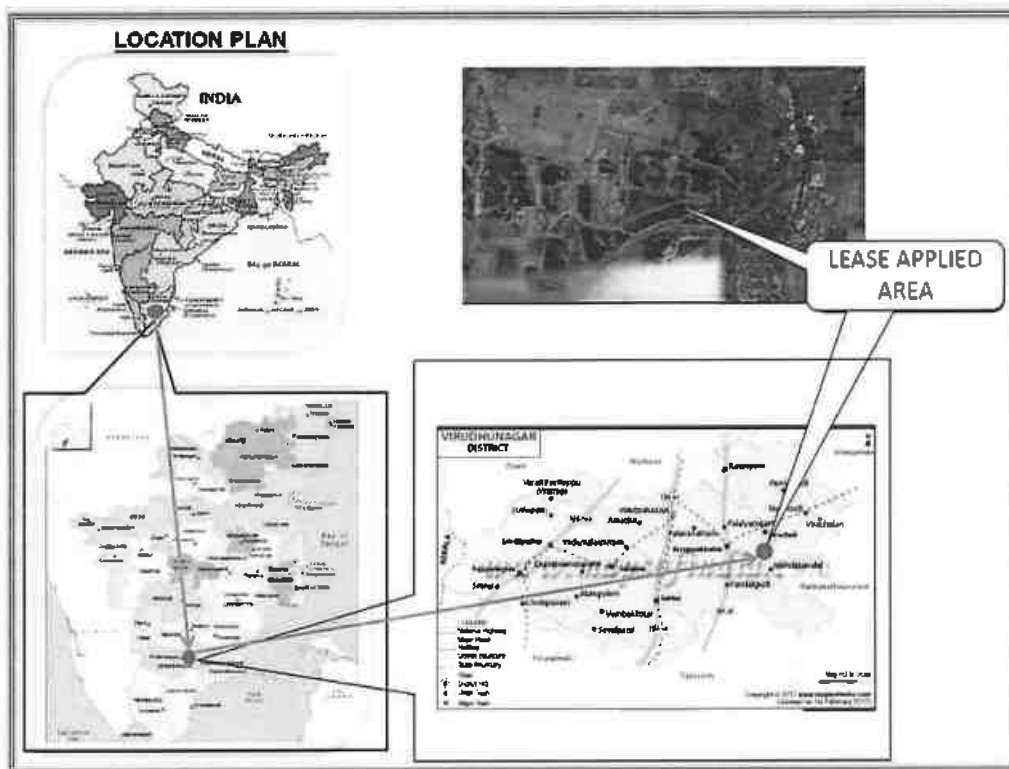



a.	Classification of the Area (Ryotwari / poramboke / others)	:	Patta land
b.	Ownership / Occupancy of the Applied area (Surface rights)	:	It is patta land registered in the name of Thiru.Sankar, Thiru.Rajakumar, Thiru. Palanisamy, Thiru.Rajeshkanna, Thiru. Thangapandiyan, Thiru.Shanmuganathan, Thiru.Palanisamy Thiru.Elangovan vide patta no. 1047, the applicant has obtained consent from the pattadar, Please refer Annexure No: IV & VII.
c.	Toposheet No. with Latitude and Longitude	:	Topo Sheet No: 58-K/ 03 Latitude :09°27'50.03"N to 09°27'58.32"N Longitude :78°11'21.82"E to 78°11'31.82"E
d.	Existence of Public Road / Railway line if any nearby the area and approximate distance	:	There is an existing road from the area leads to Kalaiyarkarisalkulam - Aladipatti village on south side of the area. The Nearest Railway line is Virudhunagar to Paramakudi line which is about 7.6Km on north side of the area.

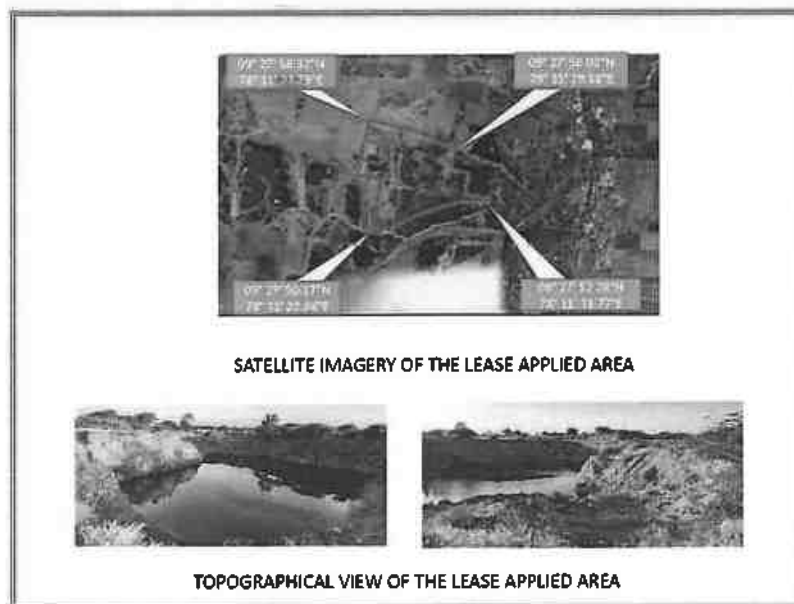


Fig. Location of the lease applied area



PART - A

4.0 Geology and Mineral Reserves:

4.1	a. Topography :	➤ The area applied for quarry lease is exhibits almost plain covered by Gravel formation. The massive Charnockite formation is noticed below 7m (Avg) Gravel formation and sloping towards southeastern side of the area, the altitude of the area is above 93m (maximum) from MSL. ➤ No major river is found nearby the lease applied area. ➤ Water table is found at a depth of 67m in summer and 64m in rainy seasons. ➤ Temperature of the area is reported to be 18°C to a maximum of 42°C during summer. ➤ Rainfall of this area is about 800mm to 900 mm during the both NE & SW monsoons.
	b. General Geology of the Area :	The area is underlain by the wide range of metamorphic rocks of peninsular gneissic complex. These rocks are extensively weathered and overlain by the recent valley fills and alluvium at places. The geological formations found in the district are Archaean rocks like Gneisses, Granites, Charnockites basic granulites and calc-gneisses. The younger formations are Quartz veins and pegmatite. The rock type noticed in the area for lease is Charnockite which contains mostly Quartz and Feldspar with some ferromagnesian minerals. The Charnockite is part of peninsular Gneisses, a high grade metamorphic rock. The strike of the Charnockite formation is N45°E -S45°W with dipping towards SE60°.



			The general geological succession of the area is given as under. <table><tr><th><u>AGE</u></th><th><u>ROCK TYPE</u></th></tr><tr><td>Recent</td><td>Gravelly soil Unconformity</td></tr><tr><td>Archaean</td><td>Dolerite dyke Charnockite. Peninsular Gneissic complex and Calc Gneiss</td></tr></table>	<u>AGE</u>	<u>ROCK TYPE</u>	Recent	Gravelly soil Unconformity	Archaean	Dolerite dyke Charnockite. Peninsular Gneissic complex and Calc Gneiss
<u>AGE</u>	<u>ROCK TYPE</u>								
Recent	Gravelly soil Unconformity								
Archaean	Dolerite dyke Charnockite. Peninsular Gneissic complex and Calc Gneiss								
4.2		Details of Exploration already carried out if any	No exploration was carried out, as the Rough stone formations are clearly visible from existing quarry pit.						
4.3	a.	Estimation of Reserves	The Geological and Recoverable reserves are estimated by cross sectional method. Totally five sections have been drawn, one section drawn length wise as (X-Y) and another four sections drawn width wise as (A-B), and (C-D), (E-F) and (G-H) to cover maximum area considered for lease. The Plans and Sections have been drawn with a scale of 1:1000 and 1:500 respectively. Please refer plate No.III.						


a. Geological Resources

The quarrying is restricted up to a depth of 47m (below ground level) only, availability of resources is given below.

Table No-1

Section	Bench	Length in (m)	Width in (m)	Depth in (m)	Gravel in m ³	Rough stone in m ³	Bulk Density	Gravel formation in Ts	Geological Resources of Rough stone in Ts
XY-AB	I	33	199	2	13134	-	2	26268	-
	II	33	199	5	32835	-	2	65670	-
	III	33	199	5	-	32835	2.75	-	90296.25
	IV	33	199	5	-	32835	2.75	-	90296.25
	V	33	199	5	-	32835	2.75	-	90296.25
	VI	33	199	5	-	32835	2.75	-	90296.25
	VII	33	199	5	-	32835	2.75	-	90296.25
	VIII	33	199	5	-	32835	2.75	-	90296.25
	IX	33	199	5	-	32835	2.75	-	90296.25
	X	33	199	5	-	32835	2.75	-	90296.25
Total					45969	262680	-	91938	722370.00
XY-CD	I	57	158	2	18012	-	2	36024	-
	II	57	158	5	45030	-	2	90060	-
	III	57	158	5	-	45030	2.75	-	123832.50
	IV	57	158	5	-	45030	2.75	-	123832.50
	V	57	158	5	-	45030	2.75	-	123832.50
	VI	57	158	5	-	45030	2.75	-	123832.50
	VII	57	158	5	-	45030	2.75	-	123832.50
	VIII	57	158	5	-	45030	2.75	-	123832.50
	IX	57	158	5	-	45030	2.75	-	123832.50
	X	57	158	5	-	45030	2.75	-	123832.50
Total					63042	360240	-	126084	990660.00
XY-EF	I	20	139	2	5560	-	2	11120	-
	II	20	156	5	15600	-	2	31200	-
	III	20	156	5	-	15600	2.75	-	42900.00
	IV	20	175	5	-	17500	2.75	-	48125.00
	V	20	252	5	-	25200	2.75	-	69300.00



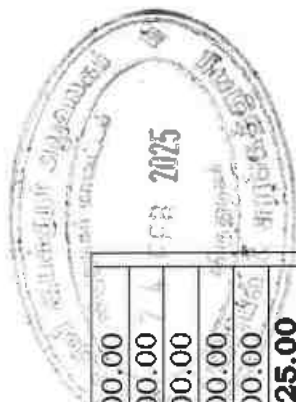

	VI	20	252	5	-	25200	2.75	-	69300.00
	VII	20	252	5	-	25200	2.75	-	69300.00
	VIII	20	252	5	-	25200	2.75	-	69300.00
	IX	20	252	5	-	25200	2.75	-	69300.00
	X	20	252	5	-	25200	2.75	-	69300.00
	Total				21160	184300	-	42320	506825.00
XY-GH	I	105	162	2	34020	-	2	68040	-
	II	105	162	5	85050	-	2	170100	-
	III	105	162	5	-	85050	2.75	-	233887.50
	IV	105	162	5	-	85050	2.75	-	233887.50
	V	105	162	5	-	85050	2.75	-	233887.50
	VI	105	162	5	-	85050	2.75	-	233887.50
	VII	105	162	5	-	85050	2.75	-	233887.50
	VIII	105	162	5	-	85050	2.75	-	233887.50
	IX	105	162	5	-	85050	2.75	-	233887.50
	X	105	162	5	-	85050	2.75	-	233887.50
	Total				119070	680400	-	238140	1871100.00
	Grand Total				249241	1487620	-	498482	4090955.00

Gravel Formation

: 4,98,482Ts

The Geological Resources of Rough stone

: 40,90,955Ts

The area has been quarried in earlier operation the existing pit dimension are given below.

Table No-2

Pit No	length (Max) in(m)	Width (Max) in (m)	Depth (Max) in (m)
I	89	39	17
II	89	13	2
III	22	6	12
IV	30	29	12

b. Mineable Reserve

The mineable reserve calculated by deducting 7.5m and 50m safety distance and bench loss.

Table No-2

Section	Bench	Length in (m)	Width in (m)	Depth in (m)	Gravel in m ³	Rough stone in m ³	Bulk Density	Gravel formation in Ts	Mineable Reserves of Rough stone in Ts
XY-AB	I	25	182	2	9100	-	2	18200	-
	II	22	176	5	19360	-	2	38720	-
	III	17	166	5	-	14110	2.75	-	38802.50
	IV	12	156	5	-	9360	2.75	-	25740.00
	V	7	146	5	-	5110	2.75	-	14052.50
	Total				28460	28580	-	56920	78595.00
XY-CD	I	57	141	2	16074	-	2	32148	-
	II	57	135	5	38475	-	2	76950	-
	III	57	125	5	-	35625	2.75	-	97968.75
	IV	57	115	5	-	32775	2.75	-	90131.25
	V	57	105	5	-	29925	2.75	-	82293.75
	VI	57	95	5	-	27075	2.75	-	74456.25
	VII	52	85	5	-	22100	2.75	-	60775.00
	VIII	47	75	5	-	17625	2.75	-	48468.75
	IX	42	65	5	-	13650	2.75	-	37537.50
	X	37	55	5	-	10175	2.75	-	27981.25
	Total				54549	188950	-	109098	519612.50
XY-EF	I	20	139	2	5560	-	2	11120	-
	II	20	156	5	15600	-	2	31200	-
	III	20	156	5	-	15600	2.75	-	42900.00
	IV	20	154	5	-	15400	2.75	-	42350.00
	V	20	199	5	-	19900	2.75	-	54725.00
	VI	20	189	5	-	18900	2.75	-	51975.00
	VII	20	179	5	-	17900	2.75	-	49225.00
	VIII	20	169	5	-	16900	2.75	-	46475.00
	IX	20	159	5	-	15900	2.75	-	43725.00
	X	20	149	5	-	14900	2.75	-	40975.00
	Total				21160	135400	-	42320	372350.00



XY-GH	I	97	145	2	28130	-	2	56260	-
	II	94	139	5	65330	-	2	130660	-
	III	89	129	5	-	57405	2.75	-	157863.75
	IV	84	119	5	-	49980	2.75	-	137445.00
	V	79	109	5	-	43055	2.75	-	118401.25
	VI	74	99	5	-	36630	2.75	-	100732.50
	VII	69	89	5	-	30705	2.75	-	84438.75
	VIII	64	79	5	-	25280	2.75	-	69520.00
	IX	59	69	5	-	20355	2.75	-	55976.25
	X	54	59	5	-	15930	2.75	-	43807.50
	Total				93460	279340	-	186920	768185.00
	Grand Total				197629	632270	-	395258	1738742.50

The mineable reserve is computed as 17,38,742.50Ts of Rough stone and 3,95,258Ts of Gravel formation upto a depth 47m (below ground level) only.



XY-GH	I	97	145	2	28130	-	2	56260	-
	II	94	139	5	65330	-	2	130660	-
	III	89	129	5	-	57405	2.75	-	157863.75
	IV	84	119	5	-	49980	2.75	-	137445.00
	V	79	109	5	-	43055	2.75	-	118401.25
	VI	74	99	5	-	36630	2.75	-	100732.50
	VII	69	89	5	-	30705	2.75	-	84438.75
	VIII	64	79	5	-	25280	2.75	-	69520.00
	IX	59	69	5	-	20355	2.75	-	55976.25
	X	54	59	5	-	15930	2.75	-	43807.50
Total					93460	279340	-	186920	768185.00
Grand Total					197629	632270	-	395258	1738742.50

The mineable reserve is computed as 17,38,742.50Ts of Rough stone and 3,95,258Ts of Gravel formation upto a depth 47m (below ground level) only.



5.0 Mining:

5.1	Method of Mining	:	1. Opencast method of semi mechanized mining with 5.0m height 5m width of the bench. 2. However, as far as the quarrying of Rough stone is concerned, observance of the provisions of Regulation 106(2) (b) as above is seldom[possible due to various inherent petrogenetic factors coupled with mining difficulties. Hence it is proposed to obtain relaxation to the provisions of the above regulation from the Director of mines safety for which necessary provision is available with the regulation 106 (2) (b) of MMR-1961, under Mine Act-1952.
5.2	Mode of Working	:	The rough stone is proposed to quarry 5m bench height, 5m width with conventional opencast semi-Mechanized method. The quarry operation involves shallow jack hammer drilling, slurry blasting, excavation, Loading and transportation of Rough stone to the needy crushers/other buyers. The production of Rough stone in this quarry involves the following method which is typical for Rough Stone quarrying in contrast to other major mineral mining. Splitting of rock mass of considerable volume from the parent rock mass by jackhammer drilling and blasting, hydraulic excavators are used for loading the Rough Stone from pithead to the needy crushers/other buyers. Occasionally hydraulic excavators are attached with rock breakers for fragmentation to avoid secondary blasting. The primary boulders thus splitted are removed from the pits by excavators and further made to smaller sizes by rock breakers attached in excavators. It is a conventional opencast semi mechanized method of mining.
5.3	Proposed bench height & Width	:	Quarrying of Rough Stone is proposed bench height of 5m and bench width of 5m.
5.4	Details of Overburden / Mineral Production proposed for the first 5 years.	:	The overburden in the form of Gravel, after the excavation of Gravel and Rough stone will be directly loaded into tipper to the needy crushers/other buyers for road project and construction works for filling and leveling of low lying areas.



The Yearwise Production and Development Table

Table No -3

Year	Section	Bench	Length in (m)	Width in (m)	Depth in (m)	Gravel in m ³	Rough stone in m ³	Bulk Density	Gravel in Ts	Mineable Reserves/60 & of Rough stone in Ts
I	XY-AB	I	25	182	2	9100	-	2	18200	-
		II	22	176	5	19360	-	2	38720	-
		III	17	166	5	-	14110	2.75	-	38802.50
		IV	12	156	5	-	9360	2.75	-	25740.00
		V	7	146	5	-	5110	2.75	-	14052.50
	XY-CD	I	40	141	2	11280	-	2	22560	-
		II	40	135	5	27000	-	2	54000	-
		III	40	125	5	-	25000	2.75	-	68750.00
		IV	40	115	5	-	23000	2.75	-	63250.00
		V	40	105	5	-	21000	2.75	-	57750.00
Total						66740	97580	-	133480	268345.00
II	XY-CD	I	17	141	2	4794	-	2	9588	-
		II	17	135	5	11475	-	2	22950	-
		III	17	125	5	-	10625	2.75	-	29218.75
		IV	17	115	5	-	9775	2.75	-	26881.25
		V	17	105	5	-	8925	2.75	-	24543.75
	XY-EF	I	20	139	2	5560	-	2	11120	-
		II	20	156	5	15600	-	2	31200	-
		III	20	156	5	-	15600	2.75	-	42900.00
		IV	20	154	5	-	15400	2.75	-	42350.00
		V	20	199	5	-	19900	2.75	-	54725.00
XY-GH	I	26	145	2	7540	-	2	15080	-	
	II	26	139	5	18070	-	2	36140	-	
	III	26	129	5	-	16770	2.75	-	46117.50	
Total						63039	96995	-	126078	266736.25
III	XY-GH	I	71	145	2	20590	-	2	41180	-
		II	68	139	5	47260	-	2	94520	-
		III	63	129	5	-	40635	2.75	-	111746.25



		IV	84	119	5	-	49980	2.75	-	137445.00
		V	12	109	5	-	6540	2.75	-	17985.00
		Total				67850	97155	-	135700	267176.25
IV	XY-GH	V	67	109	5	-	36515	2.75	-	100412.25
	XY-EF	VI	74	99	5	-	36630	2.75	-	100732.50
	XY-CD	VI	20	189	5	-	18900	2.75	-	51975.00
		VI	10	95	5	-	4750	2.75	-	13062.50
		Total				-	96795	-	-	266186.25
V	XY-CD	VI	47	95	5	-	22325	2.75	-	61393.75
	XY-EF	VII	52	85	5	-	22100	2.75	-	60775.00
	XY-GH	VII	20	179	5	-	17900	2.75	-	49225.00
		VII	69	89	5	-	30705	2.75	-	84438.75
		VIII	14	79	5	-	5530	2.75	-	15207.50
		Total				-	98560	-	-	271040.00
Grand Total						197629	487085	-	395258	1339483.75

The mineable reserve is computed as 17,38,742.50Ts of Rough stone and 3,95,258Ts of Gravel formation upto a depth 47m (below ground level) but the applicant has proposed to carry out 13,39,483.75Ts of Rough Stone and 3,95,258Ts of gravel formation for the period of five years.




5.5	Machineries to be used																	
a.	Drilling	:	It is proposed to use following machineries for quarrying rough stone															
	S.No	Type	Nos	Dia Hole mm	Make	Motive power												
	1	Jack hammer	7	32	Atlas Copco	Compressed air												
	2	Compressor	2	-	Atlas Copco	Diesel Drive												
b.	Loading	:	Excavator of 0.90m ³ bucket capacity (with Rock breaker attachment) (2No).															
c.	Transportation	:	Tipper 5Nos (5/10Ts) capacity.															
5.6	Disposal of Overburden	:	The overburden in the form of Gravel, after the excavation gravel will be directly loaded into tipper to the needy buyers for road project and construction works for filling and leveling of low lying areas.															
5.7	Brief Note on Conceptual Mining Plan for the entire lease period	:	Conceptual Mining Plan is prepared with an object of five years of systematic development of bench lay outs, selection of ultimate pit limit, depth of quarrying, ultimate pit slope, selection of sites for construction of infrastructures etc. Ultimate pit size is designed based on certain practical factors such as the economical depth of mining, safety zones, permissible areas etc. Ultimate Pit dimension is given as under, <table><tr><th colspan="4">Ultimate Pit dimension (M) end of Mining plan Period</th></tr><tr><th>Pit No</th><th>Length (max) in (m)</th><th>Width (Avg) in (m)</th><th>Depth(max) in(m)</th></tr><tr><td>I</td><td>252</td><td>126</td><td>37</td></tr></table> Afforestation has been proposed on all along the boundary barrier by planting trees. All the baseline information studies like Air Quality monitoring, Noise and Vibration monitoring, Water Analysis studies will be carried out every year as per the MOEF norms.				Ultimate Pit dimension (M) end of Mining plan Period				Pit No	Length (max) in (m)	Width (Avg) in (m)	Depth(max) in(m)	I	252	126	37
Ultimate Pit dimension (M) end of Mining plan Period																		
Pit No	Length (max) in (m)	Width (Avg) in (m)	Depth(max) in(m)															
I	252	126	37															

6.0 Blasting:

- 6.1 Blasting Pattern : The massive formation shall be broken into pieces of portable size by drilling and blasting using jack hammers and shot hole blasting. Powder factor of explosives for breaking such hard rock shall be in the order of 6 to 7 Tonnes per K.g of explosives. Blasting parameters are as follows.

Diameter of the hole	Spacing	Depth	Burden for hole	Pattern of hole	Inclination of hole
32-36mm	0.6m	1 to 1.5m	0.6m	Zig Zag	70° from the horizontal

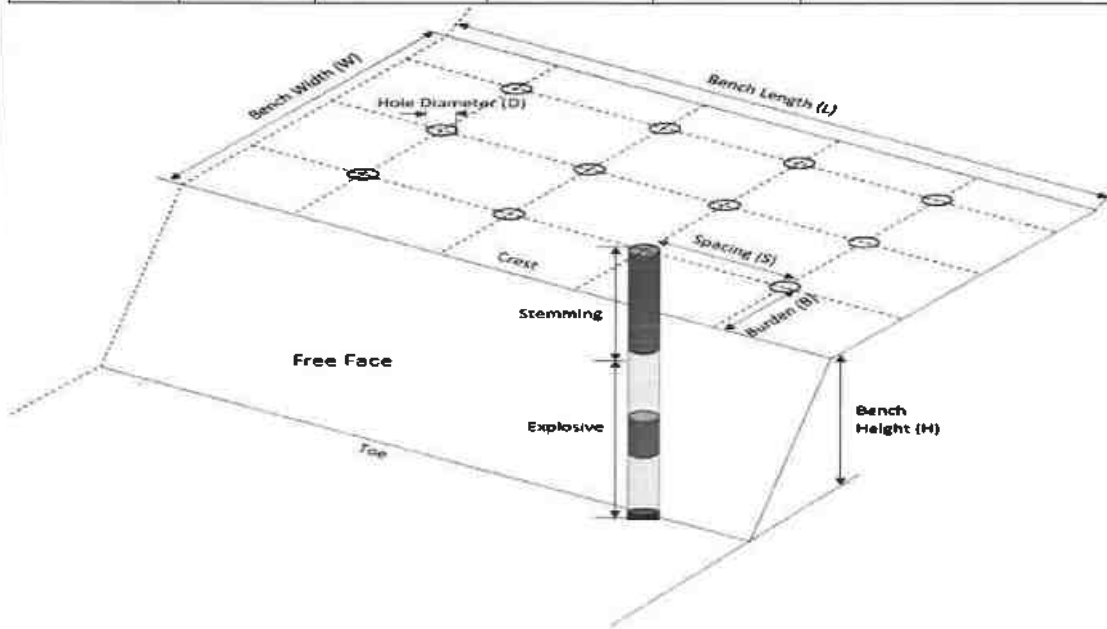

- 6.2 Types of Explosives : Small dia, 25mm slurry explosive are proposed to be used for shattering and heaving effect for removal and winning of Rough stone. No deep hole drilling or primary blasting is proposed.



6.3	Measures proposed to minimize ground vibration due to blasting	➤ Controlled blasting measures will be adopted for minimizing ground vibration and fly rock. ➤ Shallow depths jackhammer drilling and blasting is proposed to be carried out with minimum use of explosive mainly to give shattering effect in rough stone for easy excavation and to control fly rock. <table border="1"> <tr> <td>Number of holes</td> <td>: 298</td> </tr> <tr> <td>Powder factor</td> <td>: 6Ts/Kg of explosives</td> </tr> <tr> <td>Total explosive required</td> <td>: 149Kg slurry explosives</td> </tr> <tr> <td>Charge / hole</td> <td>: 0.5Kg</td> </tr> <tr> <td>Blasting time</td> <td>: 12-2 Pm</td> </tr> </table>	Number of holes	: 298	Powder factor	: 6Ts/Kg of explosives	Total explosive required	: 149Kg slurry explosives	Charge / hole	: 0.5Kg	Blasting time	: 12-2 Pm
Number of holes	: 298											
Powder factor	: 6Ts/Kg of explosives											
Total explosive required	: 149Kg slurry explosives											
Charge / hole	: 0.5Kg											
Blasting time	: 12-2 Pm											
6.4	Storage of Explosives and safety measures to be taken while blasting.	➤ The applicant will engage an authorized explosive agency to carry out the small amount of blasting and it will be supervised by competent and statutory foreman/ mines manager. ➤ <i>The applicant ensure that will appoint the Mate (Should have Valid Blaster Certificate) during Blasting Operation.</i>										
7.0 Mine Drainage:												
7.1	Depth of Water table	: The ground water table is reported as 67m below ground level. In the proposed mining plan only 37m (below ground level) depth has been envisaged as workable depth for safe & economic quarrying for the entire lease period. Hence the quarrying operation may not affect the ground water.										
7.2	Arrangement and Places where the mine water is finally proposed to be discharged	: The ground water may not rise immediately in this type of mining. However, the rain water percolation and collection of water from the seepage shall be less than 300lpm and it shall be pumped about periodically by a stand by diesel powered Centrifugal pump motivated with 7.5H.P.Motor. The quality of water is potable and it is not contaminated with any hazardous things. Hence, water stored in the quarry pit will be pumped into the adjacent agricultural fields. Further the water stored in the old pit will also be used for plantation purposes										



8.0 Other Permanent Structures:


8.1	Habitations / Village	:	There is no habitations situated within a radius of 300m.
8.2	Power lines (HT/LT)	:	There is no Power line (HT/LT) passing within a radius of 50m.
8.3	Water bodies (River, Pond, Lake, Odai, Channel etc)	:	There is odai passing on south side of the area and is 50m safety distance maintained from odai. There is tank situated on southeast side of the area and is 55 away from the area.
8.4	Archeological / Historical Monuments	:	There are no Archaeological / Historical Monuments within a radius of 300m.
8.5	Road (NH, SH, Village Road etc)	:	The National Highway (NH-38) Madurai - Thoothukudi is about 9.6km on northwest side of the area. The State Highway (SH-47) Aruppukottai - Parthibanur is about 2.1Km on southwest side of the area.
8.6	Places of Worship	:	There are no Places of Worship within a radius of 50m.
8.7	Reserved Forest / Forest / Social Forest / Wild Life Sanctuary etc.,	:	There is no Reserve Forest / Wild Life Sanctuary within a radius of 1Km.
8.8	Any Interstate Border, Protected areas under the Wild Life (Protection) Act, 1972, Critically Polluted Areas as Identified by Central Pollution Control Board and Notified Eco sensitive areas	:	There are No inter State border within a radius of 10Kms.
8.9	Any Other Structures	:	Nil



9.0 Employment Potential & Welfare Measures:

9.1 Employment Potential (Management & Supervisory personal)

The proposed organization chart

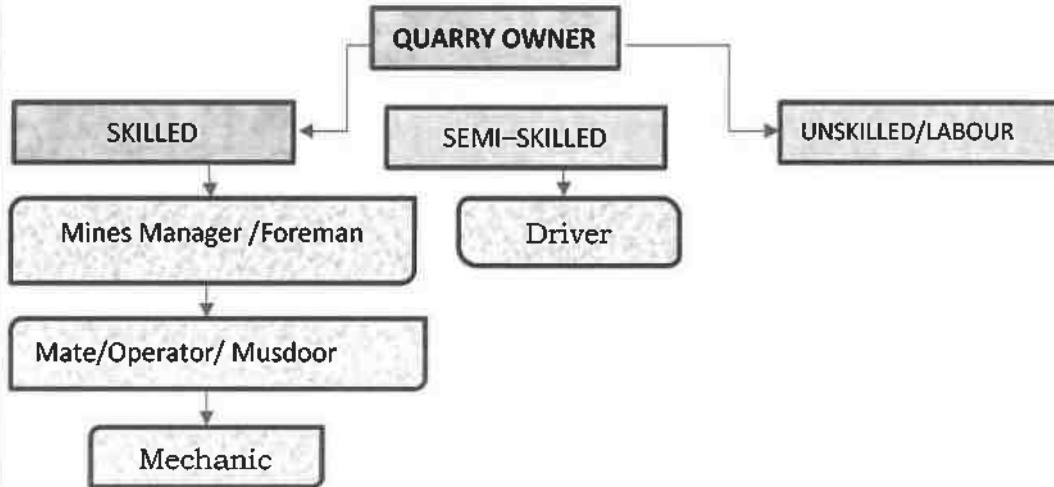

1.	Skilled	Mines Manager	1 No.
		Foreman / Mate	2 No.
		Operator	9 No.
		Mechanic	1 No.
2.	Semi-skilled	Driver	5 No.
3.	Unskilled	Labours	12Nos
Total =			30Nos

Allowing 10% absentee, the no. of men of roll will be around 27.


The above man power is adequate to meet out the production schedule and the machinery strength envisaged in the mining plan and to comply the statutory provisions of Mines Safety Regulations.

- **It is been ensured that, child labours under 18 years of age will not be engaged for quarrying operation.**
- **Necessary life insurance policies will be taken by the applicant to all the employees up to the end of the lease period.**

9.2 Welfare Measures

a.	Drinking Water	:	Packaged drinking water is available from the nearby approved water vendors in Kalaiyarkarisalkulam village which is about 1Km on southwest side of the area.

b.	Sanitary facilities	: Semi-permanent latrines & urinals shall be maintained at convenient places for use of labours as per the provisions of Rule (33) of the Mines Rules, 1960 separately for males and females. Washing facilities shall also be arranged as per rule (36) of the Mines Rules, 1960.
c.	First Aid Facility	: First aid kits are kept in Mines office room, in case of such eventualities the victim will be given first aid immediately at the site and injured person will be taken to the hospital. Hospital is available at distance of 9.5Km (NW) in Aruppukottai the competent and Statutory foreman/ permit manager will be in charge of first aid.
d.	Labour Health	: As per Mines Rule, Periodic medical examination related to occupational health safety will be conducted to all the workers in applicant's own cost.
e.	Precautionary safety measures to the Labourers:	
	Safety provisions like helmet, goggles, safety shoes, Dust mask, Ear muffs etc., have to be provided as per the circulars and amendments made for Mine labours under the guidance of DGMS being a mechanized operation. Necessary training will be conducted once in a year to all the employees with the help of qualified and experienced officers to train about the safe and systematic quarrying operation.	

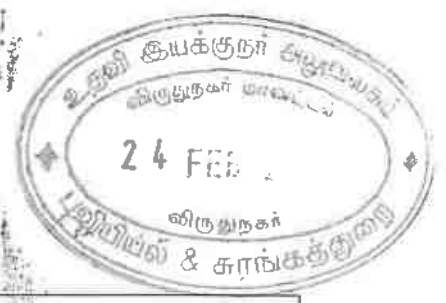

PART - B

10.0 Environmental Management Plan:

10.1	Existing Land Use Pattern	:	1. The area is exhibits almost plain topography covered by Gravel formation. 2. Quarrying operation is proposed up to a depth of 37m (below ground level) for the proposed mining plan period. 3. Fluctuation of Water table in this area is in between 67m and 64m during a year. 4. This region receives the average annual rainfall of 800mm to 900mm. The surrounding area is practiced by the seasonal cultivation.

The existing land use pattern is given as under.

Table No-4

Sl. No.	Land Use	Present Area (Ha)	Area in use during the quarrying period (Ha)
1.	Quarrying Pit	0.56.50	3.17.50
2.	Infrastructure	Nil	0.01.00
3.	Roads	0.01.00	0.01.00
4.	Green Belt	0.02.00	0.66.00
5.	Unutilized	3.26.00	Nil
Total =		3.85.50	3.85.50

10.2	Water Regime	:	Water table in this area is noticed at a depth of 67m and presently, in the proposed mining plan only 37m (below ground level) depth has been envisaged as workable depth for safe & economic quarrying for the entire lease period. hence, it will not affect the ground water depletion of this area.

10.3	Flora and Fauna	:	Except acacia bushes, no other valuable trees are noticed in the applied area. Further, neither flora of botanical interest nor fauna of zoological interest is noticed in this area.



10.4	Climatic conditions	: Generally subtropical climatic condition prevails throughout the year and there is no sharp variation in climate. This District receives rain both in south west and north east monsoon. The average rainfall is about 800mm to 900mm and the temperature ranges from 18°C during winter and to a maximum of 42°C during the summer.																				
10.5	Human Settlement	: The nearest habitations with the population is given as under. Table No-5 <table><tr><th>S. No</th><th>Name of the Village</th><th>Approximate distance & Direction from lease applied area</th><th>Approximate population</th></tr><tr><td>1.</td><td>Aladipatti</td><td>1.5Km - NE</td><td>500</td></tr><tr><td>2.</td><td>Kurunaikulam</td><td>2.8km - NW</td><td>300</td></tr><tr><td>3.</td><td>Kallumadam</td><td>1.6km - SE</td><td>400</td></tr><tr><td>4.</td><td>Bommakottai</td><td>1.0km - SW</td><td>800</td></tr></table>	S. No	Name of the Village	Approximate distance & Direction from lease applied area	Approximate population	1.	Aladipatti	1.5Km - NE	500	2.	Kurunaikulam	2.8km - NW	300	3.	Kallumadam	1.6km - SE	400	4.	Bommakottai	1.0km - SW	800
S. No	Name of the Village	Approximate distance & Direction from lease applied area	Approximate population																			
1.	Aladipatti	1.5Km - NE	500																			
2.	Kurunaikulam	2.8km - NW	300																			
3.	Kallumadam	1.6km - SE	400																			
4.	Bommakottai	1.0km - SW	800																			
10.6	Plan for Air, Dust Suppression	: Air or dust expected to be generated from drilling process, hauling roads, places of excavation etc., will be suppressed by periodical wetting of land by water spraying. Wet drilling and dust extractor arrangements will be provided to drilling units so as to control raise of dust from the site of drilling. Operators, those exposed directly to such conditions will be provide such protective equipment like mask, ear plug, helmet, gloze etc., as per the Mines Act.																				
10.7	Plan for Noise Control	: Quarrying of Rough Stone will be carried out by drilling and blasting by using low power explosives, and hence, noise will be very minimum. However, periodical noise level monitoring will be carried out to check the noise level in and around the quarry site. Nowhere the noise level should exceed the permissible limit of 80db during the quarry working hours.																				



10.8	Environmental Impact Assessment Statement Describing Impact on mining on the next Five years	:	The mining plan proposed is for a small production of Rough stone without involving deep hole drilling and heavy blasting. Such limited mining activity is not likely to cause any impact adversely on environment as far as pollution of air, water and noise is concerned, anyhow environmental impact studies will be conducted as per EIA notification issued by MOEF.
10.9	Proposal for Waste Management	:	There is no waste anticipated in this rough stone quarry operation.
10.10	Proposal of Reclamation of Land affected during mining activities and at the end of mining.	:	In the proposed mining plan 37m (below ground level) depth has been envisaged as workable depth for safe & economic mining during the lease period. Hence, after quarry reaches ultimate pit limit (for this lease period) of 37m depth, fencing will be constructed around the quarried pits to prevent inherent entry of the public and cattle.
10.11	Program for Afforestation	:	The 7.5m and 50m safety distance along the lease boundary has been identified to be utilized for afforestation. Appropriate native species of Neem/Pungan trees will be planted in the first year. Nearly 6600Sqm area is proposed to use under afforestation by planting 792nos of Neem/Pungan trees during first year with an anticipated survival rate of 80%. The Quarry landuse, layout and afforestation plan is shown in Plate No.III.
10.12	Proposed Financial Estimate / Budget for (EMP) Environment Management		
	A. Fixed Asset Cost:		
	1. Land Cost (600000/1Ha)=		Rs. 23,13,000
	2. First aid room and accessories		Rs.1,00,000
	3. Labour Shed		Rs.1,00,000
	4. Sanitary Facility		Rs.1,00,000
	Total=		Rs. 26,13,000/-



B. Operational Cost:		
1. Machineries	:	Rs.80,00,000/-
2. Fencing cost	:	Rs. 2,50,000
Total	:	Rs.82,50,000/-
C.EMP Cost:		Budget Provision for the entire quarrying period.
	:	Air Quality Sampling = Rs. 40,000/-
	:	Water Quality Sampling = Rs. 40,000/-
	:	Noise Monitoring = Rs. 20,000/-
	:	Ground vibration test = Rs. 20,000/-
Expenditure		
1. Drinking water facility		Rs.1,50,000/-
2. Sanitary Arrangements		Rs. 50,000/-
3. Safety kids		Rs. 50,000/-
4. Water sprinkling		Rs. 1,50,000/-
5. Afforestation		Rs. 1,20,000/-
Total=		Rs. 6,40,000/-
Total Project Cost (A+B+C)	:	Rs. 1,15,03,000/-
CSR Cost(2% of Total Project Cost)	:	Rs. 2,30,060/-
11.0 Mine Closure Plan:		
11.1	Steps proposed for phased restoration, reclamation of already mined out area.	There is no proposal for back filling, reclamation and rehabilitation. The quarried pits after the end of the life of lease will be fenced to prevent inherent entry of public and cattles.
11.2	Measures to be under taken on mine closure as per Act & Rules	Measures will be taken as per the Acts and Rules. The quarried pit will be fenced by using Barbed wire fencing to prevent inherent entry of public and cattle.
11.3	Mitigation measures to be undertaken for safety and restoration/ reclamation of the already mined out area	Mitigation measures: Drilling will be carried out by wet drilling mode to control the dust propagation into the air. Blasting will be carried out on limited scale. Mist Water spraying on haul road is proposed to prevent the dust propagation into the air.



12.0 Any Other Details Intend to Furnish by the Applicant:

- (i) Permission will be obtained from the District Mines Office to extract the Rough Stone from the Boundary barriers and for slopes.
- (ii) Care and precautionary measures will be taken for the safety of workers as per Rules and Acts.
- (iii) The applicant will endeavor every attempt to quarry the Rough Stone economically without any wastage and to improve the environment and ecology.
- (iv) The Mining Plan is prepared by incorporating the conditions stipulated in the precise area communication issued and relevant mining laws in force.
- (v) Any violation pointed out by the inspecting authorities shall be rectified as per the guidelines of the Department.

Prepared by


C.Natarajan, M.Sc.,M.Phil.,
Qualified Person
C.NATARAJAN M.Sc.,M.Phil.,
Qualified Person

Place : Salem.

Date : 20.02.2025

புவியியல் மற்றும் சுரங்கத்துறை

ந.க.எண்: கேவி1/46/2025,

உதவி இயக்குநர் அலுவலகம்,
மாவட்ட ஆட்சியர் அலுவலக வளாகம்,
விருதுநகர்.

நாள்: 18.02.2025.



குறிப்பாணை

பொருள்: கனிமங்களும் குவாரிகளும் - விருதுநகர் மாவட்டம் - அருப்புக்கோட்டை வட்டம் - காளையார்க்கிசல்குளம் கிராமம் - புலனண்கள்: 46/1(0.50.00), 46/11(0.7.00), 46/12(0.12.50), 46/3(0.6.00), 46/4(0.6.00), 46/5(0.0.50), 46/6(0.13.00), 46/7(0.20.00), 46/8(0.31.50), 46/9(0.23.50), 47/1(0.8.00), 47/10(0.3.00), 47/11A(0.2.50), 47/11B(0.33.50), 47/11C(0.39.00), 47/11D(0.47.50), 47/11E(0.20.50), 47/11F(0.16.50), 47/2(0.11.00), 47/4(0.31.00), 47/6(0.38.00), 47/7(0.28.00), 47/8(0.5.50), 47/9A(0.14.00), 47/9B(0.11.50), 47/9C(0.10.00) மொத்த விஸ்தீர்ணம் 490.50 ஹெக்டேர்ஸ் - ஐந்து (5) வருடங்களுக்கு உடைகல் மற்றும் கிராவல் குவாரி உரிமம் வழங்கல்- சரியான பரப்பு (Precise Area) தேர்வு செய்யப்பட்டது - சுரங்கத்திட்டம் மற்றும் மாநில அளவிலான சுற்றுச்சூழல் தாக்க மதிப்பீட்டு ஆணையத்தின் இசைவினைப் பெற்று சமர்ப்பிக்க கோருவது - தொடர்பாக.

- பார்வை:**
1. திரு. பெ.இளங்கோவன், த/பெ.பெ.பெரியசாமி, 2, காளநாடார் தெரு, கழுதி-623603 விண்ணப்ப நாள்:இல்லை, கிடைக்கப்பெற்ற நாள்:03.01.2025.
 2. இவ்வலுவலக கடிதம் எண் ந.க.கேவி1/46/2025, நாள்: 07.01.2025 (வருவாய் கோட்டாட்சியர், அருப்புக்கோட்டை அவர்களுக்கு முகவரியிட்டது).
 3. அருப்புக்கோட்டை வருவாய் கோட்டாட்சியர் கடித எண்.ந.க.எண்.அ2/88/2025, நாள்:03.02.2025.
 4. உதவி இயக்குநர், புவியியல் மற்றும் சுரங்கத்துறை அவர்களின் புலத்தணிக்கை அறிக்கை நாள்: 08.02.2025.
 5. குறுவட்ட அளவர், மண்டபசாலை குறுவட்டம், அருப்புக்கோட்டை அவர்களின் கடித நாள்:08.02.2025.
 6. 1959 -ம் வருடத்திய தமிழ்நாடு சிறுகணிம சலுகை விதிகள் 41 மற்றும் 42.
 7. அரசாணை- எண்.169 தொழில் (எம்.எம்.சி.1) துறை, நாள்: 04.08.2020.
 8. அரசாணை எண்.208, தொழில் (எம்.எம்.சி.1) துறை, நாள்: 21.09.2020.
 9. தொடர்புடைய ஆவணங்கள்.

விருதுநகர் மாவட்டம் அருப்புக்கோட்டை வட்டம் காளையார்க்கிசல்குளம் கிராமம் புலனண்கள்: 46/1(0.50.00), 46/11(0.7.00), 46/12(0.12.50), 46/3(0.6.00), 46/4(0.6.00), 46/5(0.0.50), 46/6(0.13.00), 46/7(0.20.00), 46/8(0.31.50), 46/9(0.23.50), 47/1(0.8.00), 47/10(0.3.00), 47/11A(0.2.50), 47/11B(0.33.50), 47/11C(0.39.00), 47/11D(0.47.50), 47/11E(0.20.50), 47/11F(0.16.50), 47/2(0.11.00), 47/4(0.31.00), 47/6(0.38.00), 47/7(0.28.00),



47/8(0.5.50), 47/9A(0.14.00), 47/9B(0.11.50), 47/9C(0.10.00) மொத்த விஸ்தீரணம் 4.90.50 ஏர்ஸ் பரப்பளவில் ஐந்து (5) வருடங்களுக்கு உடைகல் மற்றும் கிராவல் குவாரி குத்தகை உரிமம் வழங்கக்கோரி கழுதி, காளநாடார் தெரு, க.எண்.2 குடியிருந்து வரும் திரு.பெ.இளங்கோவன், த/பெ.பெரியசாமி என்பவர் பார்வை 1-ல் காணும் விண்ணப்பத்தினை சமர்ப்பித்துள்ளார்.

2) பார்வை 3ல் காணும் வருவாய் கோட்டாட்சியர், அருப்புக்கோட்டை அவர்களின் அறிக்கையில் உடைகல் மற்றும் கிராவல் குவாரி அமைக்க உரிமம் வழங்கக் கோரியுள்ள புல எண்கள் கீழ்க்கண்ட விவரப்படி காளையார் கரிசல்குளம் கிராமக்கணக்கில் தாக்கலாகியுள்ளது எனவும்,

வ. எண்	புல எண்	பரப்பு	பட்டா எண்	உரிமையாளர் பெயர்	நான்கு மால் விரம்
1	46/1	0.50.00	1047	ராமசாமி நாடார் மகன் சங்கர் (1) ராஜகுமார் (2) பழனிசாமி (3), ராஜேஷ்கண்ணா (4) பெரியசாமி நாடார் மகன் தங்கபாண்டியன் (5), சண்முகநாதன் (6) பழனிசாமி (7), இளங்கோவன் (8)	வடக்கு: 44/8,9 விஜயகுமார் (வகை), 44/11 ருக்குமணியம்மாள் (வகை)
					தெற்கு: 46/2A,3,4,6 சங்கர் (வகை) 46/2B, பழனிசாமி (வகை)
					கிழக்கு: 45/3A இராமசாமி
					மேற்கு: 46/7 சங்கர் (வகை)
2	46/3	0.07.00			வடக்கு: 46/1 சங்கர் (வகை)
					தெற்கு: 47/4 சங்கர் (வகை)
					கிழக்கு: 46/4 சங்கர் (வகை)
					மேற்கு: 46/2B பழனிசாமி (வகை)
4	46/4	0.06.00			வடக்கு: 46/1 சங்கர் (வகை)
					தெற்கு: 47/6 சங்கர் (வகை)
					கிழக்கு: 46/6 சங்கர் (வகை)
					மேற்கு: 46/3 சங்கர் (வகை)
4	46/5	0.00.50			வடக்கு: 46/1 சங்கர் (வகை)
					தெற்கு: 46/4 சங்கர் (வகை)
					கிழக்கு: 46/6 சங்கர் (வகை)
					மேற்கு: 46/4 சங்கர் (வகை)
5	46/6	0.13.00			வடக்கு: 46/1 சங்கர் (வகை)
					தெற்கு: 47/8,9A சங்கர் (வகை)
					கிழக்கு: 46/7 சங்கர் (வகை)
					மேற்கு: 46/4,5 சங்கர் (வகை)
6	46/7	0.20.00			வடக்கு: 46/9 விஜயகுமார் (வகை)
					தெற்கு: 47/9A சங்கர் (வகை)
					கிழக்கு: 46/8 சங்கர் (வகை)
					மேற்கு: 46/1,6 சங்கர் (வகை)
7	46/8	0.31.50			வடக்கு: 44/11 ருக்குமணியம்மாள் (வகை)
					தெற்கு: 47/11B சங்கர் (வகை)
					கிழக்கு: 46/9 சங்கர் (வகை)
					மேற்கு: 46/7 சங்கர் (வகை)
8	46/9	0.23.50			வடக்கு: 44/1 ருக்குமணியம்மாள் (வகை) கல்யாணசுந்தரம் கிராமம்
					தெற்கு: 47/11B, 46/11 சங்கர் (வகை)
					கிழக்கு: 46/10, 11B சங்கர் (வகை)




வ. எண்	புல எண்	பரப்பு	பட்டா எண்	உரிமையாளர் பெயர்	நான்கு மாவட்ட விரும்பு
9	46/11	0.07.00			மேற்கு: 46/8 சங்கர் (வகை) வடக்கு: 46/9 சங்கர் (வகை) தெற்கு: 46/12 சங்கர் (வகை) கிழக்கு: 46/13A சங்கர் (வகை) மேற்கு: 47/11B சங்கர் (வகை) வடக்கு: 46/11 சங்கர் (வகை) தெற்கு: 47/11D சங்கர் (வகை) கிழக்கு: 46/13A, 47/11E சங்கர் (வகை) மேற்கு: 47/11B சங்கர் (வகை) வடக்கு: 46/2A சங்கர் (வகை) 46/2B பழனிசாமி (வகை) தெற்கு: 47/2 சங்கர் (வகை) கிழக்கு: 47/4 சங்கர் (வகை) மேற்கு: 45/3C சரவணகணேசன் வடக்கு: 47/1 சங்கர் (வகை) தெற்கு: 47/3 பெரிய நாயகம் (வகை) கிழக்கு: 47/4 சங்கர் (வகை) மேற்கு: 45/3 சரவணகணேசன் வடக்கு: 46/3 சங்கர் (வகை) தெற்கு: 42/8 பாக்கியசுப்பு கிழக்கு: 47/6 சங்கர் (வகை) மேற்கு: 42/7, 47/3 பெரியநாயகம் (வகை) 47/1,2 சங்கர் (வகை) வடக்கு: 46/4 சங்கர் (வகை) தெற்கு: 47/5 சுப்புத்தாய் (வகை) 48-வாரி (ஒடை) கிழக்கு: 47/8,7 சங்கர் (வகை) மேற்கு: 47/4 சங்கர் (வகை) வடக்கு: 47/8 சங்கர் (வகை) தெற்கு: 48 -ஒடை (வாரி) கிழக்கு: 147/9A, 9B, 9C, சங்கர் (வகை) மேற்கு: 47/6 சங்கர் (வகை) வடக்கு: 46/1 சங்கர் (வகை) தெற்கு: 47/6,7 சங்கர் (வகை) கிழக்கு: 47/9A சங்கர் (வகை) மேற்கு: 47/6 சங்கர் (வகை) வடக்கு: 46/7 சங்கர் (வகை) தெற்கு: 47/9B சங்கர் (வகை) கிழக்கு: 47/10,11B சங்கர் (வகை) மேற்கு: 47/8,7 சங்கர் (வகை) வடக்கு: 47/9A சங்கர் (வகை) தெற்கு: 47/9C சங்கர் (வகை) கிழக்கு: 47/11D,11C சங்கர் (வகை) மேற்கு: 47/7 சங்கர் (வகை) வடக்கு: 47/9B சங்கர் (வகை)
10	46/12	0.12.50			
11	47/1	0.08.00			
12	47/2	0.11.00			
13	47/4	0.31.00			
14	47/6	0.38.00			
15	47/7	0.28.00			
16	47/8	0.05.50			
17	47/9A	0.14.00			
18	47/9B	0.11.50			
19	47/9C	0.10.00			



வ. எண்	புல எண்	பரப்பு	மீட்டர் எண்	உரிமையாளர் பெயர்	தெற்கு	கிழக்கு	மேற்கு	வடக்கு
20	47/10	0.03.00			48 ஓடை	47/11C சங்கர் (வகை)	47/7 சங்கர் (வகை)	47/11B சங்கர் (வகை)
21	47/11A	0.02.50			47/9A, 11B சங்கர் (வகை)	47/11B சங்கர் (வகை)	47/9A சங்கர் (வகை)	47/11B சங்கர் (வகை)
22	47/11B	0.33.50			47/11B சங்கர் (வகை)	47/11B சங்கர் (வகை)	47/10 சங்கர் (வகை)	46/8,9 சங்கர் (வகை)
23	47/11C	0.39.00			47/11D சங்கர் (வகை)	46/11,12 சங்கர் (வகை)	47/11A,9A சங்கர் (வகை)	47/11D சங்கர் (வகை)
24	47/11D	0.47.50			48 ஓடை	47/11D சங்கர் (வகை)	47/9B, 9C சங்கர் (வகை)	46/12, 47/11B சங்கர் (வகை)
25	47/11E	0.20.50			47/11C சங்கர் (வகை)	47/11E சங்கர் (வகை)	47/9A, 9B சங்கர் (வகை)	46/13A சங்கர் (வகை)
26	47/11F	0.16.50			46,48 ஓடை	47/11 F சங்கர் (வகை)	46/12, 47/11D சங்கர் (வகை)	46/13B சங்கர் (வகை)
					48-ஓடை	கல்யாணசுந்தரம் கிராமம்		
						47/11E சங்கர்(வகை)		

மனுதாரர் கல்குவாரி அமைக்க உரிமம் கோருகின்ற புல எண்ணிலிருந்து மேற்குப் பகுதியில் 160 மீட்டர் தொலைவில் புல எண்43/2B -ல் கிருஷ்ணசாமி மகன் ராமசாமி என்பவருக்கு சொந்தமான செயல்படாத கல்குவாரி அமைந்துள்ளது. மேற்படி கல்குவாரி அமைக்க உரிமம் கோருகின்ற புல எண்ணிலிருந்து கிழக்கு பகுதியில் 160 மீட்டர் தொலைவில் புல எண்.47/13A, 13B -ல் ராமசாமி நாடார் மகன் சங்கர் வகையறாவிற்கு சொந்தமான செயல்படாத கல்குவாரி அமைந்துள்ளது எனவும்,

கல்குவாரி அமைக்க மனு வழங்கியுள்ள புல எண்.46/1, 46/2A, 46/3, 46/4, 47/1, 47/2 ல் தற்போது உரிமம் முடிந்த செயல்படாத கல்குவாரி அமைந்துள்ளது எனவும், மேற்படி கல்குவாரி உரிமம் கோருகின்ற புல எண்களுக்கு தெற்கு பகுதியில் 50 மீட்டர் சுற்றளவில் புல எண்.48-ல் அரசு புறம்போக்கு ஓடை அமைந்துள்ளது எனவும்,

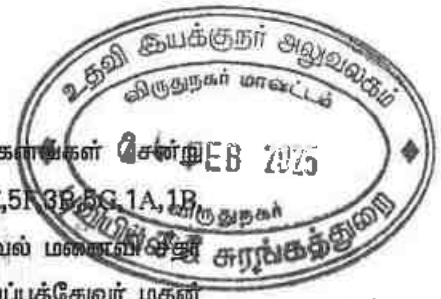

மேற்படி, கல்குவாரி உரிமம் கோருகின்ற இடத்திற்கு வண்டி வாகனங்கள் சென்று 10/1C, 1A, 1B, 1D, 3/4C, 4E, 5F, 3B, 5G, 1A, 1B, 4/10, 9, 1/1A, 11D, 1C புல எண்கள் வழியாக அனுசூல சாலைக்கு இஸ்ரவேல் மனைவிகள் மற்றும் மகள் சந்திரசேகர், முத்து கிருஷ்ணன் மகன் ரவி மற்றும் நாச்சியப்பத்தேவர் மகன் செய்யத்துரை, பதினெட்டாம்படி கருப்பசாமி என்பவர்களிடம் பாதை உரிமை சம்மதப்பத்திரம் பெறப்பட்டுள்ளது எனவும்,

குவாரி உரிமம் கோரிய புல எண்களில் குறைந்த, உயர் மின் அழுத்த கோபுரங்கள் ஏதும் செல்லவில்லை எனவும் மேற்படி உரிமம் கோருகின்ற புல எண்களிலிருந்து 10 மீட்டர் சுற்றளவில் வண்டிபாதை, கிராமச் சாலைகள் ஏதுமில்லை எனவும்,

கல்குவாரி உரிமம் கோரிய புல எண்கள் அரசின் நில எடுப்பு பிரேரணைகள் மற்றும் தடையாணை புத்தகத்தில் பதிவுகள் ஏதுவும் இல்லை எனவும், மேற்படி கூட்டு மட்டாதாரர்களில் ஒருவரான பெரியசாமி நாடார் மகன் இளங்கோவன் என்பவருக்கு கழுதி சார்பதிவாக ஆவண எண்.225/2019 நாள்.13.02.2019 ன் மடி மேற்படி புல எண்களில் கல்குவாரி உரிமம் பெற்று நடத்திக்கொள்ள கூட்டு மட்டாவில் உள்ள மற்ற நபர்கள் பொது அதிகார ஆவணம் வழங்கியுள்ளார்கள் எனவும்,

மனுதாரர் கல்குவாரி குத்தகை உரிமம் வழங்கக்கோரி விண்ணப்பித்துள்ள புல எண்ணில் இருந்து 500 மீட்டர் சுற்றளவில் குடியிருப்பு பகுதிகள் மற்றும் கிராம நத்தம் வீட்டுமனை பிரிவுகள், கட்டுமானங்கள் ஏதுமில்லை எனவும், 50 மீட்டர் சுற்றளவில் மாநில மற்றும் தேசிய நெடுஞ்சாலைகள், இரயில் இருப்புப் பாதைகள் மற்றும் புராதான சின்னங்கள், பள்ளிகள் ஏதுமில்லை எனவும், மேலும் புல எண்களில் வழக்குகள், தாவா பிரச்சனைகள் ஏதுமில்லை எனவும்,

கல்குவாரி குத்தகை உரிமம் கோரியது தொடர்பாக மண்டபசாலை குறுவட்டம் காளையார் கரிசல்குளம் கிராமத்தில் 10.01.2025 அன்று "அ1" அறிவிப்பு விளம்பரம் செய்யப்பட்டது எனவும் பொது மக்களிடமிருந்து எந்தவித ஆட்சேபமும் நாளை தேதி வரை வரப்பெறவில்லை எனவும்,

அருப்புக்கோட்டை வட்டம், காளையார் கரிசல் குளம் கிராமம், பட்டா எண்.1047ல் புல எண். 46/1(0.50.00), 46/11(0.7.00), 46/12(0.12.50), 46/3(0.6.00), 46/4(0.6.00), 46/5(0.0.50), 46/6(0.13.00), 46/7(0.20.00), 46/8(0.31.50), 46/9(0.23.50), 47/1(0.8.00), 47/10(0.3.00), 47/11A(0.2.50), 47/11B(0.33.50), 47/11C(0.39.00), 47/11D(0.47.50), 47/11E(0.20.50), 47/11F(0.16.50), 47/2(0.11.00), 47/4(0.31.00), 47/6(0.38.00), 47/7(0.28.00), 47/8(0.5.50), 47/9A(0.14.00), 47/9B(0.11.50), 47/9C(0.10.00) மொத்த விஸ்தீரணம் 4.90.50 ஹெக்டேர்ஸ் நிலத்தில் 5 வருட காலத்திற்கு உடைகல் மற்றும் கிராவல் மண் எடுத்துக்கொள்ள ஏதுவாக அரசு சிறுகனிம வர்த்தகர்கள் விதி 2011-ன் கீழ் உரிமம் வழங்க ஏதுவாக அரசு சிறு கனிம விதிகள் மற்றும் சுற்றுசூழல் விதிகள், அருகில் அமைந்துள்ள அரசு புறம்போக்கு ஓடைகளில் எவ்வித ஆக்கிரமிப்பும் செய்யக் கூடாது என்ற நிபந்தனைகளுடனும் மற்றும் வழிமுறைகளுக்கு உட்பட்டு கிரசர் உரிமம் வழங்கிட ஏதுவாக பரிந்துரை செய்கிறேன் எனவும் தெரிவித்துள்ளார்.

3) பார்வை 4ல் காணும் உதவி இயக்குநர், புவியியல் மற்றும் சுரங்கத்துறை அவர்களின் அறிக்கையில் உடைகல் மற்றும் கிராவல் குவாரி உரிமம் வழங்கக் கோரும்



புலங்கள் புஞ்சை வகைப்பாடுடைய தரிசு நிலங்களாகும் எனவும், புலங்களின் மேற்பரப்பில் சமதளமாகவும், விவசாய பணிகள் ஏதுமின்றி தரிசாக உள்ளது. புலங்களின் மேற்பரப்பில் காணப்படும் மண், சிதைந்த பாறைகளை (Weathered Rock), தொடர்ந்து சார்னகைட் (Charnockite) எனப்படும் கடின பாறைகள் (Hard rock) உள்ளது அருகில் உள்ள குவாரியில் ஆய்வு செய்ததில் தெரியவருகிறது. கடின பாறைகளில் காணப்படும் வேறுபட்ட நிறங்கள் (Different in colours), இணைப்புகள் (Joints), பிளவுகள், கீரல்கள் (Cracks) வெடிப்புகள் மற்றும் மாறுபட்ட அளவு கொண்ட கனிமங்கள் காரணமாக இப்பாறைகளில் மெருகேற்றக் கூடிய வண்ண கற்களை (Polished Granite / Blocks) உற்பத்தி செய்ய இயலாது. இவ்வகை பாறைகளில் இருந்து கட்டிடப்பணிகள் மற்றும் சாலை / இரயில்வே பணிகளுக்கு தேவைப்படும் கற்கள், ஐல்லிகள் மற்றும் எம்-சாண்ட் ஆகியவற்றை உற்பத்தி செய்ய இயலும் எனவும்,

உடைகல் மற்றும் கிராவல் குவாரி உரிமம் வழங்கக் கோரும் புலங்களிலிருந்து 300 மீட்டர் சுற்றளவில் குடியிருப்புகள், பள்ளிகள், கோயில்கள், மசூதிகள், சுடுகாடு ஏதும் இல்லை. 50 மீட்டர் சுற்றளவில் தேசிய / மாநில நெடுஞ்சாலைகள், ஆறுகள், கட்டிடங்கள், உயர் மின்கம்பிகள் இல்லை. உயர்வகை மரங்கள் ஏதுவும் இல்லை. வனத்துறையால் பாதுகாக்கப்பட்ட பகுதியாக அறிவிக்கப்பட்ட சரணாலயங்கள், தேசிய பூங்காக்கள் சுற்றுச்சூழல் உணர் திறன் மிக்க பகுதிகள் (ECO-SENSITIVE ZONE), 1 கி.மீட்டர் சுற்றளவில் காடுகள், 500 மீட்டர் சுற்றளவில் அருங்காட்சியக துறையின் மூலம் பாதுகாக்கப்பட்ட பகுதிகளாக அறிவிக்கப்பட்ட இடங்கள் மற்றும் வரலாற்று சின்னங்கள் ஏதும் இல்லை எனவும்,

கல்குவாரி அமைக்க மனு வழங்கியுள்ள புல எண்.46/1, 46/2A, 46/3, 46/4, 47/1, 47/2 ல் தற்போது உரிமம் முடிந்த செயல்படாத கல்குவாரி அமைந்துள்ளது எனவும், மேற்படி கல்குவாரி உரிமம் கோருகின்ற புல எண்களுக்கு தெற்கு பகுதியில் 50 மீட்டர் சுற்றளவில் புல எண்.48-ல் அரசு புறம்போக்கு ஒடை அமைந்துள்ளது எனவும்,

எனவே, விண்ணப்பதாரர் திரு.இளங்கோவன், த/பெ.பெரியசாமி என்பவரின் கோரிக்கையினை ஏற்று விருதுநகர் மாவட்டம், அருப்புக்கோட்டை வட்டம், காளையார்கிரிசல்குளம் கிராமம், புல எண்கள்: 46/1(0.50.00), 46/3(0.07.00), 46/4(0.06.00), 46/5(0.00.50), 46/6(0.13.00), 46/7(0.20.00), 46/8(0.31.50), 46/9(0.23.50), 46/11(0.07.00), 46/12(0.12.50), 47/1(0.08.00), 47/2(0.11.00), 47/4(0.31.00), 47/6 (0.32.00), 47/7(0.21.00), 47/8(0.05.50), 47/9A(0.14.00), 47/9B(0.11.50), 47/9C(0.01.00), 47/10(0.03.00), 47/11A(0.02.50), 47/11B(0.33.50), 47/11C(0.06.00), 47/11D(0.26.50), 47/11E(0.04.50), 47/11F(0.03.50) மொத்த விஸ்தீர்ணம் 4.90.50 ஹெக்டேரில் 3.85.50 ஹெக்டேர்ஸ் உடைகல் மற்றும் கிராவல் குவாரி உரிமம் ஐந்தாண்டுகளுக்கு (5) தமிழ்நாடு சிறுகனிம சலுகை விதிகள் விதிஎண்.19 மற்றும் 20-ன் படி பின்வரும் நிபந்தனைகளுக்குட்பட்டு வழங்க பரிந்துரை செய்கிறேன் எனவும் தெரிவித்துள்ளார்.

நிபந்தனைகள்

1. புலத்தை சுற்றி அமைந்துள்ள பட்டா நிலங்களுக்கு 7.5 மீட்டர் பாதுகாப்பு இடைவெளி விட்டு குவாரி பணிபுரிய வேண்டும்.




2. அருகில் உள்ள செயல்படாத குவாரிகளுக்கு பாதிப்பு ஏற்படாத வகையில் குவாரிப்பணி மேற்கொள்ள வேண்டும்.
3. 50 மீட்டர் சுற்றளவில் புல எண்.48-ல் அரசு புறம்போக்கு ஓடை அமைந்துள்ளது. எனவே, அரசு புறம்போக்கு ஓடைக்கு உரிய பாதுகாப்பு 50 மீட்டர் இடைவெளி அளித்து குவாரி பணி மேற்கொள்ள வேண்டும்.
4. விண்ணப்பிக்கப்பட்டுள்ள புல எண்ணிற்கு அருகில் விருதுநகரிலிருந்து அழகாபுரி செல்லும் வண்டிப்பாதை உள்ளது. எனவே, வண்டிப்பாதைக்கு உரிய பாதுகாப்பு இடைவெளி அளித்து குவாரிப்பணி மேற்கொள்ள வேண்டும்.
5. பொதுமக்கள் / விவசாய நிலங்களுக்கு பாதிப்பு ஏற்படாத வகையில் தகுதி வாய்ந்த அங்கீகரிக்கப்பட்ட நபர்கள் மூலம் வெடிமருந்துகள் சேமிக்கப்பட்டு குவாரியில் வெடித்தல் வேண்டும். குவாரியில் குறைந்த சக்தி கொண்ட வெடி மருந்துகளை பயன்படுத்தல் வேண்டும்.
6. சுரங்கத்திட்டம் மற்றும் சுற்றுச்சூழல் தடையில்லாச் சான்று குத்தகை உரிமம் வழங்குவதற்கு முன் சமர்ப்பிக்க வேண்டும்.
7. குவாரியில் வேலை செய்யும் தொழிலாளர்கள் தொழிலாளர் நலவாரியம் மற்றும் காப்பீடு திட்டத்தில் பதிவு செய்து தொழிலாளர் நலன் பேண்பட வேண்டும்.
8. குழந்தை தொழிலாளர்களை குவாரி பணியில் அமர்த்தக் கூடாது.
9. கனிமங்களை வாகனங்களில் கொண்டு செல்லும் போது பாதசாரிகள், பொது மக்கள் மற்றும் பிற வாகனங்கள் பாதிக்காதவண்ணம் தார்பாய்கள் கொண்டு மூடி எடுத்துச் செல்ல வேண்டும்.

4) பார்வை 5ல் காணும் குறுவட்ட அளவர், மண்டபசாலை குறுவட்டம், அருப்புக்கோட்டை அவர்களின் அறிக்கையில் குவாரி அமைக்க உரிமம் வழங்க கோரும் புல எண்களின் மொத்த பரப்பான 4.90.50 ஹெக்டேர் நிலத்தில் 1.05.00 ஹெக்டேர் பரப்பு கொண்ட நிலம் புல எண்.48 (அரசு புறம்போக்கு ஓடை) விருந்து 50 மீட்டர் தொலைவிற்குள் அமைந்துள்ளது எனவும், மேலும் மனுதாரர் குவாரி அமைக்க உரிமம் வழங்க கோரும் புல எண்களின் மொத்த பரப்பில் (4.90.50 ஹெக்டேர்) ஓடையிலிருந்து 50-மீட்டர் தொலைவிற்குள் உள்ள பரப்பான 1.05.00 ஹெக்டேர் நிலம் போக, மீதம் 3.85.50 ஹெக்டேர் பரப்பு கொண்ட நிலம் மட்டும் உள்ளது என தெரிவித்துள்ளார்.

5) எனவே, வருவாய் கோட்டாட்சியர், அருப்புக்கோட்டை மற்றும் உதவி இயக்குநர் புவியியல் மற்றும் சுரங்கத்துறை அலுவலர்களின் பரிந்துரையினை ஏற்றும் நிபந்தனைகளுக்கு உட்பட்டும், குறுவட்ட அளவர், மண்டபசாலை குறுவட்டம், அருப்புக்கோட்டை அவர்களின் அறிக்கையில் குறிப்பிட்டுள்ளபடி விருதுநகர் மாவட்டம், அருப்புக்கோட்டை வட்டம், காளையார்க்கிசல்குளம் கிராமம், புல எண்கள்: 46/1(0.50.00), 46/3(0.07.00), 46/4(0.06.00), 46/5(0.00.50), 46/6(0.13.00), 46/7(0.20.00), 46/8(0.31.50), 46/9(0.23.50), 46/11(0.07.00), 46/12(0.12.50), 47/1(0.08.00), 47/2(0.11.00), 47/4(0.31.00), 47/6 (0.32.00), 47/7(0.21.00), 47/8(0.05.50), 47/9A(0.14.00), 47/9B(0.11.50), 47/9C(0.01.00), 47/10(0.03.00), 47/11A(0.02.50), 47/11B(0.33.50), 47/11C(0.06.00), 47/11D(0.26.50), 47/11E(0.04.50), 47/11F(0.03.50) மொத்த விஸ்தீர்ணம் 3.85.50 ஹெக்டேர்ஸ் நிலத்திற்கு 1959-ம் வருடத்திய தமிழ்நாடு சிறுகனிம சலுகை விதிகள் விதி எண்: 19 மற்றும் 20-ன்படி ஐந்து வருட காலத்திற்கு உடைகல் மற்றும் கிராவல் குவாரி உரிமம் வழங்க தகுதி வாய்ந்த நிலப்பரப்பாக (Precise area) கருதப்படுகிறது.



தமிழ்நாடு சிறுகனிம சலுகை விதிகள்-1959 விதி எண்:41ன்படி குவாரி பணி மேற்கொள்வது தொடர்பாக வரைவு சுரங்கத் திட்டத்தினை (Mining Plan) 90 தினங்களுக்குள் சமர்ப்பிக்குமாறும், விதி எண்: 42-ன்படி மாநில அளவிலான சுற்றுச்சூழல் தாக்க மதிப்பீட்டு ஆணையத்தின் (State Level Environmental Impact Assessment Authority) இசைவினைப் பெற்று சமர்ப்பிக்குமாறும் மனுதாரர் திரு.பெ.இளங்கோவன், த/பெ.பெரியசாமி கேட்டுக் கொள்ளப்படுகிறார்.

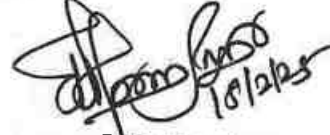

உதவி இயக்குநர்,

புவியியல் மற்றும் சுரங்கத்துறை,


விருதுநகர்



பெறுநர்

திரு. பெ.இளங்கோவன்,
த/பெ.பெ.பெரியசாமி,
2, காளநாடார் தெரு,
கழுதி-623603
நகல்

உறுப்பினர் செயலர்,
மாநில சுற்றுசூழல் தாக்க மதிப்பீட்டு ஆணையம் (SEIAA),
சென்னை.

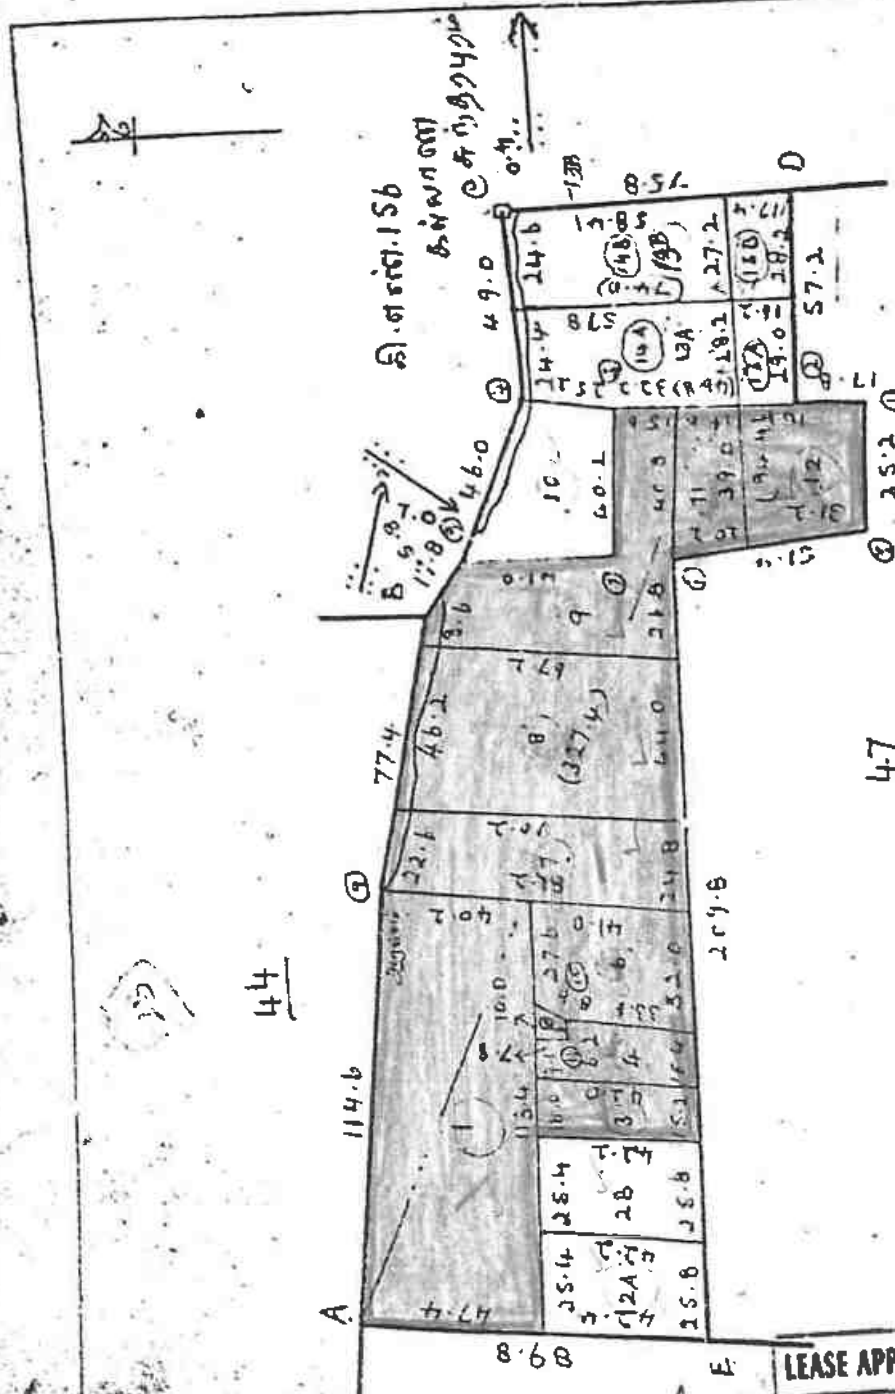

	A		
E	88.2	297.8	
⑪	24.8	237.6	
⑩	22.2	232.4	
		218.4	35.6 ⑨
		142.2	50.2 B
		125.0	46.4 ⑧
		108.2	8.6 ⑦
⑤	5.0	404.2	
⑥	30.0	79.2	
		78.8	46.0 ④
		71.0	22.8 ③
②	20.8	53.4	
①	37.2	46.4	
		34.6	67.6 C
		D	

Subdgs. 13A, 14A were clubbed and
denoted Subdn. NO 13A and
Subdgs. 13B, 14B were clubbed
and denoted Subdn. NO 13B. as per

Send Regs. and chitta.

VILLAGE ADMINISTRATIVE OFFICER
KALAIYAR KARISALKULAM

S. M. L.
27/1/41

791 - Eruppukottai Taluk

Tedac B'Y
C. H. H. H. H.

Plotted by H. M. Aschke March 11, 1962 2000 M. M. Released by
B. A. Moore
1.11.62



தமிழ்நாடு அரசு

வருவாய் மற்றும் பேரிடர் மேலாண்மைத் துறை

நில உரிமை விபரங்கள் : இ. எண் 10(1) பிரிவு



மாவட்டம் : விருதுநகர்

வட்டம் : அருப்புக்கோட்டை

வருவாய் பிரிவினம் : காலையாட்கரிசல்குளம்

பட்டா எண் : 1047

உரிமையாளர்கள் பெயர்

1.	ராமசாமி நாடார்	மகன்	சங்கர்
2.	பெரியசாமி நாடார்	மகன்	தங்கபாண்டியன்
3.	பெரியசாமி நாடார்	மகன்	சண்முகநாதன்
4.	பெரியசாமி நாடார்	மகன்	இளங்கோவன்
5.	பெரியசாமி நாடார்	மகன்	பழனிசாமி
6.	ராமசாமி நாடார்	மகன்	ராஜகுமார்
7.	இராமசாமி நாடார்	மகன்	பழனிசாமி
8.	இராமசாமி நாடார்	மகன்	ராஜேஷ்கண்ணா

புல எண்	உட்பிரிவு	புன்செய்		நுன்செய்		மற்றவை		குறிப்புரைகள்
		பரப்பு	தீர்வை	பரப்பு	தீர்வை	பரப்பு	தீர்வை	
		ஹெக்டர் - ஏர்	ரூ - பை	ஹெக்டர் - ஏர்	ரூ - பை	ஹெக்டர் - ஏர்	ரூ - பை	
144	1	0 - 32.50	1.35	--	--	--	--	D2008/01----- Digitally signed: Rangasamy M Tahsildar 19/01/2016 09:26:11:PM
147	4	0 - 15.50	0.64	--	--	--	--	D2007/05----- Digitally signed: Rangasamy M Tahsildar 19/01/2016 09:26:11:PM
147	SA	0 - 14.00	0.47	--	--	--	--	D2007/05----- Digitally signed: Rangasamy M Tahsildar 19/01/2016 09:26:11:PM
147	5B	0 - 19.00	0.92	--	--	--	--	D2007/05----- Digitally signed: Rangasamy M Tahsildar 19/01/2016 09:26:11:PM
148	2	1 - 16.50	4.87	--	--	--	--	D2007/05----- Digitally signed: Rangasamy



46	2A	0 - 11.00	0.22	--	--	--	--	Digitally signed: Rangasamy M Tahsildar 19/01/2016 09:16:02:PM
46	3	0 - 7.00	0.14	--	--	--	--	D2008/638 Digitally signed: Rangasamy M Tahsildar 19/01/2016 09:16:02:PM
46	4	0 - 6.00	0.12	--	--	--	--	D2007/27 Digitally signed: Rangasamy M Tahsildar 19/01/2016 09:16:02:PM
46	5	0 - 0.50	0.06	--	--	--	--	D2008/638 Digitally signed: Rangasamy M Tahsildar 19/01/2016 09:16:02:PM
46	6	0 - 13.00	0.26	--	--	--	--	D2007/27 Digitally signed: Rangasamy M Tahsildar 19/01/2016 09:16:02:PM
46	7	0 - 20.00	0.41	--	--	--	--	D2008/638 Digitally signed: Rangasamy M Tahsildar 19/01/2016 09:16:02:PM
46	8	0 - 31.50	0.63	--	--	--	--	D2007/27 Digitally signed: Rangasamy M Tahsildar 19/01/2016 09:16:02:PM
46	9	0 - 23.50	0.47	--	--	--	--	D2007/27 Digitally signed: Rangasamy M Tahsildar



47	1	0 - 8.00	0.16	--	--	--	--	Digitally signed: Rangasamy M. Tahsildar 19/01/2016 09:16:02:PM
47	10	0 - 3.00	0.06	--	--	--	--	D2008/638 Digitally signed: Rangasamy M. Tahsildar 19/01/2016 09:16:02:PM
47	11A	0 - 2.50	0.06	--	--	--	--	D2008/638 Digitally signed: Rangasamy M. Tahsildar 19/01/2016 09:16:02:PM
47	11B	0 - 33.50	0.67	--	--	--	--	D2008/05 Digitally signed: Rangasamy M. Tahsildar 19/01/2016 09:16:02:PM
47	11C	0 - 39.00	0.78	--	--	--	--	D2008/638 Digitally signed: Rangasamy M. Tahsildar 19/01/2016 09:16:02:PM
47	11D	0 - 47.50	0.94	--	--	--	--	Digitally signed: Rangasamy M. Tahsildar 19/01/2016 09:16:02:PM
47	11E	0 - 20.50	0.41	--	--	--	--	D2008/05 Digitally signed: Rangasamy M. Tahsildar 19/01/2016 09:16:02:PM
47	11F	0 - 16.50	0.33	--	--	--	--	D2008/638 Digitally signed: Rangasamy M. Tahsildar



47	2	0 - 11.00	0.22	--	--	--	Digitally signed: Rangasamy M Tahsildar 19/01/2016 09:16:02 PM
47	4	0 - 31.00	0.62	--	--	--	D2008/638 Digitally signed: Rangasamy M Tahsildar 19/01/2016 09:16:02 PM
47	6	0 - 38.00	0.76	--	--	--	D2008/05 Digitally signed: Rangasamy M Tahsildar 19/01/2016 09:16:02 PM
47	7	0 - 28.00	0.56	--	--	--	D2007/27 Digitally signed: Rangasamy M Tahsildar 19/01/2016 09:16:02 PM
47	8	0 - 5.50	0.11	--	--	--	D2007/27 Digitally signed: Rangasamy M Tahsildar 19/01/2016 09:16:02 PM
47	9A	0 - 14.00	0.28	--	--	--	D2007/27 Digitally signed: Rangasamy M Tahsildar 19/01/2016 09:16:02 PM
47	9B	0 - 11.50	0.23	--	--	--	D2008/05 Digitally signed: Rangasamy M Tahsildar 19/01/2016 09:16:02 PM
47	9C	0 - 10.00	0.20	--	--	--	D2007/27 Digitally signed: Rangasamy M Tahsildar 19/01/2016 09:16:02 PM
		8 - 21.00	22.24				



குறிப்பு :



1. மேற்கண்ட தகவல் / சான்றிதழ் நகல் விவரங்கள் மின் பதிவேட்டிலிருந்து பெறப்படுவதில் இவற்றைத் தாங்கள் <https://eservices.tn.gov.in> என்ற இணைய தளத்தில் 26/05/2025 / அக்டோபர் 30/22 என்ற குறிப்பு எண்ணை உள்ளிடு செய்து உறுதி செய்துகொள்ளவும்.
2. இத் தகவல்கள் 21-12-2024 அன்று 02:36:08 PM நேரத்தில் அச்சடிக்கப்பட்டது.
3. கைப்பேசி கேமராவின் 2D barcode படிப்பான் மூலம் படித்து 3G/GPRS வழி இணையதளத்தில் சரிபார்க்கவும்.

10 பிப்ரவரி 1-13

தமிழ்நாட்டில்

தமிழ்நாடு

தமிழ்நாடு

தமிழ்நாட்டில் செட்டிமன்ட் செஷன் குழுக்கள் நடைமுறை திட்டம்

தமிழ்நாட்டில் செட்டிமன்ட் செஷன் குழுக்கள் நடைமுறை திட்டம்

1047 நம்பர். சீர்திருத்த திட்டம் 2, இலக்குகளை 3, படிப்பினைகள்

24 FEB 2025

பெரிய செட்டிமன்ட் செட்டிமன்ட்	பெரிய செட்டிமன்ட்		பெரிய செட்டிமன்ட்		பெரிய செட்டிமன்ட்		பெரிய செட்டிமன்ட்		பெரிய செட்டிமன்ட்	
	செட்டிமன்ட்	செட்டிமன்ட்	செட்டிமன்ட்	செட்டிமன்ட்	செட்டிமன்ட்	செட்டிமன்ட்	செட்டிமன்ட்	செட்டிமன்ட்	செட்டிமன்ட்	செட்டிமன்ட்
(1)	(2)	(3)	(4)	(5)	(6)	(7)	(8)	(9)	(10)	(11)
148-2	1.16	5	4.87						4.87	
144-1	0.32	5	1.35						1.35	205 மட்டும்
148-4	0.48	0	1.99						1.99	399 மட்டும்
147-5A	0.16	0	0.67						0.67	400 மட்டும்
147-5B	0.19	0	0.92						0.92	862 மட்டும்
147-6	0.15	5	0.64						0.64	862 மட்டும்
148-3	0.22	0	0.83						0.83	977 மட்டும்
47-7	0.88	0	0.56	✓					0.56	
46-10	0.13	5	0.27						0.27	555 மட்டும்
46-13A	0.20	5	0.41						0.41	754 மட்டும்
46-4	0.06	0	0.12	✓					0.12	2997/07
46-9	0.23	5	0.67	✓					0.67	19.11.07
47-8	0.05	5	0.11	✓					0.11	556 மட்டும்
47-9A	0.14	0	0.88	✓					0.88	
47-9C	0.10	0	0.80	✓					0.80	
46-6	0.13	0	0.26	✓					0.26	754 மட்டும்
46-12	0.12	5	0.85	✓					0.85	
46-8	0.31	5	0.63	✓					0.63	
46-11	0.07	0	0.14	✓					0.14	
47-6	0.38	0	0.76	✓					0.76	754 மட்டும்
47-9B	0.11	5	0.23	✓					0.23	TPT 486/08
47-11E	0.20	5	0.41	✓					0.41	
47-11B	0.33	5	0.67	✓					0.67	
	0.54	1	11.05							

VILLAGE ADMINISTRATIVE OFFICER

33, KALA HAK KARISALKULAM

Aruppukottai Taluk

K. P. A. 27

தி. பி. பி. 10 1900 1-13

சுற்று வட்டம்

பெரிய பத்திரம் பெரிய பத்திரம்

பெரிய

பெரிய



பெரிய பத்திரம் பெரிய பத்திரம்	பெரிய பத்திரம் பெரிய பத்திரம்	பெரிய பத்திரம் பெரிய பத்திரம்	பெரிய பத்திரம் பெரிய பத்திரம்	பெரிய பத்திரம் பெரிய பத்திரம்
488	47-1	008 0	0.16 ✓	0.16
489	47-11A	002 5	0.06 ✓	0.06
633	46-2A	001 0	0.22	0.22
	46-3	007 0	0.14 ✓	0.14
	-7	020 0	0.41 ✓	0.41
753	-13B	020 0	0.40	0.40
	47-2	011 0	0.22 ✓	0.22
	-4	031 0	0.65 ✓	0.62
	-11C	039 0	0.78 ✓	0.78
	-11F	016 5	0.33 ✓	0.33
757	46-1	050 0	1.00 ✓	1.00
	47-11D	047 5	0.94 ✓	0.94
1061	46-5	000 5	0.06 ✓	0.06
1062	47-10	003 0	0.06 ✓	0.06

சென்னை

சென்னை

25/1/2018

VILLAGE ADMINISTRATIVE OFFICER
33, KALAIYAR KARISALKULAM
Aruppukottai Taluk

0.21.0

21.24

VILLAGE ADMINISTRATIVE OFFICE
33 KALAMAR KARISAKKUNAM
ARUNACHAL PRADESH

1	2	3	4	5	6	7	8	9	10	11
							கு. பை	2 ஹ. ஏர்ஸ்	கு. பை	
8	47-8	ர	4	...	8-2	4	2 00	0 05.5	0 11	556 ரா. அனகமணி யமமாள். விருதுநகர் பிரியல் & சுரங்கத்துறை
9A	-9பா	ர	4	...	8-2	4	2 00	0 14.0	0 28	754 த. பெரிய நாயகம் (1). த. பால் (2).
9B	-9பா	ர	4	...	8-2	4	2 00	0 11.5	0 23	755 து. ரத்தின நாடார்.
9C	-9பா	ர	4	...	8-2	4	2 00	0 10.0	0 20	754 த. பெரிய நாயகம் (1). த. பால் (2).
10	-10	ர	4	...	8-2	4	2 00	0 03.0	0 06	7 தா. ஞான சிகாமணி நாடார் மற்றும் ஆறு பேர் களும். *
11A	-11பா	ர	4	...	8-2	4	2 00	0 02.5	0 06	489 து. ரத்தின நாடார் (1). து. பாண்டி (2). து. ஆயிர நாடார் (3).
11B	-11பா	ர	4	...	8-2	4	2 00	0 33.5	0 67	756 து. ஆயிர நாடார்.
11C	-11பா	ர	4	...	8-2	4	2 00	0 39.0	0 78	755 து. ரத்தின நாடார்.
11D	-11பா	ர	4	...	8-2	4	2 00	0 47.5	0 94	757 து. பாண்டி.
11E	-11பா	ர	4	...	8-2	4	2 00	0 20.5	0 41	756 து. ஆயிர நாடார்.
11F	-11பா	ர	4	...	8-2	4	2 00	0 16.5	0 33	755 து. ரத்தினம்.
							3	43.0	6 36	
41	48	ர	4	...	...	...	...	0 56.0	...	...
40	1A 49-1பா	ர	4	...	7-2	3	2 77	0 63.5	1 75	466 ரா. அழகர்சாமி நாயக்கர்.
1B	-1பா	ர	4	...	7-2	3	2 77	0 63.0	1 74	758 ரா. அழகர்சாமி நாயக்கர்.
(2)	-2	ர	4	...	7-2	3	2 77	0 66.5	1 84	466 ரா. அழகர்சாமி நாயக்கர்.
3	-3	ர	4	...	7-2	3	2 77	0 71.5	1 98	241 ரா. பரதரத்தின நாடார்.

* விவரப்பட்டியலைப் பார்க்கவும்



இந்திய அரசாங்கம்

Government of India



இளங்கோவன் பெரியசாமி

S.O. Periyasamy

தந்தை P பெரியசாமி

Father P PERIYASAMY

பிறந்த நாள் DOB 15-09-1951

ஆண்பால்: Male



9670 2421 7705

ஆதார் - சாதாரண மனிதனின் அதிகாரம்

ANNEXURE VII



Unique Identification Authority of India

ஆதார்
முகவரி
S.O. பெரியசாமி 2 காளநாடார்
கேடு கமுதி கமுதி கமுதி
காமநாதபுரம் தமிழ்நாடு 623603

Address:
S.O. Periyasamy 2 KALANADAR
THERU KAMUTHI-Kamuthi
Kamuthi Ramnathapuram Tamil
Nadu: 623603

9670 2421 7705

1047
1500 304 1547

Help-0 2421 7705

www.aa.gov.in

CHETTINAD CEMENT CORPORATION LTD.

(Regd. Office: RANI SEETHAI HALL BUILDING IV & V FLOORS, 603, ANNA SALAI, MADRAS 600006)
WORKS OFFICE: PULIYUR.

TELE: 21144
PHONE 22744 KARUR
21745
GRAM "CEMENT" Puliur C.F.
Telex: 0456-215.
STD Code: 04324

22nd September, 1987.

T.RAJU., B.E.,
MINES MANAGER & DY. GENERAL MANAGER.

CERTIFICATE.

This is to certify that Mr.C.Natarajan has been working as a Geologist from 14-12-1979 to till date. He has been incharge of supervision of day to day functions in respect of Exploration, Preparation of Geological Plans & Sections, Preparation of Mines Plans, ~~and~~ Quality control and other allied mining activities in the following Pits of our Seethainagar Limestone Mines in Anna District.

<u>Name of the Pit.</u>	<u>Average Raising/day.</u>
1. Alembadi Pit.	- 1,700 T.
2. Mallapuram Pit.	- 900 T.
3. Karikkali Pit.	- 150 T.
Total.	- 2,750 T.

He has got nearly Eight years of total experience in our Mines in the above supervisory capacity.

for CHETTINAD CEMENT CORPORATION LTD.,

(T.RAJU).

Mines Manager & Dy. General Manager.



Faculty of Science

The Senate of the Annamalai University hereby makes known that B. Natarajan has been admitted to the Degree of Master of Science (by Examination) in Zoology, he having been certified by duly appointed Examiners at the examination held in April, 1976, to be qualified to receive the same and that he was placed in the First Class.


Given under the seal of the University.

Annamalainagar,

24th December, 1976.

N. Chandrasekhar
Vice-Chancellor.

09°27'58.32"N

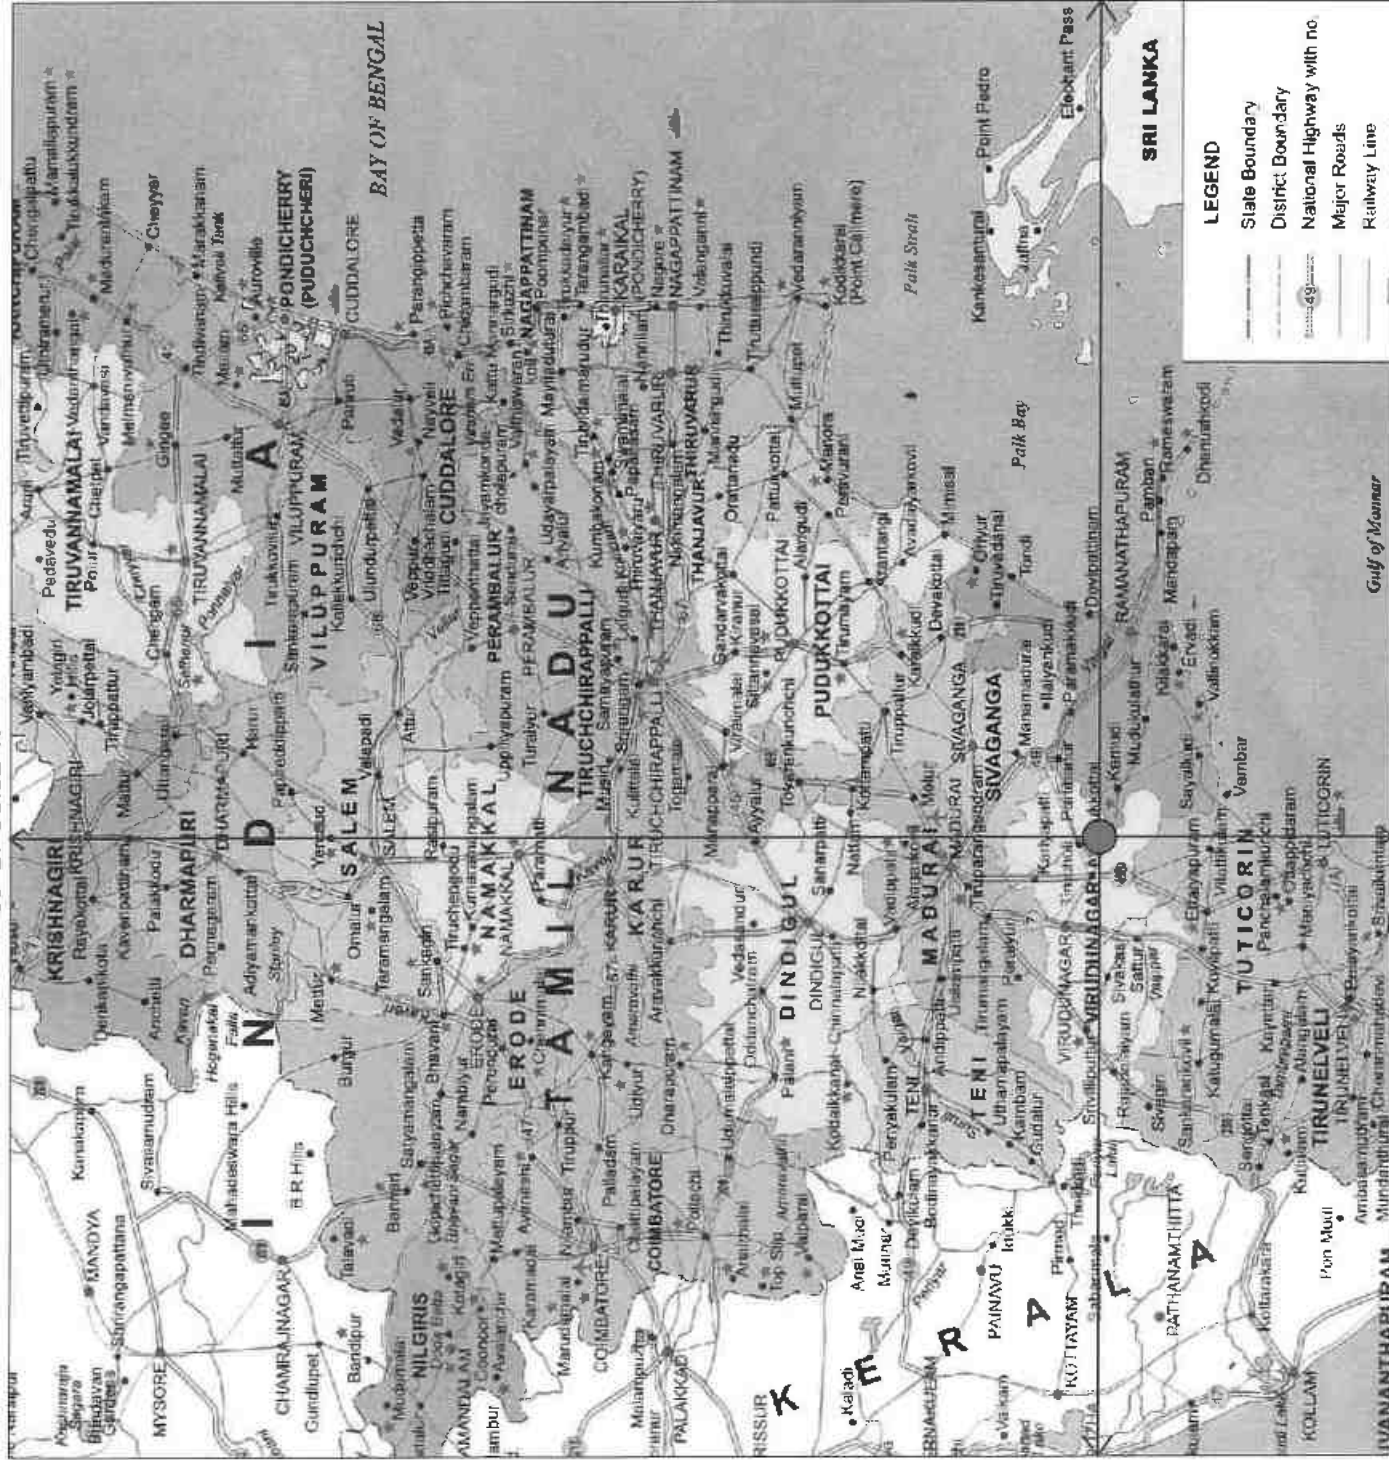

78°11'21.82"E

09°27'50.03"N

PLATE NO: I

DATE OF SURVEY : 19.02.2025

APPLICANT: THIURU PELANGOMAN,

S/O PERIYASAMI,

NO.2, KALANDIYAN STREET,

KAMUTHI TALUK,

RAMANATHAPURAM DISTRICT

QUARRY APPLIED LEASE AREA

S.F.NOS : 46/1, 46/3, 46/4, 46/5, 46/6, 46/7,

46/8, 46/9, 46/11, 46/12, 47/1, 47/2

47/4, 47/6(P), 47/7(P), 47/8, 47/9A,

47/9B(P), 47/9C(P), 47/10, 47/11A,

47/11B, 47/11C(P), 47/11D(P),

47/11E(P) & 47/11F(P) .

EXTENT : 3.85.50 Ha.

VILLAGE : KALAIYARKARISALKULAM,

TALUK : ARUPPUKOTTAI,

DISTRICT : VIRUDHUNAGAR.

INDEX

Q. LEASE APPLIED AREA : ●

TOPO SHEET NO : 58 K/03

LATITUDE : 09°27'50.03"N to 09°27'58.32"N

LONGITUDE : 78°11'21.82"E to 78°11'31.82"E

LOCATION PLAN

NOT TO SCALE

PREPARED BY :

THIS IS TO CERTIFY THAT THE INFORMATION
IN THIS PLATE IS TRUE AND CORRECT TO
THE BEST OF MY KNOWLEDGE BASED UPON
THE LEASE MAP AUTHENTICATED BY STATE
GOVERNMENT


C. NATARAJAN M.Sc.M.Phil.,
QUALIFIED PERSON

78°11'31.82"E

KEY PLAN


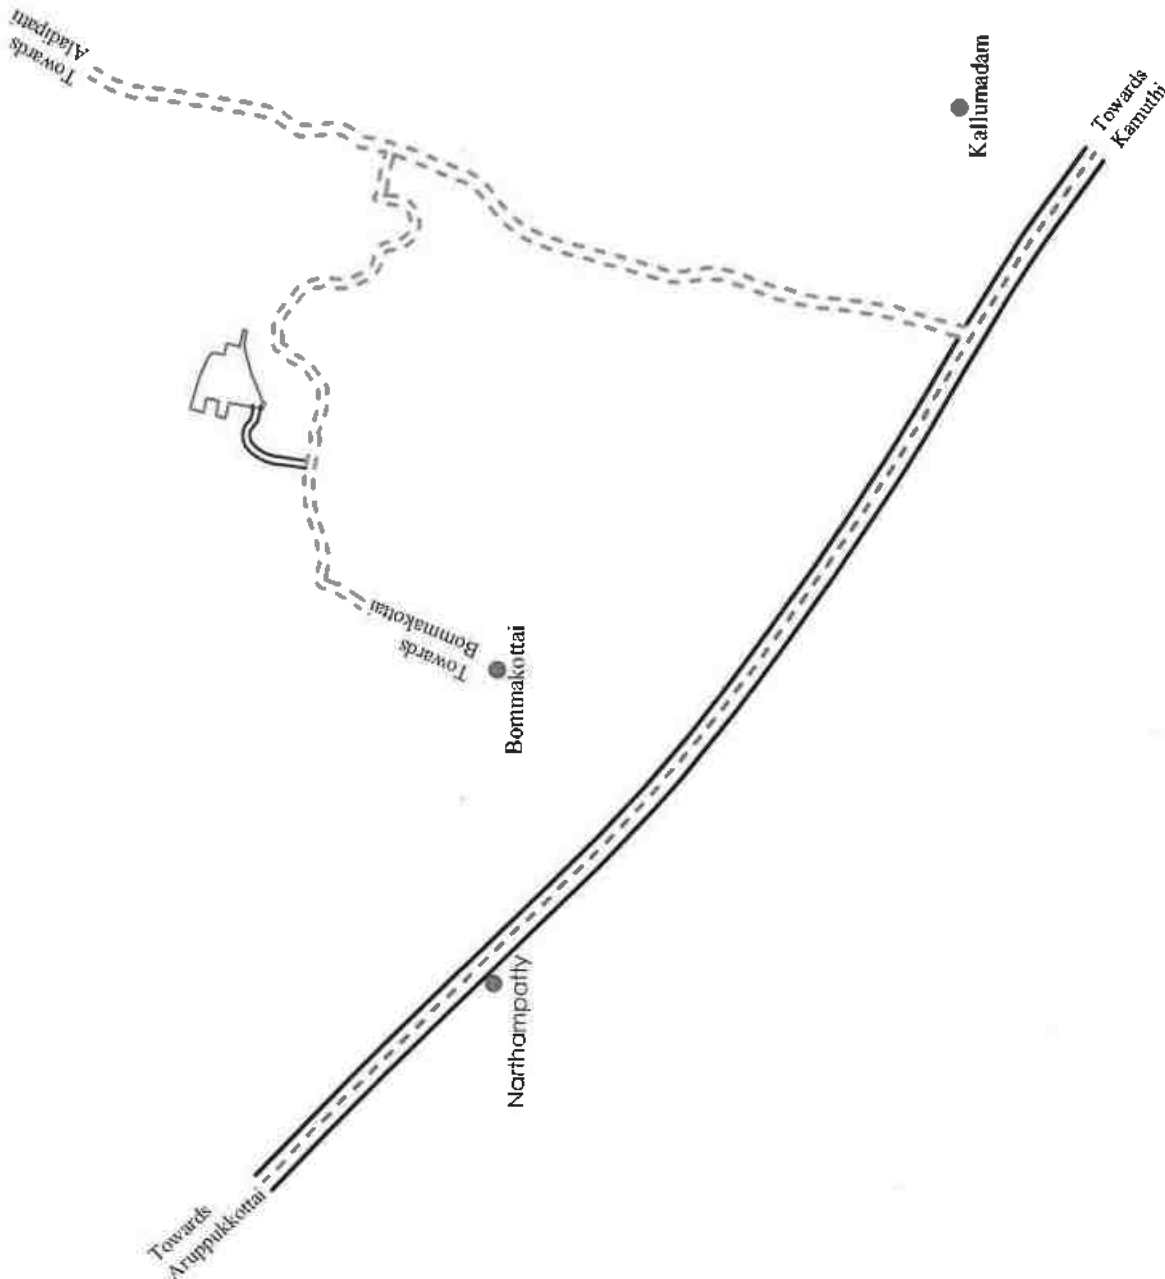


PLATE NO-ID

DATE OF SURVEY : 19.02.2025

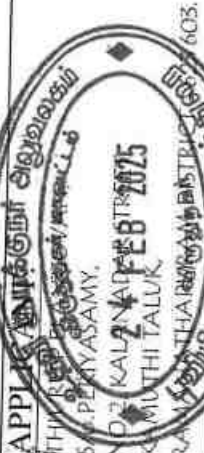

QUARRY APPLIED LEASE AREA:

S.F.NOS : 46/1, 46/3, 46/4, 46/5, 46/6, 46/7, 46/8, 46/9, 46/11, 46/12, 47/1, 47/2, 47/4, 47/6(P), 47/7(P), 47/8, 47/9A, 47/9B(P), 47/9C(P), 47/10, 47/11A, 47/11B, 47/11C(P), 47/11D(P), 47/11E(P) & 47/11F(P) ,

EXTENT : 3.85.50 Ha,

VILLAGE : KALAYARKARISALKULAM,

TALUK : ARUPPUKOTTAI,

DISTRICT : VIRUDHUNAGAR.

INDEX

Q. LEASE APPLIED AREA

APPROACH ROAD

VILLAGE ROAD

STATE HIGHWAY

HABITATIONS

KEY PLAN

Not To Scale

PREPARED BY:


THIS IS TO CERTIFY THAT THE INFORMATION IN THIS PLATE IS TRUE AND CORRECT TO THE BEST OF MY KNOWLEDGE BASED UPON THE LEASE MAP AUTHENTICATED BY STATE GOVERNMENT

C. N. S. S. S.

C. NATARAJAN, M.Sc.M.Phil.,

QUALIFIED PERSON

PLATE NO-IA
DATE OF SURVEY : 19.02.2025

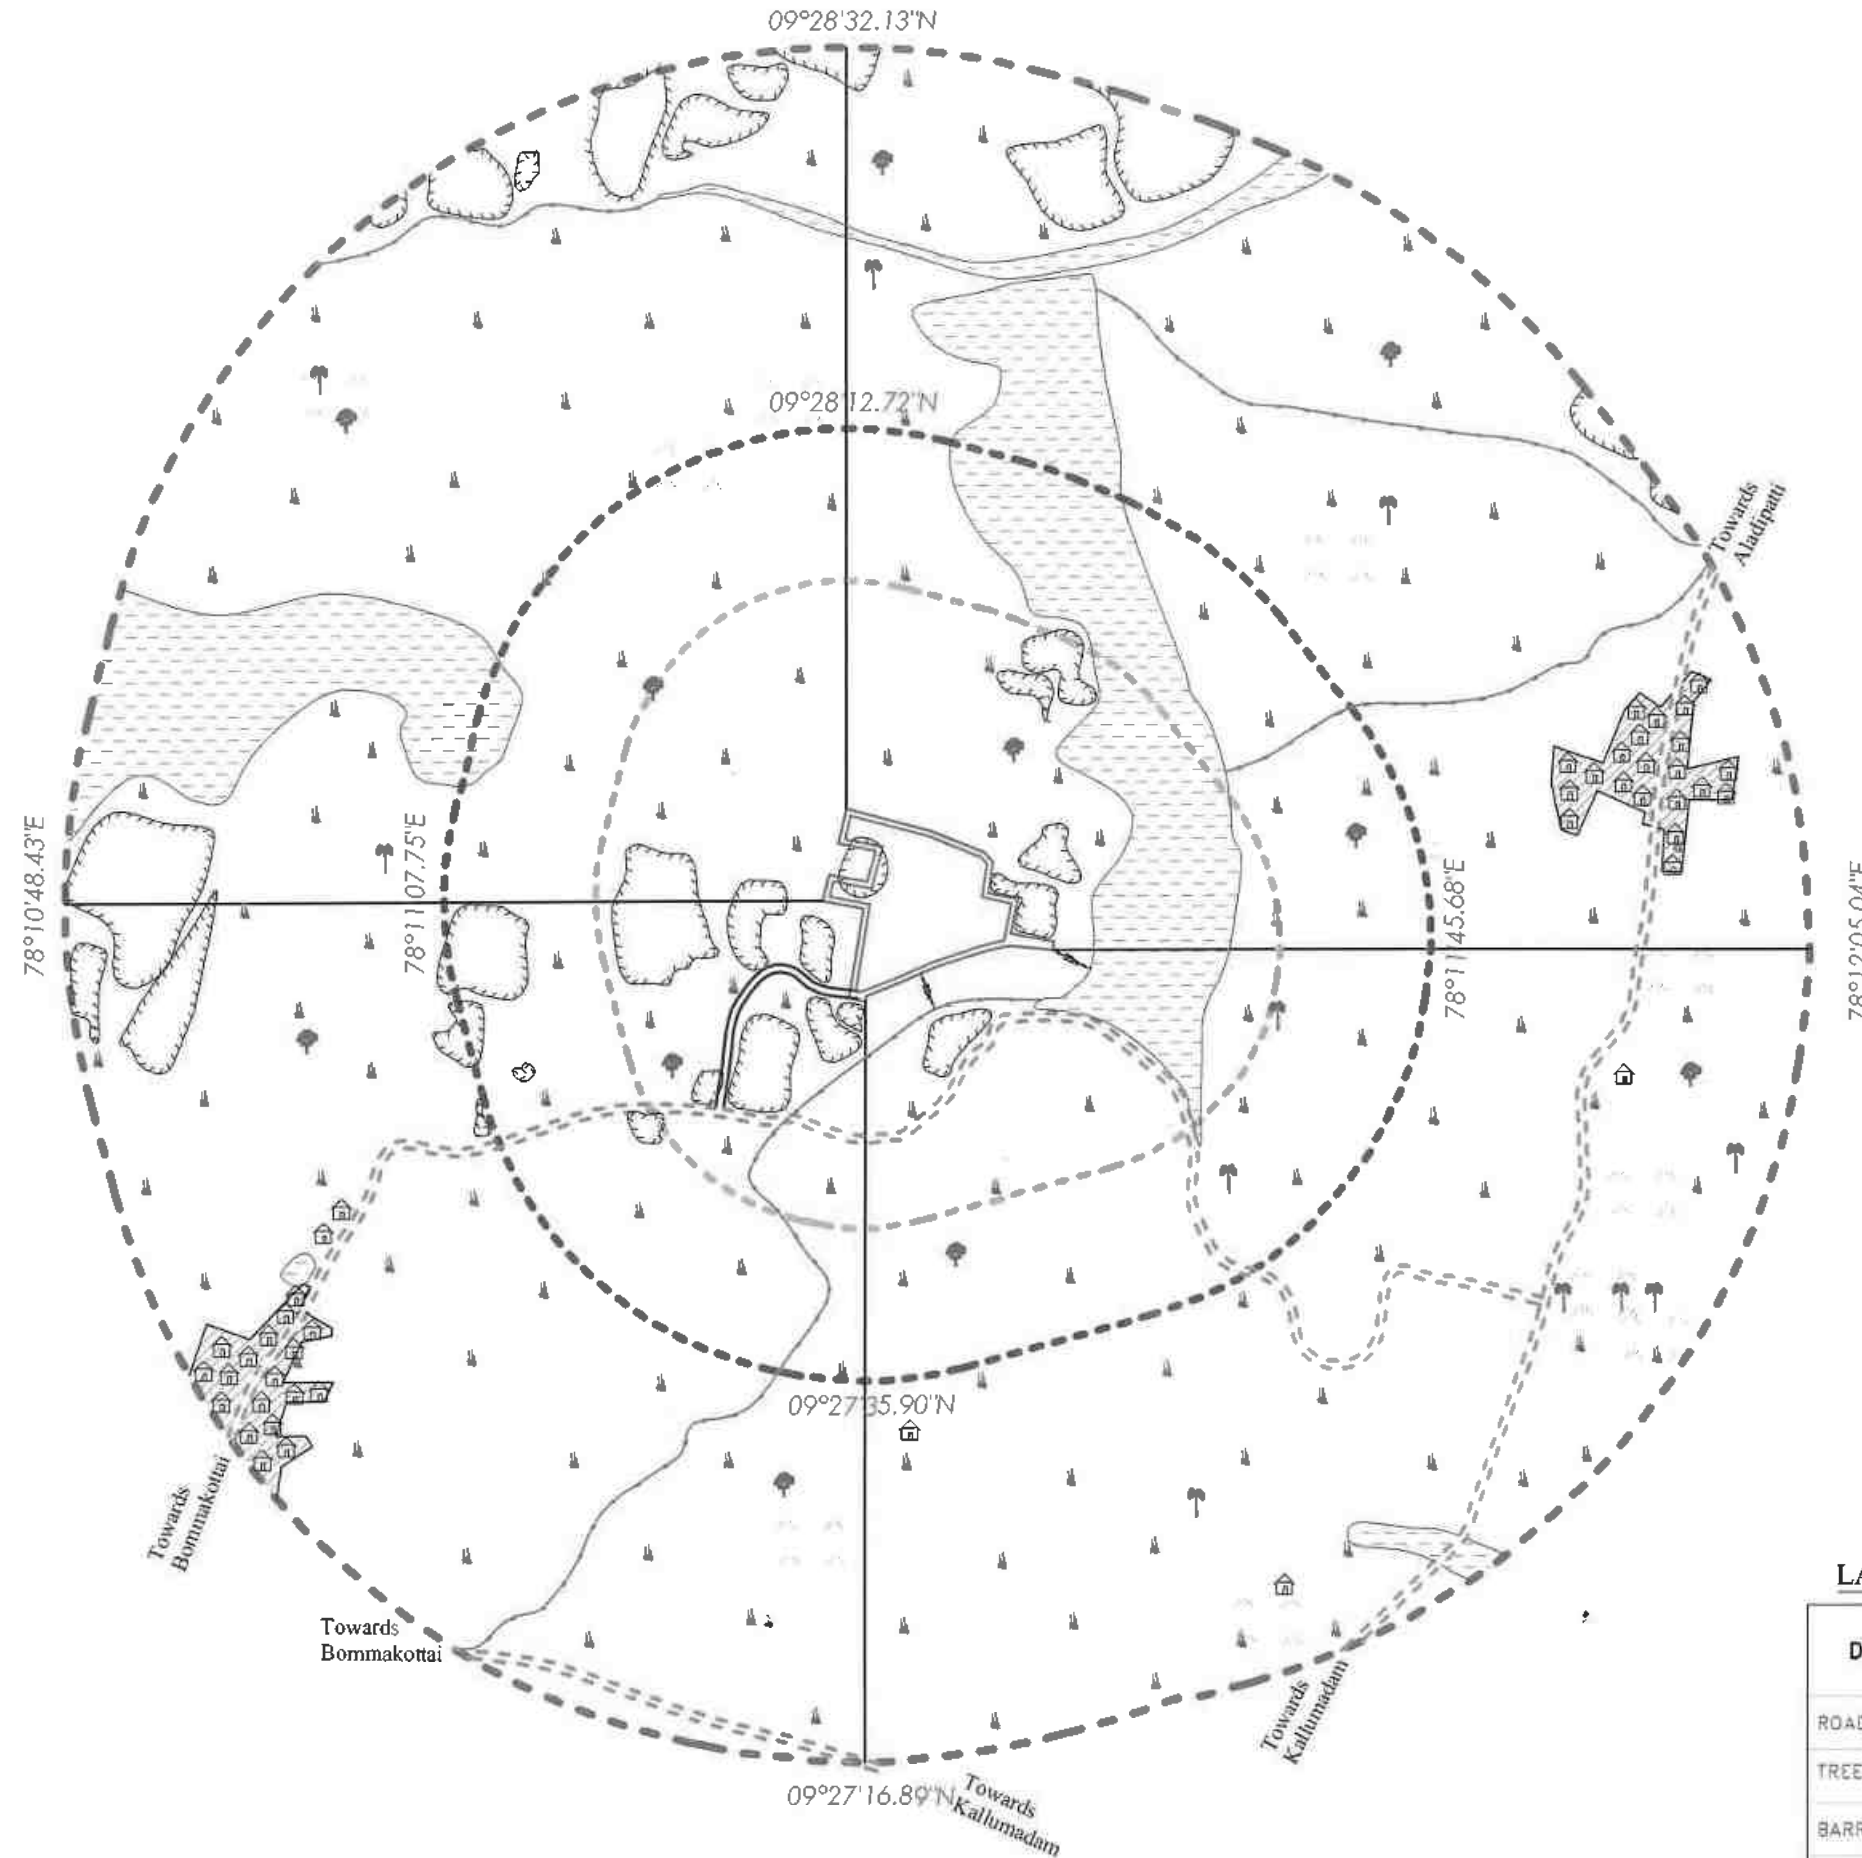

LAND USE PATTERN

DESCRIPTION	AREA IN (%)
ROAD	05
TREES	07
BARREN LAND	56
AGRICULTURE LAND	06
HABITATIONS	06
WATER BODIES	20

APPLICANT:
THIRU.P.ELANGOVA,
S/o.PERIYASAMY,
NO.2, KALANADAR STREET,
KAMUTHI TALUK,
RAMANATHAPURAM DISTRICT - 623 603.

QUARRY APPLIED LEASE AREA

S.F.NOS : 46/1, 46/3, 46/4, 46/5, 46/6, 46/7,
46/8, 46/9, 46/11, 46/12, 47/1, 47/2,
47/4, 47/6(P), 47/7(P), 47/8, 47/9A,
47/9B(P), 47/9C(P), 47/10, 47/11A,
47/11B, 47/11C(P), 47/11D(P),
47/11E(P) & 47/11F(P) ,

EXTENT : 3.85.50 Ha,
VILLAGE : KALAIYARKARISALKULAM,
TALUK : ARUPPUKOTTAI,
DISTRICT : VIRUDHUNAGAR.

INDEX

TOPO SHEET NO : 58 K/03

LATITUDE : 09°27'50.03"N to 09°27'58.32"N

LONGITUDE : 78°11'21.82"E to 78°11'31.82"E

Q.LEASE APPLIED AREA

7.5m & 50m SAFETY DISTANCE

300M RADIUS

500M RADIUS

1KM RADIUS

APPROACH ROAD

VILLAGE ROAD

BARREN LAND

TREES

SEASONAL AGRICULTURE

HABITATIONS

QUARRY PIT

TANK

ODAI

ENVIRONMENTAL PLAN

SCALE 1: 10,000

PREPARED BY :

THIS IS TO CERTIFY THAT THE INFORMATION
IN THIS PLATE IS TRUE AND CORRECT TO
THE BEST OF MY KNOWLEDGE BASED UPON
THE LEASE MAP AUTHENTICATED BY STATE
GOVERNMENT

C.NATARAJAN M.Sc.M.Phil.,
QUALIFIED PERSON

78°10'48.43"E



09°28'32.13"N

09°27'16.89"N
Towards
Kallumadam

78°12'05.04"E



PLATE NO-IB

DATE OF SURVEY : 19.02.2025

APPLICANT:

THIURU.P.ELANGOVAN,
S/o.PERIYASAMY,
NO.2, KALANADAR STREET,
KAMUTHI TALUK,
RAMANATHAPURAM DISTRICT - 623 603.

QUARRY APPLIED LEASE AREA:

S.F.NOS : 46/1, 46/3, 46/4, 46/5, 46/6, 46/7,
46/8, 46/9, 46/11, 46/12, 47/1, 47/2,
47/4, 47/6(P), 47/7(P), 47/8, 47/9A,
47/9B(P), 47/9C(P), 47/10, 47/11A,
47/11B, 47/11C(P), 47/11D(P),
47/11E(P) & 47/11F(P) .

EXTENT : 3.85.50 Ha,
VILLAGE : KALAIYARKARISALKULAM,
TALUK : ARUPPUKOTTAI,
DISTRICT : VIRUDHUNAGAR.

INDEX

TOPO SHEET NO : 58 K/03

LATITUDE : 09°27'50.03"N to 09°27'58.32"N

LONGITUDE : 78°11'21.82"E to 78°11'31.82"E

Q.LEASE APPLIED AREA



7.5m & 50m SAFETY DISTANCE



300M RADIUS



500M RADIUS



1KM RADIUS



APPROACH ROAD



VILLAGE ROAD

**SATELLITE IMAGERY MAP**

SCALE 1: 10,000



PREPARED BY :

THIS IS TO CERTIFY THAT THE INFORMATION
IN THIS PLATE IS TRUE AND CORRECT TO
THE BEST OF MY KNOWLEDGE BASED UPON
THE LEASE MAP AUTHENTICATED BY STATE
GOVERNMENT

C.NATARAJAN, M.Sc, M.Phil.,
QUALIFIED PERSON


PLATE NO-IC

DATE OF SURVEY : 19.02.2025

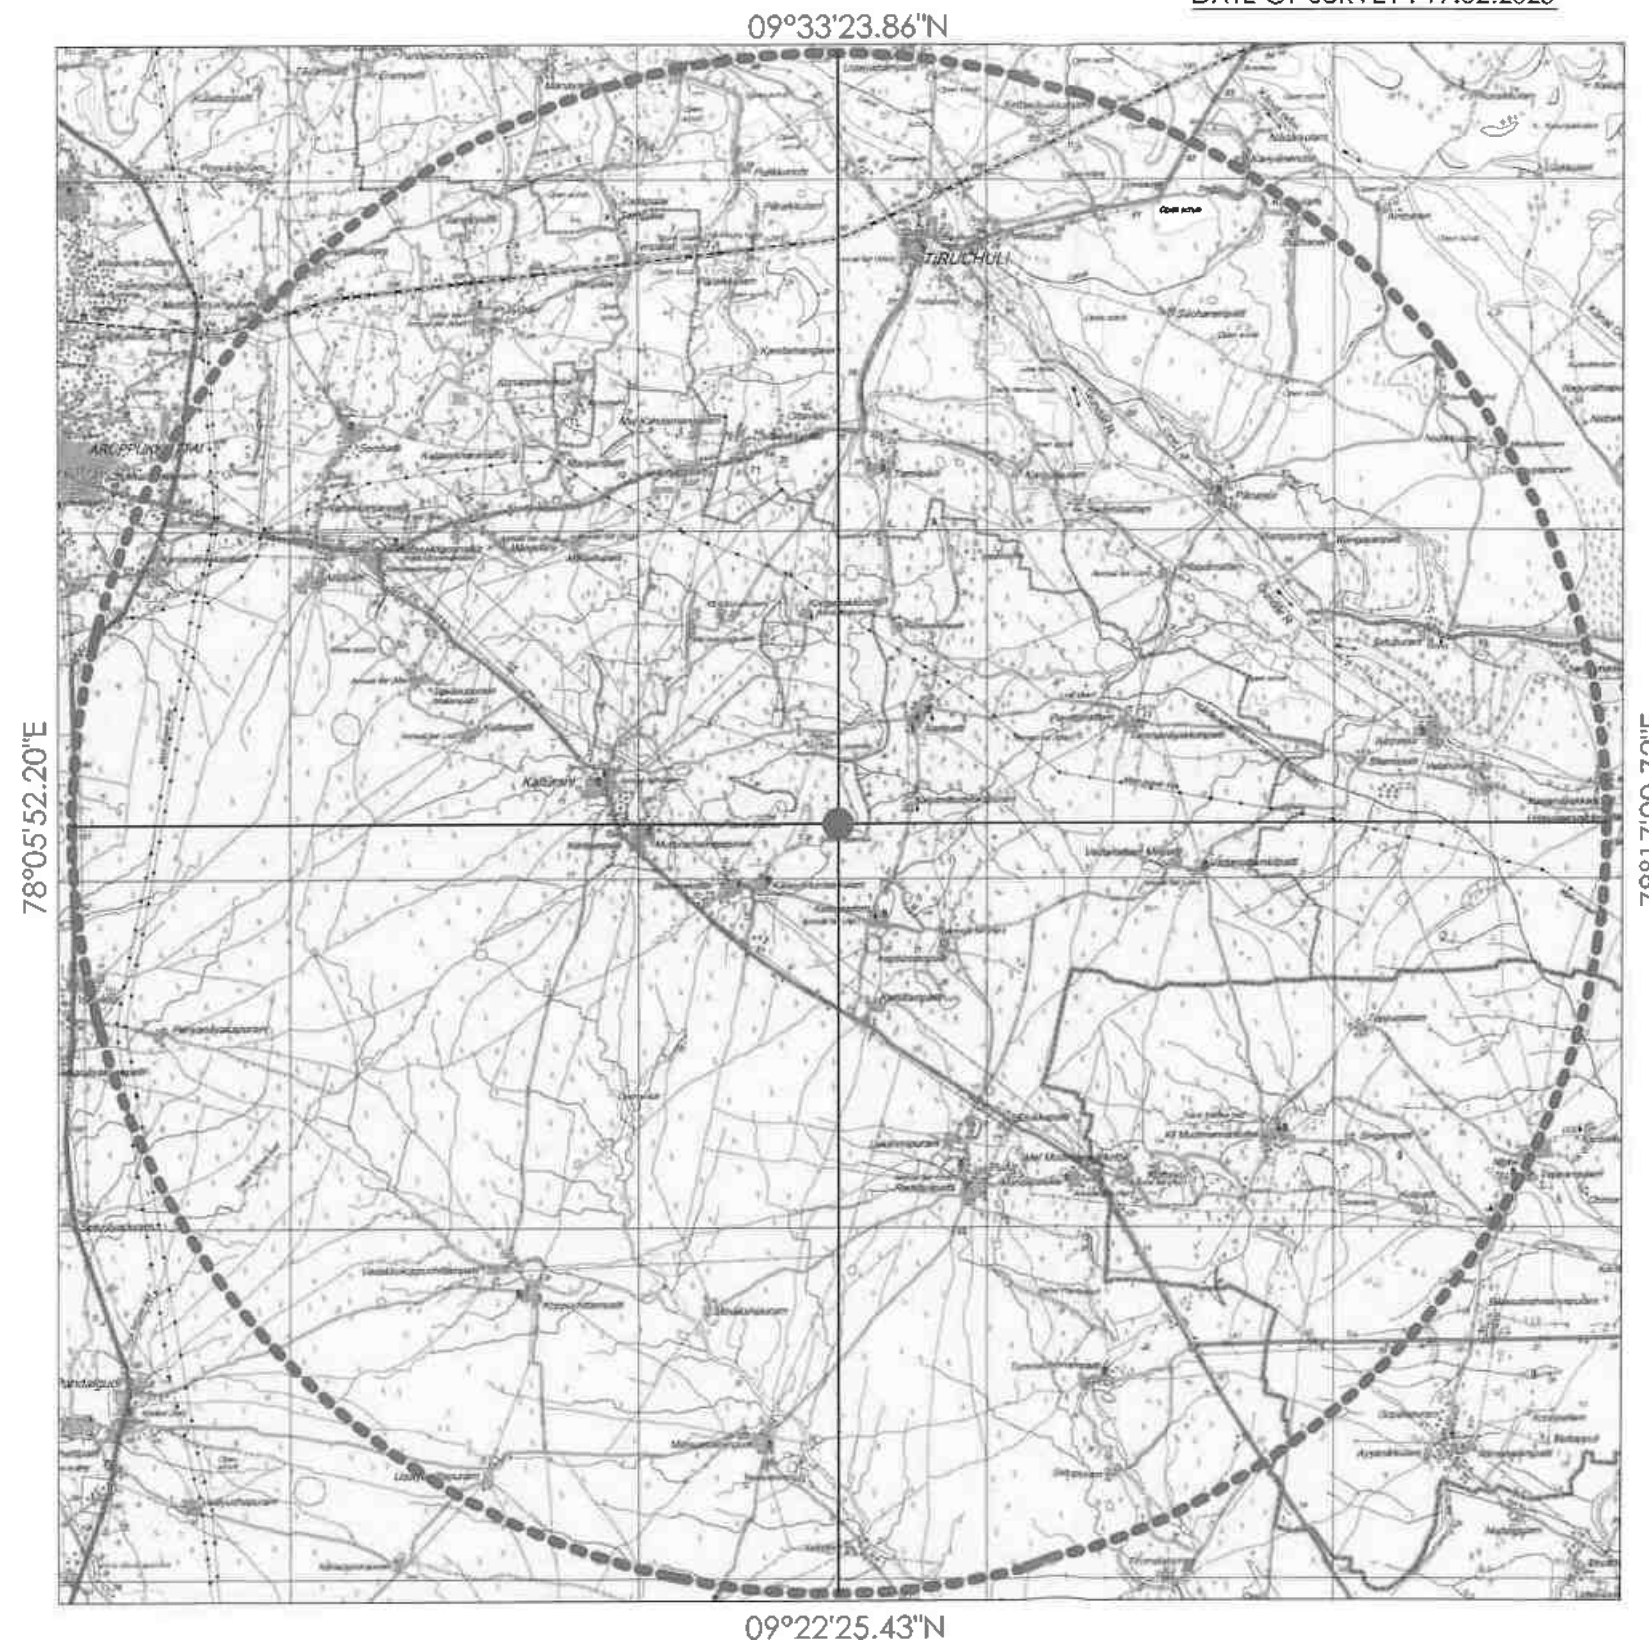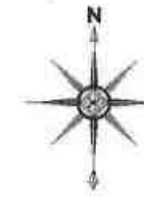

APPLICANT:

THIRU.P.ELANGOVA,
S/o.PERIYASAMY,
NO.2, KALANADAR STREET,
KAMUTHI TALUK,
RAMANATHAPURAM DISTRICT - 625 001

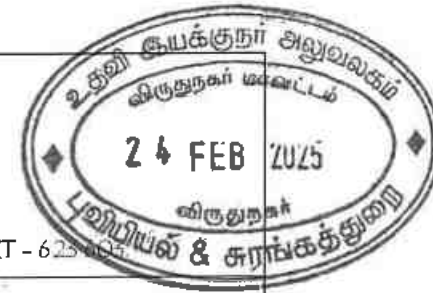

QUARRY APPLIED LEASE AREA:

S.F.NOS : 46/1, 46/3, 46/4, 46/5, 46/6, 46/7,
46/8, 46/9, 46/11, 46/12, 47/1, 47/2,
47/4, 47/6(P), 47/7(P), 47/8, 47/9A,
47/9B(P), 47/9C(P), 47/10, 47/11A,
47/11B, 47/11C(P), 47/11D(P),
47/11E(P) & 47/11F(P) ,

EXTENT : 3.85.50 Ha,

VILLAGE : KALAIYARKARISALKULAM,

TALUK : ARUPPUKOTAI,

DISTRICT : VIRUDHUNAGAR.

INDEX

TOPO SHEET NO : 58 K/03

LATITUDE : 09°27'50.03"N to 09°27'58.32"N

LONGITUDE : 78°11'21.82"E to 78°11'31.82"E

Q.LEASE APPLIED AREA



10KM RADIUS



CONVENTIONAL SYMBOLS	
Express railway with bridge, with double line	
Road, metalled, with drainage	
Road, unmetalled, with drainage	
Canal, open, with drainage	
Canal, covered, with drainage	
Canal, open, without drainage	
Canal, covered, without drainage	
Canal, open, with drainage, with bridge	
Canal, covered, with drainage, with bridge	
Canal, open, without drainage, with bridge	
Canal, covered, without drainage, with bridge	
Canal, open, with drainage, without bridge	
Canal, covered, with drainage, without bridge	
Canal, open, without drainage, without bridge	
Canal, covered, without drainage, without bridge	
Canal, open, with drainage, with bridge, with culvert	
Canal, covered, with drainage, with bridge, with culvert	
Canal, open, without drainage, with bridge, with culvert	
Canal, covered, without drainage, with bridge, with culvert	
Canal, open, with drainage, without bridge, with culvert	
Canal, covered, with drainage, without bridge, with culvert	
Canal, open, without drainage, without bridge, with culvert	
Canal, covered, without drainage, without bridge, with culvert	
Canal, open, with drainage, with bridge, without culvert	
Canal, open, with drainage, without bridge, without culvert, without lock	
Canal, covered, with drainage, without bridge, without culvert, without lock	
Canal, open, without drainage, without bridge, without culvert, without lock	
Canal, covered, without drainage, without bridge, without culvert, without lock	

TOPO SKETCH OF QUARRY LEASE

APPLIED AREA FOR


10Km RADIUS

SCALE- 1:100000

PREPARED BY

THIS IS TO CERTIFY THAT THE INFORMATION
IN THIS PLATE IS TRUE AND CORRECT TO
THE BEST OF MY KNOWLEDGE BASED UPON
THE LEASE MAP AUTHENTICATED BY STATE
GOVERNMENT

C. N. RAMANATHAN, M.Sc., M.Phil.,
QUALIFIED PERSON

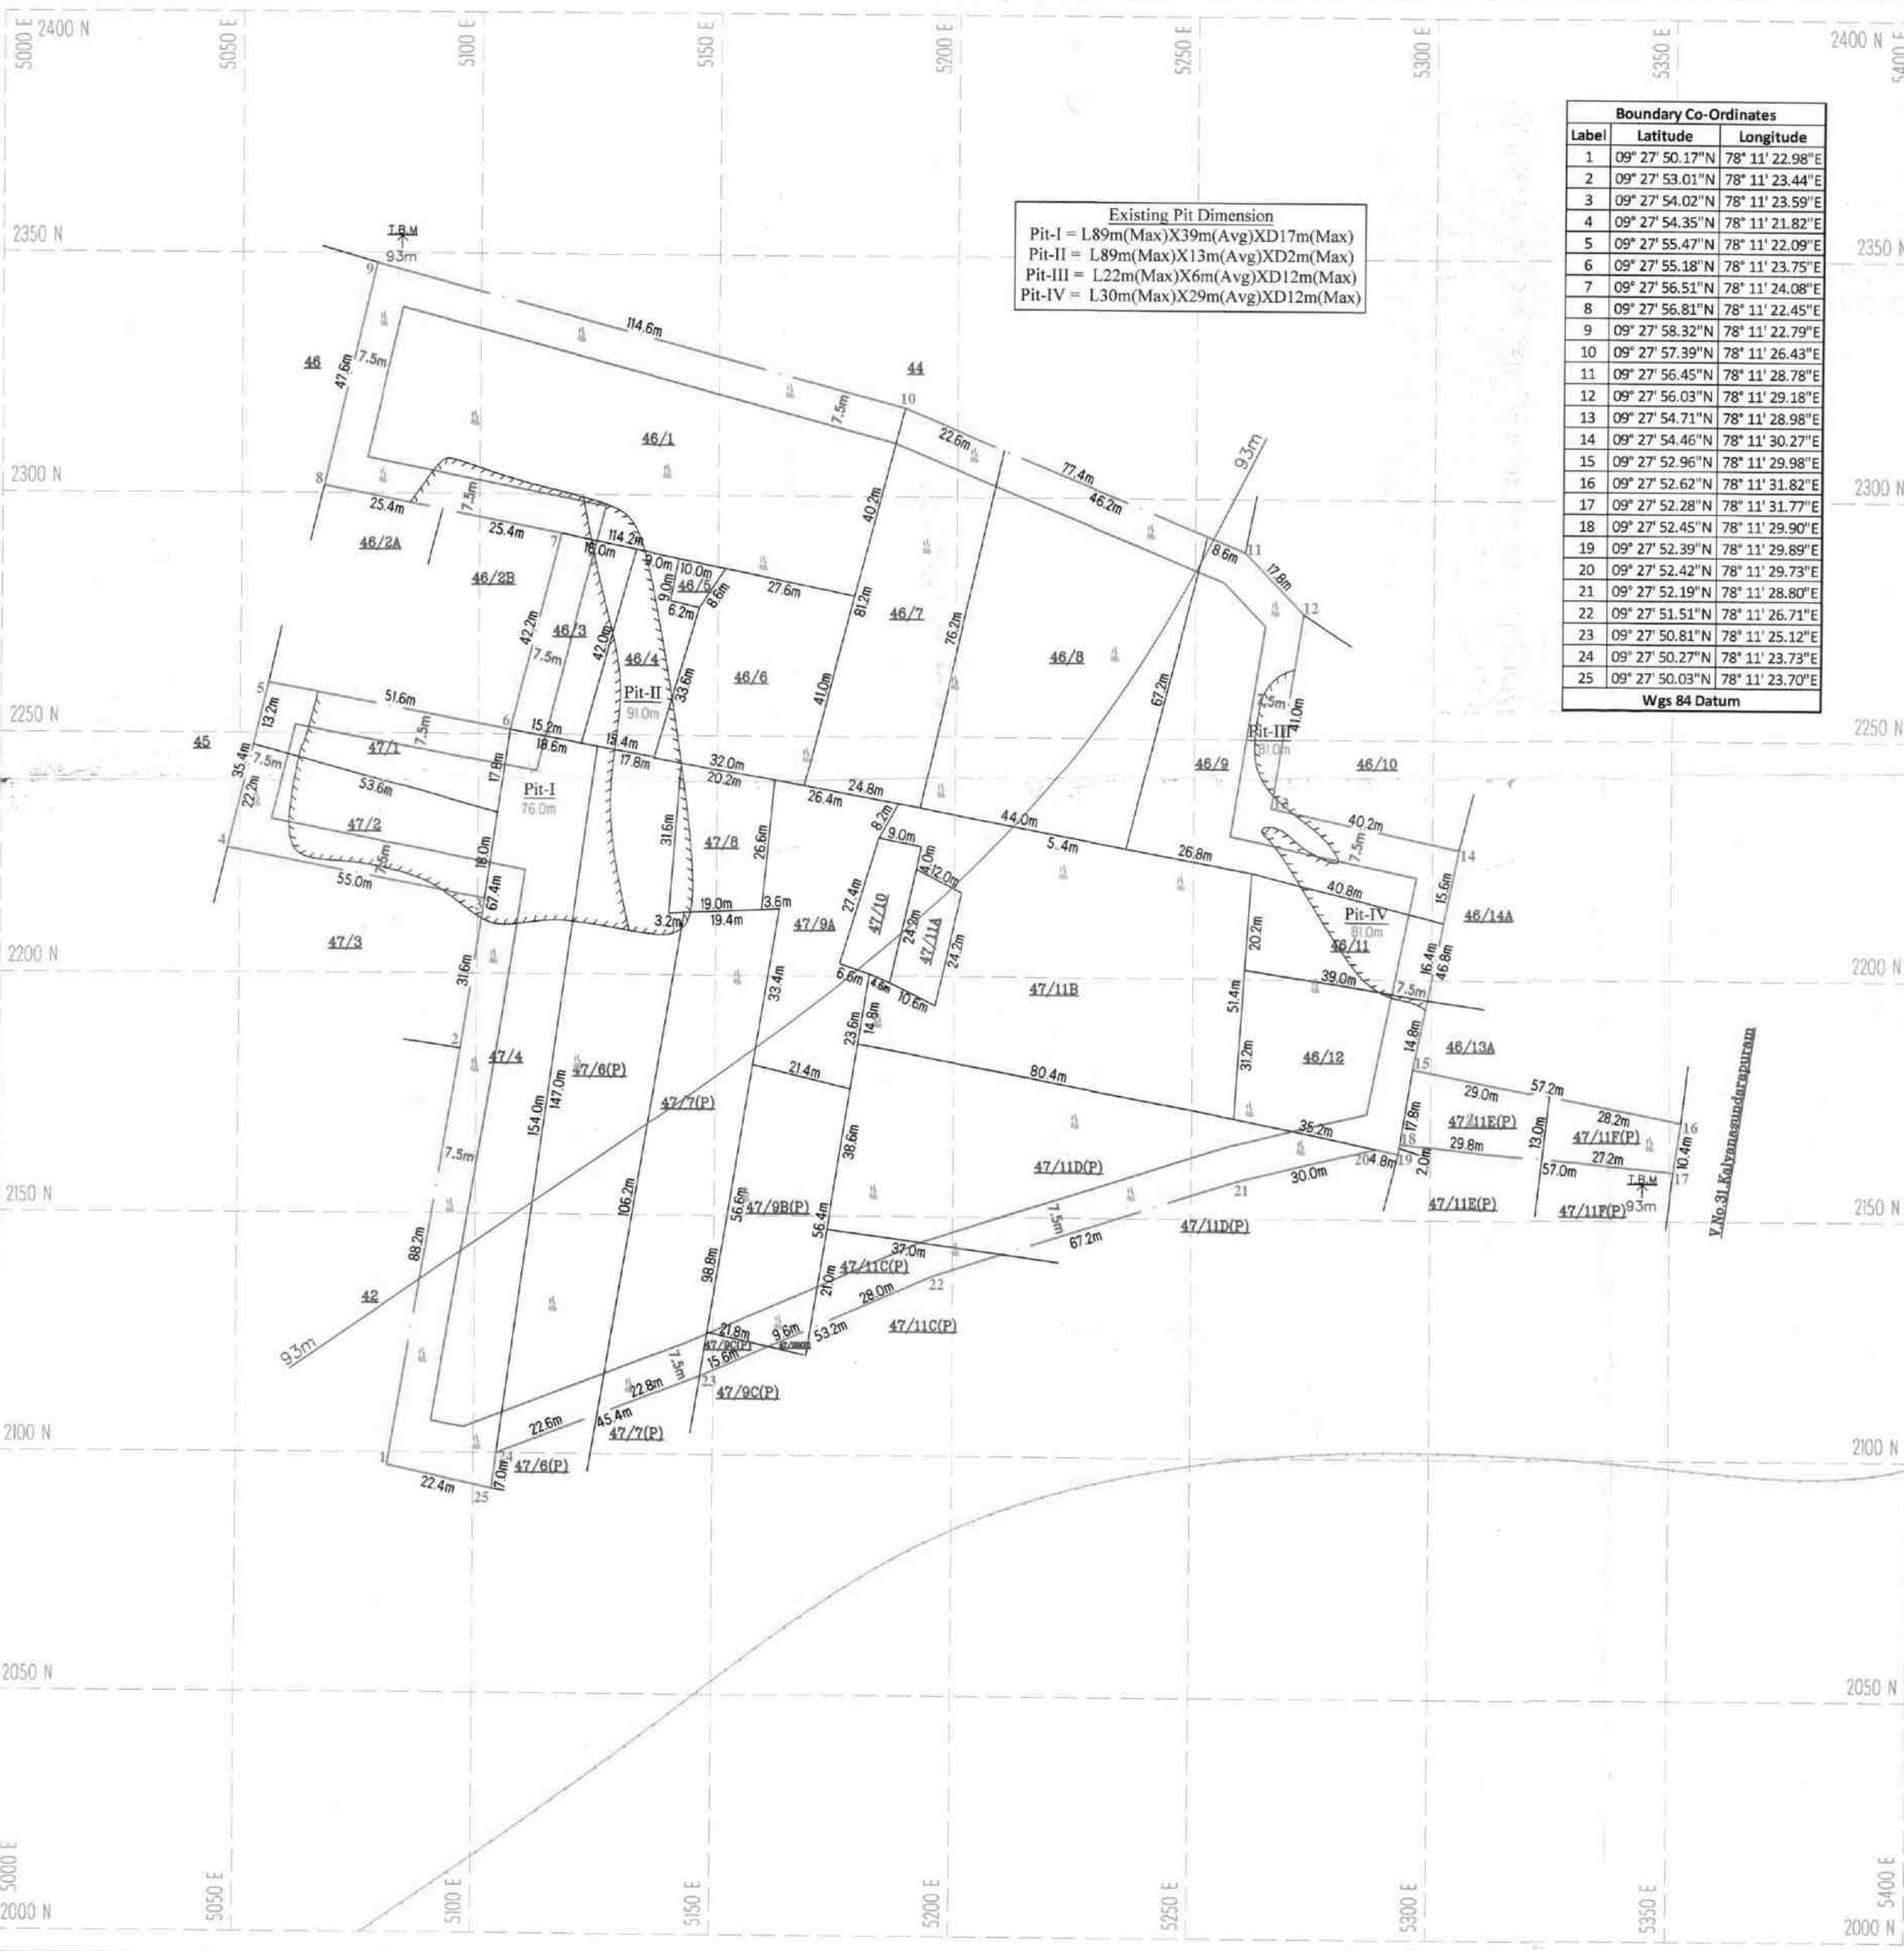

Existing Pit Dimension
Pit-I = L89m(Max)X39m(Avg)XD17m(Max)
Pit-II = L89m(Max)X13m(Avg)XD2m(Max)
Pit-III = L22m(Max)X6m(Avg)XD12m(Max)
Pit-IV = L30m(Max)X29m(Avg)XD12m(Max)

Boundary Co-Ordinates		
Label	Latitude	Longitude
1	09° 27' 50.17"N	78° 11' 22.98"E
2	09° 27' 53.01"N	78° 11' 23.44"E
3	09° 27' 54.02"N	78° 11' 23.59"E
4	09° 27' 54.35"N	78° 11' 21.82"E
5	09° 27' 55.47"N	78° 11' 22.09"E
6	09° 27' 55.18"N	78° 11' 23.75"E
7	09° 27' 56.51"N	78° 11' 24.08"E
8	09° 27' 56.81"N	78° 11' 22.45"E
9	09° 27' 58.32"N	78° 11' 22.79"E
10	09° 27' 57.39"N	78° 11' 26.43"E
11	09° 27' 56.45"N	78° 11' 28.78"E
12	09° 27' 56.03"N	78° 11' 29.18"E
13	09° 27' 54.71"N	78° 11' 28.98"E
14	09° 27' 54.46"N	78° 11' 30.27"E
15	09° 27' 52.96"N	78° 11' 29.98"E
16	09° 27' 52.62"N	78° 11' 31.82"E
17	09° 27' 52.28"N	78° 11' 31.77"E
18	09° 27' 52.45"N	78° 11' 29.90"E
19	09° 27' 52.39"N	78° 11' 29.89"E
20	09° 27' 52.42"N	78° 11' 29.73"E
21	09° 27' 52.19"N	78° 11' 28.80"E
22	09° 27' 51.51"N	78° 11' 26.71"E
23	09° 27' 50.81"N	78° 11' 25.12"E
24	09° 27' 50.27"N	78° 11' 23.73"E
25	09° 27' 50.03"N	78° 11' 23.70"E
Wgs 84 Datum		


PLATE NO-H
DATE OF SURVEY: 19.02.2025

APPLICANT:
THIRU.P.ELANGA,
S/o.PERIYASAMY,
NO.2, KALANADAI STREET,
KAMUTHI TALUK,
RAMANATHAPURAM DISTRICT - 623 603

QUARRY APPLIED LEASE AREA:
S.F.NOS : 46/1, 46/3, 46/4, 46/5, 46/6, 46/7,
46/8, 46/9, 46/11, 46/12, 47/1, 47/2,
47/4, 47/6(P), 47/7(P), 47/8, 47/9A,
47/9B(P), 47/9C(P), 47/10, 47/11A,
47/11B, 47/11C(P), 47/11D(P),
47/11E(P) & 47/11F(P),
EXTENT : 3.85.50 Ha,
VILLAGE : KALAIYARKARISALKULAM,
TALUK : ARUPPUKOTTAI,
DISTRICT : VIRUDHUNAGAR.

INDEX	
Q.L. APPLIED BOUNDARY	
7.5m & 50m SAFETY DISTANCE	
TEMPORARY BENCH MARK	
APPROACH ROAD	
QUARRY ROAD	
CONTOUR	
SCRUB	
ODAI	
QUARRY PIT	


QUARRY LEASE & SURFACE PLAN
SCALE 1 : 1000
PREPARED BY:
THIS IS TO CERTIFY THAT THE INFORMATION
IN THIS PLATE IS TRUE AND CORRECT TO
THE BEST OF MY KNOWLEDGE BASED UPON
THE LEASE MAP AUTHENTICATED BY STATE
GOVERNMENT
C.NATARAJAN, M.Sc.M.Phil.,
QUALIFIED PERSON

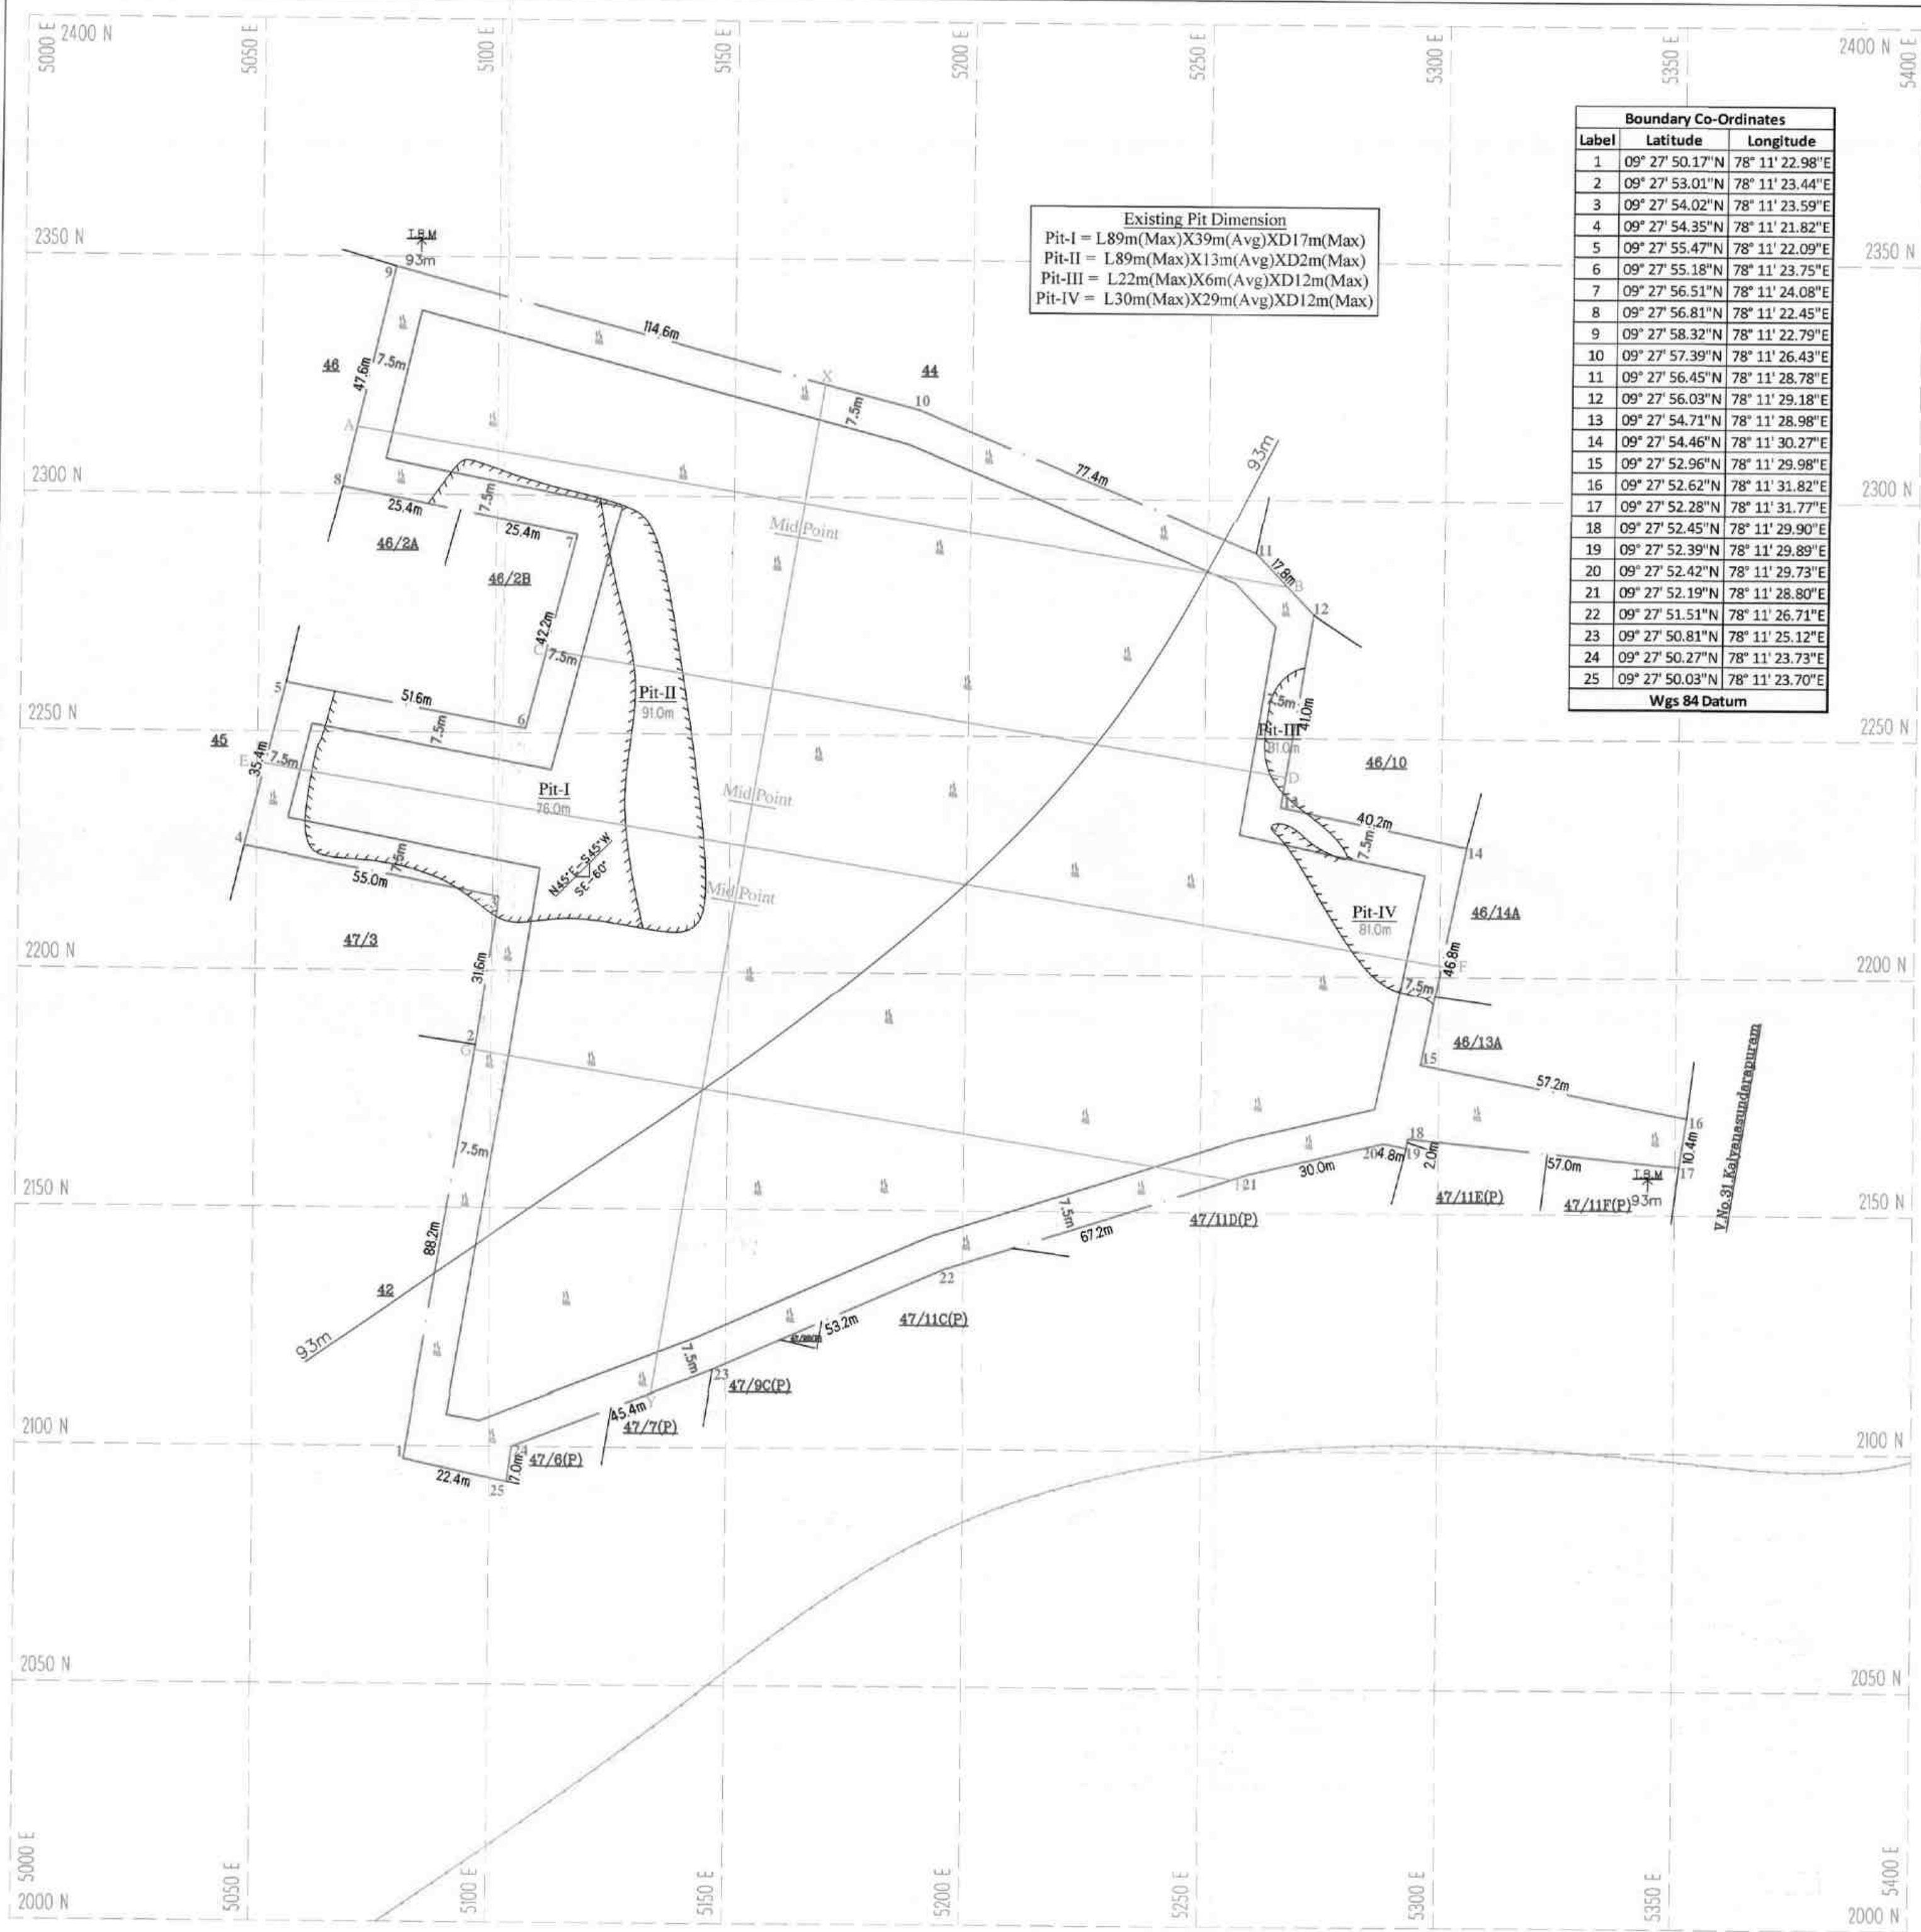


Boundary Co-Ordinates		
Label	Latitude	Longitude
1	09° 27' 50.17"N	78° 11' 22.98"E
2	09° 27' 53.01"N	78° 11' 23.44"E
3	09° 27' 54.02"N	78° 11' 23.59"E
4	09° 27' 54.35"N	78° 11' 21.82"E
5	09° 27' 55.47"N	78° 11' 22.09"E
6	09° 27' 55.18"N	78° 11' 23.75"E
7	09° 27' 56.51"N	78° 11' 22.40"E
8	09° 27' 56.81"N	78° 11' 22.45"E
9	09° 27' 58.32"N	78° 11' 22.79"E
10	09° 27' 57.39"N	78° 11' 26.43"E
11	09° 27' 56.45"N	78° 11' 28.78"E
12	09° 27' 56.03"N	78° 11' 29.18"E
13	09° 27' 54.71"N	78° 11' 28.98"E
14	09° 27' 54.46"N	78° 11' 30.27"E
15	09° 27' 52.96"N	78° 11' 29.98"E
16	09° 27' 52.62"N	78° 11' 31.82"E
17	09° 27' 52.28"N	78° 11' 31.77"E
18	09° 27' 52.45"N	78° 11' 29.90"E
19	09° 27' 52.39"N	78° 11' 29.89"E
20	09° 27' 52.42"N	78° 11' 29.73"E
21	09° 27' 52.19"N	78° 11' 28.80"E
22	09° 27' 51.51"N	78° 11' 26.71"E
23	09° 27' 50.81"N	78° 11' 25.12"E
24	09° 27' 50.27"N	78° 11' 23.73"E
25	09° 27' 50.03"N	78° 11' 23.70"E
Wgs 84 Datum		

Existing Pit Dimension
Pit-I = L.89m(Max)X39m(Avg)XD17m(Max)
Pit-II = L.89m(Max)X13m(Avg)XD2m(Max)
Pit-III = L.22m(Max)X6m(Avg)XD12m(Max)
Pit-IV = L.30m(Max)X29m(Avg)XD12m(Max)


SECTION ALONG X-Y

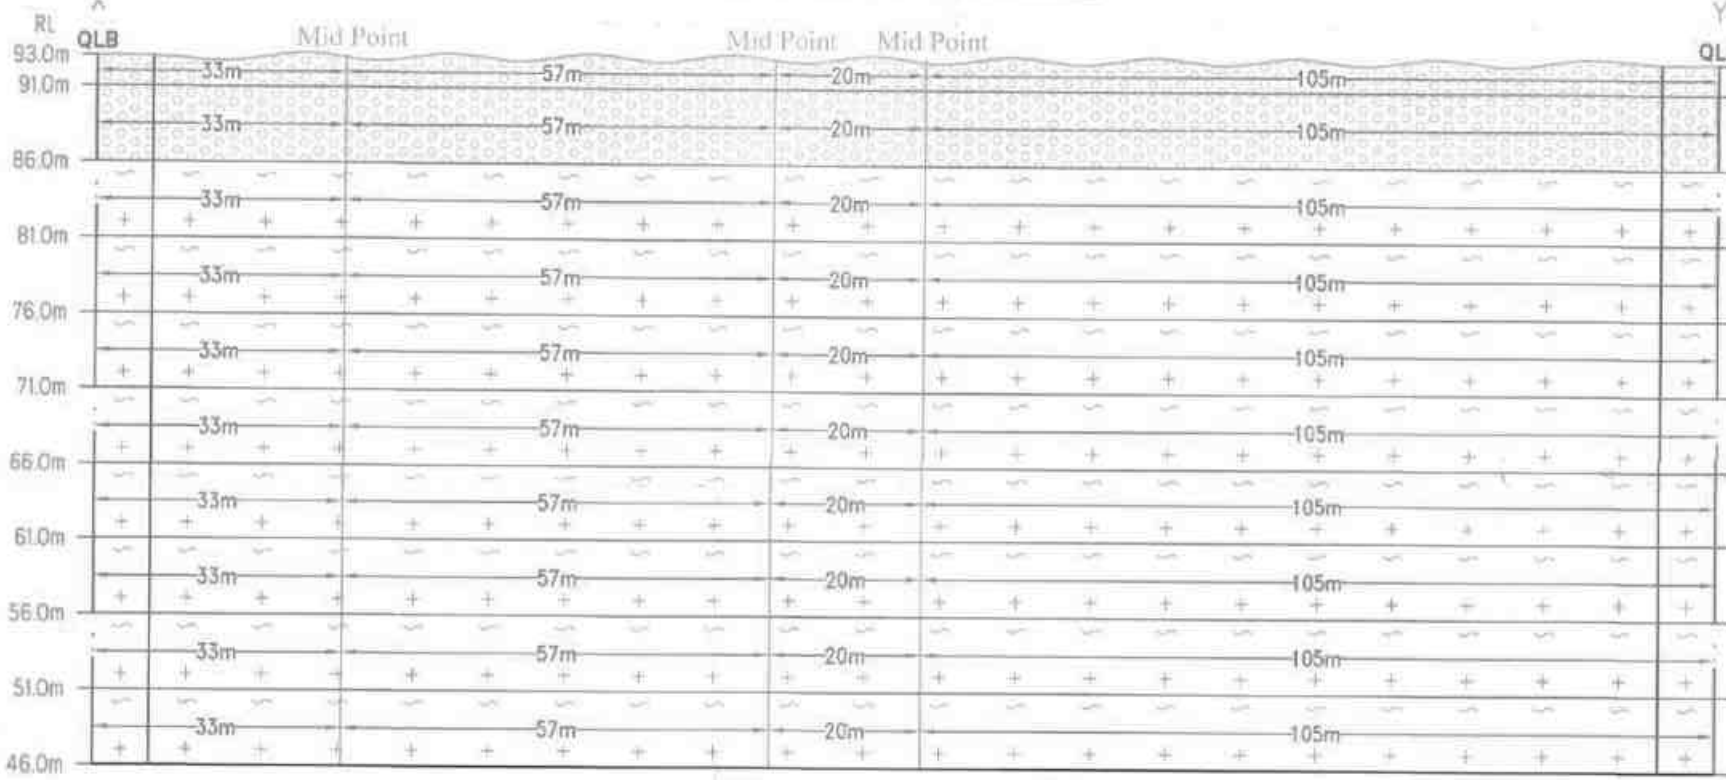


SECTION ALONG A-B

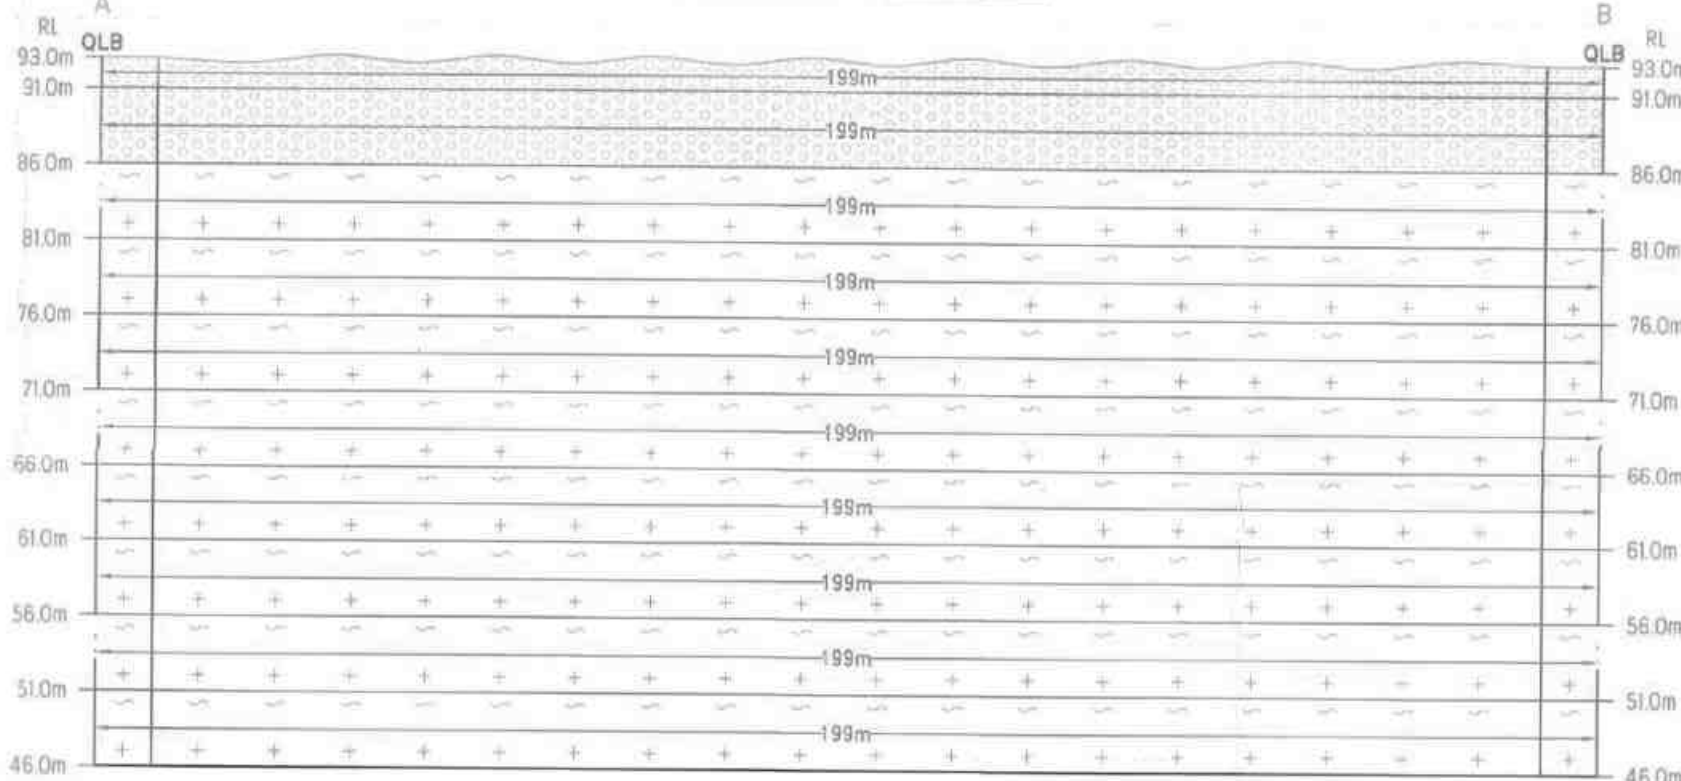

SECTION ALONG C-D

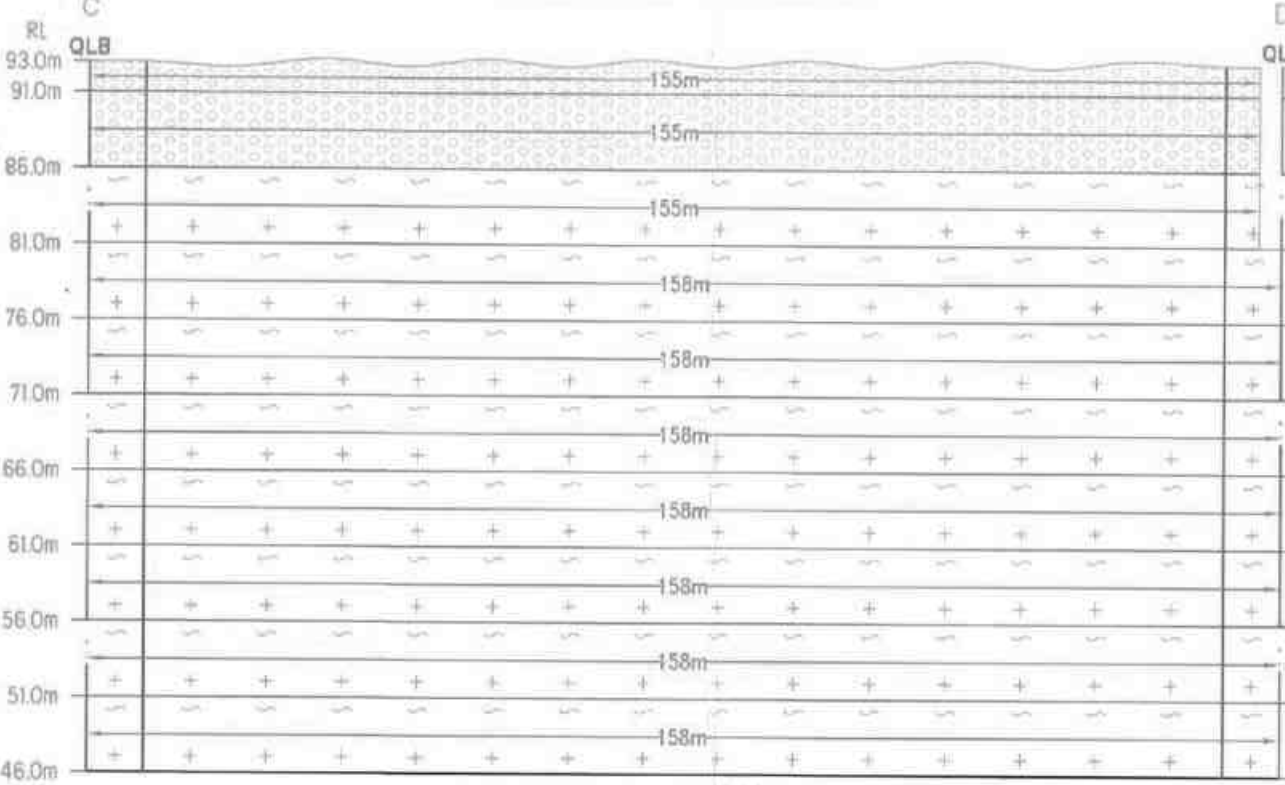

SECTION ALONG E-F

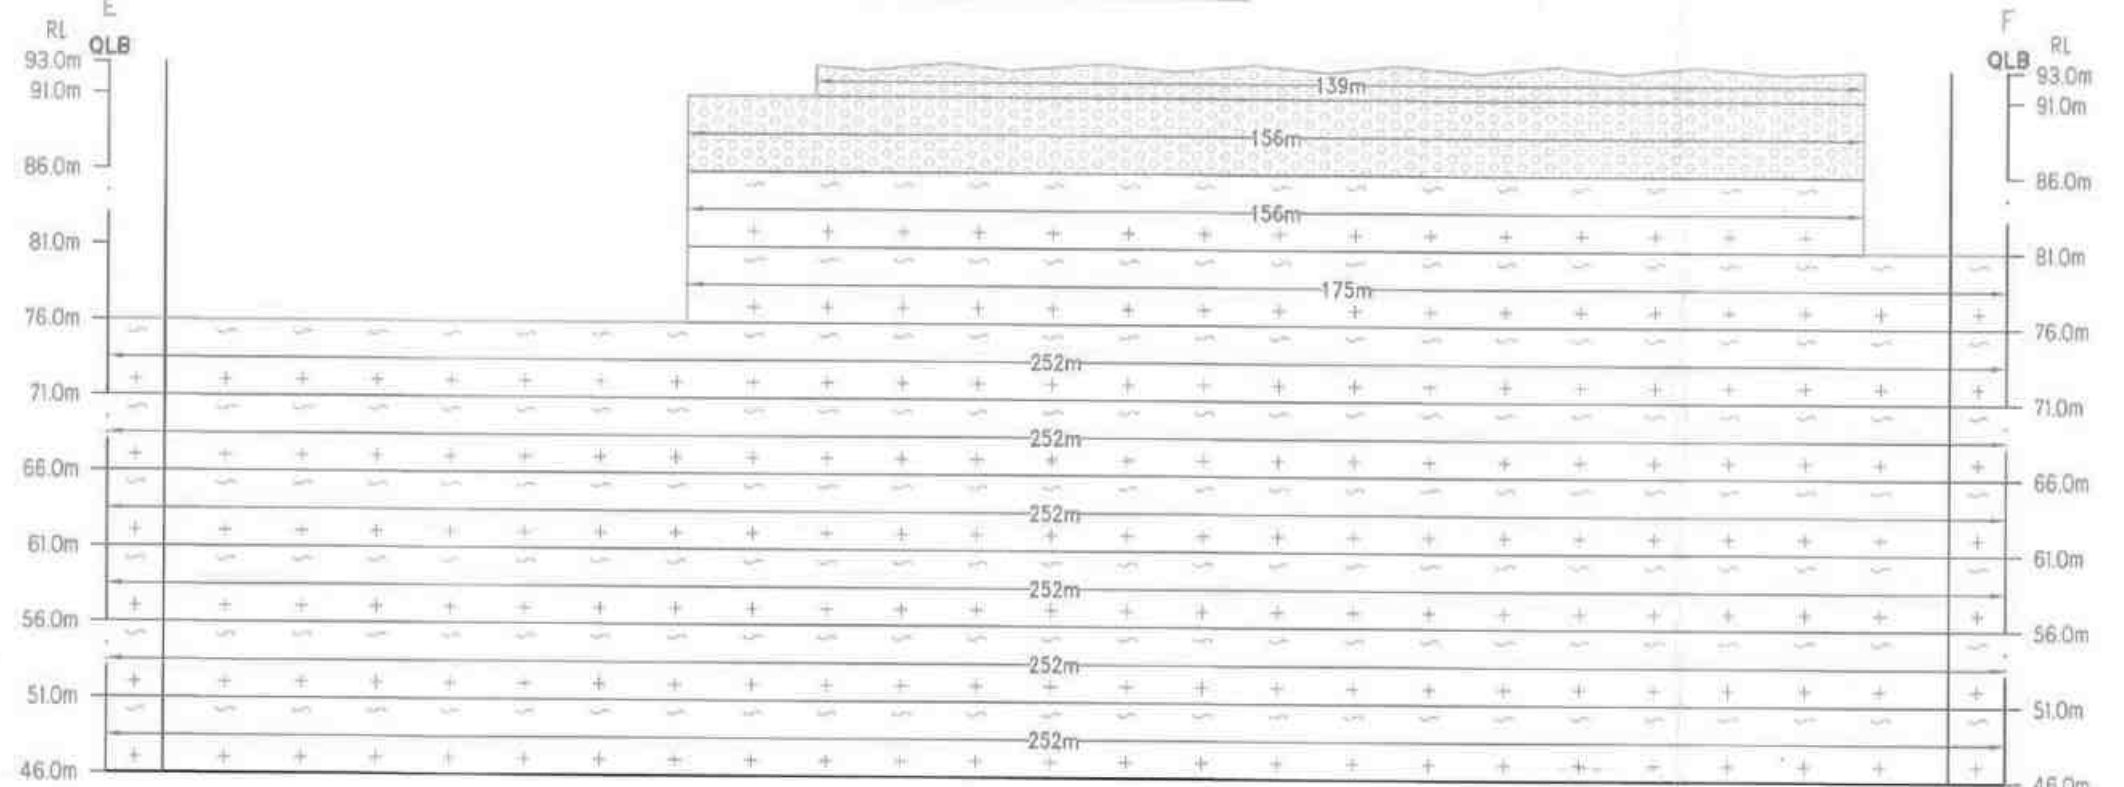

SECTION ALONG G-H

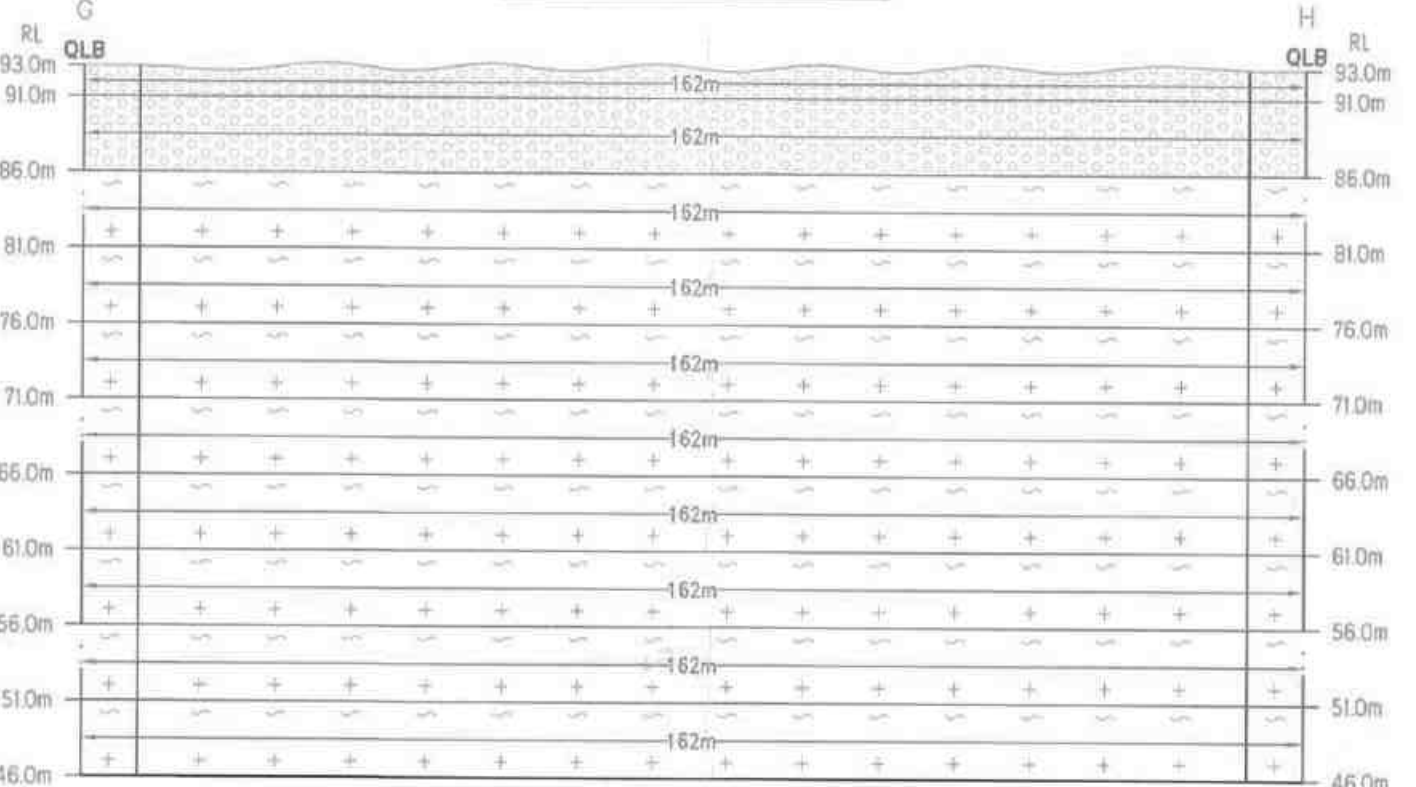


PLATE NO-III
DATE OF SURVEY: 19.02.2025

APPLICANT
THIRU.R.P.ELANGUM
S/O PERIYASAMY
NO.2, KALAIYARKARISALKULAM,
KAMUTHI TALUK,
RAMANATHAPURAM DISTRICT

24 FEB 2025

QUARRY APPLIED LEASE AREA:
S.F.NOS: 46/1, 46/3, 46/4, 46/5, 46/6, 46/7, 46/8, 46/9, 46/11, 46/12, 47/1, 47/2, 47/4, 47/6(P), 47/7(P), 47/8, 47/9A, 47/9B(P), 47/9C(P), 47/10, 47/11A, 47/11B, 47/11C(P), 47/11D(P), 47/11E(P) & 47/11F(P),

EXTENT : 3.85.50 Ha,
VILLAGE : KALAIYARKARISALKULAM,
TALUK : ARUPPUKOTTAI,
DISTRICT : VIRUDHUNAGAR.


INDEX

Q.L. APPLIED BOUNDARY
7.5m & 50m SAFETY DISTANCE
TEMPORARY BENCH MARK
APPROACH ROAD
QUARRY ROAD
CONTOUR
SCRUB
ODAI
QUARRY PIT
GRAVEL
ROUGH STONE
STRIKE & DIP

TOPOGRAPHY, GEOLOGICAL
PLAN & SECTIONS
SCALE 1 : 1000
SECTIONS HOR 1:1000, VER 1:500

PREPARED BY:
THIS IS TO CERTIFY THAT THE INFORMATION
IN THIS PLATE IS TRUE AND CORRECT TO
THE BEST OF MY KNOWLEDGE BASED UPON
THE LEASE MAP AUTHENTICATED BY STATE
GOVERNMENT

C. NATARAJAN M.Sc.M.Phil.,
QUALIFIED PERSON

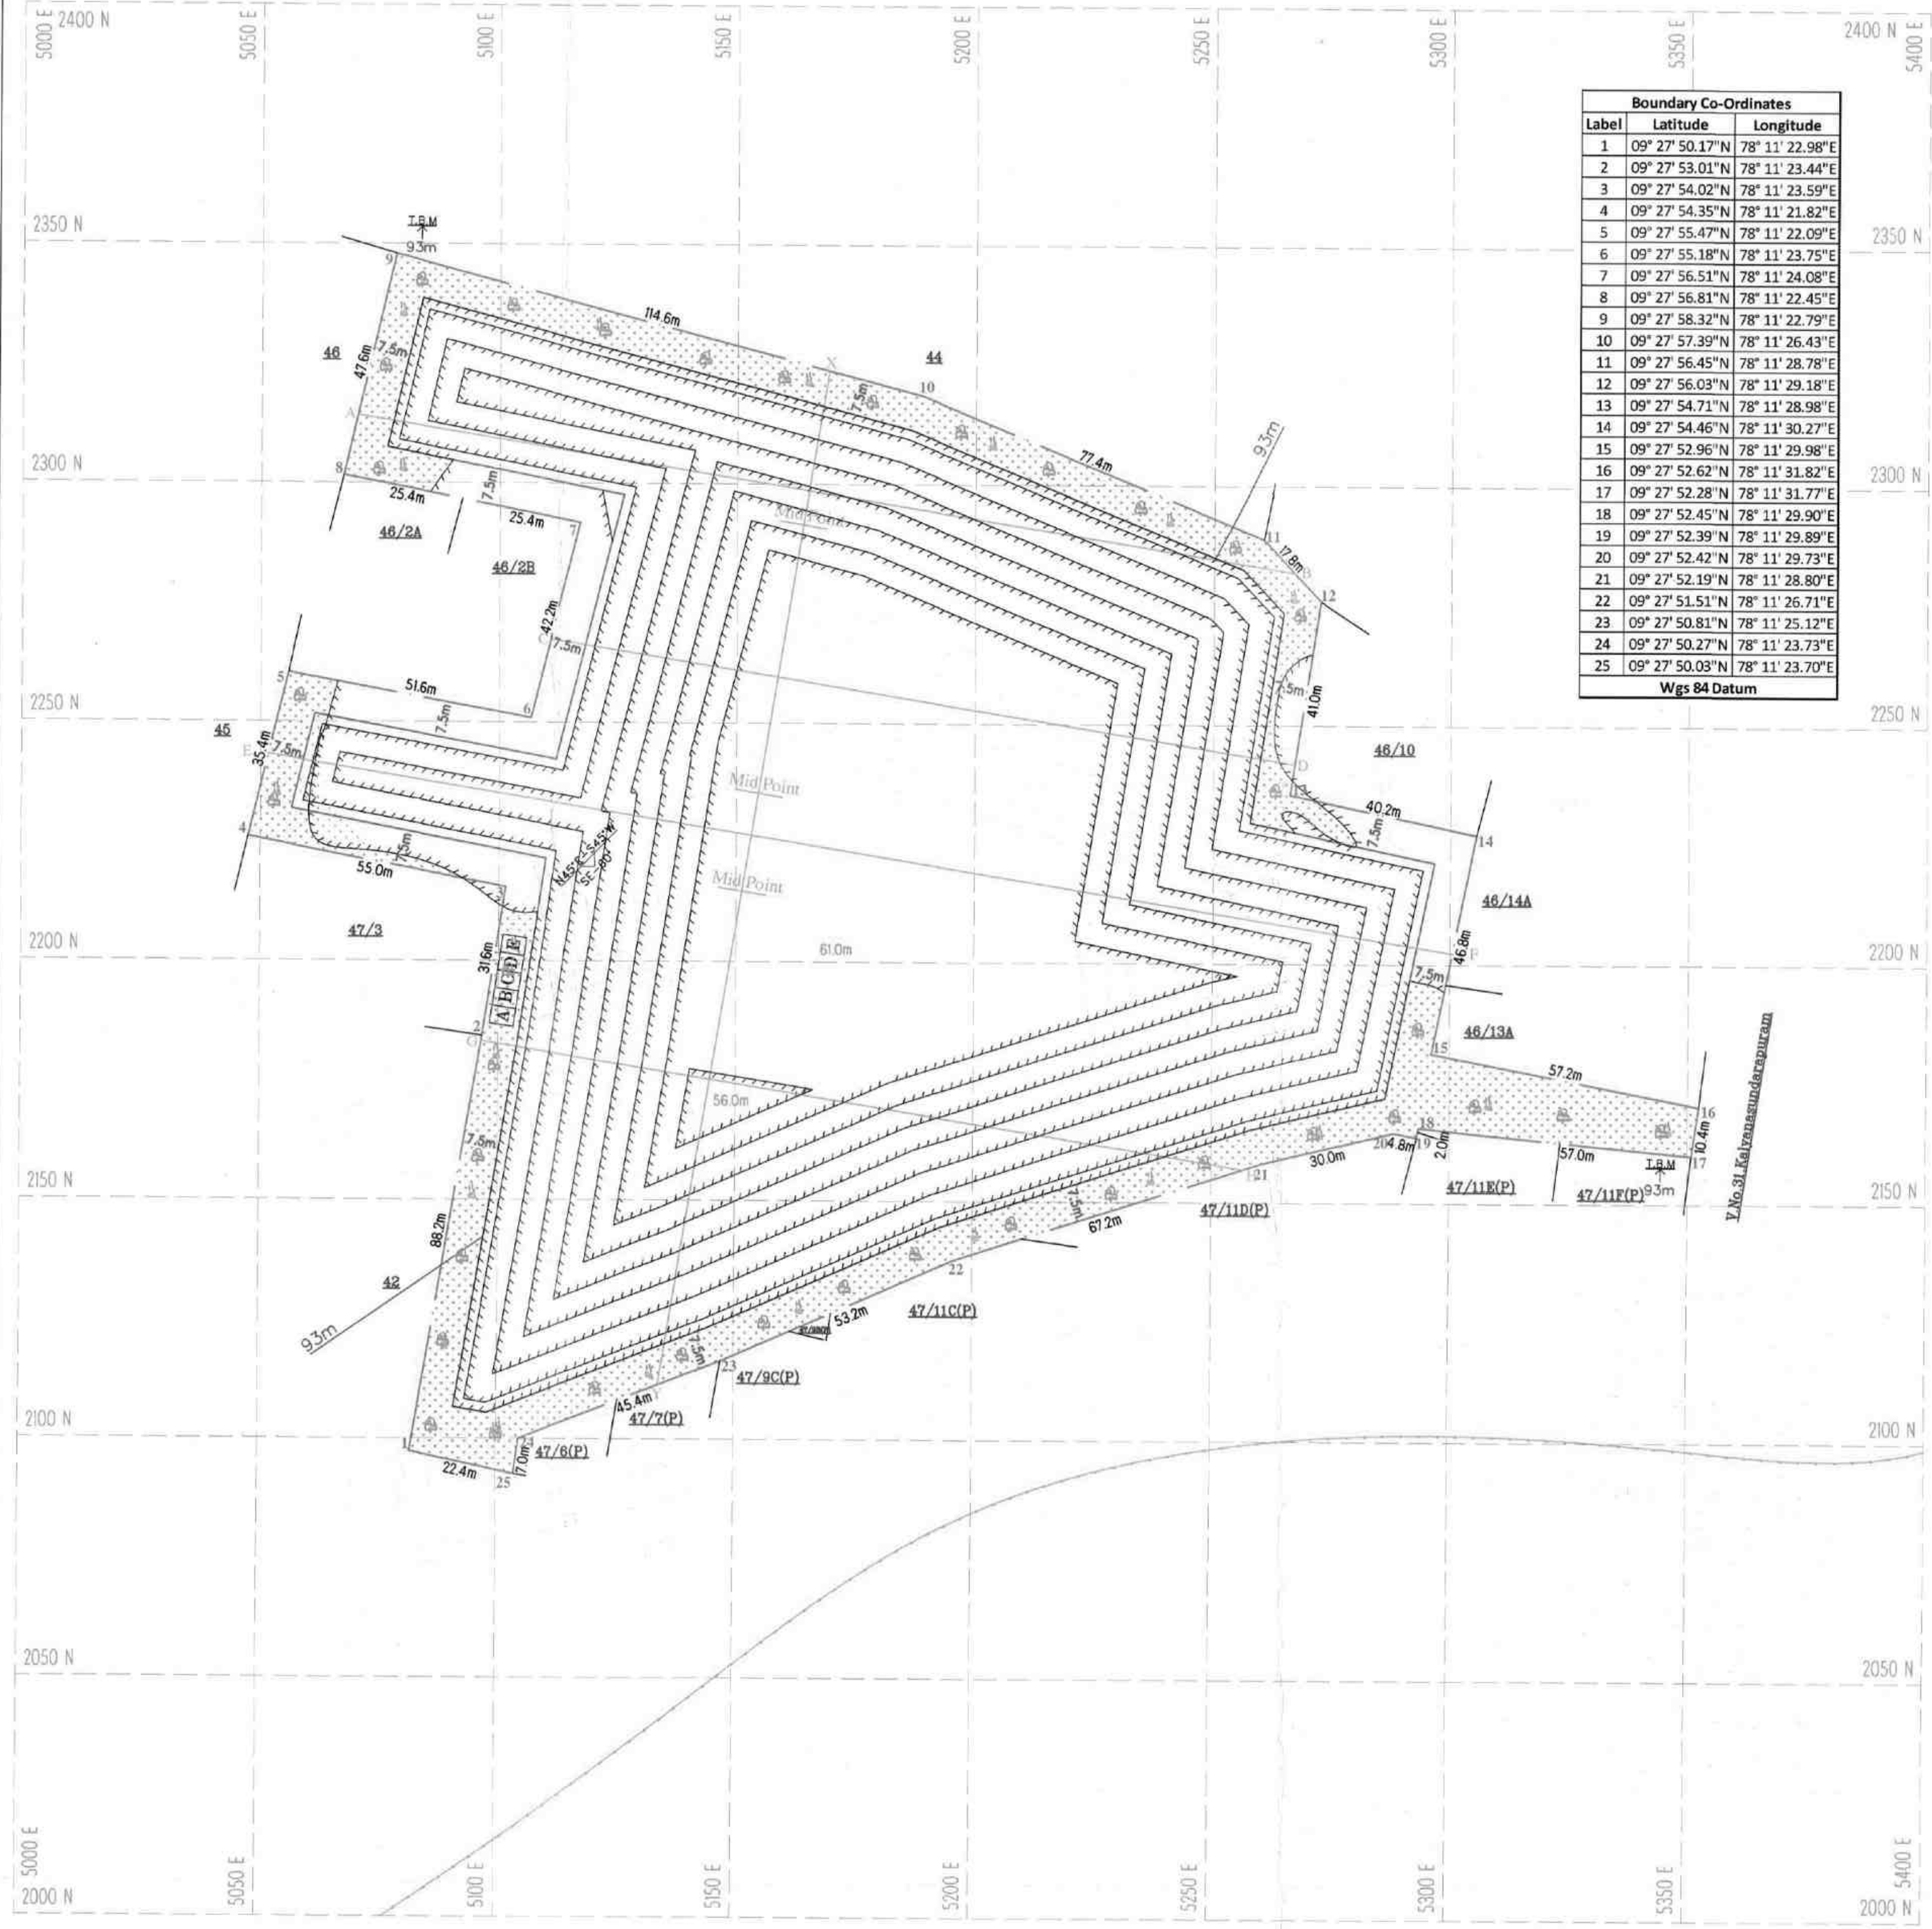

Boundary Co-Ordinates		
Label	Latitude	Longitude
1	09° 27' 50.17"N	78° 11' 22.98"E
2	09° 27' 53.01"N	78° 11' 23.44"E
3	09° 27' 54.02"N	78° 11' 23.59"E
4	09° 27' 54.35"N	78° 11' 21.82"E
5	09° 27' 55.47"N	78° 11' 22.09"E
6	09° 27' 55.18"N	78° 11' 23.75"E
7	09° 27' 56.51"N	78° 11' 24.08"E
8	09° 27' 56.81"N	78° 11' 22.45"E
9	09° 27' 58.32"N	78° 11' 22.79"E
10	09° 27' 57.39"N	78° 11' 26.43"E
11	09° 27' 56.45"N	78° 11' 28.78"E
12	09° 27' 56.03"N	78° 11' 29.18"E
13	09° 27' 54.71"N	78° 11' 28.98"E
14	09° 27' 54.46"N	78° 11' 30.27"E
15	09° 27' 52.96"N	78° 11' 29.98"E
16	09° 27' 52.62"N	78° 11' 31.82"E
17	09° 27' 52.28"N	78° 11' 31.77"E
18	09° 27' 52.45"N	78° 11' 29.90"E
19	09° 27' 52.39"N	78° 11' 29.89"E
20	09° 27' 52.42"N	78° 11' 29.73"E
21	09° 27' 52.19"N	78° 11' 28.80"E
22	09° 27' 51.51"N	78° 11' 26.71"E
23	09° 27' 50.81"N	78° 11' 25.12"E
24	09° 27' 50.27"N	78° 11' 23.73"E
25	09° 27' 50.03"N	78° 11' 23.70"E
Wgs 84 Datum		

ULTIMATE PIT DIMENSION
L252m(Max)X126m(Avg)XD37m(Max)

Proposed area to be Planted

PROPOSED SITE SERVICES

- A - OFFICE
- B - STORE ROOM
- C - FIRST AID ROOM
- D - REST SHELTER
- E - TOILET

SECTION ALONG X-Y

SECTION ALONG A-B

SECTION ALONG C-D

SECTION ALONG E-F

SECTION ALONG G-H

PLATE NO. VI

DATE OF SURVEY : 15.02.2025

APPLICANT :

THIRU P. ELANGOAN,

S/O PERIYASAM

NO.2, KALANADAI

KAMUTHI TALUK,

RAMANATHAPURAM DISTRICT

QUARRY APPLIED LEASE AREA:

S.F.NOS : 46/1, 46/3, 46/4, 46/5, 46/6, 46/7, 46/8, 46/9, 46/11, 46/12, 47/1, 47/2, 47/4, 47/6(P), 47/7(P), 47/8, 47/9A, 47/9B(P), 47/9C(P), 47/10, 47/11A, 47/11B, 47/11C(P), 47/11D(P), 47/11E(P) & 47/11F(P).

EXTENT : 3.85.50 Ha.

VILLAGE : KALAIYARKARISALKULAM,

TALUK : ARUPPUKOTTAI,

DISTRICT : VIRUDHUNAGAR.

INDEX

Q.L. APPLIED BOUNDARY

7.5m & 50m SAFETY DISTANCE

TEMPORARY BENCH MARK

APPROACH ROAD

QUARRY ROAD

CONTOUR

SCRUB

ODAI

PROPOSED QUARRY PIT

GRAVEL

ROUGH STONE

STRIKE & DIP

CONCEPTUAL PLAN & SECTIONS


SCALE 1 : 1000

SECTIONS HOR 1:1000, VER 1:500

PREPARED BY:

THIS IS TO CERTIFY THAT THE INFORMATION IN THIS PLATE IS TRUE AND CORRECT TO THE BEST OF MY KNOWLEDGE BASED UPON THE LEASE MAP AUTHENTICATED BY STATE GOVERNMENT

C. NATARAJAN, M.Sc., M.Phil.,
QUALIFIED PERSON

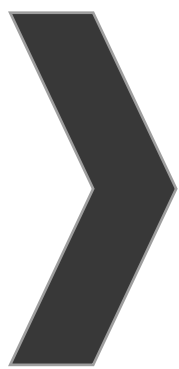

ANNEXURE-4

From

Dr.S.Suhatharahima, M.Sc.,Ph.D.,
Assistant Director,
Geology and Mining,
Virudhunagar.

To

Thiru.P.Elangovan,
S/o Periyasamy,
No: 2 , Kalanadar Street,
Kamuthi,
Ramanathapuram District-
623603

Roc. No: KV1/46/2025, Dated:03.03.2025.

Sir,

Sub: Mines and Minerals - Minor Mineral -Virudhunagar District -Aruppukottai Taluk - Kalaiyarkarisalkulam-Patta Land-SF.No: 46/1 (0.50.00), 46/3 (0.07.00), 46/4 (0.06.00), 46/5 (0.00.50), 46/6 (0.13.00), 46/7 (0.20.00), 46/8 (0.31.50), 46/9 (0.23.50), 46/11 (0.07.00), 46/12 (0.12.50), 47/1 (0.08.00), 47/2 (0.11.00), 47/4 (0.31.00), 47/6 (0.32.00), 47/7 (0.21.00), 47/8 (0.05.50), 47/9A (0.14.00), 47/9B (0.11.50), 47/9C (0.01.00), 47/10 (0.03.00), 47/11A (0.02.50), 47/11B (0.33.50), 47/11C (0.06.00), 47/11D (0.26.50), 47/11E (0.04.50), 47/11F (0.03.50) - Extent - 4.90.50 Hectares - Quarry lease application preferred by Thiru.P.Elangovan, for quarrying Rough Stone and Gravel - Details of quarries in 500 meter radius - Regarding.

- Ref: 1. Thiru.P.Elangovan, S/o Periyasamy, letter, dated: 03.01.2025.
2. The Assistant Director, Geology and Mining, Virudhunagar Rc.No.KV1/46/2025, Dated: 13.12.2024.
3. Thiru.P.Elangovan, S/o Periyasamy, letter, dated: 24.02.2025.

In the reference first cited, the precise area is communicated over an extent of 4.90.50 Hectares in Thiru.P.Elangovan, S/o Periyasamy, has preferred an application for the grant of quarrying lease to quarry Rough Stone and Gravel over an extent of 3.85.50 Hectares of Patta Land in S.F.Nos: 46/1(0.50.00), 46/11(0.7.00), 46/12(0.12.50), 46/3(0.6.00), 46/4(0.6.00), 46/5(0.0.50), 46/6(0.13.00), 46/7(0.20.00), 46/8(0.31.50), 46/9(0.23.50), 47/1(0.8.00), 47/10(0.3.00), 47/11A(0.2.50), 47/11B(0.33.50), 47/11C(0.39.00), 47/11D(0.47.50), 47/11E(0.20.50), 47/11F(0.16.50), 47/2(0.11.00), 47/4(0.31.00), 47/6(0.38.00), 47/7(0.28.00), 47/8(0.5.50), 47/9A(0.14.00), 47/9B(0.11.50), 47/9C(0.10.00) of Kalaiyarkarisalkulam , Aruppukottai Taluk ,

P. Dori

Virudhunagar District for a period of 05 (Five) Years Under Rule 19 of Tamil Nadu Minor Mineral Concession Rules 1959.

2) The application was examined and consented to grant lease to quarrying Rough Stone and Gravel over an extent of 3.85.50 Hectares of Patta Land in S.F.Nos: 46/1(0.50.00), 46/11(0.7.00), 46/12(0.12.50), 46/3(0.6.00), 46/4(0.6.00), 46/5(0.0.50), 46/6(0.13.00), 46/7(0.20.00), 46/8(0.31.50), 46/9(0.23.50), 47/1(0.8.00), 47/10(0.3.00), 47/11A(0.2.50), 47/11B(0.33.50), 47/11C(0.39.00), 47/11D(0.47.50), 47/11E(0.20.50), 47/11F(0.16.50), 47/2(0.11.00), 47/4(0.31.00), 47/6(0.38.00), 47/7(0.28.00), 47/8(0.5.50), 47/9A(0.14.00), 47/9B(0.11.50), 47/9C(0.10.00) for a period of 05 (Five) years subject to produce Mining Plan for approval and to obtain Environment Clearance from SEIAA in the reference 2nd cited.

3) The applicant has submitted the Mining Plan, prepared as per the guidelines issued by the Commissioner of Geology and Mining and as per the Rules and AcMTs. The Geological reserves, Mineable reserves and yearwise production are discussed in Part A in 4.3 (a) & (b) Tables of the mining plan. The Geological reserves is estimated as 40,90,955 MTs Rough stone and 4,98,482 MTs of Gravel upto a depth of 47 m below ground level. The mineable reserves is estimated as 17,38,742.50 MTs of Roughstone and 3,95,258 MTs of Gravel upto a depth of 47 m below ground level for the period of Five years.

4) The applicant Thiru.P.Elangovan in the reference third cited has requested to furnish details of quarries situated within 500 m radial distance from the applied area.

5) In this connection, it is informed that the details of quarry situated within 500 meter radius from the proposed area for Environmental Clearance as detailed below:

1) Details of quarry within 500 m radius from the applied area

S. No	Quarry Detail	Village	S.F.No.& Extent (Hect)	Proceedings No.& Lease Period
I	Existing Quarries :			
1.	Thiru.T.Senthilvel S/o. Thirukannan 42, Mela Street, Keelamudimannar Kottai Kamuthi Taluk.	Aruppukottai, Sundakottai & Kalyanasundarapuram	72/2A, 72/2B, 72/3 72/4 ,72/5, 72/7, 73/5A, 73/5B (3.69.72 Hectares	KV1/518/2020 Dated :12.04.2023 19.04.2023 to 18.04.2033

P. Dm

S. No	Quarry Detail	Village	S.F.No.& Extent (Hect)	Proceedings No.& Lease Period
II Abandoned Quarry :				
1.	Thiru.Ramasamy	Aruppukottai & Kalayar arisalkulam	42 Part 1.25.00 Hectares	Prior - 2010
2.	Tmt.Dhanalakshmi	Aruppukottai & Kalayarkarisalkulam	41 Part 1.00.00 Hectares	Prior-2010
3.	Bakiyasubbu	Aruppukottai & Kalayarkarisalkulam	49 Part 1.00.00 Hectares	Prior-2010
4	Thiru.M.Ravi, S/o.Muthu Krishnan Kathalampatti Village, Aruppukottai Taluk, Virudhunagar District	Aruppukottai & Kalayarkarisalkulam	40/4C 40/4D 40/5A 40/5B 41/5 (0.49.0 Hectares)	KV1/318/2012 Dt 27-07-2012 10-08-2012 to 09-8-2017
5	Thiru.R.Sankar, S/o.Ramasamy Door No. 11, Oorkavalan Kovil Street, Kamuthi - 623 603 Ramanathapuram District	Aruppukottai & Kalayarkarisalkulam	46/7, 46/8, 46/9, 46/10, 46/11, 46/12, 46/13A 46/13B (1.48.5 Hectares)	KV1/18456/13 Dt. 12-09-2013 17-09-2013 to 16-09-2018
6	Tmt.A.Saraswathi, W/o, K.Alagarsamy 1/44, Kalayarkarisalkulam Aruppukottai Taluk.	Aruppukottai & Kalayarkarisalkulam	41/6 , 45/3C 1.01.0 Hectares	KV1/433/2018, dated: :01.02.2019 19.02.2019 to 18.02.2024
7	Thiru.R.Sankar, S/o.Ramasamy Door No. 11, Oorkavalan Kovil Street, Kamuthi - 623 603 Ramanathapuram District	Aruppukottai & Kalayarkarisalkulam	46/1, 46/2A 46/3, 46/4 , 46/5 , 46/9 46/10, 46/11 46/12, 46/13A , 46/13B , 47/1, 47/2 47/8 , 47/9A 46/2B	KV1/508/2018 dated:29.01.2019 25.02.2019 to 24.02.2024
III Present Proposed Quarry:				
1.	Thiru.P.Arunachalam, S/o.Perumal, 1/57, Kalyanasundarapuram, Aruppukottai Taluk, Virudhunagar District.	Aruppukottai Taluk, Kalyanasundarapuram	6 (P), 1.28.00 Hectares	KV1/1031/2024
2.	Thiru.P.Elangovan, S/o.P.Periyasamy, 2, Kala Nadar Street, Kamuthi-623 603	Aruppukottai & Kalayarkarisalkulam	46/1(0.50.00), 46/11(0.7.00), 46/12(0.12.50), 46/3(0.6.00), 46/4(0.6.00), 46/5(0.0.50), 46/6(0.13.00), 46/7(0.20.00), 46/8(0.31.50), 46/9(0.23.50), 47/1(0.8.00), 47/10(0.3.00), 47/11A(0.2.50), 47/11B(0.33.50) 47/11C(0.39.00) 47/11D(0.47.50)	KV1/46/202 5

R. Doran

S. No	Quarry Detail	Village	S.F.No.& Extent (Hect)	Proceedings No.& Lease Period
			47/11E(0.20.50), 47/11F(0.16.50), 47/2(0.11.00), 47/4(0.31.00), 47/6(0.38.00), 47/7(0.28.00), 47/8(0.5.50), 47/9A(0.14.00), 47/9B(0.11.50), 47/9C(0.10.00) 3.85.50 Hectares	
Total			5.13.50	

2) The dimension of the existing pit in the area applied for leases is given below.

	Length (Max) (M)	Width (Max) (M)	Depth (Max) (M)
Pit- I	89	39	17
Pit-II	89	13	2
Pit-III	22	6	12
Pit-IV	30	29	12

3) The period of the earlier Quarry operations (Expired)


S. No.	Extent	SF. Nos:	Village & Taluk	Proceedings No. & date	Period
1	1.48.50	46/7, 46/8, 46/9, 46/10, 46/11, 46/12, 46/13A 46/13B	Aruppukottai & Kalayar karisalkulam	KV1/18456/13 Dt. 12-09-2013	17-09-2013 to 16-09-2018
2.	2.20.50	46/1, 46/2A 46/3, 46/4, 46/5, 46/9 46/10, 46/11 46/12, 46/13A, 46/13B, 47/1, 47/2 47/8, 47/9A 46/2B	Aruppukottai & Kalayarkarisa lkulam	KV1/508/2018 dated: 29.01.2019	25.02.2019 to 24.02.2024

Environmental Clearance	Proceedings & Lease Period	Approved Quantity as per Mining Plan & EC		Permit issued & Transported Quantity	
		Rough Stone	Gravel	Rough Stone	Gravel
SEIAA/TN/F.No.1405/EC/1(a)/636/2013, dated: 01-08-2013	KV1/18456/13 Dt. 12-09-2013 17-09-2013 to 16-09-2018	-	-	19120	6480
DEIAA/VNR/058/EC.No:63/2018 dated:08.12.2018	KV1/508/2018 dated: 29.01.2019 25.02.2019 to 24.02.2024	125510	23870	476680	42680


Assistant Director,
Geology and Mining,
Virudhunagar.

P. D. D.

Copy to:
The Member Secretary,
State Level Environmental Impact
Assessment Authority,
PanagalMaligai, No. 1 Jeenis Road, Saidapet,
Chennai -15.

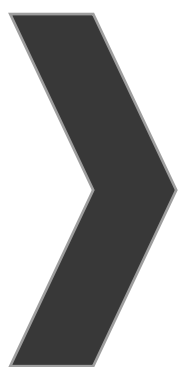


ANNEXURE-5


சான்றிதழ்

விருதுநகர் மாவட்டம், அருப்புக்கோட்டை வட்டம், மண்பாசாலை குறுவட்டம், காளையார்கரிசல்குளம் கிராமம்: 1047 ல் புல எண்கள்: 46/1 (0.50.00), 46/3 (0.07.00), 46/4 (0.06.00), 46/5 (0.00.50), 46/6 (0.13.00), 46/7 (0.20.00), 46/8 (0.31.50), 46/9 (23.50), 46/11 (0.07.00), 46/12 (0.12.50), 47/1 (0.08.00), 47/2 (0.11.00), 47/4 (0.31.00), 47/6 (0.38.00), 47/7 (0.28.00), 47/8 (0.05.50), 47/9A (0.14.00), 47/9B (0.11.50), 47/9C (0.10.00), 47/10 (0.03.00), 47/11A (0.02.50), 47/11B (0.33.50), 47/11C (0.39.00), 47/11D (0.47.50), 47/11E (0.20.50), 47/11F (0.16.50) மொத்த பரப்பு: 4.90.50 ஹெட்டேர் நிலத்தில் 5 வருட காலத்திற்கு உடைகல் மற்றும் கிராவல் மண் எடுப்பதற்கு குத்தகை உரிமம் வழங்க கோரி கழுதி வட்டம் காளநாடார் தெரு என்ற முகவரியில் வசித்து வரும் திரு. இளங்கோவன் த/பெ பெரியசாமி என்பவர் விண்ணப்பம் செய்துள்ளார். இவருக்கு உடைகல் குவாரி அமைக்க மாவட்ட ஆட்சித் தலைவர் அனுமதி வழங்கியுள்ளார். உடைகல் குவாரி அமைக்க உள்ள இடத்தை சுற்றி 300 (முன்னூறு) மீட்டர் சுற்றளவில் பொதுமக்கள் வசிக்கும் குடியிருப்புகளோ, அங்கீகரிக்கப்பட்ட மனையிடங்களோ ஏதுமில்லை. மேலும் புராதான சின்னங்கள், விலை உயர்ந்த மரங்கள், பள்ளி கல்லூரிகள், பறவைகள், விலங்குகள் சரணாலயங்கள் ஏதும் இல்லை மற்றும் அரசு சிறப்பு ஒதுக்கீடு நிலங்கள் ஏதுமில்லை என தெரிவிக்கப்படுகிறது.


05/03/2025
Range Administrative Officer
Kalayarkarisalkulam
Aruppukottai Taluk

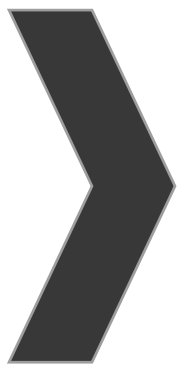

ANNEXURE-6

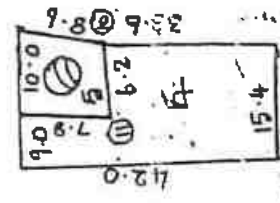

A		B		C	
	(327.4)				
E	98.2	297.8			
①	24.0	237.6			
②	22.2	232.4			
		218.4	25.6	③	
		1142.2	50.2	④	
		125.0	46.4	⑤	
		108.2	8.6	⑥	
		404.2			
		7.9.2			
		78.8	46.0	⑦	
		71.0	22.8	⑧	
③	20.8	53.4			
④	37.2	46.4			
		34.6	67.6	⑨	
		D			

1491. - eruppukottai Taluk

Teddy B'y
C. H. H. H.

Printed by H. M. A. Schalk ^{11.11.19} 2000 ^{11.11.19} Tel. 071 2000 11.11.19
B. A. 11.11.19



தமிழ்நாடு அரசு

வருவாய் மற்றும் பேரிடர் மேலாண்மைத் துறை

நில உரிமை விபரங்கள் : இ. எண் 10(1) பிரிவு

மாவட்டம் : விருதுநகர்

வட்டம் : அருப்புக்கோட்டை

வருவாய் பிரிவினம் : காலையார்க்கரிசல்குளம்

பட்டா எண் : 1047

உரிமையாளர்கள் பெயர்

1.	ராமசாமி நாடார்	மகன்	சங்கர்
2.	பெரியசாமி நாடார்	மகன்	தங்கபாண்டியன்
3.	பெரியசாமி நாடார்	மகன்	சண்முகநாதன்
4.	பெரியசாமி நாடார்	மகன்	இளங்கோவன்
5.	பெரியசாமி நாடார்	மகன்	பழனிசாமி
6.	ராமசாமி நாடார்	மகன்	ராஜகுமார்
7.	இராமசாமி நாடார்	மகன்	பழனிசாமி
8.	இராமசாமி நாடார்	மகன்	ராஜேஷ்கண்ணா

புல எண்	உட்பிரிவு	புன்செய்		நுன்செய்		மற்றவை		குறிப்புகள்
		பரப்பு	தீர்வை	பரப்பு	தீர்வை	பரப்பு	தீர்வை	
		ஹெக்டர் - ஏர்	ரூ - பை	ஹெக்டர் - ஏர்	ரூ - பை	ஹெக்டர் - ஏர்	ரூ - பை	
144	1	0 - 32.50	1.35	--	--	--	--	D2008/01----- Digitally signed: Rangasamy M Tahsildar 19/01/2016 09:26:11:PM
147	4	0 - 15.50	0.64	--	--	--	--	D2007/05----- Digitally signed: Rangasamy M Tahsildar 19/01/2016 09:26:11:PM
147	SA	0 - 14.00	0.47	--	--	--	--	D2007/05----- Digitally signed: Rangasamy M Tahsildar 19/01/2016 09:26:11:PM
147	5B	0 - 19.00	0.92	--	--	--	--	D2007/05----- Digitally signed: Rangasamy M Tahsildar 19/01/2016 09:26:11:PM
148	2	1 - 16.50	4.87	--	--	--	--	D2007/05----- Digitally signed: Rangasamy



46	2A	0 - 11.00	0.22	--	--	--	--	Digitally signed: Rangasamy M Tahsildar 19/01/2016 09:16:02:PM
46	3	0 - 7.00	0.14	--	--	--	--	D2008/638 Digitally signed: Rangasamy M Tahsildar 19/01/2016 09:16:02:PM
46	4	0 - 6.00	0.12	--	--	--	--	D2007/27 Digitally signed: Rangasamy M Tahsildar 19/01/2016 09:16:02:PM
46	5	0 - 0.50	0.06	--	--	--	--	D2008/638 Digitally signed: Rangasamy M Tahsildar 19/01/2016 09:16:02:PM
46	6	0 - 13.00	0.26	--	--	--	--	D2007/27 Digitally signed: Rangasamy M Tahsildar 19/01/2016 09:16:02:PM
46	7	0 - 20.00	0.41	--	--	--	--	D2008/638 Digitally signed: Rangasamy M Tahsildar 19/01/2016 09:16:02:PM
46	8	0 - 31.50	0.63	--	--	--	--	D2007/27 Digitally signed: Rangasamy M Tahsildar 19/01/2016 09:16:02:PM
46	9	0 - 23.50	0.47	--	--	--	--	D2007/27 Digitally signed: Rangasamy M Tahsildar



47	1	0 - 8.00	0.16	--	--	--	--	Digitally signed: Rangasamy M. Tahsildar 19/01/2016 09:16:02:PM
47	10	0 - 3.00	0.06	--	--	--	--	D2008/638 Digitally signed: Rangasamy M. Tahsildar 19/01/2016 09:16:02:PM
47	11A	0 - 2.50	0.06	--	--	--	--	D2008/638 Digitally signed: Rangasamy M. Tahsildar 19/01/2016 09:16:02:PM
47	11B	0 - 33.50	0.67	--	--	--	--	D2008/05 Digitally signed: Rangasamy M. Tahsildar 19/01/2016 09:16:02:PM
47	11C	0 - 39.00	0.78	--	--	--	--	D2008/638 Digitally signed: Rangasamy M. Tahsildar 19/01/2016 09:16:02:PM
47	11D	0 - 47.50	0.94	--	--	--	--	Digitally signed: Rangasamy M. Tahsildar 19/01/2016 09:16:02:PM
47	11E	0 - 20.50	0.41	--	--	--	--	D2008/05 Digitally signed: Rangasamy M. Tahsildar 19/01/2016 09:16:02:PM
47	11F	0 - 16.50	0.33	--	--	--	--	D2008/638 Digitally signed: Rangasamy M. Tahsildar



47	2	0 - 11.00	0.22	--	--	--	Digitally signed: Rangasamy M Tahsildar 19/01/2016 09:16:02:PM
47	4	0 - 31.00	0.62	--	--	--	D2008/638 Digitally signed: Rangasamy M Tahsildar 19/01/2016 09:16:02:PM
47	6	0 - 38.00	0.76	--	--	--	D2008/05 Digitally signed: Rangasamy M Tahsildar 19/01/2016 09:16:02:PM
47	7	0 - 28.00	0.56	--	--	--	D2007/27 Digitally signed: Rangasamy M Tahsildar 19/01/2016 09:16:02:PM
47	8	0 - 5.50	0.11	--	--	--	D2007/27 Digitally signed: Rangasamy M Tahsildar 19/01/2016 09:16:02:PM
47	9A	0 - 14.00	0.28	--	--	--	D2007/27 Digitally signed: Rangasamy M Tahsildar 19/01/2016 09:16:02:PM
47	9B	0 - 11.50	0.23	--	--	--	D2008/05 Digitally signed: Rangasamy M Tahsildar 19/01/2016 09:16:02:PM
47	9C	0 - 10.00	0.20	--	--	--	D2007/27 Digitally signed: Rangasamy M Tahsildar 19/01/2016 09:16:02:PM
		8 - 21.00	22.24				



குறிப்பு :



1. மேற்கண்ட தகவல் / சான்றிதழ் நகல் விவரங்கள் மின் பதிவேட்டிலிருந்து பெறப்படுவதில் இன்றைய தாங்கள் <https://eservices.tn.gov.in> என்ற இணைய தளத்தில் 26/05/2025 / அக்டோபர் 30 2025 என்ற குறிப்பு எண்ணை உள்ளிடு செய்து உறுதி செய்துகொள்ளவும்.
2. இத் தகவல்கள் 21-12-2024 அன்று 02:36:08 PM நேரத்தில் அச்சடிக்கப்பட்டது.
3. கைப்பேசி கேமராவின் 2D barcode படிப்பான் மூலம் படித்து 3G/GPRS வழி இணையதளத்தில் சரிபார்க்கவும்.

10 பிப்ரவரி 1-13

தமிழ்நாட்டில்

தமிழ்நாடு

தமிழ்நாடு

தமிழ்நாட்டில் செட்டிமன்ட் செஷன் குழுக்கள் நடைமுறை திட்டம்

தமிழ்நாட்டில் செட்டிமன்ட் செஷன் குழுக்கள் நடைமுறை திட்டம்

1047 நம்பர். சீர்திருத்த திட்டம் 2, இலக்குகளை 3, படிப்பினைகள்

24 FEB 2025

தமிழ்நாடு அரசு

13.2.2025

பெயர்	இலக்கு 1		இலக்கு 2		இலக்கு 3		இலக்கு 4		இலக்கு 5	
	வெள்ளை	கரு	வெள்ளை	கரு	வெள்ளை	கரு	வெள்ளை	கரு	வெள்ளை	கரு
148-2	1.16	5	4.87						4.87	
144-1	0.32	5	1.35						1.35	205 மட்டும்
148-4	0.48	0	1.99						1.99	399 மட்டும்
147-5A	0.16	0	0.67						0.67	400 மட்டும்
147-5B	0.19	0	0.92						0.92	862 மட்டும்
147-6	0.15	5	0.64						0.64	862 மட்டும்
148-3	0.22	0	0.83						0.83	977 மட்டும்
47-7	0.88	0	0.56	✓					0.56	
46-10	0.13	5	0.27						0.27	555 மட்டும்
46-13A	0.20	5	0.41						0.41	754 மட்டும்
46-4	0.06	0	0.12	✓					0.12	2997/07
46-9	0.23	5	0.67	✓					0.67	19.11.07
47-8	0.05	5	0.11	✓					0.11	556 மட்டும்
47-9A	0.14	0	0.88	✓					0.88	
47-9C	0.10	0	0.80	✓					0.80	
46-6	0.13	0	0.26	✓					0.26	754 மட்டும்
46-12	0.12	5	0.25	✓					0.25	
46-8	0.31	5	0.63	✓					0.63	
46-11	0.07	0	0.14	✓					0.14	
47-6	0.38	0	0.76	✓					0.76	754 மட்டும்
47-9B	0.11	5	0.23	✓					0.23	TPT 486/08
47-11E	0.20	5	0.41	✓					0.41	
47-11B	0.33	5	0.67	✓					0.67	
46-1	0.54	1	11.05							

VILLAGE ADMINISTRATIVE OFFICER

33, KALA HAK KARISALKULAM

Aruppukottai Taluk

K. P. A. 27

தி. பி. பி. 10 பி. பி. 1-13

சுற்று வட்டம்

பெரிய பத்திரம் பெரிய பத்திரம்

பெரிய பத்திரம்

பெரிய பத்திரம்



பெரிய பத்திரம் பெரிய பத்திரம்	பெரிய பத்திரம் பெரிய பத்திரம்	பெரிய பத்திரம் பெரிய பத்திரம்	பெரிய பத்திரம் பெரிய பத்திரம்	பெரிய பத்திரம் பெரிய பத்திரம்
488	47-1	008 0	0.16 ✓	0.16
489	47-11A	002 5	0.06 ✓	0.06
633	46-2A	001 0	0.22	0.22
	46-3	007 0	0.14 ✓	0.14
	-7	020 0	0.41 ✓	0.41
753	-13B	020 0	0.40	0.40
	47-2	011 0	0.22 ✓	0.22
	-4	031 0	0.65 ✓	0.62
	-11C	039 0	0.78 ✓	0.78
	-11F	016 5	0.33 ✓	0.33
757	46-1	050 0	1.00 ✓	1.00
	47-11D	047 5	0.94 ✓	0.94
1061	46-5	000 5	0.06 ✓	0.06
1062	47-10	003 0	0.06 ✓	0.06

சென்னை

சென்னை


25/1/2018

VILLAGE ADMINISTRATIVE OFFICER
33, KALAIYAR KARISALKULAM
Aruppukottai Taluk

0.21.0

21.24

1	2	3	4	5	6	7	8	9	10
46	5 ✓ 46-5	ர	பு	...	8-2	4	2 00	0 00.5	0 00
	6 ✓ -6	ர	பு	...	8-2	4	2 00	0 13.0	0 26
	7 ✓ -7	ர	பு	...	8-2	4	2 00	0 20.0	0 41
	8 ✓ -8	ர	பு	...	8-2	4	2 00	0 31.5	0 63
	9 ✓ -9	ர	பு	...	8-2	4	2 00	0 23.5	0 47
	10 -10	ர	பு	...	8-2	4	2 00	0 13.5	0 27
	11 -11	ர	பு	...	8-2	4	2 00	0 07.0	0 14
	12 ✓ -12	ர	பு	...	8-2	4	2 00	0 12.5	0 25
13A	-13A	ர	பு	...	8-2	4	2 00	0 20.5	0 41
13B	-13B	ர	பு	...	8-2	4	2 00	0 20.0	0 40
							2 46.5	4 99	
47	1 ✓ 47-1	ர	பு	...	8-2	4	2 00	0 09.0	0 16
	2 -2	ர	பு	...	8-2	4	2 00	0 11.0	0 22
	3 -3	ர	பு	...	8-2	4	2 00	0 19.0	0 38
	4 ✓ -4	ர	பு	...	8-2	4	2 00	0 31.0	0 62
	5 -5	ர	பு	...	8-2	4	2 00	0 04.5	0 09
	6 ✓ -6	ர	பு	...	8-2	4	2 00	0 38.0	0 76
	7 ✓ -7	ர	பு	...	8-2	4	2 00	0 28.0	0 56

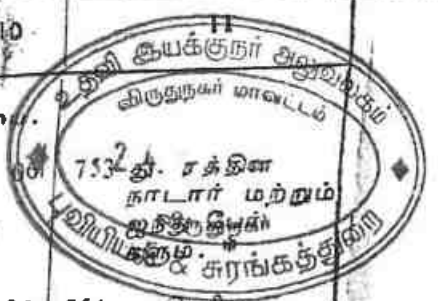

754 த. பெரிய நாயகம் (1), த. பால் (2).

755 து. ரத்தின நாடார்.

754 த. பெரிய நாயகம் (1), த. பால் (2).

556 தா. கணகமணி யம்மாள்.

555 தா. ஞானசிகா மணி நாடார்.

755 து. ரத்தின நாடார்.

754 த. பெரிய நாயகம் (1), த. பால் (2).

555 தா. ஞான சிகாமணி நாடார்.

755 து. ரத்தின நாடார்.

488 கு. பாலம்மாள்.

755 து. ரத்தின நாடார்.

754 த. பெரிய நாயகம் (1), த. பால் (2).

755 து. ரத்தின நாடார்.

755 து. ரத்தின நாடார்.

755 து. ரத்தின நாடார்.

555 தா. ஞான சிகாமணி நாடார்.

விவரப்பட்டியலைப் பார்க்கவும்.

Signature

VILLAGE ADMINISTRATIVE

33, KALAIYAR KARISALKOTAM

1	2	3	4	5	6	7	8	9	10	11
8	47-8	ர	4	...	8-2	4	2 00	0 05.5	0 11	556 ரா. அனகமணி யமமாள். நிருதகர் பிரியல் & சுரங்கத்துறை
9A	-9பா	ர	4	...	8-2	4	2 00	0 14.0	0 28	754 த. பெரிய நாயகம் (1). த. பால் (2).
9B	-9பா	ர	4	...	8-2	4	2 00	0 11.5	0 23	755 த. ரத்தின நாடார்.
9C	-9பா	ர	4	...	8-2	4	2 00	0 10.0	0 20	754 த. பெரிய நாயகம் (1). த. பால் (2).
10	-10	ர	4	...	8-2	4	2 00	0 03.0	0 06	7 தா. ஞான சிகாமணி நாடார் மற்றும் ஆறு பேர் களும். *
11A	-11பா	ர	4	...	8-2	4	2 00	0 02.5	0 06	489 த. ரத்தின நாடார் (1). த. பாண்டி (2). த. ஆயிர நாயகம் (3).
11B	-11பா	ர	4	...	8-2	4	2 00	0 33.5	0 67	756 த. ஆயிர நாயகம்.
11C	-11பா	ர	4	...	8-2	4	2 00	0 39.0	0 78	755 த. ரத்தின நாடார்.
11D	-11பா	ர	4	...	8-2	4	2 00	0 47.5	0 94	757 த. பாண்டி.
11E	-11பா	ர	4	...	8-2	4	2 00	0 20.5	0 41	756 த. ஆயிர நாயகம்.
11F	-11பா	ர	4	...	8-2	4	2 00	0 16.5	0 33	755 த. ரத்தினம்.
								3 43.0	6 36	
41	48	ர	4	...	...	...	...	0 56.0	...	...
40	1A 49-1பா	ர	4	...	7-2	3	2 77	0 63.5	1 75	466 ரா. அழகர்சாமி நாயக்கர்.
1B	-1பா	ர	4	...	7-2	3	2 77	0 63.0	1 74	758 ரா. அழகர்சாமி நாயக்கர்.
(2)	-2	ர	4	...	7-2	3	2 77	0 66.5	1 84	466 ரா. அழகர்சாமி நாயக்கர்.
3	-3	ர	4	...	7-2	3	2 77	0 71.5	1 98	241 ரா. அழகர்சாமி நாயக்கர்.

* விவரப்பட்டியலைப் பார்க்கவும்



Shrient Analytical and Research Labs Pvt. Ltd

416/15, DhargasRoad, West Tambaram, Chennai- 600045
Phone Number +91 82208 36377 Email: -info@shrientanalytical.com
www.shrientanalytical.com

TEST REPORT

Report No.	SARL/25/0936	Report Date.	17.03.2025

Customer Name & Address	Rough Stone And Gravel Quarry Of Thiru.P.Elangovan At S.F.Nos.46/1, 46/3, 46/4, 46/5, 46/6, 46/7, 46/8, 46/9, 46/11, 46/12, 47/1, 47/2, 47/4, 47/6(P), 47/7(P), 47/8, 47/9a, 47/9b(P), 47/9c(P), 47/10, 47/11a, 47/11b, 47/11c(P), 47/11d(P), 7/11c(P), 47/11f(P) Of Kalaiyarkarisalkulam Village, Aruppukottai Taluk, Virudhunagar District, Tamil Nadu State
Sample Description	AMBIENT AIR QUALITY
Sampling Procedure	IS – 5182 (Part – 14: 2000 & Part – V: Reaffirmed - 2003), CPCB Guide lines


Sample Location	A1-Project site core zone
Positioned height of Sampler	1.5 M above Ground Level

Customer Reference	By Mail	Sampling Duration	24 hrs
Sample Reference No	SARL/A/CHE-0936	Sample Received on	10.03.2025
Sample Collected by	LABORATORY	Test Commenced on	10.03.2025
Sample Collected on	04.03.2025	Test Completed on	17.03.2025
Temperature	36°C	Relative Humidity	25%
Sample Condition	Fit for Analysis		

S. No.	Parameters	Protocol	Unit	Results	*Limits
1	Particulate Matter less than 10micron size (PM ₁₀)	IS:5182: Part 23:2006	µg/m ³	69.4	100
2	Particulate Matter less than 2.5micron size (PM _{2.5})	IS 5182 (Part 24):2019	µg/m ³	32.3	60
3	Sulphur dioxide (SO ₂)	IS:5182: Part 02:2001	µg/m ³	6.9	80
4	Nitrogen Dioxide (NO ₂)	IS:5182: Part 06:2006	µg/m ³	10.3	80
5	Carbon monoxide (CO)	SARL/IOP/013 (Issue No:01, Issue Date – 01.03.2023)	mg/m ³	BDL(D.L – 1.1)	-

Remarks: Limits: *National Ambient air quality standards from CPCB. BDL- Below detectable limit. DL –Detectable limit

For Shrient Analytical and Research Labs Pvt. Ltd

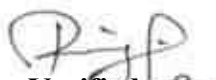
Verified



END OF THE REPORT


Authorized Signatory
S. BALAMURUGAN
Asst. Technical Manager

Please Contact:

For any Technical Issues&Complaints: technical@shrientanalytical.com

Terms and conditions:

(1) The test items will not be retained for more than 15 days from the date of issue of test report. (2) The results relate only to the items tested (3) The test report shall not be reproduced except in full without the written approval of the laboratory (4) Any use for advertising purposes must be granted in writing. This technical report may only be quoted in full. This report is the result of a single examination of the object in question and is not generally applicable evaluation of the quality of other products in regular production. For further details, please see testing and certification regulation, chapter A-3.4. (5) The correctness of the information related to sample(s) in the Test Request Form/Customer letterhead/Email is the customer's responsibility. The laboratory reports the said information in the test report and is not liable for the same.



Shrient Analytical and Research Labs Pvt. Ltd

416/15, DhargasRoad, West Tambaram, Chennai- 600045
Phone Number +91 82208 36377 Email: -info@shrientanalytical.com
www.shrientanalytical.com

TEST REPORT

Report No.	SARL/25/0937	Report Date.	17.03.2025

Customer Name & Address	Rough Stone And Gravel Quarry Of Thiru.P.Elangovan At S.F.Nos.46/1, 46/3, 46/4, 46/5, 46/6, 46/7, 46/8, 46/9, 46/11, 46/12, 47/1, 47/2, 47/4, 47/6(P), 47/7(P), 47/8, 47/9a, 47/9b(P), 47/9c(P), 47/10, 47/11a, 47/11b, 47/11c(P), 47/11d(P), 7/11e(P), 47/11f(P) Of Kalaiyarkarisalkulam Village, Aruppukottai Taluk, Virudhunagar District, Tamil Nadu State
Sample Description	AMBIENT AIR QUALITY
Sampling Procedure	IS – 5182 (Part – 14: 2000 & Part – V: Reaffirmed - 2003), CPCB Guide lines

Sample Location	A2-Punnamadupalayam village
Positioned height of Sampler	1.5 M above Ground Level

Customer Reference	By Mail	Sampling Duration	24 hrs
Sample Reference No	SARL/A/CHE-0937	Sample Received on	10.03.2025
Sample Collected by	LABORATORY	Test Commenced on	10.03.2025
Sample Collected on	04.03.2025	Test Completed on	17.03.2025
Temperature	36°C	Relative Humidity	25%
Sample Condition	Fit for Analysis		

S. No.	Parameters	Protocol	Unit	Results	*Limits
1	Particulate Matter less than 10micron size (PM ₁₀)	IS:5182: Part 23:2006	µg/m ³	58.7	100
2	Particulate Matter less than 2.5micron size (PM _{2.5})	IS 5182 (Part 24):2019	µg/m ³	27.6	60
3	Sulphur dioxide (SO ₂)	IS:5182: Part 02:2001	µg/m ³	6.2	80
4	Nitrogen Dioxide (NO ₂)	IS:5182: Part 06:2006	µg/m ³	9.1	80
5	Carbon monoxide (CO)	SARL/IOP/013 (Issue No:01, Issue Date – 01.03.2023)	mg/m ³	BDL (D.L – 1.1)	-

Remarks: Limits: *National Ambient air quality standards from CPCB. BDL- Below detectable limit. DL – Detectable limit

For Shrient Analytical and Research Labs Pvt. Ltd

Verified



Authorized Signatory
S. BALAMURUGAN
Asst. Technical Manager

END OF THE REPORT

Please Contact:

For any Technical Issues & Complaints: technical@shrientanalytical.com

Terms and conditions:

(1) The test items will not be retained for more than 15 days from the date of issue of test report. (2) The results relate only to the items tested (3) The test report shall not be reproduced except in full without the written approval of the laboratory (4) Any use for advertising purposes must be granted in writing. This technical report may only be quoted in full. This report is the result of a single examination of the object in question and is not generally applicable evaluation of the quality of other products in regular production. For further details, please see testing and certification regulation, chapter A-3.4. (5) The correctness of the information related to sample(s) in the Test Request Form/Customer letterhead/Email is the customer's responsibility. The laboratory reports the said information in the test report and is not liable for the same.

LAB SERVICES FOR:- Food, Water, Milk, Environment, Academic & Industrial Segment.
CIN : U74999TN2017PTC116807 / GST No : 33AAYCS7325R1ZA / PAN No: AAYCS7325R



Shrient Analytical and Research Labs Pvt. Ltd

416/15, DhargasRoad, West Tambaram, Chennai- 600045
Phone Number +91 82208 36377 Email: -info@shrientanalytical.com
www.shrientanalytical.com

TEST REPORT

Report No.	SARL/25/0938	Report Date.	17.03.2025

Customer Name & Address	Rough Stone And Gravel Quarry Of Thiru.P.Elangovan At S.F.Nos.46/1, 46/3, 46/4, 46/5, 46/6, 46/7, 46/8, 46/9, 46/11, 46/12, 47/1, 47/2, 47/4, 47/6(P), 47/7(P), 47/8, 47/9a, 47/9b(P), 47/9c(P), 47/10, 47/11a, 47/11b, 47/11c(P), 47/11d(P), 7/11e(P), 47/11f(P) Of Kalaiyarkarisalkulam Village, Aruppukottai Taluk, Virudhunagar District, Tamil Nadu State
Sample Description	AMBIENT AIR QUALITY
Sampling Procedure	IS – 5182 (Part – 14: 2000 & Part – V: Reaffirmed - 2003), CPCB Guide lines


Sample Location	A1-Project site core zone
Positioned height of Sampler	1.5 M above Ground Level

Customer Reference	By Mail	Sampling Duration	24 hrs
Sample Reference No	SARL/A/CHE-0938	Sample Received on	10.03.2025
Sample Collected by	LABORATORY	Test Commenced on	10.03.2025
Sample Collected on	05.03.2025	Test Completed on	17.03.2025
Temperature	36°C	Relative Humidity	27%
Sample Condition	Fit for Analysis		

S. No.	Parameters	Protocol	Unit	Results	*Limits
1	Particulate Matter less than 10micron size (PM ₁₀)	IS:5182: Part 23:2006	µg/m ³	71.9	100
2	Particulate Matter less than 2.5micron size (PM _{2.5})	IS 5182 (Part 24):2019	µg/m ³	33.4	60
3	Sulphur dioxide (SO ₂)	IS:5182: Part 02:2001	µg/m ³	7.2	80
4	Nitrogen Dioxide (NO ₂)	IS:5182: Part 06:2006	µg/m ³	11.3	80
5	Carbon monoxide (CO)	SARL/IOP/013 (Issue No:01, Issue Date – 01.03.2023)	mg/m ³	BDL (D.L – 1.1)	-

Remarks: Limits: *National Ambient air quality standards from CPCB. BDL- Below detectable limit. DL –Detectable limit

For Shrient Analytical and Research Labs Pvt. Ltd

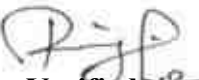
Verified



END OF THE REPORT


Authorized Signatory
S. BALAMURUGAN
Asst. Technical Manager

Please Contact:

For any Technical Issues&Complaints: technical@shrientanalytical.com

Terms and conditions:

(1) The test items will not be retained for more than 15 days from the date of issue of test report. (2) The results relate only to the items tested (3) The test report shall not be reproduced except in full without the written approval of the laboratory (4) Any use for advertising purposes must be granted in writing. This technical report may only be quoted in full. This report is the result of a single examination of the object in question and is not generally applicable evaluation of the quality of other products in regular production. For further details, please see testing and certification regulation, chapter A-3.4. (5) The correctness of the information related to sample(s) in the Test Request Form/Customer letterhead/Email is the customer's responsibility. The laboratory reports the said information in the test report and is not liable for the same.



Shrient Analytical and Research Labs Pvt. Ltd

416/15, DhargasRoad, West Tambaram, Chennai- 600045
Phone Number +91 82208 36377 Email: -info@shrientanalytical.com
www.shrientanalytical.com

TEST REPORT

Report No.	SARL/25/0939	Report Date.	17.03.2025

Customer Name & Address	Rough Stone And Gravel Quarry Of Thiru.P.Elangovan At S.F.Nos.46/1, 46/3, 46/4, 46/5, 46/6, 46/7, 46/8, 46/9, 46/11, 46/12, 47/1, 47/2, 47/4, 47/6(P), 47/7(P), 47/8, 47/9a, 47/9b(P), 47/9c(P), 47/10, 47/11a, 47/11b, 47/11c(P), 47/11d(P), 7/11e(P), 47/11f(P) Of Kalaiyarkarisalkulam Village, Aruppukottai Taluk, Virudhunagar District, Tamil Nadu State
Sample Description	AMBIENT AIR QUALITY
Sampling Procedure	IS – 5182 (Part – 14: 2000 & Part – V: Reaffirmed - 2003), CPCB Guide lines

Sample Location	A2-Punnamadupalayam village
Positioned height of Sampler	1.5 M above Ground Level

Customer Reference	By Mail	Sampling Duration	24 hrs
Sample Reference No	SARL/A/CHE-0939	Sample Received on	10.03.2025
Sample Collected by	LABORATORY	Test Commenced on	10.03.2025
Sample Collected on	05.03.2025	Test Completed on	17.03.2025
Temperature	34°C	Relative Humidity	28%
Sample Condition	Fit for Analysis		

S. No.	Parameters	Protocol	Unit	Results	*Limits
1	Particulate Matter less than 10micron size (PM ₁₀)	IS:5182: Part 23:2006	µg/m ³	54.0	100
2	Particulate Matter less than 2.5micron size (PM _{2.5})	IS 5182 (Part 24):2019	µg/m ³	25.1	60
3	Sulphur dioxide (SO ₂)	IS:5182: Part 02:2001	µg/m ³	5.4	80
4	Nitrogen Dioxide (NO ₂)	IS:5182: Part 06:2006	µg/m ³	8.0	80
5	Carbon monoxide (CO)	SARL/IOP/013 (Issue No:01, Issue Date – 01.03.2023)	mg/m ³	BDL (D.L – 1.1)	-

Remarks: Limits: *National Ambient air quality standards from CPCB. BDL- Below detectable limit. DL –Detectable limit

For Shrient Analytical and Research Labs Pvt. Ltd

Verified



END OF THE REPORT

Authorized Signatory
S. BALAMURUGAN
Asst. Technical Manager

Please Contact:

For any Technical Issues & Complaints: technical@shrientanalytical.com

Terms and conditions:

(1) The test items will not be retained for more than 15 days from the date of issue of test report. (2) The results relate only to the items tested (3) The test report shall not be reproduced except in full without the written approval of the laboratory (4) Any use for advertising purposes must be granted in writing. This technical report may only be quoted in full. This report is the result of a single examination of the object in question and is not generally applicable evaluation of the quality of other products in regular production. For further details, please see testing and certification regulation, chapter A-3.4. (5) The correctness of the information related to sample(s) in the Test Request Form/Customer letterhead/Email is the customer's responsibility. The laboratory reports the said information in the test report and is not liable for the same.



Shrient Analytical and Research Labs Pvt. Ltd

416/15, DhargasRoad, West Tambaram, Chennai- 600045
Phone Number +91 82208 36377 Email: -info@shrientanalytical.com
www.shrientanalytical.com

TEST REPORT

Report No.	SARL/25/0940	Report Date.	17.03.2025

Customer Name & Address	Rough Stone And Gravel Quarry Of Thiru.P.Elangovan At S.F.Nos.46/1, 46/3, 46/4, 46/5, 46/6, 46/7, 46/8, 46/9, 46/11, 46/12, 47/1, 47/2, 47/4, 47/6(P), 47/7(P), 47/8, 47/9a, 47/9b(P), 47/9c(P), 47/10, 47/11a, 47/11b, 47/11c(P), 47/11d(P), 7/11e(P), 47/11f(P) Of Kalaiyarkarisalkulam Village, Aruppukottai Taluk, Virudhunagar District, Tamil Nadu State
Sample Description	AMBIENT AIR QUALITY
Sampling Procedure	IS – 5182 (Part – 14: 2000 & Part – V: Reaffirmed - 2003), CPCB Guide lines

Sample Location	A3-Near Govt school, Kurumpapatti
Positioned height of Sampler	1.5 M above Ground Level

Customer Reference	By Mail	Sampling Duration	24 hrs
Sample Reference No	SARL/A/CHE-0940	Sample Received on	10.03.2025
Sample Collected by	LABORATORY	Test Commenced on	10.03.2025
Sample Collected on	06.03.2025	Test Completed on	17.03.2025
Temperature	34°C	Relative Humidity	28%
Sample Condition	Fit for Analysis		

S. No.	Parameters	Protocol	Unit	Results	*Limits
1	Particulate Matter less than 10micron size (PM ₁₀)	IS:5182: Part 23:2006	µg/m ³	56.9	100
2	Particulate Matter less than 2.5micron size (PM _{2.5})	IS 5182 (Part 24):2019	µg/m ³	26.6	60
3	Sulphur dioxide (SO ₂)	IS:5182: Part 02:2001	µg/m ³	5.6	80
4	Nitrogen Dioxide (NO ₂)	IS:5182: Part 06:2006	µg/m ³	9.1	80
5	Carbon monoxide (CO)	SARL/IOP/013 (Issue No:01, Issue Date – 01.03.2023)	mg/m ³	BDL (D.L – 1.1)	-

Remarks: Limits: *National Ambient air quality standards from CPCB. BDL- Below detectable limit. DL – Detectable limit

For Shrient Analytical and Research Labs Pvt. Ltd

Verified



END OF THE REPORT

Authorized Signatory
S. BALAMURUGAN
Asst. Technical Manager

Please Contact:

For any Technical Issues & Complaints: technical@shrientanalytical.com

Terms and conditions:

(1) The test items will not be retained for more than 15 days from the date of issue of test report. (2) The results relate only to the items tested (3) The test report shall not be reproduced except in full without the written approval of the laboratory (4) Any use for advertising purposes must be granted in writing. This technical report may only be quoted in full. This report is the result of a single examination of the object in question and is not generally applicable evaluation of the quality of other products in regular production. For further details, please see testing and certification regulation, chapter A-3.4. (5) The correctness of the information related to sample(s) in the Test Request Form/Customer letterhead/Email is the customer's responsibility. The laboratory reports the said information in the test report and is not liable for the same.

LAB SERVICES FOR:- Food, Water, Milk, Environment, Academic & Industrial Segment.
CIN : U74999TN2017PTC116807 / GST No : 33AAYCS7325R1ZA / PAN No: AAYCS7325R



Shrient Analytical and Research Labs Pvt. Ltd

416/15, DhargasRoad, West Tambaram, Chennai- 600045
Phone Number +91 82208 36377 Email: -info@shrientanalytical.com
www.shrientanalytical.com

TEST REPORT

Report No.	SARL/25/0941	Report Date.	17.03.2025

Customer Name & Address	Rough Stone And Gravel Quarry Of Thiru.P.Elangovan At S.F.Nos.46/1, 46/3, 46/4, 46/5, 46/6, 46/7, 46/8, 46/9, 46/11, 46/12, 47/1, 47/2, 47/4, 47/6(P), 47/7(P), 47/8, 47/9a, 47/9b(P), 47/9c(P), 47/10, 47/11a, 47/11b, 47/11c(P), 47/11d(P), 7/11e(P), 47/11f(P) Of Kalaiyarkarisalkulam Village, Aruppukottai Taluk, Virudhunagar District, Tamil Nadu State
Sample Description	AMBIENT AIR QUALITY
Sampling Procedure	IS – 5182 (Part – 14: 2000 & Part – V: Reaffirmed - 2003), CPCB Guide lines

Sample Location	A4-Pudukkanali village
Positioned height of Sampler	1.5 M above Ground Level

Customer Reference	By Mail	Sampling Duration	24 hrs
Sample Reference No	SARL/A/CHE-0941	Sample Received on	10.03.2025
Sample Collected by	LABORATORY	Test Commenced on	10.03.2025
Sample Collected on	06.03.2025	Test Completed on	17.03.2025
Temperature	36°C	Relative Humidity	27%
Sample Condition	Fit for Analysis		

S. No.	Parameters	Protocol	Unit	Results	*Limits
1	Particulate Matter less than 10micron size (PM ₁₀)	IS:5182: Part 23:2006	µg/m ³	60.3	100
2	Particulate Matter less than 2.5micron size (PM _{2.5})	IS 5182 (Part 24):2019	µg/m ³	28.2	60
3	Sulphur dioxide (SO ₂)	IS:5182: Part 02:2001	µg/m ³	5.9	80
4	Nitrogen Dioxide (NO ₂)	IS:5182: Part 06:2006	µg/m ³	8.9	80
5	Carbon monoxide (CO)	SARL/IOP/013 (Issue No:01, Issue Date – 01.03.2023)	mg/m ³	BDL (D.L – 1.1)	-

Remarks: Limits: *National Ambient air quality standards from CPCB. BDL- Below detectable limit. DL –Detectable limit

For Shrient Analytical and Research Labs Pvt. Ltd

Verified



END OF THE REPORT

Authorized Signatory
S. BALAMURUGAN
Asst. Technical Manager

Please Contact:

For any Technical Issues&Complaints: technical@shrientanalytical.com

Terms and conditions:

(1) The test items will not be retained for more than 15 days from the date of issue of test report. (2) The results relate only to the items tested (3) The test report shall not be reproduced except in full without the written approval of the laboratory (4) Any use for advertising purposes must be granted in writing. This technical report may only be quoted in full. This report is the result of a single examination of the object in question and is not generally applicable evaluation of the quality of other products in regular production. For further details, please see testing and certification regulation, chapter A-3.4. (5) The correctness of the information related to sample(s) in the Test Request Form/Customer letterhead/Email is the customer's responsibility. The laboratory reports the said information in the test report and is not liable for the same.



Shrient Analytical and Research Labs Pvt. Ltd

416/15, DhargasRoad, West Tambaram, Chennai- 600045
Phone Number +91 82208 36377 Email: -info@shrientanalytical.com
www.shrientanalytical.com

TEST REPORT

Report No.	SARL/25/0942	Report Date.	17.03.2025

Customer Name & Address	Rough Stone And Gravel Quarry Of Thiru.P.Elangovan At S.F.Nos.46/1, 46/3, 46/4, 46/5, 46/6, 46/7, 46/8, 46/9, 46/11, 46/12, 47/1, 47/2, 47/4, 47/6(P), 47/7(P), 47/8, 47/9a, 47/9b(P), 47/9c(P), 47/10, 47/11a, 47/11b, 47/11c(P), 47/11d(P), 7/11e(P), 47/11f(P) Of Kalaiyarkarisalkulam Village, Aruppukottai Taluk, Virudhunagar District, Tamil Nadu State
Sample Description	AMBIENT AIR QUALITY
Sampling Procedure	IS – 5182 (Part – 14: 2000 & Part – V: Reaffirmed - 2003), CPCB Guide lines

Sample Location	A3-Near Govt school, Kurumpapatti
Positioned height of Sampler	1.5 M above Ground Level

Customer Reference	By Mail	Sampling Duration	24 hrs
Sample Reference No	SARL/A/CHE-0942	Sample Received on	10.03.2025
Sample Collected by	LABORATORY	Test Commenced on	10.03.2025
Sample Collected on	07.03.2025	Test Completed on	17.03.2025
Temperature	36°C	Relative Humidity	27%
Sample Condition	Fit for Analysis		

S. No.	Parameters	Protocol	Unit	Results	*Limits
1	Particulate Matter less than 10micron size (PM ₁₀)	IS:5182: Part 23:2006	µg/m ³	61.1	100
2	Particulate Matter less than 2.5micron size (PM _{2.5})	IS 5182 (Part 24):2019	µg/m ³	28.6	60
3	Sulphur dioxide (SO ₂)	IS:5182: Part 02:2001	µg/m ³	6.2	80
4	Nitrogen Dioxide (NO ₂)	IS:5182: Part 06:2006	µg/m ³	10.2	80
5	Carbon monoxide (CO)	SARL/IOP/013 (Issue No:01, Issue Date – 01.03.2023)	mg/m ³	BDL (D.L – 1.1)	-

Remarks: Limits: *National Ambient air quality standards from CPCB. BDL- Below detectable limit. DL –Detectable limit

For Shrient Analytical and Research Labs Pvt. Ltd

Verified



END OF THE REPORT

Authorized Signatory
S. BALAMURUGAN
Asst. Technical Manager

Please Contact:

For any Technical Issues&Complaints: technical@shrientanalytical.com

Terms and conditions:

(1) The test items will not be retained for more than 15 days from the date of issue of test report. (2) The results relate only to the items tested (3) The test report shall not be reproduced except in full without the written approval of the laboratory (4) Any use for advertising purposes must be granted in writing. This technical report may only be quoted in full. This report is the result of a single examination of the object in question and is not generally applicable evaluation of the quality of other products in regular production. For further details, please see testing and certification regulation, chapter A-3.4. (5) The correctness of the information related to sample(s) in the Test Request Form/Customer letterhead/Email is the customer's responsibility. The laboratory reports the said information in the test report and is not liable for the same.

LAB SERVICES FOR:- Food, Water, Milk, Environment, Academic & Industrial Segment.

CIN : U74999TN2017PTC116807 / GST No : 33AAYCS7325R1ZA / PAN No: AAYCS7325R



Shrient Analytical and Research Labs Pvt. Ltd

416/15, DhargasRoad, West Tambaram, Chennai- 600045
Phone Number +91 82208 36377 Email: -info@shrientanalytical.com
www.shrientanalytical.com

TEST REPORT

Report No.	SARL/25/0943	Report Date.	17.03.2025

Customer Name & Address	Rough Stone And Gravel Quarry Of Thiru.P.Elangovan At S.F.Nos.46/1, 46/3, 46/4, 46/5, 46/6, 46/7, 46/8, 46/9, 46/11, 46/12, 47/1, 47/2, 47/4, 47/6(P), 47/7(P), 47/8, 47/9a, 47/9b(P), 47/9c(P), 47/10, 47/11a, 47/11b, 47/11c(P), 47/11d(P), 7/11e(P), 47/11f(P) Of Kalaiyarkarisalkulam Village, Aruppukottai Taluk, Virudhunagar District, Tamil Nadu State
Sample Description	AMBIENT AIR QUALITY
Sampling Procedure	IS – 5182 (Part – 14: 2000 & Part – V: Reaffirmed - 2003), CPCB Guide lines

Sample Location	A4-Pudukkanali village
Positioned height of Sampler	1.5 M above Ground Level

Customer Reference	By Mail	Sampling Duration	24 hrs
Sample Reference No	SARL/A/CHE-0943	Sample Received on	10.03.2025
Sample Collected by	LABORATORY	Test Commenced on	10.03.2025
Sample Collected on	07.03.2025	Test Completed on	17.03.2025
Temperature	36°C	Relative Humidity	28%
Sample Condition	Fit for Analysis		

S. No.	Parameters	Protocol	Unit	Results	*Limits
1	Particulate Matter less than 10micron size (PM ₁₀)	IS:5182: Part 23:2006	µg/m ³	65.1	100
2	Particulate Matter less than 2.5micron size (PM _{2.5})	IS 5182 (Part 24):2019	µg/m ³	30.1	60
3	Sulphur dioxide (SO ₂)	IS:5182: Part 02:2001	µg/m ³	6.5	80
4	Nitrogen Dioxide (NO ₂)	IS:5182: Part 06:2006	µg/m ³	9.8	80
5	Carbon monoxide (CO)	SARL/IOP/013 (Issue No:01, Issue Date – 01.03.2023)	mg/m ³	BDL (D.L – 1.1)	-

Remarks: Limits: *National Ambient air quality standards from CPCB. BDL- Below detectable limit. DL –Detectable limit

For Shrient Analytical and Research Labs Pvt. Ltd


Verified



END OF THE REPORT


Authorized Signatory
S. BALAMURUGAN
Asst. Technical Manager

Please Contact:

For any Technical Issues&Complaints: technical@shrientanalytical.com

Terms and conditions:

(1) The test items will not be retained for more than 15 days from the date of issue of test report. (2) The results relate only to the items tested (3) The test report shall not be reproduced except in full without the written approval of the laboratory (4) Any use for advertising purposes must be granted in writing. This technical report may only be quoted in full. This report is the result of a single examination of the object in question and is not generally applicable evaluation of the quality of other products in regular production. For further details, please see testing and certification regulation, chapter A-3.4. (5) The correctness of the information related to sample(s) in the Test Request Form/Customer letterhead/Email is the customer's responsibility. The laboratory reports the said information in the test report and is not liable for the same.



Shrient Analytical and Research Labs Pvt. Ltd

416/15, DhargasRoad, West Tambaram, Chennai- 600045
Phone Number +91 82208 36377 Email: -info@shrientanalytical.com
www.shrientanalytical.com

TEST REPORT

Report No.	SARL/25/0944	Report Date.	17.03.2025

Customer Name & Address	Rough Stone And Gravel Quarry Of Thiru.P.Elangovan At S.F.Nos.46/1, 46/3, 46/4, 46/5, 46/6, 46/7, 46/8, 46/9, 46/11, 46/12, 47/1, 47/2, 47/4, 47/6(P), 47/7(P), 47/8, 47/9a, 47/9b(P), 47/9c(P), 47/10, 47/11a, 47/11b, 47/11c(P), 47/11d(P), 7/11e(P), 47/11f(P) Of Kalaiyarkarisalkulam Village, Aruppukottai Taluk, Virudhunagar District, Tamil Nadu State
Sample Description	AMBIENT AIR QUALITY
Sampling Procedure	IS – 5182 (Part – 14: 2000 & Part – V: Reaffirmed - 2003), CPCB Guide lines

Sample Location	A5-Pullaiyampalayam village
Positioned height of Sampler	1.5 M above Ground Level

Customer Reference	By Mail	Sampling Duration	24 hrs
Sample Reference No	SARL/A/CHE-0944	Sample Received on	10.03.2025
Sample Collected by	LABORATORY	Test Commenced on	10.03.2025
Sample Collected on	08.03.2025	Test Completed on	17.03.2025
Temperature	36°C	Relative Humidity	26%
Sample Condition	Fit for Analysis		

S. No.	Parameters	Protocol	Unit	Results	*Limits
1	Particulate Matter less than 10micron size (PM ₁₀)	IS:5182: Part 23:2006	µg/m ³	51.9	100
2	Particulate Matter less than 2.5micron size (PM _{2.5})	IS 5182 (Part 24):2019	µg/m ³	23.7	60
3	Sulphur dioxide (SO ₂)	IS:5182: Part 02:2001	µg/m ³	5.8	80
4	Nitrogen Dioxide (NO ₂)	IS:5182: Part 06:2006	µg/m ³	9.2	80
5	Carbon monoxide (CO)	SARL/IOP/013 (Issue No:01, Issue Date – 01.03.2023)	mg/m ³	BDL (D.L – 1.1)	-

Remarks: Limits: *National Ambient air quality standards from CPCB. BDL- Below detectable limit. DL –Detectable limit

For Shrient Analytical and Research Labs Pvt. Ltd


Verified



END OF THE REPORT


Authorized Signatory
S. BALAMURUGAN
Asst. Technical Manager

Please Contact:

For any Technical Issues & Complaints: technical@shrientanalytical.com

Terms and conditions:

(1) The test items will not be retained for more than 15 days from the date of issue of test report. (2) The results relate only to the items tested (3) The test report shall not be reproduced except in full without the written approval of the laboratory (4) Any use for advertising purposes must be granted in writing. This technical report may only be quoted in full. This report is the result of a single examination of the object in question and is not generally applicable evaluation of the quality of other products in regular production. For further details, please see testing and certification regulation, chapter A-3.4. (5) The correctness of the information related to sample(s) in the Test Request Form/Customer letterhead/Email is the customer's responsibility. The laboratory reports the said information in the test report and is not liable for the same.



Shrient Analytical and Research Labs Pvt. Ltd

416/15, DhargasRoad, West Tambaram, Chennai- 600045
Phone Number +91 82208 36377 Email: -info@shrientanalytical.com
www.shrientanalytical.com

TEST REPORT

Report No.	SARL/25/0945	Report Date.	17.03.2025

Customer Name & Address	Rough Stone And Gravel Quarry Of Thiru.P.Elangovan At S.F.Nos.46/1, 46/3, 46/4, 46/5, 46/6, 46/7, 46/8, 46/9, 46/11, 46/12, 47/1, 47/2, 47/4, 47/6(P), 47/7(P), 47/8, 47/9a, 47/9b(P), 47/9c(P), 47/10, 47/11a, 47/11b, 47/11c(P), 47/11d(P), 7/11e(P), 47/11f(P) Of Kalaiyarkarisalkulam Village, Aruppukottai Taluk, Virudhunagar District, Tamil Nadu State
Sample Description	AMBIENT AIR QUALITY
Sampling Procedure	IS – 5182 (Part – 14: 2000 & Part – V: Reaffirmed - 2003), CPCB Guide lines

Sample Location	A6-Pavitriramedu village
Positioned height of Sampler	1.5 M above Ground Level

Customer Reference	By Mail	Sampling Duration	24 hrs
Sample Reference No	SARL/A/CHE-0945	Sample Received on	10.03.2025
Sample Collected by	LABORATORY	Test Commenced on	10.03.2025
Sample Collected on	08.03.2025	Test Completed on	17.03.2025
Temperature	36°C	Relative Humidity	28%
Sample Condition	Fit for Analysis		

S. No.	Parameters	Protocol	Unit	Results	*Limits
1	Particulate Matter less than 10micron size (PM ₁₀)	IS:5182: Part 23:2006	µg/m ³	51.5	100
2	Particulate Matter less than 2.5micron size (PM _{2.5})	IS 5182 (Part 24):2019	µg/m ³	23.9	60
3	Sulphur dioxide (SO ₂)	IS:5182: Part 02:2001	µg/m ³	5.6	80
4	Nitrogen Dioxide (NO ₂)	IS:5182: Part 06:2006	µg/m ³	8.3	80
5	Carbon monoxide (CO)	SARL/IOP/013 (Issue No:01, Issue Date – 01.03.2023)	mg/m ³	BDL (D.L – 1.1)	-

Remarks: Limits: *National Ambient air quality standards from CPCB. BDL- Below detectable limit. DL –Detectable limit

For Shrient Analytical and Research Labs Pvt. Ltd

Verified



END OF THE REPORT

Authorized Signatory
S. BALAMURUGAN
Asst. Technical Manager

Please Contact:

For any Technical Issues&Complaints: technical@shrientanalytical.com

Terms and conditions:

(1) The test items will not be retained for more than 15 days from the date of issue of test report. (2) The results relate only to the items tested (3) The test report shall not be reproduced except in full without the written approval of the laboratory (4) Any use for advertising purposes must be granted in writing. This technical report may only be quoted in full. This report is the result of a single examination of the object in question and is not generally applicable evaluation of the quality of other products in regular production. For further details, please see testing and certification regulation, chapter A-3.4. (5) The correctness of the information related to sample(s) in the Test Request Form/Customer letterhead/Email is the customer's responsibility. The laboratory reports the said information in the test report and is not liable for the same.

LAB SERVICES FOR:- Food, Water, Milk, Environment, Academic & Industrial Segment.
CIN : U74999TN2017PTC116807 / GST No : 33AAYCS7325R1ZA / PAN No: AAYCS7325R



Shrient Analytical and Research Labs Pvt. Ltd

416/15, DhargasRoad, West Tambaram, Chennai- 600045
Phone Number +91 82208 36377 Email: -info@shrientanalytical.com
www.shrientanalytical.com

TEST REPORT

Report No.	SARL/25/0946	Report Date.	17.03.2025

Customer Name & Address	Rough Stone And Gravel Quarry Of Thiru.P.Elangovan At S.F.Nos.46/1, 46/3, 46/4, 46/5, 46/6, 46/7, 46/8, 46/9, 46/11, 46/12, 47/1, 47/2, 47/4, 47/6(P), 47/7(P), 47/8, 47/9a, 47/9b(P), 47/9c(P), 47/10, 47/11a, 47/11b, 47/11c(P), 47/11d(P), 7/11e(P), 47/11f(P) Of Kalaiyarkarisalkulam Village, Aruppukottai Taluk, Virudhunagar District, Tamil Nadu State
Sample Description	AMBIENT AIR QUALITY
Sampling Procedure	IS – 5182 (Part – 14: 2000 & Part – V: Reaffirmed - 2003), CPCB Guide lines

Sample Location	A5-Pullaiyampalayam village
Positioned height of Sampler	1.5 M above Ground Level

Customer Reference	By Mail	Sampling Duration	24 hrs
Sample Reference No	SARL/A/CHE-0946	Sample Received on	10.03.2025
Sample Collected by	LABORATORY	Test Commenced on	10.03.2025
Sample Collected on	09.03.2025	Test Completed on	17.03.2025
Temperature	35°C	Relative Humidity	32%
Sample Condition	Fit for Analysis		

S. No.	Parameters	Protocol	Unit	Results	*Limits
1	Particulate Matter less than 10micron size (PM ₁₀)	IS:5182: Part 23:2006	µg/m ³	49.1	100
2	Particulate Matter less than 2.5micron size (PM _{2.5})	IS 5182 (Part 24):2019	µg/m ³	22.4	60
3	Sulphur dioxide (SO ₂)	IS:5182: Part 02:2001	µg/m ³	5.5	80
4	Nitrogen Dioxide (NO ₂)	IS:5182: Part 06:2006	µg/m ³	7.9	80
5	Carbon monoxide (CO)	SARL/IOP/013 (Issue No:01, Issue Date – 01.03.2023)	mg/m ³	BDL (D.L – 1.1)	-

Remarks: Limits: *National Ambient air quality standards from CPCB. BDL- Below detectable limit. DL – Detectable limit

For Shrient Analytical and Research Labs Pvt. Ltd

Verified



Authorized Signatory
S. BALAMURUGAN
Asst. Technical Manager

END OF THE REPORT

Please Contact:

For any Technical Issues & Complaints: technical@shrientanalytical.com

Terms and conditions:

(1) The test items will not be retained for more than 15 days from the date of issue of test report. (2) The results relate only to the items tested (3) The test report shall not be reproduced except in full without the written approval of the laboratory (4) Any use for advertising purposes must be granted in writing. This technical report may only be quoted in full. This report is the result of a single examination of the object in question and is not generally applicable evaluation of the quality of other products in regular production. For further details, please see testing and certification regulation, chapter A-3.4. (5) The correctness of the information related to sample(s) in the Test Request Form/Customer letterhead/Email is the customer's responsibility. The laboratory reports the said information in the test report and is not liable for the same.

LAB SERVICES FOR:- Food, Water, Milk, Environment, Academic & Industrial Segment.

CIN : U74999TN2017PTC116807 / GST No : 33AAYCS7325R1ZA / PAN No: AAYCS7325R

Page 11 of 12



Shrient Analytical and Research Labs Pvt. Ltd

416/15, DhargasRoad, West Tambaram, Chennai- 600045
Phone Number +91 82208 36377 Email: -info@shrientanalytical.com
www.shrientanalytical.com

TEST REPORT

Report No.	SARL/25/0947	Report Date.	17.03.2025

Customer Name & Address	Rough Stone And Gravel Quarry Of Thiru.P.Elangovan At S.F.Nos.46/1, 46/3, 46/4, 46/5, 46/6, 46/7, 46/8, 46/9, 46/11, 46/12, 47/1, 47/2, 47/4, 47/6(P), 47/7(P), 47/8, 47/9a, 47/9b(P), 47/9c(P), 47/10, 47/11a, 47/11b, 47/11c(P), 47/11d(P), 7/11e(P), 47/11f(P) Of Kalaiyarkarisalkulam Village, Aruppukottai Taluk, Virudhunagar District, Tamil Nadu State
Sample Description	AMBIENT AIR QUALITY
Sampling Procedure	IS – 5182 (Part – 14: 2000 & Part – V: Reaffirmed - 2003), CPCB Guide lines

Sample Location	A6-Pavitrarnadu village
Positioned height of Sampler	1.5 M above Ground Level

Customer Reference	By Mail	Sampling Duration	24 hrs
Sample Reference No	SARL/A/CHE-0947	Sample Received on	10.03.2025
Sample Collected by	LABORATORY	Test Commenced on	10.03.2025
Sample Collected on	09.03.2025	Test Completed on	17.03.2025
Temperature	35°C	Relative Humidity	32%
Sample Condition	Fit for Analysis		

S. No.	Parameters	Protocol	Unit	Results	*Limits
1	Particulate Matter less than 10micron size (PM ₁₀)	IS:5182: Part 23:2006	µg/m ³	51.5	100
2	Particulate Matter less than 2.5micron size (PM _{2.5})	IS 5182 (Part 24):2019	µg/m ³	23.9	60
3	Sulphur dioxide (SO ₂)	IS:5182: Part 02:2001	µg/m ³	5.6	80
4	Nitrogen Dioxide (NO ₂)	IS:5182: Part 06:2006	µg/m ³	8.3	80
5	Carbon monoxide (CO)	SARL/IOP/013 (Issue No:01, Issue Date – 01.03.2023)	mg/m ³	BDL (D.L – 1.1)	-

Remarks: Limits: *National Ambient air quality standards from CPCB. BDL- Below detectable limit. DL –Detectable limit

For Shrient Analytical and Research Labs Pvt. Ltd


Verified




Authorized Signatory
S. BALAMURUGAN
Asst. Technical Manager

END OF THE REPORT

Please Contact:

For any Technical Issues&Complaints: technical@shrientanalytical.com

Terms and conditions:

(1) The test items will not be retained for more than 15 days from the date of issue of test report. (2) The results relate only to the items tested (3) The test report shall not be reproduced except in full without the written approval of the laboratory (4) Any use for advertising purposes must be granted in writing. This technical report may only be quoted in full. This report is the result of a single examination of the object in question and is not generally applicable evaluation of the quality of other products in regular production. For further details, please see testing and certification regulation, chapter A-3.4. (5) The correctness of the information related to sample(s) in the Test Request Form/Customer letterhead/Email is the customer's responsibility. The laboratory reports the said information in the test report and is not liable for the same.

LAB SERVICES FOR:- Food, Water, Milk, Environment, Academic & Industrial Segment.

CIN : U74999TN2017PTC116807 / GST No : 33AAYCS7325R1ZA / PAN No: AAYCS7325R

Page 12 of 12



Shrient Analytical and Research Labs Pvt. Ltd

416/15, DhargasRoad, West Tambaram, Chennai- 600045
Phone Number +91 82208 36377 Email: -info@shrientanalytical.com
www.shrientanalytical.com

TEST REPORT

Report No.	SARL/25/0984	Report Date.	24.03.2025

Customer Name & Address	Rough Stone And Gravel Quarry Of Thiru.P.Elangovan At S.F.Nos.46/1, 46/3, 46/4, 46/5, 46/6, 46/7, 46/8, 46/9, 46/11, 46/12, 47/1, 47/2, 47/4, 47/6(P), 47/7(P), 47/8, 47/9a, 47/9b(P), 47/9c(P), 47/10, 47/11a, 47/11b, 47/11c(P), 47/11d(P), 7/11e(P), 47/11f(P) Of Kalaiyarkarisalkulam Village, Aruppukottai Taluk, Virudhunagar District, Tamil Nadu State
Sample Description	AMBIENT AIR QUALITY
Sampling Procedure	IS – 5182 (Part – 14: 2000 & Part – V: Reaffirmed - 2003), CPCB Guide lines


Sample Location	A5-Pullaiyampalayam village
Positioned height of Sampler	1.5 M above Ground Level

Customer Reference	By Mail	Sampling Duration	24 hrs
Sample Reference No	SARL/A/CHE-0984	Sample Received on	17.03.2025
Sample Collected by	LABORATORY	Test Commenced on	17.03.2025
Sample Collected on	11.03.2025	Test Completed on	24.03.2025
Temperature	36°C	Relative Humidity	30%
Sample Condition	Fit for Analysis		

S. No.	Parameters	Protocol	Unit	Results	*Limits
1	Particulate Matter less than 10micron size (PM ₁₀)	IS:5182: Part 23:2006	µg/m ³	49.5	100
2	Particulate Matter less than 2.5micron size (PM _{2.5})	IS 5182 (Part 24):2019	µg/m ³	22.6	60
3	Sulphur dioxide (SO ₂)	IS:5182: Part 02:2001	µg/m ³	5.5	80
4	Nitrogen Dioxide (NO ₂)	IS:5182: Part 06:2006	µg/m ³	8.0	80
5	Carbon monoxide (CO)	SARL/IOP/013 (Issue No:01, Issue Date – 01.03.2023)	mg/m ³	BDL (D.L – 1.1)	-

Remarks: Limits: *National Ambient air quality standards from CPCB. BDL- Below detectable limit. DL –Detectable limit

For Shrient Analytical and Research Labs Pvt. Ltd

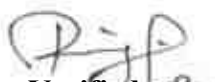
Verified



END OF THE REPORT


Authorized Signatory
S. BALAMURUGAN
Asst. Technical Manager

Please Contact:

For any Technical Issues&Complaints: technical@shrientanalytical.com

Terms and conditions:

(1) The test items will not be retained for more than 15 days from the date of issue of test report. (2) The results relate only to the items tested (3) The test report shall not be reproduced except in full without the written approval of the laboratory (4) Any use for advertising purposes must be granted in writing. This technical report may only be quoted in full. This report is the result of a single examination of the object in question and is not generally applicable evaluation of the quality of other products in regular production. For further details, please see testing and certification regulation, chapter A-3.4. (5) The correctness of the information related to sample(s) in the Test Request Form/Customer letterhead/Email is the customer's responsibility. The laboratory reports the said information in the test report and is not liable for the same.



Shrient Analytical and Research Labs Pvt. Ltd

416/15, DhargasRoad, West Tambaram, Chennai- 600045
Phone Number +91 82208 36377 Email: -info@shrientanalytical.com
www.shrientanalytical.com

TEST REPORT

Report No.	SARL/25/0985	Report Date.	24.03.2025

Customer Name & Address	Rough Stone And Gravel Quarry Of Thiru.P.Elangovan At S.F.Nos.46/1, 46/3, 46/4, 46/5, 46/6, 46/7, 46/8, 46/9, 46/11, 46/12, 47/1, 47/2, 47/4, 47/6(P), 47/7(P), 47/8, 47/9a, 47/9b(P), 47/9c(P), 47/10, 47/11a, 47/11b, 47/11c(P), 47/11d(P), 7/11e(P), 47/11f(P) Of Kalaiyarkarisalkulam Village, Aruppukottai Taluk, Virudhunagar District, Tamil Nadu State
Sample Description	AMBIENT AIR QUALITY
Sampling Procedure	IS – 5182 (Part – 14: 2000 & Part – V: Reaffirmed - 2003), CPCB Guide lines

Sample Location	A6-Pavitrarnadu village
Positioned height of Sampler	1.5 M above Ground Level

Customer Reference	By Mail	Sampling Duration	24 hrs
Sample Reference No	SARL/A/CHE-0985	Sample Received on	17.03.2025
Sample Collected by	LABORATORY	Test Commenced on	17.03.2025
Sample Collected on	11.03.2025	Test Completed on	24.03.2025
Temperature	36°C	Relative Humidity	30%
Sample Condition	Fit for Analysis		

S. No.	Parameters	Protocol	Unit	Results	*Limits
1	Particulate Matter less than 10micron size (PM ₁₀)	IS:5182: Part 23:2006	µg/m ³	50.3	100
2	Particulate Matter less than 2.5micron size (PM _{2.5})	IS 5182 (Part 24):2019	µg/m ³	23.4	60
3	Sulphur dioxide (SO ₂)	IS:5182: Part 02:2001	µg/m ³	5.3	80
4	Nitrogen Dioxide (NO ₂)	IS:5182: Part 06:2006	µg/m ³	8.0	80
5	Carbon monoxide (CO)	SARL/IOP/013 (Issue No:01, Issue Date – 01.03.2023)	mg/m ³	BDL (D.L – 1.1)	-

Remarks: Limits: *National Ambient air quality standards from CPCB. BDL- Below detectable limit. DL – Detectable limit

For Shrient Analytical and Research Labs Pvt. Ltd

Verified



Authorized Signatory
S. BALAMURUGAN
Asst. Technical Manager

END OF THE REPORT

Please Contact:

For any Technical Issues & Complaints: technical@shrientanalytical.com

Terms and conditions:

(1) The test items will not be retained for more than 15 days from the date of issue of test report. (2) The results relate only to the items tested (3) The test report shall not be reproduced except in full without the written approval of the laboratory (4) Any use for advertising purposes must be granted in writing. This technical report may only be quoted in full. This report is the result of a single examination of the object in question and is not generally applicable evaluation of the quality of other products in regular production. For further details, please see testing and certification regulation, chapter A-3.4. (5) The correctness of the information related to sample(s) in the Test Request Form/Customer letterhead/Email is the customer's responsibility. The laboratory reports the said information in the test report and is not liable for the same.

LAB SERVICES FOR:- Food, Water, Milk, Environment, Academic & Industrial Segment.
CIN : U74999TN2017PTC116807 / GST No : 33AAYCS7325R1ZA / PAN No: AAYCS7325R



Shrient Analytical and Research Labs Pvt. Ltd

416/15, DhargasRoad, West Tambaram, Chennai- 600045
Phone Number +91 82208 36377 Email: -info@shrientanalytical.com
www.shrientanalytical.com

TEST REPORT

Report No.	SARL/25/0986	Report Date.	24.03.2025

Customer Name & Address	Rough Stone And Gravel Quarry Of Thiru.P.Elangovan At S.F.Nos.46/1, 46/3, 46/4, 46/5, 46/6, 46/7, 46/8, 46/9, 46/11, 46/12, 47/1, 47/2, 47/4, 47/6(P), 47/7(P), 47/8, 47/9a, 47/9b(P), 47/9c(P), 47/10, 47/11a, 47/11b, 47/11c(P), 47/11d(P), 7/11e(P), 47/11f(P) Of Kalaiyarkarisalkulam Village, Aruppukottai Taluk, Virudhunagar District, Tamil Nadu State
Sample Description	AMBIENT AIR QUALITY
Sampling Procedure	IS – 5182 (Part – 14: 2000 & Part – V: Reaffirmed - 2003), CPCB Guide lines

Sample Location	A5-Pullaiyampalayam village
Positioned height of Sampler	1.5 M above Ground Level

Customer Reference	By Mail	Sampling Duration	24 hrs
Sample Reference No	SARL/A/CHE-0986	Sample Received on	17.03.2025
Sample Collected by	LABORATORY	Test Commenced on	17.03.2025
Sample Collected on	12.03.2025	Test Completed on	24.03.2025
Temperature	36°C	Relative Humidity	30%
Sample Condition	Fit for Analysis		

S. No.	Parameters	Protocol	Unit	Results	*Limits
1	Particulate Matter less than 10micron size (PM ₁₀)	IS:5182: Part 23:2006	µg/m ³	44.3	100
2	Particulate Matter less than 2.5micron size (PM _{2.5})	IS 5182 (Part 24):2019	µg/m ³	20.2	60
3	Sulphur dioxide (SO ₂)	IS:5182: Part 02:2001	µg/m ³	4.7	80
4	Nitrogen Dioxide (NO ₂)	IS:5182: Part 06:2006	µg/m ³	6.8	80
5	Carbon monoxide (CO)	SARL/IOP/013 (Issue No:01, Issue Date – 01.03.2023)	mg/m ³	BDL (D.L – 1.1)	-

Remarks: Limits: *National Ambient air quality standards from CPCB. BDL- Below detectable limit. DL – Detectable limit

For Shrient Analytical and Research Labs Pvt. Ltd

Verified



Authorized Signatory

S. BALAMURUGAN
Asst. Technical Manager

END OF THE REPORT

Please Contact:

For any Technical Issues & Complaints: technical@shrientanalytical.com

Terms and conditions:

(1) The test items will not be retained for more than 15 days from the date of issue of test report. (2) The results relate only to the items tested (3) The test report shall not be reproduced except in full without the written approval of the laboratory (4) Any use for advertising purposes must be granted in writing. This technical report may only be quoted in full. This report is the result of a single examination of the object in question and is not generally applicable evaluation of the quality of other products in regular production. For further details, please see testing and certification regulation, chapter A-3.4. (5) The correctness of the information related to sample(s) in the Test Request Form/Customer letterhead/Email is the customer's responsibility. The laboratory reports the said information in the test report and is not liable for the same.

LAB SERVICES FOR:- Food, Water, Milk, Environment, Academic & Industrial Segment.
CIN : U74999TN2017PTC116807 / GST No : 33AAYCS7325R1ZA / PAN No: AAYCS7325R



Shrient Analytical and Research Labs Pvt. Ltd

416/15, DhargasRoad, West Tambaram, Chennai- 600045
Phone Number +91 82208 36377 Email: -info@shrientanalytical.com
www.shrientanalytical.com

TEST REPORT

Report No.	SARL/25/0987	Report Date.	24.03.2025

Customer Name & Address	Rough Stone And Gravel Quarry Of Thiru.P.Elangovan At S.F.Nos.46/1, 46/3, 46/4, 46/5, 46/6, 46/7, 46/8, 46/9, 46/11, 46/12, 47/1, 47/2, 47/4, 47/6(P), 47/7(P), 47/8, 47/9a, 47/9b(P), 47/9c(P), 47/10, 47/11a, 47/11b, 47/11c(P), 47/11d(P), 7/11e(P), 47/11f(P) Of Kalaiyarkarisalkulam Village, Aruppukottai Taluk, Virudhunagar District, Tamil Nadu State
Sample Description	AMBIENT AIR QUALITY
Sampling Procedure	IS – 5182 (Part – 14: 2000 & Part – V: Reaffirmed - 2003), CPCB Guide lines

Sample Location	A6-Pavitrarnadu village
Positioned height of Sampler	1.5 M above Ground Level

Customer Reference	By Mail	Sampling Duration	24 hrs
Sample Reference No	SARL/A/CHE-0987	Sample Received on	17.03.2025
Sample Collected by	LABORATORY	Test Commenced on	17.03.2025
Sample Collected on	12.03.2025	Test Completed on	24.03.2025
Temperature	37°C	Relative Humidity	21%
Sample Condition	Fit for Analysis		

S. No.	Parameters	Protocol	Unit	Results	*Limits
1	Particulate Matter less than 10micron size (PM ₁₀)	IS:5182: Part 23:2006	µg/m ³	52.7	100
2	Particulate Matter less than 2.5micron size (PM _{2.5})	IS 5182 (Part 24):2019	µg/m ³	24.5	60
3	Sulphur dioxide (SO ₂)	IS:5182: Part 02:2001	µg/m ³	5.9	80
4	Nitrogen Dioxide (NO ₂)	IS:5182: Part 06:2006	µg/m ³	8.6	80
5	Carbon monoxide (CO)	SARL/IOP/013 (Issue No:01, Issue Date – 01.03.2023)	mg/m ³	BDL (D.L – 1.1)	-

Remarks: Limits: *National Ambient air quality standards from CPCB. BDL- Below detectable limit. DL –Detectable limit

For Shrient Analytical and Research Labs Pvt. Ltd

Verified



Authorized Signatory
S. BALAMURUGAN
Asst. Technical Manager

END OF THE REPORT

Please Contact:

For any Technical Issues&Complaints: technical@shrientanalytical.com

Terms and conditions:

(1) The test items will not be retained for more than 15 days from the date of issue of test report. (2) The results relate only to the items tested (3) The test report shall not be reproduced except in full without the written approval of the laboratory (4) Any use for advertising purposes must be granted in writing. This technical report may only be quoted in full. This report is the result of a single examination of the object in question and is not generally applicable evaluation of the quality of other products in regular production. For further details, please see testing and certification regulation, chapter A-3.4. (5) The correctness of the information related to sample(s) in the Test Request Form/Customer letterhead/Email is the customer's responsibility. The laboratory reports the said information in the test report and is not liable for the same.

LAB SERVICES FOR:- Food, Water, Milk, Environment, Academic & Industrial Segment.

CIN : U74999TN2017PTC116807 / GST No : 33AAYCS7325R1ZA / PAN No: AAYCS7325R



Shrient Analytical and Research Labs Pvt. Ltd

416/15, DhargasRoad, West Tambaram, Chennai- 600045
Phone Number +91 82208 36377 Email: -info@shrientanalytical.com
www.shrientanalytical.com

TEST REPORT

Report No.	SARL/25/0988	Report Date.	24.03.2025

Customer Name & Address	Rough Stone And Gravel Quarry Of Thiru.P.Elangovan At S.F.Nos.46/1, 46/3, 46/4, 46/5, 46/6, 46/7, 46/8, 46/9, 46/11, 46/12, 47/1, 47/2, 47/4, 47/6(P), 47/7(P), 47/8, 47/9a, 47/9b(P), 47/9c(P), 47/10, 47/11a, 47/11b, 47/11c(P), 47/11d(P), 7/11e(P), 47/11f(P) Of Kalaiyarkarisalkulam Village, Aruppukottai Taluk, Virudhunagar District, Tamil Nadu State
Sample Description	AMBIENT AIR QUALITY
Sampling Procedure	IS – 5182 (Part – 14: 2000 & Part – V: Reaffirmed - 2003), CPCB Guide lines

Sample Location	A3-Near Govt school, Kurumpapatti
Positioned height of Sampler	1.5 M above Ground Level

Customer Reference	By Mail	Sampling Duration	24 hrs
Sample Reference No	SARL/A/CHE-0988	Sample Received on	17.03.2025
Sample Collected by	LABORATORY	Test Commenced on	17.03.2025
Sample Collected on	13.03.2025	Test Completed on	24.03.2025
Temperature	37°C	Relative Humidity	23%
Sample Condition	Fit for Analysis		

S. No.	Parameters	Protocol	Unit	Results	*Limits
1	Particulate Matter less than 10micron size (PM ₁₀)	IS:5182: Part 23:2006	µg/m ³	66.2	100
2	Particulate Matter less than 2.5micron size (PM _{2.5})	IS 5182 (Part 24):2019	µg/m ³	30.9	60
3	Sulphur dioxide (SO ₂)	IS:5182: Part 02:2001	µg/m ³	6.9	80
4	Nitrogen Dioxide (NO ₂)	IS:5182: Part 06:2006	µg/m ³	11.6	80
5	Carbon monoxide (CO)	SARL/IOP/013 (Issue No:01, Issue Date – 01.03.2023)	mg/m ³	BDL (D.L – 1.1)	-

Remarks: Limits: *National Ambient air quality standards from CPCB. BDL- Below detectable limit. DL –Detectable limit

For Shrient Analytical and Research Labs Pvt. Ltd

Verified



END OF THE REPORT

Authorized Signatory
S. BALAMURUGAN
Asst. Technical Manager

Please Contact:

For any Technical Issues&Complaints: technical@shrientanalytical.com

Terms and conditions:

(1) The test items will not be retained for more than 15 days from the date of issue of test report. (2) The results relate only to the items tested (3) The test report shall not be reproduced except in full without the written approval of the laboratory (4) Any use for advertising purposes must be granted in writing. This technical report may only be quoted in full. This report is the result of a single examination of the object in question and is not generally applicable evaluation of the quality of other products in regular production. For further details, please see testing and certification regulation, chapter A-3.4. (5) The correctness of the information related to sample(s) in the Test Request Form/Customer letterhead/Email is the customer's responsibility. The laboratory reports the said information in the test report and is not liable for the same.



Shrient Analytical and Research Labs Pvt. Ltd

416/15, DhargasRoad, West Tambaram, Chennai- 600045
Phone Number +91 82208 36377 Email: -info@shrientanalytical.com
www.shrientanalytical.com

TEST REPORT

Report No.	SARL/25/0989	Report Date.	24.03.2025

Customer Name & Address	Rough Stone And Gravel Quarry Of Thiru.P.Elangovan At S.F.Nos.46/1, 46/3, 46/4, 46/5, 46/6, 46/7, 46/8, 46/9, 46/11, 46/12, 47/1, 47/2, 47/4, 47/6(P), 47/7(P), 47/8, 47/9a, 47/9b(P), 47/9c(P), 47/10, 47/11a, 47/11b, 47/11c(P), 47/11d(P), 7/11e(P), 47/11f(P) Of Kalaiyarkarisalkulam Village, Aruppukottai Taluk, Virudhunagar District, Tamil Nadu State
Sample Description	AMBIENT AIR QUALITY
Sampling Procedure	IS – 5182 (Part – 14: 2000 & Part – V: Reaffirmed - 2003), CPCB Guide lines

Sample Location	A4-Pudukkanali village
Positioned height of Sampler	1.5 M above Ground Level

Customer Reference	By Mail	Sampling Duration	24 hrs
Sample Reference No	SARL/A/CHE-0989	Sample Received on	17.03.2025
Sample Collected by	LABORATORY	Test Commenced on	17.03.2025
Sample Collected on	13.03.2025	Test Completed on	24.03.2025
Temperature	37°C	Relative Humidity	23%
Sample Condition	Fit for Analysis		

S. No.	Parameters	Protocol	Unit	Results	*Limits
1	Particulate Matter less than 10micron size (PM ₁₀)	IS:5182: Part 23:2006	µg/m ³	53.9	100
2	Particulate Matter less than 2.5micron size (PM _{2.5})	IS 5182 (Part 24):2019	µg/m ³	25.2	60
3	Sulphur dioxide (SO ₂)	IS:5182: Part 02:2001	µg/m ³	5.1	80
4	Nitrogen Dioxide (NO ₂)	IS:5182: Part 06:2006	µg/m ³	7.9	80
5	Carbon monoxide (CO)	SARL/IOP/013 (Issue No:01, Issue Date – 01.03.2023)	mg/m ³	BDL (D.L – 1.1)	-

Remarks: Limits: *National Ambient air quality standards from CPCB. BDL- Below detectable limit. DL – Detectable limit

For Shrient Analytical and Research Labs Pvt. Ltd

Verified



Authorized Signatory
S. BALAMURUGAN
Asst. Technical Manager

END OF THE REPORT

Please Contact:

For any Technical Issues & Complaints: technical@shrientanalytical.com

Terms and conditions:

(1) The test items will not be retained for more than 15 days from the date of issue of test report. (2) The results relate only to the items tested (3) The test report shall not be reproduced except in full without the written approval of the laboratory (4) Any use for advertising purposes must be granted in writing. This technical report may only be quoted in full. This report is the result of a single examination of the object in question and is not generally applicable evaluation of the quality of other products in regular production. For further details, please see testing and certification regulation, chapter A-3.4. (5) The correctness of the information related to sample(s) in the Test Request Form/Customer letterhead/Email is the customer's responsibility. The laboratory reports the said information in the test report and is not liable for the same.

LAB SERVICES FOR:- Food, Water, Milk, Environment, Academic & Industrial Segment.
CIN : U74999TN2017PTC116807 / GST No : 33AAYCS7325R1ZA / PAN No: AAYCS7325R



Shrient Analytical and Research Labs Pvt. Ltd

416/15, DhargasRoad, West Tambaram, Chennai- 600045
Phone Number +91 82208 36377 Email: -info@shrientanalytical.com
www.shrientanalytical.com

TEST REPORT

Report No.	SARL/25/0990	Report Date.	24.03.2025

Customer Name & Address	Rough Stone And Gravel Quarry Of Thiru.P.Elangovan At S.F.Nos.46/1, 46/3, 46/4, 46/5, 46/6, 46/7, 46/8, 46/9, 46/11, 46/12, 47/1, 47/2, 47/4, 47/6(P), 47/7(P), 47/8, 47/9a, 47/9b(P), 47/9c(P), 47/10, 47/11a, 47/11b, 47/11c(P), 47/11d(P), 7/11e(P), 47/11f(P) Of Kalaiyarkarisalkulam Village, Aruppukottai Taluk, Virudhunagar District, Tamil Nadu State
Sample Description	AMBIENT AIR QUALITY
Sampling Procedure	IS – 5182 (Part – 14: 2000 & Part – V: Reaffirmed - 2003), CPCB Guide lines

Sample Location	A3-Near Govt school, Kurumpapatti
Positioned height of Sampler	1.5 M above Ground Level

Customer Reference	By Mail	Sampling Duration	24 hrs
Sample Reference No	SARL/A/CHE-0990	Sample Received on	17.03.2025
Sample Collected by	LABORATORY	Test Commenced on	17.03.2025
Sample Collected on	14.03.2025	Test Completed on	24.03.2025
Temperature	36°C	Relative Humidity	30%
Sample Condition	Fit for Analysis		

S. No.	Parameters	Protocol	Unit	Results	*Limits
1	Particulate Matter less than 10micron size (PM ₁₀)	IS:5182: Part 23:2006	µg/m ³	62.5	100
2	Particulate Matter less than 2.5micron size (PM _{2.5})	IS 5182 (Part 24):2019	µg/m ³	29.3	60
3	Sulphur dioxide (SO ₂)	IS:5182: Part 02:2001	µg/m ³	6.4	80
4	Nitrogen Dioxide (NO ₂)	IS:5182: Part 06:2006	µg/m ³	10.6	80
5	Carbon monoxide (CO)	SARL/IOP/013 (Issue No:01, Issue Date – 01.03.2023)	mg/m ³	BDL (D.L – 1.1)	-

Remarks: Limits: *National Ambient air quality standards from CPCB. BDL- Below detectable limit. DL –Detectable limit

For Shrient Analytical and Research Labs Pvt. Ltd

Verified



END OF THE REPORT

Authorized Signatory
S. BALAMURUGAN
Asst. Technical Manager

Please Contact:

For any Technical Issues&Complaints: technical@shrientanalytical.com

Terms and conditions:

(1) The test items will not be retained for more than 15 days from the date of issue of test report. (2) The results relate only to the items tested (3) The test report shall not be reproduced except in full without the written approval of the laboratory (4) Any use for advertising purposes must be granted in writing. This technical report may only be quoted in full. This report is the result of a single examination of the object in question and is not generally applicable evaluation of the quality of other products in regular production. For further details, please see testing and certification regulation, chapter A-3.4. (5) The correctness of the information related to sample(s) in the Test Request Form/Customer letterhead/Email is the customer's responsibility. The laboratory reports the said information in the test report and is not liable for the same.

LAB SERVICES FOR:- Food, Water, Milk, Environment, Academic & Industrial Segment.

CIN : U74999TN2017PTC116807 / GST No : 33AAYCS7325R1ZA / PAN No: AAYCS7325R

Page 7 of 12



Shrient Analytical and Research Labs Pvt. Ltd

416/15, DhargasRoad, West Tambaram, Chennai- 600045
Phone Number +91 82208 36377 Email: -info@shrientanalytical.com
www.shrientanalytical.com

TEST REPORT

Report No.	SARL/25/0991	Report Date.	24.03.2025

Customer Name & Address	Rough Stone And Gravel Quarry Of Thiru.P.Elangovan At S.F.Nos.46/1, 46/3, 46/4, 46/5, 46/6, 46/7, 46/8, 46/9, 46/11, 46/12, 47/1, 47/2, 47/4, 47/6(P), 47/7(P), 47/8, 47/9a, 47/9b(P), 47/9c(P), 47/10, 47/11a, 47/11b, 47/11c(P), 47/11d(P), 7/11e(P), 47/11f(P) Of Kalaiyarkarisalkulam Village, Aruppukottai Taluk, Virudhunagar District, Tamil Nadu State
Sample Description	AMBIENT AIR QUALITY
Sampling Procedure	IS – 5182 (Part – 14: 2000 & Part – V: Reaffirmed - 2003), CPCB Guide lines


Sample Location	A4-Pudukkanali village
Positioned height of Sampler	1.5 M above Ground Level

Customer Reference	By Mail	Sampling Duration	24 hrs
Sample Reference No	SARL/A/CHE-0991	Sample Received on	17.03.2025
Sample Collected by	LABORATORY	Test Commenced on	17.03.2025
Sample Collected on	14.03.2025	Test Completed on	24.03.2025
Temperature	36°C	Relative Humidity	30%
Sample Condition	Fit for Analysis		

S. No.	Parameters	Protocol	Unit	Results	*Limits
1	Particulate Matter less than 10micron size (PM ₁₀)	IS:5182: Part 23:2006	µg/m ³	58.7	100
2	Particulate Matter less than 2.5micron size (PM _{2.5})	IS 5182 (Part 24):2019	µg/m ³	27.1	60
3	Sulphur dioxide (SO ₂)	IS:5182: Part 02:2001	µg/m ³	5.7	80
4	Nitrogen Dioxide (NO ₂)	IS:5182: Part 06:2006	µg/m ³	8.5	80
5	Carbon monoxide (CO)	SARL/IOP/013 (Issue No:01, Issue Date – 01.03.2023)	mg/m ³	BDL (D.L – 1.1)	-

Remarks: Limits: *National Ambient air quality standards from CPCB. BDL- Below detectable limit. DL – Detectable limit

For Shrient Analytical and Research Labs Pvt. Ltd

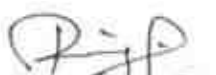
Verified




Authorized Signatory
S. BALAMURUGAN
Asst. Technical Manager

END OF THE REPORT

Please Contact:

For any Technical Issues & Complaints: technical@shrientanalytical.com

Terms and conditions:

(1) The test items will not be retained for more than 15 days from the date of issue of test report. (2) The results relate only to the items tested (3) The test report shall not be reproduced except in full without the written approval of the laboratory (4) Any use for advertising purposes must be granted in writing. This technical report may only be quoted in full. This report is the result of a single examination of the object in question and is not generally applicable evaluation of the quality of other products in regular production. For further details, please see testing and certification regulation, chapter A-3.4. (5) The correctness of the information related to sample(s) in the Test Request Form/Customer letterhead/Email is the customer's responsibility. The laboratory reports the said information in the test report and is not liable for the same.

LAB SERVICES FOR:- Food, Water, Milk, Environment, Academic & Industrial Segment.
CIN : U74999TN2017PTC116807 / GST No : 33AAYCS7325R1ZA / PAN No: AAYCS7325R

Shrient Analytical and Research Labs Pvt. Ltd

416/15, DhargasRoad, West Tambaram, Chennai- 600045
Phone Number +91 82208 36377 Email: -info@shrientanalytical.com
www.shrientanalytical.com

TEST REPORT

Report No.	SARL/25/0992	Report Date.	24.03.2025

Customer Name & Address	Rough Stone And Gravel Quarry Of Thiru.P.Elangovan At S.F.Nos.46/1, 46/3, 46/4, 46/5, 46/6, 46/7, 46/8, 46/9, 46/11, 46/12, 47/1, 47/2, 47/4, 47/6(P), 47/7(P), 47/8, 47/9a, 47/9b(P), 47/9c(P), 47/10, 47/11a, 47/11b, 47/11c(P), 47/11d(P), 7/11e(P), 47/11f(P) Of Kalaiyarkarisalkulam Village, Aruppukottai Taluk, Virudhunagar District, Tamil Nadu State
Sample Description	AMBIENT AIR QUALITY
Sampling Procedure	IS – 5182 (Part – 14: 2000 & Part – V: Reaffirmed - 2003), CPCB Guide lines

Sample Location	A1-Project site core zone
Positioned height of Sampler	1.5 M above Ground Level

Customer Reference	By Mail	Sampling Duration	24 hrs
Sample Reference No	SARL/A/CHE-0992	Sample Received on	17.03.2025
Sample Collected by	LABORATORY	Test Commenced on	17.03.2025
Sample Collected on	15.03.2025	Test Completed on	24.03.2025
Temperature	36°C	Relative Humidity	30%
Sample Condition	Fit for Analysis		

S. No.	Parameters	Protocol	Unit	Results	*Limits
1	Particulate Matter less than 10micron size (PM ₁₀)	IS:5182: Part 23:2006	µg/m ³	62.3	100
2	Particulate Matter less than 2.5micron size (PM _{2.5})	IS 5182 (Part 24):2019	µg/m ³	29.2	60
3	Sulphur dioxide (SO ₂)	IS:5182: Part 02:2001	µg/m ³	6.1	80
4	Nitrogen Dioxide (NO ₂)	IS:5182: Part 06:2006	µg/m ³	9.3	80
5	Carbon monoxide (CO)	SARL/IOP/013 (Issue No:01, Issue Date – 01.03.2023)	mg/m ³	BDL (D.L – 1.1)	-

Remarks: Limits: *National Ambient air quality standards from CPCB. BDL- Below detectable limit. DL –Detectable limit

For Shrient Analytical and Research Labs Pvt. Ltd


Verified




Authorized Signatory
S. BALAMURUGAN
Asst. Technical Manager

END OF THE REPORT

Please Contact:

For any Technical Issues&Complaints: technical@shrientanalytical.com

Terms and conditions:

(1) The test items will not be retained for more than 15 days from the date of issue of test report. (2) The results relate only to the items tested (3) The test report shall not be reproduced except in full without the written approval of the laboratory (4) Any use for advertising purposes must be granted in writing. This technical report may only be quoted in full. This report is the result of a single examination of the object in question and is not generally applicable evaluation of the quality of other products in regular production. For further details, please see testing and certification regulation, chapter A-3.4. (5) The correctness of the information related to sample(s) in the Test Request Form/Customer letterhead/Email is the customer's responsibility. The laboratory reports the said information in the test report and is not liable for the same.



Shrient Analytical and Research Labs Pvt. Ltd

416/15, DhargasRoad, West Tambaram, Chennai- 600045
Phone Number +91 82208 36377 Email: -info@shrientanalytical.com
www.shrientanalytical.com

TEST REPORT

Report No.	SARL/25/00993	Report Date.	24.03.2025

Customer Name & Address	Rough Stone And Gravel Quarry Of Thiru.P.Elangovan At S.F.Nos.46/1, 46/3, 46/4, 46/5, 46/6, 46/7, 46/8, 46/9, 46/11, 46/12, 47/1, 47/2, 47/4, 47/6(P), 47/7(P), 47/8, 47/9a, 47/9b(P), 47/9c(P), 47/10, 47/11a, 47/11b, 47/11c(P), 47/11d(P), 7/11e(P), 47/11f(P) Of Kalaiyarkarisalkulam Village, Aruppukottai Taluk, Virudhunagar District, Tamil Nadu State
Sample Description	AMBIENT AIR QUALITY
Sampling Procedure	IS – 5182 (Part – 14: 2000 & Part – V: Reaffirmed - 2003), CPCB Guide lines


Sample Location	A2-Punnamadupalayam village
Positioned height of Sampler	1.5 M above Ground Level

Customer Reference	By Mail	Sampling Duration	24 hrs
Sample Reference No	SARL/A/CHE-0993	Sample Received on	17.03.2025
Sample Collected by	LABORATORY	Test Commenced on	17.03.2025
Sample Collected on	15.03.2025	Test Completed on	24.03.2025
Temperature	35°C	Relative Humidity	30%
Sample Condition	Fit for Analysis		

S. No.	Parameters	Protocol	Unit	Results	*Limits
1	Particulate Matter less than 10micron size (PM ₁₀)	IS:5182: Part 23:2006	µg/m ³	50.4	100
2	Particulate Matter less than 2.5micron size (PM _{2.5})	IS 5182 (Part 24):2019	µg/m ³	23.4	60
3	Sulphur dioxide (SO ₂)	IS:5182: Part 02:2001	µg/m ³	4.8	80
4	Nitrogen Dioxide (NO ₂)	IS:5182: Part 06:2006	µg/m ³	7.3	80
5	Carbon monoxide (CO)	SARL/IOP/013 (Issue No:01, Issue Date – 01.03.2023)	mg/m ³	BDL (D.L – 1.1)	-

Remarks: Limits: *National Ambient air quality standards from CPCB. BDL- Below detectable limit. DL –Detectable limit

For Shrient Analytical and Research Labs Pvt. Ltd

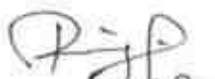
Verified



END OF THE REPORT


Authorized Signatory
S. BALAMURUGAN
Asst. Technical Manager

Please Contact:

For any Technical Issues&Complaints: technical@shrientanalytical.com

Terms and conditions:

(1) The test items will not be retained for more than 15 days from the date of issue of test report. (2) The results relate only to the items tested (3) The test report shall not be reproduced except in full without the written approval of the laboratory (4) Any use for advertising purposes must be granted in writing. This technical report may only be quoted in full. This report is the result of a single examination of the object in question and is not generally applicable evaluation of the quality of other products in regular production. For further details, please see testing and certification regulation, chapter A-3.4. (5) The correctness of the information related to sample(s) in the Test Request Form/Customer letterhead/Email is the customer's responsibility. The laboratory reports the said information in the test report and is not liable for the same.

LAB SERVICES FOR:- Food, Water, Milk, Environment, Academic & Industrial Segment.
CIN : U74999TN2017PTC116807 / GST No : 33AAYCS7325R1ZA / PAN No: AAYCS7325R



Shrient Analytical and Research Labs Pvt. Ltd

416/15, DhargasRoad, West Tambaram, Chennai- 600045
Phone Number +91 82208 36377 Email: -info@shrientanalytical.com
www.shrientanalytical.com

TEST REPORT

Report No.	SARL/25/0994	Report Date.	24.03.2025

Customer Name & Address	Rough Stone And Gravel Quarry Of Thiru.P.Elangovan At S.F.Nos.46/1, 46/3, 46/4, 46/5, 46/6, 46/7, 46/8, 46/9, 46/11, 46/12, 47/1, 47/2, 47/4, 47/6(P), 47/7(P), 47/8, 47/9a, 47/9b(P), 47/9c(P), 47/10, 47/11a, 47/11b, 47/11c(P), 47/11d(P), 7/11e(P), 47/11f(P) Of Kalaiyarkarisalkulam Village, Aruppukottai Taluk, Virudhunagar District, Tamil Nadu State
Sample Description	AMBIENT AIR QUALITY
Sampling Procedure	IS – 5182 (Part – 14: 2000 & Part – V: Reaffirmed - 2003), CPCB Guide lines

Sample Location	A1-Project site core zone
Positioned height of Sampler	1.5 M above Ground Level

Customer Reference	By Mail	Sampling Duration	24 hrs
Sample Reference No	SARL/A/CHE-0994	Sample Received on	17.03.2025
Sample Collected by	LABORATORY	Test Commenced on	17.03.2025
Sample Collected on	16.03.2025	Test Completed on	24.03.2025
Temperature	35°C	Relative Humidity	30%
Sample Condition	Fit for Analysis		

S. No.	Parameters	Protocol	Unit	Results	*Limits
1	Particulate Matter less than 10micron size (PM ₁₀)	IS:5182: Part 23:2006	µg/m ³	68.7	100
2	Particulate Matter less than 2.5micron size (PM _{2.5})	IS 5182 (Part 24):2019	µg/m ³	31.9	60
3	Sulphur dioxide (SO ₂)	IS:5182: Part 02:2001	µg/m ³	6.8	80
4	Nitrogen Dioxide (NO ₂)	IS:5182: Part 06:2006	µg/m ³	10.2	80
5	Carbon monoxide (CO)	SARL/IOP/013 (Issue No:01, Issue Date – 01.03.2023)	mg/m ³	BDL (D.L – 1.1)	-

Remarks: Limits: *National Ambient air quality standards from CPCB. BDL- Below detectable limit. DL –Detectable limit

For Shrient Analytical and Research Labs Pvt. Ltd


Verified




Authorized Signatory
S. BALAMURUGAN
Asst. Technical Manager

END OF THE REPORT

Please Contact:

For any Technical Issues&Complaints: technical@shrientanalytical.com

Terms and conditions:

(1) The test items will not be retained for more than 15 days from the date of issue of test report. (2) The results relate only to the items tested (3) The test report shall not be reproduced except in full without the written approval of the laboratory (4) Any use for advertising purposes must be granted in writing. This technical report may only be quoted in full. This report is the result of a single examination of the object in question and is not generally applicable evaluation of the quality of other products in regular production. For further details, please see testing and certification regulation, chapter A-3.4. (5) The correctness of the information related to sample(s) in the Test Request Form/Customer letterhead/Email is the customer's responsibility. The laboratory reports the said information in the test report and is not liable for the same.



Shrient Analytical and Research Labs Pvt. Ltd

416/15, DhargasRoad, West Tambaram, Chennai- 600045
Phone Number +91 82208 36377 Email: -info@shrientanalytical.com
www.shrientanalytical.com

TEST REPORT

Report No.	SARL/25/0995	Report Date.	24.03.2025

Customer Name & Address	Rough Stone And Gravel Quarry Of Thiru.P.Elangovan At S.F.Nos.46/1, 46/3, 46/4, 46/5, 46/6, 46/7, 46/8, 46/9, 46/11, 46/12, 47/1, 47/2, 47/4, 47/6(P), 47/7(P), 47/8, 47/9a, 47/9b(P), 47/9c(P), 47/10, 47/11a, 47/11b, 47/11c(P), 47/11d(P), 7/11e(P), 47/11f(P) Of Kalaiyarkarisalkulam Village, Aruppukottai Taluk, Virudhunagar District, Tamil Nadu State
Sample Description	AMBIENT AIR QUALITY
Sampling Procedure	IS – 5182 (Part – 14: 2000 & Part – V: Reaffirmed - 2003), CPCB Guide lines


Sample Location	A2-Punnamadupalayam village
Positioned height of Sampler	1.5 M above Ground Level

Customer Reference	By Mail	Sampling Duration	24 hrs
Sample Reference No	SARL/A/CHE-0995	Sample Received on	17.03.2025
Sample Collected by	LABORATORY	Test Commenced on	17.03.2025
Sample Collected on	16.03.2025	Test Completed on	24.03.2025
Temperature	35°C	Relative Humidity	30%
Sample Condition	Fit for Analysis		

S. No.	Parameters	Protocol	Unit	Results	*Limits
1	Particulate Matter less than 10micron size (PM ₁₀)	IS:5182: Part 23:2006	µg/m ³	53.4	100
2	Particulate Matter less than 2.5micron size (PM _{2.5})	IS 5182 (Part 24):2019	µg/m ³	24.8	60
3	Sulphur dioxide (SO ₂)	IS:5182: Part 02:2001	µg/m ³	5.3	80
4	Nitrogen Dioxide (NO ₂)	IS:5182: Part 06:2006	µg/m ³	7.9	80
5	Carbon monoxide (CO)	SARL/IOP/013 (Issue No:01, Issue Date – 01.03.2023)	mg/m ³	BDL (D.L – 1.1)	-

Remarks: Limits: *National Ambient air quality standards from CPCB. BDL- Below detectable limit. DL – Detectable limit

For Shrient Analytical and Research Labs Pvt. Ltd

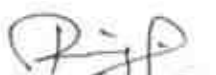
Verified




Authorized Signatory
S. BALAMURUGAN
Asst. Technical Manager

END OF THE REPORT

Please Contact:

For any Technical Issues & Complaints: technical@shrientanalytical.com

Terms and conditions:

(1) The test items will not be retained for more than 15 days from the date of issue of test report. (2) The results relate only to the items tested (3) The test report shall not be reproduced except in full without the written approval of the laboratory (4) Any use for advertising purposes must be granted in writing. This technical report may only be quoted in full. This report is the result of a single examination of the object in question and is not generally applicable evaluation of the quality of other products in regular production. For further details, please see testing and certification regulation, chapter A-3.4. (5) The correctness of the information related to sample(s) in the Test Request Form/Customer letterhead/Email is the customer's responsibility. The laboratory reports the said information in the test report and is not liable for the same.

LAB SERVICES FOR:- Food, Water, Milk, Environment, Academic & Industrial Segment.
CIN : U74999TN2017PTC116807 / GST No : 33AAYCS7325R1ZA / PAN No: AAYCS7325R

Page 12 of 12



Shrient Analytical and Research Labs Pvt. Ltd

416/15, DhargasRoad, West Tambaram, Chennai- 600045
Phone Number +91 82208 36377 Email: -info@shrientanalytical.com
www.shrientanalytical.com

TEST REPORT

Report No.	SARL/25/1032	Report Date.	31.03.2025

Customer Name & Address	Rough Stone And Gravel Quarry Of Thiru.P.Elangovan At S.F.Nos.46/1, 46/3, 46/4, 46/5, 46/6, 46/7, 46/8, 46/9, 46/11, 46/12, 47/1, 47/2, 47/4, 47/6(P), 47/7(P), 47/8, 47/9a, 47/9b(P), 47/9c(P), 47/10, 47/11a, 47/11b, 47/11c(P), 47/11d(P), 7/11c(P), 47/11f(P) Of Kalaiyarkarisalkulam Village, Aruppukottai Taluk, Virudhunagar District, Tamil Nadu State
Sample Description	AMBIENT AIR QUALITY
Sampling Procedure	IS – 5182 (Part – 14: 2000 & Part – V: Reaffirmed - 2003), CPCB Guide lines


Sample Location	A1-Project site core zone
Positioned height of Sampler	1.5 M above Ground Level

Customer Reference	By Mail	Sampling Duration	24 hrs
Sample Reference No	SARL/A/CHE-1032	Sample Received on	24.03.2025
Sample Collected by	LABORATORY	Test Commenced on	24.03.2025
Sample Collected on	18.03.2025	Test Completed on	31.03.2025
Temperature	36°C	Relative Humidity	25%
Sample Condition	Fit for Analysis		

S. No.	Parameters	Protocol	Unit	Results	*Limits
1	Particulate Matter less than 10micron size (PM ₁₀)	IS:5182: Part 23:2006	µg/m ³	55.9	100
2	Particulate Matter less than 2.5micron size (PM _{2.5})	IS 5182 (Part 24):2019	µg/m ³	26.3	60
3	Sulphur dioxide (SO ₂)	IS:5182: Part 02:2001	µg/m ³	5.2	80
4	Nitrogen Dioxide (NO ₂)	IS:5182: Part 06:2006	µg/m ³	8.4	80
5	Carbon monoxide (CO)	SARL/IOP/013 (Issue No:01, Issue Date – 01.03.2023)	mg/m ³	BDL(D.L – 1.1)	-

Remarks: Limits: *National Ambient air quality standards from CPCB. BDL- Below detectable limit. DL –Detectable limit

For Shrient Analytical and Research Labs Pvt. Ltd

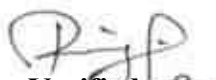
Verified



END OF THE REPORT


Authorized Signatory
S. BALAMURUGAN
Asst. Technical Manager

Please Contact:

For any Technical Issues&Complaints: technical@shrientanalytical.com

Terms and conditions:

(1) The test items will not be retained for more than 15 days from the date of issue of test report. (2) The results relate only to the items tested (3) The test report shall not be reproduced except in full without the written approval of the laboratory (4) Any use for advertising purposes must be granted in writing. This technical report may only be quoted in full. This report is the result of a single examination of the object in question and is not generally applicable evaluation of the quality of other products in regular production. For further details, please see testing and certification regulation, chapter A-3.4. (5) The correctness of the information related to sample(s) in the Test Request Form/Customer letterhead/Email is the customer's responsibility. The laboratory reports the said information in the test report and is not liable for the same.



Shrient Analytical and Research Labs Pvt. Ltd

416/15, DhargasRoad, West Tambaram, Chennai- 600045
Phone Number +91 82208 36377 Email: -info@shrientanalytical.com
www.shrientanalytical.com

TEST REPORT

Report No.	SARL/25/1033	Report Date.	31.03.2025

Customer Name & Address	Rough Stone And Gravel Quarry Of Thiru.P.Elangovan At S.F.Nos.46/1, 46/3, 46/4, 46/5, 46/6, 46/7, 46/8, 46/9, 46/11, 46/12, 47/1, 47/2, 47/4, 47/6(P), 47/7(P), 47/8, 47/9a, 47/9b(P), 47/9c(P), 47/10, 47/11a, 47/11b, 47/11c(P), 47/11d(P), 7/11e(P), 47/11f(P) Of Kalaiyarkarisalkulam Village, Aruppukottai Taluk, Virudhunagar District, Tamil Nadu State
Sample Description	AMBIENT AIR QUALITY
Sampling Procedure	IS – 5182 (Part – 14: 2000 & Part – V: Reaffirmed - 2003), CPCB Guide lines

Sample Location	A2-Punnamadupalayam village
Positioned height of Sampler	1.5 M above Ground Level

Customer Reference	By Mail	Sampling Duration	24 hrs
Sample Reference No	SARL/A/CHE-1033	Sample Received on	24.03.2025
Sample Collected by	LABORATORY	Test Commenced on	24.03.2025
Sample Collected on	18.03.2025	Test Completed on	31.03.2025
Temperature	36°C	Relative Humidity	25%
Sample Condition	Fit for Analysis		

S. No.	Parameters	Protocol	Unit	Results	*Limits
1	Particulate Matter less than 10micron size (PM ₁₀)	IS:5182: Part 23:2006	µg/m ³	48.0	100
2	Particulate Matter less than 2.5micron size (PM _{2.5})	IS 5182 (Part 24):2019	µg/m ³	22.3	60
3	Sulphur dioxide (SO ₂)	IS:5182: Part 02:2001	µg/m ³	4.4	80
4	Nitrogen Dioxide (NO ₂)	IS:5182: Part 06:2006	µg/m ³	6.9	80
5	Carbon monoxide (CO)	SARL/IOP/013 (Issue No:01, Issue Date – 01.03.2023)	mg/m ³	BDL (D.L – 1.1)	-

Remarks: Limits: *National Ambient air quality standards from CPCB. BDL- Below detectable limit. DL – Detectable limit

For Shrient Analytical and Research Labs Pvt. Ltd

Verified



Authorized Signatory
S. BALAMURUGAN
Asst. Technical Manager

END OF THE REPORT

Please Contact:

For any Technical Issues & Complaints: technical@shrientanalytical.com

Terms and conditions:

(1) The test items will not be retained for more than 15 days from the date of issue of test report. (2) The results relate only to the items tested (3) The test report shall not be reproduced except in full without the written approval of the laboratory (4) Any use for advertising purposes must be granted in writing. This technical report may only be quoted in full. This report is the result of a single examination of the object in question and is not generally applicable evaluation of the quality of other products in regular production. For further details, please see testing and certification regulation, chapter A-3.4. (5) The correctness of the information related to sample(s) in the Test Request Form/Customer letterhead/Email is the customer's responsibility. The laboratory reports the said information in the test report and is not liable for the same.

LAB SERVICES FOR:- Food, Water, Milk, Environment, Academic & Industrial Segment.
CIN : U74999TN2017PTC116807 / GST No : 33AAYCS7325R1ZA / PAN No: AAYCS7325R



Shrient Analytical and Research Labs Pvt. Ltd

416/15, DhargasRoad, West Tambaram, Chennai- 600045
Phone Number +91 82208 36377 Email: -info@shrientanalytical.com
www.shrientanalytical.com

TEST REPORT

Report No.	SARL/25/1034	Report Date.	31.03.2025

Customer Name & Address	Rough Stone And Gravel Quarry Of Thiru.P.Elangovan At S.F.Nos.46/1, 46/3, 46/4, 46/5, 46/6, 46/7, 46/8, 46/9, 46/11, 46/12, 47/1, 47/2, 47/4, 47/6(P), 47/7(P), 47/8, 47/9a, 47/9b(P), 47/9c(P), 47/10, 47/11a, 47/11b, 47/11c(P), 47/11d(P), 7/11e(P), 47/11f(P) Of Kalaiyarkarisalkulam Village, Aruppukottai Taluk, Virudhunagar District, Tamil Nadu State
Sample Description	AMBIENT AIR QUALITY
Sampling Procedure	IS – 5182 (Part – 14: 2000 & Part – V: Reaffirmed - 2003), CPCB Guide lines


Sample Location	A1-Project site core zone
Positioned height of Sampler	1.5 M above Ground Level

Customer Reference	By Mail	Sampling Duration	24 hrs
Sample Reference No	SARL/A/CHE-1034	Sample Received on	24.03.2025
Sample Collected by	LABORATORY	Test Commenced on	24.03.2025
Sample Collected on	19.03.2025	Test Completed on	31.03.2025
Temperature	36°C	Relative Humidity	27%
Sample Condition	Fit for Analysis		

S. No.	Parameters	Protocol	Unit	Results	*Limits
1	Particulate Matter less than 10micron size (PM ₁₀)	IS:5182: Part 23:2006	µg/m ³	61.5	100
2	Particulate Matter less than 2.5micron size (PM _{2.5})	IS 5182 (Part 24):2019	µg/m ³	28.6	60
3	Sulphur dioxide (SO ₂)	IS:5182: Part 02:2001	µg/m ³	5.9	80
4	Nitrogen Dioxide (NO ₂)	IS:5182: Part 06:2006	µg/m ³	9.2	80
5	Carbon monoxide (CO)	SARL/IOP/013 (Issue No:01, Issue Date – 01.03.2023)	mg/m ³	BDL (D.L – 1.1)	-

Remarks: Limits: *National Ambient air quality standards from CPCB. BDL- Below detectable limit. DL –Detectable limit

For Shrient Analytical and Research Labs Pvt. Ltd

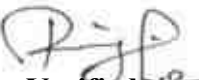
Verified



END OF THE REPORT


Authorized Signatory
S. BALAMURUGAN
Asst. Technical Manager

Please Contact:

For any Technical Issues&Complaints: technical@shrientanalytical.com

Terms and conditions:

(1) The test items will not be retained for more than 15 days from the date of issue of test report. (2) The results relate only to the items tested (3) The test report shall not be reproduced except in full without the written approval of the laboratory (4) Any use for advertising purposes must be granted in writing. This technical report may only be quoted in full. This report is the result of a single examination of the object in question and is not generally applicable evaluation of the quality of other products in regular production. For further details, please see testing and certification regulation, chapter A-3.4. (5) The correctness of the information related to sample(s) in the Test Request Form/Customer letterhead/Email is the customer's responsibility. The laboratory reports the said information in the test report and is not liable for the same.



Shrient Analytical and Research Labs Pvt. Ltd

416/15, DhargasRoad, West Tambaram, Chennai- 600045
Phone Number +91 82208 36377 Email: -info@shrientanalytical.com
www.shrientanalytical.com

TEST REPORT

Report No.	SARL/25/1035	Report Date.	31.03.2025

Customer Name & Address	Rough Stone And Gravel Quarry Of Thiru.P.Elangovan At S.F.Nos.46/1, 46/3, 46/4, 46/5, 46/6, 46/7, 46/8, 46/9, 46/11, 46/12, 47/1, 47/2, 47/4, 47/6(P), 47/7(P), 47/8, 47/9a, 47/9b(P), 47/9c(P), 47/10, 47/11a, 47/11b, 47/11c(P), 47/11d(P), 7/11e(P), 47/11f(P) Of Kalaiyarkarisalkulam Village, Aruppukottai Taluk, Virudhunagar District, Tamil Nadu State
Sample Description	AMBIENT AIR QUALITY
Sampling Procedure	IS – 5182 (Part – 14: 2000 & Part – V: Reaffirmed - 2003), CPCB Guide lines

Sample Location	A2-Punnamadupalayam village
Positioned height of Sampler	1.5 M above Ground Level

Customer Reference	By Mail	Sampling Duration	24 hrs
Sample Reference No	SARL/A/CHE-1035	Sample Received on	24.03.2025
Sample Collected by	LABORATORY	Test Commenced on	24.03.2025
Sample Collected on	19.03.2025	Test Completed on	31.03.2025
Temperature	34°C	Relative Humidity	28%
Sample Condition	Fit for Analysis		

S. No.	Parameters	Protocol	Unit	Results	*Limits
1	Particulate Matter less than 10micron size (PM ₁₀)	IS:5182: Part 23:2006	µg/m ³	51.6	100
2	Particulate Matter less than 2.5micron size (PM _{2.5})	IS 5182 (Part 24):2019	µg/m ³	24.0	60
3	Sulphur dioxide (SO ₂)	IS:5182: Part 02:2001	µg/m ³	5.1	80
4	Nitrogen Dioxide (NO ₂)	IS:5182: Part 06:2006	µg/m ³	7.5	80
5	Carbon monoxide (CO)	SARL/IOP/013 (Issue No:01, Issue Date – 01.03.2023)	mg/m ³	BDL (D.L – 1.1)	-

Remarks: Limits: *National Ambient air quality standards from CPCB. BDL- Below detectable limit. DL –Detectable limit

For Shrient Analytical and Research Labs Pvt. Ltd


Verified




Authorized Signatory
S. BALAMURUGAN
Asst. Technical Manager

END OF THE REPORT

Please Contact:

For any Technical Issues & Complaints: technical@shrientanalytical.com

Terms and conditions:

(1) The test items will not be retained for more than 15 days from the date of issue of test report. (2) The results relate only to the items tested (3) The test report shall not be reproduced except in full without the written approval of the laboratory (4) Any use for advertising purposes must be granted in writing. This technical report may only be quoted in full. This report is the result of a single examination of the object in question and is not generally applicable evaluation of the quality of other products in regular production. For further details, please see testing and certification regulation, chapter A-3.4. (5) The correctness of the information related to sample(s) in the Test Request Form/Customer letterhead/Email is the customer's responsibility. The laboratory reports the said information in the test report and is not liable for the same.



Shrient Analytical and Research Labs Pvt. Ltd

416/15, DhargasRoad, West Tambaram, Chennai- 600045
Phone Number +91 82208 36377 Email: -info@shrientanalytical.com
www.shrientanalytical.com

TEST REPORT

Report No.	SARL/25/1036	Report Date.	31.03.2025

Customer Name & Address	Rough Stone And Gravel Quarry Of Thiru.P.Elangovan At S.F.Nos.46/1, 46/3, 46/4, 46/5, 46/6, 46/7, 46/8, 46/9, 46/11, 46/12, 47/1, 47/2, 47/4, 47/6(P), 47/7(P), 47/8, 47/9a, 47/9b(P), 47/9c(P), 47/10, 47/11a, 47/11b, 47/11c(P), 47/11d(P), 7/11e(P), 47/11f(P) Of Kalaiyarkarisalkulam Village, Aruppukottai Taluk, Virudhunagar District, Tamil Nadu State
Sample Description	AMBIENT AIR QUALITY
Sampling Procedure	IS – 5182 (Part – 14: 2000 & Part – V: Reaffirmed - 2003), CPCB Guide lines

Sample Location	A3-Near Govt school, Kurumpapatti
Positioned height of Sampler	1.5 M above Ground Level

Customer Reference	By Mail	Sampling Duration	24 hrs
Sample Reference No	SARL/A/CHE-1036	Sample Received on	24.03.2025
Sample Collected by	LABORATORY	Test Commenced on	24.03.2025
Sample Collected on	20.03.2025	Test Completed on	31.03.2025
Temperature	34°C	Relative Humidity	28%
Sample Condition	Fit for Analysis		

S. No.	Parameters	Protocol	Unit	Results	*Limits
1	Particulate Matter less than 10micron size (PM ₁₀)	IS:5182: Part 23:2006	µg/m ³	52.2	100
2	Particulate Matter less than 2.5micron size (PM _{2.5})	IS 5182 (Part 24):2019	µg/m ³	24.1	60
3	Sulphur dioxide (SO ₂)	IS:5182: Part 02:2001	µg/m ³	4.9	80
4	Nitrogen Dioxide (NO ₂)	IS:5182: Part 06:2006	µg/m ³	7.6	80
5	Carbon monoxide (CO)	SARL/IOP/013 (Issue No:01, Issue Date – 01.03.2023)	mg/m ³	BDL (D.L – 1.1)	-

Remarks: Limits: *National Ambient air quality standards from CPCB. BDL- Below detectable limit. DL – Detectable limit

For Shrient Analytical and Research Labs Pvt. Ltd

Verified



END OF THE REPORT

Authorized Signatory
S. BALAMURUGAN
Asst. Technical Manager

Please Contact:

For any Technical Issues & Complaints: technical@shrientanalytical.com

Terms and conditions:

(1) The test items will not be retained for more than 15 days from the date of issue of test report. (2) The results relate only to the items tested (3) The test report shall not be reproduced except in full without the written approval of the laboratory (4) Any use for advertising purposes must be granted in writing. This technical report may only be quoted in full. This report is the result of a single examination of the object in question and is not generally applicable evaluation of the quality of other products in regular production. For further details, please see testing and certification regulation, chapter A-3.4. (5) The correctness of the information related to sample(s) in the Test Request Form/Customer letterhead/Email is the customer's responsibility. The laboratory reports the said information in the test report and is not liable for the same.

LAB SERVICES FOR:- Food, Water, Milk, Environment, Academic & Industrial Segment.
CIN : U74999TN2017PTC116807 / GST No : 33AAYCS7325R1ZA / PAN No: AAYCS7325R



Shrient Analytical and Research Labs Pvt. Ltd

416/15, DhargasRoad, West Tambaram, Chennai- 600045
Phone Number +91 82208 36377 Email: -info@shrientanalytical.com
www.shrientanalytical.com

TEST REPORT

Report No.	SARL/25/1037	Report Date.	31.03.2025

Customer Name & Address	Rough Stone And Gravel Quarry Of Thiru.P.Elangovan At S.F.Nos.46/1, 46/3, 46/4, 46/5, 46/6, 46/7, 46/8, 46/9, 46/11, 46/12, 47/1, 47/2, 47/4, 47/6(P), 47/7(P), 47/8, 47/9a, 47/9b(P), 47/9c(P), 47/10, 47/11a, 47/11b, 47/11c(P), 47/11d(P), 7/11e(P), 47/11f(P) Of Kalaiyarkarisalkulam Village, Aruppukottai Taluk, Virudhunagar District, Tamil Nadu State
Sample Description	AMBIENT AIR QUALITY
Sampling Procedure	IS – 5182 (Part – 14: 2000 & Part – V: Reaffirmed - 2003), CPCB Guide lines

Sample Location	A4-Pudukkanali village
Positioned height of Sampler	1.5 M above Ground Level

Customer Reference	By Mail	Sampling Duration	24 hrs
Sample Reference No	SARL/A/CHE-1037	Sample Received on	24.03.2025
Sample Collected by	LABORATORY	Test Commenced on	24.03.2025
Sample Collected on	20.03.2025	Test Completed on	31.03.2025
Temperature	36°C	Relative Humidity	27%
Sample Condition	Fit for Analysis		

S. No.	Parameters	Protocol	Unit	Results	*Limits
1	Particulate Matter less than 10micron size (PM ₁₀)	IS:5182: Part 23:2006	µg/m ³	66.0	100
2	Particulate Matter less than 2.5micron size (PM _{2.5})	IS 5182 (Part 24):2019	µg/m ³	30.8	60
3	Sulphur dioxide (SO ₂)	IS:5182: Part 02:2001	µg/m ³	6.7	80
4	Nitrogen Dioxide (NO ₂)	IS:5182: Part 06:2006	µg/m ³	10.1	80
5	Carbon monoxide (CO)	SARL/IOP/013 (Issue No:01, Issue Date – 01.03.2023)	mg/m ³	BDL (D.L – 1.1)	-

Remarks: Limits: *National Ambient air quality standards from CPCB. BDL- Below detectable limit. DL –Detectable limit

For Shrient Analytical and Research Labs Pvt. Ltd


Verified



END OF THE REPORT


Authorized Signatory
S. BALAMURUGAN
Asst. Technical Manager

Please Contact:

For any Technical Issues&Complaints: technical@shrientanalytical.com

Terms and conditions:

(1) The test items will not be retained for more than 15 days from the date of issue of test report. (2) The results relate only to the items tested (3) The test report shall not be reproduced except in full without the written approval of the laboratory (4) Any use for advertising purposes must be granted in writing. This technical report may only be quoted in full. This report is the result of a single examination of the object in question and is not generally applicable evaluation of the quality of other products in regular production. For further details, please see testing and certification regulation, chapter A-3.4. (5) The correctness of the information related to sample(s) in the Test Request Form/Customer letterhead/Email is the customer's responsibility. The laboratory reports the said information in the test report and is not liable for the same.



Shrient Analytical and Research Labs Pvt. Ltd

416/15, DhargasRoad, West Tambaram, Chennai- 600045
Phone Number +91 82208 36377 Email: -info@shrientanalytical.com
www.shrientanalytical.com

TEST REPORT

Report No.	SARL/25/1038	Report Date.	31.03.2025

Customer Name & Address	Rough Stone And Gravel Quarry Of Thiru.P.Elangovan At S.F.Nos.46/1, 46/3, 46/4, 46/5, 46/6, 46/7, 46/8, 46/9, 46/11, 46/12, 47/1, 47/2, 47/4, 47/6(P), 47/7(P), 47/8, 47/9a, 47/9b(P), 47/9c(P), 47/10, 47/11a, 47/11b, 47/11c(P), 47/11d(P), 7/11e(P), 47/11f(P) Of Kalaiyarkarisalkulam Village, Aruppukottai Taluk, Virudhunagar District, Tamil Nadu State
Sample Description	AMBIENT AIR QUALITY
Sampling Procedure	IS – 5182 (Part – 14: 2000 & Part – V: Reaffirmed - 2003), CPCB Guide lines

Sample Location	A3-Near Govt school, Kurumpapatti
Positioned height of Sampler	1.5 M above Ground Level

Customer Reference	By Mail	Sampling Duration	24 hrs
Sample Reference No	SARL/A/CHE-1038	Sample Received on	24.03.2025
Sample Collected by	LABORATORY	Test Commenced on	24.03.2025
Sample Collected on	21.03.2025	Test Completed on	31.03.2025
Temperature	36°C	Relative Humidity	27%
Sample Condition	Fit for Analysis		

S. No.	Parameters	Protocol	Unit	Results	*Limits
1	Particulate Matter less than 10micron size (PM ₁₀)	IS:5182: Part 23:2006	µg/m ³	58.3	100
2	Particulate Matter less than 2.5micron size (PM _{2.5})	IS 5182 (Part 24):2019	µg/m ³	27.3	60
3	Sulphur dioxide (SO ₂)	IS:5182: Part 02:2001	µg/m ³	5.8	80
4	Nitrogen Dioxide (NO ₂)	IS:5182: Part 06:2006	µg/m ³	9.4	80
5	Carbon monoxide (CO)	SARL/IOP/013 (Issue No:01, Issue Date – 01.03.2023)	mg/m ³	BDL (D.L – 1.1)	-

Remarks: Limits: *National Ambient air quality standards from CPCB. BDL- Below detectable limit. DL –Detectable limit

For Shrient Analytical and Research Labs Pvt. Ltd

Verified



END OF THE REPORT

Authorized Signatory
S. BALAMURUGAN
Asst. Technical Manager

Please Contact:

For any Technical Issues&Complaints: technical@shrientanalytical.com

Terms and conditions:

(1) The test items will not be retained for more than 15 days from the date of issue of test report. (2) The results relate only to the items tested (3) The test report shall not be reproduced except in full without the written approval of the laboratory (4) Any use for advertising purposes must be granted in writing. This technical report may only be quoted in full. This report is the result of a single examination of the object in question and is not generally applicable evaluation of the quality of other products in regular production. For further details, please see testing and certification regulation, chapter A-3.4. (5) The correctness of the information related to sample(s) in the Test Request Form/Customer letterhead/Email is the customer's responsibility. The laboratory reports the said information in the test report and is not liable for the same.



Shrient Analytical and Research Labs Pvt. Ltd

416/15, DhargasRoad, West Tambaram, Chennai- 600045
Phone Number +91 82208 36377 Email: -info@shrientanalytical.com
www.shrientanalytical.com

TEST REPORT

Report No.	SARL/25/1039	Report Date.	31.03.2025

Customer Name & Address	Rough Stone And Gravel Quarry Of Thiru.P.Elangovan At S.F.Nos.46/1, 46/3, 46/4, 46/5, 46/6, 46/7, 46/8, 46/9, 46/11, 46/12, 47/1, 47/2, 47/4, 47/6(P), 47/7(P), 47/8, 47/9a, 47/9b(P), 47/9c(P), 47/10, 47/11a, 47/11b, 47/11c(P), 47/11d(P), 7/11e(P), 47/11f(P) Of Kalaiyarkarisalkulam Village, Aruppukottai Taluk, Virudhunagar District, Tamil Nadu State
Sample Description	AMBIENT AIR QUALITY
Sampling Procedure	IS – 5182 (Part – 14: 2000 & Part – V: Reaffirmed - 2003), CPCB Guide lines

Sample Location	A4-Pudukkanali village
Positioned height of Sampler	1.5 M above Ground Level

Customer Reference	By Mail	Sampling Duration	24 hrs
Sample Reference No	SARL/A/CHE-1039	Sample Received on	24.03.2025
Sample Collected by	LABORATORY	Test Commenced on	24.03.2025
Sample Collected on	21.03.2025	Test Completed on	31.03.2025
Temperature	36°C	Relative Humidity	28%
Sample Condition	Fit for Analysis		

S. No.	Parameters	Protocol	Unit	Results	*Limits
1	Particulate Matter less than 10micron size (PM ₁₀)	IS:5182: Part 23:2006	µg/m ³	61.9	100
2	Particulate Matter less than 2.5micron size (PM _{2.5})	IS 5182 (Part 24):2019	µg/m ³	28.9	60
3	Sulphur dioxide (SO ₂)	IS:5182: Part 02:2001	µg/m ³	6.1	80
4	Nitrogen Dioxide (NO ₂)	IS:5182: Part 06:2006	µg/m ³	9.3	80
5	Carbon monoxide (CO)	SARL/IOP/013 (Issue No:01, Issue Date – 01.03.2023)	mg/m ³	BDL (D.L – 1.1)	-

Remarks: Limits: *National Ambient air quality standards from CPCB. BDL- Below detectable limit. DL –Detectable limit

For Shrient Analytical and Research Labs Pvt. Ltd


Verified



END OF THE REPORT


Authorized Signatory
S. BALAMURUGAN
Asst. Technical Manager

Please Contact:

For any Technical Issues&Complaints: technical@shrientanalytical.com

Terms and conditions:

(1) The test items will not be retained for more than 15 days from the date of issue of test report. (2) The results relate only to the items tested (3) The test report shall not be reproduced except in full without the written approval of the laboratory (4) Any use for advertising purposes must be granted in writing. This technical report may only be quoted in full. This report is the result of a single examination of the object in question and is not generally applicable evaluation of the quality of other products in regular production. For further details, please see testing and certification regulation, chapter A-3.4. (5) The correctness of the information related to sample(s) in the Test Request Form/Customer letterhead/Email is the customer's responsibility. The laboratory reports the said information in the test report and is not liable for the same.



Shrient Analytical and Research Labs Pvt. Ltd

416/15, DhargasRoad, West Tambaram, Chennai- 600045
Phone Number +91 82208 36377 Email: -info@shrientanalytical.com
www.shrientanalytical.com

TEST REPORT

Report No.	SARL/25/1040	Report Date.	31.03.2025

Customer Name & Address	Rough Stone And Gravel Quarry Of Thiru.P.Elangovan At S.F.Nos.46/1, 46/3, 46/4, 46/5, 46/6, 46/7, 46/8, 46/9, 46/11, 46/12, 47/1, 47/2, 47/4, 47/6(P), 47/7(P), 47/8, 47/9a, 47/9b(P), 47/9c(P), 47/10, 47/11a, 47/11b, 47/11c(P), 47/11d(P), 7/11e(P), 47/11f(P) Of Kalaiyarkarisalkulam Village, Aruppukottai Taluk, Virudhunagar District, Tamil Nadu State
Sample Description	AMBIENT AIR QUALITY
Sampling Procedure	IS – 5182 (Part – 14: 2000 & Part – V: Reaffirmed - 2003), CPCB Guide lines

Sample Location	A5-Pullaiyampalayam village
Positioned height of Sampler	1.5 M above Ground Level

Customer Reference	By Mail	Sampling Duration	24 hrs
Sample Reference No	SARL/A/CHE-1040	Sample Received on	24.03.2025
Sample Collected by	LABORATORY	Test Commenced on	24.03.2025
Sample Collected on	22.03.2025	Test Completed on	31.03.2025
Temperature	36°C	Relative Humidity	26%
Sample Condition	Fit for Analysis		

S. No.	Parameters	Protocol	Unit	Results	*Limits
1	Particulate Matter less than 10micron size (PM ₁₀)	IS:5182: Part 23:2006	µg/m ³	41.2	100
2	Particulate Matter less than 2.5micron size (PM _{2.5})	IS 5182 (Part 24):2019	µg/m ³	18.8	60
3	Sulphur dioxide (SO ₂)	IS:5182: Part 02:2001	µg/m ³	4.1	80
4	Nitrogen Dioxide (NO ₂)	IS:5182: Part 06:2006	µg/m ³	6.1	80
5	Carbon monoxide (CO)	SARL/IOP/013 (Issue No:01, Issue Date – 01.03.2023)	mg/m ³	BDL (D.L – 1.1)	-

Remarks: Limits: *National Ambient air quality standards from CPCB. BDL- Below detectable limit. DL –Detectable limit

For Shrient Analytical and Research Labs Pvt. Ltd


Verified



END OF THE REPORT


Authorized Signatory
S. BALAMURUGAN
Asst. Technical Manager

Please Contact:

For any Technical Issues&Complaints: technical@shrientanalytical.com

Terms and conditions:

(1) The test items will not be retained for more than 15 days from the date of issue of test report. (2) The results relate only to the items tested (3) The test report shall not be reproduced except in full without the written approval of the laboratory (4) Any use for advertising purposes must be granted in writing. This technical report may only be quoted in full. This report is the result of a single examination of the object in question and is not generally applicable evaluation of the quality of other products in regular production. For further details, please see testing and certification regulation, chapter A-3.4. (5) The correctness of the information related to sample(s) in the Test Request Form/Customer letterhead/Email is the customer's responsibility. The laboratory reports the said information in the test report and is not liable for the same.



Shrient Analytical and Research Labs Pvt. Ltd

416/15, DhargasRoad, West Tambaram, Chennai- 600045
Phone Number +91 82208 36377 Email: -info@shrientanalytical.com
www.shrientanalytical.com

TEST REPORT

Report No.	SARL/25/1041	Report Date.	31.03.2025

Customer Name & Address	Rough Stone And Gravel Quarry Of Thiru.P.Elangovan At S.F.Nos.46/1, 46/3, 46/4, 46/5, 46/6, 46/7, 46/8, 46/9, 46/11, 46/12, 47/1, 47/2, 47/4, 47/6(P), 47/7(P), 47/8, 47/9a, 47/9b(P), 47/9c(P), 47/10, 47/11a, 47/11b, 47/11c(P), 47/11d(P), 7/11e(P), 47/11f(P) Of Kalaiyarkarisalkulam Village, Aruppukottai Taluk, Virudhunagar District, Tamil Nadu State
Sample Description	AMBIENT AIR QUALITY
Sampling Procedure	IS – 5182 (Part – 14: 2000 & Part – V: Reaffirmed - 2003), CPCB Guide lines

Sample Location	A6-Perumbakkam Village
Positioned height of Sampler	1.5 M above Ground Level

Customer Reference	By Mail	Sampling Duration	24 hrs
Sample Reference No	SARL/A/CHE-1041	Sample Received on	24.03.2025
Sample Collected by	LABORATORY	Test Commenced on	24.03.2025
Sample Collected on	22.03.2025	Test Completed on	31.03.2025
Temperature	36°C	Relative Humidity	28%
Sample Condition	Fit for Analysis		

S. No.	Parameters	Protocol	Unit	Results	*Limits
1	Particulate Matter less than 10micron size (PM ₁₀)	IS:5182: Part 23:2006	µg/m ³	45.5	100
2	Particulate Matter less than 2.5micron size (PM _{2.5})	IS 5182 (Part 24):2019	µg/m ³	20.8	60
3	Sulphur dioxide (SO ₂)	IS:5182: Part 02:2001	µg/m ³	4.1	80
4	Nitrogen Dioxide (NO ₂)	IS:5182: Part 06:2006	µg/m ³	6.5	80
5	Carbon monoxide (CO)	SARL/IOP/013 (Issue No:01, Issue Date – 01.03.2023)	mg/m ³	BDL (D.L – 1.1)	-

Remarks: Limits: *National Ambient air quality standards from CPCB. BDL- Below detectable limit. DL –Detectable limit

For Shrient Analytical and Research Labs Pvt. Ltd

Verified



END OF THE REPORT

Authorized Signatory
S. BALAMURUGAN
Asst. Technical Manager

Please Contact:

For any Technical Issues&Complaints: technical@shrientanalytical.com

Terms and conditions:

(1) The test items will not be retained for more than 15 days from the date of issue of test report. (2) The results relate only to the items tested (3) The test report shall not be reproduced except in full without the written approval of the laboratory (4) Any use for advertising purposes must be granted in writing. This technical report may only be quoted in full. This report is the result of a single examination of the object in question and is not generally applicable evaluation of the quality of other products in regular production. For further details, please see testing and certification regulation, chapter A-3.4. (5) The correctness of the information related to sample(s) in the Test Request Form/Customer letterhead/Email is the customer's responsibility. The laboratory reports the said information in the test report and is not liable for the same.

LAB SERVICES FOR:- Food, Water, Milk, Environment, Academic & Industrial Segment.

CIN : U74999TN2017PTC116807 / GST No : 33AAYCS7325R1ZA / PAN No: AAYCS7325R

Page 10 of 12



Shrient Analytical and Research Labs Pvt. Ltd

416/15, DhargasRoad, West Tambaram, Chennai- 600045
Phone Number +91 82208 36377 Email: -info@shrientanalytical.com
www.shrientanalytical.com

TEST REPORT

Report No.	SARL/25/1042	Report Date.	31.03.2025

Customer Name & Address	Rough Stone And Gravel Quarry Of Thiru.P.Elangovan At S.F.Nos.46/1, 46/3, 46/4, 46/5, 46/6, 46/7, 46/8, 46/9, 46/11, 46/12, 47/1, 47/2, 47/4, 47/6(P), 47/7(P), 47/8, 47/9a, 47/9b(P), 47/9c(P), 47/10, 47/11a, 47/11b, 47/11c(P), 47/11d(P), 7/11e(P), 47/11f(P) Of Kalaiyarkarisalkulam Village, Aruppukottai Taluk, Virudhunagar District, Tamil Nadu State
Sample Description	AMBIENT AIR QUALITY
Sampling Procedure	IS – 5182 (Part – 14: 2000 & Part – V: Reaffirmed - 2003), CPCB Guide lines

Sample Location	A5-Pullaiyampalayam village
Positioned height of Sampler	1.5 M above Ground Level

Customer Reference	By Mail	Sampling Duration	24 hrs
Sample Reference No	SARL/A/CHE-1042	Sample Received on	24.03.2025
Sample Collected by	LABORATORY	Test Commenced on	24.03.2025
Sample Collected on	23.03.2025	Test Completed on	31.03.2025
Temperature	35°C	Relative Humidity	32%
Sample Condition	Fit for Analysis		

S. No.	Parameters	Protocol	Unit	Results	*Limits
1	Particulate Matter less than 10micron size (PM ₁₀)	IS:5182: Part 23:2006	µg/m ³	45.3	100
2	Particulate Matter less than 2.5micron size (PM _{2.5})	IS 5182 (Part 24):2019	µg/m ³	20.7	60
3	Sulphur dioxide (SO ₂)	IS:5182: Part 02:2001	µg/m ³	4.9	80
4	Nitrogen Dioxide (NO ₂)	IS:5182: Part 06:2006	µg/m ³	7.0	80
5	Carbon monoxide (CO)	SARL/IOP/013 (Issue No:01, Issue Date – 01.03.2023)	mg/m ³	BDL (D.L – 1.1)	-

Remarks: Limits: *National Ambient air quality standards from CPCB. BDL- Below detectable limit. DL – Detectable limit

For Shrient Analytical and Research Labs Pvt. Ltd

Verified



Authorized Signatory
S. BALAMURUGAN
Asst. Technical Manager

END OF THE REPORT

Please Contact:

For any Technical Issues&Complaints: technical@shrientanalytical.com

Terms and conditions:

(1) The test items will not be retained for more than 15 days from the date of issue of test report. (2) The results relate only to the items tested (3) The test report shall not be reproduced except in full without the written approval of the laboratory (4) Any use for advertising purposes must be granted in writing. This technical report may only be quoted in full. This report is the result of a single examination of the object in question and is not generally applicable evaluation of the quality of other products in regular production. For further details, please see testing and certification regulation, chapter A-3.4. (5) The correctness of the information related to sample(s) in the Test Request Form/Customer letterhead/Email is the customer's responsibility. The laboratory reports the said information in the test report and is not liable for the same.

LAB SERVICES FOR:- Food, Water, Milk, Environment, Academic & Industrial Segment.

CIN : U74999TN2017PTC116807 / GST No : 33AAYCS7325R1ZA / PAN No: AAYCS7325R

Page 11 of 12



Shrient Analytical and Research Labs Pvt. Ltd

416/15, DhargasRoad, West Tambaram, Chennai- 600045
Phone Number +91 82208 36377 Email: -info@shrientanalytical.com
www.shrientanalytical.com

TEST REPORT

Report No.	SARL/25/1043	Report Date.	31.03.2025

Customer Name & Address	Rough Stone And Gravel Quarry Of Thiru.P.Elangovan At S.F.Nos.46/1, 46/3, 46/4, 46/5, 46/6, 46/7, 46/8, 46/9, 46/11, 46/12, 47/1, 47/2, 47/4, 47/6(P), 47/7(P), 47/8, 47/9a, 47/9b(P), 47/9c(P), 47/10, 47/11a, 47/11b, 47/11c(P), 47/11d(P), 7/11e(P), 47/11f(P) Of Kalaiyarkarisalkulam Village, Aruppukottai Taluk, Virudhunagar District, Tamil Nadu State
Sample Description	AMBIENT AIR QUALITY
Sampling Procedure	IS – 5182 (Part – 14: 2000 & Part – V: Reaffirmed - 2003), CPCB Guide lines

Sample Location	A6-Perumbakkam Village
Positioned height of Sampler	1.5 M above Ground Level

Customer Reference	By Mail	Sampling Duration	24 hrs
Sample Reference No	SARL/A/CHE-1043	Sample Received on	24.03.2025
Sample Collected by	LABORATORY	Test Commenced on	24.03.2025
Sample Collected on	23.03.2025	Test Completed on	31.03.2025
Temperature	35°C	Relative Humidity	32%
Sample Condition	Fit for Analysis		

S. No.	Parameters	Protocol	Unit	Results	*Limits
1	Particulate Matter less than 10micron size (PM ₁₀)	IS:5182: Part 23:2006	µg/m ³	48.7	100
2	Particulate Matter less than 2.5micron size (PM _{2.5})	IS 5182 (Part 24):2019	µg/m ³	22.3	60
3	Sulphur dioxide (SO ₂)	IS:5182: Part 02:2001	µg/m ³	4.9	80
4	Nitrogen Dioxide (NO ₂)	IS:5182: Part 06:2006	µg/m ³	7.5	80
5	Carbon monoxide (CO)	SARL/IOP/013 (Issue No:01, Issue Date – 01.03.2023)	mg/m ³	BDL (D.L – 1.1)	-

Remarks: Limits: *National Ambient air quality standards from CPCB. BDL- Below detectable limit. DL –Detectable limit

For Shrient Analytical and Research Labs Pvt. Ltd

Verified



Authorized Signatory
S. BALAMURUGAN
Asst. Technical Manager

END OF THE REPORT

Please Contact:

For any Technical Issues&Complaints: technical@shrientanalytical.com

Terms and conditions:

(1) The test items will not be retained for more than 15 days from the date of issue of test report. (2) The results relate only to the items tested (3) The test report shall not be reproduced except in full without the written approval of the laboratory (4) Any use for advertising purposes must be granted in writing. This technical report may only be quoted in full. This report is the result of a single examination of the object in question and is not generally applicable evaluation of the quality of other products in regular production. For further details, please see testing and certification regulation, chapter A-3.4. (5) The correctness of the information related to sample(s) in the Test Request Form/Customer letterhead/Email is the customer's responsibility. The laboratory reports the said information in the test report and is not liable for the same.

LAB SERVICES FOR:- Food, Water, Milk, Environment, Academic & Industrial Segment.

CIN : U74999TN2017PTC116807 / GST No : 33AAYCS7325R1ZA / PAN No: AAYCS7325R

Page 12 of 12



Shrient Analytical and Research Labs Pvt. Ltd

416/15, DhargasRoad, West Tambaram, Chennai- 600045
Phone Number +91 82208 36377 Email: -info@shrientanalytical.com
www.shrientanalytical.com

TEST REPORT

Report No.	SARL/25/1080	Report Date.	07.04.2025

Customer Name & Address	Rough Stone And Gravel Quarry Of Thiru.P.Elangovan At S.F.Nos.46/1, 46/3, 46/4, 46/5, 46/6, 46/7, 46/8, 46/9, 46/11, 46/12, 47/1, 47/2, 47/4, 47/6(P), 47/7(P), 47/8, 47/9a, 47/9b(P), 47/9c(P), 47/10, 47/11a, 47/11b, 47/11c(P), 47/11d(P), 7/11e(P), 47/11f(P) Of Kalaiyarkarisalkulam Village, Aruppukottai Taluk, Virudhunagar District, Tamil Nadu State
Sample Description	AMBIENT AIR QUALITY
Sampling Procedure	IS – 5182 (Part – 14: 2000 & Part – V: Reaffirmed - 2003), CPCB Guide lines


Sample Location	A5-Pullaiyampalayam village
Positioned height of Sampler	1.5 M above Ground Level

Customer Reference	By Mail	Sampling Duration	24 hrs
Sample Reference No	SARL/A/CHE-1080	Sample Received on	31.03.2025
Sample Collected by	LABORATORY	Test Commenced on	31.03.2025
Sample Collected on	25.03.2025	Test Completed on	07.04.2025
Temperature	36°C	Relative Humidity	30%
Sample Condition	Fit for Analysis		

S. No.	Parameters	Protocol	Unit	Results	*Limits
1	Particulate Matter less than 10micron size (PM ₁₀)	IS:5182: Part 23:2006	µg/m ³	42.6	100
2	Particulate Matter less than 2.5micron size (PM _{2.5})	IS 5182 (Part 24):2019	µg/m ³	19.4	60
3	Sulphur dioxide (SO ₂)	IS:5182: Part 02:2001	µg/m ³	4.4	80
4	Nitrogen Dioxide (NO ₂)	IS:5182: Part 06:2006	µg/m ³	6.4	80
5	Carbon monoxide (CO)	SARL/IOP/013 (Issue No:01, Issue Date – 01.03.2023)	mg/m ³	BDL (D.L – 1.1)	-

Remarks: Limits: *National Ambient air quality standards from CPCB. BDL- Below detectable limit. DL –Detectable limit

For Shrient Analytical and Research Labs Pvt. Ltd

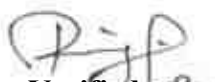
Verified



END OF THE REPORT


Authorized Signatory
S. BALAMURUGAN
Asst. Technical Manager

Please Contact:

For any Technical Issues&Complaints: technical@shrientanalytical.com

Terms and conditions:

(1) The test items will not be retained for more than 15 days from the date of issue of test report. (2) The results relate only to the items tested (3) The test report shall not be reproduced except in full without the written approval of the laboratory (4) Any use for advertising purposes must be granted in writing. This technical report may only be quoted in full. This report is the result of a single examination of the object in question and is not generally applicable evaluation of the quality of other products in regular production. For further details, please see testing and certification regulation, chapter A-3.4. (5) The correctness of the information related to sample(s) in the Test Request Form/Customer letterhead/Email is the customer's responsibility. The laboratory reports the said information in the test report and is not liable for the same.



Shrient Analytical and Research Labs Pvt. Ltd

416/15, DhargasRoad, West Tambaram, Chennai- 600045
Phone Number +91 82208 36377 Email: -info@shrientanalytical.com
www.shrientanalytical.com

TEST REPORT

Report No.	SARL/25/1081	Report Date.	07.04.2025

Customer Name & Address	Rough Stone And Gravel Quarry Of Thiru.P.Elangovan At S.F.Nos.46/1, 46/3, 46/4, 46/5, 46/6, 46/7, 46/8, 46/9, 46/11, 46/12, 47/1, 47/2, 47/4, 47/6(P), 47/7(P), 47/8, 47/9a, 47/9b(P), 47/9c(P), 47/10, 47/11a, 47/11b, 47/11c(P), 47/11d(P), 7/11e(P), 47/11f(P) Of Kalaiyarkarisalkulam Village, Aruppukottai Taluk, Virudhunagar District, Tamil Nadu State
Sample Description	AMBIENT AIR QUALITY
Sampling Procedure	IS – 5182 (Part – 14: 2000 & Part – V: Reaffirmed - 2003), CPCB Guide lines

Sample Location	A6-Pavitrarnadu village
Positioned height of Sampler	1.5 M above Ground Level

Customer Reference	By Mail	Sampling Duration	24 hrs
Sample Reference No	SARL/A/CHE-1081	Sample Received on	31.03.2025
Sample Collected by	LABORATORY	Test Commenced on	31.03.2025
Sample Collected on	25.03.2025	Test Completed on	07.04.2025
Temperature	36°C	Relative Humidity	30%
Sample Condition	Fit for Analysis		

S. No.	Parameters	Protocol	Unit	Results	*Limits
1	Particulate Matter less than 10micron size (PM ₁₀)	IS:5182: Part 23:2006	µg/m ³	53.5	100
2	Particulate Matter less than 2.5micron size (PM _{2.5})	IS 5182 (Part 24):2019	µg/m ³	24.9	60
3	Sulphur dioxide (SO ₂)	IS:5182: Part 02:2001	µg/m ³	6.1	80
4	Nitrogen Dioxide (NO ₂)	IS:5182: Part 06:2006	µg/m ³	8.9	80
5	Carbon monoxide (CO)	SARL/IOP/013 (Issue No:01, Issue Date – 01.03.2023)	mg/m ³	BDL (D.L – 1.1)	-

Remarks: Limits: *National Ambient air quality standards from CPCB. BDL- Below detectable limit. DL – Detectable limit

For Shrient Analytical and Research Labs Pvt. Ltd

Verified



Authorized Signatory
S. BALAMURUGAN
Asst. Technical Manager

END OF THE REPORT

Please Contact:

For any Technical Issues & Complaints: technical@shrientanalytical.com

Terms and conditions:

(1) The test items will not be retained for more than 15 days from the date of issue of test report. (2) The results relate only to the items tested (3) The test report shall not be reproduced except in full without the written approval of the laboratory (4) Any use for advertising purposes must be granted in writing. This technical report may only be quoted in full. This report is the result of a single examination of the object in question and is not generally applicable evaluation of the quality of other products in regular production. For further details, please see testing and certification regulation, chapter A-3.4. (5) The correctness of the information related to sample(s) in the Test Request Form/Customer letterhead/Email is the customer's responsibility. The laboratory reports the said information in the test report and is not liable for the same.

LAB SERVICES FOR:- Food, Water, Milk, Environment, Academic & Industrial Segment.
CIN : U74999TN2017PTC116807 / GST No : 33AAYCS7325R1ZA / PAN No: AAYCS7325R



Shrient Analytical and Research Labs Pvt. Ltd

416/15, DhargasRoad, West Tambaram, Chennai- 600045
Phone Number +91 82208 36377 Email: -info@shrientanalytical.com
www.shrientanalytical.com

TEST REPORT

Report No.	SARL/25/1082	Report Date.	07.04.2025

Customer Name & Address	Rough Stone And Gravel Quarry Of Thiru.P.Elangovan At S.F.Nos.46/1, 46/3, 46/4, 46/5, 46/6, 46/7, 46/8, 46/9, 46/11, 46/12, 47/1, 47/2, 47/4, 47/6(P), 47/7(P), 47/8, 47/9a, 47/9b(P), 47/9c(P), 47/10, 47/11a, 47/11b, 47/11c(P), 47/11d(P), 7/11e(P), 47/11f(P) Of Kalaiyarkarisalkulam Village, Aruppukottai Taluk, Virudhunagar District, Tamil Nadu State
Sample Description	AMBIENT AIR QUALITY
Sampling Procedure	IS – 5182 (Part – 14: 2000 & Part – V: Reaffirmed - 2003), CPCB Guide lines

Sample Location	A5-Pullaiyampalayam village
Positioned height of Sampler	1.5 M above Ground Level

Customer Reference	By Mail	Sampling Duration	24 hrs
Sample Reference No	SARL/A/CHE-1082	Sample Received on	31.03.2025
Sample Collected by	LABORATORY	Test Commenced on	31.03.2025
Sample Collected on	26.03.2025	Test Completed on	07.04.2025
Temperature	36°C	Relative Humidity	30%
Sample Condition	Fit for Analysis		

S. No.	Parameters	Protocol	Unit	Results	*Limits
1	Particulate Matter less than 10micron size (PM ₁₀)	IS:5182: Part 23:2006	µg/m ³	44.9	100
2	Particulate Matter less than 2.5micron size (PM _{2.5})	IS 5182 (Part 24):2019	µg/m ³	20.5	60
3	Sulphur dioxide (SO ₂)	IS:5182: Part 02:2001	µg/m ³	4.8	80
4	Nitrogen Dioxide (NO ₂)	IS:5182: Part 06:2006	µg/m ³	6.9	80
5	Carbon monoxide (CO)	SARL/IOP/013 (Issue No:01, Issue Date – 01.03.2023)	mg/m ³	BDL (D.L – 1.1)	-

Remarks: Limits: *National Ambient air quality standards from CPCB. BDL- Below detectable limit. DL – Detectable limit

For Shrient Analytical and Research Labs Pvt. Ltd

Verified



Authorized Signatory

S. BALAMURUGAN
Asst. Technical Manager

END OF THE REPORT

Please Contact:

For any Technical Issues & Complaints: technical@shrientanalytical.com

Terms and conditions:

(1) The test items will not be retained for more than 15 days from the date of issue of test report. (2) The results relate only to the items tested (3) The test report shall not be reproduced except in full without the written approval of the laboratory (4) Any use for advertising purposes must be granted in writing. This technical report may only be quoted in full. This report is the result of a single examination of the object in question and is not generally applicable evaluation of the quality of other products in regular production. For further details, please see testing and certification regulation, chapter A-3.4. (5) The correctness of the information related to sample(s) in the Test Request Form/Customer letterhead/Email is the customer's responsibility. The laboratory reports the said information in the test report and is not liable for the same.

LAB SERVICES FOR:- Food, Water, Milk, Environment, Academic & Industrial Segment.
CIN : U74999TN2017PTC116807 / GST No : 33AAYCS7325R1ZA / PAN No: AAYCS7325R



Shrient Analytical and Research Labs Pvt. Ltd

416/15, DhargasRoad, West Tambaram, Chennai- 600045
Phone Number +91 82208 36377 Email: -info@shrientanalytical.com
www.shrientanalytical.com

TEST REPORT

Report No.	SARL/25/1083	Report Date.	07.04.2025

Customer Name & Address	Rough Stone And Gravel Quarry Of Thiru.P.Elangovan At S.F.Nos.46/1, 46/3, 46/4, 46/5, 46/6, 46/7, 46/8, 46/9, 46/11, 46/12, 47/1, 47/2, 47/4, 47/6(P), 47/7(P), 47/8, 47/9a, 47/9b(P), 47/9c(P), 47/10, 47/11a, 47/11b, 47/11c(P), 47/11d(P), 7/11e(P), 47/11f(P) Of Kalaiyarkarisalkulam Village, Aruppukottai Taluk, Virudhunagar District, Tamil Nadu State
Sample Description	AMBIENT AIR QUALITY
Sampling Procedure	IS – 5182 (Part – 14: 2000 & Part – V: Reaffirmed - 2003), CPCB Guide lines

Sample Location	A6-Pavitriramedu village
Positioned height of Sampler	1.5 M above Ground Level

Customer Reference	By Mail	Sampling Duration	24 hrs
Sample Reference No	SARL/A/CHE-1083	Sample Received on	31.03.2025
Sample Collected by	LABORATORY	Test Commenced on	31.03.2025
Sample Collected on	26.03.2025	Test Completed on	07.04.2025
Temperature	37°C	Relative Humidity	21%
Sample Condition	Fit for Analysis		

S. No.	Parameters	Protocol	Unit	Results	*Limits
1	Particulate Matter less than 10micron size (PM ₁₀)	IS:5182: Part 23:2006	µg/m ³	50.7	100
2	Particulate Matter less than 2.5micron size (PM _{2.5})	IS 5182 (Part 24):2019	µg/m ³	23.6	60
3	Sulphur dioxide (SO ₂)	IS:5182: Part 02:2001	µg/m ³	5.4	80
4	Nitrogen Dioxide (NO ₂)	IS:5182: Part 06:2006	µg/m ³	8.1	80
5	Carbon monoxide (CO)	SARL/IOP/013 (Issue No:01, Issue Date – 01.03.2023)	mg/m ³	BDL (D.L – 1.1)	-

Remarks: Limits: *National Ambient air quality standards from CPCB. BDL- Below detectable limit. DL –Detectable limit

For Shrient Analytical and Research Labs Pvt. Ltd

Verified



Authorized Signatory
S. BALAMURUGAN
Asst. Technical Manager

END OF THE REPORT

Please Contact:

For any Technical Issues&Complaints: technical@shrientanalytical.com

Terms and conditions:

(1) The test items will not be retained for more than 15 days from the date of issue of test report. (2) The results relate only to the items tested (3) The test report shall not be reproduced except in full without the written approval of the laboratory (4) Any use for advertising purposes must be granted in writing. This technical report may only be quoted in full. This report is the result of a single examination of the object in question and is not generally applicable evaluation of the quality of other products in regular production. For further details, please see testing and certification regulation, chapter A-3.4. (5) The correctness of the information related to sample(s) in the Test Request Form/Customer letterhead/Email is the customer's responsibility. The laboratory reports the said information in the test report and is not liable for the same.

LAB SERVICES FOR:- Food, Water, Milk, Environment, Academic & Industrial Segment.

CIN : U74999TN2017PTC116807 / GST No : 33AAYCS7325R1ZA / PAN No: AAYCS7325R

Page 4 of 12



Shrient Analytical and Research Labs Pvt. Ltd

416/15, DhargasRoad, West Tambaram, Chennai- 600045
Phone Number +91 82208 36377 Email: -info@shrientanalytical.com
www.shrientanalytical.com

TEST REPORT

Report No.	SARL/25/1084	Report Date.	07.04.2025

Customer Name & Address	Rough Stone And Gravel Quarry Of Thiru.P.Elangovan At S.F.Nos.46/1, 46/3, 46/4, 46/5, 46/6, 46/7, 46/8, 46/9, 46/11, 46/12, 47/1, 47/2, 47/4, 47/6(P), 47/7(P), 47/8, 47/9a, 47/9b(P), 47/9c(P), 47/10, 47/11a, 47/11b, 47/11c(P), 47/11d(P), 7/11e(P), 47/11f(P) Of Kalaiyarkarisalkulam Village, Aruppukottai Taluk, Virudhunagar District, Tamil Nadu State
Sample Description	AMBIENT AIR QUALITY
Sampling Procedure	IS – 5182 (Part – 14: 2000 & Part – V: Reaffirmed - 2003), CPCB Guide lines

Sample Location	A3-Near Govt school, Kurumpapatti
Positioned height of Sampler	1.5 M above Ground Level

Customer Reference	By Mail	Sampling Duration	24 hrs
Sample Reference No	SARL/A/CHE-1084	Sample Received on	31.03.2025
Sample Collected by	LABORATORY	Test Commenced on	31.03.2025
Sample Collected on	27.03.2025	Test Completed on	07.04.2025
Temperature	37°C	Relative Humidity	23%
Sample Condition	Fit for Analysis		

S. No.	Parameters	Protocol	Unit	Results	*Limits
1	Particulate Matter less than 10micron size (PM ₁₀)	IS:5182: Part 23:2006	µg/m ³	50.6	100
2	Particulate Matter less than 2.5micron size (PM _{2.5})	IS 5182 (Part 24):2019	µg/m ³	23.7	60
3	Sulphur dioxide (SO ₂)	IS:5182: Part 02:2001	µg/m ³	4.7	80
4	Nitrogen Dioxide (NO ₂)	IS:5182: Part 06:2006	µg/m ³	7.2	80
5	Carbon monoxide (CO)	SARL/IOP/013 (Issue No:01, Issue Date – 01.03.2023)	mg/m ³	BDL (D.L – 1.1)	-

Remarks: Limits: *National Ambient air quality standards from CPCB. BDL- Below detectable limit. DL –Detectable limit

For Shrient Analytical and Research Labs Pvt. Ltd

Verified



END OF THE REPORT

Authorized Signatory
S. BALAMURUGAN
Asst. Technical Manager

Please Contact:

For any Technical Issues & Complaints: technical@shrientanalytical.com

Terms and conditions:

(1) The test items will not be retained for more than 15 days from the date of issue of test report. (2) The results relate only to the items tested (3) The test report shall not be reproduced except in full without the written approval of the laboratory (4) Any use for advertising purposes must be granted in writing. This technical report may only be quoted in full. This report is the result of a single examination of the object in question and is not generally applicable evaluation of the quality of other products in regular production. For further details, please see testing and certification regulation, chapter A-3.4. (5) The correctness of the information related to sample(s) in the Test Request Form/Customer letterhead/Email is the customer's responsibility. The laboratory reports the said information in the test report and is not liable for the same.

LAB SERVICES FOR:- Food, Water, Milk, Environment, Academic & Industrial Segment.

CIN : U74999TN2017PTC116807 / GST No : 33AAYCS7325R1ZA / PAN No: AAYCS7325R



Shrient Analytical and Research Labs Pvt. Ltd

416/15, DhargasRoad, West Tambaram, Chennai- 600045
Phone Number +91 82208 36377 Email: -info@shrientanalytical.com
www.shrientanalytical.com

TEST REPORT

Report No.	SARL/25/1085	Report Date.	07.04.2025

Customer Name & Address	Rough Stone And Gravel Quarry Of Thiru.P.Elangovan At S.F.Nos.46/1, 46/3, 46/4, 46/5, 46/6, 46/7, 46/8, 46/9, 46/11, 46/12, 47/1, 47/2, 47/4, 47/6(P), 47/7(P), 47/8, 47/9a, 47/9b(P), 47/9c(P), 47/10, 47/11a, 47/11b, 47/11c(P), 47/11d(P), 7/11e(P), 47/11f(P) Of Kalaiyarkarisalkulam Village, Aruppukottai Taluk, Virudhunagar District, Tamil Nadu State
Sample Description	AMBIENT AIR QUALITY
Sampling Procedure	IS – 5182 (Part – 14: 2000 & Part – V: Reaffirmed - 2003), CPCB Guide lines

Sample Location	A4-Pudukkanali village
Positioned height of Sampler	1.5 M above Ground Level

Customer Reference	By Mail	Sampling Duration	24 hrs
Sample Reference No	SARL/A/CHE-1085	Sample Received on	31.03.2025
Sample Collected by	LABORATORY	Test Commenced on	31.03.2025
Sample Collected on	27.03.2025	Test Completed on	07.04.2025
Temperature	37°C	Relative Humidity	23%
Sample Condition	Fit for Analysis		

S. No.	Parameters	Protocol	Unit	Results	*Limits
1	Particulate Matter less than 10micron size (PM ₁₀)	IS:5182: Part 23:2006	µg/m ³	52.3	100
2	Particulate Matter less than 2.5micron size (PM _{2.5})	IS 5182 (Part 24):2019	µg/m ³	24.4	60
3	Sulphur dioxide (SO ₂)	IS:5182: Part 02:2001	µg/m ³	4.9	80
4	Nitrogen Dioxide (NO ₂)	IS:5182: Part 06:2006	µg/m ³	7.6	80
5	Carbon monoxide (CO)	SARL/IOP/013 (Issue No:01, Issue Date – 01.03.2023)	mg/m ³	BDL (D.L – 1.1)	-

Remarks: Limits: *National Ambient air quality standards from CPCB. BDL- Below detectable limit. DL – Detectable limit

For Shrient Analytical and Research Labs Pvt. Ltd

Verified



Authorized Signatory
S. BALAMURUGAN
Asst. Technical Manager

END OF THE REPORT

Please Contact:

For any Technical Issues & Complaints: technical@shrientanalytical.com

Terms and conditions:

(1) The test items will not be retained for more than 15 days from the date of issue of test report. (2) The results relate only to the items tested (3) The test report shall not be reproduced except in full without the written approval of the laboratory (4) Any use for advertising purposes must be granted in writing. This technical report may only be quoted in full. This report is the result of a single examination of the object in question and is not generally applicable evaluation of the quality of other products in regular production. For further details, please see testing and certification regulation, chapter A-3.4. (5) The correctness of the information related to sample(s) in the Test Request Form/Customer letterhead/Email is the customer's responsibility. The laboratory reports the said information in the test report and is not liable for the same.

LAB SERVICES FOR:- Food, Water, Milk, Environment, Academic & Industrial Segment.
CIN : U74999TN2017PTC116807 / GST No : 33AAYCS7325R1ZA / PAN No: AAYCS7325R



Shrient Analytical and Research Labs Pvt. Ltd

416/15, DhargasRoad, West Tambaram, Chennai- 600045
Phone Number +91 82208 36377 Email: -info@shrientanalytical.com
www.shrientanalytical.com

TEST REPORT

Report No.	SARL/25/1086	Report Date.	07.04.2025

Customer Name & Address	Rough Stone And Gravel Quarry Of Thiru.P.Elangovan At S.F.Nos.46/1, 46/3, 46/4, 46/5, 46/6, 46/7, 46/8, 46/9, 46/11, 46/12, 47/1, 47/2, 47/4, 47/6(P), 47/7(P), 47/8, 47/9a, 47/9b(P), 47/9c(P), 47/10, 47/11a, 47/11b, 47/11c(P), 47/11d(P), 7/11e(P), 47/11f(P) Of Kalaiyarkarisalkulam Village, Aruppukottai Taluk, Virudhunagar District, Tamil Nadu State
Sample Description	AMBIENT AIR QUALITY
Sampling Procedure	IS – 5182 (Part – 14: 2000 & Part – V: Reaffirmed - 2003), CPCB Guide lines

Sample Location	A3-Near Govt school, Kurumpapatti
Positioned height of Sampler	1.5 M above Ground Level

Customer Reference	By Mail	Sampling Duration	24 hrs
Sample Reference No	SARL/A/CHE-1086	Sample Received on	31.03.2025
Sample Collected by	LABORATORY	Test Commenced on	31.03.2025
Sample Collected on	28.03.2025	Test Completed on	07.04.2025
Temperature	36°C	Relative Humidity	30%
Sample Condition	Fit for Analysis		

S. No.	Parameters	Protocol	Unit	Results	*Limits
1	Particulate Matter less than 10micron size (PM ₁₀)	IS:5182: Part 23:2006	µg/m ³	56.2	100
2	Particulate Matter less than 2.5micron size (PM _{2.5})	IS 5182 (Part 24):2019	µg/m ³	26.3	60
3	Sulphur dioxide (SO ₂)	IS:5182: Part 02:2001	µg/m ³	5.5	80
4	Nitrogen Dioxide (NO ₂)	IS:5182: Part 06:2006	µg/m ³	8.8	80
5	Carbon monoxide (CO)	SARL/IOP/013 (Issue No:01, Issue Date – 01.03.2023)	mg/m ³	BDL (D.L – 1.1)	-

Remarks: Limits: *National Ambient air quality standards from CPCB. BDL- Below detectable limit. DL –Detectable limit

For Shrient Analytical and Research Labs Pvt. Ltd


Verified



END OF THE REPORT


Authorized Signatory
S. BALAMURUGAN
Asst. Technical Manager

Please Contact:

For any Technical Issues&Complaints: technical@shrientanalytical.com

Terms and conditions:

(1) The test items will not be retained for more than 15 days from the date of issue of test report. (2) The results relate only to the items tested (3) The test report shall not be reproduced except in full without the written approval of the laboratory (4) Any use for advertising purposes must be granted in writing. This technical report may only be quoted in full. This report is the result of a single examination of the object in question and is not generally applicable evaluation of the quality of other products in regular production. For further details, please see testing and certification regulation, chapter A-3.4. (5) The correctness of the information related to sample(s) in the Test Request Form/Customer letterhead/Email is the customer's responsibility. The laboratory reports the said information in the test report and is not liable for the same.



Shrient Analytical and Research Labs Pvt. Ltd

416/15, DhargasRoad, West Tambaram, Chennai- 600045
Phone Number +91 82208 36377 Email: -info@shrientanalytical.com
www.shrientanalytical.com

TEST REPORT

Report No.	SARL/25/1087	Report Date.	07.04.2025

Customer Name & Address	Rough Stone And Gravel Quarry Of Thiru.P.Elangovan At S.F.Nos.46/1, 46/3, 46/4, 46/5, 46/6, 46/7, 46/8, 46/9, 46/11, 46/12, 47/1, 47/2, 47/4, 47/6(P), 47/7(P), 47/8, 47/9a, 47/9b(P), 47/9c(P), 47/10, 47/11a, 47/11b, 47/11c(P), 47/11d(P), 7/11e(P), 47/11f(P) Of Kalaiyarkarisalkulam Village, Aruppukottai Taluk, Virudhunagar District, Tamil Nadu State
Sample Description	AMBIENT AIR QUALITY
Sampling Procedure	IS – 5182 (Part – 14: 2000 & Part – V: Reaffirmed - 2003), CPCB Guide lines


Sample Location	A4-Pudukkanali village
Positioned height of Sampler	1.5 M above Ground Level

Customer Reference	By Mail	Sampling Duration	24 hrs
Sample Reference No	SARL/A/CHE-1087	Sample Received on	31.03.2025
Sample Collected by	LABORATORY	Test Commenced on	31.03.2025
Sample Collected on	28.03.2025	Test Completed on	07.04.2025
Temperature	36°C	Relative Humidity	30%
Sample Condition	Fit for Analysis		

S. No.	Parameters	Protocol	Unit	Results	*Limits
1	Particulate Matter less than 10micron size (PM ₁₀)	IS:5182: Part 23:2006	µg/m ³	59.5	100
2	Particulate Matter less than 2.5micron size (PM _{2.5})	IS 5182 (Part 24):2019	µg/m ³	27.8	60
3	Sulphur dioxide (SO ₂)	IS:5182: Part 02:2001	µg/m ³	5.8	80
4	Nitrogen Dioxide (NO ₂)	IS:5182: Part 06:2006	µg/m ³	8.6	80
5	Carbon monoxide (CO)	SARL/IOP/013 (Issue No:01, Issue Date – 01.03.2023)	mg/m ³	BDL (D.L – 1.1)	-

Remarks: Limits: *National Ambient air quality standards from CPCB. BDL- Below detectable limit. DL – Detectable limit

For Shrient Analytical and Research Labs Pvt. Ltd

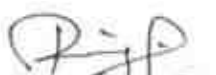
Verified




Authorized Signatory
S. BALAMURUGAN
Asst. Technical Manager

END OF THE REPORT

Please Contact:

For any Technical Issues & Complaints: technical@shrientanalytical.com

Terms and conditions:

(1) The test items will not be retained for more than 15 days from the date of issue of test report. (2) The results relate only to the items tested (3) The test report shall not be reproduced except in full without the written approval of the laboratory (4) Any use for advertising purposes must be granted in writing. This technical report may only be quoted in full. This report is the result of a single examination of the object in question and is not generally applicable evaluation of the quality of other products in regular production. For further details, please see testing and certification regulation, chapter A-3.4. (5) The correctness of the information related to sample(s) in the Test Request Form/Customer letterhead/Email is the customer's responsibility. The laboratory reports the said information in the test report and is not liable for the same.

LAB SERVICES FOR:- Food, Water, Milk, Environment, Academic & Industrial Segment.
CIN : U74999TN2017PTC116807 / GST No : 33AAYCS7325R1ZA / PAN No: AAYCS7325R



Shrient Analytical and Research Labs Pvt. Ltd

416/15, DhargasRoad, West Tambaram, Chennai- 600045
Phone Number +91 82208 36377 Email: -info@shrientanalytical.com
www.shrientanalytical.com

TEST REPORT

Report No.	SARL/25/1088	Report Date.	07.04.2025

Customer Name & Address	Rough Stone And Gravel Quarry Of Thiru.P.Elangovan At S.F.Nos.46/1, 46/3, 46/4, 46/5, 46/6, 46/7, 46/8, 46/9, 46/11, 46/12, 47/1, 47/2, 47/4, 47/6(P), 47/7(P), 47/8, 47/9a, 47/9b(P), 47/9c(P), 47/10, 47/11a, 47/11b, 47/11c(P), 47/11d(P), 7/11e(P), 47/11f(P) Of Kalaiyarkarisalkulam Village, Aruppukottai Taluk, Virudhunagar District, Tamil Nadu State
Sample Description	AMBIENT AIR QUALITY
Sampling Procedure	IS – 5182 (Part – 14: 2000 & Part – V: Reaffirmed - 2003), CPCB Guide lines

Sample Location	A1-Project site core zone
Positioned height of Sampler	1.5 M above Ground Level

Customer Reference	By Mail	Sampling Duration	24 hrs
Sample Reference No	SARL/A/CHE-1088	Sample Received on	31.03.2025
Sample Collected by	LABORATORY	Test Commenced on	31.03.2025
Sample Collected on	29.03.2025	Test Completed on	07.04.2025
Temperature	36°C	Relative Humidity	30%
Sample Condition	Fit for Analysis		

S. No.	Parameters	Protocol	Unit	Results	*Limits
1	Particulate Matter less than 10micron size (PM ₁₀)	IS:5182: Part 23:2006	µg/m ³	58.3	100
2	Particulate Matter less than 2.5micron size (PM _{2.5})	IS 5182 (Part 24):2019	µg/m ³	27.1	60
3	Sulphur dioxide (SO ₂)	IS:5182: Part 02:2001	µg/m ³	5.5	80
4	Nitrogen Dioxide (NO ₂)	IS:5182: Part 06:2006	µg/m ³	8.8	80
5	Carbon monoxide (CO)	SARL/IOP/013 (Issue No:01, Issue Date – 01.03.2023)	mg/m ³	BDL (D.L – 1.1)	-

Remarks: Limits: *National Ambient air quality standards from CPCB. BDL- Below detectable limit. DL –Detectable limit

For Shrient Analytical and Research Labs Pvt. Ltd

Verified



END OF THE REPORT

Authorized Signatory
S. BALAMURUGAN
Asst. Technical Manager

Please Contact:

For any Technical Issues&Complaints: technical@shrientanalytical.com

Terms and conditions:

(1) The test items will not be retained for more than 15 days from the date of issue of test report. (2) The results relate only to the items tested (3) The test report shall not be reproduced except in full without the written approval of the laboratory (4) Any use for advertising purposes must be granted in writing. This technical report may only be quoted in full. This report is the result of a single examination of the object in question and is not generally applicable evaluation of the quality of other products in regular production. For further details, please see testing and certification regulation, chapter A-3.4. (5) The correctness of the information related to sample(s) in the Test Request Form/Customer letterhead/Email is the customer's responsibility. The laboratory reports the said information in the test report and is not liable for the same.



Shrient Analytical and Research Labs Pvt. Ltd

416/15, DhargasRoad, West Tambaram, Chennai- 600045
Phone Number +91 82208 36377 Email: -info@shrientanalytical.com
www.shrientanalytical.com

TEST REPORT

Report No.	SARL/25/1089	Report Date.	07.04.2025

Customer Name & Address	Rough Stone And Gravel Quarry Of Thiru.P.Elangovan At S.F.Nos.46/1, 46/3, 46/4, 46/5, 46/6, 46/7, 46/8, 46/9, 46/11, 46/12, 47/1, 47/2, 47/4, 47/6(P), 47/7(P), 47/8, 47/9a, 47/9b(P), 47/9c(P), 47/10, 47/11a, 47/11b, 47/11c(P), 47/11d(P), 7/11e(P), 47/11f(P) Of Kalaiyarkarisalkulam Village, Aruppukottai Taluk, Virudhunagar District, Tamil Nadu State
Sample Description	AMBIENT AIR QUALITY
Sampling Procedure	IS – 5182 (Part – 14: 2000 & Part – V: Reaffirmed - 2003), CPCB Guide lines

Sample Location	A2-Punnamadupalayam village
Positioned height of Sampler	1.5 M above Ground Level

Customer Reference	By Mail	Sampling Duration	24 hrs
Sample Reference No	SARL/A/CHE-1089	Sample Received on	31.03.2025
Sample Collected by	LABORATORY	Test Commenced on	31.03.2025
Sample Collected on	29.03.2025	Test Completed on	07.04.2025
Temperature	35°C	Relative Humidity	30%
Sample Condition	Fit for Analysis		

S. No.	Parameters	Protocol	Unit	Results	*Limits
1	Particulate Matter less than 10micron size (PM ₁₀)	IS:5182: Part 23:2006	µg/m ³	60.1	100
2	Particulate Matter less than 2.5micron size (PM _{2.5})	IS 5182 (Part 24):2019	µg/m ³	28.2	60
3	Sulphur dioxide (SO ₂)	IS:5182: Part 02:2001	µg/m ³	6.4	80
4	Nitrogen Dioxide (NO ₂)	IS:5182: Part 06:2006	µg/m ³	9.2	80
5	Carbon monoxide (CO)	SARL/IOP/013 (Issue No:01, Issue Date – 01.03.2023)	mg/m ³	BDL (D.L – 1.1)	-

Remarks: Limits: *National Ambient air quality standards from CPCB. BDL- Below detectable limit. DL –Detectable limit

For Shrient Analytical and Research Labs Pvt. Ltd

Verified



END OF THE REPORT

Authorized Signatory
S. BALAMURUGAN
Asst. Technical Manager

Please Contact:

For any Technical Issues&Complaints: technical@shrientanalytical.com

Terms and conditions:

(1) The test items will not be retained for more than 15 days from the date of issue of test report. (2) The results relate only to the items tested (3) The test report shall not be reproduced except in full without the written approval of the laboratory (4) Any use for advertising purposes must be granted in writing. This technical report may only be quoted in full. This report is the result of a single examination of the object in question and is not generally applicable evaluation of the quality of other products in regular production. For further details, please see testing and certification regulation, chapter A-3.4. (5) The correctness of the information related to sample(s) in the Test Request Form/Customer letterhead/Email is the customer's responsibility. The laboratory reports the said information in the test report and is not liable for the same.

LAB SERVICES FOR:- Food, Water, Milk, Environment, Academic & Industrial Segment.
CIN : U74999TN2017PTC116807 / GST No : 33AAYCS7325R1ZA / PAN No: AAYCS7325R



Shrient Analytical and Research Labs Pvt. Ltd

416/15, DhargasRoad, West Tambaram, Chennai- 600045
Phone Number +91 82208 36377 Email: -info@shrientanalytical.com
www.shrientanalytical.com

TEST REPORT

Report No.	SARL/25/1090	Report Date.	07.04.2025

Customer Name & Address	Rough Stone And Gravel Quarry Of Thiru.P.Elangovan At S.F.Nos.46/1, 46/3, 46/4, 46/5, 46/6, 46/7, 46/8, 46/9, 46/11, 46/12, 47/1, 47/2, 47/4, 47/6(P), 47/7(P), 47/8, 47/9a, 47/9b(P), 47/9c(P), 47/10, 47/11a, 47/11b, 47/11c(P), 47/11d(P), 7/11e(P), 47/11f(P) Of Kalaiyarkarisalkulam Village, Aruppukottai Taluk, Virudhunagar District, Tamil Nadu State
Sample Description	AMBIENT AIR QUALITY
Sampling Procedure	IS – 5182 (Part – 14: 2000 & Part – V: Reaffirmed - 2003), CPCB Guide lines

Sample Location	A1-Project site core zone
Positioned height of Sampler	1.5 M above Ground Level

Customer Reference	By Mail	Sampling Duration	24 hrs
Sample Reference No	SARL/A/CHE-1090	Sample Received on	31.03.2025
Sample Collected by	LABORATORY	Test Commenced on	31.03.2025
Sample Collected on	30.03.2025	Test Completed on	07.04.2025
Temperature	35°C	Relative Humidity	30%
Sample Condition	Fit for Analysis		

S. No.	Parameters	Protocol	Unit	Results	*Limits
1	Particulate Matter less than 10micron size (PM ₁₀)	IS:5182: Part 23:2006	µg/m ³	63.2	100
2	Particulate Matter less than 2.5micron size (PM _{2.5})	IS 5182 (Part 24):2019	µg/m ³	29.3	60
3	Sulphur dioxide (SO ₂)	IS:5182: Part 02:2001	µg/m ³	6.1	80
4	Nitrogen Dioxide (NO ₂)	IS:5182: Part 06:2006	µg/m ³	9.4	80
5	Carbon monoxide (CO)	SARL/IOP/013 (Issue No:01, Issue Date – 01.03.2023)	mg/m ³	BDL (D.L – 1.1)	-

Remarks: Limits: *National Ambient air quality standards from CPCB. BDL- Below detectable limit. DL –Detectable limit

For Shrient Analytical and Research Labs Pvt. Ltd

Verified



END OF THE REPORT

Authorized Signatory
S. BALAMURUGAN
Asst. Technical Manager

Please Contact:

For any Technical Issues&Complaints: technical@shrientanalytical.com

Terms and conditions:

(1) The test items will not be retained for more than 15 days from the date of issue of test report. (2) The results relate only to the items tested (3) The test report shall not be reproduced except in full without the written approval of the laboratory (4) Any use for advertising purposes must be granted in writing. This technical report may only be quoted in full. This report is the result of a single examination of the object in question and is not generally applicable evaluation of the quality of other products in regular production. For further details, please see testing and certification regulation, chapter A-3.4. (5) The correctness of the information related to sample(s) in the Test Request Form/Customer letterhead/Email is the customer's responsibility. The laboratory reports the said information in the test report and is not liable for the same.

LAB SERVICES FOR:- Food, Water, Milk, Environment, Academic & Industrial Segment.

CIN : U74999TN2017PTC116807 / GST No : 33AAYCS7325R1ZA / PAN No: AAYCS7325R

Page 11 of 12



Shrient Analytical and Research Labs Pvt. Ltd

416/15, DhargasRoad, West Tambaram, Chennai- 600045
Phone Number +91 82208 36377 Email: -info@shrientanalytical.com
www.shrientanalytical.com

TEST REPORT

Report No.	SARL/25/1091	Report Date.	07.04.2025

Customer Name & Address	Rough Stone And Gravel Quarry Of Thiru.P.Elangovan At S.F.Nos.46/1, 46/3, 46/4, 46/5, 46/6, 46/7, 46/8, 46/9, 46/11, 46/12, 47/1, 47/2, 47/4, 47/6(P), 47/7(P), 47/8, 47/9a, 47/9b(P), 47/9c(P), 47/10, 47/11a, 47/11b, 47/11c(P), 47/11d(P), 7/11e(P), 47/11f(P) Of Kalaiyarkarisalkulam Village, Aruppukottai Taluk, Virudhunagar District, Tamil Nadu State
Sample Description	AMBIENT AIR QUALITY
Sampling Procedure	IS – 5182 (Part – 14: 2000 & Part – V: Reaffirmed - 2003), CPCB Guide lines

Sample Location	A2-Punnamadupalayam village
Positioned height of Sampler	1.5 M above Ground Level

Customer Reference	By Mail	Sampling Duration	24 hrs
Sample Reference No	SARL/A/CHE-1091	Sample Received on	31.03.2025
Sample Collected by	LABORATORY	Test Commenced on	31.03.2025
Sample Collected on	30.03.2025	Test Completed on	07.04.2025
Temperature	35°C	Relative Humidity	30%
Sample Condition	Fit for Analysis		

S. No.	Parameters	Protocol	Unit	Results	*Limits
1	Particulate Matter less than 10micron size (PM ₁₀)	IS:5182: Part 23:2006	µg/m ³	55.2	100
2	Particulate Matter less than 2.5micron size (PM _{2.5})	IS 5182 (Part 24):2019	µg/m ³	25.7	60
3	Sulphur dioxide (SO ₂)	IS:5182: Part 02:2001	µg/m ³	5.6	80
4	Nitrogen Dioxide (NO ₂)	IS:5182: Part 06:2006	µg/m ³	8.2	80
5	Carbon monoxide (CO)	SARL/IOP/013 (Issue No:01, Issue Date – 01.03.2023)	mg/m ³	BDL (D.L – 1.1)	-

Remarks: Limits: *National Ambient air quality standards from CPCB. BDL- Below detectable limit. DL –Detectable limit

For Shrient Analytical and Research Labs Pvt. Ltd

Verified



END OF THE REPORT

Authorized Signatory
S. BALAMURUGAN
Asst. Technical Manager

Please Contact:

For any Technical Issues&Complaints: technical@shrientanalytical.com

Terms and conditions:

(1) The test items will not be retained for more than 15 days from the date of issue of test report. (2) The results relate only to the items tested (3) The test report shall not be reproduced except in full without the written approval of the laboratory (4) Any use for advertising purposes must be granted in writing. This technical report may only be quoted in full. This report is the result of a single examination of the object in question and is not generally applicable evaluation of the quality of other products in regular production. For further details, please see testing and certification regulation, chapter A-3.4. (5) The correctness of the information related to sample(s) in the Test Request Form/Customer letterhead/Email is the customer's responsibility. The laboratory reports the said information in the test report and is not liable for the same.



Shrient Analytical and Research Labs Pvt. Ltd

416/15, DhargasRoad, West Tambaram, Chennai- 600045
Phone Number +91 82208 36377 Email: -info@shrientanalytical.com
www.shrientanalytical.com

TEST REPORT

Report No.	SARL/25/1128	Report Date.	14.04.2025

Customer Name & Address	Rough Stone And Gravel Quarry Of Thiru.P.Elangovan At S.F.Nos.46/1, 46/3, 46/4, 46/5, 46/6, 46/7, 46/8, 46/9, 46/11, 46/12, 47/1, 47/2, 47/4, 47/6(P), 47/7(P), 47/8, 47/9a, 47/9b(P), 47/9c(P), 47/10, 47/11a, 47/11b, 47/11c(P), 47/11d(P), 7/11e(P), 47/11f(P) Of Kalaiyarkarisalkulam Village, Aruppukottai Taluk, Virudhunagar District, Tamil Nadu State
Sample Description	AMBIENT AIR QUALITY
Sampling Procedure	IS – 5182 (Part – 14: 2000 & Part – V: Reaffirmed - 2003), CPCB Guide lines


Sample Location	A1-Project site core zone
Positioned height of Sampler	1.5 M above Ground Level

Customer Reference	By Mail	Sampling Duration	24 hrs
Sample Reference No	SARL/A/CHE-1128	Sample Received on	07.04.2025
Sample Collected by	LABORATORY	Test Commenced on	07.04.2025
Sample Collected on	01.04.2025	Test Completed on	14.04.2025
Temperature	36°C	Relative Humidity	25%
Sample Condition	Fit for Analysis		

S. No.	Parameters	Protocol	Unit	Results	*Limits
1	Particulate Matter less than 10micron size (PM ₁₀)	IS:5182: Part 23:2006	µg/m ³	71.1	100
2	Particulate Matter less than 2.5micron size (PM _{2.5})	IS 5182 (Part 24):2019	µg/m ³	33.1	60
3	Sulphur dioxide (SO ₂)	IS:5182: Part 02:2001	µg/m ³	7.1	80
4	Nitrogen Dioxide (NO ₂)	IS:5182: Part 06:2006	µg/m ³	10.5	80
5	Carbon monoxide (CO)	SARL/IOP/013 (Issue No:01, Issue Date – 01.03.2023)	mg/m ³	BDL(D.L – 1.1)	-

Remarks: Limits: *National Ambient air quality standards from CPCB. BDL- Below detectable limit. DL –Detectable limit

For Shrient Analytical and Research Labs Pvt. Ltd

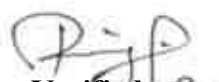
Verified



END OF THE REPORT


Authorized Signatory
S. BALAMURUGAN
Asst. Technical Manager

Please Contact:

For any Technical Issues&Complaints: technical@shrientanalytical.com

Terms and conditions:

(1) The test items will not be retained for more than 15 days from the date of issue of test report. (2) The results relate only to the items tested (3) The test report shall not be reproduced except in full without the written approval of the laboratory (4) Any use for advertising purposes must be granted in writing. This technical report may only be quoted in full. This report is the result of a single examination of the object in question and is not generally applicable evaluation of the quality of other products in regular production. For further details, please see testing and certification regulation, chapter A-3.4. (5) The correctness of the information related to sample(s) in the Test Request Form/Customer letterhead/Email is the customer's responsibility. The laboratory reports the said information in the test report and is not liable for the same.



Shrient Analytical and Research Labs Pvt. Ltd

416/15, DhargasRoad, West Tambaram, Chennai- 600045
Phone Number +91 82208 36377 Email: -info@shrientanalytical.com
www.shrientanalytical.com

TEST REPORT

Report No.	SARL/25/1129	Report Date.	14.04.2025

Customer Name & Address	Rough Stone And Gravel Quarry Of Thiru.P.Elangovan At S.F.Nos.46/1, 46/3, 46/4, 46/5, 46/6, 46/7, 46/8, 46/9, 46/11, 46/12, 47/1, 47/2, 47/4, 47/6(P), 47/7(P), 47/8, 47/9a, 47/9b(P), 47/9c(P), 47/10, 47/11a, 47/11b, 47/11c(P), 47/11d(P), 7/11e(P), 47/11f(P) Of Kalaiyarkarisalkulam Village, Aruppukottai Taluk, Virudhunagar District, Tamil Nadu State
Sample Description	AMBIENT AIR QUALITY
Sampling Procedure	IS – 5182 (Part – 14: 2000 & Part – V: Reaffirmed - 2003), CPCB Guide lines

Sample Location	A2-Punnamadupalayam village
Positioned height of Sampler	1.5 M above Ground Level

Customer Reference	By Mail	Sampling Duration	24 hrs
Sample Reference No	SARL/A/CHE-1129	Sample Received on	07.04.2025
Sample Collected by	LABORATORY	Test Commenced on	07.04.2025
Sample Collected on	01.04.2025	Test Completed on	14.04.2025
Temperature	36°C	Relative Humidity	25%
Sample Condition	Fit for Analysis		

S. No.	Parameters	Protocol	Unit	Results	*Limits
1	Particulate Matter less than 10micron size (PM ₁₀)	IS:5182: Part 23:2006	µg/m ³	62.6	100
2	Particulate Matter less than 2.5micron size (PM _{2.5})	IS 5182 (Part 24):2019	µg/m ³	29.4	60
3	Sulphur dioxide (SO ₂)	IS:5182: Part 02:2001	µg/m ³	6.7	80
4	Nitrogen Dioxide (NO ₂)	IS:5182: Part 06:2006	µg/m ³	10.2	80
5	Carbon monoxide (CO)	SARL/IOP/013 (Issue No:01, Issue Date – 01.03.2023)	mg/m ³	BDL (D.L – 1.1)	-

Remarks: Limits: *National Ambient air quality standards from CPCB. BDL- Below detectable limit. DL – Detectable limit

For Shrient Analytical and Research Labs Pvt. Ltd

Verified



Authorized Signatory
S. BALAMURUGAN
Asst. Technical Manager

END OF THE REPORT

Please Contact:

For any Technical Issues & Complaints: technical@shrientanalytical.com

Terms and conditions:

(1) The test items will not be retained for more than 15 days from the date of issue of test report. (2) The results relate only to the items tested (3) The test report shall not be reproduced except in full without the written approval of the laboratory (4) Any use for advertising purposes must be granted in writing. This technical report may only be quoted in full. This report is the result of a single examination of the object in question and is not generally applicable evaluation of the quality of other products in regular production. For further details, please see testing and certification regulation, chapter A-3.4. (5) The correctness of the information related to sample(s) in the Test Request Form/Customer letterhead/Email is the customer's responsibility. The laboratory reports the said information in the test report and is not liable for the same.

LAB SERVICES FOR:- Food, Water, Milk, Environment, Academic & Industrial Segment.
CIN : U74999TN2017PTC116807 / GST No : 33AAYCS7325R1ZA / PAN No: AAYCS7325R



Shrient Analytical and Research Labs Pvt. Ltd

416/15, DhargasRoad, West Tambaram, Chennai- 600045
Phone Number +91 82208 36377 Email: -info@shrientanalytical.com
www.shrientanalytical.com

TEST REPORT

Report No.	SARL/25/1130	Report Date.	14.04.2025

Customer Name & Address	Rough Stone And Gravel Quarry Of Thiru.P.Elangovan At S.F.Nos.46/1, 46/3, 46/4, 46/5, 46/6, 46/7, 46/8, 46/9, 46/11, 46/12, 47/1, 47/2, 47/4, 47/6(P), 47/7(P), 47/8, 47/9a, 47/9b(P), 47/9c(P), 47/10, 47/11a, 47/11b, 47/11c(P), 47/11d(P), 7/11e(P), 47/11f(P) Of Kalaiyarkarisalkulam Village, Aruppukottai Taluk, Virudhunagar District, Tamil Nadu State
Sample Description	AMBIENT AIR QUALITY
Sampling Procedure	IS – 5182 (Part – 14: 2000 & Part – V: Reaffirmed - 2003), CPCB Guide lines


Sample Location	A1-Project site core zone
Positioned height of Sampler	1.5 M above Ground Level

Customer Reference	By Mail	Sampling Duration	24 hrs
Sample Reference No	SARL/A/CHE-1130	Sample Received on	07.04.2025
Sample Collected by	LABORATORY	Test Commenced on	07.04.2025
Sample Collected on	02.04.2025	Test Completed on	14.04.2025
Temperature	36°C	Relative Humidity	27%
Sample Condition	Fit for Analysis		

S. No.	Parameters	Protocol	Unit	Results	*Limits
1	Particulate Matter less than 10micron size (PM ₁₀)	IS:5182: Part 23:2006	µg/m ³	65.4	100
2	Particulate Matter less than 2.5micron size (PM _{2.5})	IS 5182 (Part 24):2019	µg/m ³	30.1	60
3	Sulphur dioxide (SO ₂)	IS:5182: Part 02:2001	µg/m ³	6.4	80
4	Nitrogen Dioxide (NO ₂)	IS:5182: Part 06:2006	µg/m ³	9.8	80
5	Carbon monoxide (CO)	SARL/IOP/013 (Issue No:01, Issue Date – 01.03.2023)	mg/m ³	BDL (D.L – 1.1)	-

Remarks: Limits: *National Ambient air quality standards from CPCB. BDL- Below detectable limit. DL –Detectable limit

For Shrient Analytical and Research Labs Pvt. Ltd

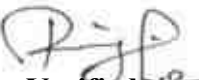
Verified



END OF THE REPORT


Authorized Signatory
S. BALAMURUGAN
Asst. Technical Manager

Please Contact:

For any Technical Issues&Complaints: technical@shrientanalytical.com

Terms and conditions:

(1) The test items will not be retained for more than 15 days from the date of issue of test report. (2) The results relate only to the items tested (3) The test report shall not be reproduced except in full without the written approval of the laboratory (4) Any use for advertising purposes must be granted in writing. This technical report may only be quoted in full. This report is the result of a single examination of the object in question and is not generally applicable evaluation of the quality of other products in regular production. For further details, please see testing and certification regulation, chapter A-3.4. (5) The correctness of the information related to sample(s) in the Test Request Form/Customer letterhead/Email is the customer's responsibility. The laboratory reports the said information in the test report and is not liable for the same.



Shrient Analytical and Research Labs Pvt. Ltd

416/15, DhargasRoad, West Tambaram, Chennai- 600045
Phone Number +91 82208 36377 Email: -info@shrientanalytical.com
www.shrientanalytical.com

TEST REPORT

Report No.	SARL/25/1131	Report Date.	14.04.2025

Customer Name & Address	Rough Stone And Gravel Quarry Of Thiru.P.Elangovan At S.F.Nos.46/1, 46/3, 46/4, 46/5, 46/6, 46/7, 46/8, 46/9, 46/11, 46/12, 47/1, 47/2, 47/4, 47/6(P), 47/7(P), 47/8, 47/9a, 47/9b(P), 47/9c(P), 47/10, 47/11a, 47/11b, 47/11c(P), 47/11d(P), 7/11e(P), 47/11f(P) Of Kalaiyarkarisalkulam Village, Aruppukottai Taluk, Virudhunagar District, Tamil Nadu State
Sample Description	AMBIENT AIR QUALITY
Sampling Procedure	IS – 5182 (Part – 14: 2000 & Part – V: Reaffirmed - 2003), CPCB Guide lines

Sample Location	A2-Punnamadupalayam village
Positioned height of Sampler	1.5 M above Ground Level

Customer Reference	By Mail	Sampling Duration	24 hrs
Sample Reference No	SARL/A/CHE-1131	Sample Received on	07.04.2025
Sample Collected by	LABORATORY	Test Commenced on	07.04.2025
Sample Collected on	02.04.2025	Test Completed on	14.04.2025
Temperature	34°C	Relative Humidity	28%
Sample Condition	Fit for Analysis		

S. No.	Parameters	Protocol	Unit	Results	*Limits
1	Particulate Matter less than 10micron size (PM ₁₀)	IS:5182: Part 23:2006	µg/m ³	56.4	100
2	Particulate Matter less than 2.5micron size (PM _{2.5})	IS 5182 (Part 24):2019	µg/m ³	26.5	60
3	Sulphur dioxide (SO ₂)	IS:5182: Part 02:2001	µg/m ³	5.8	80
4	Nitrogen Dioxide (NO ₂)	IS:5182: Part 06:2006	µg/m ³	8.4	80
5	Carbon monoxide (CO)	SARL/IOP/013 (Issue No:01, Issue Date – 01.03.2023)	mg/m ³	BDL (D.L – 1.1)	-

Remarks: Limits: *National Ambient air quality standards from CPCB. BDL- Below detectable limit. DL –Detectable limit

For Shrient Analytical and Research Labs Pvt. Ltd

Verified



END OF THE REPORT

Authorized Signatory
S. BALAMURUGAN
Asst. Technical Manager

Please Contact:

For any Technical Issues & Complaints: technical@shrientanalytical.com

Terms and conditions:

(1) The test items will not be retained for more than 15 days from the date of issue of test report. (2) The results relate only to the items tested (3) The test report shall not be reproduced except in full without the written approval of the laboratory (4) Any use for advertising purposes must be granted in writing. This technical report may only be quoted in full. This report is the result of a single examination of the object in question and is not generally applicable evaluation of the quality of other products in regular production. For further details, please see testing and certification regulation, chapter A-3.4. (5) The correctness of the information related to sample(s) in the Test Request Form/Customer letterhead/Email is the customer's responsibility. The laboratory reports the said information in the test report and is not liable for the same.



Shrient Analytical and Research Labs Pvt. Ltd

416/15, DhargasRoad, West Tambaram, Chennai- 600045
Phone Number +91 82208 36377 Email: -info@shrientanalytical.com
www.shrientanalytical.com

TEST REPORT

Report No.	SARL/25/1132	Report Date.	14.04.2025

Customer Name & Address	Rough Stone And Gravel Quarry Of Thiru.P.Elangovan At S.F.Nos.46/1, 46/3, 46/4, 46/5, 46/6, 46/7, 46/8, 46/9, 46/11, 46/12, 47/1, 47/2, 47/4, 47/6(P), 47/7(P), 47/8, 47/9a, 47/9b(P), 47/9c(P), 47/10, 47/11a, 47/11b, 47/11c(P), 47/11d(P), 7/11e(P), 47/11f(P) Of Kalaiyarkarisalkulam Village, Aruppukottai Taluk, Virudhunagar District, Tamil Nadu State
Sample Description	AMBIENT AIR QUALITY
Sampling Procedure	IS – 5182 (Part – 14: 2000 & Part – V: Reaffirmed - 2003), CPCB Guide lines

Sample Location	A3-Near Govt school, Kurumpapatti
Positioned height of Sampler	1.5 M above Ground Level

Customer Reference	By Mail	Sampling Duration	24 hrs
Sample Reference No	SARL/A/CHE-1132	Sample Received on	07.04.2025
Sample Collected by	LABORATORY	Test Commenced on	07.04.2025
Sample Collected on	03.04.2025	Test Completed on	14.04.2025
Temperature	34°C	Relative Humidity	28%
Sample Condition	Fit for Analysis		

S. No.	Parameters	Protocol	Unit	Results	*Limits
1	Particulate Matter less than 10micron size (PM ₁₀)	IS:5182: Part 23:2006	µg/m ³	65.3	100
2	Particulate Matter less than 2.5micron size (PM _{2.5})	IS 5182 (Part 24):2019	µg/m ³	30.6	60
3	Sulphur dioxide (SO ₂)	IS:5182: Part 02:2001	µg/m ³	6.8	80
4	Nitrogen Dioxide (NO ₂)	IS:5182: Part 06:2006	µg/m ³	11.4	80
5	Carbon monoxide (CO)	SARL/IOP/013 (Issue No:01, Issue Date – 01.03.2023)	mg/m ³	BDL (D.L – 1.1)	-

Remarks: Limits: *National Ambient air quality standards from CPCB. BDL- Below detectable limit. DL – Detectable limit

For Shrient Analytical and Research Labs Pvt. Ltd

Verified



END OF THE REPORT

Authorized Signatory
S. BALAMURUGAN
Asst. Technical Manager

Please Contact:

For any Technical Issues & Complaints: technical@shrientanalytical.com

Terms and conditions:

(1) The test items will not be retained for more than 15 days from the date of issue of test report. (2) The results relate only to the items tested (3) The test report shall not be reproduced except in full without the written approval of the laboratory (4) Any use for advertising purposes must be granted in writing. This technical report may only be quoted in full. This report is the result of a single examination of the object in question and is not generally applicable evaluation of the quality of other products in regular production. For further details, please see testing and certification regulation, chapter A-3.4. (5) The correctness of the information related to sample(s) in the Test Request Form/Customer letterhead/Email is the customer's responsibility. The laboratory reports the said information in the test report and is not liable for the same.

LAB SERVICES FOR:- Food, Water, Milk, Environment, Academic & Industrial Segment.
CIN : U74999TN2017PTC116807 / GST No : 33AAYCS7325R1ZA / PAN No: AAYCS7325R



Shrient Analytical and Research Labs Pvt. Ltd

416/15, DhargasRoad, West Tambaram, Chennai- 600045
Phone Number +91 82208 36377 Email: -info@shrientanalytical.com
www.shrientanalytical.com

TEST REPORT

Report No.	SARL/25/1133	Report Date.	14.04.2025

Customer Name & Address	Rough Stone And Gravel Quarry Of Thiru.P.Elangovan At S.F.Nos.46/1, 46/3, 46/4, 46/5, 46/6, 46/7, 46/8, 46/9, 46/11, 46/12, 47/1, 47/2, 47/4, 47/6(P), 47/7(P), 47/8, 47/9a, 47/9b(P), 47/9c(P), 47/10, 47/11a, 47/11b, 47/11c(P), 47/11d(P), 7/11e(P), 47/11f(P) Of Kalaiyarkarisalkulam Village, Aruppukottai Taluk, Virudhunagar District, Tamil Nadu State
Sample Description	AMBIENT AIR QUALITY
Sampling Procedure	IS – 5182 (Part – 14: 2000 & Part – V: Reaffirmed - 2003), CPCB Guide lines

Sample Location	A4-Pudukkanali village
Positioned height of Sampler	1.5 M above Ground Level

Customer Reference	By Mail	Sampling Duration	24 hrs
Sample Reference No	SARL/A/CHE-1133	Sample Received on	07.04.2025
Sample Collected by	LABORATORY	Test Commenced on	07.04.2025
Sample Collected on	03.04.2025	Test Completed on	14.04.2025
Temperature	36°C	Relative Humidity	27%
Sample Condition	Fit for Analysis		

S. No.	Parameters	Protocol	Unit	Results	*Limits
1	Particulate Matter less than 10micron size (PM ₁₀)	IS:5182: Part 23:2006	µg/m ³	66.6	100
2	Particulate Matter less than 2.5micron size (PM _{2.5})	IS 5182 (Part 24):2019	µg/m ³	31.1	60
3	Sulphur dioxide (SO ₂)	IS:5182: Part 02:2001	µg/m ³	6.8	80
4	Nitrogen Dioxide (NO ₂)	IS:5182: Part 06:2006	µg/m ³	10.3	80
5	Carbon monoxide (CO)	SARL/IOP/013 (Issue No:01, Issue Date – 01.03.2023)	mg/m ³	BDL (D.L – 1.1)	-

Remarks: Limits: *National Ambient air quality standards from CPCB. BDL- Below detectable limit. DL –Detectable limit

For Shrient Analytical and Research Labs Pvt. Ltd

Verified



END OF THE REPORT

Authorized Signatory
S. BALAMURUGAN
Asst. Technical Manager

Please Contact:

For any Technical Issues&Complaints: technical@shrientanalytical.com

Terms and conditions:

(1) The test items will not be retained for more than 15 days from the date of issue of test report. (2) The results relate only to the items tested (3) The test report shall not be reproduced except in full without the written approval of the laboratory (4) Any use for advertising purposes must be granted in writing. This technical report may only be quoted in full. This report is the result of a single examination of the object in question and is not generally applicable evaluation of the quality of other products in regular production. For further details, please see testing and certification regulation, chapter A-3.4. (5) The correctness of the information related to sample(s) in the Test Request Form/Customer letterhead/Email is the customer's responsibility. The laboratory reports the said information in the test report and is not liable for the same.

LAB SERVICES FOR:- Food, Water, Milk, Environment, Academic & Industrial Segment.
CIN : U74999TN2017PTC116807 / GST No : 33AAYCS7325R1ZA / PAN No: AAYCS7325R



Shrient Analytical and Research Labs Pvt. Ltd

416/15, DhargasRoad, West Tambaram, Chennai- 600045
Phone Number +91 82208 36377 Email: -info@shrientanalytical.com
www.shrientanalytical.com

TEST REPORT

Report No.	SARL/25/1134	Report Date.	14.04.2025

Customer Name & Address	Rough Stone And Gravel Quarry Of Thiru.P.Elangovan At S.F.Nos.46/1, 46/3, 46/4, 46/5, 46/6, 46/7, 46/8, 46/9, 46/11, 46/12, 47/1, 47/2, 47/4, 47/6(P), 47/7(P), 47/8, 47/9a, 47/9b(P), 47/9c(P), 47/10, 47/11a, 47/11b, 47/11c(P), 47/11d(P), 7/11e(P), 47/11f(P) Of Kalaiyarkarisalkulam Village, Aruppukottai Taluk, Virudhunagar District, Tamil Nadu State
Sample Description	AMBIENT AIR QUALITY
Sampling Procedure	IS – 5182 (Part – 14: 2000 & Part – V: Reaffirmed - 2003), CPCB Guide lines

Sample Location	A3-Near Govt school, Kurumpapatti
Positioned height of Sampler	1.5 M above Ground Level

Customer Reference	By Mail	Sampling Duration	24 hrs
Sample Reference No	SARL/A/CHE-1134	Sample Received on	07.04.2025
Sample Collected by	LABORATORY	Test Commenced on	07.04.2025
Sample Collected on	04.04.2025	Test Completed on	14.04.2025
Temperature	36°C	Relative Humidity	27%
Sample Condition	Fit for Analysis		

S. No.	Parameters	Protocol	Unit	Results	*Limits
1	Particulate Matter less than 10micron size (PM ₁₀)	IS:5182: Part 23:2006	µg/m ³	57.6	100
2	Particulate Matter less than 2.5micron size (PM _{2.5})	IS 5182 (Part 24):2019	µg/m ³	27.3	60
3	Sulphur dioxide (SO ₂)	IS:5182: Part 02:2001	µg/m ³	5.7	80
4	Nitrogen Dioxide (NO ₂)	IS:5182: Part 06:2006	µg/m ³	9.2	80
5	Carbon monoxide (CO)	SARL/IOP/013 (Issue No:01, Issue Date – 01.03.2023)	mg/m ³	BDL (D.L – 1.1)	-

Remarks: Limits: *National Ambient air quality standards from CPCB. BDL- Below detectable limit. DL –Detectable limit

For Shrient Analytical and Research Labs Pvt. Ltd

Verified



END OF THE REPORT

Authorized Signatory
S. BALAMURUGAN
Asst. Technical Manager

Please Contact:

For any Technical Issues&Complaints: technical@shrientanalytical.com

Terms and conditions:

(1) The test items will not be retained for more than 15 days from the date of issue of test report. (2) The results relate only to the items tested (3) The test report shall not be reproduced except in full without the written approval of the laboratory (4) Any use for advertising purposes must be granted in writing. This technical report may only be quoted in full. This report is the result of a single examination of the object in question and is not generally applicable evaluation of the quality of other products in regular production. For further details, please see testing and certification regulation, chapter A-3.4. (5) The correctness of the information related to sample(s) in the Test Request Form/Customer letterhead/Email is the customer's responsibility. The laboratory reports the said information in the test report and is not liable for the same.

LAB SERVICES FOR:- Food, Water, Milk, Environment, Academic & Industrial Segment.
CIN : U74999TN2017PTC116807 / GST No : 33AAYCS7325R1ZA / PAN No: AAYCS7325R

Page 7 of 12



Shrient Analytical and Research Labs Pvt. Ltd

416/15, DhargasRoad, West Tambaram, Chennai- 600045
Phone Number +91 82208 36377 Email: -info@shrientanalytical.com
www.shrientanalytical.com

TEST REPORT

Report No.	SARL/25/1135	Report Date.	14.04.2025

Customer Name & Address	Rough Stone And Gravel Quarry Of Thiru.P.Elangovan At S.F.Nos.46/1, 46/3, 46/4, 46/5, 46/6, 46/7, 46/8, 46/9, 46/11, 46/12, 47/1, 47/2, 47/4, 47/6(P), 47/7(P), 47/8, 47/9a, 47/9b(P), 47/9c(P), 47/10, 47/11a, 47/11b, 47/11c(P), 47/11d(P), 7/11e(P), 47/11f(P) Of Kalaiyarkarisalkulam Village, Aruppukottai Taluk, Virudhunagar District, Tamil Nadu State
Sample Description	AMBIENT AIR QUALITY
Sampling Procedure	IS – 5182 (Part – 14: 2000 & Part – V: Reaffirmed - 2003), CPCB Guide lines

Sample Location	A4-Pudukkanali village
Positioned height of Sampler	1.5 M above Ground Level

Customer Reference	By Mail	Sampling Duration	24 hrs
Sample Reference No	SARL/A/CHE-1135	Sample Received on	07.04.2025
Sample Collected by	LABORATORY	Test Commenced on	07.04.2025
Sample Collected on	04.04.2025	Test Completed on	14.04.2025
Temperature	36°C	Relative Humidity	28%
Sample Condition	Fit for Analysis		

S. No.	Parameters	Protocol	Unit	Results	*Limits
1	Particulate Matter less than 10micron size (PM ₁₀)	IS:5182: Part 23:2006	µg/m ³	61.1	100
2	Particulate Matter less than 2.5micron size (PM _{2.5})	IS 5182 (Part 24):2019	µg/m ³	28.5	60
3	Sulphur dioxide (SO ₂)	IS:5182: Part 02:2001	µg/m ³	6.0	80
4	Nitrogen Dioxide (NO ₂)	IS:5182: Part 06:2006	µg/m ³	8.9	80
5	Carbon monoxide (CO)	SARL/IOP/013 (Issue No:01, Issue Date – 01.03.2023)	mg/m ³	BDL (D.L – 1.1)	-

Remarks: Limits: *National Ambient air quality standards from CPCB. BDL- Below detectable limit. DL –Detectable limit

For Shrient Analytical and Research Labs Pvt. Ltd


Verified



END OF THE REPORT


Authorized Signatory
S. BALAMURUGAN
Asst. Technical Manager

Please Contact:

For any Technical Issues&Complaints: technical@shrientanalytical.com

Terms and conditions:

(1) The test items will not be retained for more than 15 days from the date of issue of test report. (2) The results relate only to the items tested (3) The test report shall not be reproduced except in full without the written approval of the laboratory (4) Any use for advertising purposes must be granted in writing. This technical report may only be quoted in full. This report is the result of a single examination of the object in question and is not generally applicable evaluation of the quality of other products in regular production. For further details, please see testing and certification regulation, chapter A-3.4. (5) The correctness of the information related to sample(s) in the Test Request Form/Customer letterhead/Email is the customer's responsibility. The laboratory reports the said information in the test report and is not liable for the same.



Shrient Analytical and Research Labs Pvt. Ltd

416/15, DhargasRoad, West Tambaram, Chennai- 600045
Phone Number +91 82208 36377 Email: -info@shrientanalytical.com
www.shrientanalytical.com

TEST REPORT

Report No.	SARL/25/1136	Report Date.	14.04.2025

Customer Name & Address	Rough Stone And Gravel Quarry Of Thiru.P.Elangovan At S.F.Nos.46/1, 46/3, 46/4, 46/5, 46/6, 46/7, 46/8, 46/9, 46/11, 46/12, 47/1, 47/2, 47/4, 47/6(P), 47/7(P), 47/8, 47/9a, 47/9b(P), 47/9c(P), 47/10, 47/11a, 47/11b, 47/11c(P), 47/11d(P), 7/11e(P), 47/11f(P) Of Kalaiyarkarisalkulam Village, Aruppukottai Taluk, Virudhunagar District, Tamil Nadu State
Sample Description	AMBIENT AIR QUALITY
Sampling Procedure	IS – 5182 (Part – 14: 2000 & Part – V: Reaffirmed - 2003), CPCB Guide lines

Sample Location	A5-Pullaiyampalayam village
Positioned height of Sampler	1.5 M above Ground Level

Customer Reference	By Mail	Sampling Duration	24 hrs
Sample Reference No	SARL/A/CHE-1136	Sample Received on	07.04.2025
Sample Collected by	LABORATORY	Test Commenced on	07.04.2025
Sample Collected on	05.04.2025	Test Completed on	14.04.2025
Temperature	36°C	Relative Humidity	26%
Sample Condition	Fit for Analysis		

S. No.	Parameters	Protocol	Unit	Results	*Limits
1	Particulate Matter less than 10micron size (PM ₁₀)	IS:5182: Part 23:2006	µg/m ³	52.4	100
2	Particulate Matter less than 2.5micron size (PM _{2.5})	IS 5182 (Part 24):2019	µg/m ³	23.9	60
3	Sulphur dioxide (SO ₂)	IS:5182: Part 02:2001	µg/m ³	5.9	80
4	Nitrogen Dioxide (NO ₂)	IS:5182: Part 06:2006	µg/m ³	9.6	80
5	Carbon monoxide (CO)	SARL/IOP/013 (Issue No:01, Issue Date – 01.03.2023)	mg/m ³	BDL (D.L – 1.1)	-

Remarks: Limits: *National Ambient air quality standards from CPCB. BDL- Below detectable limit. DL –Detectable limit

For Shrient Analytical and Research Labs Pvt. Ltd


Verified



END OF THE REPORT


Authorized Signatory
S. BALAMURUGAN
Asst. Technical Manager

Please Contact:

For any Technical Issues&Complaints: technical@shrientanalytical.com

Terms and conditions:

(1) The test items will not be retained for more than 15 days from the date of issue of test report. (2) The results relate only to the items tested (3) The test report shall not be reproduced except in full without the written approval of the laboratory (4) Any use for advertising purposes must be granted in writing. This technical report may only be quoted in full. This report is the result of a single examination of the object in question and is not generally applicable evaluation of the quality of other products in regular production. For further details, please see testing and certification regulation, chapter A-3.4. (5) The correctness of the information related to sample(s) in the Test Request Form/Customer letterhead/Email is the customer's responsibility. The laboratory reports the said information in the test report and is not liable for the same.



Shrient Analytical and Research Labs Pvt. Ltd

416/15, DhargasRoad, West Tambaram, Chennai- 600045
Phone Number +91 82208 36377 Email: -info@shrientanalytical.com
www.shrientanalytical.com

TEST REPORT

Report No.	SARL/25/1137	Report Date.	14.04.2025

Customer Name & Address	Rough Stone And Gravel Quarry Of Thiru.P.Elangovan At S.F.Nos.46/1, 46/3, 46/4, 46/5, 46/6, 46/7, 46/8, 46/9, 46/11, 46/12, 47/1, 47/2, 47/4, 47/6(P), 47/7(P), 47/8, 47/9a, 47/9b(P), 47/9c(P), 47/10, 47/11a, 47/11b, 47/11c(P), 47/11d(P), 7/11e(P), 47/11f(P) Of Kalaiyarkarisalkulam Village, Aruppukottai Taluk, Virudhunagar District, Tamil Nadu State
Sample Description	AMBIENT AIR QUALITY
Sampling Procedure	IS – 5182 (Part – 14: 2000 & Part – V: Reaffirmed - 2003), CPCB Guide lines

Sample Location	A6-Pavitriramedu village
Positioned height of Sampler	1.5 M above Ground Level

Customer Reference	By Mail	Sampling Duration	24 hrs
Sample Reference No	SARL/A/CHE-1137	Sample Received on	07.04.2025
Sample Collected by	LABORATORY	Test Commenced on	07.04.2025
Sample Collected on	05.04.2025	Test Completed on	14.04.2025
Temperature	36°C	Relative Humidity	28%
Sample Condition	Fit for Analysis		

S. No.	Parameters	Protocol	Unit	Results	*Limits
1	Particulate Matter less than 10micron size (PM ₁₀)	IS:5182: Part 23:2006	µg/m ³	46.3	100
2	Particulate Matter less than 2.5micron size (PM _{2.5})	IS 5182 (Part 24):2019	µg/m ³	21.2	60
3	Sulphur dioxide (SO ₂)	IS:5182: Part 02:2001	µg/m ³	4.3	80
4	Nitrogen Dioxide (NO ₂)	IS:5182: Part 06:2006	µg/m ³	6.9	80
5	Carbon monoxide (CO)	SARL/IOP/013 (Issue No:01, Issue Date – 01.03.2023)	mg/m ³	BDL (D.L – 1.1)	-

Remarks: Limits: *National Ambient air quality standards from CPCB. BDL- Below detectable limit. DL –Detectable limit

For Shrient Analytical and Research Labs Pvt. Ltd

Verified



END OF THE REPORT

Authorized Signatory
S. BALAMURUGAN
Asst. Technical Manager

Please Contact:

For any Technical Issues&Complaints: technical@shrientanalytical.com

Terms and conditions:

(1) The test items will not be retained for more than 15 days from the date of issue of test report. (2) The results relate only to the items tested (3) The test report shall not be reproduced except in full without the written approval of the laboratory (4) Any use for advertising purposes must be granted in writing. This technical report may only be quoted in full. This report is the result of a single examination of the object in question and is not generally applicable evaluation of the quality of other products in regular production. For further details, please see testing and certification regulation, chapter A-3.4. (5) The correctness of the information related to sample(s) in the Test Request Form/Customer letterhead/Email is the customer's responsibility. The laboratory reports the said information in the test report and is not liable for the same.

LAB SERVICES FOR:- Food, Water, Milk, Environment, Academic & Industrial Segment.

CIN : U74999TN2017PTC116807 / GST No : 33AAYCS7325R1ZA / PAN No: AAYCS7325R

Page 10 of 12



Shrient Analytical and Research Labs Pvt. Ltd

416/15, DhargasRoad, West Tambaram, Chennai- 600045
Phone Number +91 82208 36377 Email: -info@shrientanalytical.com
www.shrientanalytical.com

TEST REPORT

Report No.	SARL/25/1138	Report Date.	14.04.2025

Customer Name & Address	Rough Stone And Gravel Quarry Of Thiru.P.Elangovan At S.F.Nos.46/1, 46/3, 46/4, 46/5, 46/6, 46/7, 46/8, 46/9, 46/11, 46/12, 47/1, 47/2, 47/4, 47/6(P), 47/7(P), 47/8, 47/9a, 47/9b(P), 47/9c(P), 47/10, 47/11a, 47/11b, 47/11c(P), 47/11d(P), 7/11e(P), 47/11f(P) Of Kalaiyarkarisalkulam Village, Aruppukottai Taluk, Virudhunagar District, Tamil Nadu State
Sample Description	AMBIENT AIR QUALITY
Sampling Procedure	IS – 5182 (Part – 14: 2000 & Part – V: Reaffirmed - 2003), CPCB Guide lines

Sample Location	A5-Pullaiyampalayam village
Positioned height of Sampler	1.5 M above Ground Level

Customer Reference	By Mail	Sampling Duration	24 hrs
Sample Reference No	SARL/A/CHE-1138	Sample Received on	07.04.2025
Sample Collected by	LABORATORY	Test Commenced on	07.04.2025
Sample Collected on	06.04.2025	Test Completed on	14.04.2025
Temperature	35°C	Relative Humidity	32%
Sample Condition	Fit for Analysis		

S. No.	Parameters	Protocol	Unit	Results	*Limits
1	Particulate Matter less than 10micron size (PM ₁₀)	IS:5182: Part 23:2006	µg/m ³	48.7	100
2	Particulate Matter less than 2.5micron size (PM _{2.5})	IS 5182 (Part 24):2019	µg/m ³	22.2	60
3	Sulphur dioxide (SO ₂)	IS:5182: Part 02:2001	µg/m ³	5.4	80
4	Nitrogen Dioxide (NO ₂)	IS:5182: Part 06:2006	µg/m ³	7.8	80
5	Carbon monoxide (CO)	SARL/IOP/013 (Issue No:01, Issue Date – 01.03.2023)	mg/m ³	BDL (D.L – 1.1)	-

Remarks: Limits: *National Ambient air quality standards from CPCB. BDL- Below detectable limit. DL – Detectable limit

For Shrient Analytical and Research Labs Pvt. Ltd

Verified



Authorized Signatory
S. BALAMURUGAN
Asst. Technical Manager

END OF THE REPORT

Please Contact:

For any Technical Issues & Complaints: technical@shrientanalytical.com

Terms and conditions:

(1) The test items will not be retained for more than 15 days from the date of issue of test report. (2) The results relate only to the items tested (3) The test report shall not be reproduced except in full without the written approval of the laboratory (4) Any use for advertising purposes must be granted in writing. This technical report may only be quoted in full. This report is the result of a single examination of the object in question and is not generally applicable evaluation of the quality of other products in regular production. For further details, please see testing and certification regulation, chapter A-3.4. (5) The correctness of the information related to sample(s) in the Test Request Form/Customer letterhead/Email is the customer's responsibility. The laboratory reports the said information in the test report and is not liable for the same.

LAB SERVICES FOR:- Food, Water, Milk, Environment, Academic & Industrial Segment.
CIN : U74999TN2017PTC116807 / GST No : 33AAYCS7325R1ZA / PAN No: AAYCS7325R



Shrient Analytical and Research Labs Pvt. Ltd

416/15, DhargasRoad, West Tambaram, Chennai- 600045
Phone Number +91 82208 36377 Email: -info@shrientanalytical.com
www.shrientanalytical.com

TEST REPORT

Report No.	SARL/25/1139	Report Date.	14.04.2025

Customer Name & Address	Rough Stone And Gravel Quarry Of Thiru.P.Elangovan At S.F.Nos.46/1, 46/3, 46/4, 46/5, 46/6, 46/7, 46/8, 46/9, 46/11, 46/12, 47/1, 47/2, 47/4, 47/6(P), 47/7(P), 47/8, 47/9a, 47/9b(P), 47/9c(P), 47/10, 47/11a, 47/11b, 47/11c(P), 47/11d(P), 7/11e(P), 47/11f(P) Of Kalaiyarkarisalkulam Village, Aruppukottai Taluk, Virudhunagar District, Tamil Nadu State
Sample Description	AMBIENT AIR QUALITY
Sampling Procedure	IS – 5182 (Part – 14: 2000 & Part – V: Reaffirmed - 2003), CPCB Guide lines

Sample Location	A6-Pavitramedu village
Positioned height of Sampler	1.5 M above Ground Level

Customer Reference	By Mail	Sampling Duration	24 hrs
Sample Reference No	SARL/A/CHE-1139	Sample Received on	07.04.2025
Sample Collected by	LABORATORY	Test Commenced on	07.04.2025
Sample Collected on	06.04.2025	Test Completed on	14.04.2025
Temperature	35°C	Relative Humidity	32%
Sample Condition	Fit for Analysis		

S. No.	Parameters	Protocol	Unit	Results	*Limits
1	Particulate Matter less than 10micron size (PM ₁₀)	IS:5182: Part 23:2006	µg/m ³	49.5	100
2	Particulate Matter less than 2.5micron size (PM _{2.5})	IS 5182 (Part 24):2019	µg/m ³	22.7	60
3	Sulphur dioxide (SO ₂)	IS:5182: Part 02:2001	µg/m ³	5.1	80
4	Nitrogen Dioxide (NO ₂)	IS:5182: Part 06:2006	µg/m ³	7.8	80
5	Carbon monoxide (CO)	SARL/IOP/013 (Issue No:01, Issue Date – 01.03.2023)	mg/m ³	BDL (D.L – 1.1)	-

Remarks: Limits: *National Ambient air quality standards from CPCB. BDL- Below detectable limit. DL –Detectable limit

For Shrient Analytical and Research Labs Pvt. Ltd


Verified




Authorized Signatory
S. BALAMURUGAN
Asst. Technical Manager

END OF THE REPORT

Please Contact:

For any Technical Issues&Complaints: technical@shrientanalytical.com

Terms and conditions:

(1) The test items will not be retained for more than 15 days from the date of issue of test report. (2) The results relate only to the items tested (3) The test report shall not be reproduced except in full without the written approval of the laboratory (4) Any use for advertising purposes must be granted in writing. This technical report may only be quoted in full. This report is the result of a single examination of the object in question and is not generally applicable evaluation of the quality of other products in regular production. For further details, please see testing and certification regulation, chapter A-3.4. (5) The correctness of the information related to sample(s) in the Test Request Form/Customer letterhead/Email is the customer's responsibility. The laboratory reports the said information in the test report and is not liable for the same.

LAB SERVICES FOR:- Food, Water, Milk, Environment, Academic & Industrial Segment.

CIN : U74999TN2017PTC116807 / GST No : 33AAYCS7325R1ZA / PAN No: AAYCS7325R

Page 12 of 12



Shrient Analytical and Research Labs Pvt. Ltd

416/15, DhargasRoad, West Tambaram, Chennai- 600045
Phone Number +91 82208 36377 Email: -info@shrientanalytical.com
www.shrientanalytical.com

TEST REPORT

Report No.	SARL/25/1176	Report Date.	21.04.2025

Customer Name & Address	Rough Stone And Gravel Quarry Of Thiru.P.Elangovan At S.F.Nos.46/1, 46/3, 46/4, 46/5, 46/6, 46/7, 46/8, 46/9, 46/11, 46/12, 47/1, 47/2, 47/4, 47/6(P), 47/7(P), 47/8, 47/9a, 47/9b(P), 47/9c(P), 47/10, 47/11a, 47/11b, 47/11c(P), 47/11d(P), 7/11c(P), 47/11f(P) Of Kalaiyarkarisalkulam Village, Aruppukottai Taluk, Virudhunagar District, Tamil Nadu State
Sample Description	AMBIENT AIR QUALITY
Sampling Procedure	IS – 5182 (Part – 14: 2000 & Part – V: Reaffirmed - 2003), CPCB Guide lines

Sample Location	A5-Pullaiyampalayam village
Positioned height of Sampler	1.5 M above Ground Level

Customer Reference	By Mail	Sampling Duration	24 hrs
Sample Reference No	SARL/A/CHE-1176	Sample Received on	14.04.2025
Sample Collected by	LABORATORY	Test Commenced on	14.04.2025
Sample Collected on	08.04.2025	Test Completed on	21.04.2025
Temperature	36°C	Relative Humidity	30%
Sample Condition	Fit for Analysis		

S. No.	Parameters	Protocol	Unit	Results	*Limits
1	Particulate Matter less than 10micron size (PM ₁₀)	IS:5182: Part 23:2006	µg/m ³	49.6	100
2	Particulate Matter less than 2.5micron size (PM _{2.5})	IS 5182 (Part 24):2019	µg/m ³	22.6	60
3	Sulphur dioxide (SO ₂)	IS:5182: Part 02:2001	µg/m ³	5.6	80
4	Nitrogen Dioxide (NO ₂)	IS:5182: Part 06:2006	µg/m ³	8.2	80
5	Carbon monoxide (CO)	SARL/IOP/013 (Issue No:01, Issue Date – 01.03.2023)	mg/m ³	BDL (D.L – 1.1)	-

Remarks: Limits: *National Ambient air quality standards from CPCB. BDL- Below detectable limit. DL –Detectable limit

For Shrient Analytical and Research Labs Pvt. Ltd

Verified



END OF THE REPORT

Authorized Signatory
S. BALAMURUGAN
Asst. Technical Manager

Please Contact:

For any Technical Issues&Complaints: technical@shrientanalytical.com

Terms and conditions:

(1) The test items will not be retained for more than 15 days from the date of issue of test report. (2) The results relate only to the items tested (3) The test report shall not be reproduced except in full without the written approval of the laboratory (4) Any use for advertising purposes must be granted in writing. This technical report may only be quoted in full. This report is the result of a single examination of the object in question and is not generally applicable evaluation of the quality of other products in regular production. For further details, please see testing and certification regulation, chapter A-3.4. (5) The correctness of the information related to sample(s) in the Test Request Form/Customer letterhead/Email is the customer's responsibility. The laboratory reports the said information in the test report and is not liable for the same.

LAB SERVICES FOR:- Food, Water, Milk, Environment, Academic & Industrial Segment.
CIN : U74999TN2017PTC116807 / GST No : 33AAYCS7325R1ZA / PAN No: AAYCS7325R



Shrient Analytical and Research Labs Pvt. Ltd

416/15, DhargasRoad, West Tambaram, Chennai- 600045
Phone Number +91 82208 36377 Email: -info@shrientanalytical.com
www.shrientanalytical.com

TEST REPORT

Report No.	SARL/25/1177	Report Date.	21.04.2025

Customer Name & Address	Rough Stone And Gravel Quarry Of Thiru.P.Elangovan At S.F.Nos.46/1, 46/3, 46/4, 46/5, 46/6, 46/7, 46/8, 46/9, 46/11, 46/12, 47/1, 47/2, 47/4, 47/6(P), 47/7(P), 47/8, 47/9a, 47/9b(P), 47/9c(P), 47/10, 47/11a, 47/11b, 47/11c(P), 47/11d(P), 7/11e(P), 47/11f(P) Of Kalaiyarkarisalkulam Village, Aruppukottai Taluk, Virudhunagar District, Tamil Nadu State
Sample Description	AMBIENT AIR QUALITY
Sampling Procedure	IS – 5182 (Part – 14: 2000 & Part – V: Reaffirmed - 2003), CPCB Guide lines

Sample Location	A6-Pavitrarnadu village
Positioned height of Sampler	1.5 M above Ground Level

Customer Reference	By Mail	Sampling Duration	24 hrs
Sample Reference No	SARL/A/CHE-1177	Sample Received on	14.04.2025
Sample Collected by	LABORATORY	Test Commenced on	14.04.2025
Sample Collected on	08.04.2025	Test Completed on	21.04.2025
Temperature	36°C	Relative Humidity	30%
Sample Condition	Fit for Analysis		

S. No.	Parameters	Protocol	Unit	Results	*Limits
1	Particulate Matter less than 10micron size (PM ₁₀)	IS:5182: Part 23:2006	µg/m ³	47.9	100
2	Particulate Matter less than 2.5micron size (PM _{2.5})	IS 5182 (Part 24):2019	µg/m ³	21.9	60
3	Sulphur dioxide (SO ₂)	IS:5182: Part 02:2001	µg/m ³	4.7	80
4	Nitrogen Dioxide (NO ₂)	IS:5182: Part 06:2006	µg/m ³	7.3	80
5	Carbon monoxide (CO)	SARL/IOP/013 (Issue No:01, Issue Date – 01.03.2023)	mg/m ³	BDL (D.L – 1.1)	-

Remarks: Limits: *National Ambient air quality standards from CPCB. BDL- Below detectable limit. DL – Detectable limit

For Shrient Analytical and Research Labs Pvt. Ltd


Verified




Authorized Signatory
S. BALAMURUGAN
Asst. Technical Manager

END OF THE REPORT

Please Contact:

For any Technical Issues & Complaints: technical@shrientanalytical.com

Terms and conditions:

(1) The test items will not be retained for more than 15 days from the date of issue of test report. (2) The results relate only to the items tested (3) The test report shall not be reproduced except in full without the written approval of the laboratory (4) Any use for advertising purposes must be granted in writing. This technical report may only be quoted in full. This report is the result of a single examination of the object in question and is not generally applicable evaluation of the quality of other products in regular production. For further details, please see testing and certification regulation, chapter A-3.4. (5) The correctness of the information related to sample(s) in the Test Request Form/Customer letterhead/Email is the customer's responsibility. The laboratory reports the said information in the test report and is not liable for the same.



Shrient Analytical and Research Labs Pvt. Ltd

416/15, DhargasRoad, West Tambaram, Chennai- 600045
Phone Number +91 82208 36377 Email: -info@shrientanalytical.com
www.shrientanalytical.com

TEST REPORT

Report No.	SARL/25/1178	Report Date.	21.04.2025

Customer Name & Address	Rough Stone And Gravel Quarry Of Thiru.P.Elangovan At S.F.Nos.46/1, 46/3, 46/4, 46/5, 46/6, 46/7, 46/8, 46/9, 46/11, 46/12, 47/1, 47/2, 47/4, 47/6(P), 47/7(P), 47/8, 47/9a, 47/9b(P), 47/9c(P), 47/10, 47/11a, 47/11b, 47/11c(P), 47/11d(P), 7/11e(P), 47/11f(P) Of Kalaiyarkarisalkulam Village, Aruppukottai Taluk, Virudhunagar District, Tamil Nadu State
Sample Description	AMBIENT AIR QUALITY
Sampling Procedure	IS – 5182 (Part – 14: 2000 & Part – V: Reaffirmed - 2003), CPCB Guide lines

Sample Location	A5-Pullaiyampalayam village
Positioned height of Sampler	1.5 M above Ground Level

Customer Reference	By Mail	Sampling Duration	24 hrs
Sample Reference No	SARL/A/CHE-1178	Sample Received on	14.04.2025
Sample Collected by	LABORATORY	Test Commenced on	14.04.2025
Sample Collected on	09.04.2025	Test Completed on	21.04.2025
Temperature	36°C	Relative Humidity	30%
Sample Condition	Fit for Analysis		

S. No.	Parameters	Protocol	Unit	Results	*Limits
1	Particulate Matter less than 10micron size (PM ₁₀)	IS:5182: Part 23:2006	µg/m ³	46.1	100
2	Particulate Matter less than 2.5micron size (PM _{2.5})	IS 5182 (Part 24):2019	µg/m ³	21.0	60
3	Sulphur dioxide (SO ₂)	IS:5182: Part 02:2001	µg/m ³	5.1	80
4	Nitrogen Dioxide (NO ₂)	IS:5182: Part 06:2006	µg/m ³	7.2	80
5	Carbon monoxide (CO)	SARL/IOP/013 (Issue No:01, Issue Date – 01.03.2023)	mg/m ³	BDL (D.L – 1.1)	-

Remarks: Limits: *National Ambient air quality standards from CPCB. BDL- Below detectable limit. DL – Detectable limit

For Shrient Analytical and Research Labs Pvt. Ltd

Verified



Authorized Signatory

S. BALAMURUGAN
Asst. Technical Manager

END OF THE REPORT

Please Contact:

For any Technical Issues & Complaints: technical@shrientanalytical.com

Terms and conditions:

(1) The test items will not be retained for more than 15 days from the date of issue of test report. (2) The results relate only to the items tested (3) The test report shall not be reproduced except in full without the written approval of the laboratory (4) Any use for advertising purposes must be granted in writing. This technical report may only be quoted in full. This report is the result of a single examination of the object in question and is not generally applicable evaluation of the quality of other products in regular production. For further details, please see testing and certification regulation, chapter A-3.4. (5) The correctness of the information related to sample(s) in the Test Request Form/Customer letterhead/Email is the customer's responsibility. The laboratory reports the said information in the test report and is not liable for the same.

LAB SERVICES FOR:- Food, Water, Milk, Environment, Academic & Industrial Segment.
CIN : U74999TN2017PTC116807 / GST No : 33AAYCS7325R1ZA / PAN No: AAYCS7325R



Shrient Analytical and Research Labs Pvt. Ltd

416/15, DhargasRoad, West Tambaram, Chennai- 600045
Phone Number +91 82208 36377 Email: -info@shrientanalytical.com
www.shrientanalytical.com

TEST REPORT

Report No.	SARL/25/1179	Report Date.	21.04.2025

Customer Name & Address	Rough Stone And Gravel Quarry Of Thiru.P.Elangovan At S.F.Nos.46/1, 46/3, 46/4, 46/5, 46/6, 46/7, 46/8, 46/9, 46/11, 46/12, 47/1, 47/2, 47/4, 47/6(P), 47/7(P), 47/8, 47/9a, 47/9b(P), 47/9c(P), 47/10, 47/11a, 47/11b, 47/11c(P), 47/11d(P), 7/11e(P), 47/11f(P) Of Kalaiyarkarisalkulam Village, Aruppukottai Taluk, Virudhunagar District, Tamil Nadu State
Sample Description	AMBIENT AIR QUALITY
Sampling Procedure	IS – 5182 (Part – 14: 2000 & Part – V: Reaffirmed - 2003), CPCB Guide lines

Sample Location	A6-Pavitriramedu village
Positioned height of Sampler	1.5 M above Ground Level

Customer Reference	By Mail	Sampling Duration	24 hrs
Sample Reference No	SARL/A/CHE-1179	Sample Received on	14.04.2025
Sample Collected by	LABORATORY	Test Commenced on	14.04.2025
Sample Collected on	09.04.2025	Test Completed on	21.04.2025
Temperature	37°C	Relative Humidity	21%
Sample Condition	Fit for Analysis		

S. No.	Parameters	Protocol	Unit	Results	*Limits
1	Particulate Matter less than 10micron size (PM ₁₀)	IS:5182: Part 23:2006	µg/m ³	52.3	100
2	Particulate Matter less than 2.5micron size (PM _{2.5})	IS 5182 (Part 24):2019	µg/m ³	24.3	60
3	Sulphur dioxide (SO ₂)	IS:5182: Part 02:2001	µg/m ³	5.8	80
4	Nitrogen Dioxide (NO ₂)	IS:5182: Part 06:2006	µg/m ³	8.5	80
5	Carbon monoxide (CO)	SARL/IOP/013 (Issue No:01, Issue Date – 01.03.2023)	mg/m ³	BDL (D.L – 1.1)	-

Remarks: Limits: *National Ambient air quality standards from CPCB. BDL- Below detectable limit. DL –Detectable limit

For Shrient Analytical and Research Labs Pvt. Ltd

Verified



Authorized Signatory
S. BALAMURUGAN
Asst. Technical Manager

END OF THE REPORT

Please Contact:

For any Technical Issues&Complaints: technical@shrientanalytical.com

Terms and conditions:

(1) The test items will not be retained for more than 15 days from the date of issue of test report. (2) The results relate only to the items tested (3) The test report shall not be reproduced except in full without the written approval of the laboratory (4) Any use for advertising purposes must be granted in writing. This technical report may only be quoted in full. This report is the result of a single examination of the object in question and is not generally applicable evaluation of the quality of other products in regular production. For further details, please see testing and certification regulation, chapter A-3.4. (5) The correctness of the information related to sample(s) in the Test Request Form/Customer letterhead/Email is the customer's responsibility. The laboratory reports the said information in the test report and is not liable for the same.

LAB SERVICES FOR:- Food, Water, Milk, Environment, Academic & Industrial Segment.

CIN : U74999TN2017PTC116807 / GST No : 33AAYCS7325R1ZA / PAN No: AAYCS7325R

Page 4 of 12



Shrient Analytical and Research Labs Pvt. Ltd

416/15, DhargasRoad, West Tambaram, Chennai- 600045
Phone Number +91 82208 36377 Email: -info@shrientanalytical.com
www.shrientanalytical.com

TEST REPORT

Report No.	SARL/25/1180	Report Date.	21.04.2025

Customer Name & Address	Rough Stone And Gravel Quarry Of Thiru.P.Elangovan At S.F.Nos.46/1, 46/3, 46/4, 46/5, 46/6, 46/7, 46/8, 46/9, 46/11, 46/12, 47/1, 47/2, 47/4, 47/6(P), 47/7(P), 47/8, 47/9a, 47/9b(P), 47/9c(P), 47/10, 47/11a, 47/11b, 47/11c(P), 47/11d(P), 7/11e(P), 47/11f(P) Of Kalaiyarkarisalkulam Village, Aruppukottai Taluk, Virudhunagar District, Tamil Nadu State
Sample Description	AMBIENT AIR QUALITY
Sampling Procedure	IS – 5182 (Part – 14: 2000 & Part – V: Reaffirmed - 2003), CPCB Guide lines

Sample Location	A3-Near Govt school, Kurumpapatti
Positioned height of Sampler	1.5 M above Ground Level

Customer Reference	By Mail	Sampling Duration	24 hrs
Sample Reference No	SARL/A/CHE-1180	Sample Received on	14.04.2025
Sample Collected by	LABORATORY	Test Commenced on	14.04.2025
Sample Collected on	10.04.2025	Test Completed on	21.04.2025
Temperature	37°C	Relative Humidity	23%
Sample Condition	Fit for Analysis		

S. No.	Parameters	Protocol	Unit	Results	*Limits
1	Particulate Matter less than 10micron size (PM ₁₀)	IS:5182: Part 23:2006	µg/m ³	52.7	100
2	Particulate Matter less than 2.5micron size (PM _{2.5})	IS 5182 (Part 24):2019	µg/m ³	24.7	60
3	Sulphur dioxide (SO ₂)	IS:5182: Part 02:2001	µg/m ³	5.0	80
4	Nitrogen Dioxide (NO ₂)	IS:5182: Part 06:2006	µg/m ³	7.8	80
5	Carbon monoxide (CO)	SARL/IOP/013 (Issue No:01, Issue Date – 01.03.2023)	mg/m ³	BDL (D.L – 1.1)	-

Remarks: Limits: *National Ambient air quality standards from CPCB. BDL- Below detectable limit. DL –Detectable limit

For Shrient Analytical and Research Labs Pvt. Ltd

Verified



END OF THE REPORT

Authorized Signatory
S. BALAMURUGAN
Asst. Technical Manager

Please Contact:

For any Technical Issues&Complaints: technical@shrientanalytical.com

Terms and conditions:

(1) The test items will not be retained for more than 15 days from the date of issue of test report. (2) The results relate only to the items tested (3) The test report shall not be reproduced except in full without the written approval of the laboratory (4) Any use for advertising purposes must be granted in writing. This technical report may only be quoted in full. This report is the result of a single examination of the object in question and is not generally applicable evaluation of the quality of other products in regular production. For further details, please see testing and certification regulation, chapter A-3.4. (5) The correctness of the information related to sample(s) in the Test Request Form/Customer letterhead/Email is the customer's responsibility. The laboratory reports the said information in the test report and is not liable for the same.

LAB SERVICES FOR:- Food, Water, Milk, Environment, Academic & Industrial Segment.

CIN : U74999TN2017PTC116807 / GST No : 33AAYCS7325R1ZA / PAN No: AAYCS7325R

Page 5 of 12



Shrient Analytical and Research Labs Pvt. Ltd

416/15, DhargasRoad, West Tambaram, Chennai- 600045
Phone Number +91 82208 36377 Email: -info@shrientanalytical.com
www.shrientanalytical.com

TEST REPORT

Report No.	SARL/25/1181	Report Date.	21.04.2025

Customer Name & Address	Rough Stone And Gravel Quarry Of Thiru.P.Elangovan At S.F.Nos.46/1, 46/3, 46/4, 46/5, 46/6, 46/7, 46/8, 46/9, 46/11, 46/12, 47/1, 47/2, 47/4, 47/6(P), 47/7(P), 47/8, 47/9a, 47/9b(P), 47/9c(P), 47/10, 47/11a, 47/11b, 47/11c(P), 47/11d(P), 7/11e(P), 47/11f(P) Of Kalaiyarkarisalkulam Village, Aruppukottai Taluk, Virudhunagar District, Tamil Nadu State
Sample Description	AMBIENT AIR QUALITY
Sampling Procedure	IS – 5182 (Part – 14: 2000 & Part – V: Reaffirmed - 2003), CPCB Guide lines

Sample Location	A4-Pudukkanali village
Positioned height of Sampler	1.5 M above Ground Level

Customer Reference	By Mail	Sampling Duration	24 hrs
Sample Reference No	SARL/A/CHE-1181	Sample Received on	14.04.2025
Sample Collected by	LABORATORY	Test Commenced on	14.04.2025
Sample Collected on	10.04.2025	Test Completed on	21.04.2025
Temperature	37°C	Relative Humidity	23%
Sample Condition	Fit for Analysis		

S. No.	Parameters	Protocol	Unit	Results	*Limits
1	Particulate Matter less than 10micron size (PM ₁₀)	IS:5182: Part 23:2006	µg/m ³	54.7	100
2	Particulate Matter less than 2.5micron size (PM _{2.5})	IS 5182 (Part 24):2019	µg/m ³	25.5	60
3	Sulphur dioxide (SO ₂)	IS:5182: Part 02:2001	µg/m ³	5.2	80
4	Nitrogen Dioxide (NO ₂)	IS:5182: Part 06:2006	µg/m ³	8.1	80
5	Carbon monoxide (CO)	SARL/IOP/013 (Issue No:01, Issue Date – 01.03.2023)	mg/m ³	BDL (D.L – 1.1)	-

Remarks: Limits: *National Ambient air quality standards from CPCB. BDL- Below detectable limit. DL – Detectable limit

For Shrient Analytical and Research Labs Pvt. Ltd

Verified



Authorized Signatory
S. BALAMURUGAN
Asst. Technical Manager

END OF THE REPORT

Please Contact:

For any Technical Issues & Complaints: technical@shrientanalytical.com

Terms and conditions:

(1) The test items will not be retained for more than 15 days from the date of issue of test report. (2) The results relate only to the items tested (3) The test report shall not be reproduced except in full without the written approval of the laboratory (4) Any use for advertising purposes must be granted in writing. This technical report may only be quoted in full. This report is the result of a single examination of the object in question and is not generally applicable evaluation of the quality of other products in regular production. For further details, please see testing and certification regulation, chapter A-3.4. (5) The correctness of the information related to sample(s) in the Test Request Form/Customer letterhead/Email is the customer's responsibility. The laboratory reports the said information in the test report and is not liable for the same.

LAB SERVICES FOR:- Food, Water, Milk, Environment, Academic & Industrial Segment.
CIN : U74999TN2017PTC116807 / GST No : 33AAYCS7325R1ZA / PAN No: AAYCS7325R



Shrient Analytical and Research Labs Pvt. Ltd

416/15, DhargasRoad, West Tambaram, Chennai- 600045
Phone Number +91 82208 36377 Email: -info@shrientanalytical.com
www.shrientanalytical.com

TEST REPORT

Report No.	SARL/25/1182	Report Date.	21.04.2025

Customer Name & Address	Rough Stone And Gravel Quarry Of Thiru.P.Elangovan At S.F.Nos.46/1, 46/3, 46/4, 46/5, 46/6, 46/7, 46/8, 46/9, 46/11, 46/12, 47/1, 47/2, 47/4, 47/6(P), 47/7(P), 47/8, 47/9a, 47/9b(P), 47/9c(P), 47/10, 47/11a, 47/11b, 47/11c(P), 47/11d(P), 7/11e(P), 47/11f(P) Of Kalaiyarkarisalkulam Village, Aruppukottai Taluk, Virudhunagar District, Tamil Nadu State
Sample Description	AMBIENT AIR QUALITY
Sampling Procedure	IS – 5182 (Part – 14: 2000 & Part – V: Reaffirmed - 2003), CPCB Guide lines

Sample Location	A3-Near Govt school, Kurumpapatti
Positioned height of Sampler	1.5 M above Ground Level

Customer Reference	By Mail	Sampling Duration	24 hrs
Sample Reference No	SARL/A/CHE-1182	Sample Received on	14.04.2025
Sample Collected by	LABORATORY	Test Commenced on	14.04.2025
Sample Collected on	11.04.2025	Test Completed on	21.04.2025
Temperature	36°C	Relative Humidity	30%
Sample Condition	Fit for Analysis		

S. No.	Parameters	Protocol	Unit	Results	*Limits
1	Particulate Matter less than 10micron size (PM ₁₀)	IS:5182: Part 23:2006	µg/m ³	59.4	100
2	Particulate Matter less than 2.5micron size (PM _{2.5})	IS 5182 (Part 24):2019	µg/m ³	27.6	60
3	Sulphur dioxide (SO ₂)	IS:5182: Part 02:2001	µg/m ³	5.9	80
4	Nitrogen Dioxide (NO ₂)	IS:5182: Part 06:2006	µg/m ³	9.6	80
5	Carbon monoxide (CO)	SARL/IOP/013 (Issue No:01, Issue Date – 01.03.2023)	mg/m ³	BDL (D.L – 1.1)	-

Remarks: Limits: *National Ambient air quality standards from CPCB. BDL- Below detectable limit. DL –Detectable limit

For Shrient Analytical and Research Labs Pvt. Ltd


Verified




Authorized Signatory
S. BALAMURUGAN
Asst. Technical Manager

END OF THE REPORT

Please Contact:

For any Technical Issues&Complaints: technical@shrientanalytical.com

Terms and conditions:

(1) The test items will not be retained for more than 15 days from the date of issue of test report. (2) The results relate only to the items tested (3) The test report shall not be reproduced except in full without the written approval of the laboratory (4) Any use for advertising purposes must be granted in writing. This technical report may only be quoted in full. This report is the result of a single examination of the object in question and is not generally applicable evaluation of the quality of other products in regular production. For further details, please see testing and certification regulation, chapter A-3.4. (5) The correctness of the information related to sample(s) in the Test Request Form/Customer letterhead/Email is the customer's responsibility. The laboratory reports the said information in the test report and is not liable for the same.



Shrient Analytical and Research Labs Pvt. Ltd

416/15, DhargasRoad, West Tambaram, Chennai- 600045
Phone Number +91 82208 36377 Email: -info@shrientanalytical.com
www.shrientanalytical.com

TEST REPORT

Report No.	SARL/25/1183	Report Date.	21.04.2025

Customer Name & Address	Rough Stone And Gravel Quarry Of Thiru.P.Elangovan At S.F.Nos.46/1, 46/3, 46/4, 46/5, 46/6, 46/7, 46/8, 46/9, 46/11, 46/12, 47/1, 47/2, 47/4, 47/6(P), 47/7(P), 47/8, 47/9a, 47/9b(P), 47/9c(P), 47/10, 47/11a, 47/11b, 47/11c(P), 47/11d(P), 7/11e(P), 47/11f(P) Of Kalaiyarkarisalkulam Village, Aruppukottai Taluk, Virudhunagar District, Tamil Nadu State
Sample Description	AMBIENT AIR QUALITY
Sampling Procedure	IS – 5182 (Part – 14: 2000 & Part – V: Reaffirmed - 2003), CPCB Guide lines


Sample Location	A4-Pudukkanali village
Positioned height of Sampler	1.5 M above Ground Level

Customer Reference	By Mail	Sampling Duration	24 hrs
Sample Reference No	SARL/A/CHE-1183	Sample Received on	14.04.2025
Sample Collected by	LABORATORY	Test Commenced on	14.04.2025
Sample Collected on	11.04.2025	Test Completed on	21.04.2025
Temperature	36°C	Relative Humidity	30%
Sample Condition	Fit for Analysis		

S. No.	Parameters	Protocol	Unit	Results	*Limits
1	Particulate Matter less than 10micron size (PM ₁₀)	IS:5182: Part 23:2006	µg/m ³	57.9	100
2	Particulate Matter less than 2.5micron size (PM _{2.5})	IS 5182 (Part 24):2019	µg/m ³	27.0	60
3	Sulphur dioxide (SO ₂)	IS:5182: Part 02:2001	µg/m ³	5.6	80
4	Nitrogen Dioxide (NO ₂)	IS:5182: Part 06:2006	µg/m ³	8.4	80
5	Carbon monoxide (CO)	SARL/IOP/013 (Issue No:01, Issue Date – 01.03.2023)	mg/m ³	BDL (D.L – 1.1)	-

Remarks: Limits: *National Ambient air quality standards from CPCB. BDL- Below detectable limit. DL – Detectable limit

For Shrient Analytical and Research Labs Pvt. Ltd

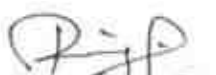
Verified




Authorized Signatory
S. BALAMURUGAN
Asst. Technical Manager

END OF THE REPORT

Please Contact:

For any Technical Issues & Complaints: technical@shrientanalytical.com

Terms and conditions:

(1) The test items will not be retained for more than 15 days from the date of issue of test report. (2) The results relate only to the items tested (3) The test report shall not be reproduced except in full without the written approval of the laboratory (4) Any use for advertising purposes must be granted in writing. This technical report may only be quoted in full. This report is the result of a single examination of the object in question and is not generally applicable evaluation of the quality of other products in regular production. For further details, please see testing and certification regulation, chapter A-3.4. (5) The correctness of the information related to sample(s) in the Test Request Form/Customer letterhead/Email is the customer's responsibility. The laboratory reports the said information in the test report and is not liable for the same.

LAB SERVICES FOR:- Food, Water, Milk, Environment, Academic & Industrial Segment.
CIN : U74999TN2017PTC116807 / GST No : 33AAYCS7325R1ZA / PAN No: AAYCS7325R



Shrient Analytical and Research Labs Pvt. Ltd

416/15, DhargasRoad, West Tambaram, Chennai- 600045
Phone Number +91 82208 36377 Email: -info@shrientanalytical.com
www.shrientanalytical.com

TEST REPORT

Report No.	SARL/25/1184	Report Date.	21.04.2025

Customer Name & Address	Rough Stone And Gravel Quarry Of Thiru.P.Elangovan At S.F.Nos.46/1, 46/3, 46/4, 46/5, 46/6, 46/7, 46/8, 46/9, 46/11, 46/12, 47/1, 47/2, 47/4, 47/6(P), 47/7(P), 47/8, 47/9a, 47/9b(P), 47/9c(P), 47/10, 47/11a, 47/11b, 47/11c(P), 47/11d(P), 7/11e(P), 47/11f(P) Of Kalaiyarkarisalkulam Village, Aruppukottai Taluk, Virudhunagar District, Tamil Nadu State
Sample Description	AMBIENT AIR QUALITY
Sampling Procedure	IS – 5182 (Part – 14: 2000 & Part – V: Reaffirmed - 2003), CPCB Guide lines

Sample Location	A1-Project site core zone
Positioned height of Sampler	1.5 M above Ground Level

Customer Reference	By Mail	Sampling Duration	24 hrs
Sample Reference No	SARL/A/CHE-1184	Sample Received on	14.04.2025
Sample Collected by	LABORATORY	Test Commenced on	14.04.2025
Sample Collected on	12.04.2025	Test Completed on	21.04.2025
Temperature	36°C	Relative Humidity	30%
Sample Condition	Fit for Analysis		

S. No.	Parameters	Protocol	Unit	Results	*Limits
1	Particulate Matter less than 10micron size (PM ₁₀)	IS:5182: Part 23:2006	µg/m ³	74.6	100
2	Particulate Matter less than 2.5micron size (PM _{2.5})	IS 5182 (Part 24):2019	µg/m ³	34.7	60
3	Sulphur dioxide (SO ₂)	IS:5182: Part 02:2001	µg/m ³	7.5	80
4	Nitrogen Dioxide (NO ₂)	IS:5182: Part 06:2006	µg/m ³	13.4	80
5	Carbon monoxide (CO)	SARL/IOP/013 (Issue No:01, Issue Date – 01.03.2023)	mg/m ³	BDL (D.L – 1.1)	-

Remarks: Limits: *National Ambient air quality standards from CPCB. BDL- Below detectable limit. DL –Detectable limit

For Shrient Analytical and Research Labs Pvt. Ltd

Verified



END OF THE REPORT

Authorized Signatory
S. BALAMURUGAN
Asst. Technical Manager

Please Contact:

For any Technical Issues&Complaints: technical@shrientanalytical.com

Terms and conditions:

(1) The test items will not be retained for more than 15 days from the date of issue of test report. (2) The results relate only to the items tested (3) The test report shall not be reproduced except in full without the written approval of the laboratory (4) Any use for advertising purposes must be granted in writing. This technical report may only be quoted in full. This report is the result of a single examination of the object in question and is not generally applicable evaluation of the quality of other products in regular production. For further details, please see testing and certification regulation, chapter A-3.4. (5) The correctness of the information related to sample(s) in the Test Request Form/Customer letterhead/Email is the customer's responsibility. The laboratory reports the said information in the test report and is not liable for the same.

LAB SERVICES FOR:- Food, Water, Milk, Environment, Academic & Industrial Segment.
CIN : U74999TN2017PTC116807 / GST No : 33AAYCS7325R1ZA / PAN No: AAYCS7325R



Shrient Analytical and Research Labs Pvt. Ltd

416/15, DhargasRoad, West Tambaram, Chennai- 600045
Phone Number +91 82208 36377 Email: -info@shrientanalytical.com
www.shrientanalytical.com

TEST REPORT

Report No.	SARL/25/1185	Report Date.	21.04.2025

Customer Name & Address	Rough Stone And Gravel Quarry Of Thiru.P.Elangovan At S.F.Nos.46/1, 46/3, 46/4, 46/5, 46/6, 46/7, 46/8, 46/9, 46/11, 46/12, 47/1, 47/2, 47/4, 47/6(P), 47/7(P), 47/8, 47/9a, 47/9b(P), 47/9c(P), 47/10, 47/11a, 47/11b, 47/11c(P), 47/11d(P), 7/11e(P), 47/11f(P) Of Kalaiyarkarisalkulam Village, Aruppukottai Taluk, Virudhunagar District, Tamil Nadu State
Sample Description	AMBIENT AIR QUALITY
Sampling Procedure	IS – 5182 (Part – 14: 2000 & Part – V: Reaffirmed - 2003), CPCB Guide lines

Sample Location	A2-Punnamadupalayam village
Positioned height of Sampler	1.5 M above Ground Level

Customer Reference	By Mail	Sampling Duration	24 hrs
Sample Reference No	SARL/A/CHE-1185	Sample Received on	14.04.2025
Sample Collected by	LABORATORY	Test Commenced on	14.04.2025
Sample Collected on	12.04.2025	Test Completed on	21.04.2025
Temperature	35°C	Relative Humidity	30%
Sample Condition	Fit for Analysis		

S. No.	Parameters	Protocol	Unit	Results	*Limits
1	Particulate Matter less than 10micron size (PM ₁₀)	IS:5182: Part 23:2006	µg/m ³	58.2	100
2	Particulate Matter less than 2.5micron size (PM _{2.5})	IS 5182 (Part 24):2019	µg/m ³	27.4	60
3	Sulphur dioxide (SO ₂)	IS:5182: Part 02:2001	µg/m ³	6.1	80
4	Nitrogen Dioxide (NO ₂)	IS:5182: Part 06:2006	µg/m ³	8.9	80
5	Carbon monoxide (CO)	SARL/IOP/013 (Issue No:01, Issue Date – 01.03.2023)	mg/m ³	BDL (D.L – 1.1)	-

Remarks: Limits: *National Ambient air quality standards from CPCB. BDL- Below detectable limit. DL –Detectable limit

For Shrient Analytical and Research Labs Pvt. Ltd

Verified



END OF THE REPORT

Authorized Signatory
S. BALAMURUGAN
Asst. Technical Manager

Please Contact:

For any Technical Issues&Complaints: technical@shrientanalytical.com

Terms and conditions:

(1) The test items will not be retained for more than 15 days from the date of issue of test report. (2) The results relate only to the items tested (3) The test report shall not be reproduced except in full without the written approval of the laboratory (4) Any use for advertising purposes must be granted in writing. This technical report may only be quoted in full. This report is the result of a single examination of the object in question and is not generally applicable evaluation of the quality of other products in regular production. For further details, please see testing and certification regulation, chapter A-3.4. (5) The correctness of the information related to sample(s) in the Test Request Form/Customer letterhead/Email is the customer's responsibility. The laboratory reports the said information in the test report and is not liable for the same.

LAB SERVICES FOR:- Food, Water, Milk, Environment, Academic & Industrial Segment.
CIN : U74999TN2017PTC116807 / GST No : 33AAYCS7325R1ZA / PAN No: AAYCS7325R



Shrient Analytical and Research Labs Pvt. Ltd

416/15, DhargasRoad, West Tambaram, Chennai- 600045
Phone Number +91 82208 36377 Email: -info@shrientanalytical.com
www.shrientanalytical.com

TEST REPORT

Report No.	SARL/25/1186	Report Date.	21.04.2025

Customer Name & Address	Rough Stone And Gravel Quarry Of Thiru.P.Elangovan At S.F.Nos.46/1, 46/3, 46/4, 46/5, 46/6, 46/7, 46/8, 46/9, 46/11, 46/12, 47/1, 47/2, 47/4, 47/6(P), 47/7(P), 47/8, 47/9a, 47/9b(P), 47/9c(P), 47/10, 47/11a, 47/11b, 47/11c(P), 47/11d(P), 7/11e(P), 47/11f(P) Of Kalaiyarkarisalkulam Village, Aruppukottai Taluk, Virudhunagar District, Tamil Nadu State
Sample Description	AMBIENT AIR QUALITY
Sampling Procedure	IS – 5182 (Part – 14: 2000 & Part – V: Reaffirmed - 2003), CPCB Guide lines

Sample Location	A1-Project site core zone
Positioned height of Sampler	1.5 M above Ground Level

Customer Reference	By Mail	Sampling Duration	24 hrs
Sample Reference No	SARL/A/CHE-1186	Sample Received on	14.04.2025
Sample Collected by	LABORATORY	Test Commenced on	14.04.2025
Sample Collected on	13.04.2025	Test Completed on	21.04.2025
Temperature	35°C	Relative Humidity	30%
Sample Condition	Fit for Analysis		

S. No.	Parameters	Protocol	Unit	Results	*Limits
1	Particulate Matter less than 10micron size (PM ₁₀)	IS:5182: Part 23:2006	µg/m ³	67.9	100
2	Particulate Matter less than 2.5micron size (PM _{2.5})	IS 5182 (Part 24):2019	µg/m ³	31.6	60
3	Sulphur dioxide (SO ₂)	IS:5182: Part 02:2001	µg/m ³	6.7	80
4	Nitrogen Dioxide (NO ₂)	IS:5182: Part 06:2006	µg/m ³	10.1	80
5	Carbon monoxide (CO)	SARL/IOP/013 (Issue No:01, Issue Date – 01.03.2023)	mg/m ³	BDL (D.L – 1.1)	-

Remarks: Limits: *National Ambient air quality standards from CPCB. BDL- Below detectable limit. DL –Detectable limit

For Shrient Analytical and Research Labs Pvt. Ltd

Verified



END OF THE REPORT

Authorized Signatory
S. BALAMURUGAN
Asst. Technical Manager

Please Contact:

For any Technical Issues&Complaints: technical@shrientanalytical.com

Terms and conditions:

(1) The test items will not be retained for more than 15 days from the date of issue of test report. (2) The results relate only to the items tested (3) The test report shall not be reproduced except in full without the written approval of the laboratory (4) Any use for advertising purposes must be granted in writing. This technical report may only be quoted in full. This report is the result of a single examination of the object in question and is not generally applicable evaluation of the quality of other products in regular production. For further details, please see testing and certification regulation, chapter A-3.4. (5) The correctness of the information related to sample(s) in the Test Request Form/Customer letterhead/Email is the customer's responsibility. The laboratory reports the said information in the test report and is not liable for the same.



Shrient Analytical and Research Labs Pvt. Ltd

416/15, DhargasRoad, West Tambaram, Chennai- 600045
Phone Number +91 82208 36377 Email: -info@shrientanalytical.com
www.shrientanalytical.com

TEST REPORT

Report No.	SARL/25/1187	Report Date.	21.04.2025

Customer Name & Address	Rough Stone And Gravel Quarry Of Thiru.P.Elangovan At S.F.Nos.46/1, 46/3, 46/4, 46/5, 46/6, 46/7, 46/8, 46/9, 46/11, 46/12, 47/1, 47/2, 47/4, 47/6(P), 47/7(P), 47/8, 47/9a, 47/9b(P), 47/9c(P), 47/10, 47/11a, 47/11b, 47/11c(P), 47/11d(P), 7/11e(P), 47/11f(P) Of Kalaiyarkarisalkulam Village, Aruppukottai Taluk, Virudhunagar District, Tamil Nadu State
Sample Description	AMBIENT AIR QUALITY
Sampling Procedure	IS – 5182 (Part – 14: 2000 & Part – V: Reaffirmed - 2003), CPCB Guide lines

Sample Location	A2-Punnamadupalayam village
Positioned height of Sampler	1.5 M above Ground Level

Customer Reference	By Mail	Sampling Duration	24 hrs
Sample Reference No	SARL/A/CHE-1187	Sample Received on	14.04.2025
Sample Collected by	LABORATORY	Test Commenced on	14.04.2025
Sample Collected on	13.04.2025	Test Completed on	21.04.2025
Temperature	35°C	Relative Humidity	30%
Sample Condition	Fit for Analysis		

S. No.	Parameters	Protocol	Unit	Results	*Limits
1	Particulate Matter less than 10micron size (PM ₁₀)	IS:5182: Part 23:2006	µg/m ³	50.5	100
2	Particulate Matter less than 2.5micron size (PM _{2.5})	IS 5182 (Part 24):2019	µg/m ³	23.3	60
3	Sulphur dioxide (SO ₂)	IS:5182: Part 02:2001	µg/m ³	4.7	80
4	Nitrogen Dioxide (NO ₂)	IS:5182: Part 06:2006	µg/m ³	7.2	80
5	Carbon monoxide (CO)	SARL/IOP/013 (Issue No:01, Issue Date – 01.03.2023)	mg/m ³	BDL (D.L – 1.1)	-

Remarks: Limits: *National Ambient air quality standards from CPCB. BDL- Below detectable limit. DL – Detectable limit

For Shrient Analytical and Research Labs Pvt. Ltd

Verified



Authorized Signatory
S. BALAMURUGAN
Asst. Technical Manager

END OF THE REPORT

Please Contact:

For any Technical Issues & Complaints: technical@shrientanalytical.com

Terms and conditions:

(1) The test items will not be retained for more than 15 days from the date of issue of test report. (2) The results relate only to the items tested (3) The test report shall not be reproduced except in full without the written approval of the laboratory (4) Any use for advertising purposes must be granted in writing. This technical report may only be quoted in full. This report is the result of a single examination of the object in question and is not generally applicable evaluation of the quality of other products in regular production. For further details, please see testing and certification regulation, chapter A-3.4. (5) The correctness of the information related to sample(s) in the Test Request Form/Customer letterhead/Email is the customer's responsibility. The laboratory reports the said information in the test report and is not liable for the same.

LAB SERVICES FOR:- Food, Water, Milk, Environment, Academic & Industrial Segment.

CIN : U74999TN2017PTC116807 / GST No : 33AAYCS7325R1ZA / PAN No: AAYCS7325R



Shrient Analytical and Research Labs Pvt. Ltd

416/15, DhargasRoad, West Tambaram, Chennai- 600045
Phone Number +91 82208 36377 Email: -info@shrientanalytical.com
www.shrientanalytical.com

TEST REPORT

Report No.	SARL/25/1224	Report Date.	28.04.2025

Customer Name & Address	Rough Stone And Gravel Quarry Of Thiru.P.Elangovan At S.F.Nos.46/1, 46/3, 46/4, 46/5, 46/6, 46/7, 46/8, 46/9, 46/11, 46/12, 47/1, 47/2, 47/4, 47/6(P), 47/7(P), 47/8, 47/9a, 47/9b(P), 47/9c(P), 47/10, 47/11a, 47/11b, 47/11c(P), 47/11d(P), 7/11e(P), 47/11f(P) Of Kalaiyarkarisalkulam Village, Aruppukottai Taluk, Virudhunagar District, Tamil Nadu State
Sample Description	AMBIENT AIR QUALITY
Sampling Procedure	IS – 5182 (Part – 14: 2000 & Part – V: Reaffirmed - 2003), CPCB Guide lines

Sample Location	A1-Project site core zone
Positioned height of Sampler	1.5 M above Ground Level

Customer Reference	By Mail	Sampling Duration	24 hrs
Sample Reference No	SARL/A/CHE-1224	Sample Received on	21.04.2025
Sample Collected by	LABORATORY	Test Commenced on	21.04.2025
Sample Collected on	15.04.2025	Test Completed on	28.04.2025
Temperature	36°C	Relative Humidity	25%
Sample Condition	Fit for Analysis		

S. No.	Parameters	Protocol	Unit	Results	*Limits
1	Particulate Matter less than 10micron size (PM ₁₀)	IS:5182: Part 23:2006	µg/m ³	59.1	100
2	Particulate Matter less than 2.5micron size (PM _{2.5})	IS 5182 (Part 24):2019	µg/m ³	27.5	60
3	Sulphur dioxide (SO ₂)	IS:5182: Part 02:2001	µg/m ³	5.6	80
4	Nitrogen Dioxide (NO ₂)	IS:5182: Part 06:2006	µg/m ³	8.9	80
5	Carbon monoxide (CO)	SARL/IOP/013 (Issue No:01, Issue Date – 01.03.2023)	mg/m ³	BDL(D.L – 1.1)	-

Remarks: Limits: *National Ambient air quality standards from CPCB. BDL- Below detectable limit. DL –Detectable limit

For Shrient Analytical and Research Labs Pvt. Ltd

Verified



END OF THE REPORT

Authorized Signatory
S. BALAMURUGAN
Asst. Technical Manager

Please Contact:

For any Technical Issues&Complaints: technical@shrientanalytical.com

Terms and conditions:

(1) The test items will not be retained for more than 15 days from the date of issue of test report. (2) The results relate only to the items tested (3) The test report shall not be reproduced except in full without the written approval of the laboratory (4) Any use for advertising purposes must be granted in writing. This technical report may only be quoted in full. This report is the result of a single examination of the object in question and is not generally applicable evaluation of the quality of other products in regular production. For further details, please see testing and certification regulation, chapter A-3.4. (5) The correctness of the information related to sample(s) in the Test Request Form/Customer letterhead/Email is the customer's responsibility. The laboratory reports the said information in the test report and is not liable for the same.

LAB SERVICES FOR:- Food, Water, Milk, Environment, Academic & Industrial Segment.
CIN : U74999TN2017PTC116807 / GST No : 33AAYCS7325R1ZA / PAN No: AAYCS7325R



Shrient Analytical and Research Labs Pvt. Ltd

416/15, DhargasRoad, West Tambaram, Chennai- 600045
Phone Number +91 82208 36377 Email: -info@shrientanalytical.com
www.shrientanalytical.com

TEST REPORT

Report No.	SARL/25/1225	Report Date.	28.04.2025

Customer Name & Address	Rough Stone And Gravel Quarry Of Thiru.P.Elangovan At S.F.Nos.46/1, 46/3, 46/4, 46/5, 46/6, 46/7, 46/8, 46/9, 46/11, 46/12, 47/1, 47/2, 47/4, 47/6(P), 47/7(P), 47/8, 47/9a, 47/9b(P), 47/9c(P), 47/10, 47/11a, 47/11b, 47/11c(P), 47/11d(P), 7/11e(P), 47/11f(P) Of Kalaiyarkarisalkulam Village, Aruppukottai Taluk, Virudhunagar District, Tamil Nadu State
Sample Description	AMBIENT AIR QUALITY
Sampling Procedure	IS – 5182 (Part – 14: 2000 & Part – V: Reaffirmed - 2003), CPCB Guide lines

Sample Location	A2-Punnamadupalayam village
Positioned height of Sampler	1.5 M above Ground Level

Customer Reference	By Mail	Sampling Duration	24 hrs
Sample Reference No	SARL/A/CHE-1225	Sample Received on	21.04.2025
Sample Collected by	LABORATORY	Test Commenced on	21.04.2025
Sample Collected on	15.04.2025	Test Completed on	28.04.2025
Temperature	36°C	Relative Humidity	25%
Sample Condition	Fit for Analysis		

S. No.	Parameters	Protocol	Unit	Results	*Limits
1	Particulate Matter less than 10micron size (PM ₁₀)	IS:5182: Part 23:2006	µg/m ³	51.7	100
2	Particulate Matter less than 2.5micron size (PM _{2.5})	IS 5182 (Part 24):2019	µg/m ³	23.7	60
3	Sulphur dioxide (SO ₂)	IS:5182: Part 02:2001	µg/m ³	4.9	80
4	Nitrogen Dioxide (NO ₂)	IS:5182: Part 06:2006	µg/m ³	7.4	80
5	Carbon monoxide (CO)	SARL/IOP/013 (Issue No:01, Issue Date – 01.03.2023)	mg/m ³	BDL (D.L – 1.1)	-

Remarks: Limits: *National Ambient air quality standards from CPCB. BDL- Below detectable limit. DL – Detectable limit

For Shrient Analytical and Research Labs Pvt. Ltd

Verified



Authorized Signatory
S. BALAMURUGAN
Asst. Technical Manager

END OF THE REPORT

Please Contact:

For any Technical Issues & Complaints: technical@shrientanalytical.com

Terms and conditions:

(1) The test items will not be retained for more than 15 days from the date of issue of test report. (2) The results relate only to the items tested (3) The test report shall not be reproduced except in full without the written approval of the laboratory (4) Any use for advertising purposes must be granted in writing. This technical report may only be quoted in full. This report is the result of a single examination of the object in question and is not generally applicable evaluation of the quality of other products in regular production. For further details, please see testing and certification regulation, chapter A-3.4. (5) The correctness of the information related to sample(s) in the Test Request Form/Customer letterhead/Email is the customer's responsibility. The laboratory reports the said information in the test report and is not liable for the same.

LAB SERVICES FOR:- Food, Water, Milk, Environment, Academic & Industrial Segment.
CIN : U74999TN2017PTC116807 / GST No : 33AAYCS7325R1ZA / PAN No: AAYCS7325R



Shrient Analytical and Research Labs Pvt. Ltd

416/15, DhargasRoad, West Tambaram, Chennai- 600045
Phone Number +91 82208 36377 Email: -info@shrientanalytical.com
www.shrientanalytical.com

TEST REPORT

Report No.	SARL/25/1226	Report Date.	28.04.2025

Customer Name & Address	Rough Stone And Gravel Quarry Of Thiru.P.Elangovan At S.F.Nos.46/1, 46/3, 46/4, 46/5, 46/6, 46/7, 46/8, 46/9, 46/11, 46/12, 47/1, 47/2, 47/4, 47/6(P), 47/7(P), 47/8, 47/9a, 47/9b(P), 47/9c(P), 47/10, 47/11a, 47/11b, 47/11c(P), 47/11d(P), 7/11e(P), 47/11f(P) Of Kalaiyarkarisalkulam Village, Aruppukottai Taluk, Virudhunagar District, Tamil Nadu State
Sample Description	AMBIENT AIR QUALITY
Sampling Procedure	IS – 5182 (Part – 14: 2000 & Part – V: Reaffirmed - 2003), CPCB Guide lines

Sample Location	A1-Project site core zone
Positioned height of Sampler	1.5 M above Ground Level

Customer Reference	By Mail	Sampling Duration	24 hrs
Sample Reference No	SARL/A/CHE-1226	Sample Received on	21.04.2025
Sample Collected by	LABORATORY	Test Commenced on	21.04.2025
Sample Collected on	16.04.2025	Test Completed on	28.04.2025
Temperature	36°C	Relative Humidity	27%
Sample Condition	Fit for Analysis		

S. No.	Parameters	Protocol	Unit	Results	*Limits
1	Particulate Matter less than 10micron size (PM ₁₀)	IS:5182: Part 23:2006	µg/m ³	63.9	100
2	Particulate Matter less than 2.5micron size (PM _{2.5})	IS 5182 (Part 24):2019	µg/m ³	29.7	60
3	Sulphur dioxide (SO ₂)	IS:5182: Part 02:2001	µg/m ³	6.2	80
4	Nitrogen Dioxide (NO ₂)	IS:5182: Part 06:2006	µg/m ³	9.5	80
5	Carbon monoxide (CO)	SARL/IOP/013 (Issue No:01, Issue Date – 01.03.2023)	mg/m ³	BDL (D.L – 1.1)	-

Remarks: Limits: *National Ambient air quality standards from CPCB. BDL- Below detectable limit. DL –Detectable limit

For Shrient Analytical and Research Labs Pvt. Ltd


Verified



END OF THE REPORT


Authorized Signatory
S. BALAMURUGAN
Asst. Technical Manager

Please Contact:

For any Technical Issues&Complaints: technical@shrientanalytical.com

Terms and conditions:

(1) The test items will not be retained for more than 15 days from the date of issue of test report. (2) The results relate only to the items tested (3) The test report shall not be reproduced except in full without the written approval of the laboratory (4) Any use for advertising purposes must be granted in writing. This technical report may only be quoted in full. This report is the result of a single examination of the object in question and is not generally applicable evaluation of the quality of other products in regular production. For further details, please see testing and certification regulation, chapter A-3.4. (5) The correctness of the information related to sample(s) in the Test Request Form/Customer letterhead/Email is the customer's responsibility. The laboratory reports the said information in the test report and is not liable for the same.



Shrient Analytical and Research Labs Pvt. Ltd

416/15, DhargasRoad, West Tambaram, Chennai- 600045
Phone Number +91 82208 36377 Email: -info@shrientanalytical.com
www.shrientanalytical.com

TEST REPORT

Report No.	SARL/25/1227	Report Date.	28.04.2025

Customer Name & Address	Rough Stone And Gravel Quarry Of Thiru.P.Elangovan At S.F.Nos.46/1, 46/3, 46/4, 46/5, 46/6, 46/7, 46/8, 46/9, 46/11, 46/12, 47/1, 47/2, 47/4, 47/6(P), 47/7(P), 47/8, 47/9a, 47/9b(P), 47/9c(P), 47/10, 47/11a, 47/11b, 47/11c(P), 47/11d(P), 7/11e(P), 47/11f(P) Of Kalaiyarkarisalkulam Village, Aruppukottai Taluk, Virudhunagar District, Tamil Nadu State
Sample Description	AMBIENT AIR QUALITY
Sampling Procedure	IS – 5182 (Part – 14: 2000 & Part – V: Reaffirmed - 2003), CPCB Guide lines

Sample Location	A2-Punnamadupalayam village
Positioned height of Sampler	1.5 M above Ground Level

Customer Reference	By Mail	Sampling Duration	24 hrs
Sample Reference No	SARL/A/CHE-1227	Sample Received on	21.04.2025
Sample Collected by	LABORATORY	Test Commenced on	21.04.2025
Sample Collected on	16.04.2025	Test Completed on	28.04.2025
Temperature	34°C	Relative Humidity	28%
Sample Condition	Fit for Analysis		

S. No.	Parameters	Protocol	Unit	Results	*Limits
1	Particulate Matter less than 10micron size (PM ₁₀)	IS:5182: Part 23:2006	µg/m ³	57.6	100
2	Particulate Matter less than 2.5micron size (PM _{2.5})	IS 5182 (Part 24):2019	µg/m ³	27.1	60
3	Sulphur dioxide (SO ₂)	IS:5182: Part 02:2001	µg/m ³	6.0	80
4	Nitrogen Dioxide (NO ₂)	IS:5182: Part 06:2006	µg/m ³	8.6	80
5	Carbon monoxide (CO)	SARL/IOP/013 (Issue No:01, Issue Date – 01.03.2023)	mg/m ³	BDL (D.L – 1.1)	-

Remarks: Limits: *National Ambient air quality standards from CPCB. BDL- Below detectable limit. DL –Detectable limit

For Shrient Analytical and Research Labs Pvt. Ltd

Verified



END OF THE REPORT

Authorized Signatory
S. BALAMURUGAN
Asst. Technical Manager

Please Contact:

For any Technical Issues & Complaints: technical@shrientanalytical.com

Terms and conditions:

(1) The test items will not be retained for more than 15 days from the date of issue of test report. (2) The results relate only to the items tested (3) The test report shall not be reproduced except in full without the written approval of the laboratory (4) Any use for advertising purposes must be granted in writing. This technical report may only be quoted in full. This report is the result of a single examination of the object in question and is not generally applicable evaluation of the quality of other products in regular production. For further details, please see testing and certification regulation, chapter A-3.4. (5) The correctness of the information related to sample(s) in the Test Request Form/Customer letterhead/Email is the customer's responsibility. The laboratory reports the said information in the test report and is not liable for the same.



Shrient Analytical and Research Labs Pvt. Ltd

416/15, DhargasRoad, West Tambaram, Chennai- 600045
Phone Number +91 82208 36377 Email: -info@shrientanalytical.com
www.shrientanalytical.com

TEST REPORT

Report No.	SARL/25/1228	Report Date.	28.04.2025

Customer Name & Address	Rough Stone And Gravel Quarry Of Thiru.P.Elangovan At S.F.Nos.46/1, 46/3, 46/4, 46/5, 46/6, 46/7, 46/8, 46/9, 46/11, 46/12, 47/1, 47/2, 47/4, 47/6(P), 47/7(P), 47/8, 47/9a, 47/9b(P), 47/9c(P), 47/10, 47/11a, 47/11b, 47/11c(P), 47/11d(P), 7/11e(P), 47/11f(P) Of Kalaiyarkarisalkulam Village, Aruppukottai Taluk, Virudhunagar District, Tamil Nadu State
Sample Description	AMBIENT AIR QUALITY
Sampling Procedure	IS – 5182 (Part – 14: 2000 & Part – V: Reaffirmed - 2003), CPCB Guide lines

Sample Location	A3-Near Govt school, Kurumpapatti
Positioned height of Sampler	1.5 M above Ground Level

Customer Reference	By Mail	Sampling Duration	24 hrs
Sample Reference No	SARL/A/CHE-1228	Sample Received on	21.04.2025
Sample Collected by	LABORATORY	Test Commenced on	21.04.2025
Sample Collected on	17.04.2025	Test Completed on	28.04.2025
Temperature	34°C	Relative Humidity	28%
Sample Condition	Fit for Analysis		

S. No.	Parameters	Protocol	Unit	Results	*Limits
1	Particulate Matter less than 10micron size (PM ₁₀)	IS:5182: Part 23:2006	µg/m ³	54.7	100
2	Particulate Matter less than 2.5micron size (PM _{2.5})	IS 5182 (Part 24):2019	µg/m ³	25.6	60
3	Sulphur dioxide (SO ₂)	IS:5182: Part 02:2001	µg/m ³	5.3	80
4	Nitrogen Dioxide (NO ₂)	IS:5182: Part 06:2006	µg/m ³	8.4	80
5	Carbon monoxide (CO)	SARL/IOP/013 (Issue No:01, Issue Date – 01.03.2023)	mg/m ³	BDL (D.L – 1.1)	-

Remarks: Limits: *National Ambient air quality standards from CPCB. BDL- Below detectable limit. DL – Detectable limit

For Shrient Analytical and Research Labs Pvt. Ltd


Verified



END OF THE REPORT


Authorized Signatory
S. BALAMURUGAN
Asst. Technical Manager

Please Contact:

For any Technical Issues & Complaints: technical@shrientanalytical.com

Terms and conditions:

(1) The test items will not be retained for more than 15 days from the date of issue of test report. (2) The results relate only to the items tested (3) The test report shall not be reproduced except in full without the written approval of the laboratory (4) Any use for advertising purposes must be granted in writing. This technical report may only be quoted in full. This report is the result of a single examination of the object in question and is not generally applicable evaluation of the quality of other products in regular production. For further details, please see testing and certification regulation, chapter A-3.4. (5) The correctness of the information related to sample(s) in the Test Request Form/Customer letterhead/Email is the customer's responsibility. The laboratory reports the said information in the test report and is not liable for the same.

LAB SERVICES FOR:- Food, Water, Milk, Environment, Academic & Industrial Segment.
CIN : U74999TN2017PTC116807 / GST No : 33AAYCS7325R1ZA / PAN No: AAYCS7325R



Shrient Analytical and Research Labs Pvt. Ltd

416/15, DhargasRoad, West Tambaram, Chennai- 600045
Phone Number +91 82208 36377 Email: -info@shrientanalytical.com
www.shrientanalytical.com

TEST REPORT

Report No.	SARL/25/1229	Report Date.	28.04.2025

Customer Name & Address	Rough Stone And Gravel Quarry Of Thiru.P.Elangovan At S.F.Nos.46/1, 46/3, 46/4, 46/5, 46/6, 46/7, 46/8, 46/9, 46/11, 46/12, 47/1, 47/2, 47/4, 47/6(P), 47/7(P), 47/8, 47/9a, 47/9b(P), 47/9c(P), 47/10, 47/11a, 47/11b, 47/11c(P), 47/11d(P), 7/11e(P), 47/11f(P) Of Kalaiyarkarisalkulam Village, Aruppukottai Taluk, Virudhunagar District, Tamil Nadu State
Sample Description	AMBIENT AIR QUALITY
Sampling Procedure	IS – 5182 (Part – 14: 2000 & Part – V: Reaffirmed - 2003), CPCB Guide lines

Sample Location	A4-Pudukkanali village
Positioned height of Sampler	1.5 M above Ground Level

Customer Reference	By Mail	Sampling Duration	24 hrs
Sample Reference No	SARL/A/CHE-1229	Sample Received on	21.04.2025
Sample Collected by	LABORATORY	Test Commenced on	21.04.2025
Sample Collected on	17.04.2025	Test Completed on	28.04.2025
Temperature	36°C	Relative Humidity	27%
Sample Condition	Fit for Analysis		

S. No.	Parameters	Protocol	Unit	Results	*Limits
1	Particulate Matter less than 10micron size (PM ₁₀)	IS:5182: Part 23:2006	µg/m ³	67.2	100
2	Particulate Matter less than 2.5micron size (PM _{2.5})	IS 5182 (Part 24):2019	µg/m ³	31.1	60
3	Sulphur dioxide (SO ₂)	IS:5182: Part 02:2001	µg/m ³	7.1	80
4	Nitrogen Dioxide (NO ₂)	IS:5182: Part 06:2006	µg/m ³	10.9	80
5	Carbon monoxide (CO)	SARL/IOP/013 (Issue No:01, Issue Date – 01.03.2023)	mg/m ³	BDL (D.L – 1.1)	-

Remarks: Limits: *National Ambient air quality standards from CPCB. BDL- Below detectable limit. DL –Detectable limit

For Shrient Analytical and Research Labs Pvt. Ltd

Verified



END OF THE REPORT

Authorized Signatory
S. BALAMURUGAN
Asst. Technical Manager

Please Contact:

For any Technical Issues&Complaints: technical@shrientanalytical.com

Terms and conditions:

(1) The test items will not be retained for more than 15 days from the date of issue of test report. (2) The results relate only to the items tested (3) The test report shall not be reproduced except in full without the written approval of the laboratory (4) Any use for advertising purposes must be granted in writing. This technical report may only be quoted in full. This report is the result of a single examination of the object in question and is not generally applicable evaluation of the quality of other products in regular production. For further details, please see testing and certification regulation, chapter A-3.4. (5) The correctness of the information related to sample(s) in the Test Request Form/Customer letterhead/Email is the customer's responsibility. The laboratory reports the said information in the test report and is not liable for the same.



Shrient Analytical and Research Labs Pvt. Ltd

416/15, DhargasRoad, West Tambaram, Chennai- 600045
Phone Number +91 82208 36377 Email: -info@shrientanalytical.com
www.shrientanalytical.com

TEST REPORT

Report No.	SARL/25/120630	Report Date.	28.04.2025

Customer Name & Address	Rough Stone And Gravel Quarry Of Thiru.P.Elangovan At S.F.Nos.46/1, 46/3, 46/4, 46/5, 46/6, 46/7, 46/8, 46/9, 46/11, 46/12, 47/1, 47/2, 47/4, 47/6(P), 47/7(P), 47/8, 47/9a, 47/9b(P), 47/9c(P), 47/10, 47/11a, 47/11b, 47/11c(P), 47/11d(P), 7/11e(P), 47/11f(P) Of Kalaiyarkarisalkulam Village, Aruppukottai Taluk, Virudhunagar District, Tamil Nadu State
Sample Description	AMBIENT AIR QUALITY
Sampling Procedure	IS – 5182 (Part – 14: 2000 & Part – V: Reaffirmed - 2003), CPCB Guide lines

Sample Location	A3-Near Govt school, Kurumpapatti
Positioned height of Sampler	1.5 M above Ground Level

Customer Reference	By Mail	Sampling Duration	24 hrs
Sample Reference No	SARL/A/CHE-120630	Sample Received on	21.04.2025
Sample Collected by	LABORATORY	Test Commenced on	21.04.2025
Sample Collected on	18.04.2025	Test Completed on	28.04.2025
Temperature	36°C	Relative Humidity	27%
Sample Condition	Fit for Analysis		

S. No.	Parameters	Protocol	Unit	Results	*Limits
1	Particulate Matter less than 10micron size (PM ₁₀)	IS:5182: Part 23:2006	µg/m ³	63.9	100
2	Particulate Matter less than 2.5micron size (PM _{2.5})	IS 5182 (Part 24):2019	µg/m ³	29.9	60
3	Sulphur dioxide (SO ₂)	IS:5182: Part 02:2001	µg/m ³	6.6	80
4	Nitrogen Dioxide (NO ₂)	IS:5182: Part 06:2006	µg/m ³	11.2	80
5	Carbon monoxide (CO)	SARL/IOP/013 (Issue No:01, Issue Date – 01.03.2023)	mg/m ³	BDL (D.L – 1.1)	-

Remarks: Limits: *National Ambient air quality standards from CPCB. BDL- Below detectable limit. DL –Detectable limit

For Shrient Analytical and Research Labs Pvt. Ltd

Verified



END OF THE REPORT

Authorized Signatory
S. BALAMURUGAN
Asst. Technical Manager

Please Contact:

For any Technical Issues&Complaints: technical@shrientanalytical.com

Terms and conditions:

(1) The test items will not be retained for more than 15 days from the date of issue of test report. (2) The results relate only to the items tested (3) The test report shall not be reproduced except in full without the written approval of the laboratory (4) Any use for advertising purposes must be granted in writing. This technical report may only be quoted in full. This report is the result of a single examination of the object in question and is not generally applicable evaluation of the quality of other products in regular production. For further details, please see testing and certification regulation, chapter A-3.4. (5) The correctness of the information related to sample(s) in the Test Request Form/Customer letterhead/Email is the customer's responsibility. The laboratory reports the said information in the test report and is not liable for the same.



Shrient Analytical and Research Labs Pvt. Ltd

416/15, DhargasRoad, West Tambaram, Chennai- 600045
Phone Number +91 82208 36377 Email: -info@shrientanalytical.com
www.shrientanalytical.com

TEST REPORT

Report No.	SARL/25/1231	Report Date.	28.04.2025

Customer Name & Address	Rough Stone And Gravel Quarry Of Thiru.P.Elangovan At S.F.Nos.46/1, 46/3, 46/4, 46/5, 46/6, 46/7, 46/8, 46/9, 46/11, 46/12, 47/1, 47/2, 47/4, 47/6(P), 47/7(P), 47/8, 47/9a, 47/9b(P), 47/9c(P), 47/10, 47/11a, 47/11b, 47/11c(P), 47/11d(P), 7/11e(P), 47/11f(P) Of Kalaiyarkarisalkulam Village, Aruppukottai Taluk, Virudhunagar District, Tamil Nadu State
Sample Description	AMBIENT AIR QUALITY
Sampling Procedure	IS – 5182 (Part – 14: 2000 & Part – V: Reaffirmed - 2003), CPCB Guide lines

Sample Location	A4-Pudukkanali village
Positioned height of Sampler	1.5 M above Ground Level

Customer Reference	By Mail	Sampling Duration	24 hrs
Sample Reference No	SARL/A/CHE-1231	Sample Received on	21.04.2025
Sample Collected by	LABORATORY	Test Commenced on	21.04.2025
Sample Collected on	18.04.2025	Test Completed on	28.04.2025
Temperature	36°C	Relative Humidity	28%
Sample Condition	Fit for Analysis		

S. No.	Parameters	Protocol	Unit	Results	*Limits
1	Particulate Matter less than 10micron size (PM ₁₀)	IS:5182: Part 23:2006	µg/m ³	63.5	100
2	Particulate Matter less than 2.5micron size (PM _{2.5})	IS 5182 (Part 24):2019	µg/m ³	29.7	60
3	Sulphur dioxide (SO ₂)	IS:5182: Part 02:2001	µg/m ³	6.4	80
4	Nitrogen Dioxide (NO ₂)	IS:5182: Part 06:2006	µg/m ³	9.3	80
5	Carbon monoxide (CO)	SARL/IOP/013 (Issue No:01, Issue Date – 01.03.2023)	mg/m ³	BDL (D.L – 1.1)	-

Remarks: Limits: *National Ambient air quality standards from CPCB. BDL- Below detectable limit. DL –Detectable limit

For Shrient Analytical and Research Labs Pvt. Ltd


Verified



END OF THE REPORT


Authorized Signatory
S. BALAMURUGAN
Asst. Technical Manager

Please Contact:

For any Technical Issues&Complaints: technical@shrientanalytical.com

Terms and conditions:

(1) The test items will not be retained for more than 15 days from the date of issue of test report. (2) The results relate only to the items tested (3) The test report shall not be reproduced except in full without the written approval of the laboratory (4) Any use for advertising purposes must be granted in writing. This technical report may only be quoted in full. This report is the result of a single examination of the object in question and is not generally applicable evaluation of the quality of other products in regular production. For further details, please see testing and certification regulation, chapter A-3.4. (5) The correctness of the information related to sample(s) in the Test Request Form/Customer letterhead/Email is the customer's responsibility. The laboratory reports the said information in the test report and is not liable for the same.



Shrient Analytical and Research Labs Pvt. Ltd

416/15, DhargasRoad, West Tambaram, Chennai- 600045
Phone Number +91 82208 36377 Email: -info@shrientanalytical.com
www.shrientanalytical.com

TEST REPORT

Report No.	SARL/25/1232	Report Date.	28.04.2025

Customer Name & Address	Rough Stone And Gravel Quarry Of Thiru.P.Elangovan At S.F.Nos.46/1, 46/3, 46/4, 46/5, 46/6, 46/7, 46/8, 46/9, 46/11, 46/12, 47/1, 47/2, 47/4, 47/6(P), 47/7(P), 47/8, 47/9a, 47/9b(P), 47/9c(P), 47/10, 47/11a, 47/11b, 47/11c(P), 47/11d(P), 7/11e(P), 47/11f(P) Of Kalaiyarkarisalkulam Village, Aruppukottai Taluk, Virudhunagar District, Tamil Nadu State
Sample Description	AMBIENT AIR QUALITY
Sampling Procedure	IS – 5182 (Part – 14: 2000 & Part – V: Reaffirmed - 2003), CPCB Guide lines

Sample Location	A5-Pullaiyampalayam village
Positioned height of Sampler	1.5 M above Ground Level

Customer Reference	By Mail	Sampling Duration	24 hrs
Sample Reference No	SARL/A/CHE-1232	Sample Received on	21.04.2025
Sample Collected by	LABORATORY	Test Commenced on	21.04.2025
Sample Collected on	19.04.2025	Test Completed on	28.04.2025
Temperature	36°C	Relative Humidity	26%
Sample Condition	Fit for Analysis		

S. No.	Parameters	Protocol	Unit	Results	*Limits
1	Particulate Matter less than 10micron size (PM ₁₀)	IS:5182: Part 23:2006	µg/m ³	41.7	100
2	Particulate Matter less than 2.5micron size (PM _{2.5})	IS 5182 (Part 24):2019	µg/m ³	19.0	60
3	Sulphur dioxide (SO ₂)	IS:5182: Part 02:2001	µg/m ³	4.2	80
4	Nitrogen Dioxide (NO ₂)	IS:5182: Part 06:2006	µg/m ³	6.2	80
5	Carbon monoxide (CO)	SARL/IOP/013 (Issue No:01, Issue Date – 01.03.2023)	mg/m ³	BDL (D.L – 1.1)	-

Remarks: Limits: *National Ambient air quality standards from CPCB. BDL- Below detectable limit. DL –Detectable limit

For Shrient Analytical and Research Labs Pvt. Ltd

Verified



END OF THE REPORT

Authorized Signatory
S. BALAMURUGAN
Asst. Technical Manager

Please Contact:

For any Technical Issues&Complaints: technical@shrientanalytical.com

Terms and conditions:

(1) The test items will not be retained for more than 15 days from the date of issue of test report. (2) The results relate only to the items tested (3) The test report shall not be reproduced except in full without the written approval of the laboratory (4) Any use for advertising purposes must be granted in writing. This technical report may only be quoted in full. This report is the result of a single examination of the object in question and is not generally applicable evaluation of the quality of other products in regular production. For further details, please see testing and certification regulation, chapter A-3.4. (5) The correctness of the information related to sample(s) in the Test Request Form/Customer letterhead/Email is the customer's responsibility. The laboratory reports the said information in the test report and is not liable for the same.



Shrient Analytical and Research Labs Pvt. Ltd

416/15, DhargasRoad, West Tambaram, Chennai- 600045
Phone Number +91 82208 36377 Email: -info@shrientanalytical.com
www.shrientanalytical.com

TEST REPORT

Report No.	SARL/25/1233	Report Date.	28.04.2025

Customer Name & Address	Rough Stone And Gravel Quarry Of Thiru.P.Elangovan At S.F.Nos.46/1, 46/3, 46/4, 46/5, 46/6, 46/7, 46/8, 46/9, 46/11, 46/12, 47/1, 47/2, 47/4, 47/6(P), 47/7(P), 47/8, 47/9a, 47/9b(P), 47/9c(P), 47/10, 47/11a, 47/11b, 47/11c(P), 47/11d(P), 7/11e(P), 47/11f(P) Of Kalaiyarkarisalkulam Village, Aruppukottai Taluk, Virudhunagar District, Tamil Nadu State
Sample Description	AMBIENT AIR QUALITY
Sampling Procedure	IS – 5182 (Part – 14: 2000 & Part – V: Reaffirmed - 2003), CPCB Guide lines

Sample Location	A6-Pavitramedu village
Positioned height of Sampler	1.5 M above Ground Level

Customer Reference	By Mail	Sampling Duration	24 hrs
Sample Reference No	SARL/A/CHE-1233	Sample Received on	21.04.2025
Sample Collected by	LABORATORY	Test Commenced on	21.04.2025
Sample Collected on	19.04.2025	Test Completed on	28.04.2025
Temperature	36°C	Relative Humidity	28%
Sample Condition	Fit for Analysis		

S. No.	Parameters	Protocol	Unit	Results	*Limits
1	Particulate Matter less than 10micron size (PM ₁₀)	IS:5182: Part 23:2006	µg/m ³	47.1	100
2	Particulate Matter less than 2.5micron size (PM _{2.5})	IS 5182 (Part 24):2019	µg/m ³	21.6	60
3	Sulphur dioxide (SO ₂)	IS:5182: Part 02:2001	µg/m ³	4.5	80
4	Nitrogen Dioxide (NO ₂)	IS:5182: Part 06:2006	µg/m ³	7.1	80
5	Carbon monoxide (CO)	SARL/IOP/013 (Issue No:01, Issue Date – 01.03.2023)	mg/m ³	BDL (D.L – 1.1)	-

Remarks: Limits: *National Ambient air quality standards from CPCB. BDL- Below detectable limit. DL –Detectable limit

For Shrient Analytical and Research Labs Pvt. Ltd


Verified



END OF THE REPORT


Authorized Signatory
S. BALAMURUGAN
Asst. Technical Manager

Please Contact:

For any Technical Issues&Complaints: technical@shrientanalytical.com

Terms and conditions:

(1) The test items will not be retained for more than 15 days from the date of issue of test report. (2) The results relate only to the items tested (3) The test report shall not be reproduced except in full without the written approval of the laboratory (4) Any use for advertising purposes must be granted in writing. This technical report may only be quoted in full. This report is the result of a single examination of the object in question and is not generally applicable evaluation of the quality of other products in regular production. For further details, please see testing and certification regulation, chapter A-3.4. (5) The correctness of the information related to sample(s) in the Test Request Form/Customer letterhead/Email is the customer's responsibility. The laboratory reports the said information in the test report and is not liable for the same.



Shrient Analytical and Research Labs Pvt. Ltd

416/15, DhargasRoad, West Tambaram, Chennai- 600045
Phone Number +91 82208 36377 Email: -info@shrientanalytical.com
www.shrientanalytical.com

TEST REPORT

Report No.	SARL/25/1234	Report Date.	28.04.2025

Customer Name & Address	Rough Stone And Gravel Quarry Of Thiru.P.Elangovan At S.F.Nos.46/1, 46/3, 46/4, 46/5, 46/6, 46/7, 46/8, 46/9, 46/11, 46/12, 47/1, 47/2, 47/4, 47/6(P), 47/7(P), 47/8, 47/9a, 47/9b(P), 47/9c(P), 47/10, 47/11a, 47/11b, 47/11c(P), 47/11d(P), 7/11e(P), 47/11f(P) Of Kalaiyarkarisalkulam Village, Aruppukottai Taluk, Virudhunagar District, Tamil Nadu State
Sample Description	AMBIENT AIR QUALITY
Sampling Procedure	IS – 5182 (Part – 14: 2000 & Part – V: Reaffirmed - 2003), CPCB Guide lines

Sample Location	A5-Pullaiyampalayam village
Positioned height of Sampler	1.5 M above Ground Level

Customer Reference	By Mail	Sampling Duration	24 hrs
Sample Reference No	SARL/A/CHE-1234	Sample Received on	21.04.2025
Sample Collected by	LABORATORY	Test Commenced on	21.04.2025
Sample Collected on	20.04.2025	Test Completed on	28.04.2025
Temperature	35°C	Relative Humidity	32%
Sample Condition	Fit for Analysis		

S. No.	Parameters	Protocol	Unit	Results	*Limits
1	Particulate Matter less than 10micron size (PM ₁₀)	IS:5182: Part 23:2006	µg/m ³	48.3	100
2	Particulate Matter less than 2.5micron size (PM _{2.5})	IS 5182 (Part 24):2019	µg/m ³	22.0	60
3	Sulphur dioxide (SO ₂)	IS:5182: Part 02:2001	µg/m ³	5.4	80
4	Nitrogen Dioxide (NO ₂)	IS:5182: Part 06:2006	µg/m ³	7.6	80
5	Carbon monoxide (CO)	SARL/IOP/013 (Issue No:01, Issue Date – 01.03.2023)	mg/m ³	BDL (D.L – 1.1)	-

Remarks: Limits: *National Ambient air quality standards from CPCB. BDL- Below detectable limit. DL – Detectable limit

For Shrient Analytical and Research Labs Pvt. Ltd

Verified



Authorized Signatory
S. BALAMURUGAN
Asst. Technical Manager

END OF THE REPORT

Please Contact:

For any Technical Issues & Complaints: technical@shrientanalytical.com

Terms and conditions:

(1) The test items will not be retained for more than 15 days from the date of issue of test report. (2) The results relate only to the items tested (3) The test report shall not be reproduced except in full without the written approval of the laboratory (4) Any use for advertising purposes must be granted in writing. This technical report may only be quoted in full. This report is the result of a single examination of the object in question and is not generally applicable evaluation of the quality of other products in regular production. For further details, please see testing and certification regulation, chapter A-3.4. (5) The correctness of the information related to sample(s) in the Test Request Form/Customer letterhead/Email is the customer's responsibility. The laboratory reports the said information in the test report and is not liable for the same.

LAB SERVICES FOR:- Food, Water, Milk, Environment, Academic & Industrial Segment.

CIN : U74999TN2017PTC116807 / GST No : 33AAYCS7325R1ZA / PAN No: AAYCS7325R

Page 11 of 12



Shrient Analytical and Research Labs Pvt. Ltd

416/15, DhargasRoad, West Tambaram, Chennai- 600045
Phone Number +91 82208 36377 Email: -info@shrientanalytical.com
www.shrientanalytical.com

TEST REPORT

Report No.	SARL/25/1235	Report Date.	28.04.2025

Customer Name & Address	Rough Stone And Gravel Quarry Of Thiru.P.Elangovan At S.F.Nos.46/1, 46/3, 46/4, 46/5, 46/6, 46/7, 46/8, 46/9, 46/11, 46/12, 47/1, 47/2, 47/4, 47/6(P), 47/7(P), 47/8, 47/9a, 47/9b(P), 47/9c(P), 47/10, 47/11a, 47/11b, 47/11c(P), 47/11d(P), 7/11e(P), 47/11f(P) Of Kalaiyarkarisalkulam Village, Aruppukottai Taluk, Virudhunagar District, Tamil Nadu State
Sample Description	AMBIENT AIR QUALITY
Sampling Procedure	IS – 5182 (Part – 14: 2000 & Part – V: Reaffirmed - 2003), CPCB Guide lines

Sample Location	A6-Pavitriramedu village
Positioned height of Sampler	1.5 M above Ground Level

Customer Reference	By Mail	Sampling Duration	24 hrs
Sample Reference No	SARL/A/CHE-1235	Sample Received on	21.04.2025
Sample Collected by	LABORATORY	Test Commenced on	21.04.2025
Sample Collected on	20.04.2025	Test Completed on	28.04.2025
Temperature	35°C	Relative Humidity	32%
Sample Condition	Fit for Analysis		

S. No.	Parameters	Protocol	Unit	Results	*Limits
1	Particulate Matter less than 10micron size (PM ₁₀)	IS:5182: Part 23:2006	µg/m ³	49.9	100
2	Particulate Matter less than 2.5micron size (PM _{2.5})	IS 5182 (Part 24):2019	µg/m ³	23.2	60
3	Sulphur dioxide (SO ₂)	IS:5182: Part 02:2001	µg/m ³	5.2	80
4	Nitrogen Dioxide (NO ₂)	IS:5182: Part 06:2006	µg/m ³	7.9	80
5	Carbon monoxide (CO)	SARL/IOP/013 (Issue No:01, Issue Date – 01.03.2023)	mg/m ³	BDL (D.L – 1.1)	-

Remarks: Limits: *National Ambient air quality standards from CPCB. BDL- Below detectable limit. DL –Detectable limit

For Shrient Analytical and Research Labs Pvt. Ltd

Verified



Authorized Signatory
S. BALAMURUGAN
Asst. Technical Manager

END OF THE REPORT

Please Contact:

For any Technical Issues&Complaints: technical@shrientanalytical.com

Terms and conditions:

(1) The test items will not be retained for more than 15 days from the date of issue of test report. (2) The results relate only to the items tested (3) The test report shall not be reproduced except in full without the written approval of the laboratory (4) Any use for advertising purposes must be granted in writing. This technical report may only be quoted in full. This report is the result of a single examination of the object in question and is not generally applicable evaluation of the quality of other products in regular production. For further details, please see testing and certification regulation, chapter A-3.4. (5) The correctness of the information related to sample(s) in the Test Request Form/Customer letterhead/Email is the customer's responsibility. The laboratory reports the said information in the test report and is not liable for the same.

LAB SERVICES FOR:- Food, Water, Milk, Environment, Academic & Industrial Segment.

CIN : U74999TN2017PTC116807 / GST No : 33AAYCS7325R1ZA / PAN No: AAYCS7325R

Page 12 of 12



Shrient Analytical and Research Labs Pvt. Ltd

416/15, DhargasRoad, West Tambaram, Chennai- 600045
Phone Number +91 82208 36377 Email: -info@shrientanalytical.com
www.shrientanalytical.com

TEST REPORT

Report No.	SARL/25/1272	Report Date.	05.05.2025

Customer Name & Address	Rough Stone And Gravel Quarry Of Thiru.P.Elangovan At S.F.Nos.46/1, 46/3, 46/4, 46/5, 46/6, 46/7, 46/8, 46/9, 46/11, 46/12, 47/1, 47/2, 47/4, 47/6(P), 47/7(P), 47/8, 47/9a, 47/9b(P), 47/9c(P), 47/10, 47/11a, 47/11b, 47/11c(P), 47/11d(P), 7/11e(P), 47/11f(P) Of Kalaiyarkarisalkulam Village, Aruppukottai Taluk, Virudhunagar District, Tamil Nadu State
Sample Description	AMBIENT AIR QUALITY
Sampling Procedure	IS – 5182 (Part – 14: 2000 & Part – V: Reaffirmed - 2003), CPCB Guide lines

Sample Location	A5-Pullaiyampalayam village
Positioned height of Sampler	1.5 M above Ground Level

Customer Reference	By Mail	Sampling Duration	24 hrs
Sample Reference No	SARL/A/CHE-1272	Sample Received on	29.04.2025
Sample Collected by	LABORATORY	Test Commenced on	29.04.2025
Sample Collected on	22.04.2025	Test Completed on	05.05.2025
Temperature	36°C	Relative Humidity	30%
Sample Condition	Fit for Analysis		

S. No.	Parameters	Protocol	Unit	Results	*Limits
1	Particulate Matter less than 10micron size (PM ₁₀)	IS:5182: Part 23:2006	µg/m ³	43.1	100
2	Particulate Matter less than 2.5micron size (PM _{2.5})	IS 5182 (Part 24):2019	µg/m ³	19.7	60
3	Sulphur dioxide (SO ₂)	IS:5182: Part 02:2001	µg/m ³	4.5	80
4	Nitrogen Dioxide (NO ₂)	IS:5182: Part 06:2006	µg/m ³	6.5	80
5	Carbon monoxide (CO)	SARL/IOP/013 (Issue No:01, Issue Date – 01.03.2023)	mg/m ³	BDL (D.L – 1.1)	-

Remarks: Limits: *National Ambient air quality standards from CPCB. BDL- Below detectable limit. DL –Detectable limit

For Shrient Analytical and Research Labs Pvt. Ltd

Verified



END OF THE REPORT

Authorized Signatory
S. BALAMURUGAN
Asst. Technical Manager

Please Contact:

For any Technical Issues&Complaints: technical@shrientanalytical.com

Terms and conditions:

(1) The test items will not be retained for more than 15 days from the date of issue of test report. (2) The results relate only to the items tested (3) The test report shall not be reproduced except in full without the written approval of the laboratory (4) Any use for advertising purposes must be granted in writing. This technical report may only be quoted in full. This report is the result of a single examination of the object in question and is not generally applicable evaluation of the quality of other products in regular production. For further details, please see testing and certification regulation, chapter A-3.4. (5) The correctness of the information related to sample(s) in the Test Request Form/Customer letterhead/Email is the customer's responsibility. The laboratory reports the said information in the test report and is not liable for the same.

LAB SERVICES FOR:- Food, Water, Milk, Environment, Academic & Industrial Segment.
CIN : U74999TN2017PTC116807 / GST No : 33AAYCS7325R1ZA / PAN No: AAYCS7325R



Shrient Analytical and Research Labs Pvt. Ltd

416/15, DhargasRoad, West Tambaram, Chennai- 600045
Phone Number +91 82208 36377 Email: -info@shrientanalytical.com
www.shrientanalytical.com

TEST REPORT

Report No.	SARL/25/1273	Report Date.	05.05.2025

Customer Name & Address	Rough Stone And Gravel Quarry Of Thiru.P.Elangovan At S.F.Nos.46/1, 46/3, 46/4, 46/5, 46/6, 46/7, 46/8, 46/9, 46/11, 46/12, 47/1, 47/2, 47/4, 47/6(P), 47/7(P), 47/8, 47/9a, 47/9b(P), 47/9c(P), 47/10, 47/11a, 47/11b, 47/11c(P), 47/11d(P), 7/11e(P), 47/11f(P) Of Kalaiyarkarisalkulam Village, Aruppukottai Taluk, Virudhunagar District, Tamil Nadu State
Sample Description	AMBIENT AIR QUALITY
Sampling Procedure	IS – 5182 (Part – 14: 2000 & Part – V: Reaffirmed - 2003), CPCB Guide lines

Sample Location	A6-Pavitiramedu village
Positioned height of Sampler	1.5 M above Ground Level

Customer Reference	By Mail	Sampling Duration	24 hrs
Sample Reference No	SARL/A/CHE-1273	Sample Received on	29.04.2025
Sample Collected by	LABORATORY	Test Commenced on	29.04.2025
Sample Collected on	22.04.2025	Test Completed on	05.05.2025
Temperature	36°C	Relative Humidity	30%
Sample Condition	Fit for Analysis		

S. No.	Parameters	Protocol	Unit	Results	*Limits
1	Particulate Matter less than 10micron size (PM ₁₀)	IS:5182: Part 23:2006	µg/m ³	55.2	100
2	Particulate Matter less than 2.5micron size (PM _{2.5})	IS 5182 (Part 24):2019	µg/m ³	25.7	60
3	Sulphur dioxide (SO ₂)	IS:5182: Part 02:2001	µg/m ³	6.4	80
4	Nitrogen Dioxide (NO ₂)	IS:5182: Part 06:2006	µg/m ³	9.8	80
5	Carbon monoxide (CO)	SARL/IOP/013 (Issue No:01, Issue Date – 01.03.2023)	mg/m ³	BDL (D.L – 1.1)	-

Remarks: Limits: *National Ambient air quality standards from CPCB. BDL- Below detectable limit. DL – Detectable limit

For Shrient Analytical and Research Labs Pvt. Ltd

Verified



Authorized Signatory
S. BALAMURUGAN
Asst. Technical Manager

END OF THE REPORT

Please Contact:

For any Technical Issues & Complaints: technical@shrientanalytical.com

Terms and conditions:

(1) The test items will not be retained for more than 15 days from the date of issue of test report. (2) The results relate only to the items tested (3) The test report shall not be reproduced except in full without the written approval of the laboratory (4) Any use for advertising purposes must be granted in writing. This technical report may only be quoted in full. This report is the result of a single examination of the object in question and is not generally applicable evaluation of the quality of other products in regular production. For further details, please see testing and certification regulation, chapter A-3.4. (5) The correctness of the information related to sample(s) in the Test Request Form/Customer letterhead/Email is the customer's responsibility. The laboratory reports the said information in the test report and is not liable for the same.

LAB SERVICES FOR:- Food, Water, Milk, Environment, Academic & Industrial Segment.
CIN : U74999TN2017PTC116807 / GST No : 33AAYCS7325R1ZA / PAN No: AAYCS7325R



Shrient Analytical and Research Labs Pvt. Ltd

416/15, DhargasRoad, West Tambaram, Chennai- 600045
Phone Number +91 82208 36377 Email: -info@shrientanalytical.com
www.shrientanalytical.com

TEST REPORT

Report No.	SARL/25/1274	Report Date.	05.05.2025

Customer Name & Address	Rough Stone And Gravel Quarry Of Thiru.P.Elangovan At S.F.Nos.46/1, 46/3, 46/4, 46/5, 46/6, 46/7, 46/8, 46/9, 46/11, 46/12, 47/1, 47/2, 47/4, 47/6(P), 47/7(P), 47/8, 47/9a, 47/9b(P), 47/9c(P), 47/10, 47/11a, 47/11b, 47/11c(P), 47/11d(P), 7/11e(P), 47/11f(P) Of Kalaiyarkarisalkulam Village, Aruppukottai Taluk, Virudhunagar District, Tamil Nadu State
Sample Description	AMBIENT AIR QUALITY
Sampling Procedure	IS – 5182 (Part – 14: 2000 & Part – V: Reaffirmed - 2003), CPCB Guide lines

Sample Location	A5-Pullaiyampalayam village
Positioned height of Sampler	1.5 M above Ground Level

Customer Reference	By Mail	Sampling Duration	24 hrs
Sample Reference No	SARL/A/CHE-1274	Sample Received on	29.04.2025
Sample Collected by	LABORATORY	Test Commenced on	29.04.2025
Sample Collected on	23.04.2025	Test Completed on	05.05.2025
Temperature	36°C	Relative Humidity	30%
Sample Condition	Fit for Analysis		

S. No.	Parameters	Protocol	Unit	Results	*Limits
1	Particulate Matter less than 10micron size (PM ₁₀)	IS:5182: Part 23:2006	µg/m ³	50.2	100
2	Particulate Matter less than 2.5micron size (PM _{2.5})	IS 5182 (Part 24):2019	µg/m ³	22.9	60
3	Sulphur dioxide (SO ₂)	IS:5182: Part 02:2001	µg/m ³	5.6	80
4	Nitrogen Dioxide (NO ₂)	IS:5182: Part 06:2006	µg/m ³	8.1	80
5	Carbon monoxide (CO)	SARL/IOP/013 (Issue No:01, Issue Date – 01.03.2023)	mg/m ³	BDL (D.L – 1.1)	-

Remarks: Limits: *National Ambient air quality standards from CPCB. BDL- Below detectable limit. DL – Detectable limit

For Shrient Analytical and Research Labs Pvt. Ltd

Verified



Authorized Signatory

S. BALAMURUGAN
Asst. Technical Manager

END OF THE REPORT

Please Contact:

For any Technical Issues & Complaints: technical@shrientanalytical.com

Terms and conditions:

(1) The test items will not be retained for more than 15 days from the date of issue of test report. (2) The results relate only to the items tested (3) The test report shall not be reproduced except in full without the written approval of the laboratory (4) Any use for advertising purposes must be granted in writing. This technical report may only be quoted in full. This report is the result of a single examination of the object in question and is not generally applicable evaluation of the quality of other products in regular production. For further details, please see testing and certification regulation, chapter A-3.4. (5) The correctness of the information related to sample(s) in the Test Request Form/Customer letterhead/Email is the customer's responsibility. The laboratory reports the said information in the test report and is not liable for the same.

LAB SERVICES FOR:- Food, Water, Milk, Environment, Academic & Industrial Segment.
CIN : U74999TN2017PTC116807 / GST No : 33AAYCS7325R1ZA / PAN No: AAYCS7325R



Shrient Analytical and Research Labs Pvt. Ltd

416/15, DhargasRoad, West Tambaram, Chennai- 600045
Phone Number +91 82208 36377 Email: -info@shrientanalytical.com
www.shrientanalytical.com

TEST REPORT

Report No.	SARL/25/1275	Report Date.	05.05.2025

Customer Name & Address	Rough Stone And Gravel Quarry Of Thiru.P.Elangovan At S.F.Nos.46/1, 46/3, 46/4, 46/5, 46/6, 46/7, 46/8, 46/9, 46/11, 46/12, 47/1, 47/2, 47/4, 47/6(P), 47/7(P), 47/8, 47/9a, 47/9b(P), 47/9c(P), 47/10, 47/11a, 47/11b, 47/11c(P), 47/11d(P), 7/11e(P), 47/11f(P) Of Kalaiyarkarisalkulam Village, Aruppukottai Taluk, Virudhunagar District, Tamil Nadu State
Sample Description	AMBIENT AIR QUALITY
Sampling Procedure	IS – 5182 (Part – 14: 2000 & Part – V: Reaffirmed - 2003), CPCB Guide lines

Sample Location	A6-Pavitriramedu village
Positioned height of Sampler	1.5 M above Ground Level

Customer Reference	By Mail	Sampling Duration	24 hrs
Sample Reference No	SARL/A/CHE-1275	Sample Received on	29.04.2025
Sample Collected by	LABORATORY	Test Commenced on	29.04.2025
Sample Collected on	23.04.2025	Test Completed on	05.05.2025
Temperature	37°C	Relative Humidity	21%
Sample Condition	Fit for Analysis		

S. No.	Parameters	Protocol	Unit	Results	*Limits
1	Particulate Matter less than 10micron size (PM ₁₀)	IS:5182: Part 23:2006	µg/m ³	51.9	100
2	Particulate Matter less than 2.5micron size (PM _{2.5})	IS 5182 (Part 24):2019	µg/m ³	24.1	60
3	Sulphur dioxide (SO ₂)	IS:5182: Part 02:2001	µg/m ³	5.7	80
4	Nitrogen Dioxide (NO ₂)	IS:5182: Part 06:2006	µg/m ³	8.4	80
5	Carbon monoxide (CO)	SARL/IOP/013 (Issue No:01, Issue Date – 01.03.2023)	mg/m ³	BDL (D.L – 1.1)	-

Remarks: Limits: *National Ambient air quality standards from CPCB. BDL- Below detectable limit. DL –Detectable limit

For Shrient Analytical and Research Labs Pvt. Ltd

Verified



Authorized Signatory
S. BALAMURUGAN
Asst. Technical Manager

END OF THE REPORT

Please Contact:

For any Technical Issues&Complaints: technical@shrientanalytical.com

Terms and conditions:

(1) The test items will not be retained for more than 15 days from the date of issue of test report. (2) The results relate only to the items tested (3) The test report shall not be reproduced except in full without the written approval of the laboratory (4) Any use for advertising purposes must be granted in writing. This technical report may only be quoted in full. This report is the result of a single examination of the object in question and is not generally applicable evaluation of the quality of other products in regular production. For further details, please see testing and certification regulation, chapter A-3.4. (5) The correctness of the information related to sample(s) in the Test Request Form/Customer letterhead/Email is the customer's responsibility. The laboratory reports the said information in the test report and is not liable for the same.

LAB SERVICES FOR:- Food, Water, Milk, Environment, Academic & Industrial Segment.

CIN : U74999TN2017PTC116807 / GST No : 33AAYCS7325R1ZA / PAN No: AAYCS7325R



Shrient Analytical and Research Labs Pvt. Ltd

416/15, DhargasRoad, West Tambaram, Chennai- 600045
Phone Number +91 82208 36377 Email: -info@shrientanalytical.com
www.shrientanalytical.com

TEST REPORT

Report No.	SARL/25/1276	Report Date.	05.05.2025

Customer Name & Address	Rough Stone And Gravel Quarry Of Thiru.P.Elangovan At S.F.Nos.46/1, 46/3, 46/4, 46/5, 46/6, 46/7, 46/8, 46/9, 46/11, 46/12, 47/1, 47/2, 47/4, 47/6(P), 47/7(P), 47/8, 47/9a, 47/9b(P), 47/9c(P), 47/10, 47/11a, 47/11b, 47/11c(P), 47/11d(P), 7/11e(P), 47/11f(P) Of Kalaiyarkarisalkulam Village, Aruppukottai Taluk, Virudhunagar District, Tamil Nadu State
Sample Description	AMBIENT AIR QUALITY
Sampling Procedure	IS – 5182 (Part – 14: 2000 & Part – V: Reaffirmed - 2003), CPCB Guide lines

Sample Location	A3-Near Govt school, Kurumpapatti
Positioned height of Sampler	1.5 M above Ground Level

Customer Reference	By Mail	Sampling Duration	24 hrs
Sample Reference No	SARL/A/CHE-1276	Sample Received on	29.04.2025
Sample Collected by	LABORATORY	Test Commenced on	29.04.2025
Sample Collected on	24.04.2025	Test Completed on	05.05.2025
Temperature	37°C	Relative Humidity	23%
Sample Condition	Fit for Analysis		

S. No.	Parameters	Protocol	Unit	Results	*Limits
1	Particulate Matter less than 10micron size (PM ₁₀)	IS:5182: Part 23:2006	µg/m ³	53.4	100
2	Particulate Matter less than 2.5micron size (PM _{2.5})	IS 5182 (Part 24):2019	µg/m ³	25.2	60
3	Sulphur dioxide (SO ₂)	IS:5182: Part 02:2001	µg/m ³	5.1	80
4	Nitrogen Dioxide (NO ₂)	IS:5182: Part 06:2006	µg/m ³	8.3	80
5	Carbon monoxide (CO)	SARL/IOP/013 (Issue No:01, Issue Date – 01.03.2023)	mg/m ³	BDL (D.L – 1.1)	-

Remarks: Limits: *National Ambient air quality standards from CPCB. BDL- Below detectable limit. DL –Detectable limit

For Shrient Analytical and Research Labs Pvt. Ltd

Verified



END OF THE REPORT

Authorized Signatory
S. BALAMURUGAN
Asst. Technical Manager

Please Contact:

For any Technical Issues&Complaints: technical@shrientanalytical.com

Terms and conditions:

(1) The test items will not be retained for more than 15 days from the date of issue of test report. (2) The results relate only to the items tested (3) The test report shall not be reproduced except in full without the written approval of the laboratory (4) Any use for advertising purposes must be granted in writing. This technical report may only be quoted in full. This report is the result of a single examination of the object in question and is not generally applicable evaluation of the quality of other products in regular production. For further details, please see testing and certification regulation, chapter A-3.4. (5) The correctness of the information related to sample(s) in the Test Request Form/Customer letterhead/Email is the customer's responsibility. The laboratory reports the said information in the test report and is not liable for the same.

LAB SERVICES FOR:- Food, Water, Milk, Environment, Academic & Industrial Segment.

CIN : U74999TN2017PTC116807 / GST No : 33AAYCS7325R1ZA / PAN No: AAYCS7325R



Shrient Analytical and Research Labs Pvt. Ltd

416/15, DhargasRoad, West Tambaram, Chennai- 600045
Phone Number +91 82208 36377 Email: -info@shrientanalytical.com
www.shrientanalytical.com

TEST REPORT

Report No.	SARL/25/1277	Report Date.	05.05.2025

Customer Name & Address	Rough Stone And Gravel Quarry Of Thiru.P.Elangovan At S.F.Nos.46/1, 46/3, 46/4, 46/5, 46/6, 46/7, 46/8, 46/9, 46/11, 46/12, 47/1, 47/2, 47/4, 47/6(P), 47/7(P), 47/8, 47/9a, 47/9b(P), 47/9c(P), 47/10, 47/11a, 47/11b, 47/11c(P), 47/11d(P), 7/11e(P), 47/11f(P) Of Kalaiyarkarisalkulam Village, Aruppukottai Taluk, Virudhunagar District, Tamil Nadu State
Sample Description	AMBIENT AIR QUALITY
Sampling Procedure	IS – 5182 (Part – 14: 2000 & Part – V: Reaffirmed - 2003), CPCB Guide lines

Sample Location	A4-Pudukkanali village
Positioned height of Sampler	1.5 M above Ground Level

Customer Reference	By Mail	Sampling Duration	24 hrs
Sample Reference No	SARL/A/CHE-1277	Sample Received on	29.04.2025
Sample Collected by	LABORATORY	Test Commenced on	29.04.2025
Sample Collected on	24.04.2025	Test Completed on	05.05.2025
Temperature	37°C	Relative Humidity	23%
Sample Condition	Fit for Analysis		

S. No.	Parameters	Protocol	Unit	Results	*Limits
1	Particulate Matter less than 10micron size (PM ₁₀)	IS:5182: Part 23:2006	µg/m ³	69.4	100
2	Particulate Matter less than 2.5micron size (PM _{2.5})	IS 5182 (Part 24):2019	µg/m ³	32.2	60
3	Sulphur dioxide (SO ₂)	IS:5182: Part 02:2001	µg/m ³	7.2	80
4	Nitrogen Dioxide (NO ₂)	IS:5182: Part 06:2006	µg/m ³	11.6	80
5	Carbon monoxide (CO)	SARL/IOP/013 (Issue No:01, Issue Date – 01.03.2023)	mg/m ³	BDL (D.L – 1.1)	-

Remarks: Limits: *National Ambient air quality standards from CPCB. BDL- Below detectable limit. DL – Detectable limit

For Shrient Analytical and Research Labs Pvt. Ltd

Verified



Authorized Signatory
S. BALAMURUGAN
Asst. Technical Manager

END OF THE REPORT

Please Contact:

For any Technical Issues & Complaints: technical@shrientanalytical.com

Terms and conditions:

(1) The test items will not be retained for more than 15 days from the date of issue of test report. (2) The results relate only to the items tested (3) The test report shall not be reproduced except in full without the written approval of the laboratory (4) Any use for advertising purposes must be granted in writing. This technical report may only be quoted in full. This report is the result of a single examination of the object in question and is not generally applicable evaluation of the quality of other products in regular production. For further details, please see testing and certification regulation, chapter A-3.4. (5) The correctness of the information related to sample(s) in the Test Request Form/Customer letterhead/Email is the customer's responsibility. The laboratory reports the said information in the test report and is not liable for the same.

LAB SERVICES FOR:- Food, Water, Milk, Environment, Academic & Industrial Segment.
CIN : U74999TN2017PTC116807 / GST No : 33AAYCS7325R1ZA / PAN No: AAYCS7325R



Shrient Analytical and Research Labs Pvt. Ltd

416/15, DhargasRoad, West Tambaram, Chennai- 600045
Phone Number +91 82208 36377 Email: -info@shrientanalytical.com
www.shrientanalytical.com

TEST REPORT

Report No.	SARL/25/1278	Report Date.	05.05.2025

Customer Name & Address	Rough Stone And Gravel Quarry Of Thiru.P.Elangovan At S.F.Nos.46/1, 46/3, 46/4, 46/5, 46/6, 46/7, 46/8, 46/9, 46/11, 46/12, 47/1, 47/2, 47/4, 47/6(P), 47/7(P), 47/8, 47/9a, 47/9b(P), 47/9c(P), 47/10, 47/11a, 47/11b, 47/11c(P), 47/11d(P), 7/11c(P), 47/11f(P) Of Kalaiyarkarisalkulam Village, Aruppukottai Taluk, Virudhunagar District, Tamil Nadu State
Sample Description	AMBIENT AIR QUALITY
Sampling Procedure	IS – 5182 (Part – 14: 2000 & Part – V: Reaffirmed - 2003), CPCB Guide lines

Sample Location	A3-Near Govt school, Kurumpapatti
Positioned height of Sampler	1.5 M above Ground Level

Customer Reference	By Mail	Sampling Duration	24 hrs
Sample Reference No	SARL/A/CHE-1278	Sample Received on	29.04.2025
Sample Collected by	LABORATORY	Test Commenced on	29.04.2025
Sample Collected on	25.04.2025	Test Completed on	05.05.2025
Temperature	36°C	Relative Humidity	30%
Sample Condition	Fit for Analysis		

S. No.	Parameters	Protocol	Unit	Results	*Limits
1	Particulate Matter less than 10micron size (PM ₁₀)	IS:5182: Part 23:2006	µg/m ³	59.8	100
2	Particulate Matter less than 2.5micron size (PM _{2.5})	IS 5182 (Part 24):2019	µg/m ³	27.9	60
3	Sulphur dioxide (SO ₂)	IS:5182: Part 02:2001	µg/m ³	6.0	80
4	Nitrogen Dioxide (NO ₂)	IS:5182: Part 06:2006	µg/m ³	9.8	80
5	Carbon monoxide (CO)	SARL/IOP/013 (Issue No:01, Issue Date – 01.03.2023)	mg/m ³	BDL (D.L – 1.1)	-

Remarks: Limits: *National Ambient air quality standards from CPCB. BDL- Below detectable limit. DL –Detectable limit

For Shrient Analytical and Research Labs Pvt. Ltd

Verified



END OF THE REPORT

Authorized Signatory
S. BALAMURUGAN
Asst. Technical Manager

Please Contact:

For any Technical Issues&Complaints: technical@shrientanalytical.com

Terms and conditions:

(1) The test items will not be retained for more than 15 days from the date of issue of test report. (2) The results relate only to the items tested (3) The test report shall not be reproduced except in full without the written approval of the laboratory (4) Any use for advertising purposes must be granted in writing. This technical report may only be quoted in full. This report is the result of a single examination of the object in question and is not generally applicable evaluation of the quality of other products in regular production. For further details, please see testing and certification regulation, chapter A-3.4. (5) The correctness of the information related to sample(s) in the Test Request Form/Customer letterhead/Email is the customer's responsibility. The laboratory reports the said information in the test report and is not liable for the same.



Shrient Analytical and Research Labs Pvt. Ltd

416/15, DhargasRoad, West Tambaram, Chennai- 600045
Phone Number +91 82208 36377 Email: -info@shrientanalytical.com
www.shrientanalytical.com

TEST REPORT

Report No.	SARL/25/1279	Report Date.	05.05.2025

Customer Name & Address	Rough Stone And Gravel Quarry Of Thiru.P.Elangovan At S.F.Nos.46/1, 46/3, 46/4, 46/5, 46/6, 46/7, 46/8, 46/9, 46/11, 46/12, 47/1, 47/2, 47/4, 47/6(P), 47/7(P), 47/8, 47/9a, 47/9b(P), 47/9c(P), 47/10, 47/11a, 47/11b, 47/11c(P), 47/11d(P), 7/11e(P), 47/11f(P) Of Kalaiyarkarisalkulam Village, Aruppukottai Taluk, Virudhunagar District, Tamil Nadu State
Sample Description	AMBIENT AIR QUALITY
Sampling Procedure	IS – 5182 (Part – 14: 2000 & Part – V: Reaffirmed - 2003), CPCB Guide lines


Sample Location	A4-Pudukkanali village
Positioned height of Sampler	1.5 M above Ground Level

Customer Reference	By Mail	Sampling Duration	24 hrs
Sample Reference No	SARL/A/CHE-1279	Sample Received on	29.04.2025
Sample Collected by	LABORATORY	Test Commenced on	29.04.2025
Sample Collected on	25.04.2025	Test Completed on	05.05.2025
Temperature	36°C	Relative Humidity	30%
Sample Condition	Fit for Analysis		

S. No.	Parameters	Protocol	Unit	Results	*Limits
1	Particulate Matter less than 10micron size (PM ₁₀)	IS:5182: Part 23:2006	µg/m ³	65.7	100
2	Particulate Matter less than 2.5micron size (PM _{2.5})	IS 5182 (Part 24):2019	µg/m ³	30.7	60
3	Sulphur dioxide (SO ₂)	IS:5182: Part 02:2001	µg/m ³	6.6	80
4	Nitrogen Dioxide (NO ₂)	IS:5182: Part 06:2006	µg/m ³	9.9	80
5	Carbon monoxide (CO)	SARL/IOP/013 (Issue No:01, Issue Date – 01.03.2023)	mg/m ³	BDL (D.L – 1.1)	-

Remarks: Limits: *National Ambient air quality standards from CPCB. BDL- Below detectable limit. DL – Detectable limit

For Shrient Analytical and Research Labs Pvt. Ltd

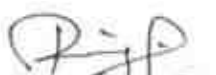
Verified




Authorized Signatory
S. BALAMURUGAN
Asst. Technical Manager

END OF THE REPORT

Please Contact:

For any Technical Issues & Complaints: technical@shrientanalytical.com

Terms and conditions:

(1) The test items will not be retained for more than 15 days from the date of issue of test report. (2) The results relate only to the items tested (3) The test report shall not be reproduced except in full without the written approval of the laboratory (4) Any use for advertising purposes must be granted in writing. This technical report may only be quoted in full. This report is the result of a single examination of the object in question and is not generally applicable evaluation of the quality of other products in regular production. For further details, please see testing and certification regulation, chapter A-3.4. (5) The correctness of the information related to sample(s) in the Test Request Form/Customer letterhead/Email is the customer's responsibility. The laboratory reports the said information in the test report and is not liable for the same.

LAB SERVICES FOR:- Food, Water, Milk, Environment, Academic & Industrial Segment.
CIN : U74999TN2017PTC116807 / GST No : 33AAYCS7325R1ZA / PAN No: AAYCS7325R



Shrient Analytical and Research Labs Pvt. Ltd

416/15, DhargasRoad, West Tambaram, Chennai- 600045
Phone Number +91 82208 36377 Email: -info@shrientanalytical.com
www.shrientanalytical.com

TEST REPORT

Report No.	SARL/25/1280	Report Date.	05.05.2025

Customer Name & Address	Rough Stone And Gravel Quarry Of Thiru.P.Elangovan At S.F.Nos.46/1, 46/3, 46/4, 46/5, 46/6, 46/7, 46/8, 46/9, 46/11, 46/12, 47/1, 47/2, 47/4, 47/6(P), 47/7(P), 47/8, 47/9a, 47/9b(P), 47/9c(P), 47/10, 47/11a, 47/11b, 47/11c(P), 47/11d(P), 7/11e(P), 47/11f(P) Of Kalaiyarkarisalkulam Village, Aruppukottai Taluk, Virudhunagar District, Tamil Nadu State
Sample Description	AMBIENT AIR QUALITY
Sampling Procedure	IS – 5182 (Part – 14: 2000 & Part – V: Reaffirmed - 2003), CPCB Guide lines

Sample Location	A1-Project site core zone
Positioned height of Sampler	1.5 M above Ground Level

Customer Reference	By Mail	Sampling Duration	24 hrs
Sample Reference No	SARL/A/CHE-1280	Sample Received on	29.04.2025
Sample Collected by	LABORATORY	Test Commenced on	29.04.2025
Sample Collected on	26.04.2025	Test Completed on	05.05.2025
Temperature	36°C	Relative Humidity	30%
Sample Condition	Fit for Analysis		

S. No.	Parameters	Protocol	Unit	Results	*Limits
1	Particulate Matter less than 10micron size (PM ₁₀)	IS:5182: Part 23:2006	µg/m ³	56.7	100
2	Particulate Matter less than 2.5micron size (PM _{2.5})	IS 5182 (Part 24):2019	µg/m ³	26.1	60
3	Sulphur dioxide (SO ₂)	IS:5182: Part 02:2001	µg/m ³	5.3	80
4	Nitrogen Dioxide (NO ₂)	IS:5182: Part 06:2006	µg/m ³	8.5	80
5	Carbon monoxide (CO)	SARL/IOP/013 (Issue No:01, Issue Date – 01.03.2023)	mg/m ³	BDL (D.L – 1.1)	-

Remarks: Limits: *National Ambient air quality standards from CPCB. BDL- Below detectable limit. DL –Detectable limit

For Shrient Analytical and Research Labs Pvt. Ltd


Verified




Authorized Signatory
S. BALAMURUGAN
Asst. Technical Manager

END OF THE REPORT

Please Contact:

For any Technical Issues&Complaints: technical@shrientanalytical.com

Terms and conditions:

(1) The test items will not be retained for more than 15 days from the date of issue of test report. (2) The results relate only to the items tested (3) The test report shall not be reproduced except in full without the written approval of the laboratory (4) Any use for advertising purposes must be granted in writing. This technical report may only be quoted in full. This report is the result of a single examination of the object in question and is not generally applicable evaluation of the quality of other products in regular production. For further details, please see testing and certification regulation, chapter A-3.4. (5) The correctness of the information related to sample(s) in the Test Request Form/Customer letterhead/Email is the customer's responsibility. The laboratory reports the said information in the test report and is not liable for the same.



Shrient Analytical and Research Labs Pvt. Ltd

416/15, DhargasRoad, West Tambaram, Chennai- 600045
Phone Number +91 82208 36377 Email: -info@shrientanalytical.com
www.shrientanalytical.com

TEST REPORT

Report No.	SARL/25/1281	Report Date.	05.05.2025

Customer Name & Address	Rough Stone And Gravel Quarry Of Thiru.P.Elangovan At S.F.Nos.46/1, 46/3, 46/4, 46/5, 46/6, 46/7, 46/8, 46/9, 46/11, 46/12, 47/1, 47/2, 47/4, 47/6(P), 47/7(P), 47/8, 47/9a, 47/9b(P), 47/9c(P), 47/10, 47/11a, 47/11b, 47/11c(P), 47/11d(P), 7/11e(P), 47/11f(P) Of Kalaiyarkarisalkulam Village, Aruppukottai Taluk, Virudhunagar District, Tamil Nadu State
Sample Description	AMBIENT AIR QUALITY
Sampling Procedure	IS – 5182 (Part – 14: 2000 & Part – V: Reaffirmed - 2003), CPCB Guide lines

Sample Location	A2-Punnamadupalayam village
Positioned height of Sampler	1.5 M above Ground Level

Customer Reference	By Mail	Sampling Duration	24 hrs
Sample Reference No	SARL/A/CHE-1281	Sample Received on	29.04.2025
Sample Collected by	LABORATORY	Test Commenced on	29.04.2025
Sample Collected on	26.04.2025	Test Completed on	05.05.2025
Temperature	35°C	Relative Humidity	30%
Sample Condition	Fit for Analysis		

S. No.	Parameters	Protocol	Unit	Results	*Limits
1	Particulate Matter less than 10micron size (PM ₁₀)	IS:5182: Part 23:2006	µg/m ³	48.5	100
2	Particulate Matter less than 2.5micron size (PM _{2.5})	IS 5182 (Part 24):2019	µg/m ³	22.6	60
3	Sulphur dioxide (SO ₂)	IS:5182: Part 02:2001	µg/m ³	4.5	80
4	Nitrogen Dioxide (NO ₂)	IS:5182: Part 06:2006	µg/m ³	7.0	80
5	Carbon monoxide (CO)	SARL/IOP/013 (Issue No:01, Issue Date – 01.03.2023)	mg/m ³	BDL (D.L – 1.1)	-

Remarks: Limits: *National Ambient air quality standards from CPCB. BDL- Below detectable limit. DL –Detectable limit

For Shrient Analytical and Research Labs Pvt. Ltd

Verified



END OF THE REPORT

Authorized Signatory
S. BALAMURUGAN
Asst. Technical Manager

Please Contact:

For any Technical Issues&Complaints: technical@shrientanalytical.com

Terms and conditions:

(1) The test items will not be retained for more than 15 days from the date of issue of test report. (2) The results relate only to the items tested (3) The test report shall not be reproduced except in full without the written approval of the laboratory (4) Any use for advertising purposes must be granted in writing. This technical report may only be quoted in full. This report is the result of a single examination of the object in question and is not generally applicable evaluation of the quality of other products in regular production. For further details, please see testing and certification regulation, chapter A-3.4. (5) The correctness of the information related to sample(s) in the Test Request Form/Customer letterhead/Email is the customer's responsibility. The laboratory reports the said information in the test report and is not liable for the same.

LAB SERVICES FOR:- Food, Water, Milk, Environment, Academic & Industrial Segment.
CIN : U74999TN2017PTC116807 / GST No : 33AAYCS7325R1ZA / PAN No: AAYCS7325R



Shrient Analytical and Research Labs Pvt. Ltd

416/15, DhargasRoad, West Tambaram, Chennai- 600045
Phone Number +91 82208 36377 Email: -info@shrientanalytical.com
www.shrientanalytical.com

TEST REPORT

Report No.	SARL/25/1282	Report Date.	05.05.2025

Customer Name & Address	Rough Stone And Gravel Quarry Of Thiru.P.Elangovan At S.F.Nos.46/1, 46/3, 46/4, 46/5, 46/6, 46/7, 46/8, 46/9, 46/11, 46/12, 47/1, 47/2, 47/4, 47/6(P), 47/7(P), 47/8, 47/9a, 47/9b(P), 47/9c(P), 47/10, 47/11a, 47/11b, 47/11c(P), 47/11d(P), 7/11e(P), 47/11f(P) Of Kalaiyarkarisalkulam Village, Aruppukottai Taluk, Virudhunagar District, Tamil Nadu State
Sample Description	AMBIENT AIR QUALITY
Sampling Procedure	IS – 5182 (Part – 14: 2000 & Part – V: Reaffirmed - 2003), CPCB Guide lines

Sample Location	A1-Project site core zone
Positioned height of Sampler	1.5 M above Ground Level

Customer Reference	By Mail	Sampling Duration	24 hrs
Sample Reference No	SARL/A/CHE-1282	Sample Received on	29.04.2025
Sample Collected by	LABORATORY	Test Commenced on	29.04.2025
Sample Collected on	27.04.2025	Test Completed on	05.05.2025
Temperature	35°C	Relative Humidity	30%
Sample Condition	Fit for Analysis		

S. No.	Parameters	Protocol	Unit	Results	*Limits
1	Particulate Matter less than 10micron size (PM ₁₀)	IS:5182: Part 23:2006	µg/m ³	59.8	100
2	Particulate Matter less than 2.5micron size (PM _{2.5})	IS 5182 (Part 24):2019	µg/m ³	27.9	60
3	Sulphur dioxide (SO ₂)	IS:5182: Part 02:2001	µg/m ³	5.7	80
4	Nitrogen Dioxide (NO ₂)	IS:5182: Part 06:2006	µg/m ³	9.1	80
5	Carbon monoxide (CO)	SARL/IOP/013 (Issue No:01, Issue Date – 01.03.2023)	mg/m ³	BDL (D.L – 1.1)	-

Remarks: Limits: *National Ambient air quality standards from CPCB. BDL- Below detectable limit. DL –Detectable limit

For Shrient Analytical and Research Labs Pvt. Ltd

Verified



END OF THE REPORT

Authorized Signatory
S. BALAMURUGAN
Asst. Technical Manager

Please Contact:

For any Technical Issues&Complaints: technical@shrientanalytical.com

Terms and conditions:

(1) The test items will not be retained for more than 15 days from the date of issue of test report. (2) The results relate only to the items tested (3) The test report shall not be reproduced except in full without the written approval of the laboratory (4) Any use for advertising purposes must be granted in writing. This technical report may only be quoted in full. This report is the result of a single examination of the object in question and is not generally applicable evaluation of the quality of other products in regular production. For further details, please see testing and certification regulation, chapter A-3.4. (5) The correctness of the information related to sample(s) in the Test Request Form/Customer letterhead/Email is the customer's responsibility. The laboratory reports the said information in the test report and is not liable for the same.



Shrient Analytical and Research Labs Pvt. Ltd

416/15, DhargasRoad, West Tambaram, Chennai- 600045
Phone Number +91 82208 36377 Email: -info@shrientanalytical.com
www.shrientanalytical.com

TEST REPORT

Report No.	SARL/25/1283	Report Date.	05.05.2025

Customer Name & Address	Rough Stone And Gravel Quarry Of Thiru.P.Elangovan At S.F.Nos.46/1, 46/3, 46/4, 46/5, 46/6, 46/7, 46/8, 46/9, 46/11, 46/12, 47/1, 47/2, 47/4, 47/6(P), 47/7(P), 47/8, 47/9a, 47/9b(P), 47/9c(P), 47/10, 47/11a, 47/11b, 47/11c(P), 47/11d(P), 7/11e(P), 47/11f(P) Of Kalaiyarkarisalkulam Village, Aruppukottai Taluk, Virudhunagar District, Tamil Nadu State
Sample Description	AMBIENT AIR QUALITY
Sampling Procedure	IS – 5182 (Part – 14: 2000 & Part – V: Reaffirmed - 2003), CPCB Guide lines

Sample Location	A2-Punnamadupalayam village
Positioned height of Sampler	1.5 M above Ground Level

Customer Reference	By Mail	Sampling Duration	24 hrs
Sample Reference No	SARL/A/CHE-1283	Sample Received on	29.04.2025
Sample Collected by	LABORATORY	Test Commenced on	29.04.2025
Sample Collected on	27.04.2025	Test Completed on	05.05.2025
Temperature	35°C	Relative Humidity	30%
Sample Condition	Fit for Analysis		

S. No.	Parameters	Protocol	Unit	Results	*Limits
1	Particulate Matter less than 10micron size (PM ₁₀)	IS:5182: Part 23:2006	µg/m ³	52.2	100
2	Particulate Matter less than 2.5micron size (PM _{2.5})	IS 5182 (Part 24):2019	µg/m ³	24.3	60
3	Sulphur dioxide (SO ₂)	IS:5182: Part 02:2001	µg/m ³	5.1	80
4	Nitrogen Dioxide (NO ₂)	IS:5182: Part 06:2006	µg/m ³	7.6	80
5	Carbon monoxide (CO)	SARL/IOP/013 (Issue No:01, Issue Date – 01.03.2023)	mg/m ³	BDL (D.L – 1.1)	-

Remarks: Limits: *National Ambient air quality standards from CPCB. BDL- Below detectable limit. DL – Detectable limit

For Shrient Analytical and Research Labs Pvt. Ltd

Verified



Authorized Signatory
S. BALAMURUGAN
Asst. Technical Manager

END OF THE REPORT

Please Contact:

For any Technical Issues & Complaints: technical@shrientanalytical.com

Terms and conditions:

(1) The test items will not be retained for more than 15 days from the date of issue of test report. (2) The results relate only to the items tested (3) The test report shall not be reproduced except in full without the written approval of the laboratory (4) Any use for advertising purposes must be granted in writing. This technical report may only be quoted in full. This report is the result of a single examination of the object in question and is not generally applicable evaluation of the quality of other products in regular production. For further details, please see testing and certification regulation, chapter A-3.4. (5) The correctness of the information related to sample(s) in the Test Request Form/Customer letterhead/Email is the customer's responsibility. The laboratory reports the said information in the test report and is not liable for the same.

LAB SERVICES FOR:- Food, Water, Milk, Environment, Academic & Industrial Segment.

CIN : U74999TN2017PTC116807 / GST No : 33AAYCS7325R1ZA / PAN No: AAYCS7325R

Page 12 of 12



Shrient Analytical and Research Labs Pvt. Ltd

416/15, DhargasRoad, West Tambaram, Chennai- 600045
Phone Number +91 82208 36377 Email: -info@shrientanalytical.com
www.shrientanalytical.com

TEST REPORT

Report No.	SARL/25/1320	Report Date.	12.05.2025

Customer Name & Address	Rough Stone And Gravel Quarry Of Thiru.P.Elangovan At S.F.Nos.46/1, 46/3, 46/4, 46/5, 46/6, 46/7, 46/8, 46/9, 46/11, 46/12, 47/1, 47/2, 47/4, 47/6(P), 47/7(P), 47/8, 47/9a, 47/9b(P), 47/9c(P), 47/10, 47/11a, 47/11b, 47/11c(P), 47/11d(P), 7/11e(P), 47/11f(P) Of Kalaiyarkarisalkulam Village, Aruppukottai Taluk, Virudhunagar District, Tamil Nadu State
Sample Description	AMBIENT AIR QUALITY
Sampling Procedure	IS – 5182 (Part – 14: 2000 & Part – V: Reaffirmed - 2003), CPCB Guide lines

Sample Location	A1-Project site core zone
Positioned height of Sampler	1.5 M above Ground Level

Customer Reference	By Mail	Sampling Duration	24 hrs
Sample Reference No	SARL/A/CHE-1320	Sample Received on	05.05.2025
Sample Collected by	LABORATORY	Test Commenced on	05.05.2025
Sample Collected on	29.04.2025	Test Completed on	12.05.2025
Temperature	36°C	Relative Humidity	25%
Sample Condition	Fit for Analysis		

S. No.	Parameters	Protocol	Unit	Results	*Limits
1	Particulate Matter less than 10micron size (PM ₁₀)	IS:5182: Part 23:2006	µg/m ³	73.9	100
2	Particulate Matter less than 2.5micron size (PM _{2.5})	IS 5182 (Part 24):2019	µg/m ³	33.9	60
3	Sulphur dioxide (SO ₂)	IS:5182: Part 02:2001	µg/m ³	7.4	80
4	Nitrogen Dioxide (NO ₂)	IS:5182: Part 06:2006	µg/m ³	12.9	80
5	Carbon monoxide (CO)	SARL/IOP/013 (Issue No:01, Issue Date – 01.03.2023)	mg/m ³	BDL(D.L – 1.1)	-

Remarks: Limits: *National Ambient air quality standards from CPCB. BDL- Below detectable limit. DL –Detectable limit

For Shrient Analytical and Research Labs Pvt. Ltd

Verified



END OF THE REPORT

Authorized Signatory
S. BALAMURUGAN
Asst. Technical Manager

Please Contact:

For any Technical Issues&Complaints: technical@shrientanalytical.com

Terms and conditions:

(1) The test items will not be retained for more than 15 days from the date of issue of test report. (2) The results relate only to the items tested (3) The test report shall not be reproduced except in full without the written approval of the laboratory (4) Any use for advertising purposes must be granted in writing. This technical report may only be quoted in full. This report is the result of a single examination of the object in question and is not generally applicable evaluation of the quality of other products in regular production. For further details, please see testing and certification regulation, chapter A-3.4. (5) The correctness of the information related to sample(s) in the Test Request Form/Customer letterhead/Email is the customer's responsibility. The laboratory reports the said information in the test report and is not liable for the same.

LAB SERVICES FOR:- Food, Water, Milk, Environment, Academic & Industrial Segment.

CIN : U74999TN2017PTC116807 / GST No : 33AAYCS7325R1ZA / PAN No: AAYCS7325R



Shrient Analytical and Research Labs Pvt. Ltd

416/15, DhargasRoad, West Tambaram, Chennai- 600045
Phone Number +91 82208 36377 Email: -info@shrientanalytical.com
www.shrientanalytical.com

TEST REPORT

Report No.	SARL/25/1321	Report Date.	12.05.2025

Customer Name & Address	Rough Stone And Gravel Quarry Of Thiru.P.Elangovan At S.F.Nos.46/1, 46/3, 46/4, 46/5, 46/6, 46/7, 46/8, 46/9, 46/11, 46/12, 47/1, 47/2, 47/4, 47/6(P), 47/7(P), 47/8, 47/9a, 47/9b(P), 47/9c(P), 47/10, 47/11a, 47/11b, 47/11c(P), 47/11d(P), 7/11e(P), 47/11f(P) Of Kalaiyarkarisalkulam Village, Aruppukottai Taluk, Virudhunagar District, Tamil Nadu State
Sample Description	AMBIENT AIR QUALITY
Sampling Procedure	IS – 5182 (Part – 14: 2000 & Part – V: Reaffirmed - 2003), CPCB Guide lines

Sample Location	A2-Punnamadupalayam village
Positioned height of Sampler	1.5 M above Ground Level

Customer Reference	By Mail	Sampling Duration	24 hrs
Sample Reference No	SARL/A/CHE-1321	Sample Received on	05.05.2025
Sample Collected by	LABORATORY	Test Commenced on	05.05.2025
Sample Collected on	29.04.2025	Test Completed on	12.05.2025
Temperature	36°C	Relative Humidity	25%
Sample Condition	Fit for Analysis		

S. No.	Parameters	Protocol	Unit	Results	*Limits
1	Particulate Matter less than 10micron size (PM ₁₀)	IS:5182: Part 23:2006	µg/m ³	61.1	100
2	Particulate Matter less than 2.5micron size (PM _{2.5})	IS 5182 (Part 24):2019	µg/m ³	28.8	60
3	Sulphur dioxide (SO ₂)	IS:5182: Part 02:2001	µg/m ³	6.6	80
4	Nitrogen Dioxide (NO ₂)	IS:5182: Part 06:2006	µg/m ³	9.9	80
5	Carbon monoxide (CO)	SARL/IOP/013 (Issue No:01, Issue Date – 01.03.2023)	mg/m ³	BDL (D.L – 1.1)	-

Remarks: Limits: *National Ambient air quality standards from CPCB. BDL- Below detectable limit. DL – Detectable limit

For Shrient Analytical and Research Labs Pvt. Ltd

Verified



Authorized Signatory
S. BALAMURUGAN
Asst. Technical Manager

END OF THE REPORT

Please Contact:

For any Technical Issues & Complaints: technical@shrientanalytical.com

Terms and conditions:

(1) The test items will not be retained for more than 15 days from the date of issue of test report. (2) The results relate only to the items tested (3) The test report shall not be reproduced except in full without the written approval of the laboratory (4) Any use for advertising purposes must be granted in writing. This technical report may only be quoted in full. This report is the result of a single examination of the object in question and is not generally applicable evaluation of the quality of other products in regular production. For further details, please see testing and certification regulation, chapter A-3.4. (5) The correctness of the information related to sample(s) in the Test Request Form/Customer letterhead/Email is the customer's responsibility. The laboratory reports the said information in the test report and is not liable for the same.

LAB SERVICES FOR:- Food, Water, Milk, Environment, Academic & Industrial Segment.
CIN : U74999TN2017PTC116807 / GST No : 33AAYCS7325R1ZA / PAN No: AAYCS7325R



Shrient Analytical and Research Labs Pvt. Ltd

416/15, DhargasRoad, West Tambaram, Chennai- 600045
Phone Number +91 82208 36377 Email: -info@shrientanalytical.com
www.shrientanalytical.com

TEST REPORT

Report No.	SARL/25/1322	Report Date.	12.05.2025

Customer Name & Address	Rough Stone And Gravel Quarry Of Thiru.P.Elangovan At S.F.Nos.46/1, 46/3, 46/4, 46/5, 46/6, 46/7, 46/8, 46/9, 46/11, 46/12, 47/1, 47/2, 47/4, 47/6(P), 47/7(P), 47/8, 47/9a, 47/9b(P), 47/9c(P), 47/10, 47/11a, 47/11b, 47/11c(P), 47/11d(P), 7/11e(P), 47/11f(P) Of Kalaiyarkarisalkulam Village, Aruppukottai Taluk, Virudhunagar District, Tamil Nadu State
Sample Description	AMBIENT AIR QUALITY
Sampling Procedure	IS – 5182 (Part – 14: 2000 & Part – V: Reaffirmed - 2003), CPCB Guide lines


Sample Location	A1-Project site core zone
Positioned height of Sampler	1.5 M above Ground Level

Customer Reference	By Mail	Sampling Duration	24 hrs
Sample Reference No	SARL/A/CHE-1322	Sample Received on	05.05.2025
Sample Collected by	LABORATORY	Test Commenced on	05.05.2025
Sample Collected on	30.04.2025	Test Completed on	12.05.2025
Temperature	36°C	Relative Humidity	27%
Sample Condition	Fit for Analysis		

S. No.	Parameters	Protocol	Unit	Results	*Limits
1	Particulate Matter less than 10micron size (PM ₁₀)	IS:5182: Part 23:2006	µg/m ³	67.2	100
2	Particulate Matter less than 2.5micron size (PM _{2.5})	IS 5182 (Part 24):2019	µg/m ³	31.2	60
3	Sulphur dioxide (SO ₂)	IS:5182: Part 02:2001	µg/m ³	6.6	80
4	Nitrogen Dioxide (NO ₂)	IS:5182: Part 06:2006	µg/m ³	10.0	80
5	Carbon monoxide (CO)	SARL/IOP/013 (Issue No:01, Issue Date – 01.03.2023)	mg/m ³	BDL (D.L – 1.1)	-

Remarks: Limits: *National Ambient air quality standards from CPCB. BDL- Below detectable limit. DL –Detectable limit

For Shrient Analytical and Research Labs Pvt. Ltd

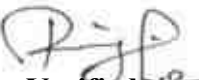
Verified



END OF THE REPORT


Authorized Signatory
S. BALAMURUGAN
Asst. Technical Manager

Please Contact:

For any Technical Issues&Complaints: technical@shrientanalytical.com

Terms and conditions:

(1) The test items will not be retained for more than 15 days from the date of issue of test report. (2) The results relate only to the items tested (3) The test report shall not be reproduced except in full without the written approval of the laboratory (4) Any use for advertising purposes must be granted in writing. This technical report may only be quoted in full. This report is the result of a single examination of the object in question and is not generally applicable evaluation of the quality of other products in regular production. For further details, please see testing and certification regulation, chapter A-3.4. (5) The correctness of the information related to sample(s) in the Test Request Form/Customer letterhead/Email is the customer's responsibility. The laboratory reports the said information in the test report and is not liable for the same.



Shrient Analytical and Research Labs Pvt. Ltd

416/15, DhargasRoad, West Tambaram, Chennai- 600045
Phone Number +91 82208 36377 Email: -info@shrientanalytical.com
www.shrientanalytical.com

TEST REPORT

Report No.	SARL/25/1323	Report Date.	12.05.2025

Customer Name & Address	Rough Stone And Gravel Quarry Of Thiru.P.Elangovan At S.F.Nos.46/1, 46/3, 46/4, 46/5, 46/6, 46/7, 46/8, 46/9, 46/11, 46/12, 47/1, 47/2, 47/4, 47/6(P), 47/7(P), 47/8, 47/9a, 47/9b(P), 47/9c(P), 47/10, 47/11a, 47/11b, 47/11c(P), 47/11d(P), 7/11e(P), 47/11f(P) Of Kalaiyarkarisalkulam Village, Aruppukottai Taluk, Virudhunagar District, Tamil Nadu State
Sample Description	AMBIENT AIR QUALITY
Sampling Procedure	IS – 5182 (Part – 14: 2000 & Part – V: Reaffirmed - 2003), CPCB Guide lines

Sample Location	A2-Punnamadupalayam village
Positioned height of Sampler	1.5 M above Ground Level

Customer Reference	By Mail	Sampling Duration	24 hrs
Sample Reference No	SARL/A/CHE-1323	Sample Received on	05.05.2025
Sample Collected by	LABORATORY	Test Commenced on	05.05.2025
Sample Collected on	30.04.2025	Test Completed on	12.05.2025
Temperature	34°C	Relative Humidity	28%
Sample Condition	Fit for Analysis		

S. No.	Parameters	Protocol	Unit	Results	*Limits
1	Particulate Matter less than 10micron size (PM ₁₀)	IS:5182: Part 23:2006	µg/m ³	56.9	100
2	Particulate Matter less than 2.5micron size (PM _{2.5})	IS 5182 (Part 24):2019	µg/m ³	26.8	60
3	Sulphur dioxide (SO ₂)	IS:5182: Part 02:2001	µg/m ³	5.9	80
4	Nitrogen Dioxide (NO ₂)	IS:5182: Part 06:2006	µg/m ³	8.5	80
5	Carbon monoxide (CO)	SARL/IOP/013 (Issue No:01, Issue Date – 01.03.2023)	mg/m ³	BDL (D.L – 1.1)	-

Remarks: Limits: *National Ambient air quality standards from CPCB. BDL- Below detectable limit. DL –Detectable limit

For Shrient Analytical and Research Labs Pvt. Ltd


Verified




Authorized Signatory
S. BALAMURUGAN
Asst. Technical Manager

END OF THE REPORT

Please Contact:

For any Technical Issues&Complaints: technical@shrientanalytical.com

Terms and conditions:

(1) The test items will not be retained for more than 15 days from the date of issue of test report. (2) The results relate only to the items tested (3) The test report shall not be reproduced except in full without the written approval of the laboratory (4) Any use for advertising purposes must be granted in writing. This technical report may only be quoted in full. This report is the result of a single examination of the object in question and is not generally applicable evaluation of the quality of other products in regular production. For further details, please see testing and certification regulation, chapter A-3.4. (5) The correctness of the information related to sample(s) in the Test Request Form/Customer letterhead/Email is the customer's responsibility. The laboratory reports the said information in the test report and is not liable for the same.



Shrient Analytical and Research Labs Pvt. Ltd

416/15, DhargasRoad, West Tambaram, Chennai- 600045
Phone Number +91 82208 36377 Email: -info@shrientanalytical.com
www.shrientanalytical.com

TEST REPORT

Report No.	SARL/25/1324	Report Date.	12.05.2025

Customer Name & Address	Rough Stone And Gravel Quarry Of Thiru.P.Elangovan At S.F.Nos.46/1, 46/3, 46/4, 46/5, 46/6, 46/7, 46/8, 46/9, 46/11, 46/12, 47/1, 47/2, 47/4, 47/6(P), 47/7(P), 47/8, 47/9a, 47/9b(P), 47/9c(P), 47/10, 47/11a, 47/11b, 47/11c(P), 47/11d(P), 7/11e(P), 47/11f(P) Of Kalaiyarkarisalkulam Village, Aruppukottai Taluk, Virudhunagar District, Tamil Nadu State
Sample Description	AMBIENT AIR QUALITY
Sampling Procedure	IS – 5182 (Part – 14: 2000 & Part – V: Reaffirmed - 2003), CPCB Guide lines

Sample Location	A3-Near Govt school, Kurumpapatti
Positioned height of Sampler	1.5 M above Ground Level

Customer Reference	By Mail	Sampling Duration	24 hrs
Sample Reference No	SARL/A/CHE-1324	Sample Received on	05.05.2025
Sample Collected by	LABORATORY	Test Commenced on	05.05.2025
Sample Collected on	01.05.2025	Test Completed on	12.05.2025
Temperature	34°C	Relative Humidity	28%
Sample Condition	Fit for Analysis		

S. No.	Parameters	Protocol	Unit	Results	*Limits
1	Particulate Matter less than 10micron size (PM ₁₀)	IS:5182: Part 23:2006	µg/m ³	66.7	100
2	Particulate Matter less than 2.5micron size (PM _{2.5})	IS 5182 (Part 24):2019	µg/m ³	31.2	60
3	Sulphur dioxide (SO ₂)	IS:5182: Part 02:2001	µg/m ³	7.0	80
4	Nitrogen Dioxide (NO ₂)	IS:5182: Part 06:2006	µg/m ³	11.8	80
5	Carbon monoxide (CO)	SARL/IOP/013 (Issue No:01, Issue Date – 01.03.2023)	mg/m ³	BDL (D.L – 1.1)	-

Remarks: Limits: *National Ambient air quality standards from CPCB. BDL- Below detectable limit. DL – Detectable limit

For Shrient Analytical and Research Labs Pvt. Ltd


Verified



END OF THE REPORT


Authorized Signatory
S. BALAMURUGAN
Asst. Technical Manager

Please Contact:

For any Technical Issues & Complaints: technical@shrientanalytical.com

Terms and conditions:

(1) The test items will not be retained for more than 15 days from the date of issue of test report. (2) The results relate only to the items tested (3) The test report shall not be reproduced except in full without the written approval of the laboratory (4) Any use for advertising purposes must be granted in writing. This technical report may only be quoted in full. This report is the result of a single examination of the object in question and is not generally applicable evaluation of the quality of other products in regular production. For further details, please see testing and certification regulation, chapter A-3.4. (5) The correctness of the information related to sample(s) in the Test Request Form/Customer letterhead/Email is the customer's responsibility. The laboratory reports the said information in the test report and is not liable for the same.

LAB SERVICES FOR:- Food, Water, Milk, Environment, Academic & Industrial Segment.
CIN : U74999TN2017PTC116807 / GST No : 33AAYCS7325R1ZA / PAN No: AAYCS7325R



Shrient Analytical and Research Labs Pvt. Ltd

416/15, DhargasRoad, West Tambaram, Chennai- 600045
Phone Number +91 82208 36377 Email: -info@shrientanalytical.com
www.shrientanalytical.com

TEST REPORT

Report No.	SARL/25/1325	Report Date.	12.05.2025

Customer Name & Address	Rough Stone And Gravel Quarry Of Thiru.P.Elangovan At S.F.Nos.46/1, 46/3, 46/4, 46/5, 46/6, 46/7, 46/8, 46/9, 46/11, 46/12, 47/1, 47/2, 47/4, 47/6(P), 47/7(P), 47/8, 47/9a, 47/9b(P), 47/9c(P), 47/10, 47/11a, 47/11b, 47/11c(P), 47/11d(P), 7/11e(P), 47/11f(P) Of Kalaiyarkarisalkulam Village, Aruppukottai Taluk, Virudhunagar District, Tamil Nadu State
Sample Description	AMBIENT AIR QUALITY
Sampling Procedure	IS – 5182 (Part – 14: 2000 & Part – V: Reaffirmed - 2003), CPCB Guide lines

Sample Location	A4-Pudukkanali village
Positioned height of Sampler	1.5 M above Ground Level

Customer Reference	By Mail	Sampling Duration	24 hrs
Sample Reference No	SARL/A/CHE-1325	Sample Received on	05.05.2025
Sample Collected by	LABORATORY	Test Commenced on	05.05.2025
Sample Collected on	01.05.2025	Test Completed on	12.05.2025
Temperature	36°C	Relative Humidity	27%
Sample Condition	Fit for Analysis		

S. No.	Parameters	Protocol	Unit	Results	*Limits
1	Particulate Matter less than 10micron size (PM ₁₀)	IS:5182: Part 23:2006	µg/m ³	66.9	100
2	Particulate Matter less than 2.5micron size (PM _{2.5})	IS 5182 (Part 24):2019	µg/m ³	31.2	60
3	Sulphur dioxide (SO ₂)	IS:5182: Part 02:2001	µg/m ³	6.9	80
4	Nitrogen Dioxide (NO ₂)	IS:5182: Part 06:2006	µg/m ³	10.5	80
5	Carbon monoxide (CO)	SARL/IOP/013 (Issue No:01, Issue Date – 01.03.2023)	mg/m ³	BDL (D.L – 1.1)	-

Remarks: Limits: *National Ambient air quality standards from CPCB. BDL- Below detectable limit. DL –Detectable limit

For Shrient Analytical and Research Labs Pvt. Ltd


Verified



END OF THE REPORT


Authorized Signatory
S. BALAMURUGAN
Asst. Technical Manager

Please Contact:

For any Technical Issues&Complaints: technical@shrientanalytical.com

Terms and conditions:

(1) The test items will not be retained for more than 15 days from the date of issue of test report. (2) The results relate only to the items tested (3) The test report shall not be reproduced except in full without the written approval of the laboratory (4) Any use for advertising purposes must be granted in writing. This technical report may only be quoted in full. This report is the result of a single examination of the object in question and is not generally applicable evaluation of the quality of other products in regular production. For further details, please see testing and certification regulation, chapter A-3.4. (5) The correctness of the information related to sample(s) in the Test Request Form/Customer letterhead/Email is the customer's responsibility. The laboratory reports the said information in the test report and is not liable for the same.



Shrient Analytical and Research Labs Pvt. Ltd

416/15, DhargasRoad, West Tambaram, Chennai- 600045
Phone Number +91 82208 36377 Email: -info@shrientanalytical.com
www.shrientanalytical.com

TEST REPORT

Report No.	SARL/25/1326	Report Date.	12.05.2025

Customer Name & Address	Rough Stone And Gravel Quarry Of Thiru.P.Elangovan At S.F.Nos.46/1, 46/3, 46/4, 46/5, 46/6, 46/7, 46/8, 46/9, 46/11, 46/12, 47/1, 47/2, 47/4, 47/6(P), 47/7(P), 47/8, 47/9a, 47/9b(P), 47/9c(P), 47/10, 47/11a, 47/11b, 47/11c(P), 47/11d(P), 7/11e(P), 47/11f(P) Of Kalaiyarkarisalkulam Village, Aruppukottai Taluk, Virudhunagar District, Tamil Nadu State
Sample Description	AMBIENT AIR QUALITY
Sampling Procedure	IS – 5182 (Part – 14: 2000 & Part – V: Reaffirmed - 2003), CPCB Guide lines

Sample Location	A3-Near Govt school, Kurumpapatti
Positioned height of Sampler	1.5 M above Ground Level

Customer Reference	By Mail	Sampling Duration	24 hrs
Sample Reference No	SARL/A/CHE-1326	Sample Received on	05.05.2025
Sample Collected by	02.05.2025	Test Commenced on	05.05.2025
Sample Collected on	18.04.2025	Test Completed on	12.05.2025
Temperature	36°C	Relative Humidity	27%
Sample Condition	Fit for Analysis		

S. No.	Parameters	Protocol	Unit	Results	*Limits
1	Particulate Matter less than 10micron size (PM ₁₀)	IS:5182: Part 23:2006	µg/m ³	61.9	100
2	Particulate Matter less than 2.5micron size (PM _{2.5})	IS 5182 (Part 24):2019	µg/m ³	29.1	60
3	Sulphur dioxide (SO ₂)	IS:5182: Part 02:2001	µg/m ³	6.3	80
4	Nitrogen Dioxide (NO ₂)	IS:5182: Part 06:2006	µg/m ³	10.4	80
5	Carbon monoxide (CO)	SARL/IOP/013 (Issue No:01, Issue Date – 01.03.2023)	mg/m ³	BDL (D.L – 1.1)	-

Remarks: Limits: *National Ambient air quality standards from CPCB. BDL- Below detectable limit. DL –Detectable limit

For Shrient Analytical and Research Labs Pvt. Ltd

Verified



END OF THE REPORT

Authorized Signatory
S. BALAMURUGAN
Asst. Technical Manager

Please Contact:

For any Technical Issues&Complaints: technical@shrientanalytical.com

Terms and conditions:

(1) The test items will not be retained for more than 15 days from the date of issue of test report. (2) The results relate only to the items tested (3) The test report shall not be reproduced except in full without the written approval of the laboratory (4) Any use for advertising purposes must be granted in writing. This technical report may only be quoted in full. This report is the result of a single examination of the object in question and is not generally applicable evaluation of the quality of other products in regular production. For further details, please see testing and certification regulation, chapter A-3.4. (5) The correctness of the information related to sample(s) in the Test Request Form/Customer letterhead/Email is the customer's responsibility. The laboratory reports the said information in the test report and is not liable for the same.

LAB SERVICES FOR:- Food, Water, Milk, Environment, Academic & Industrial Segment.
CIN : U74999TN2017PTC116807 / GST No : 33AAYCS7325R1ZA / PAN No: AAYCS7325R

Page 7 of 12



Shrient Analytical and Research Labs Pvt. Ltd

416/15, DhargasRoad, West Tambaram, Chennai- 600045
Phone Number +91 82208 36377 Email: -info@shrientanalytical.com
www.shrientanalytical.com

TEST REPORT

Report No.	SARL/25/1327	Report Date.	12.05.2025

Customer Name & Address	Rough Stone And Gravel Quarry Of Thiru.P.Elangovan At S.F.Nos.46/1, 46/3, 46/4, 46/5, 46/6, 46/7, 46/8, 46/9, 46/11, 46/12, 47/1, 47/2, 47/4, 47/6(P), 47/7(P), 47/8, 47/9a, 47/9b(P), 47/9c(P), 47/10, 47/11a, 47/11b, 47/11c(P), 47/11d(P), 7/11e(P), 47/11f(P) Of Kalaiyarkarisalkulam Village, Aruppukottai Taluk, Virudhunagar District, Tamil Nadu State
Sample Description	AMBIENT AIR QUALITY
Sampling Procedure	IS – 5182 (Part – 14: 2000 & Part – V: Reaffirmed - 2003), CPCB Guide lines

Sample Location	A4-Pudukkanali village
Positioned height of Sampler	1.5 M above Ground Level

Customer Reference	By Mail	Sampling Duration	24 hrs
Sample Reference No	SARL/A/CHE-1327	Sample Received on	05.05.2025
Sample Collected by	LABORATORY	Test Commenced on	05.05.2025
Sample Collected on	02.05.2025	Test Completed on	12.05.2025
Temperature	36°C	Relative Humidity	28%
Sample Condition	Fit for Analysis		

S. No.	Parameters	Protocol	Unit	Results	*Limits
1	Particulate Matter less than 10micron size (PM ₁₀)	IS:5182: Part 23:2006	µg/m ³	62.7	100
2	Particulate Matter less than 2.5micron size (PM _{2.5})	IS 5182 (Part 24):2019	µg/m ³	29.3	60
3	Sulphur dioxide (SO ₂)	IS:5182: Part 02:2001	µg/m ³	6.2	80
4	Nitrogen Dioxide (NO ₂)	IS:5182: Part 06:2006	µg/m ³	9.1	80
5	Carbon monoxide (CO)	SARL/IOP/013 (Issue No:01, Issue Date – 01.03.2023)	mg/m ³	BDL (D.L – 1.1)	-

Remarks: Limits: *National Ambient air quality standards from CPCB. BDL- Below detectable limit. DL –Detectable limit

For Shrient Analytical and Research Labs Pvt. Ltd


Verified



END OF THE REPORT


Authorized Signatory
S. BALAMURUGAN
Asst. Technical Manager

Please Contact:

For any Technical Issues&Complaints: technical@shrientanalytical.com

Terms and conditions:

(1) The test items will not be retained for more than 15 days from the date of issue of test report. (2) The results relate only to the items tested (3) The test report shall not be reproduced except in full without the written approval of the laboratory (4) Any use for advertising purposes must be granted in writing. This technical report may only be quoted in full. This report is the result of a single examination of the object in question and is not generally applicable evaluation of the quality of other products in regular production. For further details, please see testing and certification regulation, chapter A-3.4. (5) The correctness of the information related to sample(s) in the Test Request Form/Customer letterhead/Email is the customer's responsibility. The laboratory reports the said information in the test report and is not liable for the same.



Shrient Analytical and Research Labs Pvt. Ltd

416/15, DhargasRoad, West Tambaram, Chennai- 600045
Phone Number +91 82208 36377 Email: -info@shrientanalytical.com
www.shrientanalytical.com

TEST REPORT

Report No.	SARL/25/1328	Report Date.	12.05.2025

Customer Name & Address	Rough Stone And Gravel Quarry Of Thiru.P.Elangovan At S.F.Nos.46/1, 46/3, 46/4, 46/5, 46/6, 46/7, 46/8, 46/9, 46/11, 46/12, 47/1, 47/2, 47/4, 47/6(P), 47/7(P), 47/8, 47/9a, 47/9b(P), 47/9c(P), 47/10, 47/11a, 47/11b, 47/11c(P), 47/11d(P), 7/11e(P), 47/11f(P) Of Kalaiyarkarisalkulam Village, Aruppukottai Taluk, Virudhunagar District, Tamil Nadu State
Sample Description	AMBIENT AIR QUALITY
Sampling Procedure	IS – 5182 (Part – 14: 2000 & Part – V: Reaffirmed - 2003), CPCB Guide lines

Sample Location	A5-Pullaiyampalayam village
Positioned height of Sampler	1.5 M above Ground Level

Customer Reference	By Mail	Sampling Duration	24 hrs
Sample Reference No	SARL/A/CHE-1328	Sample Received on	05.05.2025
Sample Collected by	LABORATORY	Test Commenced on	05.05.2025
Sample Collected on	03.05.2025	Test Completed on	12.05.2025
Temperature	36°C	Relative Humidity	26%
Sample Condition	Fit for Analysis		

S. No.	Parameters	Protocol	Unit	Results	*Limits
1	Particulate Matter less than 10micron size (PM ₁₀)	IS:5182: Part 23:2006	µg/m ³	46.6	100
2	Particulate Matter less than 2.5micron size (PM _{2.5})	IS 5182 (Part 24):2019	µg/m ³	21.2	60
3	Sulphur dioxide (SO ₂)	IS:5182: Part 02:2001	µg/m ³	5.2	80
4	Nitrogen Dioxide (NO ₂)	IS:5182: Part 06:2006	µg/m ³	7.3	80
5	Carbon monoxide (CO)	SARL/IOP/013 (Issue No:01, Issue Date – 01.03.2023)	mg/m ³	BDL (D.L – 1.1)	-

Remarks: Limits: *National Ambient air quality standards from CPCB. BDL- Below detectable limit. DL –Detectable limit

For Shrient Analytical and Research Labs Pvt. Ltd


Verified



END OF THE REPORT


Authorized Signatory
S. BALAMURUGAN
Asst. Technical Manager

Please Contact:

For any Technical Issues&Complaints: technical@shrientanalytical.com

Terms and conditions:

(1) The test items will not be retained for more than 15 days from the date of issue of test report. (2) The results relate only to the items tested (3) The test report shall not be reproduced except in full without the written approval of the laboratory (4) Any use for advertising purposes must be granted in writing. This technical report may only be quoted in full. This report is the result of a single examination of the object in question and is not generally applicable evaluation of the quality of other products in regular production. For further details, please see testing and certification regulation, chapter A-3.4. (5) The correctness of the information related to sample(s) in the Test Request Form/Customer letterhead/Email is the customer's responsibility. The laboratory reports the said information in the test report and is not liable for the same.



Shrient Analytical and Research Labs Pvt. Ltd

416/15, DhargasRoad, West Tambaram, Chennai- 600045
Phone Number +91 82208 36377 Email: -info@shrientanalytical.com
www.shrientanalytical.com

TEST REPORT

Report No.	SARL/25/1329	Report Date.	12.05.2025

Customer Name & Address	Rough Stone And Gravel Quarry Of Thiru.P.Elangovan At S.F.Nos.46/1, 46/3, 46/4, 46/5, 46/6, 46/7, 46/8, 46/9, 46/11, 46/12, 47/1, 47/2, 47/4, 47/6(P), 47/7(P), 47/8, 47/9a, 47/9b(P), 47/9c(P), 47/10, 47/11a, 47/11b, 47/11c(P), 47/11d(P), 7/11e(P), 47/11f(P) Of Kalaiyarkarisalkulam Village, Aruppukottai Taluk, Virudhunagar District, Tamil Nadu State
Sample Description	AMBIENT AIR QUALITY
Sampling Procedure	IS – 5182 (Part – 14: 2000 & Part – V: Reaffirmed - 2003), CPCB Guide lines

Sample Location	A6-Pavitriramedu village
Positioned height of Sampler	1.5 M above Ground Level

Customer Reference	By Mail	Sampling Duration	24 hrs
Sample Reference No	SARL/A/CHE-1329	Sample Received on	05.05.2025
Sample Collected by	LABORATORY	Test Commenced on	05.05.2025
Sample Collected on	03.05.2025	Test Completed on	12.05.2025
Temperature	36°C	Relative Humidity	28%
Sample Condition	Fit for Analysis		

S. No.	Parameters	Protocol	Unit	Results	*Limits
1	Particulate Matter less than 10micron size (PM ₁₀)	IS:5182: Part 23:2006	µg/m ³	45.9	100
2	Particulate Matter less than 2.5micron size (PM _{2.5})	IS 5182 (Part 24):2019	µg/m ³	21.0	60
3	Sulphur dioxide (SO ₂)	IS:5182: Part 02:2001	µg/m ³	4.2	80
4	Nitrogen Dioxide (NO ₂)	IS:5182: Part 06:2006	µg/m ³	6.6	80
5	Carbon monoxide (CO)	SARL/IOP/013 (Issue No:01, Issue Date – 01.03.2023)	mg/m ³	BDL (D.L – 1.1)	-

Remarks: Limits: *National Ambient air quality standards from CPCB. BDL- Below detectable limit. DL –Detectable limit

For Shrient Analytical and Research Labs Pvt. Ltd

Verified



END OF THE REPORT

Authorized Signatory
S. BALAMURUGAN
Asst. Technical Manager

Please Contact:

For any Technical Issues&Complaints: technical@shrientanalytical.com

Terms and conditions:

(1) The test items will not be retained for more than 15 days from the date of issue of test report. (2) The results relate only to the items tested (3) The test report shall not be reproduced except in full without the written approval of the laboratory (4) Any use for advertising purposes must be granted in writing. This technical report may only be quoted in full. This report is the result of a single examination of the object in question and is not generally applicable evaluation of the quality of other products in regular production. For further details, please see testing and certification regulation, chapter A-3.4. (5) The correctness of the information related to sample(s) in the Test Request Form/Customer letterhead/Email is the customer's responsibility. The laboratory reports the said information in the test report and is not liable for the same.

LAB SERVICES FOR:- Food, Water, Milk, Environment, Academic & Industrial Segment.

CIN : U74999TN2017PTC116807 / GST No : 33AAYCS7325R1ZA / PAN No: AAYCS7325R

Page 10 of 12



Shrient Analytical and Research Labs Pvt. Ltd

416/15, DhargasRoad, West Tambaram, Chennai- 600045
Phone Number +91 82208 36377 Email: -info@shrientanalytical.com
www.shrientanalytical.com

TEST REPORT

Report No.	SARL/25/1330	Report Date.	12.05.2025

Customer Name & Address	Rough Stone And Gravel Quarry Of Thiru.P.Elangovan At S.F.Nos.46/1, 46/3, 46/4, 46/5, 46/6, 46/7, 46/8, 46/9, 46/11, 46/12, 47/1, 47/2, 47/4, 47/6(P), 47/7(P), 47/8, 47/9a, 47/9b(P), 47/9c(P), 47/10, 47/11a, 47/11b, 47/11c(P), 47/11d(P), 7/11e(P), 47/11f(P) Of Kalaiyarkarisalkulam Village, Aruppukottai Taluk, Virudhunagar District, Tamil Nadu State
Sample Description	AMBIENT AIR QUALITY
Sampling Procedure	IS – 5182 (Part – 14: 2000 & Part – V: Reaffirmed - 2003), CPCB Guide lines

Sample Location	A5-Pullaiyampalayam village
Positioned height of Sampler	1.5 M above Ground Level

Customer Reference	By Mail	Sampling Duration	24 hrs
Sample Reference No	SARL/A/CHE-1330	Sample Received on	05.05.2025
Sample Collected by	LABORATORY	Test Commenced on	05.05.2025
Sample Collected on	04.05.2025	Test Completed on	12.05.2025
Temperature	35°C	Relative Humidity	32%
Sample Condition	Fit for Analysis		

S. No.	Parameters	Protocol	Unit	Results	*Limits
1	Particulate Matter less than 10micron size (PM ₁₀)	IS:5182: Part 23:2006	µg/m ³	43.5	100
2	Particulate Matter less than 2.5micron size (PM _{2.5})	IS 5182 (Part 24):2019	µg/m ³	19.8	60
3	Sulphur dioxide (SO ₂)	IS:5182: Part 02:2001	µg/m ³	4.6	80
4	Nitrogen Dioxide (NO ₂)	IS:5182: Part 06:2006	µg/m ³	6.6	80
5	Carbon monoxide (CO)	SARL/IOP/013 (Issue No:01, Issue Date – 01.03.2023)	mg/m ³	BDL (D.L – 1.1)	-

Remarks: Limits: *National Ambient air quality standards from CPCB. BDL- Below detectable limit. DL – Detectable limit

For Shrient Analytical and Research Labs Pvt. Ltd

Verified



Authorized Signatory
S. BALAMURUGAN
Asst. Technical Manager

END OF THE REPORT

Please Contact:

For any Technical Issues & Complaints: technical@shrientanalytical.com

Terms and conditions:

(1) The test items will not be retained for more than 15 days from the date of issue of test report. (2) The results relate only to the items tested (3) The test report shall not be reproduced except in full without the written approval of the laboratory (4) Any use for advertising purposes must be granted in writing. This technical report may only be quoted in full. This report is the result of a single examination of the object in question and is not generally applicable evaluation of the quality of other products in regular production. For further details, please see testing and certification regulation, chapter A-3.4. (5) The correctness of the information related to sample(s) in the Test Request Form/Customer letterhead/Email is the customer's responsibility. The laboratory reports the said information in the test report and is not liable for the same.

LAB SERVICES FOR:- Food, Water, Milk, Environment, Academic & Industrial Segment.

CIN : U74999TN2017PTC116807 / GST No : 33AAYCS7325R1ZA / PAN No: AAYCS7325R



Shrient Analytical and Research Labs Pvt. Ltd

416/15, DhargasRoad, West Tambaram, Chennai- 600045
Phone Number +91 82208 36377 Email: -info@shrientanalytical.com
www.shrientanalytical.com

TEST REPORT

Report No.	SARL/25/1331	Report Date.	12.05.2025

Customer Name & Address	Rough Stone And Gravel Quarry Of Thiru.P.Elangovan At S.F.Nos.46/1, 46/3, 46/4, 46/5, 46/6, 46/7, 46/8, 46/9, 46/11, 46/12, 47/1, 47/2, 47/4, 47/6(P), 47/7(P), 47/8, 47/9a, 47/9b(P), 47/9c(P), 47/10, 47/11a, 47/11b, 47/11c(P), 47/11d(P), 7/11c(P), 47/11f(P) Of Kalaiyarkarisalkulam Village, Aruppukottai Taluk, Virudhunagar District, Tamil Nadu State
Sample Description	AMBIENT AIR QUALITY
Sampling Procedure	IS – 5182 (Part – 14: 2000 & Part – V: Reaffirmed - 2003), CPCB Guide lines

Sample Location	A6-Pavitriramedu village
Positioned height of Sampler	1.5 M above Ground Level

Customer Reference	By Mail	Sampling Duration	24 hrs
Sample Reference No	SARL/A/CHE-1331	Sample Received on	05.05.2025
Sample Collected by	LABORATORY	Test Commenced on	05.05.2025
Sample Collected on	04.05.2025	Test Completed on	12.05.2025
Temperature	35°C	Relative Humidity	32%
Sample Condition	Fit for Analysis		

S. No.	Parameters	Protocol	Unit	Results	*Limits
1	Particulate Matter less than 10micron size (PM ₁₀)	IS:5182: Part 23:2006	µg/m ³	49.1	100
2	Particulate Matter less than 2.5micron size (PM _{2.5})	IS 5182 (Part 24):2019	µg/m ³	22.5	60
3	Sulphur dioxide (SO ₂)	IS:5182: Part 02:2001	µg/m ³	5.0	80
4	Nitrogen Dioxide (NO ₂)	IS:5182: Part 06:2006	µg/m ³	7.6	80
5	Carbon monoxide (CO)	SARL/IOP/013 (Issue No:01, Issue Date – 01.03.2023)	mg/m ³	BDL (D.L – 1.1)	-

Remarks: Limits: *National Ambient air quality standards from CPCB. BDL- Below detectable limit. DL –Detectable limit

For Shrient Analytical and Research Labs Pvt. Ltd

Verified



END OF THE REPORT

Authorized Signatory
S. BALAMURUGAN
Asst. Technical Manager

Please Contact:

For any Technical Issues & Complaints: technical@shrientanalytical.com

Terms and conditions:

(1) The test items will not be retained for more than 15 days from the date of issue of test report. (2) The results relate only to the items tested (3) The test report shall not be reproduced except in full without the written approval of the laboratory (4) Any use for advertising purposes must be granted in writing. This technical report may only be quoted in full. This report is the result of a single examination of the object in question and is not generally applicable evaluation of the quality of other products in regular production. For further details, please see testing and certification regulation, chapter A-3.4. (5) The correctness of the information related to sample(s) in the Test Request Form/Customer letterhead/Email is the customer's responsibility. The laboratory reports the said information in the test report and is not liable for the same.

LAB SERVICES FOR:- Food, Water, Milk, Environment, Academic & Industrial Segment.

CIN : U74999TN2017PTC116807 / GST No : 33AAYCS7325R1ZA / PAN No: AAYCS7325R

Page 12 of 12



Shrient Analytical and Research Labs Pvt. Ltd

416/15, DhargasRoad, West Tambaram, Chennai- 600045
Phone Number +91 82208 36377 Email: -info@shrientanalytical.com
www.shrientanalytical.com

TEST REPORT

Report No.	SARL/25/1368	Report Date.	19.05.2025

Customer Name & Address	Rough Stone And Gravel Quarry Of Thiru.P.Elangovan At S.F.Nos.46/1, 46/3, 46/4, 46/5, 46/6, 46/7, 46/8, 46/9, 46/11, 46/12, 47/1, 47/2, 47/4, 47/6(P), 47/7(P), 47/8, 47/9a, 47/9b(P), 47/9c(P), 47/10, 47/11a, 47/11b, 47/11c(P), 47/11d(P), 7/11e(P), 47/11f(P) Of Kalaiyarkarisalkulam Village, Aruppukottai Taluk, Virudhunagar District, Tamil Nadu State
Sample Description	AMBIENT AIR QUALITY
Sampling Procedure	IS – 5182 (Part – 14: 2000 & Part – V: Reaffirmed - 2003), CPCB Guide lines

Sample Location	A5-Pullaiyampalayam village
Positioned height of Sampler	1.5 M above Ground Level

Customer Reference	By Mail	Sampling Duration	24 hrs
Sample Reference No	SARL/A/CHE-1368	Sample Received on	12.05.2025
Sample Collected by	LABORATORY	Test Commenced on	12.05.2025
Sample Collected on	06.05.2025	Test Completed on	19.05.2025
Temperature	36°C	Relative Humidity	30%
Sample Condition	Fit for Analysis		

S. No.	Parameters	Protocol	Unit	Results	*Limits
1	Particulate Matter less than 10micron size (PM ₁₀)	IS:5182: Part 23:2006	µg/m ³	51.1	100
2	Particulate Matter less than 2.5micron size (PM _{2.5})	IS 5182 (Part 24):2019	µg/m ³	23.3	60
3	Sulphur dioxide (SO ₂)	IS:5182: Part 02:2001	µg/m ³	5.7	80
4	Nitrogen Dioxide (NO ₂)	IS:5182: Part 06:2006	µg/m ³	8.3	80
5	Carbon monoxide (CO)	SARL/IOP/013 (Issue No:01, Issue Date – 01.03.2023)	mg/m ³	BDL (D.L – 1.1)	-

Remarks: Limits: *National Ambient air quality standards from CPCB. BDL- Below detectable limit. DL –Detectable limit

For Shrient Analytical and Research Labs Pvt. Ltd

Verified



END OF THE REPORT

Authorized Signatory
S. BALAMURUGAN
Asst. Technical Manager

Please Contact:

For any Technical Issues&Complaints: technical@shrientanalytical.com

Terms and conditions:

(1) The test items will not be retained for more than 15 days from the date of issue of test report. (2) The results relate only to the items tested (3) The test report shall not be reproduced except in full without the written approval of the laboratory (4) Any use for advertising purposes must be granted in writing. This technical report may only be quoted in full. This report is the result of a single examination of the object in question and is not generally applicable evaluation of the quality of other products in regular production. For further details, please see testing and certification regulation, chapter A-3.4. (5) The correctness of the information related to sample(s) in the Test Request Form/Customer letterhead/Email is the customer's responsibility. The laboratory reports the said information in the test report and is not liable for the same.



Shrient Analytical and Research Labs Pvt. Ltd

416/15, DhargasRoad, West Tambaram, Chennai- 600045
Phone Number +91 82208 36377 Email: -info@shrientanalytical.com
www.shrientanalytical.com

TEST REPORT

Report No.	SARL/25/1369	Report Date.	19.05.2025

Customer Name & Address	Rough Stone And Gravel Quarry Of Thiru.P.Elangovan At S.F.Nos.46/1, 46/3, 46/4, 46/5, 46/6, 46/7, 46/8, 46/9, 46/11, 46/12, 47/1, 47/2, 47/4, 47/6(P), 47/7(P), 47/8, 47/9a, 47/9b(P), 47/9c(P), 47/10, 47/11a, 47/11b, 47/11c(P), 47/11d(P), 7/11e(P), 47/11f(P) Of Kalaiyarkarisalkulam Village, Aruppukottai Taluk, Virudhunagar District, Tamil Nadu State
Sample Description	AMBIENT AIR QUALITY
Sampling Procedure	IS – 5182 (Part – 14: 2000 & Part – V: Reaffirmed - 2003), CPCB Guide lines

Sample Location	A6-Pavitrarnadu village
Positioned height of Sampler	1.5 M above Ground Level

Customer Reference	By Mail	Sampling Duration	24 hrs
Sample Reference No	SARL/A/CHE-1369	Sample Received on	12.05.2025
Sample Collected by	LABORATORY	Test Commenced on	12.05.2025
Sample Collected on	06.05.2025	Test Completed on	19.05.2025
Temperature	36°C	Relative Humidity	30%
Sample Condition	Fit for Analysis		

S. No.	Parameters	Protocol	Unit	Results	*Limits
1	Particulate Matter less than 10micron size (PM ₁₀)	IS:5182: Part 23:2006	µg/m ³	47.5	100
2	Particulate Matter less than 2.5micron size (PM _{2.5})	IS 5182 (Part 24):2019	µg/m ³	21.8	60
3	Sulphur dioxide (SO ₂)	IS:5182: Part 02:2001	µg/m ³	4.6	80
4	Nitrogen Dioxide (NO ₂)	IS:5182: Part 06:2006	µg/m ³	7.2	80
5	Carbon monoxide (CO)	SARL/IOP/013 (Issue No:01, Issue Date – 01.03.2023)	mg/m ³	BDL (D.L – 1.1)	-

Remarks: Limits: *National Ambient air quality standards from CPCB. BDL- Below detectable limit. DL – Detectable limit

For Shrient Analytical and Research Labs Pvt. Ltd

Verified



Authorized Signatory
S. BALAMURUGAN
Asst. Technical Manager

END OF THE REPORT

Please Contact:

For any Technical Issues & Complaints: technical@shrientanalytical.com

Terms and conditions:

(1) The test items will not be retained for more than 15 days from the date of issue of test report. (2) The results relate only to the items tested (3) The test report shall not be reproduced except in full without the written approval of the laboratory (4) Any use for advertising purposes must be granted in writing. This technical report may only be quoted in full. This report is the result of a single examination of the object in question and is not generally applicable evaluation of the quality of other products in regular production. For further details, please see testing and certification regulation, chapter A-3.4. (5) The correctness of the information related to sample(s) in the Test Request Form/Customer letterhead/Email is the customer's responsibility. The laboratory reports the said information in the test report and is not liable for the same.

LAB SERVICES FOR:- Food, Water, Milk, Environment, Academic & Industrial Segment.
CIN : U74999TN2017PTC116807 / GST No : 33AAYCS7325R1ZA / PAN No: AAYCS7325R



Shrient Analytical and Research Labs Pvt. Ltd

416/15, DhargasRoad, West Tambaram, Chennai- 600045
Phone Number +91 82208 36377 Email: -info@shrientanalytical.com
www.shrientanalytical.com

TEST REPORT

Report No.	SARL/25/1370	Report Date.	19.05.2025

Customer Name & Address	Rough Stone And Gravel Quarry Of Thiru.P.Elangovan At S.F.Nos.46/1, 46/3, 46/4, 46/5, 46/6, 46/7, 46/8, 46/9, 46/11, 46/12, 47/1, 47/2, 47/4, 47/6(P), 47/7(P), 47/8, 47/9a, 47/9b(P), 47/9c(P), 47/10, 47/11a, 47/11b, 47/11c(P), 47/11d(P), 7/11e(P), 47/11f(P) Of Kalaiyarkarisalkulam Village, Aruppukottai Taluk, Virudhunagar District, Tamil Nadu State
Sample Description	AMBIENT AIR QUALITY
Sampling Procedure	IS – 5182 (Part – 14: 2000 & Part – V: Reaffirmed - 2003), CPCB Guide lines

Sample Location	A5-Pullaiyampalayam village
Positioned height of Sampler	1.5 M above Ground Level

Customer Reference	By Mail	Sampling Duration	24 hrs
Sample Reference No	SARL/A/CHE-1370	Sample Received on	12.05.2025
Sample Collected by	LABORATORY	Test Commenced on	12.05.2025
Sample Collected on	07.05.2025	Test Completed on	19.05.2025
Temperature	36°C	Relative Humidity	30%
Sample Condition	Fit for Analysis		

S. No.	Parameters	Protocol	Unit	Results	*Limits
1	Particulate Matter less than 10micron size (PM ₁₀)	IS:5182: Part 23:2006	µg/m ³	47.0	100
2	Particulate Matter less than 2.5micron size (PM _{2.5})	IS 5182 (Part 24):2019	µg/m ³	21.4	60
3	Sulphur dioxide (SO ₂)	IS:5182: Part 02:2001	µg/m ³	5.3	80
4	Nitrogen Dioxide (NO ₂)	IS:5182: Part 06:2006	µg/m ³	7.4	80
5	Carbon monoxide (CO)	SARL/IOP/013 (Issue No:01, Issue Date – 01.03.2023)	mg/m ³	BDL (D.L – 1.1)	-

Remarks: Limits: *National Ambient air quality standards from CPCB. BDL- Below detectable limit. DL – Detectable limit

For Shrient Analytical and Research Labs Pvt. Ltd

Verified 



Authorized Signatory


S. BALAMURUGAN
Asst. Technical Manager

END OF THE REPORT

Please Contact:

For any Technical Issues & Complaints: technical@shrientanalytical.com

Terms and conditions:

(1) The test items will not be retained for more than 15 days from the date of issue of test report. (2) The results relate only to the items tested (3) The test report shall not be reproduced except in full without the written approval of the laboratory (4) Any use for advertising purposes must be granted in writing. This technical report may only be quoted in full. This report is the result of a single examination of the object in question and is not generally applicable evaluation of the quality of other products in regular production. For further details, please see testing and certification regulation, chapter A-3.4. (5) The correctness of the information related to sample(s) in the Test Request Form/Customer letterhead/Email is the customer's responsibility. The laboratory reports the said information in the test report and is not liable for the same.

LAB SERVICES FOR:- Food, Water, Milk, Environment, Academic & Industrial Segment.
CIN : U74999TN2017PTC116807 / GST No : 33AAYCS7325R1ZA / PAN No: AAYCS7325R



Shrient Analytical and Research Labs Pvt. Ltd

416/15, DhargasRoad, West Tambaram, Chennai- 600045
Phone Number +91 82208 36377 Email: -info@shrientanalytical.com
www.shrientanalytical.com

TEST REPORT

Report No.	SARL/25/1371	Report Date.	19.05.2025

Customer Name & Address	Rough Stone And Gravel Quarry Of Thiru.P.Elangovan At S.F.Nos.46/1, 46/3, 46/4, 46/5, 46/6, 46/7, 46/8, 46/9, 46/11, 46/12, 47/1, 47/2, 47/4, 47/6(P), 47/7(P), 47/8, 47/9a, 47/9b(P), 47/9c(P), 47/10, 47/11a, 47/11b, 47/11c(P), 47/11d(P), 7/11e(P), 47/11f(P) Of Kalaiyarkarisalkulam Village, Aruppukottai Taluk, Virudhunagar District, Tamil Nadu State
Sample Description	AMBIENT AIR QUALITY
Sampling Procedure	IS – 5182 (Part – 14: 2000 & Part – V: Reaffirmed - 2003), CPCB Guide lines

Sample Location	A6-Pavitriramedu village
Positioned height of Sampler	1.5 M above Ground Level

Customer Reference	By Mail	Sampling Duration	24 hrs
Sample Reference No	SARL/A/CHE-1371	Sample Received on	12.05.2025
Sample Collected by	LABORATORY	Test Commenced on	12.05.2025
Sample Collected on	07.05.2025	Test Completed on	19.05.2025
Temperature	37°C	Relative Humidity	21%
Sample Condition	Fit for Analysis		

S. No.	Parameters	Protocol	Unit	Results	*Limits
1	Particulate Matter less than 10micron size (PM ₁₀)	IS:5182: Part 23:2006	µg/m ³	53.1	100
2	Particulate Matter less than 2.5micron size (PM _{2.5})	IS 5182 (Part 24):2019	µg/m ³	24.7	60
3	Sulphur dioxide (SO ₂)	IS:5182: Part 02:2001	µg/m ³	6.0	80
4	Nitrogen Dioxide (NO ₂)	IS:5182: Part 06:2006	µg/m ³	8.8	80
5	Carbon monoxide (CO)	SARL/IOP/013 (Issue No:01, Issue Date – 01.03.2023)	mg/m ³	BDL (D.L – 1.1)	-

Remarks: Limits: *National Ambient air quality standards from CPCB. BDL- Below detectable limit. DL –Detectable limit

For Shrient Analytical and Research Labs Pvt. Ltd

Verified



Authorized Signatory
S. BALAMURUGAN
Asst. Technical Manager

END OF THE REPORT

Please Contact:

For any Technical Issues&Complaints: technical@shrientanalytical.com

Terms and conditions:

(1) The test items will not be retained for more than 15 days from the date of issue of test report. (2) The results relate only to the items tested (3) The test report shall not be reproduced except in full without the written approval of the laboratory (4) Any use for advertising purposes must be granted in writing. This technical report may only be quoted in full. This report is the result of a single examination of the object in question and is not generally applicable evaluation of the quality of other products in regular production. For further details, please see testing and certification regulation, chapter A-3.4. (5) The correctness of the information related to sample(s) in the Test Request Form/Customer letterhead/Email is the customer's responsibility. The laboratory reports the said information in the test report and is not liable for the same.

LAB SERVICES FOR:- Food, Water, Milk, Environment, Academic & Industrial Segment.

CIN : U74999TN2017PTC116807 / GST No : 33AAYCS7325R1ZA / PAN No: AAYCS7325R

Page 4 of 12



Shrient Analytical and Research Labs Pvt. Ltd

416/15, DhargasRoad, West Tambaram, Chennai- 600045
Phone Number +91 82208 36377 Email: -info@shrientanalytical.com
www.shrientanalytical.com

TEST REPORT

Report No.	SARL/25/1372	Report Date.	19.05.2025

Customer Name & Address	Rough Stone And Gravel Quarry Of Thiru.P.Elangovan At S.F.Nos.46/1, 46/3, 46/4, 46/5, 46/6, 46/7, 46/8, 46/9, 46/11, 46/12, 47/1, 47/2, 47/4, 47/6(P), 47/7(P), 47/8, 47/9a, 47/9b(P), 47/9c(P), 47/10, 47/11a, 47/11b, 47/11c(P), 47/11d(P), 7/11e(P), 47/11f(P) Of Kalaiyarkarisalkulam Village, Aruppukottai Taluk, Virudhunagar District, Tamil Nadu State
Sample Description	AMBIENT AIR QUALITY
Sampling Procedure	IS – 5182 (Part – 14: 2000 & Part – V: Reaffirmed - 2003), CPCB Guide lines

Sample Location	A3-Near Govt school, Kurumpapatti
Positioned height of Sampler	1.5 M above Ground Level

Customer Reference	By Mail	Sampling Duration	24 hrs
Sample Reference No	SARL/A/CHE-1372	Sample Received on	12.05.2025
Sample Collected by	LABORATORY	Test Commenced on	12.05.2025
Sample Collected on	08.05.2025	Test Completed on	19.05.2025
Temperature	37°C	Relative Humidity	23%
Sample Condition	Fit for Analysis		

S. No.	Parameters	Protocol	Unit	Results	*Limits
1	Particulate Matter less than 10micron size (PM ₁₀)	IS:5182: Part 23:2006	µg/m ³	54.7	100
2	Particulate Matter less than 2.5micron size (PM _{2.5})	IS 5182 (Part 24):2019	µg/m ³	25.6	60
3	Sulphur dioxide (SO ₂)	IS:5182: Part 02:2001	µg/m ³	5.3	80
4	Nitrogen Dioxide (NO ₂)	IS:5182: Part 06:2006	µg/m ³	8.4	80
5	Carbon monoxide (CO)	SARL/IOP/013 (Issue No:01, Issue Date – 01.03.2023)	mg/m ³	BDL (D.L – 1.1)	-

Remarks: Limits: *National Ambient air quality standards from CPCB. BDL- Below detectable limit. DL –Detectable limit

For Shrient Analytical and Research Labs Pvt. Ltd

Verified



END OF THE REPORT

Authorized Signatory
S. BALAMURUGAN
Asst. Technical Manager

Please Contact:

For any Technical Issues&Complaints: technical@shrientanalytical.com

Terms and conditions:

(1) The test items will not be retained for more than 15 days from the date of issue of test report. (2) The results relate only to the items tested (3) The test report shall not be reproduced except in full without the written approval of the laboratory (4) Any use for advertising purposes must be granted in writing. This technical report may only be quoted in full. This report is the result of a single examination of the object in question and is not generally applicable evaluation of the quality of other products in regular production. For further details, please see testing and certification regulation, chapter A-3.4. (5) The correctness of the information related to sample(s) in the Test Request Form/Customer letterhead/Email is the customer's responsibility. The laboratory reports the said information in the test report and is not liable for the same.

LAB SERVICES FOR:- Food, Water, Milk, Environment, Academic & Industrial Segment.

CIN : U74999TN2017PTC116807 / GST No : 33AAYCS7325R1ZA / PAN No: AAYCS7325R

Page 5 of 12



Shrient Analytical and Research Labs Pvt. Ltd

416/15, DhargasRoad, West Tambaram, Chennai- 600045
Phone Number +91 82208 36377 Email: -info@shrientanalytical.com
www.shrientanalytical.com

TEST REPORT

Report No.	SARL/25/1373	Report Date.	19.05.2025

Customer Name & Address	Rough Stone And Gravel Quarry Of Thiru.P.Elangovan At S.F.Nos.46/1, 46/3, 46/4, 46/5, 46/6, 46/7, 46/8, 46/9, 46/11, 46/12, 47/1, 47/2, 47/4, 47/6(P), 47/7(P), 47/8, 47/9a, 47/9b(P), 47/9c(P), 47/10, 47/11a, 47/11b, 47/11c(P), 47/11d(P), 7/11e(P), 47/11f(P) Of Kalaiyarkarisalkulam Village, Aruppukottai Taluk, Virudhunagar District, Tamil Nadu State
Sample Description	AMBIENT AIR QUALITY
Sampling Procedure	IS – 5182 (Part – 14: 2000 & Part – V: Reaffirmed - 2003), CPCB Guide lines

Sample Location	A4-Pudukkanali village
Positioned height of Sampler	1.5 M above Ground Level

Customer Reference	By Mail	Sampling Duration	24 hrs
Sample Reference No	SARL/A/CHE-1373	Sample Received on	12.05.2025
Sample Collected by	LABORATORY	Test Commenced on	12.05.2025
Sample Collected on	08.05.2025	Test Completed on	19.05.2025
Temperature	37°C	Relative Humidity	23%
Sample Condition	Fit for Analysis		

S. No.	Parameters	Protocol	Unit	Results	*Limits
1	Particulate Matter less than 10micron size (PM ₁₀)	IS:5182: Part 23:2006	µg/m ³	55.5	100
2	Particulate Matter less than 2.5micron size (PM _{2.5})	IS 5182 (Part 24):2019	µg/m ³	25.9	60
3	Sulphur dioxide (SO ₂)	IS:5182: Part 02:2001	µg/m ³	5.2	80
4	Nitrogen Dioxide (NO ₂)	IS:5182: Part 06:2006	µg/m ³	8.1	80
5	Carbon monoxide (CO)	SARL/IOP/013 (Issue No:01, Issue Date – 01.03.2023)	mg/m ³	BDL (D.L – 1.1)	-

Remarks: Limits: *National Ambient air quality standards from CPCB. BDL- Below detectable limit. DL – Detectable limit

For Shrient Analytical and Research Labs Pvt. Ltd

Verified



Authorized Signatory
S. BALAMURUGAN
Asst. Technical Manager

END OF THE REPORT

Please Contact:

For any Technical Issues & Complaints: technical@shrientanalytical.com

Terms and conditions:

(1) The test items will not be retained for more than 15 days from the date of issue of test report. (2) The results relate only to the items tested (3) The test report shall not be reproduced except in full without the written approval of the laboratory (4) Any use for advertising purposes must be granted in writing. This technical report may only be quoted in full. This report is the result of a single examination of the object in question and is not generally applicable evaluation of the quality of other products in regular production. For further details, please see testing and certification regulation, chapter A-3.4. (5) The correctness of the information related to sample(s) in the Test Request Form/Customer letterhead/Email is the customer's responsibility. The laboratory reports the said information in the test report and is not liable for the same.

LAB SERVICES FOR:- Food, Water, Milk, Environment, Academic & Industrial Segment.
CIN : U74999TN2017PTC116807 / GST No : 33AAYCS7325R1ZA / PAN No: AAYCS7325R



Shrient Analytical and Research Labs Pvt. Ltd

416/15, DhargasRoad, West Tambaram, Chennai- 600045
Phone Number +91 82208 36377 Email: -info@shrientanalytical.com
www.shrientanalytical.com

TEST REPORT

Report No.	SARL/25/1374	Report Date.	19.05.2025

Customer Name & Address	Rough Stone And Gravel Quarry Of Thiru.P.Elangovan At S.F.Nos.46/1, 46/3, 46/4, 46/5, 46/6, 46/7, 46/8, 46/9, 46/11, 46/12, 47/1, 47/2, 47/4, 47/6(P), 47/7(P), 47/8, 47/9a, 47/9b(P), 47/9c(P), 47/10, 47/11a, 47/11b, 47/11c(P), 47/11d(P), 7/11e(P), 47/11f(P) Of Kalaiyarkarisalkulam Village, Aruppukottai Taluk, Virudhunagar District, Tamil Nadu State
Sample Description	AMBIENT AIR QUALITY
Sampling Procedure	IS – 5182 (Part – 14: 2000 & Part – V: Reaffirmed - 2003), CPCB Guide lines

Sample Location	A3-Near Govt school, Kurumpapatti
Positioned height of Sampler	1.5 M above Ground Level

Customer Reference	By Mail	Sampling Duration	24 hrs
Sample Reference No	SARL/A/CHE-1374	Sample Received on	12.05.2025
Sample Collected by	LABORATORY	Test Commenced on	12.05.2025
Sample Collected on	09.05.2025	Test Completed on	19.05.2025
Temperature	36°C	Relative Humidity	30%
Sample Condition	Fit for Analysis		

S. No.	Parameters	Protocol	Unit	Results	*Limits
1	Particulate Matter less than 10micron size (PM ₁₀)	IS:5182: Part 23:2006	µg/m ³	63.2	100
2	Particulate Matter less than 2.5micron size (PM _{2.5})	IS 5182 (Part 24):2019	µg/m ³	29.6	60
3	Sulphur dioxide (SO ₂)	IS:5182: Part 02:2001	µg/m ³	6.5	80
4	Nitrogen Dioxide (NO ₂)	IS:5182: Part 06:2006	µg/m ³	10.8	80
5	Carbon monoxide (CO)	SARL/IOP/013 (Issue No:01, Issue Date – 01.03.2023)	mg/m ³	BDL (D.L – 1.1)	-

Remarks: Limits: *National Ambient air quality standards from CPCB. BDL- Below detectable limit. DL –Detectable limit

For Shrient Analytical and Research Labs Pvt. Ltd


Verified




Authorized Signatory
S. BALAMURUGAN
Asst. Technical Manager

END OF THE REPORT

Please Contact:

For any Technical Issues&Complaints: technical@shrientanalytical.com

Terms and conditions:

(1) The test items will not be retained for more than 15 days from the date of issue of test report. (2) The results relate only to the items tested (3) The test report shall not be reproduced except in full without the written approval of the laboratory (4) Any use for advertising purposes must be granted in writing. This technical report may only be quoted in full. This report is the result of a single examination of the object in question and is not generally applicable evaluation of the quality of other products in regular production. For further details, please see testing and certification regulation, chapter A-3.4. (5) The correctness of the information related to sample(s) in the Test Request Form/Customer letterhead/Email is the customer's responsibility. The laboratory reports the said information in the test report and is not liable for the same.



Shrient Analytical and Research Labs Pvt. Ltd

416/15, DhargasRoad, West Tambaram, Chennai- 600045
Phone Number +91 82208 36377 Email: -info@shrientanalytical.com
www.shrientanalytical.com

TEST REPORT

Report No.	SARL/25/1375	Report Date.	19.05.2025

Customer Name & Address	Rough Stone And Gravel Quarry Of Thiru.P.Elangovan At S.F.Nos.46/1, 46/3, 46/4, 46/5, 46/6, 46/7, 46/8, 46/9, 46/11, 46/12, 47/1, 47/2, 47/4, 47/6(P), 47/7(P), 47/8, 47/9a, 47/9b(P), 47/9c(P), 47/10, 47/11a, 47/11b, 47/11c(P), 47/11d(P), 7/11e(P), 47/11f(P) Of Kalaiyarkarisalkulam Village, Aruppukottai Taluk, Virudhunagar District, Tamil Nadu State
Sample Description	AMBIENT AIR QUALITY
Sampling Procedure	IS – 5182 (Part – 14: 2000 & Part – V: Reaffirmed - 2003), CPCB Guide lines


Sample Location	A4-Pudukkanali village
Positioned height of Sampler	1.5 M above Ground Level

Customer Reference	By Mail	Sampling Duration	24 hrs
Sample Reference No	SARL/A/CHE-1375	Sample Received on	12.05.2025
Sample Collected by	LABORATORY	Test Commenced on	12.05.2025
Sample Collected on	09.05.2025	Test Completed on	19.05.2025
Temperature	36°C	Relative Humidity	30%
Sample Condition	Fit for Analysis		

S. No.	Parameters	Protocol	Unit	Results	*Limits
1	Particulate Matter less than 10micron size (PM ₁₀)	IS:5182: Part 23:2006	µg/m ³	57.1	100
2	Particulate Matter less than 2.5micron size (PM _{2.5})	IS 5182 (Part 24):2019	µg/m ³	26.7	60
3	Sulphur dioxide (SO ₂)	IS:5182: Part 02:2001	µg/m ³	5.5	80
4	Nitrogen Dioxide (NO ₂)	IS:5182: Part 06:2006	µg/m ³	8.3	80
5	Carbon monoxide (CO)	SARL/IOP/013 (Issue No:01, Issue Date – 01.03.2023)	mg/m ³	BDL (D.L – 1.1)	-

Remarks: Limits: *National Ambient air quality standards from CPCB. BDL- Below detectable limit. DL – Detectable limit

For Shrient Analytical and Research Labs Pvt. Ltd

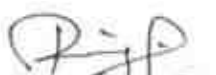
Verified




Authorized Signatory
S. BALAMURUGAN
Asst. Technical Manager

END OF THE REPORT

Please Contact:

For any Technical Issues & Complaints: technical@shrientanalytical.com

Terms and conditions:

(1) The test items will not be retained for more than 15 days from the date of issue of test report. (2) The results relate only to the items tested (3) The test report shall not be reproduced except in full without the written approval of the laboratory (4) Any use for advertising purposes must be granted in writing. This technical report may only be quoted in full. This report is the result of a single examination of the object in question and is not generally applicable evaluation of the quality of other products in regular production. For further details, please see testing and certification regulation, chapter A-3.4. (5) The correctness of the information related to sample(s) in the Test Request Form/Customer letterhead/Email is the customer's responsibility. The laboratory reports the said information in the test report and is not liable for the same.

LAB SERVICES FOR:- Food, Water, Milk, Environment, Academic & Industrial Segment.
CIN : U74999TN2017PTC116807 / GST No : 33AAYCS7325R1ZA / PAN No: AAYCS7325R



Shrient Analytical and Research Labs Pvt. Ltd

416/15, DhargasRoad, West Tambaram, Chennai- 600045
Phone Number +91 82208 36377 Email: -info@shrientanalytical.com
www.shrientanalytical.com

TEST REPORT

Report No.	SARL/25/1376	Report Date.	19.05.2025

Customer Name & Address	Rough Stone And Gravel Quarry Of Thiru.P.Elangovan At S.F.Nos.46/1, 46/3, 46/4, 46/5, 46/6, 46/7, 46/8, 46/9, 46/11, 46/12, 47/1, 47/2, 47/4, 47/6(P), 47/7(P), 47/8, 47/9a, 47/9b(P), 47/9c(P), 47/10, 47/11a, 47/11b, 47/11c(P), 47/11d(P), 7/11e(P), 47/11f(P) Of Kalaiyarkarisalkulam Village, Aruppukottai Taluk, Virudhunagar District, Tamil Nadu State
Sample Description	AMBIENT AIR QUALITY
Sampling Procedure	IS – 5182 (Part – 14: 2000 & Part – V: Reaffirmed - 2003), CPCB Guide lines

Sample Location	A1-Project site core zone
Positioned height of Sampler	1.5 M above Ground Level

Customer Reference	By Mail	Sampling Duration	24 hrs
Sample Reference No	SARL/A/CHE-1376	Sample Received on	12.05.2025
Sample Collected by	LABORATORY	Test Commenced on	12.05.2025
Sample Collected on	10.05.2025	Test Completed on	19.05.2025
Temperature	36°C	Relative Humidity	30%
Sample Condition	Fit for Analysis		

S. No.	Parameters	Protocol	Unit	Results	*Limits
1	Particulate Matter less than 10micron size (PM ₁₀)	IS:5182: Part 23:2006	µg/m ³	57.5	100
2	Particulate Matter less than 2.5micron size (PM _{2.5})	IS 5182 (Part 24):2019	µg/m ³	26.7	60
3	Sulphur dioxide (SO ₂)	IS:5182: Part 02:2001	µg/m ³	5.4	80
4	Nitrogen Dioxide (NO ₂)	IS:5182: Part 06:2006	µg/m ³	8.6	80
5	Carbon monoxide (CO)	SARL/IOP/013 (Issue No:01, Issue Date – 01.03.2023)	mg/m ³	BDL (D.L – 1.1)	-

Remarks: Limits: *National Ambient air quality standards from CPCB. BDL- Below detectable limit. DL – Detectable limit

For Shrient Analytical and Research Labs Pvt. Ltd

Verified



Authorized Signatory
S. BALAMURUGAN
Asst. Technical Manager

END OF THE REPORT

Please Contact:

For any Technical Issues & Complaints: technical@shrientanalytical.com

Terms and conditions:

(1) The test items will not be retained for more than 15 days from the date of issue of test report. (2) The results relate only to the items tested (3) The test report shall not be reproduced except in full without the written approval of the laboratory (4) Any use for advertising purposes must be granted in writing. This technical report may only be quoted in full. This report is the result of a single examination of the object in question and is not generally applicable evaluation of the quality of other products in regular production. For further details, please see testing and certification regulation, chapter A-3.4. (5) The correctness of the information related to sample(s) in the Test Request Form/Customer letterhead/Email is the customer's responsibility. The laboratory reports the said information in the test report and is not liable for the same.

LAB SERVICES FOR:- Food, Water, Milk, Environment, Academic & Industrial Segment.
CIN : U74999TN2017PTC116807 / GST No : 33AAYCS7325R1ZA / PAN No: AAYCS7325R



Shrient Analytical and Research Labs Pvt. Ltd

416/15, DhargasRoad, West Tambaram, Chennai- 600045
Phone Number +91 82208 36377 Email: -info@shrientanalytical.com
www.shrientanalytical.com

TEST REPORT

Report No.	SARL/25/1377	Report Date.	19.05.2025

Customer Name & Address	Rough Stone And Gravel Quarry Of Thiru.P.Elangovan At S.F.Nos.46/1, 46/3, 46/4, 46/5, 46/6, 46/7, 46/8, 46/9, 46/11, 46/12, 47/1, 47/2, 47/4, 47/6(P), 47/7(P), 47/8, 47/9a, 47/9b(P), 47/9c(P), 47/10, 47/11a, 47/11b, 47/11c(P), 47/11d(P), 7/11e(P), 47/11f(P) Of Kalaiyarkarisalkulam Village, Aruppukottai Taluk, Virudhunagar District, Tamil Nadu State
Sample Description	AMBIENT AIR QUALITY
Sampling Procedure	IS – 5182 (Part – 14: 2000 & Part – V: Reaffirmed - 2003), CPCB Guide lines

Sample Location	A2-Punnamadupalayam village
Positioned height of Sampler	1.5 M above Ground Level

Customer Reference	By Mail	Sampling Duration	24 hrs
Sample Reference No	SARL/A/CHE-1377	Sample Received on	12.05.2025
Sample Collected by	LABORATORY	Test Commenced on	12.05.2025
Sample Collected on	10.05.2025	Test Completed on	19.05.2025
Temperature	35°C	Relative Humidity	30%
Sample Condition	Fit for Analysis		

S. No.	Parameters	Protocol	Unit	Results	*Limits
1	Particulate Matter less than 10micron size (PM ₁₀)	IS:5182: Part 23:2006	µg/m ³	59.4	100
2	Particulate Matter less than 2.5micron size (PM _{2.5})	IS 5182 (Part 24):2019	µg/m ³	27.9	60
3	Sulphur dioxide (SO ₂)	IS:5182: Part 02:2001	µg/m ³	6.3	80
4	Nitrogen Dioxide (NO ₂)	IS:5182: Part 06:2006	µg/m ³	9.1	80
5	Carbon monoxide (CO)	SARL/IOP/013 (Issue No:01, Issue Date – 01.03.2023)	mg/m ³	BDL (D.L – 1.1)	-

Remarks: Limits: *National Ambient air quality standards from CPCB. BDL- Below detectable limit. DL –Detectable limit

For Shrient Analytical and Research Labs Pvt. Ltd

Verified



END OF THE REPORT

Authorized Signatory
S. BALAMURUGAN
Asst. Technical Manager

Please Contact:

For any Technical Issues&Complaints: technical@shrientanalytical.com

Terms and conditions:

(1) The test items will not be retained for more than 15 days from the date of issue of test report. (2) The results relate only to the items tested (3) The test report shall not be reproduced except in full without the written approval of the laboratory (4) Any use for advertising purposes must be granted in writing. This technical report may only be quoted in full. This report is the result of a single examination of the object in question and is not generally applicable evaluation of the quality of other products in regular production. For further details, please see testing and certification regulation, chapter A-3.4. (5) The correctness of the information related to sample(s) in the Test Request Form/Customer letterhead/Email is the customer's responsibility. The laboratory reports the said information in the test report and is not liable for the same.

LAB SERVICES FOR:- Food, Water, Milk, Environment, Academic & Industrial Segment.
CIN : U74999TN2017PTC116807 / GST No : 33AAYCS7325R1ZA / PAN No: AAYCS7325R



Shrient Analytical and Research Labs Pvt. Ltd

416/15, DhargasRoad, West Tambaram, Chennai- 600045
Phone Number +91 82208 36377 Email: -info@shrientanalytical.com
www.shrientanalytical.com

TEST REPORT

Report No.	SARL/25/1378	Report Date.	19.05.2025

Customer Name & Address	Rough Stone And Gravel Quarry Of Thiru.P.Elangovan At S.F.Nos.46/1, 46/3, 46/4, 46/5, 46/6, 46/7, 46/8, 46/9, 46/11, 46/12, 47/1, 47/2, 47/4, 47/6(P), 47/7(P), 47/8, 47/9a, 47/9b(P), 47/9c(P), 47/10, 47/11a, 47/11b, 47/11c(P), 47/11d(P), 7/11e(P), 47/11f(P) Of Kalaiyarkarisalkulam Village, Aruppukottai Taluk, Virudhunagar District, Tamil Nadu State
Sample Description	AMBIENT AIR QUALITY
Sampling Procedure	IS – 5182 (Part – 14: 2000 & Part – V: Reaffirmed - 2003), CPCB Guide lines

Sample Location	A1-Project site core zone
Positioned height of Sampler	1.5 M above Ground Level

Customer Reference	By Mail	Sampling Duration	24 hrs
Sample Reference No	SARL/A/CHE-1378	Sample Received on	12.05.2025
Sample Collected by	LABORATORY	Test Commenced on	12.05.2025
Sample Collected on	11.05.2025	Test Completed on	19.05.2025
Temperature	35°C	Relative Humidity	30%
Sample Condition	Fit for Analysis		

S. No.	Parameters	Protocol	Unit	Results	*Limits
1	Particulate Matter less than 10micron size (PM ₁₀)	IS:5182: Part 23:2006	µg/m ³	60.6	100
2	Particulate Matter less than 2.5micron size (PM _{2.5})	IS 5182 (Part 24):2019	µg/m ³	28.2	60
3	Sulphur dioxide (SO ₂)	IS:5182: Part 02:2001	µg/m ³	5.8	80
4	Nitrogen Dioxide (NO ₂)	IS:5182: Part 06:2006	µg/m ³	9.1	80
5	Carbon monoxide (CO)	SARL/IOP/013 (Issue No:01, Issue Date – 01.03.2023)	mg/m ³	BDL (D.L – 1.1)	-

Remarks: Limits: *National Ambient air quality standards from CPCB. BDL- Below detectable limit. DL –Detectable limit

For Shrient Analytical and Research Labs Pvt. Ltd

Verified



Authorized Signatory
S. BALAMURUGAN
Asst. Technical Manager

END OF THE REPORT

Please Contact:

For any Technical Issues&Complaints: technical@shrientanalytical.com

Terms and conditions:

(1) The test items will not be retained for more than 15 days from the date of issue of test report. (2) The results relate only to the items tested (3) The test report shall not be reproduced except in full without the written approval of the laboratory (4) Any use for advertising purposes must be granted in writing. This technical report may only be quoted in full. This report is the result of a single examination of the object in question and is not generally applicable evaluation of the quality of other products in regular production. For further details, please see testing and certification regulation, chapter A-3.4. (5) The correctness of the information related to sample(s) in the Test Request Form/Customer letterhead/Email is the customer's responsibility. The laboratory reports the said information in the test report and is not liable for the same.



Shrient Analytical and Research Labs Pvt. Ltd

416/15, DhargasRoad, West Tambaram, Chennai- 600045
Phone Number +91 82208 36377 Email: -info@shrientanalytical.com
www.shrientanalytical.com

TEST REPORT

Report No.	SARL/25/1379	Report Date.	19.05.2025

Customer Name & Address	Rough Stone And Gravel Quarry Of Thiru.P.Elangovan At S.F.Nos.46/1, 46/3, 46/4, 46/5, 46/6, 46/7, 46/8, 46/9, 46/11, 46/12, 47/1, 47/2, 47/4, 47/6(P), 47/7(P), 47/8, 47/9a, 47/9b(P), 47/9c(P), 47/10, 47/11a, 47/11b, 47/11c(P), 47/11d(P), 7/11e(P), 47/11f(P) Of Kalaiyarkarisalkulam Village, Aruppukottai Taluk, Virudhunagar District, Tamil Nadu State
Sample Description	AMBIENT AIR QUALITY
Sampling Procedure	IS – 5182 (Part – 14: 2000 & Part – V: Reaffirmed - 2003), CPCB Guide lines

Sample Location	A2-Punnamadupalayam village
Positioned height of Sampler	1.5 M above Ground Level

Customer Reference	By Mail	Sampling Duration	24 hrs
Sample Reference No	SARL/A/CHE-1379	Sample Received on	12.05.2025
Sample Collected by	LABORATORY	Test Commenced on	12.05.2025
Sample Collected on	11.05.2025	Test Completed on	19.05.2025
Temperature	35°C	Relative Humidity	30%
Sample Condition	Fit for Analysis		

S. No.	Parameters	Protocol	Unit	Results	*Limits
1	Particulate Matter less than 10micron size (PM ₁₀)	IS:5182: Part 23:2006	µg/m ³	54.6	100
2	Particulate Matter less than 2.5micron size (PM _{2.5})	IS 5182 (Part 24):2019	µg/m ³	25.4	60
3	Sulphur dioxide (SO ₂)	IS:5182: Part 02:2001	µg/m ³	5.5	80
4	Nitrogen Dioxide (NO ₂)	IS:5182: Part 06:2006	µg/m ³	8.1	80
5	Carbon monoxide (CO)	SARL/IOP/013 (Issue No:01, Issue Date – 01.03.2023)	mg/m ³	BDL (D.L – 1.1)	-

Remarks: Limits: *National Ambient air quality standards from CPCB. BDL- Below detectable limit. DL – Detectable limit

For Shrient Analytical and Research Labs Pvt. Ltd

Verified



Authorized Signatory
S. BALAMURUGAN
Asst. Technical Manager

END OF THE REPORT

Please Contact:

For any Technical Issues & Complaints: technical@shrientanalytical.com

Terms and conditions:

(1) The test items will not be retained for more than 15 days from the date of issue of test report. (2) The results relate only to the items tested (3) The test report shall not be reproduced except in full without the written approval of the laboratory (4) Any use for advertising purposes must be granted in writing. This technical report may only be quoted in full. This report is the result of a single examination of the object in question and is not generally applicable evaluation of the quality of other products in regular production. For further details, please see testing and certification regulation, chapter A-3.4. (5) The correctness of the information related to sample(s) in the Test Request Form/Customer letterhead/Email is the customer's responsibility. The laboratory reports the said information in the test report and is not liable for the same.

LAB SERVICES FOR:- Food, Water, Milk, Environment, Academic & Industrial Segment.
CIN : U74999TN2017PTC116807 / GST No : 33AAYCS7325R1ZA / PAN No: AAYCS7325R



Shrient Analytical and Research Labs Pvt. Ltd

416/15, DhargasRoad, West Tambaram, Chennai- 600045
Phone Number +91 82208 36377 Email: -info@shrientanalytical.com
www.shrientanalytical.com

TEST REPORT

Report No.	SARL/25/1416	Report Date.	26.05.2025

Customer Name & Address	Rough Stone And Gravel Quarry Of Thiru.P.Elangovan At S.F.Nos.46/1, 46/3, 46/4, 46/5, 46/6, 46/7, 46/8, 46/9, 46/11, 46/12, 47/1, 47/2, 47/4, 47/6(P), 47/7(P), 47/8, 47/9a, 47/9b(P), 47/9c(P), 47/10, 47/11a, 47/11b, 47/11c(P), 47/11d(P), 7/11c(P), 47/11f(P) Of Kalaiyarkarisalkulam Village, Aruppukottai Taluk, Virudhunagar District, Tamil Nadu State
Sample Description	AMBIENT AIR QUALITY
Sampling Procedure	IS – 5182 (Part – 14: 2000 & Part – V: Reaffirmed - 2003), CPCB Guide lines

Sample Location	A1-Project site core zone
Positioned height of Sampler	1.5 M above Ground Level

Customer Reference	By Mail	Sampling Duration	24 hrs
Sample Reference No	SARL/A/CHE-1416	Sample Received on	19.05.2025
Sample Collected by	LABORATORY	Test Commenced on	19.05.2025
Sample Collected on	13.05.2025	Test Completed on	26.05.2025
Temperature	36°C	Relative Humidity	25%
Sample Condition	Fit for Analysis		

S. No.	Parameters	Protocol	Unit	Results	*Limits
1	Particulate Matter less than 10micron size (PM ₁₀)	IS:5182: Part 23:2006	µg/m ³	70.3	100
2	Particulate Matter less than 2.5micron size (PM _{2.5})	IS 5182 (Part 24):2019	µg/m ³	32.7	60
3	Sulphur dioxide (SO ₂)	IS:5182: Part 02:2001	µg/m ³	7.1	80
4	Nitrogen Dioxide (NO ₂)	IS:5182: Part 06:2006	µg/m ³	10.4	80
5	Carbon monoxide (CO)	SARL/IOP/013 (Issue No:01, Issue Date – 01.03.2023)	mg/m ³	BDL(D.L – 1.1)	-

Remarks: Limits: *National Ambient air quality standards from CPCB. BDL- Below detectable limit. DL –Detectable limit

For Shrient Analytical and Research Labs Pvt. Ltd

Verified



END OF THE REPORT

Authorized Signatory
S. BALAMURUGAN
Asst. Technical Manager

Please Contact:

For any Technical Issues&Complaints: technical@shrientanalytical.com

Terms and conditions:

(1) The test items will not be retained for more than 15 days from the date of issue of test report. (2) The results relate only to the items tested (3) The test report shall not be reproduced except in full without the written approval of the laboratory (4) Any use for advertising purposes must be granted in writing. This technical report may only be quoted in full. This report is the result of a single examination of the object in question and is not generally applicable evaluation of the quality of other products in regular production. For further details, please see testing and certification regulation, chapter A-3.4. (5) The correctness of the information related to sample(s) in the Test Request Form/Customer letterhead/Email is the customer's responsibility. The laboratory reports the said information in the test report and is not liable for the same.

LAB SERVICES FOR:- Food, Water, Milk, Environment, Academic & Industrial Segment.

CIN : U74999TN2017PTC116807 / GST No : 33AAYCS7325R1ZA / PAN No: AAYCS7325R



Shrient Analytical and Research Labs Pvt. Ltd

416/15, DhargasRoad, West Tambaram, Chennai- 600045
Phone Number +91 82208 36377 Email: -info@shrientanalytical.com
www.shrientanalytical.com

TEST REPORT

Report No.	SARL/25/1417	Report Date.	26.05.2025

Customer Name & Address	Rough Stone And Gravel Quarry Of Thiru.P.Elangovan At S.F.Nos.46/1, 46/3, 46/4, 46/5, 46/6, 46/7, 46/8, 46/9, 46/11, 46/12, 47/1, 47/2, 47/4, 47/6(P), 47/7(P), 47/8, 47/9a, 47/9b(P), 47/9c(P), 47/10, 47/11a, 47/11b, 47/11c(P), 47/11d(P), 7/11e(P), 47/11f(P) Of Kalaiyarkarisalkulam Village, Aruppukottai Taluk, Virudhunagar District, Tamil Nadu State
Sample Description	AMBIENT AIR QUALITY
Sampling Procedure	IS – 5182 (Part – 14: 2000 & Part – V: Reaffirmed - 2003), CPCB Guide lines

Sample Location	A2-Punnamadupalayam village
Positioned height of Sampler	1.5 M above Ground Level

Customer Reference	By Mail	Sampling Duration	24 hrs
Sample Reference No	SARL/A/CHE-1417	Sample Received on	19.05.2025
Sample Collected by	LABORATORY	Test Commenced on	19.05.2025
Sample Collected on	13.05.2025	Test Completed on	26.05.2025
Temperature	36°C	Relative Humidity	25%
Sample Condition	Fit for Analysis		

S. No.	Parameters	Protocol	Unit	Results	*Limits
1	Particulate Matter less than 10micron size (PM ₁₀)	IS:5182: Part 23:2006	µg/m ³	49.2	100
2	Particulate Matter less than 2.5micron size (PM _{2.5})	IS 5182 (Part 24):2019	µg/m ³	22.9	60
3	Sulphur dioxide (SO ₂)	IS:5182: Part 02:2001	µg/m ³	4.6	80
4	Nitrogen Dioxide (NO ₂)	IS:5182: Part 06:2006	µg/m ³	7.1	80
5	Carbon monoxide (CO)	SARL/IOP/013 (Issue No:01, Issue Date – 01.03.2023)	mg/m ³	BDL (D.L – 1.1)	-

Remarks: Limits: *National Ambient air quality standards from CPCB. BDL- Below detectable limit. DL – Detectable limit

For Shrient Analytical and Research Labs Pvt. Ltd

Verified



Authorized Signatory
S. BALAMURUGAN
Asst. Technical Manager

END OF THE REPORT

Please Contact:

For any Technical Issues & Complaints: technical@shrientanalytical.com

Terms and conditions:

(1) The test items will not be retained for more than 15 days from the date of issue of test report. (2) The results relate only to the items tested (3) The test report shall not be reproduced except in full without the written approval of the laboratory (4) Any use for advertising purposes must be granted in writing. This technical report may only be quoted in full. This report is the result of a single examination of the object in question and is not generally applicable evaluation of the quality of other products in regular production. For further details, please see testing and certification regulation, chapter A-3.4. (5) The correctness of the information related to sample(s) in the Test Request Form/Customer letterhead/Email is the customer's responsibility. The laboratory reports the said information in the test report and is not liable for the same.

LAB SERVICES FOR:- Food, Water, Milk, Environment, Academic & Industrial Segment.
CIN : U74999TN2017PTC116807 / GST No : 33AAYCS7325R1ZA / PAN No: AAYCS7325R



Shrient Analytical and Research Labs Pvt. Ltd

416/15, DhargasRoad, West Tambaram, Chennai- 600045
Phone Number +91 82208 36377 Email: -info@shrientanalytical.com
www.shrientanalytical.com

TEST REPORT

Report No.	SARL/25/1418	Report Date.	26.05.2025

Customer Name & Address	Rough Stone And Gravel Quarry Of Thiru.P.Elangovan At S.F.Nos.46/1, 46/3, 46/4, 46/5, 46/6, 46/7, 46/8, 46/9, 46/11, 46/12, 47/1, 47/2, 47/4, 47/6(P), 47/7(P), 47/8, 47/9a, 47/9b(P), 47/9c(P), 47/10, 47/11a, 47/11b, 47/11c(P), 47/11d(P), 7/11e(P), 47/11f(P) Of Kalaiyarkarisalkulam Village, Aruppukottai Taluk, Virudhunagar District, Tamil Nadu State
Sample Description	AMBIENT AIR QUALITY
Sampling Procedure	IS – 5182 (Part – 14: 2000 & Part – V: Reaffirmed - 2003), CPCB Guide lines


Sample Location	A1-Project site core zone
Positioned height of Sampler	1.5 M above Ground Level

Customer Reference	By Mail	Sampling Duration	24 hrs
Sample Reference No	SARL/A/CHE-148	Sample Received on	19.05.2025
Sample Collected by	LABORATORY	Test Commenced on	19.05.2025
Sample Collected on	14.05.2025	Test Completed on	26.05.2025
Temperature	36°C	Relative Humidity	27%
Sample Condition	Fit for Analysis		

S. No.	Parameters	Protocol	Unit	Results	*Limits
1	Particulate Matter less than 10micron size (PM ₁₀)	IS:5182: Part 23:2006	µg/m ³	64.6	100
2	Particulate Matter less than 2.5micron size (PM _{2.5})	IS 5182 (Part 24):2019	µg/m ³	30.1	60
3	Sulphur dioxide (SO ₂)	IS:5182: Part 02:2001	µg/m ³	6.3	80
4	Nitrogen Dioxide (NO ₂)	IS:5182: Part 06:2006	µg/m ³	9.6	80
5	Carbon monoxide (CO)	SARL/IOP/013 (Issue No:01, Issue Date – 01.03.2023)	mg/m ³	BDL (D.L – 1.1)	-

Remarks: Limits: *National Ambient air quality standards from CPCB. BDL- Below detectable limit. DL –Detectable limit

For Shrient Analytical and Research Labs Pvt. Ltd

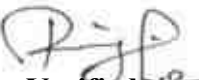
Verified



END OF THE REPORT


Authorized Signatory
S. BALAMURUGAN
Asst. Technical Manager

Please Contact:

For any Technical Issues&Complaints: technical@shrientanalytical.com

Terms and conditions:

(1) The test items will not be retained for more than 15 days from the date of issue of test report. (2) The results relate only to the items tested (3) The test report shall not be reproduced except in full without the written approval of the laboratory (4) Any use for advertising purposes must be granted in writing. This technical report may only be quoted in full. This report is the result of a single examination of the object in question and is not generally applicable evaluation of the quality of other products in regular production. For further details, please see testing and certification regulation, chapter A-3.4. (5) The correctness of the information related to sample(s) in the Test Request Form/Customer letterhead/Email is the customer's responsibility. The laboratory reports the said information in the test report and is not liable for the same.



Shrient Analytical and Research Labs Pvt. Ltd

416/15, DhargasRoad, West Tambaram, Chennai- 600045
Phone Number +91 82208 36377 Email: -info@shrientanalytical.com
www.shrientanalytical.com

TEST REPORT

Report No.	SARL/25/1419	Report Date.	26.05.2025

Customer Name & Address	Rough Stone And Gravel Quarry Of Thiru.P.Elangovan At S.F.Nos.46/1, 46/3, 46/4, 46/5, 46/6, 46/7, 46/8, 46/9, 46/11, 46/12, 47/1, 47/2, 47/4, 47/6(P), 47/7(P), 47/8, 47/9a, 47/9b(P), 47/9c(P), 47/10, 47/11a, 47/11b, 47/11c(P), 47/11d(P), 7/11e(P), 47/11f(P) Of Kalaiyarkarisalkulam Village, Aruppukottai Taluk, Virudhunagar District, Tamil Nadu State
Sample Description	AMBIENT AIR QUALITY
Sampling Procedure	IS – 5182 (Part – 14: 2000 & Part – V: Reaffirmed - 2003), CPCB Guide lines

Sample Location	A2-Punnamadupalayam village
Positioned height of Sampler	1.5 M above Ground Level

Customer Reference	By Mail	Sampling Duration	24 hrs
Sample Reference No	SARL/A/CHE-1419	Sample Received on	19.05.2025
Sample Collected by	LABORATORY	Test Commenced on	19.05.2025
Sample Collected on	14.05.2025	Test Completed on	26.05.2025
Temperature	34°C	Relative Humidity	28%
Sample Condition	Fit for Analysis		

S. No.	Parameters	Protocol	Unit	Results	*Limits
1	Particulate Matter less than 10micron size (PM ₁₀)	IS:5182: Part 23:2006	µg/m ³	52.9	100
2	Particulate Matter less than 2.5micron size (PM _{2.5})	IS 5182 (Part 24):2019	µg/m ³	24.6	60
3	Sulphur dioxide (SO ₂)	IS:5182: Part 02:2001	µg/m ³	5.2	80
4	Nitrogen Dioxide (NO ₂)	IS:5182: Part 06:2006	µg/m ³	7.8	80
5	Carbon monoxide (CO)	SARL/IOP/013 (Issue No:01, Issue Date – 01.03.2023)	mg/m ³	BDL (D.L – 1.1)	-

Remarks: Limits: *National Ambient air quality standards from CPCB. BDL- Below detectable limit. DL –Detectable limit

For Shrient Analytical and Research Labs Pvt. Ltd

Verified



END OF THE REPORT

Authorized Signatory
S. BALAMURUGAN
Asst. Technical Manager

Please Contact:

For any Technical Issues&Complaints: technical@shrientanalytical.com

Terms and conditions:

(1) The test items will not be retained for more than 15 days from the date of issue of test report. (2) The results relate only to the items tested (3) The test report shall not be reproduced except in full without the written approval of the laboratory (4) Any use for advertising purposes must be granted in writing. This technical report may only be quoted in full. This report is the result of a single examination of the object in question and is not generally applicable evaluation of the quality of other products in regular production. For further details, please see testing and certification regulation, chapter A-3.4. (5) The correctness of the information related to sample(s) in the Test Request Form/Customer letterhead/Email is the customer's responsibility. The laboratory reports the said information in the test report and is not liable for the same.



Shrient Analytical and Research Labs Pvt. Ltd

416/15, DhargasRoad, West Tambaram, Chennai- 600045
Phone Number +91 82208 36377 Email: -info@shrientanalytical.com
www.shrientanalytical.com

TEST REPORT

Report No.	SARL/25/1420	Report Date.	26.05.2025

Customer Name & Address	Rough Stone And Gravel Quarry Of Thiru.P.Elangovan At S.F.Nos.46/1, 46/3, 46/4, 46/5, 46/6, 46/7, 46/8, 46/9, 46/11, 46/12, 47/1, 47/2, 47/4, 47/6(P), 47/7(P), 47/8, 47/9a, 47/9b(P), 47/9c(P), 47/10, 47/11a, 47/11b, 47/11c(P), 47/11d(P), 7/11e(P), 47/11f(P) Of Kalaiyarkarisalkulam Village, Aruppukottai Taluk, Virudhunagar District, Tamil Nadu State
Sample Description	AMBIENT AIR QUALITY
Sampling Procedure	IS – 5182 (Part – 14: 2000 & Part – V: Reaffirmed - 2003), CPCB Guide lines

Sample Location	A3-Near Govt school, Kurumpapatti
Positioned height of Sampler	1.5 M above Ground Level

Customer Reference	By Mail	Sampling Duration	24 hrs
Sample Reference No	SARL/A/CHE-1420	Sample Received on	19.05.2025
Sample Collected by	LABORATORY	Test Commenced on	19.05.2025
Sample Collected on	15.05.2025	Test Completed on	26.05.2025
Temperature	34°C	Relative Humidity	28%
Sample Condition	Fit for Analysis		

S. No.	Parameters	Protocol	Unit	Results	*Limits
1	Particulate Matter less than 10micron size (PM ₁₀)	IS:5182: Part 23:2006	µg/m ³	51.3	100
2	Particulate Matter less than 2.5micron size (PM _{2.5})	IS 5182 (Part 24):2019	µg/m ³	24.3	60
3	Sulphur dioxide (SO ₂)	IS:5182: Part 02:2001	µg/m ³	4.8	80
4	Nitrogen Dioxide (NO ₂)	IS:5182: Part 06:2006	µg/m ³	7.4	80
5	Carbon monoxide (CO)	SARL/IOP/013 (Issue No:01, Issue Date – 01.03.2023)	mg/m ³	BDL (D.L – 1.1)	-

Remarks: Limits: *National Ambient air quality standards from CPCB. BDL- Below detectable limit. DL – Detectable limit

For Shrient Analytical and Research Labs Pvt. Ltd

Verified



END OF THE REPORT

Authorized Signatory
S. BALAMURUGAN
Asst. Technical Manager

Please Contact:

For any Technical Issues & Complaints: technical@shrientanalytical.com

Terms and conditions:

(1) The test items will not be retained for more than 15 days from the date of issue of test report. (2) The results relate only to the items tested (3) The test report shall not be reproduced except in full without the written approval of the laboratory (4) Any use for advertising purposes must be granted in writing. This technical report may only be quoted in full. This report is the result of a single examination of the object in question and is not generally applicable evaluation of the quality of other products in regular production. For further details, please see testing and certification regulation, chapter A-3.4. (5) The correctness of the information related to sample(s) in the Test Request Form/Customer letterhead/Email is the customer's responsibility. The laboratory reports the said information in the test report and is not liable for the same.

LAB SERVICES FOR:- Food, Water, Milk, Environment, Academic & Industrial Segment.
CIN : U74999TN2017PTC116807 / GST No : 33AAYCS7325R1ZA / PAN No: AAYCS7325R



Shrient Analytical and Research Labs Pvt. Ltd

416/15, DhargasRoad, West Tambaram, Chennai- 600045
Phone Number +91 82208 36377 Email: -info@shrientanalytical.com
www.shrientanalytical.com

TEST REPORT

Report No.	SARL/25/1397	Report Date.	26.05.2025

Customer Name & Address	Rough Stone And Gravel Quarry Of Thiru.P.Elangovan At S.F.Nos.46/1, 46/3, 46/4, 46/5, 46/6, 46/7, 46/8, 46/9, 46/11, 46/12, 47/1, 47/2, 47/4, 47/6(P), 47/7(P), 47/8, 47/9a, 47/9b(P), 47/9c(P), 47/10, 47/11a, 47/11b, 47/11c(P), 47/11d(P), 7/11e(P), 47/11f(P) Of Kalaiyarkarisalkulam Village, Aruppukottai Taluk, Virudhunagar District, Tamil Nadu State
Sample Description	AMBIENT AIR QUALITY
Sampling Procedure	IS – 5182 (Part – 14: 2000 & Part – V: Reaffirmed - 2003), CPCB Guide lines

Sample Location	A4-Pudukkanali village
Positioned height of Sampler	1.5 M above Ground Level

Customer Reference	By Mail	Sampling Duration	24 hrs
Sample Reference No	SARL/A/CHE-1397	Sample Received on	19.05.2025
Sample Collected by	LABORATORY	Test Commenced on	19.05.2025
Sample Collected on	15.05.2025	Test Completed on	26.05.2025
Temperature	36°C	Relative Humidity	27%
Sample Condition	Fit for Analysis		

S. No.	Parameters	Protocol	Unit	Results	*Limits
1	Particulate Matter less than 10micron size (PM ₁₀)	IS:5182: Part 23:2006	µg/m ³	68.0	100
2	Particulate Matter less than 2.5micron size (PM _{2.5})	IS 5182 (Part 24):2019	µg/m ³	31.8	60
3	Sulphur dioxide (SO ₂)	IS:5182: Part 02:2001	µg/m ³	7.1	80
4	Nitrogen Dioxide (NO ₂)	IS:5182: Part 06:2006	µg/m ³	11.1	80
5	Carbon monoxide (CO)	SARL/IOP/013 (Issue No:01, Issue Date – 01.03.2023)	mg/m ³	BDL (D.L – 1.1)	-

Remarks: Limits: *National Ambient air quality standards from CPCB. BDL- Below detectable limit. DL –Detectable limit

For Shrient Analytical and Research Labs Pvt. Ltd

Verified



END OF THE REPORT

Authorized Signatory
S. BALAMURUGAN
Asst. Technical Manager

Please Contact:

For any Technical Issues&Complaints: technical@shrientanalytical.com

Terms and conditions:

(1) The test items will not be retained for more than 15 days from the date of issue of test report. (2) The results relate only to the items tested (3) The test report shall not be reproduced except in full without the written approval of the laboratory (4) Any use for advertising purposes must be granted in writing. This technical report may only be quoted in full. This report is the result of a single examination of the object in question and is not generally applicable evaluation of the quality of other products in regular production. For further details, please see testing and certification regulation, chapter A-3.4. (5) The correctness of the information related to sample(s) in the Test Request Form/Customer letterhead/Email is the customer's responsibility. The laboratory reports the said information in the test report and is not liable for the same.

LAB SERVICES FOR:- Food, Water, Milk, Environment, Academic & Industrial Segment.
CIN : U74999TN2017PTC116807 / GST No : 33AAYCS7325R1ZA / PAN No: AAYCS7325R



Shrient Analytical and Research Labs Pvt. Ltd

416/15, DhargasRoad, West Tambaram, Chennai- 600045
Phone Number +91 82208 36377 Email: -info@shrientanalytical.com
www.shrientanalytical.com

TEST REPORT

Report No.	SARL/25/1398	Report Date.	26.05.2025

Customer Name & Address	Rough Stone And Gravel Quarry Of Thiru.P.Elangovan At S.F.Nos.46/1, 46/3, 46/4, 46/5, 46/6, 46/7, 46/8, 46/9, 46/11, 46/12, 47/1, 47/2, 47/4, 47/6(P), 47/7(P), 47/8, 47/9a, 47/9b(P), 47/9c(P), 47/10, 47/11a, 47/11b, 47/11c(P), 47/11d(P), 7/11e(P), 47/11f(P) Of Kalaiyarkarisalkulam Village, Aruppukottai Taluk, Virudhunagar District, Tamil Nadu State
Sample Description	AMBIENT AIR QUALITY
Sampling Procedure	IS – 5182 (Part – 14: 2000 & Part – V: Reaffirmed - 2003), CPCB Guide lines

Sample Location	A3-Near Govt school, Kurumpapatti
Positioned height of Sampler	1.5 M above Ground Level

Customer Reference	By Mail	Sampling Duration	24 hrs
Sample Reference No	SARL/A/CHE-1398	Sample Received on	19.05.2025
Sample Collected by	02.05.2025	Test Commenced on	19.05.2025
Sample Collected on	16.05.2025	Test Completed on	26.05.2025
Temperature	36°C	Relative Humidity	27%
Sample Condition	Fit for Analysis		

S. No.	Parameters	Protocol	Unit	Results	*Limits
1	Particulate Matter less than 10micron size (PM ₁₀)	IS:5182: Part 23:2006	µg/m ³	55.5	100
2	Particulate Matter less than 2.5micron size (PM _{2.5})	IS 5182 (Part 24):2019	µg/m ³	26.5	60
3	Sulphur dioxide (SO ₂)	IS:5182: Part 02:2001	µg/m ³	5.4	80
4	Nitrogen Dioxide (NO ₂)	IS:5182: Part 06:2006	µg/m ³	8.6	80
5	Carbon monoxide (CO)	SARL/IOP/013 (Issue No:01, Issue Date – 01.03.2023)	mg/m ³	BDL (D.L – 1.1)	-

Remarks: Limits: *National Ambient air quality standards from CPCB. BDL- Below detectable limit. DL –Detectable limit

For Shrient Analytical and Research Labs Pvt. Ltd

Verified



END OF THE REPORT

Authorized Signatory
S. BALAMURUGAN
Asst. Technical Manager

Please Contact:

For any Technical Issues&Complaints: technical@shrientanalytical.com

Terms and conditions:

(1) The test items will not be retained for more than 15 days from the date of issue of test report. (2) The results relate only to the items tested (3) The test report shall not be reproduced except in full without the written approval of the laboratory (4) Any use for advertising purposes must be granted in writing. This technical report may only be quoted in full. This report is the result of a single examination of the object in question and is not generally applicable evaluation of the quality of other products in regular production. For further details, please see testing and certification regulation, chapter A-3.4. (5) The correctness of the information related to sample(s) in the Test Request Form/Customer letterhead/Email is the customer's responsibility. The laboratory reports the said information in the test report and is not liable for the same.



Shrient Analytical and Research Labs Pvt. Ltd

416/15, DhargasRoad, West Tambaram, Chennai- 600045
Phone Number +91 82208 36377 Email: -info@shrientanalytical.com
www.shrientanalytical.com

TEST REPORT

Report No.	SARL/25/1399	Report Date.	26.05.2025

Customer Name & Address	Rough Stone And Gravel Quarry Of Thiru.P.Elangovan At S.F.Nos.46/1, 46/3, 46/4, 46/5, 46/6, 46/7, 46/8, 46/9, 46/11, 46/12, 47/1, 47/2, 47/4, 47/6(P), 47/7(P), 47/8, 47/9a, 47/9b(P), 47/9c(P), 47/10, 47/11a, 47/11b, 47/11c(P), 47/11d(P), 7/11e(P), 47/11f(P) Of Kalaiyarkarisalkulam Village, Aruppukottai Taluk, Virudhunagar District, Tamil Nadu State
Sample Description	AMBIENT AIR QUALITY
Sampling Procedure	IS – 5182 (Part – 14: 2000 & Part – V: Reaffirmed - 2003), CPCB Guide lines

Sample Location	A4-Pudukkanali village
Positioned height of Sampler	1.5 M above Ground Level

Customer Reference	By Mail	Sampling Duration	24 hrs
Sample Reference No	SARL/A/CHE-1399	Sample Received on	19.05.2025
Sample Collected by	LABORATORY	Test Commenced on	19.05.2025
Sample Collected on	16.05.2025	Test Completed on	26.05.2025
Temperature	36°C	Relative Humidity	28%
Sample Condition	Fit for Analysis		

S. No.	Parameters	Protocol	Unit	Results	*Limits
1	Particulate Matter less than 10micron size (PM ₁₀)	IS:5182: Part 23:2006	µg/m ³	64.3	100
2	Particulate Matter less than 2.5micron size (PM _{2.5})	IS 5182 (Part 24):2019	µg/m ³	30.0	60
3	Sulphur dioxide (SO ₂)	IS:5182: Part 02:2001	µg/m ³	6.4	80
4	Nitrogen Dioxide (NO ₂)	IS:5182: Part 06:2006	µg/m ³	9.5	80
5	Carbon monoxide (CO)	SARL/IOP/013 (Issue No:01, Issue Date – 01.03.2023)	mg/m ³	BDL (D.L – 1.1)	-

Remarks: Limits: *National Ambient air quality standards from CPCB. BDL- Below detectable limit. DL –Detectable limit

For Shrient Analytical and Research Labs Pvt. Ltd


Verified



END OF THE REPORT


Authorized Signatory
S. BALAMURUGAN
Asst. Technical Manager

Please Contact:

For any Technical Issues&Complaints: technical@shrientanalytical.com

Terms and conditions:

(1) The test items will not be retained for more than 15 days from the date of issue of test report. (2) The results relate only to the items tested (3) The test report shall not be reproduced except in full without the written approval of the laboratory (4) Any use for advertising purposes must be granted in writing. This technical report may only be quoted in full. This report is the result of a single examination of the object in question and is not generally applicable evaluation of the quality of other products in regular production. For further details, please see testing and certification regulation, chapter A-3.4. (5) The correctness of the information related to sample(s) in the Test Request Form/Customer letterhead/Email is the customer's responsibility. The laboratory reports the said information in the test report and is not liable for the same.



Shrient Analytical and Research Labs Pvt. Ltd

416/15, DhargasRoad, West Tambaram, Chennai- 600045
Phone Number +91 82208 36377 Email: -info@shrientanalytical.com
www.shrientanalytical.com

TEST REPORT

Report No.	SARL/25/1400	Report Date.	26.05.2025

Customer Name & Address	Rough Stone And Gravel Quarry Of Thiru.P.Elangovan At S.F.Nos.46/1, 46/3, 46/4, 46/5, 46/6, 46/7, 46/8, 46/9, 46/11, 46/12, 47/1, 47/2, 47/4, 47/6(P), 47/7(P), 47/8, 47/9a, 47/9b(P), 47/9c(P), 47/10, 47/11a, 47/11b, 47/11c(P), 47/11d(P), 7/11e(P), 47/11f(P) Of Kalaiyarkarisalkulam Village, Aruppukottai Taluk, Virudhunagar District, Tamil Nadu State
Sample Description	AMBIENT AIR QUALITY
Sampling Procedure	IS – 5182 (Part – 14: 2000 & Part – V: Reaffirmed - 2003), CPCB Guide lines

Sample Location	A5-Pullaiyampalayam village
Positioned height of Sampler	1.5 M above Ground Level

Customer Reference	By Mail	Sampling Duration	24 hrs
Sample Reference No	SARL/A/CHE-1400	Sample Received on	19.05.2025
Sample Collected by	LABORATORY	Test Commenced on	19.05.2025
Sample Collected on	17.05.2025	Test Completed on	26.05.2025
Temperature	36°C	Relative Humidity	26%
Sample Condition	Fit for Analysis		

S. No.	Parameters	Protocol	Unit	Results	*Limits
1	Particulate Matter less than 10micron size (PM ₁₀)	IS:5182: Part 23:2006	µg/m ³	42.0	100
2	Particulate Matter less than 2.5micron size (PM _{2.5})	IS 5182 (Part 24):2019	µg/m ³	19.2	60
3	Sulphur dioxide (SO ₂)	IS:5182: Part 02:2001	µg/m ³	4.3	80
4	Nitrogen Dioxide (NO ₂)	IS:5182: Part 06:2006	µg/m ³	6.3	80
5	Carbon monoxide (CO)	SARL/IOP/013 (Issue No:01, Issue Date – 01.03.2023)	mg/m ³	BDL (D.L – 1.1)	-

Remarks: Limits: *National Ambient air quality standards from CPCB. BDL- Below detectable limit. DL –Detectable limit

For Shrient Analytical and Research Labs Pvt. Ltd


Verified



END OF THE REPORT


Authorized Signatory
S. BALAMURUGAN
Asst. Technical Manager

Please Contact:

For any Technical Issues&Complaints: technical@shrientanalytical.com

Terms and conditions:

(1) The test items will not be retained for more than 15 days from the date of issue of test report. (2) The results relate only to the items tested (3) The test report shall not be reproduced except in full without the written approval of the laboratory (4) Any use for advertising purposes must be granted in writing. This technical report may only be quoted in full. This report is the result of a single examination of the object in question and is not generally applicable evaluation of the quality of other products in regular production. For further details, please see testing and certification regulation, chapter A-3.4. (5) The correctness of the information related to sample(s) in the Test Request Form/Customer letterhead/Email is the customer's responsibility. The laboratory reports the said information in the test report and is not liable for the same.



Shrient Analytical and Research Labs Pvt. Ltd

416/15, DhargasRoad, West Tambaram, Chennai- 600045
Phone Number +91 82208 36377 Email: -info@shrientanalytical.com
www.shrientanalytical.com

TEST REPORT

Report No.	SARL/25/1401	Report Date.	26.05.2025

Customer Name & Address	Rough Stone And Gravel Quarry Of Thiru.P.Elangovan At S.F.Nos.46/1, 46/3, 46/4, 46/5, 46/6, 46/7, 46/8, 46/9, 46/11, 46/12, 47/1, 47/2, 47/4, 47/6(P), 47/7(P), 47/8, 47/9a, 47/9b(P), 47/9c(P), 47/10, 47/11a, 47/11b, 47/11c(P), 47/11d(P), 7/11c(P), 47/11f(P) Of Kalaiyarkarisalkulam Village, Aruppukottai Taluk, Virudhunagar District, Tamil Nadu State
Sample Description	AMBIENT AIR QUALITY
Sampling Procedure	IS – 5182 (Part – 14: 2000 & Part – V: Reaffirmed - 2003), CPCB Guide lines

Sample Location	A6-Pavitriramedu village
Positioned height of Sampler	1.5 M above Ground Level

Customer Reference	By Mail	Sampling Duration	24 hrs
Sample Reference No	SARL/A/CHE-1401	Sample Received on	19.05.2025
Sample Collected by	LABORATORY	Test Commenced on	19.05.2025
Sample Collected on	17.05.2025	Test Completed on	26.05.2025
Temperature	36°C	Relative Humidity	28%
Sample Condition	Fit for Analysis		

S. No.	Parameters	Protocol	Unit	Results	*Limits
1	Particulate Matter less than 10micron size (PM ₁₀)	IS:5182: Part 23:2006	µg/m ³	46.7	100
2	Particulate Matter less than 2.5micron size (PM _{2.5})	IS 5182 (Part 24):2019	µg/m ³	21.4	60
3	Sulphur dioxide (SO ₂)	IS:5182: Part 02:2001	µg/m ³	4.4	80
4	Nitrogen Dioxide (NO ₂)	IS:5182: Part 06:2006	µg/m ³	7.0	80
5	Carbon monoxide (CO)	SARL/IOP/013 (Issue No:01, Issue Date – 01.03.2023)	mg/m ³	BDL (D.L – 1.1)	-

Remarks: Limits: *National Ambient air quality standards from CPCB. BDL- Below detectable limit. DL –Detectable limit

For Shrient Analytical and Research Labs Pvt. Ltd


Verified




Authorized Signatory
S. BALAMURUGAN
Asst. Technical Manager

END OF THE REPORT

Please Contact:

For any Technical Issues&Complaints: technical@shrientanalytical.com

Terms and conditions:

(1) The test items will not be retained for more than 15 days from the date of issue of test report. (2) The results relate only to the items tested (3) The test report shall not be reproduced except in full without the written approval of the laboratory (4) Any use for advertising purposes must be granted in writing. This technical report may only be quoted in full. This report is the result of a single examination of the object in question and is not generally applicable evaluation of the quality of other products in regular production. For further details, please see testing and certification regulation, chapter A-3.4. (5) The correctness of the information related to sample(s) in the Test Request Form/Customer letterhead/Email is the customer's responsibility. The laboratory reports the said information in the test report and is not liable for the same.



Shrient Analytical and Research Labs Pvt. Ltd

416/15, DhargasRoad, West Tambaram, Chennai- 600045
Phone Number +91 82208 36377 Email: -info@shrientanalytical.com
www.shrientanalytical.com

TEST REPORT

Report No.	SARL/25/1402	Report Date.	26.05.2025

Customer Name & Address	Rough Stone And Gravel Quarry Of Thiru.P.Elangovan At S.F.Nos.46/1, 46/3, 46/4, 46/5, 46/6, 46/7, 46/8, 46/9, 46/11, 46/12, 47/1, 47/2, 47/4, 47/6(P), 47/7(P), 47/8, 47/9a, 47/9b(P), 47/9c(P), 47/10, 47/11a, 47/11b, 47/11c(P), 47/11d(P), 7/11e(P), 47/11f(P) Of Kalaiyarkarisalkulam Village, Aruppukottai Taluk, Virudhunagar District, Tamil Nadu State
Sample Description	AMBIENT AIR QUALITY
Sampling Procedure	IS – 5182 (Part – 14: 2000 & Part – V: Reaffirmed - 2003), CPCB Guide lines

Sample Location	A5-Pullaiyampalayam village
Positioned height of Sampler	1.5 M above Ground Level

Customer Reference	By Mail	Sampling Duration	24 hrs
Sample Reference No	SARL/A/CHE-1402	Sample Received on	19.05.2025
Sample Collected by	LABORATORY	Test Commenced on	19.05.2025
Sample Collected on	18.05.2025	Test Completed on	26.05.2025
Temperature	35°C	Relative Humidity	32%
Sample Condition	Fit for Analysis		

S. No.	Parameters	Protocol	Unit	Results	*Limits
1	Particulate Matter less than 10micron size (PM ₁₀)	IS:5182: Part 23:2006	µg/m ³	45.7	100
2	Particulate Matter less than 2.5micron size (PM _{2.5})	IS 5182 (Part 24):2019	µg/m ³	20.8	60
3	Sulphur dioxide (SO ₂)	IS:5182: Part 02:2001	µg/m ³	5.0	80
4	Nitrogen Dioxide (NO ₂)	IS:5182: Part 06:2006	µg/m ³	7.1	80
5	Carbon monoxide (CO)	SARL/IOP/013 (Issue No:01, Issue Date – 01.03.2023)	mg/m ³	BDL (D.L – 1.1)	-

Remarks: Limits: *National Ambient air quality standards from CPCB. BDL- Below detectable limit. DL – Detectable limit

For Shrient Analytical and Research Labs Pvt. Ltd

Verified



Authorized Signatory
S. BALAMURUGAN
Asst. Technical Manager

END OF THE REPORT

Please Contact:

For any Technical Issues & Complaints: technical@shrientanalytical.com

Terms and conditions:

(1) The test items will not be retained for more than 15 days from the date of issue of test report. (2) The results relate only to the items tested (3) The test report shall not be reproduced except in full without the written approval of the laboratory (4) Any use for advertising purposes must be granted in writing. This technical report may only be quoted in full. This report is the result of a single examination of the object in question and is not generally applicable evaluation of the quality of other products in regular production. For further details, please see testing and certification regulation, chapter A-3.4. (5) The correctness of the information related to sample(s) in the Test Request Form/Customer letterhead/Email is the customer's responsibility. The laboratory reports the said information in the test report and is not liable for the same.

LAB SERVICES FOR:- Food, Water, Milk, Environment, Academic & Industrial Segment.

CIN : U74999TN2017PTC116807 / GST No : 33AAYCS7325R1ZA / PAN No: AAYCS7325R

Page 11 of 12



Shrient Analytical and Research Labs Pvt. Ltd

416/15, DhargasRoad, West Tambaram, Chennai- 600045
Phone Number +91 82208 36377 Email: -info@shrientanalytical.com
www.shrientanalytical.com

TEST REPORT

Report No.	SARL/25/1403	Report Date.	26.05.2025

Customer Name & Address	Rough Stone And Gravel Quarry Of Thiru.P.Elangovan At S.F.Nos.46/1, 46/3, 46/4, 46/5, 46/6, 46/7, 46/8, 46/9, 46/11, 46/12, 47/1, 47/2, 47/4, 47/6(P), 47/7(P), 47/8, 47/9a, 47/9b(P), 47/9c(P), 47/10, 47/11a, 47/11b, 47/11c(P), 47/11d(P), 7/11c(P), 47/11f(P) Of Kalaiyarkarisalkulam Village, Aruppukottai Taluk, Virudhunagar District, Tamil Nadu State
Sample Description	AMBIENT AIR QUALITY
Sampling Procedure	IS – 5182 (Part – 14: 2000 & Part – V: Reaffirmed - 2003), CPCB Guide lines


Sample Location	A6-Pavitriramedu village
Positioned height of Sampler	1.5 M above Ground Level

Customer Reference	By Mail	Sampling Duration	24 hrs
Sample Reference No	SARL/A/CHE-1403	Sample Received on	19.05.2025
Sample Collected by	LABORATORY	Test Commenced on	19.05.2025
Sample Collected on	18.05.2025	Test Completed on	26.05.2025
Temperature	35°C	Relative Humidity	32%
Sample Condition	Fit for Analysis		

S. No.	Parameters	Protocol	Unit	Results	*Limits
1	Particulate Matter less than 10micron size (PM ₁₀)	IS:5182: Part 23:2006	µg/m ³	48.3	100
2	Particulate Matter less than 2.5micron size (PM _{2.5})	IS 5182 (Part 24):2019	µg/m ³	22.1	60
3	Sulphur dioxide (SO ₂)	IS:5182: Part 02:2001	µg/m ³	4.8	80
4	Nitrogen Dioxide (NO ₂)	IS:5182: Part 06:2006	µg/m ³	7.4	80
5	Carbon monoxide (CO)	SARL/IOP/013 (Issue No:01, Issue Date – 01.03.2023)	mg/m ³	BDL (D.L – 1.1)	-

Remarks: Limits: *National Ambient air quality standards from CPCB. BDL- Below detectable limit. DL –Detectable limit

For Shrient Analytical and Research Labs Pvt. Ltd

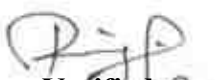
Verified




Authorized Signatory
S. BALAMURUGAN
Asst. Technical Manager

END OF THE REPORT

Please Contact:

For any Technical Issues & Complaints: technical@shrientanalytical.com

Terms and conditions:

(1) The test items will not be retained for more than 15 days from the date of issue of test report. (2) The results relate only to the items tested (3) The test report shall not be reproduced except in full without the written approval of the laboratory (4) Any use for advertising purposes must be granted in writing. This technical report may only be quoted in full. This report is the result of a single examination of the object in question and is not generally applicable evaluation of the quality of other products in regular production. For further details, please see testing and certification regulation, chapter A-3.4. (5) The correctness of the information related to sample(s) in the Test Request Form/Customer letterhead/Email is the customer's responsibility. The laboratory reports the said information in the test report and is not liable for the same.



Shrient Analytical and Research Labs Pvt. Ltd

416/15, DhargasRoad, West Tambaram, Chennai- 600045
Phone Number +91 82208 36377 Email: -info@shrientanalytical.com
www.shrientanalytical.com

TEST REPORT

Report No.	SARL/25/1455	Report Date.	02.06.2025

Customer Name & Address	Rough Stone And Gravel Quarry Of Thiru.P.Elangovan At S.F.Nos.46/1, 46/3, 46/4, 46/5, 46/6, 46/7, 46/8, 46/9, 46/11, 46/12, 47/1, 47/2, 47/4, 47/6(P), 47/7(P), 47/8, 47/9a, 47/9b(P), 47/9c(P), 47/10, 47/11a, 47/11b, 47/11c(P), 47/11d(P), 7/11e(P), 47/11f(P) Of Kalaiyarkarisalkulam Village, Aruppukottai Taluk, Virudhunagar District, Tamil Nadu State
Sample Description	AMBIENT AIR QUALITY
Sampling Procedure	IS – 5182 (Part – 14: 2000 & Part – V: Reaffirmed - 2003), CPCB Guide lines

Sample Location	A5-Pullaiyampalayam village
Positioned height of Sampler	1.5 M above Ground Level

Customer Reference	By Mail	Sampling Duration	24 hrs
Sample Reference No	SARL/A/CHE-1455	Sample Received on	26.05.2025
Sample Collected by	LABORATORY	Test Commenced on	26.05.2025
Sample Collected on	20.05.2025	Test Completed on	02.06.2025
Temperature	36°C	Relative Humidity	30%
Sample Condition	Fit for Analysis		

S. No.	Parameters	Protocol	Unit	Results	*Limits
1	Particulate Matter less than 10micron size (PM ₁₀)	IS:5182: Part 23:2006	µg/m ³	51.6	100
2	Particulate Matter less than 2.5micron size (PM _{2.5})	IS 5182 (Part 24):2019	µg/m ³	23.5	60
3	Sulphur dioxide (SO ₂)	IS:5182: Part 02:2001	µg/m ³	5.7	80
4	Nitrogen Dioxide (NO ₂)	IS:5182: Part 06:2006	µg/m ³	8.4	80
5	Carbon monoxide (CO)	SARL/IOP/013 (Issue No:01, Issue Date – 01.03.2023)	mg/m ³	BDL (D.L – 1.1)	-

Remarks: Limits: *National Ambient air quality standards from CPCB. BDL- Below detectable limit. DL –Detectable limit

For Shrient Analytical and Research Labs Pvt. Ltd

Verified



END OF THE REPORT

Authorized Signatory
S. BALAMURUGAN
Asst. Technical Manager

Please Contact:

For any Technical Issues&Complaints: technical@shrientanalytical.com

Terms and conditions:

(1) The test items will not be retained for more than 15 days from the date of issue of test report. (2) The results relate only to the items tested (3) The test report shall not be reproduced except in full without the written approval of the laboratory (4) Any use for advertising purposes must be granted in writing. This technical report may only be quoted in full. This report is the result of a single examination of the object in question and is not generally applicable evaluation of the quality of other products in regular production. For further details, please see testing and certification regulation, chapter A-3.4. (5) The correctness of the information related to sample(s) in the Test Request Form/Customer letterhead/Email is the customer's responsibility. The laboratory reports the said information in the test report and is not liable for the same.



Shrient Analytical and Research Labs Pvt. Ltd

416/15, DhargasRoad, West Tambaram, Chennai- 600045
Phone Number +91 82208 36377 Email: -info@shrientanalytical.com
www.shrientanalytical.com

TEST REPORT

Report No.	SARL/25/1456	Report Date.	02.06.2025

Customer Name & Address	Rough Stone And Gravel Quarry Of Thiru.P.Elangovan At S.F.Nos.46/1, 46/3, 46/4, 46/5, 46/6, 46/7, 46/8, 46/9, 46/11, 46/12, 47/1, 47/2, 47/4, 47/6(P), 47/7(P), 47/8, 47/9a, 47/9b(P), 47/9c(P), 47/10, 47/11a, 47/11b, 47/11c(P), 47/11d(P), 7/11e(P), 47/11f(P) Of Kalaiyarkarisalkulam Village, Aruppukottai Taluk, Virudhunagar District, Tamil Nadu State
Sample Description	AMBIENT AIR QUALITY
Sampling Procedure	IS – 5182 (Part – 14: 2000 & Part – V: Reaffirmed - 2003), CPCB Guide lines

Sample Location	A6-Pavitrarnadu village
Positioned height of Sampler	1.5 M above Ground Level

Customer Reference	By Mail	Sampling Duration	24 hrs
Sample Reference No	SARL/A/CHE-1456	Sample Received on	26.05.2025
Sample Collected by	LABORATORY	Test Commenced on	26.05.2025
Sample Collected on	20.05.2025	Test Completed on	02.06.2025
Temperature	36°C	Relative Humidity	30%
Sample Condition	Fit for Analysis		

S. No.	Parameters	Protocol	Unit	Results	*Limits
1	Particulate Matter less than 10micron size (PM ₁₀)	IS:5182: Part 23:2006	µg/m ³	53.9	100
2	Particulate Matter less than 2.5micron size (PM _{2.5})	IS 5182 (Part 24):2019	µg/m ³	25.1	60
3	Sulphur dioxide (SO ₂)	IS:5182: Part 02:2001	µg/m ³	6.2	80
4	Nitrogen Dioxide (NO ₂)	IS:5182: Part 06:2006	µg/m ³	9.0	80
5	Carbon monoxide (CO)	SARL/IOP/013 (Issue No:01, Issue Date – 01.03.2023)	mg/m ³	BDL (D.L – 1.1)	-

Remarks: Limits: *National Ambient air quality standards from CPCB. BDL- Below detectable limit. DL – Detectable limit

For Shrient Analytical and Research Labs Pvt. Ltd

Verified



Authorized Signatory
S. BALAMURUGAN
Asst. Technical Manager

END OF THE REPORT

Please Contact:

For any Technical Issues & Complaints: technical@shrientanalytical.com

Terms and conditions:

(1) The test items will not be retained for more than 15 days from the date of issue of test report. (2) The results relate only to the items tested (3) The test report shall not be reproduced except in full without the written approval of the laboratory (4) Any use for advertising purposes must be granted in writing. This technical report may only be quoted in full. This report is the result of a single examination of the object in question and is not generally applicable evaluation of the quality of other products in regular production. For further details, please see testing and certification regulation, chapter A-3.4. (5) The correctness of the information related to sample(s) in the Test Request Form/Customer letterhead/Email is the customer's responsibility. The laboratory reports the said information in the test report and is not liable for the same.

LAB SERVICES FOR:- Food, Water, Milk, Environment, Academic & Industrial Segment.
CIN : U74999TN2017PTC116807 / GST No : 33AAYCS7325R1ZA / PAN No: AAYCS7325R



Shrient Analytical and Research Labs Pvt. Ltd

416/15, DhargasRoad, West Tambaram, Chennai- 600045
Phone Number +91 82208 36377 Email: -info@shrientanalytical.com
www.shrientanalytical.com

TEST REPORT

Report No.	SARL/25/1457	Report Date.	02.06.2025

Customer Name & Address	Rough Stone And Gravel Quarry Of Thiru.P.Elangovan At S.F.Nos.46/1, 46/3, 46/4, 46/5, 46/6, 46/7, 46/8, 46/9, 46/11, 46/12, 47/1, 47/2, 47/4, 47/6(P), 47/7(P), 47/8, 47/9a, 47/9b(P), 47/9c(P), 47/10, 47/11a, 47/11b, 47/11c(P), 47/11d(P), 7/11e(P), 47/11f(P) Of Kalaiyarkarisalkulam Village, Aruppukottai Taluk, Virudhunagar District, Tamil Nadu State
Sample Description	AMBIENT AIR QUALITY
Sampling Procedure	IS – 5182 (Part – 14: 2000 & Part – V: Reaffirmed - 2003), CPCB Guide lines

Sample Location	A5-Pullaiyampalayam village
Positioned height of Sampler	1.5 M above Ground Level

Customer Reference	By Mail	Sampling Duration	24 hrs
Sample Reference No	SARL/A/CHE-1457	Sample Received on	26.05.2025
Sample Collected by	LABORATORY	Test Commenced on	26.05.2025
Sample Collected on	21.05.2025	Test Completed on	02.06.2025
Temperature	36°C	Relative Humidity	30%
Sample Condition	Fit for Analysis		

S. No.	Parameters	Protocol	Unit	Results	*Limits
1	Particulate Matter less than 10micron size (PM ₁₀)	IS:5182: Part 23:2006	µg/m ³	47.7	100
2	Particulate Matter less than 2.5micron size (PM _{2.5})	IS 5182 (Part 24):2019	µg/m ³	21.8	60
3	Sulphur dioxide (SO ₂)	IS:5182: Part 02:2001	µg/m ³	5.7	80
4	Nitrogen Dioxide (NO ₂)	IS:5182: Part 06:2006	µg/m ³	8.4	80
5	Carbon monoxide (CO)	SARL/IOP/013 (Issue No:01, Issue Date – 01.03.2023)	mg/m ³	BDL (D.L – 1.1)	-

Remarks: Limits: *National Ambient air quality standards from CPCB. BDL- Below detectable limit. DL – Detectable limit

For Shrient Analytical and Research Labs Pvt. Ltd

Verified 



Authorized Signatory


S. BALAMURUGAN
Asst. Technical Manager

END OF THE REPORT

Please Contact:

For any Technical Issues & Complaints: technical@shrientanalytical.com

Terms and conditions:

(1) The test items will not be retained for more than 15 days from the date of issue of test report. (2) The results relate only to the items tested (3) The test report shall not be reproduced except in full without the written approval of the laboratory (4) Any use for advertising purposes must be granted in writing. This technical report may only be quoted in full. This report is the result of a single examination of the object in question and is not generally applicable evaluation of the quality of other products in regular production. For further details, please see testing and certification regulation, chapter A-3.4. (5) The correctness of the information related to sample(s) in the Test Request Form/Customer letterhead/Email is the customer's responsibility. The laboratory reports the said information in the test report and is not liable for the same.

LAB SERVICES FOR:- Food, Water, Milk, Environment, Academic & Industrial Segment.
CIN : U74999TN2017PTC116807 / GST No : 33AAYCS7325R1ZA / PAN No: AAYCS7325R



Shrient Analytical and Research Labs Pvt. Ltd

416/15, DhargasRoad, West Tambaram, Chennai- 600045
Phone Number +91 82208 36377 Email: -info@shrientanalytical.com
www.shrientanalytical.com

TEST REPORT

Report No.	SARL/25/1458	Report Date.	02.06.2025

Customer Name & Address	Rough Stone And Gravel Quarry Of Thiru.P.Elangovan At S.F.Nos.46/1, 46/3, 46/4, 46/5, 46/6, 46/7, 46/8, 46/9, 46/11, 46/12, 47/1, 47/2, 47/4, 47/6(P), 47/7(P), 47/8, 47/9a, 47/9b(P), 47/9c(P), 47/10, 47/11a, 47/11b, 47/11c(P), 47/11d(P), 7/11e(P), 47/11f(P) Of Kalaiyarkarisalkulam Village, Aruppukottai Taluk, Virudhunagar District, Tamil Nadu State
Sample Description	AMBIENT AIR QUALITY
Sampling Procedure	IS – 5182 (Part – 14: 2000 & Part – V: Reaffirmed - 2003), CPCB Guide lines

Sample Location	A6-Pavitriramedu village
Positioned height of Sampler	1.5 M above Ground Level

Customer Reference	By Mail	Sampling Duration	24 hrs
Sample Reference No	SARL/A/CHE-1458	Sample Received on	26.05.2025
Sample Collected by	LABORATORY	Test Commenced on	26.05.2025
Sample Collected on	21.05.2025	Test Completed on	02.06.2025
Temperature	37°C	Relative Humidity	21%
Sample Condition	Fit for Analysis		

S. No.	Parameters	Protocol	Unit	Results	*Limits
1	Particulate Matter less than 10micron size (PM ₁₀)	IS:5182: Part 23:2006	µg/m ³	51.1	100
2	Particulate Matter less than 2.5micron size (PM _{2.5})	IS 5182 (Part 24):2019	µg/m ³	23.8	60
3	Sulphur dioxide (SO ₂)	IS:5182: Part 02:2001	µg/m ³	5.5	80
4	Nitrogen Dioxide (NO ₂)	IS:5182: Part 06:2006	µg/m ³	8.2	80
5	Carbon monoxide (CO)	SARL/IOP/013 (Issue No:01, Issue Date – 01.03.2023)	mg/m ³	BDL (D.L – 1.1)	-

Remarks: Limits: *National Ambient air quality standards from CPCB. BDL- Below detectable limit. DL –Detectable limit

For Shrient Analytical and Research Labs Pvt. Ltd

Verified



Authorized Signatory
S. BALAMURUGAN
Asst. Technical Manager

END OF THE REPORT

Please Contact:

For any Technical Issues&Complaints: technical@shrientanalytical.com

Terms and conditions:

(1) The test items will not be retained for more than 15 days from the date of issue of test report. (2) The results relate only to the items tested (3) The test report shall not be reproduced except in full without the written approval of the laboratory (4) Any use for advertising purposes must be granted in writing. This technical report may only be quoted in full. This report is the result of a single examination of the object in question and is not generally applicable evaluation of the quality of other products in regular production. For further details, please see testing and certification regulation, chapter A-3.4. (5) The correctness of the information related to sample(s) in the Test Request Form/Customer letterhead/Email is the customer's responsibility. The laboratory reports the said information in the test report and is not liable for the same.



Shrient Analytical and Research Labs Pvt. Ltd

416/15, DhargasRoad, West Tambaram, Chennai- 600045
Phone Number +91 82208 36377 Email: -info@shrientanalytical.com
www.shrientanalytical.com

TEST REPORT

Report No.	SARL/25/1459	Report Date.	02.06.2025

Customer Name & Address	Rough Stone And Gravel Quarry Of Thiru.P.Elangovan At S.F.Nos.46/1, 46/3, 46/4, 46/5, 46/6, 46/7, 46/8, 46/9, 46/11, 46/12, 47/1, 47/2, 47/4, 47/6(P), 47/7(P), 47/8, 47/9a, 47/9b(P), 47/9c(P), 47/10, 47/11a, 47/11b, 47/11c(P), 47/11d(P), 7/11e(P), 47/11f(P) Of Kalaiyarkarisalkulam Village, Aruppukottai Taluk, Virudhunagar District, Tamil Nadu State
Sample Description	AMBIENT AIR QUALITY
Sampling Procedure	IS – 5182 (Part – 14: 2000 & Part – V: Reaffirmed - 2003), CPCB Guide lines

Sample Location	A3-Near Govt school, Kurumpapatti
Positioned height of Sampler	1.5 M above Ground Level

Customer Reference	By Mail	Sampling Duration	24 hrs
Sample Reference No	SARL/A/CHE-1459	Sample Received on	26.05.2025
Sample Collected by	LABORATORY	Test Commenced on	26.05.2025
Sample Collected on	22.05.2025	Test Completed on	02.06.2025
Temperature	37°C	Relative Humidity	23%
Sample Condition	Fit for Analysis		

S. No.	Parameters	Protocol	Unit	Results	*Limits
1	Particulate Matter less than 10micron size (PM ₁₀)	IS:5182: Part 23:2006	µg/m ³	64.6	100
2	Particulate Matter less than 2.5micron size (PM _{2.5})	IS 5182 (Part 24):2019	µg/m ³	30.2	60
3	Sulphur dioxide (SO ₂)	IS:5182: Part 02:2001	µg/m ³	6.7	80
4	Nitrogen Dioxide (NO ₂)	IS:5182: Part 06:2006	µg/m ³	11.2	80
5	Carbon monoxide (CO)	SARL/IOP/013 (Issue No:01, Issue Date – 01.03.2023)	mg/m ³	BDL (D.L – 1.1)	-

Remarks: Limits: *National Ambient air quality standards from CPCB. BDL- Below detectable limit. DL –Detectable limit

For Shrient Analytical and Research Labs Pvt. Ltd

Verified



END OF THE REPORT

Authorized Signatory
S. BALAMURUGAN
Asst. Technical Manager

Please Contact:

For any Technical Issues&Complaints: technical@shrientanalytical.com

Terms and conditions:

(1) The test items will not be retained for more than 15 days from the date of issue of test report. (2) The results relate only to the items tested (3) The test report shall not be reproduced except in full without the written approval of the laboratory (4) Any use for advertising purposes must be granted in writing. This technical report may only be quoted in full. This report is the result of a single examination of the object in question and is not generally applicable evaluation of the quality of other products in regular production. For further details, please see testing and certification regulation, chapter A-3.4. (5) The correctness of the information related to sample(s) in the Test Request Form/Customer letterhead/Email is the customer's responsibility. The laboratory reports the said information in the test report and is not liable for the same.

LAB SERVICES FOR:- Food, Water, Milk, Environment, Academic & Industrial Segment.

CIN : U74999TN2017PTC116807 / GST No : 33AAYCS7325R1ZA / PAN No: AAYCS7325R

Page 5 of 12



Shrient Analytical and Research Labs Pvt. Ltd

416/15, DhargasRoad, West Tambaram, Chennai- 600045
Phone Number +91 82208 36377 Email: -info@shrientanalytical.com
www.shrientanalytical.com

TEST REPORT

Report No.	SARL/25/1460	Report Date.	02.06.2025

Customer Name & Address	Rough Stone And Gravel Quarry Of Thiru.P.Elangovan At S.F.Nos.46/1, 46/3, 46/4, 46/5, 46/6, 46/7, 46/8, 46/9, 46/11, 46/12, 47/1, 47/2, 47/4, 47/6(P), 47/7(P), 47/8, 47/9a, 47/9b(P), 47/9c(P), 47/10, 47/11a, 47/11b, 47/11c(P), 47/11d(P), 7/11e(P), 47/11f(P) Of Kalaiyarkarisalkulam Village, Aruppukottai Taluk, Virudhunagar District, Tamil Nadu State
Sample Description	AMBIENT AIR QUALITY
Sampling Procedure	IS – 5182 (Part – 14: 2000 & Part – V: Reaffirmed - 2003), CPCB Guide lines

Sample Location	A4-Pudukkanali village
Positioned height of Sampler	1.5 M above Ground Level

Customer Reference	By Mail	Sampling Duration	24 hrs
Sample Reference No	SARL/A/CHE-1460	Sample Received on	26.05.2025
Sample Collected by	LABORATORY	Test Commenced on	26.05.2025
Sample Collected on	22.05.2025	Test Completed on	02.06.2025
Temperature	37°C	Relative Humidity	23%
Sample Condition	Fit for Analysis		

S. No.	Parameters	Protocol	Unit	Results	*Limits
1	Particulate Matter less than 10micron size (PM ₁₀)	IS:5182: Part 23:2006	µg/m ³	53.1	100
2	Particulate Matter less than 2.5micron size (PM _{2.5})	IS 5182 (Part 24):2019	µg/m ³	24.8	60
3	Sulphur dioxide (SO ₂)	IS:5182: Part 02:2001	µg/m ³	5.0	80
4	Nitrogen Dioxide (NO ₂)	IS:5182: Part 06:2006	µg/m ³	7.8	80
5	Carbon monoxide (CO)	SARL/IOP/013 (Issue No:01, Issue Date – 01.03.2023)	mg/m ³	BDL (D.L – 1.1)	-

Remarks: Limits: *National Ambient air quality standards from CPCB. BDL- Below detectable limit. DL – Detectable limit

For Shrient Analytical and Research Labs Pvt. Ltd

Verified



Authorized Signatory
S. BALAMURUGAN
Asst. Technical Manager

END OF THE REPORT

Please Contact:

For any Technical Issues & Complaints: technical@shrientanalytical.com

Terms and conditions:

(1) The test items will not be retained for more than 15 days from the date of issue of test report. (2) The results relate only to the items tested (3) The test report shall not be reproduced except in full without the written approval of the laboratory (4) Any use for advertising purposes must be granted in writing. This technical report may only be quoted in full. This report is the result of a single examination of the object in question and is not generally applicable evaluation of the quality of other products in regular production. For further details, please see testing and certification regulation, chapter A-3.4. (5) The correctness of the information related to sample(s) in the Test Request Form/Customer letterhead/Email is the customer's responsibility. The laboratory reports the said information in the test report and is not liable for the same.

LAB SERVICES FOR:- Food, Water, Milk, Environment, Academic & Industrial Segment.
CIN : U74999TN2017PTC116807 / GST No : 33AAYCS7325R1ZA / PAN No: AAYCS7325R



Shrient Analytical and Research Labs Pvt. Ltd

416/15, DhargasRoad, West Tambaram, Chennai- 600045
Phone Number +91 82208 36377 Email: -info@shrientanalytical.com
www.shrientanalytical.com

TEST REPORT

Report No.	SARL/25/1461	Report Date.	02.06.2025

Customer Name & Address	Rough Stone And Gravel Quarry Of Thiru.P.Elangovan At S.F.Nos.46/1, 46/3, 46/4, 46/5, 46/6, 46/7, 46/8, 46/9, 46/11, 46/12, 47/1, 47/2, 47/4, 47/6(P), 47/7(P), 47/8, 47/9a, 47/9b(P), 47/9c(P), 47/10, 47/11a, 47/11b, 47/11c(P), 47/11d(P), 7/11e(P), 47/11f(P) Of Kalaiyarkarisalkulam Village, Aruppukottai Taluk, Virudhunagar District, Tamil Nadu State
Sample Description	AMBIENT AIR QUALITY
Sampling Procedure	IS – 5182 (Part – 14: 2000 & Part – V: Reaffirmed - 2003), CPCB Guide lines

Sample Location	A3-Near Govt school, Kurumpapatti
Positioned height of Sampler	1.5 M above Ground Level

Customer Reference	By Mail	Sampling Duration	24 hrs
Sample Reference No	SARL/A/CHE-1461	Sample Received on	26.05.2025
Sample Collected by	LABORATORY	Test Commenced on	26.05.2025
Sample Collected on	23.05.2025	Test Completed on	02.06.2025
Temperature	36°C	Relative Humidity	30%
Sample Condition	Fit for Analysis		

S. No.	Parameters	Protocol	Unit	Results	*Limits
1	Particulate Matter less than 10micron size (PM ₁₀)	IS:5182: Part 23:2006	µg/m ³	60.4	100
2	Particulate Matter less than 2.5micron size (PM _{2.5})	IS 5182 (Part 24):2019	µg/m ³	28.3	60
3	Sulphur dioxide (SO ₂)	IS:5182: Part 02:2001	µg/m ³	6.1	80
4	Nitrogen Dioxide (NO ₂)	IS:5182: Part 06:2006	µg/m ³	10.1	80
5	Carbon monoxide (CO)	SARL/IOP/013 (Issue No:01, Issue Date – 01.03.2023)	mg/m ³	BDL (D.L – 1.1)	-

Remarks: Limits: *National Ambient air quality standards from CPCB. BDL- Below detectable limit. DL –Detectable limit

For Shrient Analytical and Research Labs Pvt. Ltd

Verified



END OF THE REPORT

Authorized Signatory
S. BALAMURUGAN
Asst. Technical Manager

Please Contact:

For any Technical Issues&Complaints: technical@shrientanalytical.com

Terms and conditions:

(1) The test items will not be retained for more than 15 days from the date of issue of test report. (2) The results relate only to the items tested (3) The test report shall not be reproduced except in full without the written approval of the laboratory (4) Any use for advertising purposes must be granted in writing. This technical report may only be quoted in full. This report is the result of a single examination of the object in question and is not generally applicable evaluation of the quality of other products in regular production. For further details, please see testing and certification regulation, chapter A-3.4. (5) The correctness of the information related to sample(s) in the Test Request Form/Customer letterhead/Email is the customer's responsibility. The laboratory reports the said information in the test report and is not liable for the same.

LAB SERVICES FOR:- Food, Water, Milk, Environment, Academic & Industrial Segment.
CIN : U74999TN2017PTC116807 / GST No : 33AAYCS7325R1ZA / PAN No: AAYCS7325R

Page 7 of 12



Shrient Analytical and Research Labs Pvt. Ltd

416/15, DhargasRoad, West Tambaram, Chennai- 600045
Phone Number +91 82208 36377 Email: -info@shrientanalytical.com
www.shrientanalytical.com

TEST REPORT

Report No.	SARL/25/1462	Report Date.	02.06.2025

Customer Name & Address	Rough Stone And Gravel Quarry Of Thiru.P.Elangovan At S.F.Nos.46/1, 46/3, 46/4, 46/5, 46/6, 46/7, 46/8, 46/9, 46/11, 46/12, 47/1, 47/2, 47/4, 47/6(P), 47/7(P), 47/8, 47/9a, 47/9b(P), 47/9c(P), 47/10, 47/11a, 47/11b, 47/11c(P), 47/11d(P), 7/11e(P), 47/11f(P) Of Kalaiyarkarisalkulam Village, Aruppukottai Taluk, Virudhunagar District, Tamil Nadu State
Sample Description	AMBIENT AIR QUALITY
Sampling Procedure	IS – 5182 (Part – 14: 2000 & Part – V: Reaffirmed - 2003), CPCB Guide lines

Sample Location	A4-Pudukkanali village
Positioned height of Sampler	1.5 M above Ground Level

Customer Reference	By Mail	Sampling Duration	24 hrs
Sample Reference No	SARL/A/CHE-1462	Sample Received on	26.05.2025
Sample Collected by	LABORATORY	Test Commenced on	26.05.2025
Sample Collected on	23.05.2025	Test Completed on	02.06.2025
Temperature	36°C	Relative Humidity	30%
Sample Condition	Fit for Analysis		

S. No.	Parameters	Protocol	Unit	Results	*Limits
1	Particulate Matter less than 10micron size (PM ₁₀)	IS:5182: Part 23:2006	µg/m ³	56.3	100
2	Particulate Matter less than 2.5micron size (PM _{2.5})	IS 5182 (Part 24):2019	µg/m ³	26.3	60
3	Sulphur dioxide (SO ₂)	IS:5182: Part 02:2001	µg/m ³	5.4	80
4	Nitrogen Dioxide (NO ₂)	IS:5182: Part 06:2006	µg/m ³	8.2	80
5	Carbon monoxide (CO)	SARL/IOP/013 (Issue No:01, Issue Date – 01.03.2023)	mg/m ³	BDL (D.L – 1.1)	-

Remarks: Limits: *National Ambient air quality standards from CPCB. BDL- Below detectable limit. DL – Detectable limit

For Shrient Analytical and Research Labs Pvt. Ltd

Verified



Authorized Signatory
S. BALAMURUGAN
Asst. Technical Manager

END OF THE REPORT

Please Contact:

For any Technical Issues & Complaints: technical@shrientanalytical.com

Terms and conditions:

(1) The test items will not be retained for more than 15 days from the date of issue of test report. (2) The results relate only to the items tested (3) The test report shall not be reproduced except in full without the written approval of the laboratory (4) Any use for advertising purposes must be granted in writing. This technical report may only be quoted in full. This report is the result of a single examination of the object in question and is not generally applicable evaluation of the quality of other products in regular production. For further details, please see testing and certification regulation, chapter A-3.4. (5) The correctness of the information related to sample(s) in the Test Request Form/Customer letterhead/Email is the customer's responsibility. The laboratory reports the said information in the test report and is not liable for the same.

LAB SERVICES FOR:- Food, Water, Milk, Environment, Academic & Industrial Segment.
CIN : U74999TN2017PTC116807 / GST No : 33AAYCS7325R1ZA / PAN No: AAYCS7325R



Shrient Analytical and Research Labs Pvt. Ltd

416/15, DhargasRoad, West Tambaram, Chennai- 600045
Phone Number +91 82208 36377 Email: -info@shrientanalytical.com
www.shrientanalytical.com

TEST REPORT

Report No.	SARL/25/1463	Report Date.	02.06.2025

Customer Name & Address	Rough Stone And Gravel Quarry Of Thiru.P.Elangovan At S.F.Nos.46/1, 46/3, 46/4, 46/5, 46/6, 46/7, 46/8, 46/9, 46/11, 46/12, 47/1, 47/2, 47/4, 47/6(P), 47/7(P), 47/8, 47/9a, 47/9b(P), 47/9c(P), 47/10, 47/11a, 47/11b, 47/11c(P), 47/11d(P), 7/11e(P), 47/11f(P) Of Kalaiyarkarisalkulam Village, Aruppukottai Taluk, Virudhunagar District, Tamil Nadu State
Sample Description	AMBIENT AIR QUALITY
Sampling Procedure	IS – 5182 (Part – 14: 2000 & Part – V: Reaffirmed - 2003), CPCB Guide lines

Sample Location	A1-Project site core zone
Positioned height of Sampler	1.5 M above Ground Level

Customer Reference	By Mail	Sampling Duration	24 hrs
Sample Reference No	SARL/A/CHE-1463	Sample Received on	26.05.2025
Sample Collected by	LABORATORY	Test Commenced on	26.05.2025
Sample Collected on	24.05.2025	Test Completed on	02.06.2025
Temperature	36°C	Relative Humidity	30%
Sample Condition	Fit for Analysis		

S. No.	Parameters	Protocol	Unit	Results	*Limits
1	Particulate Matter less than 10micron size (PM ₁₀)	IS:5182: Part 23:2006	µg/m ³	72.5	100
2	Particulate Matter less than 2.5micron size (PM _{2.5})	IS 5182 (Part 24):2019	µg/m ³	33.9	60
3	Sulphur dioxide (SO ₂)	IS:5182: Part 02:2001	µg/m ³	7.3	80
4	Nitrogen Dioxide (NO ₂)	IS:5182: Part 06:2006	µg/m ³	12.0	80
5	Carbon monoxide (CO)	SARL/IOP/013 (Issue No:01, Issue Date – 01.03.2023)	mg/m ³	BDL (D.L – 1.1)	-

Remarks: Limits: *National Ambient air quality standards from CPCB. BDL- Below detectable limit. DL – Detectable limit

For Shrient Analytical and Research Labs Pvt. Ltd

Verified



Authorized Signatory
S. BALAMURUGAN
Asst. Technical Manager

END OF THE REPORT

Please Contact:

For any Technical Issues & Complaints: technical@shrientanalytical.com

Terms and conditions:

(1) The test items will not be retained for more than 15 days from the date of issue of test report. (2) The results relate only to the items tested (3) The test report shall not be reproduced except in full without the written approval of the laboratory (4) Any use for advertising purposes must be granted in writing. This technical report may only be quoted in full. This report is the result of a single examination of the object in question and is not generally applicable evaluation of the quality of other products in regular production. For further details, please see testing and certification regulation, chapter A-3.4. (5) The correctness of the information related to sample(s) in the Test Request Form/Customer letterhead/Email is the customer's responsibility. The laboratory reports the said information in the test report and is not liable for the same.

LAB SERVICES FOR:- Food, Water, Milk, Environment, Academic & Industrial Segment.
CIN : U74999TN2017PTC116807 / GST No : 33AAYCS7325R1ZA / PAN No: AAYCS7325R



Shrient Analytical and Research Labs Pvt. Ltd

416/15, DhargasRoad, West Tambaram, Chennai- 600045
Phone Number +91 82208 36377 Email: -info@shrientanalytical.com
www.shrientanalytical.com

TEST REPORT

Report No.	SARL/25/1464	Report Date.	02.06.2025

Customer Name & Address	Rough Stone And Gravel Quarry Of Thiru.P.Elangovan At S.F.Nos.46/1, 46/3, 46/4, 46/5, 46/6, 46/7, 46/8, 46/9, 46/11, 46/12, 47/1, 47/2, 47/4, 47/6(P), 47/7(P), 47/8, 47/9a, 47/9b(P), 47/9c(P), 47/10, 47/11a, 47/11b, 47/11c(P), 47/11d(P), 7/11e(P), 47/11f(P) Of Kalaiyarkarisalkulam Village, Aruppukottai Taluk, Virudhunagar District, Tamil Nadu State
Sample Description	AMBIENT AIR QUALITY
Sampling Procedure	IS – 5182 (Part – 14: 2000 & Part – V: Reaffirmed - 2003), CPCB Guide lines

Sample Location	A2-Punnamadupalayam village
Positioned height of Sampler	1.5 M above Ground Level

Customer Reference	By Mail	Sampling Duration	24 hrs
Sample Reference No	SARL/A/CHE-1464	Sample Received on	26.05.2025
Sample Collected by	LABORATORY	Test Commenced on	26.05.2025
Sample Collected on	24.05.2025	Test Completed on	02.06.2025
Temperature	35°C	Relative Humidity	30%
Sample Condition	Fit for Analysis		

S. No.	Parameters	Protocol	Unit	Results	*Limits
1	Particulate Matter less than 10micron size (PM ₁₀)	IS:5182: Part 23:2006	µg/m ³	60.6	100
2	Particulate Matter less than 2.5micron size (PM _{2.5})	IS 5182 (Part 24):2019	µg/m ³	28.5	60
3	Sulphur dioxide (SO ₂)	IS:5182: Part 02:2001	µg/m ³	6.5	80
4	Nitrogen Dioxide (NO ₂)	IS:5182: Part 06:2006	µg/m ³	9.6	80
5	Carbon monoxide (CO)	SARL/IOP/013 (Issue No:01, Issue Date – 01.03.2023)	mg/m ³	BDL (D.L – 1.1)	-

Remarks: Limits: *National Ambient air quality standards from CPCB. BDL- Below detectable limit. DL –Detectable limit

For Shrient Analytical and Research Labs Pvt. Ltd

Verified



END OF THE REPORT

Authorized Signatory
S. BALAMURUGAN
Asst. Technical Manager

Please Contact:

For any Technical Issues&Complaints: technical@shrientanalytical.com

Terms and conditions:

(1) The test items will not be retained for more than 15 days from the date of issue of test report. (2) The results relate only to the items tested (3) The test report shall not be reproduced except in full without the written approval of the laboratory (4) Any use for advertising purposes must be granted in writing. This technical report may only be quoted in full. This report is the result of a single examination of the object in question and is not generally applicable evaluation of the quality of other products in regular production. For further details, please see testing and certification regulation, chapter A-3.4. (5) The correctness of the information related to sample(s) in the Test Request Form/Customer letterhead/Email is the customer's responsibility. The laboratory reports the said information in the test report and is not liable for the same.

LAB SERVICES FOR:- Food, Water, Milk, Environment, Academic & Industrial Segment.
CIN : U74999TN2017PTC116807 / GST No : 33AAYCS7325R1ZA / PAN No: AAYCS7325R

Page 10 of 12



Shrient Analytical and Research Labs Pvt. Ltd

416/15, DhargasRoad, West Tambaram, Chennai- 600045
Phone Number +91 82208 36377 Email: -info@shrientanalytical.com
www.shrientanalytical.com

TEST REPORT

Report No.	SARL/25/1465	Report Date.	02.06.2025

Customer Name & Address	Rough Stone And Gravel Quarry Of Thiru.P.Elangovan At S.F.Nos.46/1, 46/3, 46/4, 46/5, 46/6, 46/7, 46/8, 46/9, 46/11, 46/12, 47/1, 47/2, 47/4, 47/6(P), 47/7(P), 47/8, 47/9a, 47/9b(P), 47/9c(P), 47/10, 47/11a, 47/11b, 47/11c(P), 47/11d(P), 7/11e(P), 47/11f(P) Of Kalaiyarkarisalkulam Village, Aruppukottai Taluk, Virudhunagar District, Tamil Nadu State
Sample Description	AMBIENT AIR QUALITY
Sampling Procedure	IS – 5182 (Part – 14: 2000 & Part – V: Reaffirmed - 2003), CPCB Guide lines

Sample Location	A1-Project site core zone
Positioned height of Sampler	1.5 M above Ground Level

Customer Reference	By Mail	Sampling Duration	24 hrs
Sample Reference No	SARL/A/CHE-1465	Sample Received on	26.05.2025
Sample Collected by	LABORATORY	Test Commenced on	26.05.2025
Sample Collected on	25.05.2025	Test Completed on	02.06.2025
Temperature	35°C	Relative Humidity	30%
Sample Condition	Fit for Analysis		

S. No.	Parameters	Protocol	Unit	Results	*Limits
1	Particulate Matter less than 10micron size (PM ₁₀)	IS:5182: Part 23:2006	µg/m ³	66.3	100
2	Particulate Matter less than 2.5micron size (PM _{2.5})	IS 5182 (Part 24):2019	µg/m ³	30.8	60
3	Sulphur dioxide (SO ₂)	IS:5182: Part 02:2001	µg/m ³	6.5	80
4	Nitrogen Dioxide (NO ₂)	IS:5182: Part 06:2006	µg/m ³	9.9	80
5	Carbon monoxide (CO)	SARL/IOP/013 (Issue No:01, Issue Date – 01.03.2023)	mg/m ³	BDL (D.L – 1.1)	-

Remarks: Limits: *National Ambient air quality standards from CPCB. BDL- Below detectable limit. DL –Detectable limit

For Shrient Analytical and Research Labs Pvt. Ltd

Verified



END OF THE REPORT

Authorized Signatory
S. BALAMURUGAN
Asst. Technical Manager

Please Contact:

For any Technical Issues&Complaints: technical@shrientanalytical.com

Terms and conditions:

(1) The test items will not be retained for more than 15 days from the date of issue of test report. (2) The results relate only to the items tested (3) The test report shall not be reproduced except in full without the written approval of the laboratory (4) Any use for advertising purposes must be granted in writing. This technical report may only be quoted in full. This report is the result of a single examination of the object in question and is not generally applicable evaluation of the quality of other products in regular production. For further details, please see testing and certification regulation, chapter A-3.4. (5) The correctness of the information related to sample(s) in the Test Request Form/Customer letterhead/Email is the customer's responsibility. The laboratory reports the said information in the test report and is not liable for the same.



Shrient Analytical and Research Labs Pvt. Ltd

416/15, DhargasRoad, West Tambaram, Chennai- 600045
Phone Number +91 82208 36377 Email: -info@shrientanalytical.com
www.shrientanalytical.com

TEST REPORT

Report No.	SARL/25/1466	Report Date.	02.06.2025

Customer Name & Address	Rough Stone And Gravel Quarry Of Thiru.P.Elangovan At S.F.Nos.46/1, 46/3, 46/4, 46/5, 46/6, 46/7, 46/8, 46/9, 46/11, 46/12, 47/1, 47/2, 47/4, 47/6(P), 47/7(P), 47/8, 47/9a, 47/9b(P), 47/9c(P), 47/10, 47/11a, 47/11b, 47/11c(P), 47/11d(P), 7/11e(P), 47/11f(P) Of Kalaiyarkarisalkulam Village, Aruppukottai Taluk, Virudhunagar District, Tamil Nadu State
Sample Description	AMBIENT AIR QUALITY
Sampling Procedure	IS – 5182 (Part – 14: 2000 & Part – V: Reaffirmed - 2003), CPCB Guide lines

Sample Location	A2-Punnamadupalayam village
Positioned height of Sampler	1.5 M above Ground Level

Customer Reference	By Mail	Sampling Duration	24 hrs
Sample Reference No	SARL/A/CHE-1466	Sample Received on	26.05.2025
Sample Collected by	LABORATORY	Test Commenced on	26.05.2025
Sample Collected on	25.05.2025	Test Completed on	02.06.2025
Temperature	35°C	Relative Humidity	30%
Sample Condition	Fit for Analysis		

S. No.	Parameters	Protocol	Unit	Results	*Limits
1	Particulate Matter less than 10micron size (PM ₁₀)	IS:5182: Part 23:2006	µg/m ³	55.9	100
2	Particulate Matter less than 2.5micron size (PM _{2.5})	IS 5182 (Part 24):2019	µg/m ³	26.0	60
3	Sulphur dioxide (SO ₂)	IS:5182: Part 02:2001	µg/m ³	5.7	80
4	Nitrogen Dioxide (NO ₂)	IS:5182: Part 06:2006	µg/m ³	8.3	80
5	Carbon monoxide (CO)	SARL/IOP/013 (Issue No:01, Issue Date – 01.03.2023)	mg/m ³	BDL (D.L – 1.1)	-

Remarks: Limits: *National Ambient air quality standards from CPCB. BDL- Below detectable limit. DL – Detectable limit

For Shrient Analytical and Research Labs Pvt. Ltd

Verified



Authorized Signatory
S. BALAMURUGAN
Asst. Technical Manager

END OF THE REPORT

Please Contact:

For any Technical Issues & Complaints: technical@shrientanalytical.com

Terms and conditions:

(1) The test items will not be retained for more than 15 days from the date of issue of test report. (2) The results relate only to the items tested (3) The test report shall not be reproduced except in full without the written approval of the laboratory (4) Any use for advertising purposes must be granted in writing. This technical report may only be quoted in full. This report is the result of a single examination of the object in question and is not generally applicable evaluation of the quality of other products in regular production. For further details, please see testing and certification regulation, chapter A-3.4. (5) The correctness of the information related to sample(s) in the Test Request Form/Customer letterhead/Email is the customer's responsibility. The laboratory reports the said information in the test report and is not liable for the same.

LAB SERVICES FOR:- Food, Water, Milk, Environment, Academic & Industrial Segment.

CIN : U74999TN2017PTC116807 / GST No : 33AAYCS7325R1ZA / PAN No: AAYCS7325R

Page 12 of 12



Shrient Analytical and Research Labs Pvt. Ltd

416/15, Dhargas Road, West Tambaram, Chennai- 600045
Phone Number +91 82208 36377 Email: - info@shrientanalytical.com
www.shrientanalytical.com

TEST REPORT

Report No.	SARL/25/1522

Report Date.	02.06.2025

Customer Name & Address	Rough Stone And Gravel Quarry Of Thiru.P.Elangovan At S.F.Nos.46/1, 46/3, 46/4, 46/5, 46/6, 46/7, 46/8, 46/9, 46/11, 46/12, 47/1, 47/2, 47/4, 47/6(P), 47/7(P), 47/8, 47/9a, 47/9b(P), 47/9c(P), 47/10, 47/11a, 47/11b, 47/11c(P), 47/11d(P), 7/11e(P), 47/11f(P) Of Kalaiyarkarisalkulam Village, Aruppukottai Taluk, Virudhunagar District, Tamil Nadu State
Sample Description	WATER
Sample Mark	W1-Within Mine Lease area

Customer Reference	By Mail	Sampling Procedure	IS 17614: Part 14: 2021
Sample Reference No	SARL/W/CHE-1522	Sample Received on	26.05.2025
Sample Collected by	LABORATORY	Test Commenced on	26.05.2025
Sample Collected on	25.05.2025	Test Completed on	02.06.2025
Sample Condition	Fit for Analysis		

Sl. No.	Parameters	Protocol	Unit	Result	*Limits
					Permissible
A.	Physical parameters				
1	Odour	IS 3025 (Part 5): 2018	-	Agreeable	Agreeable
2	Turbidity	APHA 24 th Edition 2130 B: 2023	NTU	<1.0	5.0
3	pH at 25 °C	APHA 24 th Edition 4500 – H+ B: 2023	-	8.05	6.50-8.50
4	Electrical Conductivity	APHA 24 th Edition 2510 B: 2023	(µS/cm)	689.6	-
B.	Chemical parameters				
5	Total Dissolved Solids	APHA 24th Edition 2540-C: 2023	mg/L	415	2000
6	Total hardness (as CaCO3)	APHA 24th Edition 2340 C: 2023	mg/L	197	600
7	Calcium (as Ca)	IS 3025 (Part 40): 1991	mg/L	50.0	200
8	Magnesium (as Mg)	IS 3025 (Part 46): 1994	mg/L	17.3	100
9	Calcium Hardness (as CaCO3)	APHA 24th Edition 3500 Ca B: 2023	mg/L	125	-
10	Magnesium Hardness (as CaCO3)	APHA 24th Edition 3500 Mg B: 2023	mg/L	72.0	-
11	Total alkalinity (as CaCO3)	APHA 24th Edition 2320 B: 2023	mg/L	185	600
12	Chloride (as Cl)	APHA 24th Edition 4500 Cl- B: 2023	mg/L	124	1000



Shrient Analytical and Research Labs Pvt. Ltd

416/15, Dhargas Road, West Tambaram, Chennai- 600045

Phone Number +91 82208 36377 Email: - info@shrientanalytical.com

www.shrientanalytical.com

TEST REPORT

Report No.	SARL/25/1522

Report Date.	02.06.2025

Sl. No	Parameters	Protocol	Unit	Result	*Limits
					Permissible
13	Free Residual chlorine	APHA 24th Edition 4500 Cl- B: 2023	mg/L	BDL (D.L - 0.2)	1.0
14	Sulphate as (SO ₄ 2-)	APHA 24th Edition 4500 SO ₄ 2- E: 2023	mg/L	65.4	400
15	Iron (as Fe)	APHA 24th Edition 3500 Fe B: 2023	mg/L	BDL(D.L - 0.01)	0.3
16	Nitrate (as NO ₃)	IS 3025 (Part 34): 1988	mg/L	2.3	45
17	Fluoride (as F)	APHA 24th Edition 4500 F- D: 2023	mg/L	0.16	1.5
18	Manganese (as Mn)	APHA 24th Edition 3500 Mn B: 2023	mg/L	BDL (D.L - 0.05)	0.3

Remarks: *Drinking Water Specifications as per IS – 10500:2012. BDL – Below Detectable limit (DL - Detectable limit).

For Shrient Analytical and Research Labs Pvt. Ltd


Verified



END OF THE REPORT


Authorized Signatory
S. BALAMURUGAN
Asst. Technical Manager

Please Contact:

For any Technical Issues & Complaints: technical@shrientanalytical.com

Terms and conditions:

(1) The test items will not be retained for more than 15 days from the date of issue of test report. (2) The results relate only to the items tested (3) The test report shall not be reproduced except in full without the written approval of the laboratory (4) Any use for advertising purposes must be granted in writing. This technical report may only be quoted in full. This report is the result of a single examination of the object in question and is not generally applicable evaluation of the quality of other products in regular production. For further details, please see testing and certification regulation, chapter A-3.4. (5) The correctness of the information related to sample(s) in the Test Request Form/Customer letterhead/Email is the customer's responsibility. The laboratory reports the said information in the test report and is not liable for the same.

LAB SERVICES FOR:- Food, Water, Milk, Environment, Academic & Industrial Segment.

CIN : U74999TN2017PTC116807 / GST No : 33AAYCS7325R1ZA / PAN No: AAYCS7325R

Page 2 of 2



Shrient Analytical and Research Labs Pvt. Ltd

416/15, Dhargas Road, West Tambaram, Chennai- 600045

Phone Number +91 82208 36377 Email: - info@shrientanalytical.com

www.shrientanalytical.com

TEST REPORT

Report No.	SARL/25/1523

Report Date.	02.06.2025

Customer Name & Address	Rough Stone And Gravel Quarry Of Thiru.P.Elangovan At S.F.Nos.46/1, 46/3, 46/4, 46/5, 46/6, 46/7, 46/8, 46/9, 46/11, 46/12, 47/1, 47/2, 47/4, 47/6(P), 47/7(P), 47/8, 47/9a, 47/9b(P), 47/9c(P), 47/10, 47/11a, 47/11b, 47/11c(P), 47/11d(P), 7/11e(P), 47/11f(P) Of Kalaiyarkarisalkulam Village, Aruppukottai Taluk, Virudhunagar District, Tamil Nadu State
Sample Description	WATER
Sample Mark	W2-Bommaikottai Village

Customer Reference	By Mail	Sampling Procedure	IS 17614: Part 14: 2021
Sample Reference No	SARL/W/CHE-1523	Sample Received on	26.05.2025
Sample Collected by	LABORATORY	Test Commenced on	26.05.2025
Sample Collected on	25.05.2025	Test Completed on	02.06.2025
Sample Condition	Fit for Analysis		

Sl. No.	Parameters	Protocol	Unit	Result	*Limits
					Permissible
A.	Physical parameters				
1	Odour	IS 3025 (Part 5): 2018	-	Agreeable	Agreeable
2	Turbidity	APHA 24 th Edition 2130 B: 2023	NTU	<1	5.0
3	pH at 25 °C	APHA 24 th Edition 4500 – H+ B: 2023	-	7.94	6.50-8.50
4	Electrical Conductivity	APHA 24 th Edition 2510 B: 2023	(µS/cm)	548.5	-
B.	Chemical parameters				
5	Total Dissolved Solids	APHA 24th Edition 2540-C: 2023	mg/L	330	2000
6	Total hardness (as CaCO3)	APHA 24th Edition 2340 C: 2023	mg/L	220	600
7	Calcium (as Ca)	IS 3025 (Part 40): 1991	mg/L	55.6	200
8	Magnesium (as Mg)	IS 3025 (Part 46): 1994	mg/L	19.4	100
9	Calcium Hardness (as CaCO3)	APHA 24th Edition 3500 Ca B: 2023	mg/L	139	-
10	Magnesium Hardness (as CaCO3)	APHA 24th Edition 3500 Mg B: 2023	mg/L	81.0	-
11	Total alkalinity (as CaCO3)	APHA 24th Edition 2320 B: 2023	mg/L	174	600
12	Chloride (as Cl)	APHA 24th Edition 4500 Cl- B: 2023	mg/L	73.2	1000

LAB SERVICES FOR:- Food, Water, Milk, Environment, Academic & Industrial Segment.

CIN : U74999TN2017PTC116807 / GST No : 33AAYCS7325R1ZA / PAN No: AAYCS7325R



Shrient Analytical and Research Labs Pvt. Ltd

416/15, Dhargas Road, West Tambaram, Chennai- 600045

Phone Number +91 82208 36377 Email: - info@shrientanalytical.com

www.shrientanalytical.com

TEST REPORT

Report No.	SARL/25/1468

Report Date.	02.06.2025

Sl. No	Parameters	Protocol	Unit	Result	*Limits
					Permissible
13	Free Residual chlorine	APHA 24th Edition 4500 Cl- B: 2023	mg/L	BDL (D.L - 0.2)	1.0
14	Sulphate as (SO ₄ 2-)	APHA 24th Edition 4500 SO ₄ 2- E: 2023	mg/L	32.4	400
15	Iron (as Fe)	APHA 24th Edition 3500 Fe B: 2023	mg/L	BDL(DL-0.01)	0.3
16	Nitrate (as NO ₃)	IS 3025 (Part 34): 1988	mg/L	3.5	45
17	Fluoride (as F)	APHA 24th Edition 4500 F- D: 2023	mg/L	0.15	1.5
18	Manganese (as Mn)	APHA 24th Edition 3500 Mn B: 2023	mg/L	BDL (D.L - 0.05)	0.3

Remarks: *Drinking Water Specifications as per IS – 10500:2012. BDL – Below Detectable limit (DL - Detectable limit).

For Shrient Analytical and Research Labs Pvt. Ltd


Verified



END OF THE REPORT


Authorized Signatory
S. BALAMURUGAN
Asst. Technical Manager

Please Contact:

For any Technical Issues & Complaints: technical@shrientanalytical.com

Terms and conditions:

(1) The test items will not be retained for more than 15 days from the date of issue of test report. (2) The results relate only to the items tested (3) The test report shall not be reproduced except in full without the written approval of the laboratory (4) Any use for advertising purposes must be granted in writing. This technical report may only be quoted in full. This report is the result of a single examination of the object in question and is not generally applicable evaluation of the quality of other products in regular production. For further details, please see testing and certification regulation, chapter A-3.4. (5) The correctness of the information related to sample(s) in the Test Request Form/Customer letterhead/Email is the customer's responsibility. The laboratory reports the said information in the test report and is not liable for the same.

LAB SERVICES FOR:- Food, Water, Milk, Environment, Academic & Industrial Segment.

CIN : U74999TN2017PTC116807 / GST No : 33AAYCS7325R1ZA / PAN No: AAYCS7325R

Page 2 of 2



Shrient Analytical and Research Labs Pvt. Ltd

416/15, Dhargas Road, West Tambaram, Chennai- 600045

Phone Number +91 82208 36377 Email: - info@shrientanalytical.com

www.shrientanalytical.com

TEST REPORT

Report No.	SARL/25/1524

Report Date.	02.06.2025

Customer Name & Address	Rough Stone And Gravel Quarry Of Thiru.P.Elangovan At S.F.Nos.46/1, 46/3, 46/4, 46/5, 46/6, 46/7, 46/8, 46/9, 46/11, 46/12, 47/1, 47/2, 47/4, 47/6(P), 47/7(P), 47/8, 47/9a, 47/9b(P), 47/9c(P), 47/10, 47/11a, 47/11b, 47/11c(P), 47/11d(P), 7/11e(P), 47/11f(P) Of Kalaiyarkarisalkulam Village, Aruppukottai Taluk, Virudhunagar District, Tamil Nadu State
Sample Description	WATER
Sample Mark	W3-Muthuramalingapuram Village

Customer Reference	By Mail	Sampling Procedure	IS 17614: Part 14: 2021
Sample Reference No	SARL/W/CHE-1469	Sample Received on	26.05.2025
Sample Collected by	LABORATORY	Test Commenced on	26.05.2025
Sample Collected on	25.05.2025	Test Completed on	02.06.2025
Sample Condition	Fit for Analysis		

Sl. No.	Parameters	Protocol	Unit	Result	*Limits
					Permissible
A.	Physical parameters				
1	Odour	IS 3025 (Part 5): 2018	-	Agreeable	Agreeable
2	Turbidity	APHA 24 th Edition 2130 B: 2023	NTU	<1	5.0
3	pH at 25 °C	APHA 24 th Edition 4500 – H+ B: 2023	-	7.71	6.50-8.50
4	Electrical Conductivity	APHA 24 th Edition 2510 B: 2023	(µS/cm)	1690	-
B.	Chemical parameters				
5	Total Dissolved Solids	APHA 24th Edition 2540-C: 2023	mg/L	1015	2000
6	Total hardness (as CaCO3)	APHA 24th Edition 2340 C: 2023	mg/L	410	600
7	Calcium (as Ca)	IS 3025 (Part 40): 1991	mg/L	109	200
8	Magnesium (as Mg)	IS 3025 (Part 46): 1994	mg/L	33.1	100
9	Calcium Hardness (as CaCO3)	APHA 24th Edition 3500 Ca B: 2023	mg/L	272	-
10	Magnesium Hardness (as CaCO3)	APHA 24th Edition 3500 Mg B: 2023	mg/L	138	-
11	Total alkalinity (as CaCO3)	APHA 24th Edition 2320 B: 2023	mg/L	277	600
12	Chloride (as Cl)	APHA 24th Edition 4500 Cl- B: 2023	mg/L	462	1000

LAB SERVICES FOR:- Food, Water, Milk, Environment, Academic & Industrial Segment.

CIN : U74999TN2017PTC116807 / GST No : 33AAYCS7325R1ZA / PAN No: AAYCS7325R



Shrient Analytical and Research Labs Pvt. Ltd

416/15, Dhargas Road, West Tambaram, Chennai- 600045

Phone Number +91 82208 36377 Email: - info@shrientanalytical.com

www.shrientanalytical.com

TEST REPORT

Report No.	SARL/25/1524

Report Date.	02.06.2025

Sl. No	Parameters	Protocol	Unit	Result	*Limits
					Permissible
13	Free Residual chlorine	APHA 24th Edition 4500 Cl- B: 2023	mg/L	BDL (D.L - 0.2)	1.0
14	Sulphate as (SO ₄ 2-)	APHA 24th Edition 4500 SO ₄ 2- E: 2023	mg/L	225	400
15	Iron (as Fe)	APHA 24th Edition 3500 Fe B: 2023	mg/L	0.05	0.3
16	Nitrate (as NO ₃)	IS 3025 (Part 34): 1988	mg/L	1.98	45
17	Fluoride (as F)	APHA 24th Edition 4500 F- D: 2023	mg/L	0.38	1.5
18	Manganese (as Mn)	APHA 24th Edition 3500 Mn B: 2023	mg/L	BDL (D.L - 0.05)	0.3

Remarks: *Drinking Water Specifications as per IS - 10500:2012. BDL - Below Detectable limit (DL - Detectable limit).

For Shrient Analytical and Research Labs Pvt. Ltd


Verified



END OF THE REPORT


Authorized Signatory
S. BALAMURUGAN
Asst. Technical Manager

Please Contact:

For any Technical Issues & Complaints: technical@shrientanalytical.com

Terms and conditions:

(1) The test items will not be retained for more than 15 days from the date of issue of test report. (2) The results relate only to the items tested (3) The test report shall not be reproduced except in full without the written approval of the laboratory (4) Any use for advertising purposes must be granted in writing. This technical report may only be quoted in full. This report is the result of a single examination of the object in question and is not generally applicable evaluation of the quality of other products in regular production. For further details, please see testing and certification regulation, chapter A-3.4. (5) The correctness of the information related to sample(s) in the Test Request Form/Customer letterhead/Email is the customer's responsibility. The laboratory reports the said information in the test report and is not liable for the same.

LAB SERVICES FOR:- Food, Water, Milk, Environment, Academic & Industrial Segment.

CIN : U74999TN2017PTC116807 / GST No : 33AAYCS7325R1ZA / PAN No: AAYCS7325R

Page 2 of 2



Shrient Analytical and Research Labs Pvt. Ltd

416/15, Dhargas Road, West Tambaram, Chennai- 600045

Phone Number +91 82208 36377 Email: - info@shrientanalytical.com

www.shrientanalytical.com

TEST REPORT

Report No.	SARL/25/1525

Report Date.	02.06.2025

Customer Name & Address	Rough Stone And Gravel Quarry Of Thiru.P.Elangovan At S.F.Nos.46/1, 46/3, 46/4, 46/5, 46/6, 46/7, 46/8, 46/9, 46/11, 46/12, 47/1, 47/2, 47/4, 47/6(P), 47/7(P), 47/8, 47/9a, 47/9b(P), 47/9c(P), 47/10, 47/11a, 47/11b, 47/11c(P), 47/11d(P), 7/11e(P), 47/11f(P) Of Kalaiyarkarisalkulam Village, Aruppukottai Taluk, Virudhunagar District, Tamil Nadu State
Sample Description	WATER
Sample Mark	W4-Kallumadam Village

Customer Reference	By Mail	Sampling Procedure	IS 17614: Part 14: 2021
Sample Reference No	SARL/W/CHE-1470	Sample Received on	26.05.2025
Sample Collected by	LABORATORY	Test Commenced on	26.05.2025
Sample Collected on	25.05.2025	Test Completed on	02.06.2025
Sample Condition	Fit for Analysis		

Sl. No.	Parameters	Protocol	Unit	Result	*Limits
					Permissible
A.	Physical parameters				
1	Odour	IS 3025 (Part 5): 2018	-	Agreeable	Agreeable
2	Turbidity	APHA 24 th Edition 2130 B: 2023	NTU	<1	5.0
3	pH at 25 °C	APHA 24 th Edition 4500 – H+ B: 2023	-	7.65	6.50-8.50
4	Electrical Conductivity	APHA 24 th Edition 2510 B: 2023	(µS/cm)	1235	-
B.	Chemical parameters				
5	Total Dissolved Solids	APHA 24th Edition 2540-C: 2023	mg/L	742	2000
6	Total hardness (as CaCO3)	APHA 24th Edition 2340 C: 2023	mg/L	305	600
7	Calcium (as Ca)	IS 3025 (Part 40): 1991	mg/L	77.6	200
8	Magnesium (as Mg)	IS 3025 (Part 46): 1994	mg/L	26.6	100
9	Calcium Hardness (as CaCO3)	APHA 24th Edition 3500 Ca B: 2023	mg/L	194	-
10	Magnesium Hardness (as CaCO3)	APHA 24th Edition 3500 Mg B: 2023	mg/L	111	-
11	Total alkalinity (as CaCO3)	APHA 24th Edition 2320 B: 2023	mg/L	302	600
12	Chloride (as Cl)	APHA 24th Edition 4500 Cl- B: 2023	mg/L	325	1000

LAB SERVICES FOR:- Food, Water, Milk, Environment, Academic & Industrial Segment.

CIN : U74999TN2017PTC116807 / GST No : 33AAYCS7325R1ZA / PAN No: AAYCS7325R



Shrient Analytical and Research Labs Pvt. Ltd

416/15, Dhargas Road, West Tambaram, Chennai- 600045

Phone Number +91 82208 36377 Email: - info@shrientanalytical.com

www.shrientanalytical.com

TEST REPORT

Report No.	SARL/25/1525

Report Date.	02.06.2025

Sl. No	Parameters	Protocol	Unit	Result	*Limits
					Permissible
13	Free Residual chlorine	APHA 24th Edition 4500 Cl- B: 2023	mg/L	BDL (D.L - 0.2)	1.0
14	Sulphate as (SO ₄ 2-)	APHA 24th Edition 4500 SO ₄ 2- E: 2023	mg/L	112	400
15	Iron (as Fe)	APHA 24th Edition 3500 Fe B: 2023	mg/L	0.06	0.3
16	Nitrate (as NO ₃)	IS 3025 (Part 34): 1988	mg/L	2.47	45
17	Fluoride (as F)	APHA 24th Edition 4500 F- D: 2023	mg/L	0.37	1.5
18	Manganese (as Mn)	APHA 24th Edition 3500 Mn B: 2023	mg/L	BDL (D.L - 0.05)	0.3

Remarks: *Drinking Water Specifications as per IS - 10500:2012. BDL - Below Detectable limit (DL - Detectable limit).

For Shrient Analytical and Research Labs Pvt. Ltd


Verified



END OF THE REPORT


Authorized Signatory
S. BALAMURUGAN
Asst. Technical Manager

Please Contact:

For any Technical Issues & Complaints: technical@shrientanalytical.com

Terms and conditions:

(1) The test items will not be retained for more than 15 days from the date of issue of test report. (2) The results relate only to the items tested (3) The test report shall not be reproduced except in full without the written approval of the laboratory (4) Any use for advertising purposes must be granted in writing. This technical report may only be quoted in full. This report is the result of a single examination of the object in question and is not generally applicable evaluation of the quality of other products in regular production. For further details, please see testing and certification regulation, chapter A-3.4. (5) The correctness of the information related to sample(s) in the Test Request Form/Customer letterhead/Email is the customer's responsibility. The laboratory reports the said information in the test report and is not liable for the same.

LAB SERVICES FOR:- Food, Water, Milk, Environment, Academic & Industrial Segment.

CIN : U74999TN2017PTC116807 / GST No : 33AAYCS7325R1ZA / PAN No: AAYCS7325R

Page 2 of 2



Shrient Analytical and Research Labs Pvt. Ltd

416/15, Dhargas Road, West Tambaram, Chennai- 600045

Phone Number +91 82208 36377 Email: - info@shrientanalytical.com

www.shrientanalytical.com

TEST REPORT

Report No.	SARL/25/1526

Report Date.	02.06.2025

Customer Name & Address	Rough Stone And Gravel Quarry Of Thiru.P.Elangovan At S.F.Nos.46/1, 46/3, 46/4, 46/5, 46/6, 46/7, 46/8, 46/9, 46/11, 46/12, 47/1, 47/2, 47/4, 47/6(P), 47/7(P), 47/8, 47/9a, 47/9b(P), 47/9c(P), 47/10, 47/11a, 47/11b, 47/11c(P), 47/11d(P), 7/11e(P), 47/11f(P) Of Kalaiyarkarisalkulam Village, Aruppukottai Taluk, Virudhunagar District, Tamil Nadu State
Sample Description	WATER
Sample Mark	W5-Aladipatti Village

Customer Reference	By Mail	Sampling Procedure	IS 17614: Part 14: 2021
Sample Reference No	SARL/W/CHE-1526	Sample Received on	26.05.2025
Sample Collected by	LABORATORY	Test Commenced on	26.05.2025
Sample Collected on	25.05.2025	Test Completed on	02.06.2025
Sample Condition	Fit for Analysis		

Sl. No.	Parameters	Protocol	Unit	Result	*Limits
					Permissible
A.	Physical parameters				
1	Odour	IS 3025 (Part 5): 2018	-	Agreeable	Agreeable
2	Turbidity	APHA 24 th Edition 2130 B: 2023	NTU	<1	5.0
3	pH at 25 °C	APHA 24 th Edition 4500 – H+ B: 2023	-	8.11	6.50-8.50
4	Electrical Conductivity	APHA 24 th Edition 2510 B: 2023	(µS/cm)	633.5	-
B.	Chemical parameters				
5	Total Dissolved Solids	APHA 24th Edition 2540-C: 2023	mg/L	380	2000
6	Total hardness (as CaCO3)	APHA 24th Edition 2340 C: 2023	mg/L	322	600
7	Calcium (as Ca)	IS 3025 (Part 40): 1991	mg/L	86.4	200
8	Magnesium (as Mg)	IS 3025 (Part 46): 1994	mg/L	25.4	100
9	Calcium Hardness (as CaCO3)	APHA 24th Edition 3500 Ca B: 2023	mg/L	216	-
10	Magnesium Hardness (as CaCO3)	APHA 24th Edition 3500 Mg B: 2023	mg/L	106	-
11	Total alkalinity (as CaCO3)	APHA 24th Edition 2320 B: 2023	mg/L	214	600
12	Chloride (as Cl)	APHA 24th Edition 4500 Cl- B: 2023	mg/L	101	1000

LAB SERVICES FOR:- Food, Water, Milk, Environment, Academic & Industrial Segment.

CIN : U74999TN2017PTC116807 / GST No : 33AAYCS7325R1ZA / PAN No: AAYCS7325R



Shrient Analytical and Research Labs Pvt. Ltd

416/15, Dhargas Road, West Tambaram, Chennai- 600045

Phone Number +91 82208 36377 Email: - info@shrientanalytical.com

www.shrientanalytical.com

TEST REPORT


Report No.	SARL/25/1526

Report Date.	02.06.2025

Sl. No	Parameters	Protocol	Unit	Result	*Limits
					Permissible
13	Free Residual chlorine	APHA 24th Edition 4500 Cl- B: 2023	mg/L	BDL (D.L - 0.2)	1.0
14	Sulphate as (SO ₄ 2-)	APHA 24th Edition 4500 SO ₄ 2- E: 2023	mg/L	25.4	400
15	Iron (as Fe)	APHA 24th Edition 3500 Fe B: 2023	mg/L	BDL(D.L - 0.01)	0.3
16	Nitrate (as NO ₃)	IS 3025 (Part 34): 1988	mg/L	BDL(D.L - 1.0)	45
17	Fluoride (as F)	APHA 24th Edition 4500 F- D: 2023	mg/L	0.18	1.5
18	Manganese (as Mn)	APHA 24th Edition 3500 Mn B: 2023	mg/L	BDL (D.L - 0.05)	0.3

Remarks: *Drinking Water Specifications as per IS - 10500:2012. BDL - Below Detectable limit (DL - Detectable limit).

For Shrient Analytical and Research Labs Pvt. Ltd

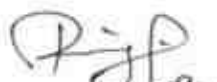
Verified



END OF THE REPORT


Authorized Signatory
S. BALAMURUGAN
Asst. Technical Manager

Please Contact:

For any Technical Issues & Complaints: technical@shrientanalytical.com

Terms and conditions:

(1) The test items will not be retained for more than 15 days from the date of issue of test report. (2) The results relate only to the items tested (3) The test report shall not be reproduced except in full without the written approval of the laboratory (4) Any use for advertising purposes must be granted in writing. This technical report may only be quoted in full. This report is the result of a single examination of the object in question and is not generally applicable evaluation of the quality of other products in regular production. For further details, please see testing and certification regulation, chapter A-3.4. (5) The correctness of the information related to sample(s) in the Test Request Form/Customer letterhead/Email is the customer's responsibility. The laboratory reports the said information in the test report and is not liable for the same.

LAB SERVICES FOR:- Food, Water, Milk, Environment, Academic & Industrial Segment.

CIN : U74999TN2017PTC116807 / GST No : 33AAYCS7325R1ZA / PAN No: AAYCS7325R

Page 2 of 2



Shrient Analytical and Research Labs Pvt. Ltd

416/15, Dhargas Road, West Tambaram, Chennai- 600045

Phone Number +91 82208 36377 Email: - info@shrientanalytical.com

www.shrientanalytical.com

TEST REPORT

Report No.	SARL/25/1527

Report Date.	02.06.2025

Customer Name & Address	Rough Stone And Gravel Quarry Of Thiru.P.Elangovan At S.F.Nos.46/1, 46/3, 46/4, 46/5, 46/6, 46/7, 46/8, 46/9, 46/11, 46/12, 47/1, 47/2, 47/4, 47/6(P), 47/7(P), 47/8, 47/9a, 47/9b(P), 47/9c(P), 47/10, 47/11a, 47/11b, 47/11c(P), 47/11d(P), 7/11e(P), 47/11f(P) Of Kalaiyarkarisalkulam Village, Aruppukottai Taluk, Virudhunagar District, Tamil Nadu State
Sample Description	WATER
Sample Mark	W6-Kuranaikulam Village

Customer Reference	By Mail	Sampling Procedure	IS 17614: Part 14: 2021
Sample Reference No	SARL/W/CHE-1472	Sample Received on	26.05.2025
Sample Collected by	LABORATORY	Test Commenced on	26.05.2025
Sample Collected on	25.05.2025	Test Completed on	02.06.2025
Sample Condition	Fit for Analysis		

Sl. No.	Parameters	Protocol	Unit	Result	*Limits
					Permissible
A.	Physical parameters				
1	Odour	IS 3025 (Part 5): 2018	-	Agreeable	Agreeable
2	Turbidity	APHA 24 th Edition 2130 B: 2023	NTU	<1	5.0
3	pH at 25 °C	APHA 24 th Edition 4500 – H+ B: 2023	-	7.85	6.50-8.50
4	Electrical Conductivity	APHA 24 th Edition 2510 B: 2023	(µS/cm)	642.5	-
B.	Chemical parameters				
5	Total Dissolved Solids	APHA 24th Edition 2540-C: 2023	mg/L	386	2000
6	Total hardness (as CaCO3)	APHA 24th Edition 2340 C: 2023	mg/L	225	600
7	Calcium (as Ca)	IS 3025 (Part 40): 1991	mg/L	54.0	200
8	Magnesium (as Mg)	IS 3025 (Part 46): 1994	mg/L	21.6	100
9	Calcium Hardness (as CaCO3)	APHA 24th Edition 3500 Ca B: 2023	mg/L	135	-
10	Magnesium Hardness (as CaCO3)	APHA 24th Edition 3500 Mg B: 2023	mg/L	90.0	-
11	Total alkalinity (as CaCO3)	APHA 24th Edition 2320 B: 2023	mg/L	175	600
12	Chloride (as Cl)	APHA 24th Edition 4500 Cl- B: 2023	mg/L	70.9	1000

LAB SERVICES FOR:- Food, Water, Milk, Environment, Academic & Industrial Segment.

CIN : U74999TN2017PTC116807 / GST No : 33AAYCS7325R1ZA / PAN No: AAYCS7325R



Shrient Analytical and Research Labs Pvt. Ltd

416/15, Dhargas Road, West Tambaram, Chennai- 600045

Phone Number +91 82208 36377 Email: - info@shrientanalytical.com

www.shrientanalytical.com

TEST REPORT

Report No.	SARL/25/1527

Report Date.	02.06.2025

Sl. No	Parameters	Protocol	Unit	Result	*Limits
					Permissible
13	Free Residual chlorine	APHA 24th Edition 4500 Cl- B: 2023	mg/L	BDL (D.L - 0.2)	1.0
14	Sulphate as (SO ₄ ²⁻)	APHA 24th Edition 4500 SO ₄ ²⁻ E: 2023	mg/L	32.6	400
15	Iron (as Fe)	APHA 24th Edition 3500 Fe B: 2023	mg/L	BDL(D.L - 0.01)	0.3
16	Nitrate (as NO ₃)	IS 3025 (Part 34): 1988	mg/L	2.66	45
17	Fluoride (as F)	APHA 24th Edition 4500 F- D: 2023	mg/L	0.22	1.5
18	Manganese (as Mn)	APHA 24th Edition 3500 Mn B: 2023	mg/L	BDL (D.L - 0.05)	0.3

Remarks: *Drinking Water Specifications as per IS - 10500:2012. BDL - Below Detectable limit (DL - Detectable limit).

For Shrient Analytical and Research Labs Pvt. Ltd


Verified



END OF THE REPORT


Authorized Signatory
S. BALAMURUGAN
Asst. Technical Manager

Please Contact:

For any Technical Issues & Complaints: technical@shrientanalytical.com

Terms and conditions:

(1) The test items will not be retained for more than 15 days from the date of issue of test report. (2) The results relate only to the items tested (3) The test report shall not be reproduced except in full without the written approval of the laboratory (4) Any use for advertising purposes must be granted in writing. This technical report may only be quoted in full. This report is the result of a single examination of the object in question and is not generally applicable evaluation of the quality of other products in regular production. For further details, please see testing and certification regulation, chapter A-3.4. (5) The correctness of the information related to sample(s) in the Test Request Form/Customer letterhead/Email is the customer's responsibility. The laboratory reports the said information in the test report and is not liable for the same.

LAB SERVICES FOR:- Food, Water, Milk, Environment, Academic & Industrial Segment.

CIN : U74999TN2017PTC116807 / GST No : 33AAYCS7325R1ZA / PAN No: AAYCS7325R

Page 2 of 2



Shrient Analytical and Research Labs Pvt. Ltd

416/15, DhargasRoad, West Tambaram, Chennai- 600045
Phone Number +91 82208 36377 Email: -info@shrientanalytical.com
www.shrientanalytical.com

TEST REPORT

Report No.	SARL/25/1528	Report Date.	02.06.2025

Customer Name & Address	Rough Stone And Gravel Quarry Of Thiru.P.Elangovan At S.F.Nos.46/1, 46/3, 46/4, 46/5, 46/6, 46/7, 46/8, 46/9, 46/11, 46/12, 47/1, 47/2, 47/4, 47/6(P), 47/7(P), 47/8, 47/9a, 47/9b(P), 47/9c(P), 47/10, 47/11a, 47/11b, 47/11c(P), 47/11d(P), 7/11e(P), 47/11f(P) Of Kalaiyarkarisalkulam Village, Aruppukottai Taluk, Virudhunagar District, Tamil Nadu State
Sample Description	WATER
Sample Mark	SW1-Tank – E – 60 m

Customer Reference	By Mail	Sampling Procedure	IS 17614: Part 14: 2021
Sample Reference No	SARL/W/CHE-1528	Sample Received on	26.05.2025
Sample Collected by	LABORATORY	Test Commenced on	26.05.2025
Sample Collected on	25.05.2025	Test Completed on	02.06.2025
Sample Condition	Fit for Analysis		

Sl. No.	Parameters	Protocol	Unit	Result
A.	Physical parameters			
1	Odour	IS 3025 (Part 5): 2018	-	Agreeable
2	Turbidity	APHA 24 th Edition 2130 B: 2023	NTU	7.5
3	pH at 25 °C	APHA 24 th Edition 4500 – H+ B: 2023	-	7.52
4	Electrical Conductivity	APHA 24 th Edition 2510 B: 2023	(µS/cm)	1345
B.	Chemical parameters			
5	Total Dissolved Solids	APHA 24th Edition 2540-C: 2023	mg/L	812
6	Total hardness (as CaCO ₃)	APHA 24th Edition 2340 C: 2023	mg/L	364
7	Calcium (as Ca)	IS 3025 (Part 40): 1991	mg/L	58.4
8	Magnesium (as Mg)	IS 3025 (Part 46): 1994	mg/L	52.3
9	Calcium Hardness (as CaCO ₃)	APHA 24th Edition 3500 Ca B: 2023	mg/L	146
10	Magnesium Hardness (as CaCO ₃)	APHA 24th Edition 3500 Mg B: 2023	mg/L	218
11	Total alkalinity (as CaCO ₃)	APHA 24th Edition 2320 B: 2023	mg/L	352
12	Chloride (as Cl)	APHA 24th Edition 4500 Cl- B: 2023	mg/L	364



Shrient Analytical and Research Labs Pvt. Ltd

416/15, DhargasRoad, West Tambaram, Chennai- 600045
Phone Number +91 82208 36377 Email: -info@shrientanalytical.com
www.shrientanalytical.com

TEST REPORT

Report No.	SARL/25/1528

Report Date.	02.06.2025

Sl. No	Parameters	Protocol	Unit	Result
13	Free Residual chlorine	APHA 24th Edition 4500 Cl- B: 2023	mg/L	BDL (D.L - 0.2)
14	Sulphate as (SO42-)	APHA 24th Edition 4500 SO42- E: 2023	mg/L	64.5
15	Iron (as Fe)	APHA 24th Edition 3500 Fe B: 2023	mg/L	0.11
16	Nitrate (as NO3)	IS 3025 (Part 34): 1988	mg/L	2.89
17	Fluoride (as F)	APHA 24th Edition 4500 F- D: 2023	mg/L	0.34
18	Manganese (as Mn)	APHA 24th Edition 3500 Mn B: 2023	mg/L	BDL(DL-0.05)
19	Chemical Oxygen Demand	APHA 24th Edition 5220 B: 2023	mg/L	BDL(DL-4.0)
20	Bio Chemical Oxygen Demand 3 Days at 27°C	IS 3025 (Part 44): 1993	mg/L	BDL(DL-2.0)
21	Total Suspended Solids	APHA 24th Edition 2540D: 2023	mg/L	BDL(DL-2.0)
22	Dissolved Oxygen	IS 3025 (Part 38): 1989	mg/L	6.3

Remarks: *Drinking Water Specifications as per IS – 10500:2012. BDL – Below Detectable limit (DL - Detectable limit).

For Shrient Analytical and Research Labs Pvt. Ltd


Verified



END OF THE REPORT


Authorized Signatory
S. BALAMURUGAN
Asst. Technical Manager

Please Contact:

For any Technical Issues & Complaints: technical@shrientanalytical.com

Terms and conditions:

(1) The test items will not be retained for more than 15 days from the date of issue of test report. (2) The results relate only to the items tested (3) The test report shall not be reproduced except in full without the written approval of the laboratory (4) Any use for advertising purposes must be granted in writing. This technical report may only be quoted in full. This report is the result of a single examination of the object in question and is not generally applicable evaluation of the quality of other products in regular production. For further details, please see testing and certification regulation, chapter A-3.4. (5) The correctness of the information related to sample(s) in the Test Request Form/Customer letterhead/Email is the customer's responsibility. The laboratory reports the said information in the test report and is not liable for the same.



Shrient Analytical and Research Labs Pvt. Ltd

416/15, DhargasRoad, West Tambaram, Chennai- 600045
Phone Number +91 82208 36377 Email: -info@shrientanalytical.com
www.shrientanalytical.com

TEST REPORT

Report No.	SARL/25/1529	Report Date.	02.06.2025

Customer Name & Address	Rough Stone And Gravel Quarry Of Thiru.P.Elangovan At S.F.Nos.46/1, 46/3, 46/4, 46/5, 46/6, 46/7, 46/8, 46/9, 46/11, 46/12, 47/1, 47/2, 47/4, 47/6(P), 47/7(P), 47/8, 47/9a, 47/9b(P), 47/9c(P), 47/10, 47/11a, 47/11b, 47/11c(P), 47/11d(P), 7/11e(P), 47/11f(P) Of Kalaiyarkarisalkulam Village, Aruppukottai Taluk, Virudhunagar District, Tamil Nadu State
Sample Description	WATER
Sample Mark	SW2-Odai / Tank nearby with water

Customer Reference	By Mail	Sampling Procedure	IS 17614: Part 14: 2021
Sample Reference No	SARL/W/CHE-1529	Sample Received on	26.05.2025
Sample Collected by	LABORATORY	Test Commenced on	26.05.2025
Sample Collected on	25.05.2025	Test Completed on	02.06.2025
Sample Condition	Fit for Analysis		

Sl. No.	Parameters	Protocol	Unit	Result
A.	Physical parameters			
1	Odour	IS 3025 (Part 5): 2018	-	Agreeable
2	Turbidity	APHA 24 th Edition 2130 B: 2023	NTU	12.3
3	pH at 25 °C	APHA 24 th Edition 4500 – H+ B: 2023	-	7.31
4	Electrical Conductivity	APHA 24 th Edition 2510 B: 2023	(µS/cm)	1197
B.	Chemical parameters			
5	Total Dissolved Solids	APHA 24th Edition 2540-C: 2023	mg/L	730
6	Total hardness (as CaCO ₃)	APHA 24th Edition 2340 C: 2023	mg/L	354
7	Calcium (as Ca)	IS 3025 (Part 40): 1991	mg/L	74.8
8	Magnesium (as Mg)	IS 3025 (Part 46): 1994	mg/L	40.1
9	Calcium Hardness (as CaCO ₃)	APHA 24th Edition 3500 Ca B: 2023	mg/L	187
10	Magnesium Hardness (as CaCO ₃)	APHA 24th Edition 3500 Mg B: 2023	mg/L	167
11	Total alkalinity (as CaCO ₃)	APHA 24th Edition 2320 B: 2023	mg/L	342
12	Chloride (as Cl)	APHA 24th Edition 4500 Cl- B: 2023	mg/L	332



Shrient Analytical and Research Labs Pvt. Ltd

416/15, DhargasRoad, West Tambaram, Chennai- 600045
Phone Number +91 82208 36377 Email: -info@shrientanalytical.com
www.shrientanalytical.com

TEST REPORT

Report No.	SARL/25/1529

Report Date.	02.06.2025

Sl. No	Parameters	Protocol	Unit	Result
13	Free Residual chlorine	APHA 24th Edition 4500 Cl- B: 2023	mg/L	BDL (D.L - 0.2)
14	Sulphate as (SO42-)	APHA 24th Edition 4500 SO42- E: 2023	mg/L	62.2
15	Iron (as Fe)	APHA 24th Edition 3500 Fe B: 2023	mg/L	0.12
16	Nitrate (as NO3)	IS 3025 (Part 34): 1988	mg/L	3.65
17	Fluoride (as F)	APHA 24th Edition 4500 F- D: 2023	mg/L	0.45
18	Manganese (as Mn)	APHA 24th Edition 3500 Mn B: 2023	mg/L	BDL(DL-0.05)
19	Chemical Oxygen Demand	APHA 24th Edition 5220 B: 2023	mg/L	BDL(DL-4.0)
20	Bio Chemical Oxygen Demand 3 Days at 27°C	IS 3025 (Part 44): 1993	mg/L	BDL(DL-2.0)
21	Total Suspended Solids	APHA 24th Edition 2540D: 2023	mg/L	BDL(DL-2.0)
22	Dissolved Oxygen	IS 3025 (Part 38): 1989	mg/L	6.1

Remarks: *Drinking Water Specifications as per IS – 10500:2012. BDL – Below Detectable limit (DL - Detectable limit).

For Shrient Analytical and Research Labs Pvt. Ltd


Verified



END OF THE REPORT


Authorized Signatory
S. BALAMURUGAN
Asst. Technical Manager

Please Contact:

For any Technical Issues & Complaints: technical@shrientanalytical.com

Terms and conditions:

(1) The test items will not be retained for more than 15 days from the date of issue of test report. (2) The results relate only to the items tested (3) The test report shall not be reproduced except in full without the written approval of the laboratory (4) Any use for advertising purposes must be granted in writing. This technical report may only be quoted in full. This report is the result of a single examination of the object in question and is not generally applicable evaluation of the quality of other products in regular production. For further details, please see testing and certification regulation, chapter A-3.4. (5) The correctness of the information related to sample(s) in the Test Request Form/Customer letterhead/Email is the customer's responsibility. The laboratory reports the said information in the test report and is not liable for the same.



Shrient Analytical and Research Labs Pvt. Ltd

416/15, Dhargas Road, West Tambaram, Chennai- 600045
Phone Number +91 82208 36377 Email: - info@shrientanalytical.com
www.shrientanalytical.com

TEST REPORT

Report No.	SARL/25/1530	Report Date.	02.06.2025

Customer Name & Address	Rough Stone And Gravel Quarry Of Thiru.P.Elangovan At S.F.Nos.46/1, 46/3, 46/4, 46/5, 46/6, 46/7, 46/8, 46/9, 46/11, 46/12, 47/1, 47/2, 47/4, 47/6(P), 47/7(P), 47/8, 47/9a, 47/9b(P), 47/9c(P), 47/10, 47/11a, 47/11b, 47/11c(P), 47/11d(P), 7/11e(P), 47/11f(P) Of Kalaiyarkarisalkulam Village, Aruppukottai Taluk, Virudhunagar District, Tamil Nadu State
Sample Description	SOIL
Sample Mark	S1-Within Mine Lease area

Customer Reference	By Mail	Sampling Procedure	-
Sample Reference No	SARL/SO/CHE-1530	Sample Received on	26.05.2025
Sample Collected by	LABORATORY	Test Commenced on	26.05.2025
Sample Collected on	25.05.2025	Test Completed on	02.06.2025
Sample Condition	Fit for Analysis		

S. No.	Parameters	Protocol	Unit	Results
1	pH at 25 °C	IS 2720: Part 26: 1987	-	7.25
2	Electrical Conductivity	IS 14767: 2000	µmhos/cm	42.56
3	Dry matter content	IS 15106: 2002	%	96.85
4	Water Content	IS 15106: 2002	%	3.15
5	Organic Matter	IS 2720: Part 22: 1972	%	1.32
6	Nitrogen and Nitrogenous compounds	IS 14684: 1999	mg/kg	152
7	Soil Texture	Methods Manual - Soil testing in India - P. No-67: 2011	%	SANDY LOAM
8	Grain Size Distribution	Methods Manual - Soil testing in India - P. No-67: 2011	%	52.68
	i. Sand	Methods Manual - Soil testing in India - P. No-67: 2011	%	36.31
	ii. Silt	Methods Manual - Soil testing in India - P. No-67: 2011	%	11.01
	iii. Clay	Methods Manual - Soil testing in India - P. No-67: 2011	%	BDL (D.L.0.02)
9	Phosphorus as P	IS 10158: 1982	mg/kg	1.62
10	Sodium as Na	USEPA 3050 B: 1996	mg/kg	426
11	Potassium as K	USEPA 3050 B: 1996	mg/kg	645
12	Total soluble sulphates	IS 2720: Part 27: 1977	%	BDL (D.L.0.02)
13	Porosity	SARL/SOP/SO/001 (Issue No:01, Issue Date – 01.03.2023): 2023	%	15.20
14	Water holding capacity	Methods Manual - Soil testing in India - P. No-76: 2011	Inches/foot	38

BDL – Below Detectable limit (DL - Detectable limit).

For Shrient Analytical and Research Labs Pvt. Ltd

Verified



Authorized Signatory
S. BALAMURUGAN
Asst. Technical Manager

Please Contact:

For any Technical Issues & Complaints: technical@shrientanalytical.com

Terms and conditions:

(1) The test items will not be retained for more than 15 days from the date of issue of test report. (2) The results relate only to the items tested (3) The test report shall not be reproduced except in full without the written approval of the laboratory (4) Any use for advertising purposes must be granted in writing. This technical report may only be quoted in full. This report is the result of a single examination of the object in question and is not generally applicable evaluation of the quality of other products in regular production. For further details, please see testing and certification regulation, chapter A-3.4. (5) The correctness of the information related to sample(s) in the Test Request Form/Customer letterhead/Email is the customer's responsibility. The laboratory reports the said information in the test report and is not liable for the same.



Shrient Analytical and Research Labs Pvt. Ltd

416/15, Dhargas Road, West Tambaram, Chennai- 600045
Phone Number +91 82208 36377 Email: - info@shrientanalytical.com
www.shrientanalytical.com

TEST REPORT

Report No.	SARL/25/1531	Report Date.	02.06.2025

Customer Name & Address	Rough Stone And Gravel Quarry Of Thiru.P.Elangovan At S.F.Nos.46/1, 46/3, 46/4, 46/5, 46/6, 46/7, 46/8, 46/9, 46/11, 46/12, 47/1, 47/2, 47/4, 47/6(P), 47/7(P), 47/8, 47/9a, 47/9b(P), 47/9c(P), 47/10, 47/11a, 47/11b, 47/11c(P), 47/11d(P), 7/11e(P), 47/11f(P) Of Kalaiyarkarisalkulam Village, Aruppukottai Taluk, Virudhunagar District, Tamil Nadu State
Sample Description	SOIL
Sample Mark	S2-Bommaikottai Village

Customer Reference	By Mail	Sampling Procedure	-
Sample Reference No	SARL/SO/CHE-1531	Sample Received on	26.05.2025
Sample Collected by	LABORATORY	Test Commenced on	26.05.2025
Sample Collected on	25.05.2025	Test Completed on	02.06.2025
Sample Condition	Fit for Analysis		

S. No.	Parameters	Protocol	Unit	Results
1	pH at 25 °C	IS 2720: Part 26: 1987	-	7.12
2	Electrical Conductivity	IS 14767: 2000	µmhos/cm	122.4
3	Dry matter content	IS 15106: 2002	%	99.12
4	Water Content	IS 15106: 2002	%	0.88
5	Organic Matter	IS 2720: Part 22: 1972	%	1.25
6	Nitrogen and Nitrogenous compounds	IS 14684: 1999	mg/kg	160
7	Soil Texture	Methods Manual - Soil testing in India - P. No-67: 2011	%	CLAY LOAM
8	Grain Size Distribution	Methods Manual - Soil testing in India - P. No-67: 2011	%	13.55
	i. Sand	Methods Manual - Soil testing in India - P. No-67: 2011	%	23.72
	ii. Silt	Methods Manual - Soil testing in India - P. No-67: 2011	%	62.73
	iii. Clay	Methods Manual - Soil testing in India - P. No-67: 2011	%	BDL (D.L.0.02)
9	Phosphorus as P	IS 10158: 1982	mg/kg	1.25
10	Sodium as Na	USEPA 3050 B: 1996	mg/kg	352
11	Potassium as K	USEPA 3050 B: 1996	mg/kg	632
12	Total soluble sulphates	IS 2720: Part 27: 1977	%	BDL (D.L.0.02)
13	Porosity	SARL/SOP/SO/001 (Issue No:01, Issue Date – 01.03.2023): 2023	%	14.5
14	Water holding capacity	Methods Manual - Soil testing in India - P. No-76: 2011	Inches/foot	40

BDL – Below Detectable limit (DL - Detectable limit).

For Shrient Analytical and Research Labs Pvt. Ltd

Verified



Authorized Signatory
S. BALAMURUGAN
Asst. Technical Manager

Please Contact:

For any Technical Issues & Complaints: technical@shrientanalytical.com

Terms and conditions:

(1) The test items will not be retained for more than 15 days from the date of issue of test report. (2) The results relate only to the items tested (3) The test report shall not be reproduced except in full without the written approval of the laboratory (4) Any use for advertising purposes must be granted in writing. This technical report may only be quoted in full. This report is the result of a single examination of the object in question and is not generally applicable evaluation of the quality of other products in regular production. For further details, please see testing and certification regulation, chapter A-3.4. (5) The correctness of the information related to sample(s) in the Test Request Form/Customer letterhead/Email is the customer's responsibility. The laboratory reports the said information in the test report and is not liable for the same.



Shrient Analytical and Research Labs Pvt. Ltd

416/15, Dhargas Road, West Tambaram, Chennai- 600045
Phone Number +91 82208 36377 Email: - info@shrientanalytical.com
www.shrientanalytical.com

TEST REPORT

Report No.	SARL/25/1532	Report Date.	02.06.2025

Customer Name & Address	Rough Stone And Gravel Quarry Of Thiru.P.Elangovan At S.F.Nos.46/1, 46/3, 46/4, 46/5, 46/6, 46/7, 46/8, 46/9, 46/11, 46/12, 47/1, 47/2, 47/4, 47/6(P), 47/7(P), 47/8, 47/9a, 47/9b(P), 47/9c(P), 47/10, 47/11a, 47/11b, 47/11c(P), 47/11d(P), 7/11e(P), 47/11f(P) Of Kalaiyarkarisalkulam Village, Aruppukottai Taluk, Virudhunagar District, Tamil Nadu State
Sample Description	SOIL
Sample Mark	S3-Muthuramalingapuram Village

Customer Reference	By Mail	Sampling Procedure	-
Sample Reference No	SARL/SO/CHE-1532	Sample Received on	26.05.2025
Sample Collected by	LABORATORY	Test Commenced on	26.05.2025
Sample Collected on	25.05.2025	Test Completed on	02.06.2025
Sample Condition	Fit for Analysis		

S. No.	Parameters	Protocol	Unit	Results
1	pH at 25 °C	IS 2720: Part 26: 1987	-	6.56
2	Electrical Conductivity	IS 14767: 2000	µmhos/cm	23.30
3	Dry matter content	IS 15106: 2002	%	97.24
4	Water Content	IS 15106: 2002	%	2.76
5	Organic Matter	IS 2720: Part 22: 1972	%	0.97
6	Nitrogen and Nitrogenous compounds	IS 14684: 1999	mg/kg	158
7	Soil Texture	Methods Manual - Soil testing in India - P. No-67: 2011	%	SANDY CLAY LOAM
8	<u>Grain Size Distribution</u>	Methods Manual - Soil testing in India - P. No-67: 2011	%	46.72
	i. Sand	Methods Manual - Soil testing in India - P. No-67: 2011	%	27.95
	ii. Silt	Methods Manual - Soil testing in India - P. No-67: 2011	%	25.33
	iii. Clay	Methods Manual - Soil testing in India - P. No-67: 2011	%	BDL (D.L.0.02)
9	Phosphorus as P	IS 10158: 1982	mg/kg	2.34
10	Sodium as Na	USEPA 3050 B: 1996	mg/kg	390
11	Potassium as K	USEPA 3050 B: 1996	mg/kg	764
12	Total soluble sulphates	IS 2720: Part 27: 1977	%	BDL (D.L.0.02)
13	Porosity	SARL/SOP/SO/001 (Issue No:01, Issue Date – 01.03.2023): 2023	%	14.3
14	Water holding capacity	Methods Manual - Soil testing in India - P. No-76: 2011	Inches/foot	42

BDL – Below Detectable limit (DL - Detectable limit).

For Shrient Analytical and Research Labs Pvt. Ltd

Verified



Authorized Signatory
S. BALAMURUGAN
Asst. Technical Manager

Please Contact:

For any Technical Issues & Complaints: technical@shrientanalytical.com

Terms and conditions:

(1) The test items will not be retained for more than 15 days from the date of issue of test report. (2) The results relate only to the items tested (3) The test report shall not be reproduced except in full without the written approval of the laboratory (4) Any use for advertising purposes must be granted in writing. This technical report may only be quoted in full. This report is the result of a single examination of the object in question and is not generally applicable evaluation of the quality of other products in regular production. For further details, please see testing and certification regulation, chapter A-3.4. (5) The correctness of the information related to sample(s) in the Test Request Form/Customer letterhead/Email is the customer's responsibility. The laboratory reports the said information in the test report and is not liable for the same.

LAB SERVICES FOR:- Food, Water, Milk, Environment, Academic & Industrial Segment.
CIN : U74999TN2017PTC116807 / **GST No :** 33AAYCS7325R1ZA / **PAN No:** AAYCS7325R

Page 1 of 1



Shrient Analytical and Research Labs Pvt. Ltd

416/15, Dhargas Road, West Tambaram, Chennai- 600045
Phone Number +91 82208 36377 Email: - info@shrientanalytical.com
www.shrientanalytical.com

TEST REPORT

Report No.	SARL/25/1533	Report Date.	02.06.2025

Customer Name & Address	Rough Stone And Gravel Quarry Of Thiru.P.Elangovan At S.F.Nos.46/1, 46/3, 46/4, 46/5, 46/6, 46/7, 46/8, 46/9, 46/11, 46/12, 47/1, 47/2, 47/4, 47/6(P), 47/7(P), 47/8, 47/9a, 47/9b(P), 47/9c(P), 47/10, 47/11a, 47/11b, 47/11c(P), 47/11d(P), 7/11e(P), 47/11f(P) Of Kalaiyarkarisalkulam Village, Aruppukottai Taluk, Virudhunagar District, Tamil Nadu State
Sample Description	SOIL
Sample Mark	S4-Kallumadam Village

Customer Reference	By Mail	Sampling Procedure	-
Sample Reference No	SARL/SO/CHE-1533	Sample Received on	26.05.2025
Sample Collected by	LABORATORY	Test Commenced on	26.05.2025
Sample Collected on	25.05.2025	Test Completed on	02.06.2025
Sample Condition	Fit for Analysis		

S. No.	Parameters	Protocol	Unit	Results
1	pH at 25 °C	IS 2720: Part 26: 1987	-	7.12
2	Electrical Conductivity	IS 14767: 2000	µmhos/cm	75.62
3	Dry matter content	IS 15106: 2002	%	96.52
4	Water Content	IS 15106: 2002	%	3.48
5	Organic Matter	IS 2720: Part 22: 1972	%	1.25
6	Nitrogen and Nitrogenous compounds	IS 14684: 1999	mg/kg	145
7	Soil Texture	Methods Manual - Soil testing in India - P. No-67: 2011	%	CLAY LOAM
8	Grain Size Distribution	Methods Manual - Soil testing in India - P. No-67: 2011	%	13.21
	i. Sand	Methods Manual - Soil testing in India - P. No-67: 2011	%	25.02
	ii. Silt	Methods Manual - Soil testing in India - P. No-67: 2011	%	61.77
	iii. Clay	Methods Manual - Soil testing in India - P. No-67: 2011	%	BDL (D.L.0.02)
9	Phosphorus as P	IS 10158: 1982	mg/kg	1.65
10	Sodium as Na	USEPA 3050 B: 1996	mg/kg	348
11	Potassium as K	USEPA 3050 B: 1996	mg/kg	676
12	Total soluble sulphates	IS 2720: Part 27: 1977	%	BDL (D.L.0.02)
13	Porosity	SARL/SOP/SO/001 (Issue No:01, Issue Date – 01.03.2023): 2023	%	13.2
14	Water holding capacity	Methods Manual - Soil testing in India - P. No-76: 2011	Inches/foot	38

BDL – Below Detectable limit (DL - Detectable limit).

For Shrient Analytical and Research Labs Pvt. Ltd

Verified



Authorized Signatory
S. BALAMURUGAN
Asst. Technical Manager

Please Contact:

For any Technical Issues & Complaints: technical@shrientanalytical.com

Terms and conditions:

(1) The test items will not be retained for more than 15 days from the date of issue of test report. (2) The results relate only to the items tested (3) The test report shall not be reproduced except in full without the written approval of the laboratory (4) Any use for advertising purposes must be granted in writing. This technical report may only be quoted in full. This report is the result of a single examination of the object in question and is not generally applicable evaluation of the quality of other products in regular production. For further details, please see testing and certification regulation, chapter A-3.4. (5) The correctness of the information related to sample(s) in the Test Request Form/Customer letterhead/Email is the customer's responsibility. The laboratory reports the said information in the test report and is not liable for the same.



Shrient Analytical and Research Labs Pvt. Ltd

416/15, Dhargas Road, West Tambaram, Chennai- 600045
Phone Number +91 82208 36377 Email: - info@shrientanalytical.com
www.shrientanalytical.com

TEST REPORT

Report No.	SARL/25/1534	Report Date.	02.06.2025

Customer Name & Address	Rough Stone And Gravel Quarry Of Thiru.P.Elangovan At S.F.Nos.46/1, 46/3, 46/4, 46/5, 46/6, 46/7, 46/8, 46/9, 46/11, 46/12, 47/1, 47/2, 47/4, 47/6(P), 47/7(P), 47/8, 47/9a, 47/9b(P), 47/9c(P), 47/10, 47/11a, 47/11b, 47/11c(P), 47/11d(P), 7/11e(P), 47/11f(P) Of Kalaiyarkarisalkulam Village, Aruppukottai Taluk, Virudhunagar District, Tamil Nadu State
Sample Description	SOIL
Sample Mark	S5-Aladipatti Village

Customer Reference	By Mail	Sampling Procedure	-
Sample Reference No	SARL/SO/CHE-1534	Sample Received on	26.05.2025
Sample Collected by	LABORATORY	Test Commenced on	26.05.2025
Sample Collected on	25.05.2025	Test Completed on	02.06.2025
Sample Condition	Fit for Analysis		

S. No.	Parameters	Protocol	Unit	Results
1	pH at 25 °C	IS 2720: Part 26: 1987	-	7.32
2	Electrical Conductivity	IS 14767: 2000	µmhos/cm	95.45
3	Dry matter content	IS 15106: 2002	%	95.24
4	Water Content	IS 15106: 2002	%	4.76
5	Organic Matter	IS 2720: Part 22: 1972	%	2.56
6	Nitrogen and Nitrogenous compounds	IS 14684: 1999	mg/kg	297
7	Soil Texture	Methods Manual - Soil testing in India - P. No-67: 2011	%	CLAY LOAM
8	Grain Size Distribution	Methods Manual - Soil testing in India - P. No-67: 2011	%	16.95
	i. Sand	Methods Manual - Soil testing in India - P. No-67: 2011	%	52.03
	ii. Silt	Methods Manual - Soil testing in India - P. No-67: 2011	%	13.75
	iii. Clay	Methods Manual - Soil testing in India - P. No-67: 2011	%	BDL (D.L.0.02)
9	Phosphorus as P	IS 10158: 1982	mg/kg	0.95
10	Sodium as Na	USEPA 3050 B: 1996	mg/kg	654
11	Potassium as K	USEPA 3050 B: 1996	mg/kg	1120
12	Total soluble sulphates	IS 2720: Part 27: 1977	%	BDL (D.L.0.02)
13	Porosity	SARL/SOP/SO/001 (Issue No:01, Issue Date – 01.03.2023): 2023	%	12.1
14	Water holding capacity	Methods Manual - Soil testing in India - P. No-76: 2011	Inches/foot	38

BDL – Below Detectable limit (DL - Detectable limit).

For Shrient Analytical and Research Labs Pvt. Ltd

Verified



Authorized Signatory
S. BALAMURUGAN
Asst. Technical Manager

Please Contact:

For any Technical Issues & Complaints: technical@shrientanalytical.com

Terms and conditions:

(1) The test items will not be retained for more than 15 days from the date of issue of test report. (2) The results relate only to the items tested (3) The test report shall not be reproduced except in full without the written approval of the laboratory (4) Any use for advertising purposes must be granted in writing. This technical report may only be quoted in full. This report is the result of a single examination of the object in question and is not generally applicable evaluation of the quality of other products in regular production. For further details, please see testing and certification regulation, chapter A-3.4. (5) The correctness of the information related to sample(s) in the Test Request Form/Customer letterhead/Email is the customer's responsibility. The laboratory reports the said information in the test report and is not liable for the same.



Shrient Analytical and Research Labs Pvt. Ltd

416/15, Dhargas Road, West Tambaram, Chennai- 600045
Phone Number +91 82208 36377 Email: - info@shrientanalytical.com
www.shrientanalytical.com

TEST REPORT

Report No.	SARL/25/1535	Report Date.	02.06.2025

Customer Name & Address	Rough Stone And Gravel Quarry Of Thiru.P.Elangovan At S.F.Nos.46/1, 46/3, 46/4, 46/5, 46/6, 46/7, 46/8, 46/9, 46/11, 46/12, 47/1, 47/2, 47/4, 47/6(P), 47/7(P), 47/8, 47/9a, 47/9b(P), 47/9c(P), 47/10, 47/11a, 47/11b, 47/11c(P), 47/11d(P), 7/11e(P), 47/11f(P) Of Kalaiyarkarisalkulam Village, Aruppukottai Taluk, Virudhunagar District, Tamil Nadu State
Sample Description	SOIL
Sample Mark	S6-Kuranaikulam Village

Customer Reference	By Mail	Sampling Procedure	-
Sample Reference No	SARL/SO/CHE-1535	Sample Received on	26.05.2025
Sample Collected by	LABORATORY	Test Commenced on	26.05.2025
Sample Collected on	25.05.2025	Test Completed on	02.06.2025
Sample Condition	Fit for Analysis		

S. No.	Parameters	Protocol	Unit	Results
1	pH at 25 °C	IS 2720: Part 26: 1987	-	6.74
2	Electrical Conductivity	IS 14767: 2000	µmhos/cm	99.56
3	Dry matter content	IS 15106: 2002	%	93.30
4	Water Content	IS 15106: 2002	%	6.70
5	Organic Matter	IS 2720: Part 22: 1972	%	1.07
6	Nitrogen and Nitrogenous compounds	IS 14684: 1999	mg/kg	166
7	Soil Texture	Methods Manual - Soil testing in India - P. No-67: 2011	%	LOAM
8	Grain Size Distribution	Methods Manual - Soil testing in India - P. No-67: 2011	%	44.23
	i. Sand	Methods Manual - Soil testing in India - P. No-67: 2011	%	14.41
	ii. Silt	Methods Manual - Soil testing in India - P. No-67: 2011	%	14.36
	iii. Clay	Methods Manual - Soil testing in India - P. No-67: 2011	%	BDL (D.L.0.02)
9	Phosphorus as P	IS 10158: 1982	mg/kg	0.74
10	Sodium as Na	USEPA 3050 B: 1996	mg/kg	605
11	Potassium as K	USEPA 3050 B: 1996	mg/kg	970
12	Total soluble sulphates	IS 2720: Part 27: 1977	%	BDL (D.L.0.02)
13	Porosity	SARL/SOP/SO/001 (Issue No:01, Issue Date – 01.03.2023): 2023	%	16.5
14	Water holding capacity	Methods Manual - Soil testing in India - P. No-76: 2011	Inches/foot	42

BDL – Below Detectable limit (DL - Detectable limit).

For Shrient Analytical and Research Labs Pvt. Ltd

Verified



Authorized Signatory
S. BALAMURUGAN
Asst. Technical Manager

Please Contact:

For any Technical Issues & Complaints: technical@shrientanalytical.com

Terms and conditions:

(1) The test items will not be retained for more than 15 days from the date of issue of test report. (2) The results relate only to the items tested (3) The test report shall not be reproduced except in full without the written approval of the laboratory (4) Any use for advertising purposes must be granted in writing. This technical report may only be quoted in full. This report is the result of a single examination of the object in question and is not generally applicable evaluation of the quality of other products in regular production. For further details, please see testing and certification regulation, chapter A-3.4. (5) The correctness of the information related to sample(s) in the Test Request Form/Customer letterhead/Email is the customer's responsibility. The laboratory reports the said information in the test report and is not liable for the same.

LAB SERVICES FOR:- Food, Water, Milk, Environment, Academic & Industrial Segment.

CIN : U74999TN2017PTC116807 / GST No : 33AAYCS7325R1ZA / PAN No: AAYCS7325R



Shrient Analytical and Research Labs Pvt. Ltd

416/15, Dhargas Road, West Tambaram, Chennai- 600045
Phone Number +91 82208 36377 Email: - info@shrientanalytical.com
www.shrientanalytical.com

TEST REPORT

Report No.	SARL/25/1536	Report Date.	02.06.2025

Customer Name & Address	Rough Stone And Gravel Quarry Of Thiru.P.Elangovan At S.F.Nos.46/1, 46/3, 46/4, 46/5, 46/6, 46/7, 46/8, 46/9, 46/11, 46/12, 47/1, 47/2, 47/4, 47/6(P), 47/7(P), 47/8, 47/9a, 47/9b(P), 47/9c(P), 47/10, 47/11a, 47/11b, 47/11c(P), 47/11d(P), 7/11e(P), 47/11f(P) Of Kalaiyarkarisalkulam Village, Aruppukottai Taluk, Virudhunagar District, Tamil Nadu State
Sample Description	NOISE LEVEL DATA

Customer Reference	As per work order	Sampling Method	SARL/IOP/023
Sample Reference No	SARL/NO/CHE-1536	Date of Monitoring	24.03.2025/ 25.03.2025
Sample Collected by	LABORATORY		

Time in hrs	N1	N2	N3	N4	N5	N6
06.00	48.6	47.3	49.5	48	43.8	45.7
07.00	52.1	50.9	50.6	49.1	50.3	52.5
08.00	53.1	49.2	48.9	47.2	44.3	45.8
09.00	51.7	49.2	48.2	51.8	46.6	44.8
10.00	52.2	48.2	47.4	48.3	45.6	45.4
11.00	50.4	47.4	46.8	47	42.7	43.9
12.00	46.9	45.2	44.5	45.6	42.8	39.8
13.00	46.3	47.5	44.8	51.2	42.8	41.8
14.00	49.2	53.1	44.6	46.1	45.6	44.9
15.00	52.4	46.9	46.9	52.4	50.1	43.0
16.00	53.3	48.9	48.9	49.7	42.4	44.2
17.00	53.1	48.2	48.2	48.7	40.5	46.3
18.00	48.5	49.6	49.6	49.7	46.2	42.8
19.00	43.2	51.3	51.3	48.9	48.7	41.2
20.00	40.8	45.9	45.9	43.9	46.6	42.0
21.00	37.1	46.3	46.3	41.4	44.7	37.0
22.00	38.8	50.3	47.7	35.4	43.5	38.2
23.00	39.4	39.4	39.4	34.8	40.9	38.9
24.00	38.4	39.4	39.4	35.3	40.2	38.2
01.00	38.7	37.7	37.7	35.9	37.7	37.5
02.00	37.9	38.3	38.3	35.1	37.9	40.2
03.00	39.2	37	37.0	36.7	37.4	38.7
04.00	39.5	38.2	38.2	38.6	38.2	37.3
05.00	38.2	37.7	40.0	40.9	40.5	37.2



Shrient Analytical and Research Labs Pvt. Ltd

416/15, Dhargas Road, West Tambaram, Chennai- 600045

Phone Number +91 82208 36377 Email: - info@shrientanalytical.com

www.shrientanalytical.com

TEST REPORT

Report No.	SARL/25/1536S

Report Date.	02.06.2025

	N1	N2	N3	N4	N5	N6
DAY EQUIVALENT	50.4	49.0	48.1	48.8	46.1	45.3
NIGHT EQUIVALENT	38.8	42.9	41.4	37.1	40.0	38.4
DAY & NIGHT EQUIVALENT	48.7	47.8	46.8	47.2	44.9	43.9

Remarks:

LOCATIONS:

N1-Within Mine Lease area

N2-Bommaikottai Village

N3-Aladipatti Village

N4-Kallorani Village

N5-Kuranaikulam Village

N6-Reddipatti Village

For Shrient Analytical and Research Labs Pvt. Ltd


Verified



END OF THE REPORT


Authorized Signatory
S. BALAMURUGAN
Asst. Technical Manager

Please Contact:

For any Technical Issues & Complaints: technical@shrientanalytical.com

Terms and conditions:

(1) The test items will not be retained for more than 15 days from the date of issue of test report. (2) The results relate only to the items tested (3) The test report shall not be reproduced except in full without the written approval of the laboratory (4) Any use for advertising purposes must be granted in writing. This technical report may only be quoted in full. This report is the result of a single examination of the object in question and is not generally applicable evaluation of the quality of other products in regular production. For further details, please see testing and certification regulation, chapter A-3.4. (5) The correctness of the information related to sample(s) in the Test Request Form/Customer letterhead/Email is the customer's responsibility. The laboratory reports the said information in the test report and is not liable for the same.

LAB SERVICES FOR:- Food, Water, Milk, Environment, Academic & Industrial Segment.

CIN : U74999TN2017PTC116807 / GST No : 33AAYCS7325R1ZA / PAN No: AAYCS7325R

Page 2 of 2



Shrient Analytical and Research Labs Pvt. Ltd

416/15, DhargasRoad, West Tambaram, Chennai- 600045
Phone Number +91 82208 36377 Email: -info@shrientanalytical.com
www.shrientanalytical.com

TEST REPORT

Report No.	SARL/25/0936	Report Date.	17.03.2025

Customer Name & Address	Rough Stone And Gravel Quarry Of Thiru.P.Elangovan At S.F.Nos.46/1, 46/3, 46/4, 46/5, 46/6, 46/7, 46/8, 46/9, 46/11, 46/12, 47/1, 47/2, 47/4, 47/6(P), 47/7(P), 47/8, 47/9a, 47/9b(P), 47/9c(P), 47/10, 47/11a, 47/11b, 47/11c(P), 47/11d(P), 7/11c(P), 47/11f(P) Of Kalaiyarkarisalkulam Village, Aruppukottai Taluk, Virudhunagar District, Tamil Nadu State
Sample Description	AMBIENT AIR QUALITY
Sampling Procedure	IS – 5182 (Part – 14: 2000 & Part – V: Reaffirmed - 2003), CPCB Guide lines

Sample Location	A1-Project site core zone
Positioned height of Sampler	1.5 M above Ground Level

Customer Reference	By Mail	Sampling Duration	24 hrs
Sample Reference No	SARL/A/CHE-0936	Sample Received on	10.03.2025
Sample Collected by	LABORATORY	Test Commenced on	10.03.2025
Sample Collected on	04.03.2025	Test Completed on	17.03.2025
Temperature	36°C	Relative Humidity	25%
Sample Condition	Fit for Analysis		

S. No.	Parameters	Protocol	Unit	Results	*Limits
1	Particulate Matter less than 10micron size (PM ₁₀)	IS:5182: Part 23:2006	µg/m ³	69.4	100
2	Particulate Matter less than 2.5micron size (PM _{2.5})	IS 5182 (Part 24):2019	µg/m ³	32.3	60
3	Sulphur dioxide (SO ₂)	IS:5182: Part 02:2001	µg/m ³	6.9	80
4	Nitrogen Dioxide (NO ₂)	IS:5182: Part 06:2006	µg/m ³	10.3	80
5	Carbon monoxide (CO)	SARL/IOP/013 (Issue No:01, Issue Date – 01.03.2023)	mg/m ³	BDL(D.L – 1.1)	-

Remarks: Limits: *National Ambient air quality standards from CPCB. BDL- Below detectable limit. DL –Detectable limit

For Shrient Analytical and Research Labs Pvt. Ltd

Verified



END OF THE REPORT

Authorized Signatory
S. BALAMURUGAN
Asst. Technical Manager

Please Contact:

For any Technical Issues&Complaints: technical@shrientanalytical.com

Terms and conditions:

(1) The test items will not be retained for more than 15 days from the date of issue of test report. (2) The results relate only to the items tested (3) The test report shall not be reproduced except in full without the written approval of the laboratory (4) Any use for advertising purposes must be granted in writing. This technical report may only be quoted in full. This report is the result of a single examination of the object in question and is not generally applicable evaluation of the quality of other products in regular production. For further details, please see testing and certification regulation, chapter A-3.4. (5) The correctness of the information related to sample(s) in the Test Request Form/Customer letterhead/Email is the customer's responsibility. The laboratory reports the said information in the test report and is not liable for the same.

LAB SERVICES FOR:- Food, Water, Milk, Environment, Academic & Industrial Segment.
CIN : U74999TN2017PTC116807 / GST No : 33AAYCS7325R1ZA / PAN No: AAYCS7325R



Shrient Analytical and Research Labs Pvt. Ltd

416/15, DhargasRoad, West Tambaram, Chennai- 600045
Phone Number +91 82208 36377 Email: -info@shrientanalytical.com
www.shrientanalytical.com

TEST REPORT

Report No.	SARL/25/0937	Report Date.	17.03.2025

Customer Name & Address	Rough Stone And Gravel Quarry Of Thiru.P.Elangovan At S.F.Nos.46/1, 46/3, 46/4, 46/5, 46/6, 46/7, 46/8, 46/9, 46/11, 46/12, 47/1, 47/2, 47/4, 47/6(P), 47/7(P), 47/8, 47/9a, 47/9b(P), 47/9c(P), 47/10, 47/11a, 47/11b, 47/11c(P), 47/11d(P), 7/11e(P), 47/11f(P) Of Kalaiyarkarisalkulam Village, Aruppukottai Taluk, Virudhunagar District, Tamil Nadu State
Sample Description	AMBIENT AIR QUALITY
Sampling Procedure	IS – 5182 (Part – 14: 2000 & Part – V: Reaffirmed - 2003), CPCB Guide lines

Sample Location	A2-Punnamadupalayam village
Positioned height of Sampler	1.5 M above Ground Level

Customer Reference	By Mail	Sampling Duration	24 hrs
Sample Reference No	SARL/A/CHE-0937	Sample Received on	10.03.2025
Sample Collected by	LABORATORY	Test Commenced on	10.03.2025
Sample Collected on	04.03.2025	Test Completed on	17.03.2025
Temperature	36°C	Relative Humidity	25%
Sample Condition	Fit for Analysis		

S. No.	Parameters	Protocol	Unit	Results	*Limits
1	Particulate Matter less than 10micron size (PM ₁₀)	IS:5182: Part 23:2006	µg/m ³	58.7	100
2	Particulate Matter less than 2.5micron size (PM _{2.5})	IS 5182 (Part 24):2019	µg/m ³	27.6	60
3	Sulphur dioxide (SO ₂)	IS:5182: Part 02:2001	µg/m ³	6.2	80
4	Nitrogen Dioxide (NO ₂)	IS:5182: Part 06:2006	µg/m ³	9.1	80
5	Carbon monoxide (CO)	SARL/IOP/013 (Issue No:01, Issue Date – 01.03.2023)	mg/m ³	BDL (D.L – 1.1)	-

Remarks: Limits: *National Ambient air quality standards from CPCB. BDL- Below detectable limit. DL – Detectable limit

For Shrient Analytical and Research Labs Pvt. Ltd

Verified



Authorized Signatory
S. BALAMURUGAN
Asst. Technical Manager

END OF THE REPORT

Please Contact:

For any Technical Issues & Complaints: technical@shrientanalytical.com

Terms and conditions:

(1) The test items will not be retained for more than 15 days from the date of issue of test report. (2) The results relate only to the items tested (3) The test report shall not be reproduced except in full without the written approval of the laboratory (4) Any use for advertising purposes must be granted in writing. This technical report may only be quoted in full. This report is the result of a single examination of the object in question and is not generally applicable evaluation of the quality of other products in regular production. For further details, please see testing and certification regulation, chapter A-3.4. (5) The correctness of the information related to sample(s) in the Test Request Form/Customer letterhead/Email is the customer's responsibility. The laboratory reports the said information in the test report and is not liable for the same.

LAB SERVICES FOR:- Food, Water, Milk, Environment, Academic & Industrial Segment.
CIN : U74999TN2017PTC116807 / GST No : 33AAYCS7325R1ZA / PAN No: AAYCS7325R



Shrient Analytical and Research Labs Pvt. Ltd

416/15, DhargasRoad, West Tambaram, Chennai- 600045
Phone Number +91 82208 36377 Email: -info@shrientanalytical.com
www.shrientanalytical.com

TEST REPORT

Report No.	SARL/25/0938	Report Date.	17.03.2025

Customer Name & Address	Rough Stone And Gravel Quarry Of Thiru.P.Elangovan At S.F.Nos.46/1, 46/3, 46/4, 46/5, 46/6, 46/7, 46/8, 46/9, 46/11, 46/12, 47/1, 47/2, 47/4, 47/6(P), 47/7(P), 47/8, 47/9a, 47/9b(P), 47/9c(P), 47/10, 47/11a, 47/11b, 47/11c(P), 47/11d(P), 7/11e(P), 47/11f(P) Of Kalaiyarkarisalkulam Village, Aruppukottai Taluk, Virudhunagar District, Tamil Nadu State
Sample Description	AMBIENT AIR QUALITY
Sampling Procedure	IS – 5182 (Part – 14: 2000 & Part – V: Reaffirmed - 2003), CPCB Guide lines

Sample Location	A1-Project site core zone
Positioned height of Sampler	1.5 M above Ground Level

Customer Reference	By Mail	Sampling Duration	24 hrs
Sample Reference No	SARL/A/CHE-0938	Sample Received on	10.03.2025
Sample Collected by	LABORATORY	Test Commenced on	10.03.2025
Sample Collected on	05.03.2025	Test Completed on	17.03.2025
Temperature	36°C	Relative Humidity	27%
Sample Condition	Fit for Analysis		

S. No.	Parameters	Protocol	Unit	Results	*Limits
1	Particulate Matter less than 10micron size (PM ₁₀)	IS:5182: Part 23:2006	µg/m ³	71.9	100
2	Particulate Matter less than 2.5micron size (PM _{2.5})	IS 5182 (Part 24):2019	µg/m ³	33.4	60
3	Sulphur dioxide (SO ₂)	IS:5182: Part 02:2001	µg/m ³	7.2	80
4	Nitrogen Dioxide (NO ₂)	IS:5182: Part 06:2006	µg/m ³	11.3	80
5	Carbon monoxide (CO)	SARL/IOP/013 (Issue No:01, Issue Date – 01.03.2023)	mg/m ³	BDL (D.L – 1.1)	-

Remarks: Limits: *National Ambient air quality standards from CPCB. BDL- Below detectable limit. DL –Detectable limit

For Shrient Analytical and Research Labs Pvt. Ltd


Verified



END OF THE REPORT


Authorized Signatory
S. BALAMURUGAN
Asst. Technical Manager

Please Contact:

For any Technical Issues&Complaints: technical@shrientanalytical.com

Terms and conditions:

(1) The test items will not be retained for more than 15 days from the date of issue of test report. (2) The results relate only to the items tested (3) The test report shall not be reproduced except in full without the written approval of the laboratory (4) Any use for advertising purposes must be granted in writing. This technical report may only be quoted in full. This report is the result of a single examination of the object in question and is not generally applicable evaluation of the quality of other products in regular production. For further details, please see testing and certification regulation, chapter A-3.4. (5) The correctness of the information related to sample(s) in the Test Request Form/Customer letterhead/Email is the customer's responsibility. The laboratory reports the said information in the test report and is not liable for the same.



Shrient Analytical and Research Labs Pvt. Ltd

416/15, DhargasRoad, West Tambaram, Chennai- 600045
Phone Number +91 82208 36377 Email: -info@shrientanalytical.com
www.shrientanalytical.com

TEST REPORT

Report No.	SARL/25/0939	Report Date.	17.03.2025

Customer Name & Address	Rough Stone And Gravel Quarry Of Thiru.P.Elangovan At S.F.Nos.46/1, 46/3, 46/4, 46/5, 46/6, 46/7, 46/8, 46/9, 46/11, 46/12, 47/1, 47/2, 47/4, 47/6(P), 47/7(P), 47/8, 47/9a, 47/9b(P), 47/9c(P), 47/10, 47/11a, 47/11b, 47/11c(P), 47/11d(P), 7/11e(P), 47/11f(P) Of Kalaiyarkarisalkulam Village, Aruppukottai Taluk, Virudhunagar District, Tamil Nadu State
Sample Description	AMBIENT AIR QUALITY
Sampling Procedure	IS – 5182 (Part – 14: 2000 & Part – V: Reaffirmed - 2003), CPCB Guide lines

Sample Location	A2-Punnamadupalayam village
Positioned height of Sampler	1.5 M above Ground Level

Customer Reference	By Mail	Sampling Duration	24 hrs
Sample Reference No	SARL/A/CHE-0939	Sample Received on	10.03.2025
Sample Collected by	LABORATORY	Test Commenced on	10.03.2025
Sample Collected on	05.03.2025	Test Completed on	17.03.2025
Temperature	34°C	Relative Humidity	28%
Sample Condition	Fit for Analysis		

S. No.	Parameters	Protocol	Unit	Results	*Limits
1	Particulate Matter less than 10micron size (PM ₁₀)	IS:5182: Part 23:2006	µg/m ³	54.0	100
2	Particulate Matter less than 2.5micron size (PM _{2.5})	IS 5182 (Part 24):2019	µg/m ³	25.1	60
3	Sulphur dioxide (SO ₂)	IS:5182: Part 02:2001	µg/m ³	5.4	80
4	Nitrogen Dioxide (NO ₂)	IS:5182: Part 06:2006	µg/m ³	8.0	80
5	Carbon monoxide (CO)	SARL/IOP/013 (Issue No:01, Issue Date – 01.03.2023)	mg/m ³	BDL (D.L – 1.1)	-

Remarks: Limits: *National Ambient air quality standards from CPCB. BDL- Below detectable limit. DL –Detectable limit

For Shrient Analytical and Research Labs Pvt. Ltd

Verified



END OF THE REPORT

Authorized Signatory
S. BALAMURUGAN
Asst. Technical Manager

Please Contact:

For any Technical Issues & Complaints: technical@shrientanalytical.com

Terms and conditions:

(1) The test items will not be retained for more than 15 days from the date of issue of test report. (2) The results relate only to the items tested (3) The test report shall not be reproduced except in full without the written approval of the laboratory (4) Any use for advertising purposes must be granted in writing. This technical report may only be quoted in full. This report is the result of a single examination of the object in question and is not generally applicable evaluation of the quality of other products in regular production. For further details, please see testing and certification regulation, chapter A-3.4. (5) The correctness of the information related to sample(s) in the Test Request Form/Customer letterhead/Email is the customer's responsibility. The laboratory reports the said information in the test report and is not liable for the same.



Shrient Analytical and Research Labs Pvt. Ltd

416/15, DhargasRoad, West Tambaram, Chennai- 600045
Phone Number +91 82208 36377 Email: -info@shrientanalytical.com
www.shrientanalytical.com

TEST REPORT

Report No.	SARL/25/0940	Report Date.	17.03.2025

Customer Name & Address	Rough Stone And Gravel Quarry Of Thiru.P.Elangovan At S.F.Nos.46/1, 46/3, 46/4, 46/5, 46/6, 46/7, 46/8, 46/9, 46/11, 46/12, 47/1, 47/2, 47/4, 47/6(P), 47/7(P), 47/8, 47/9a, 47/9b(P), 47/9c(P), 47/10, 47/11a, 47/11b, 47/11c(P), 47/11d(P), 7/11e(P), 47/11f(P) Of Kalaiyarkarisalkulam Village, Aruppukottai Taluk, Virudhunagar District, Tamil Nadu State
Sample Description	AMBIENT AIR QUALITY
Sampling Procedure	IS – 5182 (Part – 14: 2000 & Part – V: Reaffirmed - 2003), CPCB Guide lines

Sample Location	A3-Near Govt school, Kurumpapatti
Positioned height of Sampler	1.5 M above Ground Level

Customer Reference	By Mail	Sampling Duration	24 hrs
Sample Reference No	SARL/A/CHE-0940	Sample Received on	10.03.2025
Sample Collected by	LABORATORY	Test Commenced on	10.03.2025
Sample Collected on	06.03.2025	Test Completed on	17.03.2025
Temperature	34°C	Relative Humidity	28%
Sample Condition	Fit for Analysis		

S. No.	Parameters	Protocol	Unit	Results	*Limits
1	Particulate Matter less than 10micron size (PM ₁₀)	IS:5182: Part 23:2006	µg/m ³	56.9	100
2	Particulate Matter less than 2.5micron size (PM _{2.5})	IS 5182 (Part 24):2019	µg/m ³	26.6	60
3	Sulphur dioxide (SO ₂)	IS:5182: Part 02:2001	µg/m ³	5.6	80
4	Nitrogen Dioxide (NO ₂)	IS:5182: Part 06:2006	µg/m ³	9.1	80
5	Carbon monoxide (CO)	SARL/IOP/013 (Issue No:01, Issue Date – 01.03.2023)	mg/m ³	BDL (D.L – 1.1)	-

Remarks: Limits: *National Ambient air quality standards from CPCB. BDL- Below detectable limit. DL – Detectable limit

For Shrient Analytical and Research Labs Pvt. Ltd

Verified



END OF THE REPORT

Authorized Signatory
S. BALAMURUGAN
Asst. Technical Manager

Please Contact:

For any Technical Issues & Complaints: technical@shrientanalytical.com

Terms and conditions:

(1) The test items will not be retained for more than 15 days from the date of issue of test report. (2) The results relate only to the items tested (3) The test report shall not be reproduced except in full without the written approval of the laboratory (4) Any use for advertising purposes must be granted in writing. This technical report may only be quoted in full. This report is the result of a single examination of the object in question and is not generally applicable evaluation of the quality of other products in regular production. For further details, please see testing and certification regulation, chapter A-3.4. (5) The correctness of the information related to sample(s) in the Test Request Form/Customer letterhead/Email is the customer's responsibility. The laboratory reports the said information in the test report and is not liable for the same.

LAB SERVICES FOR:- Food, Water, Milk, Environment, Academic & Industrial Segment.
CIN : U74999TN2017PTC116807 / GST No : 33AAYCS7325R1ZA / PAN No: AAYCS7325R



Shrient Analytical and Research Labs Pvt. Ltd

416/15, DhargasRoad, West Tambaram, Chennai- 600045
Phone Number +91 82208 36377 Email: -info@shrientanalytical.com
www.shrientanalytical.com

TEST REPORT

Report No.	SARL/25/0941	Report Date.	17.03.2025

Customer Name & Address	Rough Stone And Gravel Quarry Of Thiru.P.Elangovan At S.F.Nos.46/1, 46/3, 46/4, 46/5, 46/6, 46/7, 46/8, 46/9, 46/11, 46/12, 47/1, 47/2, 47/4, 47/6(P), 47/7(P), 47/8, 47/9a, 47/9b(P), 47/9c(P), 47/10, 47/11a, 47/11b, 47/11c(P), 47/11d(P), 7/11e(P), 47/11f(P) Of Kalaiyarkarisalkulam Village, Aruppukottai Taluk, Virudhunagar District, Tamil Nadu State
Sample Description	AMBIENT AIR QUALITY
Sampling Procedure	IS – 5182 (Part – 14: 2000 & Part – V: Reaffirmed - 2003), CPCB Guide lines

Sample Location	A4-Pudukkanali village
Positioned height of Sampler	1.5 M above Ground Level

Customer Reference	By Mail	Sampling Duration	24 hrs
Sample Reference No	SARL/A/CHE-0941	Sample Received on	10.03.2025
Sample Collected by	LABORATORY	Test Commenced on	10.03.2025
Sample Collected on	06.03.2025	Test Completed on	17.03.2025
Temperature	36°C	Relative Humidity	27%
Sample Condition	Fit for Analysis		

S. No.	Parameters	Protocol	Unit	Results	*Limits
1	Particulate Matter less than 10micron size (PM ₁₀)	IS:5182: Part 23:2006	µg/m ³	60.3	100
2	Particulate Matter less than 2.5micron size (PM _{2.5})	IS 5182 (Part 24):2019	µg/m ³	28.2	60
3	Sulphur dioxide (SO ₂)	IS:5182: Part 02:2001	µg/m ³	5.9	80
4	Nitrogen Dioxide (NO ₂)	IS:5182: Part 06:2006	µg/m ³	8.9	80
5	Carbon monoxide (CO)	SARL/IOP/013 (Issue No:01, Issue Date – 01.03.2023)	mg/m ³	BDL (D.L – 1.1)	-

Remarks: Limits: *National Ambient air quality standards from CPCB. BDL- Below detectable limit. DL –Detectable limit

For Shrient Analytical and Research Labs Pvt. Ltd

Verified



END OF THE REPORT

Authorized Signatory
S. BALAMURUGAN
Asst. Technical Manager

Please Contact:

For any Technical Issues&Complaints: technical@shrientanalytical.com

Terms and conditions:

(1) The test items will not be retained for more than 15 days from the date of issue of test report. (2) The results relate only to the items tested (3) The test report shall not be reproduced except in full without the written approval of the laboratory (4) Any use for advertising purposes must be granted in writing. This technical report may only be quoted in full. This report is the result of a single examination of the object in question and is not generally applicable evaluation of the quality of other products in regular production. For further details, please see testing and certification regulation, chapter A-3.4. (5) The correctness of the information related to sample(s) in the Test Request Form/Customer letterhead/Email is the customer's responsibility. The laboratory reports the said information in the test report and is not liable for the same.



Shrient Analytical and Research Labs Pvt. Ltd

416/15, DhargasRoad, West Tambaram, Chennai- 600045
Phone Number +91 82208 36377 Email: -info@shrientanalytical.com
www.shrientanalytical.com

TEST REPORT

Report No.	SARL/25/0942	Report Date.	17.03.2025

Customer Name & Address	Rough Stone And Gravel Quarry Of Thiru.P.Elangovan At S.F.Nos.46/1, 46/3, 46/4, 46/5, 46/6, 46/7, 46/8, 46/9, 46/11, 46/12, 47/1, 47/2, 47/4, 47/6(P), 47/7(P), 47/8, 47/9a, 47/9b(P), 47/9c(P), 47/10, 47/11a, 47/11b, 47/11c(P), 47/11d(P), 7/11e(P), 47/11f(P) Of Kalaiyarkarisalkulam Village, Aruppukottai Taluk, Virudhunagar District, Tamil Nadu State
Sample Description	AMBIENT AIR QUALITY
Sampling Procedure	IS – 5182 (Part – 14: 2000 & Part – V: Reaffirmed - 2003), CPCB Guide lines

Sample Location	A3-Near Govt school, Kurumpapatti
Positioned height of Sampler	1.5 M above Ground Level

Customer Reference	By Mail	Sampling Duration	24 hrs
Sample Reference No	SARL/A/CHE-0942	Sample Received on	10.03.2025
Sample Collected by	LABORATORY	Test Commenced on	10.03.2025
Sample Collected on	07.03.2025	Test Completed on	17.03.2025
Temperature	36°C	Relative Humidity	27%
Sample Condition	Fit for Analysis		

S. No.	Parameters	Protocol	Unit	Results	*Limits
1	Particulate Matter less than 10micron size (PM ₁₀)	IS:5182: Part 23:2006	µg/m ³	61.1	100
2	Particulate Matter less than 2.5micron size (PM _{2.5})	IS 5182 (Part 24):2019	µg/m ³	28.6	60
3	Sulphur dioxide (SO ₂)	IS:5182: Part 02:2001	µg/m ³	6.2	80
4	Nitrogen Dioxide (NO ₂)	IS:5182: Part 06:2006	µg/m ³	10.2	80
5	Carbon monoxide (CO)	SARL/IOP/013 (Issue No:01, Issue Date – 01.03.2023)	mg/m ³	BDL (D.L – 1.1)	-

Remarks: Limits: *National Ambient air quality standards from CPCB. BDL- Below detectable limit. DL –Detectable limit

For Shrient Analytical and Research Labs Pvt. Ltd

Verified



END OF THE REPORT

Authorized Signatory
S. BALAMURUGAN
Asst. Technical Manager

Please Contact:

For any Technical Issues&Complaints: technical@shrientanalytical.com

Terms and conditions:

(1) The test items will not be retained for more than 15 days from the date of issue of test report. (2) The results relate only to the items tested (3) The test report shall not be reproduced except in full without the written approval of the laboratory (4) Any use for advertising purposes must be granted in writing. This technical report may only be quoted in full. This report is the result of a single examination of the object in question and is not generally applicable evaluation of the quality of other products in regular production. For further details, please see testing and certification regulation, chapter A-3.4. (5) The correctness of the information related to sample(s) in the Test Request Form/Customer letterhead/Email is the customer's responsibility. The laboratory reports the said information in the test report and is not liable for the same.



Shrient Analytical and Research Labs Pvt. Ltd

416/15, DhargasRoad, West Tambaram, Chennai- 600045
Phone Number +91 82208 36377 Email: -info@shrientanalytical.com
www.shrientanalytical.com

TEST REPORT

Report No.	SARL/25/0943	Report Date.	17.03.2025

Customer Name & Address	Rough Stone And Gravel Quarry Of Thiru.P.Elangovan At S.F.Nos.46/1, 46/3, 46/4, 46/5, 46/6, 46/7, 46/8, 46/9, 46/11, 46/12, 47/1, 47/2, 47/4, 47/6(P), 47/7(P), 47/8, 47/9a, 47/9b(P), 47/9c(P), 47/10, 47/11a, 47/11b, 47/11c(P), 47/11d(P), 7/11e(P), 47/11f(P) Of Kalaiyarkarisalkulam Village, Aruppukottai Taluk, Virudhunagar District, Tamil Nadu State
Sample Description	AMBIENT AIR QUALITY
Sampling Procedure	IS – 5182 (Part – 14: 2000 & Part – V: Reaffirmed - 2003), CPCB Guide lines

Sample Location	A4-Pudukkanali village
Positioned height of Sampler	1.5 M above Ground Level

Customer Reference	By Mail	Sampling Duration	24 hrs
Sample Reference No	SARL/A/CHE-0943	Sample Received on	10.03.2025
Sample Collected by	LABORATORY	Test Commenced on	10.03.2025
Sample Collected on	07.03.2025	Test Completed on	17.03.2025
Temperature	36°C	Relative Humidity	28%
Sample Condition	Fit for Analysis		

S. No.	Parameters	Protocol	Unit	Results	*Limits
1	Particulate Matter less than 10micron size (PM ₁₀)	IS:5182: Part 23:2006	µg/m ³	65.1	100
2	Particulate Matter less than 2.5micron size (PM _{2.5})	IS 5182 (Part 24):2019	µg/m ³	30.1	60
3	Sulphur dioxide (SO ₂)	IS:5182: Part 02:2001	µg/m ³	6.5	80
4	Nitrogen Dioxide (NO ₂)	IS:5182: Part 06:2006	µg/m ³	9.8	80
5	Carbon monoxide (CO)	SARL/IOP/013 (Issue No:01, Issue Date – 01.03.2023)	mg/m ³	BDL (D.L – 1.1)	-

Remarks: Limits: *National Ambient air quality standards from CPCB. BDL- Below detectable limit. DL –Detectable limit

For Shrient Analytical and Research Labs Pvt. Ltd


Verified



END OF THE REPORT


Authorized Signatory
S. BALAMURUGAN
Asst. Technical Manager

Please Contact:

For any Technical Issues&Complaints: technical@shrientanalytical.com

Terms and conditions:

(1) The test items will not be retained for more than 15 days from the date of issue of test report. (2) The results relate only to the items tested (3) The test report shall not be reproduced except in full without the written approval of the laboratory (4) Any use for advertising purposes must be granted in writing. This technical report may only be quoted in full. This report is the result of a single examination of the object in question and is not generally applicable evaluation of the quality of other products in regular production. For further details, please see testing and certification regulation, chapter A-3.4. (5) The correctness of the information related to sample(s) in the Test Request Form/Customer letterhead/Email is the customer's responsibility. The laboratory reports the said information in the test report and is not liable for the same.



Shrient Analytical and Research Labs Pvt. Ltd

416/15, DhargasRoad, West Tambaram, Chennai- 600045
Phone Number +91 82208 36377 Email: -info@shrientanalytical.com
www.shrientanalytical.com

TEST REPORT

Report No.	SARL/25/0944	Report Date.	17.03.2025

Customer Name & Address	Rough Stone And Gravel Quarry Of Thiru.P.Elangovan At S.F.Nos.46/1, 46/3, 46/4, 46/5, 46/6, 46/7, 46/8, 46/9, 46/11, 46/12, 47/1, 47/2, 47/4, 47/6(P), 47/7(P), 47/8, 47/9a, 47/9b(P), 47/9c(P), 47/10, 47/11a, 47/11b, 47/11c(P), 47/11d(P), 7/11e(P), 47/11f(P) Of Kalaiyarkarisalkulam Village, Aruppukottai Taluk, Virudhunagar District, Tamil Nadu State
Sample Description	AMBIENT AIR QUALITY
Sampling Procedure	IS – 5182 (Part – 14: 2000 & Part – V: Reaffirmed - 2003), CPCB Guide lines

Sample Location	A5-Pullaiyampalayam village
Positioned height of Sampler	1.5 M above Ground Level

Customer Reference	By Mail	Sampling Duration	24 hrs
Sample Reference No	SARL/A/CHE-0944	Sample Received on	10.03.2025
Sample Collected by	LABORATORY	Test Commenced on	10.03.2025
Sample Collected on	08.03.2025	Test Completed on	17.03.2025
Temperature	36°C	Relative Humidity	26%
Sample Condition	Fit for Analysis		

S. No.	Parameters	Protocol	Unit	Results	*Limits
1	Particulate Matter less than 10micron size (PM ₁₀)	IS:5182: Part 23:2006	µg/m ³	51.9	100
2	Particulate Matter less than 2.5micron size (PM _{2.5})	IS 5182 (Part 24):2019	µg/m ³	23.7	60
3	Sulphur dioxide (SO ₂)	IS:5182: Part 02:2001	µg/m ³	5.8	80
4	Nitrogen Dioxide (NO ₂)	IS:5182: Part 06:2006	µg/m ³	9.2	80
5	Carbon monoxide (CO)	SARL/IOP/013 (Issue No:01, Issue Date – 01.03.2023)	mg/m ³	BDL (D.L – 1.1)	-

Remarks: Limits: *National Ambient air quality standards from CPCB. BDL- Below detectable limit. DL –Detectable limit

For Shrient Analytical and Research Labs Pvt. Ltd


Verified



END OF THE REPORT


Authorized Signatory
S. BALAMURUGAN
Asst. Technical Manager

Please Contact:

For any Technical Issues&Complaints: technical@shrientanalytical.com

Terms and conditions:

(1) The test items will not be retained for more than 15 days from the date of issue of test report. (2) The results relate only to the items tested (3) The test report shall not be reproduced except in full without the written approval of the laboratory (4) Any use for advertising purposes must be granted in writing. This technical report may only be quoted in full. This report is the result of a single examination of the object in question and is not generally applicable evaluation of the quality of other products in regular production. For further details, please see testing and certification regulation, chapter A-3.4. (5) The correctness of the information related to sample(s) in the Test Request Form/Customer letterhead/Email is the customer's responsibility. The laboratory reports the said information in the test report and is not liable for the same.



Shrient Analytical and Research Labs Pvt. Ltd

416/15, DhargasRoad, West Tambaram, Chennai- 600045
Phone Number +91 82208 36377 Email: -info@shrientanalytical.com
www.shrientanalytical.com

TEST REPORT

Report No.	SARL/25/0945	Report Date.	17.03.2025

Customer Name & Address	Rough Stone And Gravel Quarry Of Thiru.P.Elangovan At S.F.Nos.46/1, 46/3, 46/4, 46/5, 46/6, 46/7, 46/8, 46/9, 46/11, 46/12, 47/1, 47/2, 47/4, 47/6(P), 47/7(P), 47/8, 47/9a, 47/9b(P), 47/9c(P), 47/10, 47/11a, 47/11b, 47/11c(P), 47/11d(P), 7/11e(P), 47/11f(P) Of Kalaiyarkarisalkulam Village, Aruppukottai Taluk, Virudhunagar District, Tamil Nadu State
Sample Description	AMBIENT AIR QUALITY
Sampling Procedure	IS – 5182 (Part – 14: 2000 & Part – V: Reaffirmed - 2003), CPCB Guide lines

Sample Location	A6-Pavitrarnadu village
Positioned height of Sampler	1.5 M above Ground Level

Customer Reference	By Mail	Sampling Duration	24 hrs
Sample Reference No	SARL/A/CHE-0945	Sample Received on	10.03.2025
Sample Collected by	LABORATORY	Test Commenced on	10.03.2025
Sample Collected on	08.03.2025	Test Completed on	17.03.2025
Temperature	36°C	Relative Humidity	28%
Sample Condition	Fit for Analysis		

S. No.	Parameters	Protocol	Unit	Results	*Limits
1	Particulate Matter less than 10micron size (PM ₁₀)	IS:5182: Part 23:2006	µg/m ³	51.5	100
2	Particulate Matter less than 2.5micron size (PM _{2.5})	IS 5182 (Part 24):2019	µg/m ³	23.9	60
3	Sulphur dioxide (SO ₂)	IS:5182: Part 02:2001	µg/m ³	5.6	80
4	Nitrogen Dioxide (NO ₂)	IS:5182: Part 06:2006	µg/m ³	8.3	80
5	Carbon monoxide (CO)	SARL/IOP/013 (Issue No:01, Issue Date – 01.03.2023)	mg/m ³	BDL (D.L – 1.1)	-

Remarks: Limits: *National Ambient air quality standards from CPCB. BDL- Below detectable limit. DL –Detectable limit

For Shrient Analytical and Research Labs Pvt. Ltd

Verified



END OF THE REPORT

Authorized Signatory
S. BALAMURUGAN
Asst. Technical Manager

Please Contact:

For any Technical Issues&Complaints: technical@shrientanalytical.com

Terms and conditions:

(1) The test items will not be retained for more than 15 days from the date of issue of test report. (2) The results relate only to the items tested (3) The test report shall not be reproduced except in full without the written approval of the laboratory (4) Any use for advertising purposes must be granted in writing. This technical report may only be quoted in full. This report is the result of a single examination of the object in question and is not generally applicable evaluation of the quality of other products in regular production. For further details, please see testing and certification regulation, chapter A-3.4. (5) The correctness of the information related to sample(s) in the Test Request Form/Customer letterhead/Email is the customer's responsibility. The laboratory reports the said information in the test report and is not liable for the same.

LAB SERVICES FOR:- Food, Water, Milk, Environment, Academic & Industrial Segment.

CIN : U74999TN2017PTC116807 / GST No : 33AAYCS7325R1ZA / PAN No: AAYCS7325R



Shrient Analytical and Research Labs Pvt. Ltd

416/15, DhargasRoad, West Tambaram, Chennai- 600045
Phone Number +91 82208 36377 Email: -info@shrientanalytical.com
www.shrientanalytical.com

TEST REPORT

Report No.	SARL/25/0946	Report Date.	17.03.2025

Customer Name & Address	Rough Stone And Gravel Quarry Of Thiru.P.Elangovan At S.F.Nos.46/1, 46/3, 46/4, 46/5, 46/6, 46/7, 46/8, 46/9, 46/11, 46/12, 47/1, 47/2, 47/4, 47/6(P), 47/7(P), 47/8, 47/9a, 47/9b(P), 47/9c(P), 47/10, 47/11a, 47/11b, 47/11c(P), 47/11d(P), 7/11e(P), 47/11f(P) Of Kalaiyarkarisalkulam Village, Aruppukottai Taluk, Virudhunagar District, Tamil Nadu State
Sample Description	AMBIENT AIR QUALITY
Sampling Procedure	IS – 5182 (Part – 14: 2000 & Part – V: Reaffirmed - 2003), CPCB Guide lines

Sample Location	A5-Pullaiyampalayam village
Positioned height of Sampler	1.5 M above Ground Level

Customer Reference	By Mail	Sampling Duration	24 hrs
Sample Reference No	SARL/A/CHE-0946	Sample Received on	10.03.2025
Sample Collected by	LABORATORY	Test Commenced on	10.03.2025
Sample Collected on	09.03.2025	Test Completed on	17.03.2025
Temperature	35°C	Relative Humidity	32%
Sample Condition	Fit for Analysis		

S. No.	Parameters	Protocol	Unit	Results	*Limits
1	Particulate Matter less than 10micron size (PM ₁₀)	IS:5182: Part 23:2006	µg/m ³	49.1	100
2	Particulate Matter less than 2.5micron size (PM _{2.5})	IS 5182 (Part 24):2019	µg/m ³	22.4	60
3	Sulphur dioxide (SO ₂)	IS:5182: Part 02:2001	µg/m ³	5.5	80
4	Nitrogen Dioxide (NO ₂)	IS:5182: Part 06:2006	µg/m ³	7.9	80
5	Carbon monoxide (CO)	SARL/IOP/013 (Issue No:01, Issue Date – 01.03.2023)	mg/m ³	BDL (D.L – 1.1)	-

Remarks: Limits: *National Ambient air quality standards from CPCB. BDL- Below detectable limit. DL – Detectable limit

For Shrient Analytical and Research Labs Pvt. Ltd

Verified



Authorized Signatory
S. BALAMURUGAN
Asst. Technical Manager

END OF THE REPORT

Please Contact:

For any Technical Issues & Complaints: technical@shrientanalytical.com

Terms and conditions:

(1) The test items will not be retained for more than 15 days from the date of issue of test report. (2) The results relate only to the items tested (3) The test report shall not be reproduced except in full without the written approval of the laboratory (4) Any use for advertising purposes must be granted in writing. This technical report may only be quoted in full. This report is the result of a single examination of the object in question and is not generally applicable evaluation of the quality of other products in regular production. For further details, please see testing and certification regulation, chapter A-3.4. (5) The correctness of the information related to sample(s) in the Test Request Form/Customer letterhead/Email is the customer's responsibility. The laboratory reports the said information in the test report and is not liable for the same.

LAB SERVICES FOR:- Food, Water, Milk, Environment, Academic & Industrial Segment.

CIN : U74999TN2017PTC116807 / GST No : 33AAYCS7325R1ZA / PAN No: AAYCS7325R

Page 11 of 12



Shrient Analytical and Research Labs Pvt. Ltd

416/15, DhargasRoad, West Tambaram, Chennai- 600045
Phone Number +91 82208 36377 Email: -info@shrientanalytical.com
www.shrientanalytical.com

TEST REPORT

Report No.	SARL/25/0947	Report Date.	17.03.2025

Customer Name & Address	Rough Stone And Gravel Quarry Of Thiru.P.Elangovan At S.F.Nos.46/1, 46/3, 46/4, 46/5, 46/6, 46/7, 46/8, 46/9, 46/11, 46/12, 47/1, 47/2, 47/4, 47/6(P), 47/7(P), 47/8, 47/9a, 47/9b(P), 47/9c(P), 47/10, 47/11a, 47/11b, 47/11c(P), 47/11d(P), 7/11e(P), 47/11f(P) Of Kalaiyarkarisalkulam Village, Aruppukottai Taluk, Virudhunagar District, Tamil Nadu State
Sample Description	AMBIENT AIR QUALITY
Sampling Procedure	IS – 5182 (Part – 14: 2000 & Part – V: Reaffirmed - 2003), CPCB Guide lines

Sample Location	A6-Pavitrarnadu village
Positioned height of Sampler	1.5 M above Ground Level

Customer Reference	By Mail	Sampling Duration	24 hrs
Sample Reference No	SARL/A/CHE-0947	Sample Received on	10.03.2025
Sample Collected by	LABORATORY	Test Commenced on	10.03.2025
Sample Collected on	09.03.2025	Test Completed on	17.03.2025
Temperature	35°C	Relative Humidity	32%
Sample Condition	Fit for Analysis		

S. No.	Parameters	Protocol	Unit	Results	*Limits
1	Particulate Matter less than 10micron size (PM ₁₀)	IS:5182: Part 23:2006	µg/m ³	51.5	100
2	Particulate Matter less than 2.5micron size (PM _{2.5})	IS 5182 (Part 24):2019	µg/m ³	23.9	60
3	Sulphur dioxide (SO ₂)	IS:5182: Part 02:2001	µg/m ³	5.6	80
4	Nitrogen Dioxide (NO ₂)	IS:5182: Part 06:2006	µg/m ³	8.3	80
5	Carbon monoxide (CO)	SARL/IOP/013 (Issue No:01, Issue Date – 01.03.2023)	mg/m ³	BDL (D.L – 1.1)	-

Remarks: Limits: *National Ambient air quality standards from CPCB. BDL- Below detectable limit. DL –Detectable limit

For Shrient Analytical and Research Labs Pvt. Ltd

Verified



Authorized Signatory
S. BALAMURUGAN
Asst. Technical Manager

END OF THE REPORT

Please Contact:

For any Technical Issues&Complaints: technical@shrientanalytical.com

Terms and conditions:

(1) The test items will not be retained for more than 15 days from the date of issue of test report. (2) The results relate only to the items tested (3) The test report shall not be reproduced except in full without the written approval of the laboratory (4) Any use for advertising purposes must be granted in writing. This technical report may only be quoted in full. This report is the result of a single examination of the object in question and is not generally applicable evaluation of the quality of other products in regular production. For further details, please see testing and certification regulation, chapter A-3.4. (5) The correctness of the information related to sample(s) in the Test Request Form/Customer letterhead/Email is the customer's responsibility. The laboratory reports the said information in the test report and is not liable for the same.

LAB SERVICES FOR:- Food, Water, Milk, Environment, Academic & Industrial Segment.

CIN : U74999TN2017PTC116807 / GST No : 33AAYCS7325R1ZA / PAN No: AAYCS7325R

Page 12 of 12



Shrient Analytical and Research Labs Pvt. Ltd

416/15, DhargasRoad, West Tambaram, Chennai- 600045
Phone Number +91 82208 36377 Email: -info@shrientanalytical.com
www.shrientanalytical.com

TEST REPORT

Report No.	SARL/25/0984	Report Date.	24.03.2025

Customer Name & Address	Rough Stone And Gravel Quarry Of Thiru.P.Elangovan At S.F.Nos.46/1, 46/3, 46/4, 46/5, 46/6, 46/7, 46/8, 46/9, 46/11, 46/12, 47/1, 47/2, 47/4, 47/6(P), 47/7(P), 47/8, 47/9a, 47/9b(P), 47/9c(P), 47/10, 47/11a, 47/11b, 47/11c(P), 47/11d(P), 7/11e(P), 47/11f(P) Of Kalaiyarkarisalkulam Village, Aruppukottai Taluk, Virudhunagar District, Tamil Nadu State
Sample Description	AMBIENT AIR QUALITY
Sampling Procedure	IS – 5182 (Part – 14: 2000 & Part – V: Reaffirmed - 2003), CPCB Guide lines


Sample Location	A5-Pullaiyampalayam village
Positioned height of Sampler	1.5 M above Ground Level

Customer Reference	By Mail	Sampling Duration	24 hrs
Sample Reference No	SARL/A/CHE-0984	Sample Received on	17.03.2025
Sample Collected by	LABORATORY	Test Commenced on	17.03.2025
Sample Collected on	11.03.2025	Test Completed on	24.03.2025
Temperature	36°C	Relative Humidity	30%
Sample Condition	Fit for Analysis		

S. No.	Parameters	Protocol	Unit	Results	*Limits
1	Particulate Matter less than 10micron size (PM ₁₀)	IS:5182: Part 23:2006	µg/m ³	49.5	100
2	Particulate Matter less than 2.5micron size (PM _{2.5})	IS 5182 (Part 24):2019	µg/m ³	22.6	60
3	Sulphur dioxide (SO ₂)	IS:5182: Part 02:2001	µg/m ³	5.5	80
4	Nitrogen Dioxide (NO ₂)	IS:5182: Part 06:2006	µg/m ³	8.0	80
5	Carbon monoxide (CO)	SARL/IOP/013 (Issue No:01, Issue Date – 01.03.2023)	mg/m ³	BDL (D.L – 1.1)	-

Remarks: Limits: *National Ambient air quality standards from CPCB. BDL- Below detectable limit. DL –Detectable limit

For Shrient Analytical and Research Labs Pvt. Ltd

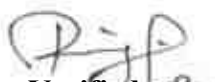
Verified



END OF THE REPORT


Authorized Signatory
S. BALAMURUGAN
Asst. Technical Manager

Please Contact:

For any Technical Issues&Complaints: technical@shrientanalytical.com

Terms and conditions:

(1) The test items will not be retained for more than 15 days from the date of issue of test report. (2) The results relate only to the items tested (3) The test report shall not be reproduced except in full without the written approval of the laboratory (4) Any use for advertising purposes must be granted in writing. This technical report may only be quoted in full. This report is the result of a single examination of the object in question and is not generally applicable evaluation of the quality of other products in regular production. For further details, please see testing and certification regulation, chapter A-3.4. (5) The correctness of the information related to sample(s) in the Test Request Form/Customer letterhead/Email is the customer's responsibility. The laboratory reports the said information in the test report and is not liable for the same.



Shrient Analytical and Research Labs Pvt. Ltd

416/15, DhargasRoad, West Tambaram, Chennai- 600045
Phone Number +91 82208 36377 Email: -info@shrientanalytical.com
www.shrientanalytical.com

TEST REPORT

Report No.	SARL/25/0985	Report Date.	24.03.2025

Customer Name & Address	Rough Stone And Gravel Quarry Of Thiru.P.Elangovan At S.F.Nos.46/1, 46/3, 46/4, 46/5, 46/6, 46/7, 46/8, 46/9, 46/11, 46/12, 47/1, 47/2, 47/4, 47/6(P), 47/7(P), 47/8, 47/9a, 47/9b(P), 47/9c(P), 47/10, 47/11a, 47/11b, 47/11c(P), 47/11d(P), 7/11e(P), 47/11f(P) Of Kalaiyarkarisalkulam Village, Aruppukottai Taluk, Virudhunagar District, Tamil Nadu State
Sample Description	AMBIENT AIR QUALITY
Sampling Procedure	IS – 5182 (Part – 14: 2000 & Part – V: Reaffirmed - 2003), CPCB Guide lines

Sample Location	A6-Pavitrarnadu village
Positioned height of Sampler	1.5 M above Ground Level

Customer Reference	By Mail	Sampling Duration	24 hrs
Sample Reference No	SARL/A/CHE-0985	Sample Received on	17.03.2025
Sample Collected by	LABORATORY	Test Commenced on	17.03.2025
Sample Collected on	11.03.2025	Test Completed on	24.03.2025
Temperature	36°C	Relative Humidity	30%
Sample Condition	Fit for Analysis		

S. No.	Parameters	Protocol	Unit	Results	*Limits
1	Particulate Matter less than 10micron size (PM ₁₀)	IS:5182: Part 23:2006	µg/m ³	50.3	100
2	Particulate Matter less than 2.5micron size (PM _{2.5})	IS 5182 (Part 24):2019	µg/m ³	23.4	60
3	Sulphur dioxide (SO ₂)	IS:5182: Part 02:2001	µg/m ³	5.3	80
4	Nitrogen Dioxide (NO ₂)	IS:5182: Part 06:2006	µg/m ³	8.0	80
5	Carbon monoxide (CO)	SARL/IOP/013 (Issue No:01, Issue Date – 01.03.2023)	mg/m ³	BDL (D.L – 1.1)	-

Remarks: Limits: *National Ambient air quality standards from CPCB. BDL- Below detectable limit. DL – Detectable limit

For Shrient Analytical and Research Labs Pvt. Ltd


Verified




Authorized Signatory
S. BALAMURUGAN
Asst. Technical Manager

END OF THE REPORT

Please Contact:

For any Technical Issues & Complaints: technical@shrientanalytical.com

Terms and conditions:

(1) The test items will not be retained for more than 15 days from the date of issue of test report. (2) The results relate only to the items tested (3) The test report shall not be reproduced except in full without the written approval of the laboratory (4) Any use for advertising purposes must be granted in writing. This technical report may only be quoted in full. This report is the result of a single examination of the object in question and is not generally applicable evaluation of the quality of other products in regular production. For further details, please see testing and certification regulation, chapter A-3.4. (5) The correctness of the information related to sample(s) in the Test Request Form/Customer letterhead/Email is the customer's responsibility. The laboratory reports the said information in the test report and is not liable for the same.

LAB SERVICES FOR:- Food, Water, Milk, Environment, Academic & Industrial Segment.
CIN : U74999TN2017PTC116807 / GST No : 33AAYCS7325R1ZA / PAN No: AAYCS7325R



Shrient Analytical and Research Labs Pvt. Ltd

416/15, DhargasRoad, West Tambaram, Chennai- 600045
Phone Number +91 82208 36377 Email: -info@shrientanalytical.com
www.shrientanalytical.com

TEST REPORT

Report No.	SARL/25/0986	Report Date.	24.03.2025

Customer Name & Address	Rough Stone And Gravel Quarry Of Thiru.P.Elangovan At S.F.Nos.46/1, 46/3, 46/4, 46/5, 46/6, 46/7, 46/8, 46/9, 46/11, 46/12, 47/1, 47/2, 47/4, 47/6(P), 47/7(P), 47/8, 47/9a, 47/9b(P), 47/9c(P), 47/10, 47/11a, 47/11b, 47/11c(P), 47/11d(P), 7/11e(P), 47/11f(P) Of Kalaiyarkarisalkulam Village, Aruppukottai Taluk, Virudhunagar District, Tamil Nadu State
Sample Description	AMBIENT AIR QUALITY
Sampling Procedure	IS – 5182 (Part – 14: 2000 & Part – V: Reaffirmed - 2003), CPCB Guide lines

Sample Location	A5-Pullaiyampalayam village
Positioned height of Sampler	1.5 M above Ground Level

Customer Reference	By Mail	Sampling Duration	24 hrs
Sample Reference No	SARL/A/CHE-0986	Sample Received on	17.03.2025
Sample Collected by	LABORATORY	Test Commenced on	17.03.2025
Sample Collected on	12.03.2025	Test Completed on	24.03.2025
Temperature	36°C	Relative Humidity	30%
Sample Condition	Fit for Analysis		

S. No.	Parameters	Protocol	Unit	Results	*Limits
1	Particulate Matter less than 10micron size (PM ₁₀)	IS:5182: Part 23:2006	µg/m ³	44.3	100
2	Particulate Matter less than 2.5micron size (PM _{2.5})	IS 5182 (Part 24):2019	µg/m ³	20.2	60
3	Sulphur dioxide (SO ₂)	IS:5182: Part 02:2001	µg/m ³	4.7	80
4	Nitrogen Dioxide (NO ₂)	IS:5182: Part 06:2006	µg/m ³	6.8	80
5	Carbon monoxide (CO)	SARL/IOP/013 (Issue No:01, Issue Date – 01.03.2023)	mg/m ³	BDL (D.L – 1.1)	-

Remarks: Limits: *National Ambient air quality standards from CPCB. BDL- Below detectable limit. DL – Detectable limit

For Shrient Analytical and Research Labs Pvt. Ltd

Verified



Authorized Signatory

S. BALAMURUGAN
Asst. Technical Manager

END OF THE REPORT

Please Contact:

For any Technical Issues & Complaints: technical@shrientanalytical.com

Terms and conditions:

(1) The test items will not be retained for more than 15 days from the date of issue of test report. (2) The results relate only to the items tested (3) The test report shall not be reproduced except in full without the written approval of the laboratory (4) Any use for advertising purposes must be granted in writing. This technical report may only be quoted in full. This report is the result of a single examination of the object in question and is not generally applicable evaluation of the quality of other products in regular production. For further details, please see testing and certification regulation, chapter A-3.4. (5) The correctness of the information related to sample(s) in the Test Request Form/Customer letterhead/Email is the customer's responsibility. The laboratory reports the said information in the test report and is not liable for the same.

LAB SERVICES FOR:- Food, Water, Milk, Environment, Academic & Industrial Segment.
CIN : U74999TN2017PTC116807 / GST No : 33AAYCS7325R1ZA / PAN No: AAYCS7325R



Shrient Analytical and Research Labs Pvt. Ltd

416/15, DhargasRoad, West Tambaram, Chennai- 600045
Phone Number +91 82208 36377 Email: -info@shrientanalytical.com
www.shrientanalytical.com

TEST REPORT

Report No.	SARL/25/0987	Report Date.	24.03.2025

Customer Name & Address	Rough Stone And Gravel Quarry Of Thiru.P.Elangovan At S.F.Nos.46/1, 46/3, 46/4, 46/5, 46/6, 46/7, 46/8, 46/9, 46/11, 46/12, 47/1, 47/2, 47/4, 47/6(P), 47/7(P), 47/8, 47/9a, 47/9b(P), 47/9c(P), 47/10, 47/11a, 47/11b, 47/11c(P), 47/11d(P), 7/11e(P), 47/11f(P) Of Kalaiyarkarisalkulam Village, Aruppukottai Taluk, Virudhunagar District, Tamil Nadu State
Sample Description	AMBIENT AIR QUALITY
Sampling Procedure	IS – 5182 (Part – 14: 2000 & Part – V: Reaffirmed - 2003), CPCB Guide lines

Sample Location	A6-Pavitrarnadu village
Positioned height of Sampler	1.5 M above Ground Level

Customer Reference	By Mail	Sampling Duration	24 hrs
Sample Reference No	SARL/A/CHE-0987	Sample Received on	17.03.2025
Sample Collected by	LABORATORY	Test Commenced on	17.03.2025
Sample Collected on	12.03.2025	Test Completed on	24.03.2025
Temperature	37°C	Relative Humidity	21%
Sample Condition	Fit for Analysis		

S. No.	Parameters	Protocol	Unit	Results	*Limits
1	Particulate Matter less than 10micron size (PM ₁₀)	IS:5182: Part 23:2006	µg/m ³	52.7	100
2	Particulate Matter less than 2.5micron size (PM _{2.5})	IS 5182 (Part 24):2019	µg/m ³	24.5	60
3	Sulphur dioxide (SO ₂)	IS:5182: Part 02:2001	µg/m ³	5.9	80
4	Nitrogen Dioxide (NO ₂)	IS:5182: Part 06:2006	µg/m ³	8.6	80
5	Carbon monoxide (CO)	SARL/IOP/013 (Issue No:01, Issue Date – 01.03.2023)	mg/m ³	BDL (D.L – 1.1)	-

Remarks: Limits: *National Ambient air quality standards from CPCB. BDL- Below detectable limit. DL –Detectable limit

For Shrient Analytical and Research Labs Pvt. Ltd

Verified



Authorized Signatory
S. BALAMURUGAN
Asst. Technical Manager

END OF THE REPORT

Please Contact:

For any Technical Issues&Complaints: technical@shrientanalytical.com

Terms and conditions:

(1) The test items will not be retained for more than 15 days from the date of issue of test report. (2) The results relate only to the items tested (3) The test report shall not be reproduced except in full without the written approval of the laboratory (4) Any use for advertising purposes must be granted in writing. This technical report may only be quoted in full. This report is the result of a single examination of the object in question and is not generally applicable evaluation of the quality of other products in regular production. For further details, please see testing and certification regulation, chapter A-3.4. (5) The correctness of the information related to sample(s) in the Test Request Form/Customer letterhead/Email is the customer's responsibility. The laboratory reports the said information in the test report and is not liable for the same.

LAB SERVICES FOR:- Food, Water, Milk, Environment, Academic & Industrial Segment.

CIN : U74999TN2017PTC116807 / GST No : 33AAYCS7325R1ZA / PAN No: AAYCS7325R



Shrient Analytical and Research Labs Pvt. Ltd

416/15, DhargasRoad, West Tambaram, Chennai- 600045
Phone Number +91 82208 36377 Email: -info@shrientanalytical.com
www.shrientanalytical.com

TEST REPORT

Report No.	SARL/25/0988	Report Date.	24.03.2025

Customer Name & Address	Rough Stone And Gravel Quarry Of Thiru.P.Elangovan At S.F.Nos.46/1, 46/3, 46/4, 46/5, 46/6, 46/7, 46/8, 46/9, 46/11, 46/12, 47/1, 47/2, 47/4, 47/6(P), 47/7(P), 47/8, 47/9a, 47/9b(P), 47/9c(P), 47/10, 47/11a, 47/11b, 47/11c(P), 47/11d(P), 7/11e(P), 47/11f(P) Of Kalaiyarkarisalkulam Village, Aruppukottai Taluk, Virudhunagar District, Tamil Nadu State
Sample Description	AMBIENT AIR QUALITY
Sampling Procedure	IS – 5182 (Part – 14: 2000 & Part – V: Reaffirmed - 2003), CPCB Guide lines

Sample Location	A3-Near Govt school, Kurumpapatti
Positioned height of Sampler	1.5 M above Ground Level

Customer Reference	By Mail	Sampling Duration	24 hrs
Sample Reference No	SARL/A/CHE-0988	Sample Received on	17.03.2025
Sample Collected by	LABORATORY	Test Commenced on	17.03.2025
Sample Collected on	13.03.2025	Test Completed on	24.03.2025
Temperature	37°C	Relative Humidity	23%
Sample Condition	Fit for Analysis		

S. No.	Parameters	Protocol	Unit	Results	*Limits
1	Particulate Matter less than 10micron size (PM ₁₀)	IS:5182: Part 23:2006	µg/m ³	66.2	100
2	Particulate Matter less than 2.5micron size (PM _{2.5})	IS 5182 (Part 24):2019	µg/m ³	30.9	60
3	Sulphur dioxide (SO ₂)	IS:5182: Part 02:2001	µg/m ³	6.9	80
4	Nitrogen Dioxide (NO ₂)	IS:5182: Part 06:2006	µg/m ³	11.6	80
5	Carbon monoxide (CO)	SARL/IOP/013 (Issue No:01, Issue Date – 01.03.2023)	mg/m ³	BDL (D.L – 1.1)	-

Remarks: Limits: *National Ambient air quality standards from CPCB. BDL- Below detectable limit. DL –Detectable limit

For Shrient Analytical and Research Labs Pvt. Ltd

Verified



END OF THE REPORT

Authorized Signatory
S. BALAMURUGAN
Asst. Technical Manager

Please Contact:

For any Technical Issues&Complaints: technical@shrientanalytical.com

Terms and conditions:

(1) The test items will not be retained for more than 15 days from the date of issue of test report. (2) The results relate only to the items tested (3) The test report shall not be reproduced except in full without the written approval of the laboratory (4) Any use for advertising purposes must be granted in writing. This technical report may only be quoted in full. This report is the result of a single examination of the object in question and is not generally applicable evaluation of the quality of other products in regular production. For further details, please see testing and certification regulation, chapter A-3.4. (5) The correctness of the information related to sample(s) in the Test Request Form/Customer letterhead/Email is the customer's responsibility. The laboratory reports the said information in the test report and is not liable for the same.



Shrient Analytical and Research Labs Pvt. Ltd

416/15, DhargasRoad, West Tambaram, Chennai- 600045
Phone Number +91 82208 36377 Email: -info@shrientanalytical.com
www.shrientanalytical.com

TEST REPORT

Report No.	SARL/25/0989	Report Date.	24.03.2025

Customer Name & Address	Rough Stone And Gravel Quarry Of Thiru.P.Elangovan At S.F.Nos.46/1, 46/3, 46/4, 46/5, 46/6, 46/7, 46/8, 46/9, 46/11, 46/12, 47/1, 47/2, 47/4, 47/6(P), 47/7(P), 47/8, 47/9a, 47/9b(P), 47/9c(P), 47/10, 47/11a, 47/11b, 47/11c(P), 47/11d(P), 7/11e(P), 47/11f(P) Of Kalaiyarkarisalkulam Village, Aruppukottai Taluk, Virudhunagar District, Tamil Nadu State
Sample Description	AMBIENT AIR QUALITY
Sampling Procedure	IS – 5182 (Part – 14: 2000 & Part – V: Reaffirmed - 2003), CPCB Guide lines

Sample Location	A4-Pudukkanali village
Positioned height of Sampler	1.5 M above Ground Level

Customer Reference	By Mail	Sampling Duration	24 hrs
Sample Reference No	SARL/A/CHE-0989	Sample Received on	17.03.2025
Sample Collected by	LABORATORY	Test Commenced on	17.03.2025
Sample Collected on	13.03.2025	Test Completed on	24.03.2025
Temperature	37°C	Relative Humidity	23%
Sample Condition	Fit for Analysis		

S. No.	Parameters	Protocol	Unit	Results	*Limits
1	Particulate Matter less than 10micron size (PM ₁₀)	IS:5182: Part 23:2006	µg/m ³	53.9	100
2	Particulate Matter less than 2.5micron size (PM _{2.5})	IS 5182 (Part 24):2019	µg/m ³	25.2	60
3	Sulphur dioxide (SO ₂)	IS:5182: Part 02:2001	µg/m ³	5.1	80
4	Nitrogen Dioxide (NO ₂)	IS:5182: Part 06:2006	µg/m ³	7.9	80
5	Carbon monoxide (CO)	SARL/IOP/013 (Issue No:01, Issue Date – 01.03.2023)	mg/m ³	BDL (D.L – 1.1)	-

Remarks: Limits: *National Ambient air quality standards from CPCB. BDL- Below detectable limit. DL – Detectable limit

For Shrient Analytical and Research Labs Pvt. Ltd

Verified



Authorized Signatory
S. BALAMURUGAN
Asst. Technical Manager

END OF THE REPORT

Please Contact:

For any Technical Issues & Complaints: technical@shrientanalytical.com

Terms and conditions:

(1) The test items will not be retained for more than 15 days from the date of issue of test report. (2) The results relate only to the items tested (3) The test report shall not be reproduced except in full without the written approval of the laboratory (4) Any use for advertising purposes must be granted in writing. This technical report may only be quoted in full. This report is the result of a single examination of the object in question and is not generally applicable evaluation of the quality of other products in regular production. For further details, please see testing and certification regulation, chapter A-3.4. (5) The correctness of the information related to sample(s) in the Test Request Form/Customer letterhead/Email is the customer's responsibility. The laboratory reports the said information in the test report and is not liable for the same.

LAB SERVICES FOR:- Food, Water, Milk, Environment, Academic & Industrial Segment.
CIN : U74999TN2017PTC116807 / GST No : 33AAYCS7325R1ZA / PAN No: AAYCS7325R



Shrient Analytical and Research Labs Pvt. Ltd

416/15, DhargasRoad, West Tambaram, Chennai- 600045
Phone Number +91 82208 36377 Email: -info@shrientanalytical.com
www.shrientanalytical.com

TEST REPORT

Report No.	SARL/25/0990	Report Date.	24.03.2025

Customer Name & Address	Rough Stone And Gravel Quarry Of Thiru.P.Elangovan At S.F.Nos.46/1, 46/3, 46/4, 46/5, 46/6, 46/7, 46/8, 46/9, 46/11, 46/12, 47/1, 47/2, 47/4, 47/6(P), 47/7(P), 47/8, 47/9a, 47/9b(P), 47/9c(P), 47/10, 47/11a, 47/11b, 47/11c(P), 47/11d(P), 7/11e(P), 47/11f(P) Of Kalaiyarkarisalkulam Village, Aruppukottai Taluk, Virudhunagar District, Tamil Nadu State
Sample Description	AMBIENT AIR QUALITY
Sampling Procedure	IS – 5182 (Part – 14: 2000 & Part – V: Reaffirmed - 2003), CPCB Guide lines

Sample Location	A3-Near Govt school, Kurumpapatti
Positioned height of Sampler	1.5 M above Ground Level

Customer Reference	By Mail	Sampling Duration	24 hrs
Sample Reference No	SARL/A/CHE-0990	Sample Received on	17.03.2025
Sample Collected by	LABORATORY	Test Commenced on	17.03.2025
Sample Collected on	14.03.2025	Test Completed on	24.03.2025
Temperature	36°C	Relative Humidity	30%
Sample Condition	Fit for Analysis		

S. No.	Parameters	Protocol	Unit	Results	*Limits
1	Particulate Matter less than 10micron size (PM ₁₀)	IS:5182: Part 23:2006	µg/m ³	62.5	100
2	Particulate Matter less than 2.5micron size (PM _{2.5})	IS 5182 (Part 24):2019	µg/m ³	29.3	60
3	Sulphur dioxide (SO ₂)	IS:5182: Part 02:2001	µg/m ³	6.4	80
4	Nitrogen Dioxide (NO ₂)	IS:5182: Part 06:2006	µg/m ³	10.6	80
5	Carbon monoxide (CO)	SARL/IOP/013 (Issue No:01, Issue Date – 01.03.2023)	mg/m ³	BDL (D.L – 1.1)	-

Remarks: Limits: *National Ambient air quality standards from CPCB. BDL- Below detectable limit. DL –Detectable limit

For Shrient Analytical and Research Labs Pvt. Ltd

Verified



END OF THE REPORT

Authorized Signatory
S. BALAMURUGAN
Asst. Technical Manager

Please Contact:

For any Technical Issues&Complaints: technical@shrientanalytical.com

Terms and conditions:

(1) The test items will not be retained for more than 15 days from the date of issue of test report. (2) The results relate only to the items tested (3) The test report shall not be reproduced except in full without the written approval of the laboratory (4) Any use for advertising purposes must be granted in writing. This technical report may only be quoted in full. This report is the result of a single examination of the object in question and is not generally applicable evaluation of the quality of other products in regular production. For further details, please see testing and certification regulation, chapter A-3.4. (5) The correctness of the information related to sample(s) in the Test Request Form/Customer letterhead/Email is the customer's responsibility. The laboratory reports the said information in the test report and is not liable for the same.

LAB SERVICES FOR:- Food, Water, Milk, Environment, Academic & Industrial Segment.
CIN : U74999TN2017PTC116807 / GST No : 33AAYCS7325R1ZA / PAN No: AAYCS7325R

Page 7 of 12



Shrient Analytical and Research Labs Pvt. Ltd

416/15, DhargasRoad, West Tambaram, Chennai- 600045
Phone Number +91 82208 36377 Email: -info@shrientanalytical.com
www.shrientanalytical.com

TEST REPORT

Report No.	SARL/25/0991	Report Date.	24.03.2025

Customer Name & Address	Rough Stone And Gravel Quarry Of Thiru.P.Elangovan At S.F.Nos.46/1, 46/3, 46/4, 46/5, 46/6, 46/7, 46/8, 46/9, 46/11, 46/12, 47/1, 47/2, 47/4, 47/6(P), 47/7(P), 47/8, 47/9a, 47/9b(P), 47/9c(P), 47/10, 47/11a, 47/11b, 47/11c(P), 47/11d(P), 7/11e(P), 47/11f(P) Of Kalaiyarkarisalkulam Village, Aruppukottai Taluk, Virudhunagar District, Tamil Nadu State
Sample Description	AMBIENT AIR QUALITY
Sampling Procedure	IS – 5182 (Part – 14: 2000 & Part – V: Reaffirmed - 2003), CPCB Guide lines


Sample Location	A4-Pudukkanali village
Positioned height of Sampler	1.5 M above Ground Level

Customer Reference	By Mail	Sampling Duration	24 hrs
Sample Reference No	SARL/A/CHE-0991	Sample Received on	17.03.2025
Sample Collected by	LABORATORY	Test Commenced on	17.03.2025
Sample Collected on	14.03.2025	Test Completed on	24.03.2025
Temperature	36°C	Relative Humidity	30%
Sample Condition	Fit for Analysis		

S. No.	Parameters	Protocol	Unit	Results	*Limits
1	Particulate Matter less than 10micron size (PM ₁₀)	IS:5182: Part 23:2006	µg/m ³	58.7	100
2	Particulate Matter less than 2.5micron size (PM _{2.5})	IS 5182 (Part 24):2019	µg/m ³	27.1	60
3	Sulphur dioxide (SO ₂)	IS:5182: Part 02:2001	µg/m ³	5.7	80
4	Nitrogen Dioxide (NO ₂)	IS:5182: Part 06:2006	µg/m ³	8.5	80
5	Carbon monoxide (CO)	SARL/IOP/013 (Issue No:01, Issue Date – 01.03.2023)	mg/m ³	BDL (D.L – 1.1)	-

Remarks: Limits: *National Ambient air quality standards from CPCB. BDL- Below detectable limit. DL – Detectable limit

For Shrient Analytical and Research Labs Pvt. Ltd

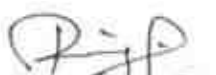
Verified




Authorized Signatory
S. BALAMURUGAN
Asst. Technical Manager

END OF THE REPORT

Please Contact:

For any Technical Issues & Complaints: technical@shrientanalytical.com

Terms and conditions:

(1) The test items will not be retained for more than 15 days from the date of issue of test report. (2) The results relate only to the items tested (3) The test report shall not be reproduced except in full without the written approval of the laboratory (4) Any use for advertising purposes must be granted in writing. This technical report may only be quoted in full. This report is the result of a single examination of the object in question and is not generally applicable evaluation of the quality of other products in regular production. For further details, please see testing and certification regulation, chapter A-3.4. (5) The correctness of the information related to sample(s) in the Test Request Form/Customer letterhead/Email is the customer's responsibility. The laboratory reports the said information in the test report and is not liable for the same.

LAB SERVICES FOR:- Food, Water, Milk, Environment, Academic & Industrial Segment.
CIN : U74999TN2017PTC116807 / GST No : 33AAYCS7325R1ZA / PAN No: AAYCS7325R

Shrient Analytical and Research Labs Pvt. Ltd

416/15, DhargasRoad, West Tambaram, Chennai- 600045
Phone Number +91 82208 36377 Email: -info@shrientanalytical.com
www.shrientanalytical.com

TEST REPORT

Report No.	SARL/25/0992	Report Date.	24.03.2025

Customer Name & Address	Rough Stone And Gravel Quarry Of Thiru.P.Elangovan At S.F.Nos.46/1, 46/3, 46/4, 46/5, 46/6, 46/7, 46/8, 46/9, 46/11, 46/12, 47/1, 47/2, 47/4, 47/6(P), 47/7(P), 47/8, 47/9a, 47/9b(P), 47/9c(P), 47/10, 47/11a, 47/11b, 47/11c(P), 47/11d(P), 7/11e(P), 47/11f(P) Of Kalaiyarkarisalkulam Village, Aruppukottai Taluk, Virudhunagar District, Tamil Nadu State
Sample Description	AMBIENT AIR QUALITY
Sampling Procedure	IS – 5182 (Part – 14: 2000 & Part – V: Reaffirmed - 2003), CPCB Guide lines

Sample Location	A1-Project site core zone
Positioned height of Sampler	1.5 M above Ground Level

Customer Reference	By Mail	Sampling Duration	24 hrs
Sample Reference No	SARL/A/CHE-0992	Sample Received on	17.03.2025
Sample Collected by	LABORATORY	Test Commenced on	17.03.2025
Sample Collected on	15.03.2025	Test Completed on	24.03.2025
Temperature	36°C	Relative Humidity	30%
Sample Condition	Fit for Analysis		

S. No.	Parameters	Protocol	Unit	Results	*Limits
1	Particulate Matter less than 10micron size (PM ₁₀)	IS:5182: Part 23:2006	µg/m ³	62.3	100
2	Particulate Matter less than 2.5micron size (PM _{2.5})	IS 5182 (Part 24):2019	µg/m ³	29.2	60
3	Sulphur dioxide (SO ₂)	IS:5182: Part 02:2001	µg/m ³	6.1	80
4	Nitrogen Dioxide (NO ₂)	IS:5182: Part 06:2006	µg/m ³	9.3	80
5	Carbon monoxide (CO)	SARL/IOP/013 (Issue No:01, Issue Date – 01.03.2023)	mg/m ³	BDL (D.L – 1.1)	-

Remarks: Limits: *National Ambient air quality standards from CPCB. BDL- Below detectable limit. DL –Detectable limit

For Shrient Analytical and Research Labs Pvt. Ltd


Verified




Authorized Signatory
S. BALAMURUGAN
Asst. Technical Manager

END OF THE REPORT

Please Contact:

For any Technical Issues&Complaints: technical@shrientanalytical.com

Terms and conditions:

(1) The test items will not be retained for more than 15 days from the date of issue of test report. (2) The results relate only to the items tested (3) The test report shall not be reproduced except in full without the written approval of the laboratory (4) Any use for advertising purposes must be granted in writing. This technical report may only be quoted in full. This report is the result of a single examination of the object in question and is not generally applicable evaluation of the quality of other products in regular production. For further details, please see testing and certification regulation, chapter A-3.4. (5) The correctness of the information related to sample(s) in the Test Request Form/Customer letterhead/Email is the customer's responsibility. The laboratory reports the said information in the test report and is not liable for the same.



Shrient Analytical and Research Labs Pvt. Ltd

416/15, DhargasRoad, West Tambaram, Chennai- 600045
Phone Number +91 82208 36377 Email: -info@shrientanalytical.com
www.shrientanalytical.com

TEST REPORT

Report No.	SARL/25/00993	Report Date.	24.03.2025

Customer Name & Address	Rough Stone And Gravel Quarry Of Thiru.P.Elangovan At S.F.Nos.46/1, 46/3, 46/4, 46/5, 46/6, 46/7, 46/8, 46/9, 46/11, 46/12, 47/1, 47/2, 47/4, 47/6(P), 47/7(P), 47/8, 47/9a, 47/9b(P), 47/9c(P), 47/10, 47/11a, 47/11b, 47/11c(P), 47/11d(P), 7/11e(P), 47/11f(P) Of Kalaiyarkarisalkulam Village, Aruppukottai Taluk, Virudhunagar District, Tamil Nadu State
Sample Description	AMBIENT AIR QUALITY
Sampling Procedure	IS – 5182 (Part – 14: 2000 & Part – V: Reaffirmed - 2003), CPCB Guide lines


Sample Location	A2-Punnamadupalayam village
Positioned height of Sampler	1.5 M above Ground Level

Customer Reference	By Mail	Sampling Duration	24 hrs
Sample Reference No	SARL/A/CHE-0993	Sample Received on	17.03.2025
Sample Collected by	LABORATORY	Test Commenced on	17.03.2025
Sample Collected on	15.03.2025	Test Completed on	24.03.2025
Temperature	35°C	Relative Humidity	30%
Sample Condition	Fit for Analysis		

S. No.	Parameters	Protocol	Unit	Results	*Limits
1	Particulate Matter less than 10micron size (PM ₁₀)	IS:5182: Part 23:2006	µg/m ³	50.4	100
2	Particulate Matter less than 2.5micron size (PM _{2.5})	IS 5182 (Part 24):2019	µg/m ³	23.4	60
3	Sulphur dioxide (SO ₂)	IS:5182: Part 02:2001	µg/m ³	4.8	80
4	Nitrogen Dioxide (NO ₂)	IS:5182: Part 06:2006	µg/m ³	7.3	80
5	Carbon monoxide (CO)	SARL/IOP/013 (Issue No:01, Issue Date – 01.03.2023)	mg/m ³	BDL (D.L – 1.1)	-

Remarks: Limits: *National Ambient air quality standards from CPCB. BDL- Below detectable limit. DL –Detectable limit

For Shrient Analytical and Research Labs Pvt. Ltd

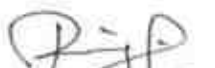
Verified



END OF THE REPORT


Authorized Signatory
S. BALAMURUGAN
Asst. Technical Manager

Please Contact:

For any Technical Issues&Complaints: technical@shrientanalytical.com

Terms and conditions:

(1) The test items will not be retained for more than 15 days from the date of issue of test report. (2) The results relate only to the items tested (3) The test report shall not be reproduced except in full without the written approval of the laboratory (4) Any use for advertising purposes must be granted in writing. This technical report may only be quoted in full. This report is the result of a single examination of the object in question and is not generally applicable evaluation of the quality of other products in regular production. For further details, please see testing and certification regulation, chapter A-3.4. (5) The correctness of the information related to sample(s) in the Test Request Form/Customer letterhead/Email is the customer's responsibility. The laboratory reports the said information in the test report and is not liable for the same.

LAB SERVICES FOR:- Food, Water, Milk, Environment, Academic & Industrial Segment.
CIN : U74999TN2017PTC116807 / GST No : 33AAYCS7325R1ZA / PAN No: AAYCS7325R



Shrient Analytical and Research Labs Pvt. Ltd

416/15, DhargasRoad, West Tambaram, Chennai- 600045
Phone Number +91 82208 36377 Email: -info@shrientanalytical.com
www.shrientanalytical.com

TEST REPORT

Report No.	SARL/25/0994	Report Date.	24.03.2025

Customer Name & Address	Rough Stone And Gravel Quarry Of Thiru.P.Elangovan At S.F.Nos.46/1, 46/3, 46/4, 46/5, 46/6, 46/7, 46/8, 46/9, 46/11, 46/12, 47/1, 47/2, 47/4, 47/6(P), 47/7(P), 47/8, 47/9a, 47/9b(P), 47/9c(P), 47/10, 47/11a, 47/11b, 47/11c(P), 47/11d(P), 7/11e(P), 47/11f(P) Of Kalaiyarkarisalkulam Village, Aruppukottai Taluk, Virudhunagar District, Tamil Nadu State
Sample Description	AMBIENT AIR QUALITY
Sampling Procedure	IS – 5182 (Part – 14: 2000 & Part – V: Reaffirmed - 2003), CPCB Guide lines

Sample Location	A1-Project site core zone
Positioned height of Sampler	1.5 M above Ground Level

Customer Reference	By Mail	Sampling Duration	24 hrs
Sample Reference No	SARL/A/CHE-0994	Sample Received on	17.03.2025
Sample Collected by	LABORATORY	Test Commenced on	17.03.2025
Sample Collected on	16.03.2025	Test Completed on	24.03.2025
Temperature	35°C	Relative Humidity	30%
Sample Condition	Fit for Analysis		

S. No.	Parameters	Protocol	Unit	Results	*Limits
1	Particulate Matter less than 10micron size (PM ₁₀)	IS:5182: Part 23:2006	µg/m ³	68.7	100
2	Particulate Matter less than 2.5micron size (PM _{2.5})	IS 5182 (Part 24):2019	µg/m ³	31.9	60
3	Sulphur dioxide (SO ₂)	IS:5182: Part 02:2001	µg/m ³	6.8	80
4	Nitrogen Dioxide (NO ₂)	IS:5182: Part 06:2006	µg/m ³	10.2	80
5	Carbon monoxide (CO)	SARL/IOP/013 (Issue No:01, Issue Date – 01.03.2023)	mg/m ³	BDL (D.L – 1.1)	-

Remarks: Limits: *National Ambient air quality standards from CPCB. BDL- Below detectable limit. DL –Detectable limit

For Shrient Analytical and Research Labs Pvt. Ltd

Verified



END OF THE REPORT

Authorized Signatory
S. BALAMURUGAN
Asst. Technical Manager

Please Contact:

For any Technical Issues&Complaints: technical@shrientanalytical.com

Terms and conditions:

(1) The test items will not be retained for more than 15 days from the date of issue of test report. (2) The results relate only to the items tested (3) The test report shall not be reproduced except in full without the written approval of the laboratory (4) Any use for advertising purposes must be granted in writing. This technical report may only be quoted in full. This report is the result of a single examination of the object in question and is not generally applicable evaluation of the quality of other products in regular production. For further details, please see testing and certification regulation, chapter A-3.4. (5) The correctness of the information related to sample(s) in the Test Request Form/Customer letterhead/Email is the customer's responsibility. The laboratory reports the said information in the test report and is not liable for the same.



Shrient Analytical and Research Labs Pvt. Ltd

416/15, DhargasRoad, West Tambaram, Chennai- 600045
Phone Number +91 82208 36377 Email: -info@shrientanalytical.com
www.shrientanalytical.com

TEST REPORT

Report No.	SARL/25/0995	Report Date.	24.03.2025

Customer Name & Address	Rough Stone And Gravel Quarry Of Thiru.P.Elangovan At S.F.Nos.46/1, 46/3, 46/4, 46/5, 46/6, 46/7, 46/8, 46/9, 46/11, 46/12, 47/1, 47/2, 47/4, 47/6(P), 47/7(P), 47/8, 47/9a, 47/9b(P), 47/9c(P), 47/10, 47/11a, 47/11b, 47/11c(P), 47/11d(P), 7/11e(P), 47/11f(P) Of Kalaiyarkarisalkulam Village, Aruppukottai Taluk, Virudhunagar District, Tamil Nadu State
Sample Description	AMBIENT AIR QUALITY
Sampling Procedure	IS – 5182 (Part – 14: 2000 & Part – V: Reaffirmed - 2003), CPCB Guide lines


Sample Location	A2-Punnamadupalayam village
Positioned height of Sampler	1.5 M above Ground Level

Customer Reference	By Mail	Sampling Duration	24 hrs
Sample Reference No	SARL/A/CHE-0995	Sample Received on	17.03.2025
Sample Collected by	LABORATORY	Test Commenced on	17.03.2025
Sample Collected on	16.03.2025	Test Completed on	24.03.2025
Temperature	35°C	Relative Humidity	30%
Sample Condition	Fit for Analysis		

S. No.	Parameters	Protocol	Unit	Results	*Limits
1	Particulate Matter less than 10micron size (PM ₁₀)	IS:5182: Part 23:2006	µg/m ³	53.4	100
2	Particulate Matter less than 2.5micron size (PM _{2.5})	IS 5182 (Part 24):2019	µg/m ³	24.8	60
3	Sulphur dioxide (SO ₂)	IS:5182: Part 02:2001	µg/m ³	5.3	80
4	Nitrogen Dioxide (NO ₂)	IS:5182: Part 06:2006	µg/m ³	7.9	80
5	Carbon monoxide (CO)	SARL/IOP/013 (Issue No:01, Issue Date – 01.03.2023)	mg/m ³	BDL (D.L – 1.1)	-

Remarks: Limits: *National Ambient air quality standards from CPCB. BDL- Below detectable limit. DL – Detectable limit

For Shrient Analytical and Research Labs Pvt. Ltd

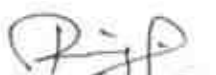
Verified




Authorized Signatory
S. BALAMURUGAN
Asst. Technical Manager

END OF THE REPORT

Please Contact:

For any Technical Issues & Complaints: technical@shrientanalytical.com

Terms and conditions:

(1) The test items will not be retained for more than 15 days from the date of issue of test report. (2) The results relate only to the items tested (3) The test report shall not be reproduced except in full without the written approval of the laboratory (4) Any use for advertising purposes must be granted in writing. This technical report may only be quoted in full. This report is the result of a single examination of the object in question and is not generally applicable evaluation of the quality of other products in regular production. For further details, please see testing and certification regulation, chapter A-3.4. (5) The correctness of the information related to sample(s) in the Test Request Form/Customer letterhead/Email is the customer's responsibility. The laboratory reports the said information in the test report and is not liable for the same.



Shrient Analytical and Research Labs Pvt. Ltd

416/15, DhargasRoad, West Tambaram, Chennai- 600045
Phone Number +91 82208 36377 Email: -info@shrientanalytical.com
www.shrientanalytical.com

TEST REPORT

Report No.	SARL/25/1032	Report Date.	31.03.2025

Customer Name & Address	Rough Stone And Gravel Quarry Of Thiru.P.Elangovan At S.F.Nos.46/1, 46/3, 46/4, 46/5, 46/6, 46/7, 46/8, 46/9, 46/11, 46/12, 47/1, 47/2, 47/4, 47/6(P), 47/7(P), 47/8, 47/9a, 47/9b(P), 47/9c(P), 47/10, 47/11a, 47/11b, 47/11c(P), 47/11d(P), 7/11c(P), 47/11f(P) Of Kalaiyarkarisalkulam Village, Aruppukottai Taluk, Virudhunagar District, Tamil Nadu State
Sample Description	AMBIENT AIR QUALITY
Sampling Procedure	IS – 5182 (Part – 14: 2000 & Part – V: Reaffirmed - 2003), CPCB Guide lines


Sample Location	A1-Project site core zone
Positioned height of Sampler	1.5 M above Ground Level

Customer Reference	By Mail	Sampling Duration	24 hrs
Sample Reference No	SARL/A/CHE-1032	Sample Received on	24.03.2025
Sample Collected by	LABORATORY	Test Commenced on	24.03.2025
Sample Collected on	18.03.2025	Test Completed on	31.03.2025
Temperature	36°C	Relative Humidity	25%
Sample Condition	Fit for Analysis		

S. No.	Parameters	Protocol	Unit	Results	*Limits
1	Particulate Matter less than 10micron size (PM ₁₀)	IS:5182: Part 23:2006	µg/m ³	55.9	100
2	Particulate Matter less than 2.5micron size (PM _{2.5})	IS 5182 (Part 24):2019	µg/m ³	26.3	60
3	Sulphur dioxide (SO ₂)	IS:5182: Part 02:2001	µg/m ³	5.2	80
4	Nitrogen Dioxide (NO ₂)	IS:5182: Part 06:2006	µg/m ³	8.4	80
5	Carbon monoxide (CO)	SARL/IOP/013 (Issue No:01, Issue Date – 01.03.2023)	mg/m ³	BDL(D.L – 1.1)	-

Remarks: Limits: *National Ambient air quality standards from CPCB. BDL- Below detectable limit. DL –Detectable limit

For Shrient Analytical and Research Labs Pvt. Ltd

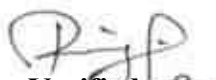
Verified




Authorized Signatory
S. BALAMURUGAN
Asst. Technical Manager

END OF THE REPORT

Please Contact:

For any Technical Issues&Complaints: technical@shrientanalytical.com

Terms and conditions:

(1) The test items will not be retained for more than 15 days from the date of issue of test report. (2) The results relate only to the items tested (3) The test report shall not be reproduced except in full without the written approval of the laboratory (4) Any use for advertising purposes must be granted in writing. This technical report may only be quoted in full. This report is the result of a single examination of the object in question and is not generally applicable evaluation of the quality of other products in regular production. For further details, please see testing and certification regulation, chapter A-3.4. (5) The correctness of the information related to sample(s) in the Test Request Form/Customer letterhead/Email is the customer's responsibility. The laboratory reports the said information in the test report and is not liable for the same.



Shrient Analytical and Research Labs Pvt. Ltd

416/15, DhargasRoad, West Tambaram, Chennai- 600045
Phone Number +91 82208 36377 Email: -info@shrientanalytical.com
www.shrientanalytical.com

TEST REPORT

Report No.	SARL/25/1033	Report Date.	31.03.2025

Customer Name & Address	Rough Stone And Gravel Quarry Of Thiru.P.Elangovan At S.F.Nos.46/1, 46/3, 46/4, 46/5, 46/6, 46/7, 46/8, 46/9, 46/11, 46/12, 47/1, 47/2, 47/4, 47/6(P), 47/7(P), 47/8, 47/9a, 47/9b(P), 47/9c(P), 47/10, 47/11a, 47/11b, 47/11c(P), 47/11d(P), 7/11e(P), 47/11f(P) Of Kalaiyarkarisalkulam Village, Aruppukottai Taluk, Virudhunagar District, Tamil Nadu State
Sample Description	AMBIENT AIR QUALITY
Sampling Procedure	IS – 5182 (Part – 14: 2000 & Part – V: Reaffirmed - 2003), CPCB Guide lines

Sample Location	A2-Punnamadupalayam village
Positioned height of Sampler	1.5 M above Ground Level

Customer Reference	By Mail	Sampling Duration	24 hrs
Sample Reference No	SARL/A/CHE-1033	Sample Received on	24.03.2025
Sample Collected by	LABORATORY	Test Commenced on	24.03.2025
Sample Collected on	18.03.2025	Test Completed on	31.03.2025
Temperature	36°C	Relative Humidity	25%
Sample Condition	Fit for Analysis		

S. No.	Parameters	Protocol	Unit	Results	*Limits
1	Particulate Matter less than 10micron size (PM ₁₀)	IS:5182: Part 23:2006	µg/m ³	48.0	100
2	Particulate Matter less than 2.5micron size (PM _{2.5})	IS 5182 (Part 24):2019	µg/m ³	22.3	60
3	Sulphur dioxide (SO ₂)	IS:5182: Part 02:2001	µg/m ³	4.4	80
4	Nitrogen Dioxide (NO ₂)	IS:5182: Part 06:2006	µg/m ³	6.9	80
5	Carbon monoxide (CO)	SARL/IOP/013 (Issue No:01, Issue Date – 01.03.2023)	mg/m ³	BDL (D.L – 1.1)	-

Remarks: Limits: *National Ambient air quality standards from CPCB. BDL- Below detectable limit. DL – Detectable limit

For Shrient Analytical and Research Labs Pvt. Ltd

Verified



Authorized Signatory
S. BALAMURUGAN
Asst. Technical Manager

END OF THE REPORT

Please Contact:

For any Technical Issues & Complaints: technical@shrientanalytical.com

Terms and conditions:

(1) The test items will not be retained for more than 15 days from the date of issue of test report. (2) The results relate only to the items tested (3) The test report shall not be reproduced except in full without the written approval of the laboratory (4) Any use for advertising purposes must be granted in writing. This technical report may only be quoted in full. This report is the result of a single examination of the object in question and is not generally applicable evaluation of the quality of other products in regular production. For further details, please see testing and certification regulation, chapter A-3.4. (5) The correctness of the information related to sample(s) in the Test Request Form/Customer letterhead/Email is the customer's responsibility. The laboratory reports the said information in the test report and is not liable for the same.

LAB SERVICES FOR:- Food, Water, Milk, Environment, Academic & Industrial Segment.

CIN : U74999TN2017PTC116807 / GST No : 33AAYCS7325R1ZA / PAN No: AAYCS7325R



Shrient Analytical and Research Labs Pvt. Ltd

416/15, DhargasRoad, West Tambaram, Chennai- 600045
Phone Number +91 82208 36377 Email: -info@shrientanalytical.com
www.shrientanalytical.com

TEST REPORT

Report No.	SARL/25/1034	Report Date.	31.03.2025

Customer Name & Address	Rough Stone And Gravel Quarry Of Thiru.P.Elangovan At S.F.Nos.46/1, 46/3, 46/4, 46/5, 46/6, 46/7, 46/8, 46/9, 46/11, 46/12, 47/1, 47/2, 47/4, 47/6(P), 47/7(P), 47/8, 47/9a, 47/9b(P), 47/9c(P), 47/10, 47/11a, 47/11b, 47/11c(P), 47/11d(P), 7/11e(P), 47/11f(P) Of Kalaiyarkarisalkulam Village, Aruppukottai Taluk, Virudhunagar District, Tamil Nadu State
Sample Description	AMBIENT AIR QUALITY
Sampling Procedure	IS – 5182 (Part – 14: 2000 & Part – V: Reaffirmed - 2003), CPCB Guide lines


Sample Location	A1-Project site core zone
Positioned height of Sampler	1.5 M above Ground Level

Customer Reference	By Mail	Sampling Duration	24 hrs
Sample Reference No	SARL/A/CHE-1034	Sample Received on	24.03.2025
Sample Collected by	LABORATORY	Test Commenced on	24.03.2025
Sample Collected on	19.03.2025	Test Completed on	31.03.2025
Temperature	36°C	Relative Humidity	27%
Sample Condition	Fit for Analysis		

S. No.	Parameters	Protocol	Unit	Results	*Limits
1	Particulate Matter less than 10micron size (PM ₁₀)	IS:5182: Part 23:2006	µg/m ³	61.5	100
2	Particulate Matter less than 2.5micron size (PM _{2.5})	IS 5182 (Part 24):2019	µg/m ³	28.6	60
3	Sulphur dioxide (SO ₂)	IS:5182: Part 02:2001	µg/m ³	5.9	80
4	Nitrogen Dioxide (NO ₂)	IS:5182: Part 06:2006	µg/m ³	9.2	80
5	Carbon monoxide (CO)	SARL/IOP/013 (Issue No:01, Issue Date – 01.03.2023)	mg/m ³	BDL (D.L – 1.1)	-

Remarks: Limits: *National Ambient air quality standards from CPCB. BDL- Below detectable limit. DL –Detectable limit

For Shrient Analytical and Research Labs Pvt. Ltd

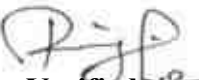
Verified



END OF THE REPORT


Authorized Signatory
S. BALAMURUGAN
Asst. Technical Manager

Please Contact:

For any Technical Issues&Complaints: technical@shrientanalytical.com

Terms and conditions:

(1) The test items will not be retained for more than 15 days from the date of issue of test report. (2) The results relate only to the items tested (3) The test report shall not be reproduced except in full without the written approval of the laboratory (4) Any use for advertising purposes must be granted in writing. This technical report may only be quoted in full. This report is the result of a single examination of the object in question and is not generally applicable evaluation of the quality of other products in regular production. For further details, please see testing and certification regulation, chapter A-3.4. (5) The correctness of the information related to sample(s) in the Test Request Form/Customer letterhead/Email is the customer's responsibility. The laboratory reports the said information in the test report and is not liable for the same.



Shrient Analytical and Research Labs Pvt. Ltd

416/15, DhargasRoad, West Tambaram, Chennai- 600045
Phone Number +91 82208 36377 Email: -info@shrientanalytical.com
www.shrientanalytical.com

TEST REPORT

Report No.	SARL/25/1035	Report Date.	31.03.2025

Customer Name & Address	Rough Stone And Gravel Quarry Of Thiru.P.Elangovan At S.F.Nos.46/1, 46/3, 46/4, 46/5, 46/6, 46/7, 46/8, 46/9, 46/11, 46/12, 47/1, 47/2, 47/4, 47/6(P), 47/7(P), 47/8, 47/9a, 47/9b(P), 47/9c(P), 47/10, 47/11a, 47/11b, 47/11c(P), 47/11d(P), 7/11e(P), 47/11f(P) Of Kalaiyarkarisalkulam Village, Aruppukottai Taluk, Virudhunagar District, Tamil Nadu State
Sample Description	AMBIENT AIR QUALITY
Sampling Procedure	IS – 5182 (Part – 14: 2000 & Part – V: Reaffirmed - 2003), CPCB Guide lines

Sample Location	A2-Punnamadupalayam village
Positioned height of Sampler	1.5 M above Ground Level

Customer Reference	By Mail	Sampling Duration	24 hrs
Sample Reference No	SARL/A/CHE-1035	Sample Received on	24.03.2025
Sample Collected by	LABORATORY	Test Commenced on	24.03.2025
Sample Collected on	19.03.2025	Test Completed on	31.03.2025
Temperature	34°C	Relative Humidity	28%
Sample Condition	Fit for Analysis		

S. No.	Parameters	Protocol	Unit	Results	*Limits
1	Particulate Matter less than 10micron size (PM ₁₀)	IS:5182: Part 23:2006	µg/m ³	51.6	100
2	Particulate Matter less than 2.5micron size (PM _{2.5})	IS 5182 (Part 24):2019	µg/m ³	24.0	60
3	Sulphur dioxide (SO ₂)	IS:5182: Part 02:2001	µg/m ³	5.1	80
4	Nitrogen Dioxide (NO ₂)	IS:5182: Part 06:2006	µg/m ³	7.5	80
5	Carbon monoxide (CO)	SARL/IOP/013 (Issue No:01, Issue Date – 01.03.2023)	mg/m ³	BDL (D.L – 1.1)	-

Remarks: Limits: *National Ambient air quality standards from CPCB. BDL- Below detectable limit. DL –Detectable limit

For Shrient Analytical and Research Labs Pvt. Ltd

Verified



Authorized Signatory
S. BALAMURUGAN
Asst. Technical Manager

END OF THE REPORT

Please Contact:

For any Technical Issues&Complaints: technical@shrientanalytical.com

Terms and conditions:

(1) The test items will not be retained for more than 15 days from the date of issue of test report. (2) The results relate only to the items tested (3) The test report shall not be reproduced except in full without the written approval of the laboratory (4) Any use for advertising purposes must be granted in writing. This technical report may only be quoted in full. This report is the result of a single examination of the object in question and is not generally applicable evaluation of the quality of other products in regular production. For further details, please see testing and certification regulation, chapter A-3.4. (5) The correctness of the information related to sample(s) in the Test Request Form/Customer letterhead/Email is the customer's responsibility. The laboratory reports the said information in the test report and is not liable for the same.



Shrient Analytical and Research Labs Pvt. Ltd

416/15, DhargasRoad, West Tambaram, Chennai- 600045
Phone Number +91 82208 36377 Email: -info@shrientanalytical.com
www.shrientanalytical.com

TEST REPORT

Report No.	SARL/25/1036	Report Date.	31.03.2025

Customer Name & Address	Rough Stone And Gravel Quarry Of Thiru.P.Elangovan At S.F.Nos.46/1, 46/3, 46/4, 46/5, 46/6, 46/7, 46/8, 46/9, 46/11, 46/12, 47/1, 47/2, 47/4, 47/6(P), 47/7(P), 47/8, 47/9a, 47/9b(P), 47/9c(P), 47/10, 47/11a, 47/11b, 47/11c(P), 47/11d(P), 7/11e(P), 47/11f(P) Of Kalaiyarkarisalkulam Village, Aruppukottai Taluk, Virudhunagar District, Tamil Nadu State
Sample Description	AMBIENT AIR QUALITY
Sampling Procedure	IS – 5182 (Part – 14: 2000 & Part – V: Reaffirmed - 2003), CPCB Guide lines

Sample Location	A3-Near Govt school, Kurumpapatti
Positioned height of Sampler	1.5 M above Ground Level

Customer Reference	By Mail	Sampling Duration	24 hrs
Sample Reference No	SARL/A/CHE-1036	Sample Received on	24.03.2025
Sample Collected by	LABORATORY	Test Commenced on	24.03.2025
Sample Collected on	20.03.2025	Test Completed on	31.03.2025
Temperature	34°C	Relative Humidity	28%
Sample Condition	Fit for Analysis		

S. No.	Parameters	Protocol	Unit	Results	*Limits
1	Particulate Matter less than 10micron size (PM ₁₀)	IS:5182: Part 23:2006	µg/m ³	52.2	100
2	Particulate Matter less than 2.5micron size (PM _{2.5})	IS 5182 (Part 24):2019	µg/m ³	24.1	60
3	Sulphur dioxide (SO ₂)	IS:5182: Part 02:2001	µg/m ³	4.9	80
4	Nitrogen Dioxide (NO ₂)	IS:5182: Part 06:2006	µg/m ³	7.6	80
5	Carbon monoxide (CO)	SARL/IOP/013 (Issue No:01, Issue Date – 01.03.2023)	mg/m ³	BDL (D.L – 1.1)	-

Remarks: Limits: *National Ambient air quality standards from CPCB. BDL- Below detectable limit. DL – Detectable limit

For Shrient Analytical and Research Labs Pvt. Ltd

Verified



END OF THE REPORT

Authorized Signatory
S. BALAMURUGAN
Asst. Technical Manager

Please Contact:

For any Technical Issues & Complaints: technical@shrientanalytical.com

Terms and conditions:

(1) The test items will not be retained for more than 15 days from the date of issue of test report. (2) The results relate only to the items tested (3) The test report shall not be reproduced except in full without the written approval of the laboratory (4) Any use for advertising purposes must be granted in writing. This technical report may only be quoted in full. This report is the result of a single examination of the object in question and is not generally applicable evaluation of the quality of other products in regular production. For further details, please see testing and certification regulation, chapter A-3.4. (5) The correctness of the information related to sample(s) in the Test Request Form/Customer letterhead/Email is the customer's responsibility. The laboratory reports the said information in the test report and is not liable for the same.

LAB SERVICES FOR:- Food, Water, Milk, Environment, Academic & Industrial Segment.
CIN : U74999TN2017PTC116807 / GST No : 33AAYCS7325R1ZA / PAN No: AAYCS7325R



Shrient Analytical and Research Labs Pvt. Ltd

416/15, DhargasRoad, West Tambaram, Chennai- 600045
Phone Number +91 82208 36377 Email: -info@shrientanalytical.com
www.shrientanalytical.com

TEST REPORT

Report No.	SARL/25/1037	Report Date.	31.03.2025

Customer Name & Address	Rough Stone And Gravel Quarry Of Thiru.P.Elangovan At S.F.Nos.46/1, 46/3, 46/4, 46/5, 46/6, 46/7, 46/8, 46/9, 46/11, 46/12, 47/1, 47/2, 47/4, 47/6(P), 47/7(P), 47/8, 47/9a, 47/9b(P), 47/9c(P), 47/10, 47/11a, 47/11b, 47/11c(P), 47/11d(P), 7/11e(P), 47/11f(P) Of Kalaiyarkarisalkulam Village, Aruppukottai Taluk, Virudhunagar District, Tamil Nadu State
Sample Description	AMBIENT AIR QUALITY
Sampling Procedure	IS – 5182 (Part – 14: 2000 & Part – V: Reaffirmed - 2003), CPCB Guide lines

Sample Location	A4-Pudukkanali village
Positioned height of Sampler	1.5 M above Ground Level

Customer Reference	By Mail	Sampling Duration	24 hrs
Sample Reference No	SARL/A/CHE-1037	Sample Received on	24.03.2025
Sample Collected by	LABORATORY	Test Commenced on	24.03.2025
Sample Collected on	20.03.2025	Test Completed on	31.03.2025
Temperature	36°C	Relative Humidity	27%
Sample Condition	Fit for Analysis		

S. No.	Parameters	Protocol	Unit	Results	*Limits
1	Particulate Matter less than 10micron size (PM ₁₀)	IS:5182: Part 23:2006	µg/m ³	66.0	100
2	Particulate Matter less than 2.5micron size (PM _{2.5})	IS 5182 (Part 24):2019	µg/m ³	30.8	60
3	Sulphur dioxide (SO ₂)	IS:5182: Part 02:2001	µg/m ³	6.7	80
4	Nitrogen Dioxide (NO ₂)	IS:5182: Part 06:2006	µg/m ³	10.1	80
5	Carbon monoxide (CO)	SARL/IOP/013 (Issue No:01, Issue Date – 01.03.2023)	mg/m ³	BDL (D.L – 1.1)	-

Remarks: Limits: *National Ambient air quality standards from CPCB. BDL- Below detectable limit. DL –Detectable limit

For Shrient Analytical and Research Labs Pvt. Ltd


Verified



END OF THE REPORT


Authorized Signatory
S. BALAMURUGAN
Asst. Technical Manager

Please Contact:

For any Technical Issues&Complaints: technical@shrientanalytical.com

Terms and conditions:

(1) The test items will not be retained for more than 15 days from the date of issue of test report. (2) The results relate only to the items tested (3) The test report shall not be reproduced except in full without the written approval of the laboratory (4) Any use for advertising purposes must be granted in writing. This technical report may only be quoted in full. This report is the result of a single examination of the object in question and is not generally applicable evaluation of the quality of other products in regular production. For further details, please see testing and certification regulation, chapter A-3.4. (5) The correctness of the information related to sample(s) in the Test Request Form/Customer letterhead/Email is the customer's responsibility. The laboratory reports the said information in the test report and is not liable for the same.



Shrient Analytical and Research Labs Pvt. Ltd

416/15, DhargasRoad, West Tambaram, Chennai- 600045
Phone Number +91 82208 36377 Email: -info@shrientanalytical.com
www.shrientanalytical.com

TEST REPORT

Report No.	SARL/25/1038	Report Date.	31.03.2025

Customer Name & Address	Rough Stone And Gravel Quarry Of Thiru.P.Elangovan At S.F.Nos.46/1, 46/3, 46/4, 46/5, 46/6, 46/7, 46/8, 46/9, 46/11, 46/12, 47/1, 47/2, 47/4, 47/6(P), 47/7(P), 47/8, 47/9a, 47/9b(P), 47/9c(P), 47/10, 47/11a, 47/11b, 47/11c(P), 47/11d(P), 7/11e(P), 47/11f(P) Of Kalaiyarkarisalkulam Village, Aruppukottai Taluk, Virudhunagar District, Tamil Nadu State
Sample Description	AMBIENT AIR QUALITY
Sampling Procedure	IS – 5182 (Part – 14: 2000 & Part – V: Reaffirmed - 2003), CPCB Guide lines

Sample Location	A3-Near Govt school, Kurumpapatti
Positioned height of Sampler	1.5 M above Ground Level

Customer Reference	By Mail	Sampling Duration	24 hrs
Sample Reference No	SARL/A/CHE-1038	Sample Received on	24.03.2025
Sample Collected by	LABORATORY	Test Commenced on	24.03.2025
Sample Collected on	21.03.2025	Test Completed on	31.03.2025
Temperature	36°C	Relative Humidity	27%
Sample Condition	Fit for Analysis		

S. No.	Parameters	Protocol	Unit	Results	*Limits
1	Particulate Matter less than 10micron size (PM ₁₀)	IS:5182: Part 23:2006	µg/m ³	58.3	100
2	Particulate Matter less than 2.5micron size (PM _{2.5})	IS 5182 (Part 24):2019	µg/m ³	27.3	60
3	Sulphur dioxide (SO ₂)	IS:5182: Part 02:2001	µg/m ³	5.8	80
4	Nitrogen Dioxide (NO ₂)	IS:5182: Part 06:2006	µg/m ³	9.4	80
5	Carbon monoxide (CO)	SARL/IOP/013 (Issue No:01, Issue Date – 01.03.2023)	mg/m ³	BDL (D.L – 1.1)	-

Remarks: Limits: *National Ambient air quality standards from CPCB. BDL- Below detectable limit. DL –Detectable limit

For Shrient Analytical and Research Labs Pvt. Ltd

Verified



END OF THE REPORT

Authorized Signatory
S. BALAMURUGAN
Asst. Technical Manager

Please Contact:

For any Technical Issues&Complaints: technical@shrientanalytical.com

Terms and conditions:

(1) The test items will not be retained for more than 15 days from the date of issue of test report. (2) The results relate only to the items tested (3) The test report shall not be reproduced except in full without the written approval of the laboratory (4) Any use for advertising purposes must be granted in writing. This technical report may only be quoted in full. This report is the result of a single examination of the object in question and is not generally applicable evaluation of the quality of other products in regular production. For further details, please see testing and certification regulation, chapter A-3.4. (5) The correctness of the information related to sample(s) in the Test Request Form/Customer letterhead/Email is the customer's responsibility. The laboratory reports the said information in the test report and is not liable for the same.



Shrient Analytical and Research Labs Pvt. Ltd

416/15, DhargasRoad, West Tambaram, Chennai- 600045
Phone Number +91 82208 36377 Email: -info@shrientanalytical.com
www.shrientanalytical.com

TEST REPORT

Report No.	SARL/25/1039	Report Date.	31.03.2025

Customer Name & Address	Rough Stone And Gravel Quarry Of Thiru.P.Elangovan At S.F.Nos.46/1, 46/3, 46/4, 46/5, 46/6, 46/7, 46/8, 46/9, 46/11, 46/12, 47/1, 47/2, 47/4, 47/6(P), 47/7(P), 47/8, 47/9a, 47/9b(P), 47/9c(P), 47/10, 47/11a, 47/11b, 47/11c(P), 47/11d(P), 7/11e(P), 47/11f(P) Of Kalaiyarkarisalkulam Village, Aruppukottai Taluk, Virudhunagar District, Tamil Nadu State
Sample Description	AMBIENT AIR QUALITY
Sampling Procedure	IS – 5182 (Part – 14: 2000 & Part – V: Reaffirmed - 2003), CPCB Guide lines

Sample Location	A4-Pudukkanali village
Positioned height of Sampler	1.5 M above Ground Level

Customer Reference	By Mail	Sampling Duration	24 hrs
Sample Reference No	SARL/A/CHE-1039	Sample Received on	24.03.2025
Sample Collected by	LABORATORY	Test Commenced on	24.03.2025
Sample Collected on	21.03.2025	Test Completed on	31.03.2025
Temperature	36°C	Relative Humidity	28%
Sample Condition	Fit for Analysis		

S. No.	Parameters	Protocol	Unit	Results	*Limits
1	Particulate Matter less than 10micron size (PM ₁₀)	IS:5182: Part 23:2006	µg/m ³	61.9	100
2	Particulate Matter less than 2.5micron size (PM _{2.5})	IS 5182 (Part 24):2019	µg/m ³	28.9	60
3	Sulphur dioxide (SO ₂)	IS:5182: Part 02:2001	µg/m ³	6.1	80
4	Nitrogen Dioxide (NO ₂)	IS:5182: Part 06:2006	µg/m ³	9.3	80
5	Carbon monoxide (CO)	SARL/IOP/013 (Issue No:01, Issue Date – 01.03.2023)	mg/m ³	BDL (D.L – 1.1)	-

Remarks: Limits: *National Ambient air quality standards from CPCB. BDL- Below detectable limit. DL –Detectable limit

For Shrient Analytical and Research Labs Pvt. Ltd


Verified



END OF THE REPORT


Authorized Signatory
S. BALAMURUGAN
Asst. Technical Manager

Please Contact:

For any Technical Issues&Complaints: technical@shrientanalytical.com

Terms and conditions:

(1) The test items will not be retained for more than 15 days from the date of issue of test report. (2) The results relate only to the items tested (3) The test report shall not be reproduced except in full without the written approval of the laboratory (4) Any use for advertising purposes must be granted in writing. This technical report may only be quoted in full. This report is the result of a single examination of the object in question and is not generally applicable evaluation of the quality of other products in regular production. For further details, please see testing and certification regulation, chapter A-3.4. (5) The correctness of the information related to sample(s) in the Test Request Form/Customer letterhead/Email is the customer's responsibility. The laboratory reports the said information in the test report and is not liable for the same.



Shrient Analytical and Research Labs Pvt. Ltd

416/15, DhargasRoad, West Tambaram, Chennai- 600045
Phone Number +91 82208 36377 Email: -info@shrientanalytical.com
www.shrientanalytical.com

TEST REPORT

Report No.	SARL/25/1040	Report Date.	31.03.2025

Customer Name & Address	Rough Stone And Gravel Quarry Of Thiru.P.Elangovan At S.F.Nos.46/1, 46/3, 46/4, 46/5, 46/6, 46/7, 46/8, 46/9, 46/11, 46/12, 47/1, 47/2, 47/4, 47/6(P), 47/7(P), 47/8, 47/9a, 47/9b(P), 47/9c(P), 47/10, 47/11a, 47/11b, 47/11c(P), 47/11d(P), 7/11e(P), 47/11f(P) Of Kalaiyarkarisalkulam Village, Aruppukottai Taluk, Virudhunagar District, Tamil Nadu State
Sample Description	AMBIENT AIR QUALITY
Sampling Procedure	IS – 5182 (Part – 14: 2000 & Part – V: Reaffirmed - 2003), CPCB Guide lines

Sample Location	A5-Pullaiyampalayam village
Positioned height of Sampler	1.5 M above Ground Level

Customer Reference	By Mail	Sampling Duration	24 hrs
Sample Reference No	SARL/A/CHE-1040	Sample Received on	24.03.2025
Sample Collected by	LABORATORY	Test Commenced on	24.03.2025
Sample Collected on	22.03.2025	Test Completed on	31.03.2025
Temperature	36°C	Relative Humidity	26%
Sample Condition	Fit for Analysis		

S. No.	Parameters	Protocol	Unit	Results	*Limits
1	Particulate Matter less than 10micron size (PM ₁₀)	IS:5182: Part 23:2006	µg/m ³	41.2	100
2	Particulate Matter less than 2.5micron size (PM _{2.5})	IS 5182 (Part 24):2019	µg/m ³	18.8	60
3	Sulphur dioxide (SO ₂)	IS:5182: Part 02:2001	µg/m ³	4.1	80
4	Nitrogen Dioxide (NO ₂)	IS:5182: Part 06:2006	µg/m ³	6.1	80
5	Carbon monoxide (CO)	SARL/IOP/013 (Issue No:01, Issue Date – 01.03.2023)	mg/m ³	BDL (D.L – 1.1)	-

Remarks: Limits: *National Ambient air quality standards from CPCB. BDL- Below detectable limit. DL –Detectable limit

For Shrient Analytical and Research Labs Pvt. Ltd

Verified



END OF THE REPORT

Authorized Signatory
S. BALAMURUGAN
Asst. Technical Manager

Please Contact:

For any Technical Issues&Complaints: technical@shrientanalytical.com

Terms and conditions:

(1) The test items will not be retained for more than 15 days from the date of issue of test report. (2) The results relate only to the items tested (3) The test report shall not be reproduced except in full without the written approval of the laboratory (4) Any use for advertising purposes must be granted in writing. This technical report may only be quoted in full. This report is the result of a single examination of the object in question and is not generally applicable evaluation of the quality of other products in regular production. For further details, please see testing and certification regulation, chapter A-3.4. (5) The correctness of the information related to sample(s) in the Test Request Form/Customer letterhead/Email is the customer's responsibility. The laboratory reports the said information in the test report and is not liable for the same.



Shrient Analytical and Research Labs Pvt. Ltd

416/15, DhargasRoad, West Tambaram, Chennai- 600045
Phone Number +91 82208 36377 Email: -info@shrientanalytical.com
www.shrientanalytical.com

TEST REPORT

Report No.	SARL/25/1041	Report Date.	31.03.2025

Customer Name & Address	Rough Stone And Gravel Quarry Of Thiru.P.Elangovan At S.F.Nos.46/1, 46/3, 46/4, 46/5, 46/6, 46/7, 46/8, 46/9, 46/11, 46/12, 47/1, 47/2, 47/4, 47/6(P), 47/7(P), 47/8, 47/9a, 47/9b(P), 47/9c(P), 47/10, 47/11a, 47/11b, 47/11c(P), 47/11d(P), 7/11e(P), 47/11f(P) Of Kalaiyarkarisalkulam Village, Aruppukottai Taluk, Virudhunagar District, Tamil Nadu State
Sample Description	AMBIENT AIR QUALITY
Sampling Procedure	IS – 5182 (Part – 14: 2000 & Part – V: Reaffirmed - 2003), CPCB Guide lines

Sample Location	A6-Perumbakkam Village
Positioned height of Sampler	1.5 M above Ground Level

Customer Reference	By Mail	Sampling Duration	24 hrs
Sample Reference No	SARL/A/CHE-1041	Sample Received on	24.03.2025
Sample Collected by	LABORATORY	Test Commenced on	24.03.2025
Sample Collected on	22.03.2025	Test Completed on	31.03.2025
Temperature	36°C	Relative Humidity	28%
Sample Condition	Fit for Analysis		

S. No.	Parameters	Protocol	Unit	Results	*Limits
1	Particulate Matter less than 10micron size (PM ₁₀)	IS:5182: Part 23:2006	µg/m ³	45.5	100
2	Particulate Matter less than 2.5micron size (PM _{2.5})	IS 5182 (Part 24):2019	µg/m ³	20.8	60
3	Sulphur dioxide (SO ₂)	IS:5182: Part 02:2001	µg/m ³	4.1	80
4	Nitrogen Dioxide (NO ₂)	IS:5182: Part 06:2006	µg/m ³	6.5	80
5	Carbon monoxide (CO)	SARL/IOP/013 (Issue No:01, Issue Date – 01.03.2023)	mg/m ³	BDL (D.L – 1.1)	-

Remarks: Limits: *National Ambient air quality standards from CPCB. BDL- Below detectable limit. DL –Detectable limit

For Shrient Analytical and Research Labs Pvt. Ltd

Verified



END OF THE REPORT

Authorized Signatory
S. BALAMURUGAN
Asst. Technical Manager

Please Contact:

For any Technical Issues&Complaints: technical@shrientanalytical.com

Terms and conditions:

(1) The test items will not be retained for more than 15 days from the date of issue of test report. (2) The results relate only to the items tested (3) The test report shall not be reproduced except in full without the written approval of the laboratory (4) Any use for advertising purposes must be granted in writing. This technical report may only be quoted in full. This report is the result of a single examination of the object in question and is not generally applicable evaluation of the quality of other products in regular production. For further details, please see testing and certification regulation, chapter A-3.4. (5) The correctness of the information related to sample(s) in the Test Request Form/Customer letterhead/Email is the customer's responsibility. The laboratory reports the said information in the test report and is not liable for the same.

LAB SERVICES FOR:- Food, Water, Milk, Environment, Academic & Industrial Segment.

CIN : U74999TN2017PTC116807 / GST No : 33AAYCS7325R1ZA / PAN No: AAYCS7325R

Page 10 of 12



Shrient Analytical and Research Labs Pvt. Ltd

416/15, DhargasRoad, West Tambaram, Chennai- 600045
Phone Number +91 82208 36377 Email: -info@shrientanalytical.com
www.shrientanalytical.com

TEST REPORT

Report No.	SARL/25/1042	Report Date.	31.03.2025

Customer Name & Address	Rough Stone And Gravel Quarry Of Thiru.P.Elangovan At S.F.Nos.46/1, 46/3, 46/4, 46/5, 46/6, 46/7, 46/8, 46/9, 46/11, 46/12, 47/1, 47/2, 47/4, 47/6(P), 47/7(P), 47/8, 47/9a, 47/9b(P), 47/9c(P), 47/10, 47/11a, 47/11b, 47/11c(P), 47/11d(P), 7/11e(P), 47/11f(P) Of Kalaiyarkarisalkulam Village, Aruppukottai Taluk, Virudhunagar District, Tamil Nadu State
Sample Description	AMBIENT AIR QUALITY
Sampling Procedure	IS – 5182 (Part – 14: 2000 & Part – V: Reaffirmed - 2003), CPCB Guide lines

Sample Location	A5-Pullaiyampalayam village
Positioned height of Sampler	1.5 M above Ground Level

Customer Reference	By Mail	Sampling Duration	24 hrs
Sample Reference No	SARL/A/CHE-1042	Sample Received on	24.03.2025
Sample Collected by	LABORATORY	Test Commenced on	24.03.2025
Sample Collected on	23.03.2025	Test Completed on	31.03.2025
Temperature	35°C	Relative Humidity	32%
Sample Condition	Fit for Analysis		

S. No.	Parameters	Protocol	Unit	Results	*Limits
1	Particulate Matter less than 10micron size (PM ₁₀)	IS:5182: Part 23:2006	µg/m ³	45.3	100
2	Particulate Matter less than 2.5micron size (PM _{2.5})	IS 5182 (Part 24):2019	µg/m ³	20.7	60
3	Sulphur dioxide (SO ₂)	IS:5182: Part 02:2001	µg/m ³	4.9	80
4	Nitrogen Dioxide (NO ₂)	IS:5182: Part 06:2006	µg/m ³	7.0	80
5	Carbon monoxide (CO)	SARL/IOP/013 (Issue No:01, Issue Date – 01.03.2023)	mg/m ³	BDL (D.L – 1.1)	-

Remarks: Limits: *National Ambient air quality standards from CPCB. BDL- Below detectable limit. DL – Detectable limit

For Shrient Analytical and Research Labs Pvt. Ltd

Verified



Authorized Signatory
S. BALAMURUGAN
Asst. Technical Manager

END OF THE REPORT

Please Contact:

For any Technical Issues&Complaints: technical@shrientanalytical.com

Terms and conditions:

(1) The test items will not be retained for more than 15 days from the date of issue of test report. (2) The results relate only to the items tested (3) The test report shall not be reproduced except in full without the written approval of the laboratory (4) Any use for advertising purposes must be granted in writing. This technical report may only be quoted in full. This report is the result of a single examination of the object in question and is not generally applicable evaluation of the quality of other products in regular production. For further details, please see testing and certification regulation, chapter A-3.4. (5) The correctness of the information related to sample(s) in the Test Request Form/Customer letterhead/Email is the customer's responsibility. The laboratory reports the said information in the test report and is not liable for the same.

LAB SERVICES FOR:- Food, Water, Milk, Environment, Academic & Industrial Segment.

CIN : U74999TN2017PTC116807 / GST No : 33AAYCS7325R1ZA / PAN No: AAYCS7325R

Page 11 of 12



Shrient Analytical and Research Labs Pvt. Ltd

416/15, DhargasRoad, West Tambaram, Chennai- 600045
Phone Number +91 82208 36377 Email: -info@shrientanalytical.com
www.shrientanalytical.com

TEST REPORT

Report No.	SARL/25/1043	Report Date.	31.03.2025

Customer Name & Address	Rough Stone And Gravel Quarry Of Thiru.P.Elangovan At S.F.Nos.46/1, 46/3, 46/4, 46/5, 46/6, 46/7, 46/8, 46/9, 46/11, 46/12, 47/1, 47/2, 47/4, 47/6(P), 47/7(P), 47/8, 47/9a, 47/9b(P), 47/9c(P), 47/10, 47/11a, 47/11b, 47/11c(P), 47/11d(P), 7/11e(P), 47/11f(P) Of Kalaiyarkarisalkulam Village, Aruppukottai Taluk, Virudhunagar District, Tamil Nadu State
Sample Description	AMBIENT AIR QUALITY
Sampling Procedure	IS – 5182 (Part – 14: 2000 & Part – V: Reaffirmed - 2003), CPCB Guide lines

Sample Location	A6-Perumbakkam Village
Positioned height of Sampler	1.5 M above Ground Level

Customer Reference	By Mail	Sampling Duration	24 hrs
Sample Reference No	SARL/A/CHE-1043	Sample Received on	24.03.2025
Sample Collected by	LABORATORY	Test Commenced on	24.03.2025
Sample Collected on	23.03.2025	Test Completed on	31.03.2025
Temperature	35°C	Relative Humidity	32%
Sample Condition	Fit for Analysis		

S. No.	Parameters	Protocol	Unit	Results	*Limits
1	Particulate Matter less than 10micron size (PM ₁₀)	IS:5182: Part 23:2006	µg/m ³	48.7	100
2	Particulate Matter less than 2.5micron size (PM _{2.5})	IS 5182 (Part 24):2019	µg/m ³	22.3	60
3	Sulphur dioxide (SO ₂)	IS:5182: Part 02:2001	µg/m ³	4.9	80
4	Nitrogen Dioxide (NO ₂)	IS:5182: Part 06:2006	µg/m ³	7.5	80
5	Carbon monoxide (CO)	SARL/IOP/013 (Issue No:01, Issue Date – 01.03.2023)	mg/m ³	BDL (D.L – 1.1)	-

Remarks: Limits: *National Ambient air quality standards from CPCB. BDL- Below detectable limit. DL –Detectable limit

For Shrient Analytical and Research Labs Pvt. Ltd


Verified




Authorized Signatory
S. BALAMURUGAN
Asst. Technical Manager

END OF THE REPORT

Please Contact:

For any Technical Issues&Complaints: technical@shrientanalytical.com

Terms and conditions:

(1) The test items will not be retained for more than 15 days from the date of issue of test report. (2) The results relate only to the items tested (3) The test report shall not be reproduced except in full without the written approval of the laboratory (4) Any use for advertising purposes must be granted in writing. This technical report may only be quoted in full. This report is the result of a single examination of the object in question and is not generally applicable evaluation of the quality of other products in regular production. For further details, please see testing and certification regulation, chapter A-3.4. (5) The correctness of the information related to sample(s) in the Test Request Form/Customer letterhead/Email is the customer's responsibility. The laboratory reports the said information in the test report and is not liable for the same.

LAB SERVICES FOR:- Food, Water, Milk, Environment, Academic & Industrial Segment.

CIN : U74999TN2017PTC116807 / GST No : 33AAYCS7325R1ZA / PAN No: AAYCS7325R

Page 12 of 12



Shrient Analytical and Research Labs Pvt. Ltd

416/15, DhargasRoad, West Tambaram, Chennai- 600045
Phone Number +91 82208 36377 Email: -info@shrientanalytical.com
www.shrientanalytical.com

TEST REPORT

Report No.	SARL/25/1080	Report Date.	07.04.2025

Customer Name & Address	Rough Stone And Gravel Quarry Of Thiru.P.Elangovan At S.F.Nos.46/1, 46/3, 46/4, 46/5, 46/6, 46/7, 46/8, 46/9, 46/11, 46/12, 47/1, 47/2, 47/4, 47/6(P), 47/7(P), 47/8, 47/9a, 47/9b(P), 47/9c(P), 47/10, 47/11a, 47/11b, 47/11c(P), 47/11d(P), 7/11e(P), 47/11f(P) Of Kalaiyarkarisalkulam Village, Aruppukottai Taluk, Virudhunagar District, Tamil Nadu State
Sample Description	AMBIENT AIR QUALITY
Sampling Procedure	IS – 5182 (Part – 14: 2000 & Part – V: Reaffirmed - 2003), CPCB Guide lines

Sample Location	A5-Pullaiyampalayam village
Positioned height of Sampler	1.5 M above Ground Level

Customer Reference	By Mail	Sampling Duration	24 hrs
Sample Reference No	SARL/A/CHE-1080	Sample Received on	31.03.2025
Sample Collected by	LABORATORY	Test Commenced on	31.03.2025
Sample Collected on	25.03.2025	Test Completed on	07.04.2025
Temperature	36°C	Relative Humidity	30%
Sample Condition	Fit for Analysis		

S. No.	Parameters	Protocol	Unit	Results	*Limits
1	Particulate Matter less than 10micron size (PM ₁₀)	IS:5182: Part 23:2006	µg/m ³	42.6	100
2	Particulate Matter less than 2.5micron size (PM _{2.5})	IS 5182 (Part 24):2019	µg/m ³	19.4	60
3	Sulphur dioxide (SO ₂)	IS:5182: Part 02:2001	µg/m ³	4.4	80
4	Nitrogen Dioxide (NO ₂)	IS:5182: Part 06:2006	µg/m ³	6.4	80
5	Carbon monoxide (CO)	SARL/IOP/013 (Issue No:01, Issue Date – 01.03.2023)	mg/m ³	BDL (D.L – 1.1)	-

Remarks: Limits: *National Ambient air quality standards from CPCB. BDL- Below detectable limit. DL –Detectable limit

For Shrient Analytical and Research Labs Pvt. Ltd

Verified



END OF THE REPORT

Authorized Signatory
S. BALAMURUGAN
Asst. Technical Manager

Please Contact:

For any Technical Issues&Complaints: technical@shrientanalytical.com

Terms and conditions:

(1) The test items will not be retained for more than 15 days from the date of issue of test report. (2) The results relate only to the items tested (3) The test report shall not be reproduced except in full without the written approval of the laboratory (4) Any use for advertising purposes must be granted in writing. This technical report may only be quoted in full. This report is the result of a single examination of the object in question and is not generally applicable evaluation of the quality of other products in regular production. For further details, please see testing and certification regulation, chapter A-3.4. (5) The correctness of the information related to sample(s) in the Test Request Form/Customer letterhead/Email is the customer's responsibility. The laboratory reports the said information in the test report and is not liable for the same.



Shrient Analytical and Research Labs Pvt. Ltd

416/15, DhargasRoad, West Tambaram, Chennai- 600045
Phone Number +91 82208 36377 Email: -info@shrientanalytical.com
www.shrientanalytical.com

TEST REPORT

Report No.	SARL/25/1081	Report Date.	07.04.2025

Customer Name & Address	Rough Stone And Gravel Quarry Of Thiru.P.Elangovan At S.F.Nos.46/1, 46/3, 46/4, 46/5, 46/6, 46/7, 46/8, 46/9, 46/11, 46/12, 47/1, 47/2, 47/4, 47/6(P), 47/7(P), 47/8, 47/9a, 47/9b(P), 47/9c(P), 47/10, 47/11a, 47/11b, 47/11c(P), 47/11d(P), 7/11e(P), 47/11f(P) Of Kalaiyarkarisalkulam Village, Aruppukottai Taluk, Virudhunagar District, Tamil Nadu State
Sample Description	AMBIENT AIR QUALITY
Sampling Procedure	IS – 5182 (Part – 14: 2000 & Part – V: Reaffirmed - 2003), CPCB Guide lines

Sample Location	A6-Pavitrarnadu village
Positioned height of Sampler	1.5 M above Ground Level

Customer Reference	By Mail	Sampling Duration	24 hrs
Sample Reference No	SARL/A/CHE-1081	Sample Received on	31.03.2025
Sample Collected by	LABORATORY	Test Commenced on	31.03.2025
Sample Collected on	25.03.2025	Test Completed on	07.04.2025
Temperature	36°C	Relative Humidity	30%
Sample Condition	Fit for Analysis		

S. No.	Parameters	Protocol	Unit	Results	*Limits
1	Particulate Matter less than 10micron size (PM ₁₀)	IS:5182: Part 23:2006	µg/m ³	53.5	100
2	Particulate Matter less than 2.5micron size (PM _{2.5})	IS 5182 (Part 24):2019	µg/m ³	24.9	60
3	Sulphur dioxide (SO ₂)	IS:5182: Part 02:2001	µg/m ³	6.1	80
4	Nitrogen Dioxide (NO ₂)	IS:5182: Part 06:2006	µg/m ³	8.9	80
5	Carbon monoxide (CO)	SARL/IOP/013 (Issue No:01, Issue Date – 01.03.2023)	mg/m ³	BDL (D.L – 1.1)	-

Remarks: Limits: *National Ambient air quality standards from CPCB. BDL- Below detectable limit. DL – Detectable limit

For Shrient Analytical and Research Labs Pvt. Ltd

Verified



Authorized Signatory
S. BALAMURUGAN
Asst. Technical Manager

END OF THE REPORT

Please Contact:

For any Technical Issues & Complaints: technical@shrientanalytical.com

Terms and conditions:

(1) The test items will not be retained for more than 15 days from the date of issue of test report. (2) The results relate only to the items tested (3) The test report shall not be reproduced except in full without the written approval of the laboratory (4) Any use for advertising purposes must be granted in writing. This technical report may only be quoted in full. This report is the result of a single examination of the object in question and is not generally applicable evaluation of the quality of other products in regular production. For further details, please see testing and certification regulation, chapter A-3.4. (5) The correctness of the information related to sample(s) in the Test Request Form/Customer letterhead/Email is the customer's responsibility. The laboratory reports the said information in the test report and is not liable for the same.

LAB SERVICES FOR:- Food, Water, Milk, Environment, Academic & Industrial Segment.
CIN : U74999TN2017PTC116807 / GST No : 33AAYCS7325R1ZA / PAN No: AAYCS7325R



Shrient Analytical and Research Labs Pvt. Ltd

416/15, DhargasRoad, West Tambaram, Chennai- 600045
Phone Number +91 82208 36377 Email: -info@shrientanalytical.com
www.shrientanalytical.com

TEST REPORT

Report No.	SARL/25/1082	Report Date.	07.04.2025

Customer Name & Address	Rough Stone And Gravel Quarry Of Thiru.P.Elangovan At S.F.Nos.46/1, 46/3, 46/4, 46/5, 46/6, 46/7, 46/8, 46/9, 46/11, 46/12, 47/1, 47/2, 47/4, 47/6(P), 47/7(P), 47/8, 47/9a, 47/9b(P), 47/9c(P), 47/10, 47/11a, 47/11b, 47/11c(P), 47/11d(P), 7/11e(P), 47/11f(P) Of Kalaiyarkarisalkulam Village, Aruppukottai Taluk, Virudhunagar District, Tamil Nadu State
Sample Description	AMBIENT AIR QUALITY
Sampling Procedure	IS – 5182 (Part – 14: 2000 & Part – V: Reaffirmed - 2003), CPCB Guide lines

Sample Location	A5-Pullaiyampalayam village
Positioned height of Sampler	1.5 M above Ground Level

Customer Reference	By Mail	Sampling Duration	24 hrs
Sample Reference No	SARL/A/CHE-1082	Sample Received on	31.03.2025
Sample Collected by	LABORATORY	Test Commenced on	31.03.2025
Sample Collected on	26.03.2025	Test Completed on	07.04.2025
Temperature	36°C	Relative Humidity	30%
Sample Condition	Fit for Analysis		

S. No.	Parameters	Protocol	Unit	Results	*Limits
1	Particulate Matter less than 10micron size (PM ₁₀)	IS:5182: Part 23:2006	µg/m ³	44.9	100
2	Particulate Matter less than 2.5micron size (PM _{2.5})	IS 5182 (Part 24):2019	µg/m ³	20.5	60
3	Sulphur dioxide (SO ₂)	IS:5182: Part 02:2001	µg/m ³	4.8	80
4	Nitrogen Dioxide (NO ₂)	IS:5182: Part 06:2006	µg/m ³	6.9	80
5	Carbon monoxide (CO)	SARL/IOP/013 (Issue No:01, Issue Date – 01.03.2023)	mg/m ³	BDL (D.L – 1.1)	-

Remarks: Limits: *National Ambient air quality standards from CPCB. BDL- Below detectable limit. DL – Detectable limit

For Shrient Analytical and Research Labs Pvt. Ltd

Verified



Authorized Signatory

S. BALAMURUGAN
Asst. Technical Manager

END OF THE REPORT

Please Contact:

For any Technical Issues & Complaints: technical@shrientanalytical.com

Terms and conditions:

(1) The test items will not be retained for more than 15 days from the date of issue of test report. (2) The results relate only to the items tested (3) The test report shall not be reproduced except in full without the written approval of the laboratory (4) Any use for advertising purposes must be granted in writing. This technical report may only be quoted in full. This report is the result of a single examination of the object in question and is not generally applicable evaluation of the quality of other products in regular production. For further details, please see testing and certification regulation, chapter A-3.4. (5) The correctness of the information related to sample(s) in the Test Request Form/Customer letterhead/Email is the customer's responsibility. The laboratory reports the said information in the test report and is not liable for the same.

LAB SERVICES FOR:- Food, Water, Milk, Environment, Academic & Industrial Segment.
CIN : U74999TN2017PTC116807 / GST No : 33AAYCS7325R1ZA / PAN No: AAYCS7325R



Shrient Analytical and Research Labs Pvt. Ltd

416/15, DhargasRoad, West Tambaram, Chennai- 600045
Phone Number +91 82208 36377 Email: -info@shrientanalytical.com
www.shrientanalytical.com

TEST REPORT

Report No.	SARL/25/1083	Report Date.	07.04.2025

Customer Name & Address	Rough Stone And Gravel Quarry Of Thiru.P.Elangovan At S.F.Nos.46/1, 46/3, 46/4, 46/5, 46/6, 46/7, 46/8, 46/9, 46/11, 46/12, 47/1, 47/2, 47/4, 47/6(P), 47/7(P), 47/8, 47/9a, 47/9b(P), 47/9c(P), 47/10, 47/11a, 47/11b, 47/11c(P), 47/11d(P), 7/11e(P), 47/11f(P) Of Kalaiyarkarisalkulam Village, Aruppukottai Taluk, Virudhunagar District, Tamil Nadu State
Sample Description	AMBIENT AIR QUALITY
Sampling Procedure	IS – 5182 (Part – 14: 2000 & Part – V: Reaffirmed - 2003), CPCB Guide lines

Sample Location	A6-Pavitriramedu village
Positioned height of Sampler	1.5 M above Ground Level

Customer Reference	By Mail	Sampling Duration	24 hrs
Sample Reference No	SARL/A/CHE-1083	Sample Received on	31.03.2025
Sample Collected by	LABORATORY	Test Commenced on	31.03.2025
Sample Collected on	26.03.2025	Test Completed on	07.04.2025
Temperature	37°C	Relative Humidity	21%
Sample Condition	Fit for Analysis		

S. No.	Parameters	Protocol	Unit	Results	*Limits
1	Particulate Matter less than 10micron size (PM ₁₀)	IS:5182: Part 23:2006	µg/m ³	50.7	100
2	Particulate Matter less than 2.5micron size (PM _{2.5})	IS 5182 (Part 24):2019	µg/m ³	23.6	60
3	Sulphur dioxide (SO ₂)	IS:5182: Part 02:2001	µg/m ³	5.4	80
4	Nitrogen Dioxide (NO ₂)	IS:5182: Part 06:2006	µg/m ³	8.1	80
5	Carbon monoxide (CO)	SARL/IOP/013 (Issue No:01, Issue Date – 01.03.2023)	mg/m ³	BDL (D.L – 1.1)	-

Remarks: Limits: *National Ambient air quality standards from CPCB. BDL- Below detectable limit. DL –Detectable limit

For Shrient Analytical and Research Labs Pvt. Ltd

Verified



Authorized Signatory
S. BALAMURUGAN
Asst. Technical Manager

END OF THE REPORT

Please Contact:

For any Technical Issues&Complaints: technical@shrientanalytical.com

Terms and conditions:

(1) The test items will not be retained for more than 15 days from the date of issue of test report. (2) The results relate only to the items tested (3) The test report shall not be reproduced except in full without the written approval of the laboratory (4) Any use for advertising purposes must be granted in writing. This technical report may only be quoted in full. This report is the result of a single examination of the object in question and is not generally applicable evaluation of the quality of other products in regular production. For further details, please see testing and certification regulation, chapter A-3.4. (5) The correctness of the information related to sample(s) in the Test Request Form/Customer letterhead/Email is the customer's responsibility. The laboratory reports the said information in the test report and is not liable for the same.

LAB SERVICES FOR:- Food, Water, Milk, Environment, Academic & Industrial Segment.
CIN : U74999TN2017PTC116807 / GST No : 33AAYCS7325R1ZA / PAN No: AAYCS7325R



Shrient Analytical and Research Labs Pvt. Ltd

416/15, DhargasRoad, West Tambaram, Chennai- 600045
Phone Number +91 82208 36377 Email: -info@shrientanalytical.com
www.shrientanalytical.com

TEST REPORT

Report No.	SARL/25/1084	Report Date.	07.04.2025

Customer Name & Address	Rough Stone And Gravel Quarry Of Thiru.P.Elangovan At S.F.Nos.46/1, 46/3, 46/4, 46/5, 46/6, 46/7, 46/8, 46/9, 46/11, 46/12, 47/1, 47/2, 47/4, 47/6(P), 47/7(P), 47/8, 47/9a, 47/9b(P), 47/9c(P), 47/10, 47/11a, 47/11b, 47/11c(P), 47/11d(P), 7/11e(P), 47/11f(P) Of Kalaiyarkarisalkulam Village, Aruppukottai Taluk, Virudhunagar District, Tamil Nadu State
Sample Description	AMBIENT AIR QUALITY
Sampling Procedure	IS – 5182 (Part – 14: 2000 & Part – V: Reaffirmed - 2003), CPCB Guide lines

Sample Location	A3-Near Govt school, Kurumpapatti
Positioned height of Sampler	1.5 M above Ground Level

Customer Reference	By Mail	Sampling Duration	24 hrs
Sample Reference No	SARL/A/CHE-1084	Sample Received on	31.03.2025
Sample Collected by	LABORATORY	Test Commenced on	31.03.2025
Sample Collected on	27.03.2025	Test Completed on	07.04.2025
Temperature	37°C	Relative Humidity	23%
Sample Condition	Fit for Analysis		

S. No.	Parameters	Protocol	Unit	Results	*Limits
1	Particulate Matter less than 10micron size (PM ₁₀)	IS:5182: Part 23:2006	µg/m ³	50.6	100
2	Particulate Matter less than 2.5micron size (PM _{2.5})	IS 5182 (Part 24):2019	µg/m ³	23.7	60
3	Sulphur dioxide (SO ₂)	IS:5182: Part 02:2001	µg/m ³	4.7	80
4	Nitrogen Dioxide (NO ₂)	IS:5182: Part 06:2006	µg/m ³	7.2	80
5	Carbon monoxide (CO)	SARL/IOP/013 (Issue No:01, Issue Date – 01.03.2023)	mg/m ³	BDL (D.L – 1.1)	-

Remarks: Limits: *National Ambient air quality standards from CPCB. BDL- Below detectable limit. DL –Detectable limit

For Shrient Analytical and Research Labs Pvt. Ltd

Verified



END OF THE REPORT

Authorized Signatory
S. BALAMURUGAN
Asst. Technical Manager

Please Contact:

For any Technical Issues & Complaints: technical@shrientanalytical.com

Terms and conditions:

(1) The test items will not be retained for more than 15 days from the date of issue of test report. (2) The results relate only to the items tested (3) The test report shall not be reproduced except in full without the written approval of the laboratory (4) Any use for advertising purposes must be granted in writing. This technical report may only be quoted in full. This report is the result of a single examination of the object in question and is not generally applicable evaluation of the quality of other products in regular production. For further details, please see testing and certification regulation, chapter A-3.4. (5) The correctness of the information related to sample(s) in the Test Request Form/Customer letterhead/Email is the customer's responsibility. The laboratory reports the said information in the test report and is not liable for the same.

LAB SERVICES FOR:- Food, Water, Milk, Environment, Academic & Industrial Segment.

CIN : U74999TN2017PTC116807 / GST No : 33AAYCS7325R1ZA / PAN No: AAYCS7325R

Page 5 of 12



Shrient Analytical and Research Labs Pvt. Ltd

416/15, DhargasRoad, West Tambaram, Chennai- 600045
Phone Number +91 82208 36377 Email: -info@shrientanalytical.com
www.shrientanalytical.com

TEST REPORT

Report No.	SARL/25/1085	Report Date.	07.04.2025

Customer Name & Address	Rough Stone And Gravel Quarry Of Thiru.P.Elangovan At S.F.Nos.46/1, 46/3, 46/4, 46/5, 46/6, 46/7, 46/8, 46/9, 46/11, 46/12, 47/1, 47/2, 47/4, 47/6(P), 47/7(P), 47/8, 47/9a, 47/9b(P), 47/9c(P), 47/10, 47/11a, 47/11b, 47/11c(P), 47/11d(P), 7/11e(P), 47/11f(P) Of Kalaiyarkarisalkulam Village, Aruppukottai Taluk, Virudhunagar District, Tamil Nadu State
Sample Description	AMBIENT AIR QUALITY
Sampling Procedure	IS – 5182 (Part – 14: 2000 & Part – V: Reaffirmed - 2003), CPCB Guide lines

Sample Location	A4-Pudukkanali village
Positioned height of Sampler	1.5 M above Ground Level

Customer Reference	By Mail	Sampling Duration	24 hrs
Sample Reference No	SARL/A/CHE-1085	Sample Received on	31.03.2025
Sample Collected by	LABORATORY	Test Commenced on	31.03.2025
Sample Collected on	27.03.2025	Test Completed on	07.04.2025
Temperature	37°C	Relative Humidity	23%
Sample Condition	Fit for Analysis		

S. No.	Parameters	Protocol	Unit	Results	*Limits
1	Particulate Matter less than 10micron size (PM ₁₀)	IS:5182: Part 23:2006	µg/m ³	52.3	100
2	Particulate Matter less than 2.5micron size (PM _{2.5})	IS 5182 (Part 24):2019	µg/m ³	24.4	60
3	Sulphur dioxide (SO ₂)	IS:5182: Part 02:2001	µg/m ³	4.9	80
4	Nitrogen Dioxide (NO ₂)	IS:5182: Part 06:2006	µg/m ³	7.6	80
5	Carbon monoxide (CO)	SARL/IOP/013 (Issue No:01, Issue Date – 01.03.2023)	mg/m ³	BDL (D.L – 1.1)	-

Remarks: Limits: *National Ambient air quality standards from CPCB. BDL- Below detectable limit. DL – Detectable limit

For Shrient Analytical and Research Labs Pvt. Ltd

Verified



Authorized Signatory
S. BALAMURUGAN
Asst. Technical Manager

END OF THE REPORT

Please Contact:

For any Technical Issues & Complaints: technical@shrientanalytical.com

Terms and conditions:

(1) The test items will not be retained for more than 15 days from the date of issue of test report. (2) The results relate only to the items tested (3) The test report shall not be reproduced except in full without the written approval of the laboratory (4) Any use for advertising purposes must be granted in writing. This technical report may only be quoted in full. This report is the result of a single examination of the object in question and is not generally applicable evaluation of the quality of other products in regular production. For further details, please see testing and certification regulation, chapter A-3.4. (5) The correctness of the information related to sample(s) in the Test Request Form/Customer letterhead/Email is the customer's responsibility. The laboratory reports the said information in the test report and is not liable for the same.

LAB SERVICES FOR:- Food, Water, Milk, Environment, Academic & Industrial Segment.
CIN : U74999TN2017PTC116807 / GST No : 33AAYCS7325R1ZA / PAN No: AAYCS7325R



Shrient Analytical and Research Labs Pvt. Ltd

416/15, DhargasRoad, West Tambaram, Chennai- 600045
Phone Number +91 82208 36377 Email: -info@shrientanalytical.com
www.shrientanalytical.com

TEST REPORT

Report No.	SARL/25/1086	Report Date.	07.04.2025

Customer Name & Address	Rough Stone And Gravel Quarry Of Thiru.P.Elangovan At S.F.Nos.46/1, 46/3, 46/4, 46/5, 46/6, 46/7, 46/8, 46/9, 46/11, 46/12, 47/1, 47/2, 47/4, 47/6(P), 47/7(P), 47/8, 47/9a, 47/9b(P), 47/9c(P), 47/10, 47/11a, 47/11b, 47/11c(P), 47/11d(P), 7/11e(P), 47/11f(P) Of Kalaiyarkarisalkulam Village, Aruppukottai Taluk, Virudhunagar District, Tamil Nadu State
Sample Description	AMBIENT AIR QUALITY
Sampling Procedure	IS – 5182 (Part – 14: 2000 & Part – V: Reaffirmed - 2003), CPCB Guide lines

Sample Location	A3-Near Govt school, Kurumpapatti
Positioned height of Sampler	1.5 M above Ground Level

Customer Reference	By Mail	Sampling Duration	24 hrs
Sample Reference No	SARL/A/CHE-1086	Sample Received on	31.03.2025
Sample Collected by	LABORATORY	Test Commenced on	31.03.2025
Sample Collected on	28.03.2025	Test Completed on	07.04.2025
Temperature	36°C	Relative Humidity	30%
Sample Condition	Fit for Analysis		

S. No.	Parameters	Protocol	Unit	Results	*Limits
1	Particulate Matter less than 10micron size (PM ₁₀)	IS:5182: Part 23:2006	µg/m ³	56.2	100
2	Particulate Matter less than 2.5micron size (PM _{2.5})	IS 5182 (Part 24):2019	µg/m ³	26.3	60
3	Sulphur dioxide (SO ₂)	IS:5182: Part 02:2001	µg/m ³	5.5	80
4	Nitrogen Dioxide (NO ₂)	IS:5182: Part 06:2006	µg/m ³	8.8	80
5	Carbon monoxide (CO)	SARL/IOP/013 (Issue No:01, Issue Date – 01.03.2023)	mg/m ³	BDL (D.L – 1.1)	-

Remarks: Limits: *National Ambient air quality standards from CPCB. BDL- Below detectable limit. DL –Detectable limit

For Shrient Analytical and Research Labs Pvt. Ltd

Verified



END OF THE REPORT

Authorized Signatory
S. BALAMURUGAN
Asst. Technical Manager

Please Contact:

For any Technical Issues&Complaints: technical@shrientanalytical.com

Terms and conditions:

(1) The test items will not be retained for more than 15 days from the date of issue of test report. (2) The results relate only to the items tested (3) The test report shall not be reproduced except in full without the written approval of the laboratory (4) Any use for advertising purposes must be granted in writing. This technical report may only be quoted in full. This report is the result of a single examination of the object in question and is not generally applicable evaluation of the quality of other products in regular production. For further details, please see testing and certification regulation, chapter A-3.4. (5) The correctness of the information related to sample(s) in the Test Request Form/Customer letterhead/Email is the customer's responsibility. The laboratory reports the said information in the test report and is not liable for the same.



Shrient Analytical and Research Labs Pvt. Ltd

416/15, DhargasRoad, West Tambaram, Chennai- 600045
Phone Number +91 82208 36377 Email: -info@shrientanalytical.com
www.shrientanalytical.com

TEST REPORT

Report No.	SARL/25/1087	Report Date.	07.04.2025

Customer Name & Address	Rough Stone And Gravel Quarry Of Thiru.P.Elangovan At S.F.Nos.46/1, 46/3, 46/4, 46/5, 46/6, 46/7, 46/8, 46/9, 46/11, 46/12, 47/1, 47/2, 47/4, 47/6(P), 47/7(P), 47/8, 47/9a, 47/9b(P), 47/9c(P), 47/10, 47/11a, 47/11b, 47/11c(P), 47/11d(P), 7/11e(P), 47/11f(P) Of Kalaiyarkarisalkulam Village, Aruppukottai Taluk, Virudhunagar District, Tamil Nadu State
Sample Description	AMBIENT AIR QUALITY
Sampling Procedure	IS – 5182 (Part – 14: 2000 & Part – V: Reaffirmed - 2003), CPCB Guide lines


Sample Location	A4-Pudukkanali village
Positioned height of Sampler	1.5 M above Ground Level

Customer Reference	By Mail	Sampling Duration	24 hrs
Sample Reference No	SARL/A/CHE-1087	Sample Received on	31.03.2025
Sample Collected by	LABORATORY	Test Commenced on	31.03.2025
Sample Collected on	28.03.2025	Test Completed on	07.04.2025
Temperature	36°C	Relative Humidity	30%
Sample Condition	Fit for Analysis		

S. No.	Parameters	Protocol	Unit	Results	*Limits
1	Particulate Matter less than 10micron size (PM ₁₀)	IS:5182: Part 23:2006	µg/m ³	59.5	100
2	Particulate Matter less than 2.5micron size (PM _{2.5})	IS 5182 (Part 24):2019	µg/m ³	27.8	60
3	Sulphur dioxide (SO ₂)	IS:5182: Part 02:2001	µg/m ³	5.8	80
4	Nitrogen Dioxide (NO ₂)	IS:5182: Part 06:2006	µg/m ³	8.6	80
5	Carbon monoxide (CO)	SARL/IOP/013 (Issue No:01, Issue Date – 01.03.2023)	mg/m ³	BDL (D.L – 1.1)	-

Remarks: Limits: *National Ambient air quality standards from CPCB. BDL- Below detectable limit. DL – Detectable limit

For Shrient Analytical and Research Labs Pvt. Ltd

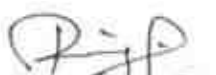
Verified




Authorized Signatory
S. BALAMURUGAN
Asst. Technical Manager

END OF THE REPORT

Please Contact:

For any Technical Issues & Complaints: technical@shrientanalytical.com

Terms and conditions:

(1) The test items will not be retained for more than 15 days from the date of issue of test report. (2) The results relate only to the items tested (3) The test report shall not be reproduced except in full without the written approval of the laboratory (4) Any use for advertising purposes must be granted in writing. This technical report may only be quoted in full. This report is the result of a single examination of the object in question and is not generally applicable evaluation of the quality of other products in regular production. For further details, please see testing and certification regulation, chapter A-3.4. (5) The correctness of the information related to sample(s) in the Test Request Form/Customer letterhead/Email is the customer's responsibility. The laboratory reports the said information in the test report and is not liable for the same.

LAB SERVICES FOR:- Food, Water, Milk, Environment, Academic & Industrial Segment.
CIN : U74999TN2017PTC116807 / GST No : 33AAYCS7325R1ZA / PAN No: AAYCS7325R



Shrient Analytical and Research Labs Pvt. Ltd

416/15, DhargasRoad, West Tambaram, Chennai- 600045
Phone Number +91 82208 36377 Email: -info@shrientanalytical.com
www.shrientanalytical.com

TEST REPORT

Report No.	SARL/25/1088	Report Date.	07.04.2025

Customer Name & Address	Rough Stone And Gravel Quarry Of Thiru.P.Elangovan At S.F.Nos.46/1, 46/3, 46/4, 46/5, 46/6, 46/7, 46/8, 46/9, 46/11, 46/12, 47/1, 47/2, 47/4, 47/6(P), 47/7(P), 47/8, 47/9a, 47/9b(P), 47/9c(P), 47/10, 47/11a, 47/11b, 47/11c(P), 47/11d(P), 7/11e(P), 47/11f(P) Of Kalaiyarkarisalkulam Village, Aruppukottai Taluk, Virudhunagar District, Tamil Nadu State
Sample Description	AMBIENT AIR QUALITY
Sampling Procedure	IS – 5182 (Part – 14: 2000 & Part – V: Reaffirmed - 2003), CPCB Guide lines

Sample Location	A1-Project site core zone
Positioned height of Sampler	1.5 M above Ground Level

Customer Reference	By Mail	Sampling Duration	24 hrs
Sample Reference No	SARL/A/CHE-1088	Sample Received on	31.03.2025
Sample Collected by	LABORATORY	Test Commenced on	31.03.2025
Sample Collected on	29.03.2025	Test Completed on	07.04.2025
Temperature	36°C	Relative Humidity	30%
Sample Condition	Fit for Analysis		

S. No.	Parameters	Protocol	Unit	Results	*Limits
1	Particulate Matter less than 10micron size (PM ₁₀)	IS:5182: Part 23:2006	µg/m ³	58.3	100
2	Particulate Matter less than 2.5micron size (PM _{2.5})	IS 5182 (Part 24):2019	µg/m ³	27.1	60
3	Sulphur dioxide (SO ₂)	IS:5182: Part 02:2001	µg/m ³	5.5	80
4	Nitrogen Dioxide (NO ₂)	IS:5182: Part 06:2006	µg/m ³	8.8	80
5	Carbon monoxide (CO)	SARL/IOP/013 (Issue No:01, Issue Date – 01.03.2023)	mg/m ³	BDL (D.L – 1.1)	-

Remarks: Limits: *National Ambient air quality standards from CPCB. BDL- Below detectable limit. DL –Detectable limit

For Shrient Analytical and Research Labs Pvt. Ltd

Verified



END OF THE REPORT

Authorized Signatory
S. BALAMURUGAN
Asst. Technical Manager

Please Contact:

For any Technical Issues&Complaints: technical@shrientanalytical.com

Terms and conditions:

(1) The test items will not be retained for more than 15 days from the date of issue of test report. (2) The results relate only to the items tested (3) The test report shall not be reproduced except in full without the written approval of the laboratory (4) Any use for advertising purposes must be granted in writing. This technical report may only be quoted in full. This report is the result of a single examination of the object in question and is not generally applicable evaluation of the quality of other products in regular production. For further details, please see testing and certification regulation, chapter A-3.4. (5) The correctness of the information related to sample(s) in the Test Request Form/Customer letterhead/Email is the customer's responsibility. The laboratory reports the said information in the test report and is not liable for the same.



Shrient Analytical and Research Labs Pvt. Ltd

416/15, DhargasRoad, West Tambaram, Chennai- 600045
Phone Number +91 82208 36377 Email: -info@shrientanalytical.com
www.shrientanalytical.com

TEST REPORT

Report No.	SARL/25/1089	Report Date.	07.04.2025

Customer Name & Address	Rough Stone And Gravel Quarry Of Thiru.P.Elangovan At S.F.Nos.46/1, 46/3, 46/4, 46/5, 46/6, 46/7, 46/8, 46/9, 46/11, 46/12, 47/1, 47/2, 47/4, 47/6(P), 47/7(P), 47/8, 47/9a, 47/9b(P), 47/9c(P), 47/10, 47/11a, 47/11b, 47/11c(P), 47/11d(P), 7/11e(P), 47/11f(P) Of Kalaiyarkarisalkulam Village, Aruppukottai Taluk, Virudhunagar District, Tamil Nadu State
Sample Description	AMBIENT AIR QUALITY
Sampling Procedure	IS – 5182 (Part – 14: 2000 & Part – V: Reaffirmed - 2003), CPCB Guide lines

Sample Location	A2-Punnamadupalayam village
Positioned height of Sampler	1.5 M above Ground Level

Customer Reference	By Mail	Sampling Duration	24 hrs
Sample Reference No	SARL/A/CHE-1089	Sample Received on	31.03.2025
Sample Collected by	LABORATORY	Test Commenced on	31.03.2025
Sample Collected on	29.03.2025	Test Completed on	07.04.2025
Temperature	35°C	Relative Humidity	30%
Sample Condition	Fit for Analysis		

S. No.	Parameters	Protocol	Unit	Results	*Limits
1	Particulate Matter less than 10micron size (PM ₁₀)	IS:5182: Part 23:2006	µg/m ³	60.1	100
2	Particulate Matter less than 2.5micron size (PM _{2.5})	IS 5182 (Part 24):2019	µg/m ³	28.2	60
3	Sulphur dioxide (SO ₂)	IS:5182: Part 02:2001	µg/m ³	6.4	80
4	Nitrogen Dioxide (NO ₂)	IS:5182: Part 06:2006	µg/m ³	9.2	80
5	Carbon monoxide (CO)	SARL/IOP/013 (Issue No:01, Issue Date – 01.03.2023)	mg/m ³	BDL (D.L – 1.1)	-

Remarks: Limits: *National Ambient air quality standards from CPCB. BDL- Below detectable limit. DL –Detectable limit

For Shrient Analytical and Research Labs Pvt. Ltd

Verified



END OF THE REPORT

Authorized Signatory
S. BALAMURUGAN
Asst. Technical Manager

Please Contact:

For any Technical Issues&Complaints: technical@shrientanalytical.com

Terms and conditions:

(1) The test items will not be retained for more than 15 days from the date of issue of test report. (2) The results relate only to the items tested (3) The test report shall not be reproduced except in full without the written approval of the laboratory (4) Any use for advertising purposes must be granted in writing. This technical report may only be quoted in full. This report is the result of a single examination of the object in question and is not generally applicable evaluation of the quality of other products in regular production. For further details, please see testing and certification regulation, chapter A-3.4. (5) The correctness of the information related to sample(s) in the Test Request Form/Customer letterhead/Email is the customer's responsibility. The laboratory reports the said information in the test report and is not liable for the same.

LAB SERVICES FOR:- Food, Water, Milk, Environment, Academic & Industrial Segment.
CIN : U74999TN2017PTC116807 / GST No : 33AAYCS7325R1ZA / PAN No: AAYCS7325R



Shrient Analytical and Research Labs Pvt. Ltd

416/15, DhargasRoad, West Tambaram, Chennai- 600045
Phone Number +91 82208 36377 Email: -info@shrientanalytical.com
www.shrientanalytical.com

TEST REPORT

Report No.	SARL/25/1090	Report Date.	07.04.2025

Customer Name & Address	Rough Stone And Gravel Quarry Of Thiru.P.Elangovan At S.F.Nos.46/1, 46/3, 46/4, 46/5, 46/6, 46/7, 46/8, 46/9, 46/11, 46/12, 47/1, 47/2, 47/4, 47/6(P), 47/7(P), 47/8, 47/9a, 47/9b(P), 47/9c(P), 47/10, 47/11a, 47/11b, 47/11c(P), 47/11d(P), 7/11e(P), 47/11f(P) Of Kalaiyarkarisalkulam Village, Aruppukottai Taluk, Virudhunagar District, Tamil Nadu State
Sample Description	AMBIENT AIR QUALITY
Sampling Procedure	IS – 5182 (Part – 14: 2000 & Part – V: Reaffirmed - 2003), CPCB Guide lines

Sample Location	A1-Project site core zone
Positioned height of Sampler	1.5 M above Ground Level

Customer Reference	By Mail	Sampling Duration	24 hrs
Sample Reference No	SARL/A/CHE-1090	Sample Received on	31.03.2025
Sample Collected by	LABORATORY	Test Commenced on	31.03.2025
Sample Collected on	30.03.2025	Test Completed on	07.04.2025
Temperature	35°C	Relative Humidity	30%
Sample Condition	Fit for Analysis		

S. No.	Parameters	Protocol	Unit	Results	*Limits
1	Particulate Matter less than 10micron size (PM ₁₀)	IS:5182: Part 23:2006	µg/m ³	63.2	100
2	Particulate Matter less than 2.5micron size (PM _{2.5})	IS 5182 (Part 24):2019	µg/m ³	29.3	60
3	Sulphur dioxide (SO ₂)	IS:5182: Part 02:2001	µg/m ³	6.1	80
4	Nitrogen Dioxide (NO ₂)	IS:5182: Part 06:2006	µg/m ³	9.4	80
5	Carbon monoxide (CO)	SARL/IOP/013 (Issue No:01, Issue Date – 01.03.2023)	mg/m ³	BDL (D.L – 1.1)	-

Remarks: Limits: *National Ambient air quality standards from CPCB. BDL- Below detectable limit. DL –Detectable limit

For Shrient Analytical and Research Labs Pvt. Ltd

Verified



END OF THE REPORT

Authorized Signatory
S. BALAMURUGAN
Asst. Technical Manager

Please Contact:

For any Technical Issues&Complaints: technical@shrientanalytical.com

Terms and conditions:

(1) The test items will not be retained for more than 15 days from the date of issue of test report. (2) The results relate only to the items tested (3) The test report shall not be reproduced except in full without the written approval of the laboratory (4) Any use for advertising purposes must be granted in writing. This technical report may only be quoted in full. This report is the result of a single examination of the object in question and is not generally applicable evaluation of the quality of other products in regular production. For further details, please see testing and certification regulation, chapter A-3.4. (5) The correctness of the information related to sample(s) in the Test Request Form/Customer letterhead/Email is the customer's responsibility. The laboratory reports the said information in the test report and is not liable for the same.

LAB SERVICES FOR:- Food, Water, Milk, Environment, Academic & Industrial Segment.

CIN : U74999TN2017PTC116807 / GST No : 33AAYCS7325R1ZA / PAN No: AAYCS7325R

Page 11 of 12



Shrient Analytical and Research Labs Pvt. Ltd

416/15, DhargasRoad, West Tambaram, Chennai- 600045
Phone Number +91 82208 36377 Email: -info@shrientanalytical.com
www.shrientanalytical.com

TEST REPORT

Report No.	SARL/25/1091	Report Date.	07.04.2025

Customer Name & Address	Rough Stone And Gravel Quarry Of Thiru.P.Elangovan At S.F.Nos.46/1, 46/3, 46/4, 46/5, 46/6, 46/7, 46/8, 46/9, 46/11, 46/12, 47/1, 47/2, 47/4, 47/6(P), 47/7(P), 47/8, 47/9a, 47/9b(P), 47/9c(P), 47/10, 47/11a, 47/11b, 47/11c(P), 47/11d(P), 7/11e(P), 47/11f(P) Of Kalaiyarkarisalkulam Village, Aruppukottai Taluk, Virudhunagar District, Tamil Nadu State
Sample Description	AMBIENT AIR QUALITY
Sampling Procedure	IS – 5182 (Part – 14: 2000 & Part – V: Reaffirmed - 2003), CPCB Guide lines

Sample Location	A2-Punnamadupalayam village
Positioned height of Sampler	1.5 M above Ground Level

Customer Reference	By Mail	Sampling Duration	24 hrs
Sample Reference No	SARL/A/CHE-1091	Sample Received on	31.03.2025
Sample Collected by	LABORATORY	Test Commenced on	31.03.2025
Sample Collected on	30.03.2025	Test Completed on	07.04.2025
Temperature	35°C	Relative Humidity	30%
Sample Condition	Fit for Analysis		

S. No.	Parameters	Protocol	Unit	Results	*Limits
1	Particulate Matter less than 10micron size (PM ₁₀)	IS:5182: Part 23:2006	µg/m ³	55.2	100
2	Particulate Matter less than 2.5micron size (PM _{2.5})	IS 5182 (Part 24):2019	µg/m ³	25.7	60
3	Sulphur dioxide (SO ₂)	IS:5182: Part 02:2001	µg/m ³	5.6	80
4	Nitrogen Dioxide (NO ₂)	IS:5182: Part 06:2006	µg/m ³	8.2	80
5	Carbon monoxide (CO)	SARL/IOP/013 (Issue No:01, Issue Date – 01.03.2023)	mg/m ³	BDL (D.L – 1.1)	-

Remarks: Limits: *National Ambient air quality standards from CPCB. BDL- Below detectable limit. DL –Detectable limit

For Shrient Analytical and Research Labs Pvt. Ltd

Verified



END OF THE REPORT

Authorized Signatory
S. BALAMURUGAN
Asst. Technical Manager

Please Contact:

For any Technical Issues&Complaints: technical@shrientanalytical.com

Terms and conditions:

(1) The test items will not be retained for more than 15 days from the date of issue of test report. (2) The results relate only to the items tested (3) The test report shall not be reproduced except in full without the written approval of the laboratory (4) Any use for advertising purposes must be granted in writing. This technical report may only be quoted in full. This report is the result of a single examination of the object in question and is not generally applicable evaluation of the quality of other products in regular production. For further details, please see testing and certification regulation, chapter A-3.4. (5) The correctness of the information related to sample(s) in the Test Request Form/Customer letterhead/Email is the customer's responsibility. The laboratory reports the said information in the test report and is not liable for the same.

LAB SERVICES FOR:- Food, Water, Milk, Environment, Academic & Industrial Segment.

CIN : U74999TN2017PTC116807 / GST No : 33AAYCS7325R1ZA / PAN No: AAYCS7325R

Page 12 of 12



Shrient Analytical and Research Labs Pvt. Ltd

416/15, DhargasRoad, West Tambaram, Chennai- 600045
Phone Number +91 82208 36377 Email: -info@shrientanalytical.com
www.shrientanalytical.com

TEST REPORT

Report No.	SARL/25/1128	Report Date.	14.04.2025

Customer Name & Address	Rough Stone And Gravel Quarry Of Thiru.P.Elangovan At S.F.Nos.46/1, 46/3, 46/4, 46/5, 46/6, 46/7, 46/8, 46/9, 46/11, 46/12, 47/1, 47/2, 47/4, 47/6(P), 47/7(P), 47/8, 47/9a, 47/9b(P), 47/9c(P), 47/10, 47/11a, 47/11b, 47/11c(P), 47/11d(P), 7/11c(P), 47/11f(P) Of Kalaiyarkarisalkulam Village, Aruppukottai Taluk, Virudhunagar District, Tamil Nadu State
Sample Description	AMBIENT AIR QUALITY
Sampling Procedure	IS – 5182 (Part – 14: 2000 & Part – V: Reaffirmed - 2003), CPCB Guide lines

Sample Location	A1-Project site core zone
Positioned height of Sampler	1.5 M above Ground Level

Customer Reference	By Mail	Sampling Duration	24 hrs
Sample Reference No	SARL/A/CHE-1128	Sample Received on	07.04.2025
Sample Collected by	LABORATORY	Test Commenced on	07.04.2025
Sample Collected on	01.04.2025	Test Completed on	14.04.2025
Temperature	36°C	Relative Humidity	25%
Sample Condition	Fit for Analysis		

S. No.	Parameters	Protocol	Unit	Results	*Limits
1	Particulate Matter less than 10micron size (PM ₁₀)	IS:5182: Part 23:2006	µg/m ³	71.1	100
2	Particulate Matter less than 2.5micron size (PM _{2.5})	IS 5182 (Part 24):2019	µg/m ³	33.1	60
3	Sulphur dioxide (SO ₂)	IS:5182: Part 02:2001	µg/m ³	7.1	80
4	Nitrogen Dioxide (NO ₂)	IS:5182: Part 06:2006	µg/m ³	10.5	80
5	Carbon monoxide (CO)	SARL/IOP/013 (Issue No:01, Issue Date – 01.03.2023)	mg/m ³	BDL(D.L – 1.1)	-

Remarks: Limits: *National Ambient air quality standards from CPCB. BDL- Below detectable limit. DL –Detectable limit

For Shrient Analytical and Research Labs Pvt. Ltd

Verified



END OF THE REPORT

Authorized Signatory
S. BALAMURUGAN
Asst. Technical Manager

Please Contact:

For any Technical Issues&Complaints: technical@shrientanalytical.com

Terms and conditions:

(1) The test items will not be retained for more than 15 days from the date of issue of test report. (2) The results relate only to the items tested (3) The test report shall not be reproduced except in full without the written approval of the laboratory (4) Any use for advertising purposes must be granted in writing. This technical report may only be quoted in full. This report is the result of a single examination of the object in question and is not generally applicable evaluation of the quality of other products in regular production. For further details, please see testing and certification regulation, chapter A-3.4. (5) The correctness of the information related to sample(s) in the Test Request Form/Customer letterhead/Email is the customer's responsibility. The laboratory reports the said information in the test report and is not liable for the same.

LAB SERVICES FOR:- Food, Water, Milk, Environment, Academic & Industrial Segment.

CIN : U74999TN2017PTC116807 / GST No : 33AAYCS7325R1ZA / PAN No: AAYCS7325R

Page 1 of 12



Shrient Analytical and Research Labs Pvt. Ltd

416/15, DhargasRoad, West Tambaram, Chennai- 600045
Phone Number +91 82208 36377 Email: -info@shrientanalytical.com
www.shrientanalytical.com

TEST REPORT

Report No.	SARL/25/1129	Report Date.	14.04.2025

Customer Name & Address	Rough Stone And Gravel Quarry Of Thiru.P.Elangovan At S.F.Nos.46/1, 46/3, 46/4, 46/5, 46/6, 46/7, 46/8, 46/9, 46/11, 46/12, 47/1, 47/2, 47/4, 47/6(P), 47/7(P), 47/8, 47/9a, 47/9b(P), 47/9c(P), 47/10, 47/11a, 47/11b, 47/11c(P), 47/11d(P), 7/11e(P), 47/11f(P) Of Kalaiyarkarisalkulam Village, Aruppukottai Taluk, Virudhunagar District, Tamil Nadu State
Sample Description	AMBIENT AIR QUALITY
Sampling Procedure	IS – 5182 (Part – 14: 2000 & Part – V: Reaffirmed - 2003), CPCB Guide lines

Sample Location	A2-Punnamadupalayam village
Positioned height of Sampler	1.5 M above Ground Level

Customer Reference	By Mail	Sampling Duration	24 hrs
Sample Reference No	SARL/A/CHE-1129	Sample Received on	07.04.2025
Sample Collected by	LABORATORY	Test Commenced on	07.04.2025
Sample Collected on	01.04.2025	Test Completed on	14.04.2025
Temperature	36°C	Relative Humidity	25%
Sample Condition	Fit for Analysis		

S. No.	Parameters	Protocol	Unit	Results	*Limits
1	Particulate Matter less than 10micron size (PM ₁₀)	IS:5182: Part 23:2006	µg/m ³	62.6	100
2	Particulate Matter less than 2.5micron size (PM _{2.5})	IS 5182 (Part 24):2019	µg/m ³	29.4	60
3	Sulphur dioxide (SO ₂)	IS:5182: Part 02:2001	µg/m ³	6.7	80
4	Nitrogen Dioxide (NO ₂)	IS:5182: Part 06:2006	µg/m ³	10.2	80
5	Carbon monoxide (CO)	SARL/IOP/013 (Issue No:01, Issue Date – 01.03.2023)	mg/m ³	BDL (D.L – 1.1)	-

Remarks: Limits: *National Ambient air quality standards from CPCB. BDL- Below detectable limit. DL – Detectable limit

For Shrient Analytical and Research Labs Pvt. Ltd

Verified



Authorized Signatory
S. BALAMURUGAN
Asst. Technical Manager

END OF THE REPORT

Please Contact:

For any Technical Issues & Complaints: technical@shrientanalytical.com

Terms and conditions:

(1) The test items will not be retained for more than 15 days from the date of issue of test report. (2) The results relate only to the items tested (3) The test report shall not be reproduced except in full without the written approval of the laboratory (4) Any use for advertising purposes must be granted in writing. This technical report may only be quoted in full. This report is the result of a single examination of the object in question and is not generally applicable evaluation of the quality of other products in regular production. For further details, please see testing and certification regulation, chapter A-3.4. (5) The correctness of the information related to sample(s) in the Test Request Form/Customer letterhead/Email is the customer's responsibility. The laboratory reports the said information in the test report and is not liable for the same.

LAB SERVICES FOR:- Food, Water, Milk, Environment, Academic & Industrial Segment.
CIN : U74999TN2017PTC116807 / GST No : 33AAYCS7325R1ZA / PAN No: AAYCS7325R



Shrient Analytical and Research Labs Pvt. Ltd

416/15, DhargasRoad, West Tambaram, Chennai- 600045
Phone Number +91 82208 36377 Email: -info@shrientanalytical.com
www.shrientanalytical.com

TEST REPORT

Report No.	SARL/25/1130	Report Date.	14.04.2025

Customer Name & Address	Rough Stone And Gravel Quarry Of Thiru.P.Elangovan At S.F.Nos.46/1, 46/3, 46/4, 46/5, 46/6, 46/7, 46/8, 46/9, 46/11, 46/12, 47/1, 47/2, 47/4, 47/6(P), 47/7(P), 47/8, 47/9a, 47/9b(P), 47/9c(P), 47/10, 47/11a, 47/11b, 47/11c(P), 47/11d(P), 7/11e(P), 47/11f(P) Of Kalaiyarkarisalkulam Village, Aruppukottai Taluk, Virudhunagar District, Tamil Nadu State
Sample Description	AMBIENT AIR QUALITY
Sampling Procedure	IS – 5182 (Part – 14: 2000 & Part – V: Reaffirmed - 2003), CPCB Guide lines

Sample Location	A1-Project site core zone
Positioned height of Sampler	1.5 M above Ground Level

Customer Reference	By Mail	Sampling Duration	24 hrs
Sample Reference No	SARL/A/CHE-1130	Sample Received on	07.04.2025
Sample Collected by	LABORATORY	Test Commenced on	07.04.2025
Sample Collected on	02.04.2025	Test Completed on	14.04.2025
Temperature	36°C	Relative Humidity	27%
Sample Condition	Fit for Analysis		

S. No.	Parameters	Protocol	Unit	Results	*Limits
1	Particulate Matter less than 10micron size (PM ₁₀)	IS:5182: Part 23:2006	µg/m ³	65.4	100
2	Particulate Matter less than 2.5micron size (PM _{2.5})	IS 5182 (Part 24):2019	µg/m ³	30.1	60
3	Sulphur dioxide (SO ₂)	IS:5182: Part 02:2001	µg/m ³	6.4	80
4	Nitrogen Dioxide (NO ₂)	IS:5182: Part 06:2006	µg/m ³	9.8	80
5	Carbon monoxide (CO)	SARL/IOP/013 (Issue No:01, Issue Date – 01.03.2023)	mg/m ³	BDL (D.L – 1.1)	-

Remarks: Limits: *National Ambient air quality standards from CPCB. BDL- Below detectable limit. DL –Detectable limit

For Shrient Analytical and Research Labs Pvt. Ltd

Verified



END OF THE REPORT

Authorized Signatory
S. BALAMURUGAN
Asst. Technical Manager

Please Contact:

For any Technical Issues&Complaints: technical@shrientanalytical.com

Terms and conditions:

(1) The test items will not be retained for more than 15 days from the date of issue of test report. (2) The results relate only to the items tested (3) The test report shall not be reproduced except in full without the written approval of the laboratory (4) Any use for advertising purposes must be granted in writing. This technical report may only be quoted in full. This report is the result of a single examination of the object in question and is not generally applicable evaluation of the quality of other products in regular production. For further details, please see testing and certification regulation, chapter A-3.4. (5) The correctness of the information related to sample(s) in the Test Request Form/Customer letterhead/Email is the customer's responsibility. The laboratory reports the said information in the test report and is not liable for the same.



Shrient Analytical and Research Labs Pvt. Ltd

416/15, DhargasRoad, West Tambaram, Chennai- 600045
Phone Number +91 82208 36377 Email: -info@shrientanalytical.com
www.shrientanalytical.com

TEST REPORT

Report No.	SARL/25/1131	Report Date.	14.04.2025

Customer Name & Address	Rough Stone And Gravel Quarry Of Thiru.P.Elangovan At S.F.Nos.46/1, 46/3, 46/4, 46/5, 46/6, 46/7, 46/8, 46/9, 46/11, 46/12, 47/1, 47/2, 47/4, 47/6(P), 47/7(P), 47/8, 47/9a, 47/9b(P), 47/9c(P), 47/10, 47/11a, 47/11b, 47/11c(P), 47/11d(P), 7/11e(P), 47/11f(P) Of Kalaiyarkarisalkulam Village, Aruppukottai Taluk, Virudhunagar District, Tamil Nadu State
Sample Description	AMBIENT AIR QUALITY
Sampling Procedure	IS – 5182 (Part – 14: 2000 & Part – V: Reaffirmed - 2003), CPCB Guide lines

Sample Location	A2-Punnamadupalayam village
Positioned height of Sampler	1.5 M above Ground Level

Customer Reference	By Mail	Sampling Duration	24 hrs
Sample Reference No	SARL/A/CHE-1131	Sample Received on	07.04.2025
Sample Collected by	LABORATORY	Test Commenced on	07.04.2025
Sample Collected on	02.04.2025	Test Completed on	14.04.2025
Temperature	34°C	Relative Humidity	28%
Sample Condition	Fit for Analysis		

S. No.	Parameters	Protocol	Unit	Results	*Limits
1	Particulate Matter less than 10micron size (PM ₁₀)	IS:5182: Part 23:2006	µg/m ³	56.4	100
2	Particulate Matter less than 2.5micron size (PM _{2.5})	IS 5182 (Part 24):2019	µg/m ³	26.5	60
3	Sulphur dioxide (SO ₂)	IS:5182: Part 02:2001	µg/m ³	5.8	80
4	Nitrogen Dioxide (NO ₂)	IS:5182: Part 06:2006	µg/m ³	8.4	80
5	Carbon monoxide (CO)	SARL/IOP/013 (Issue No:01, Issue Date – 01.03.2023)	mg/m ³	BDL (D.L – 1.1)	-

Remarks: Limits: *National Ambient air quality standards from CPCB. BDL- Below detectable limit. DL –Detectable limit

For Shrient Analytical and Research Labs Pvt. Ltd

Verified



END OF THE REPORT

Authorized Signatory
S. BALAMURUGAN
Asst. Technical Manager

Please Contact:

For any Technical Issues & Complaints: technical@shrientanalytical.com

Terms and conditions:

(1) The test items will not be retained for more than 15 days from the date of issue of test report. (2) The results relate only to the items tested (3) The test report shall not be reproduced except in full without the written approval of the laboratory (4) Any use for advertising purposes must be granted in writing. This technical report may only be quoted in full. This report is the result of a single examination of the object in question and is not generally applicable evaluation of the quality of other products in regular production. For further details, please see testing and certification regulation, chapter A-3.4. (5) The correctness of the information related to sample(s) in the Test Request Form/Customer letterhead/Email is the customer's responsibility. The laboratory reports the said information in the test report and is not liable for the same.



Shrient Analytical and Research Labs Pvt. Ltd

416/15, DhargasRoad, West Tambaram, Chennai- 600045
Phone Number +91 82208 36377 Email: -info@shrientanalytical.com
www.shrientanalytical.com

TEST REPORT

Report No.	SARL/25/1132	Report Date.	14.04.2025

Customer Name & Address	Rough Stone And Gravel Quarry Of Thiru.P.Elangovan At S.F.Nos.46/1, 46/3, 46/4, 46/5, 46/6, 46/7, 46/8, 46/9, 46/11, 46/12, 47/1, 47/2, 47/4, 47/6(P), 47/7(P), 47/8, 47/9a, 47/9b(P), 47/9c(P), 47/10, 47/11a, 47/11b, 47/11c(P), 47/11d(P), 7/11e(P), 47/11f(P) Of Kalaiyarkarisalkulam Village, Aruppukottai Taluk, Virudhunagar District, Tamil Nadu State
Sample Description	AMBIENT AIR QUALITY
Sampling Procedure	IS – 5182 (Part – 14: 2000 & Part – V: Reaffirmed - 2003), CPCB Guide lines

Sample Location	A3-Near Govt school, Kurumpapatti
Positioned height of Sampler	1.5 M above Ground Level

Customer Reference	By Mail	Sampling Duration	24 hrs
Sample Reference No	SARL/A/CHE-1132	Sample Received on	07.04.2025
Sample Collected by	LABORATORY	Test Commenced on	07.04.2025
Sample Collected on	03.04.2025	Test Completed on	14.04.2025
Temperature	34°C	Relative Humidity	28%
Sample Condition	Fit for Analysis		

S. No.	Parameters	Protocol	Unit	Results	*Limits
1	Particulate Matter less than 10micron size (PM ₁₀)	IS:5182: Part 23:2006	µg/m ³	65.3	100
2	Particulate Matter less than 2.5micron size (PM _{2.5})	IS 5182 (Part 24):2019	µg/m ³	30.6	60
3	Sulphur dioxide (SO ₂)	IS:5182: Part 02:2001	µg/m ³	6.8	80
4	Nitrogen Dioxide (NO ₂)	IS:5182: Part 06:2006	µg/m ³	11.4	80
5	Carbon monoxide (CO)	SARL/IOP/013 (Issue No:01, Issue Date – 01.03.2023)	mg/m ³	BDL (D.L – 1.1)	-

Remarks: Limits: *National Ambient air quality standards from CPCB. BDL- Below detectable limit. DL – Detectable limit

For Shrient Analytical and Research Labs Pvt. Ltd


Verified



END OF THE REPORT


Authorized Signatory
S. BALAMURUGAN
Asst. Technical Manager

Please Contact:

For any Technical Issues & Complaints: technical@shrientanalytical.com

Terms and conditions:

(1) The test items will not be retained for more than 15 days from the date of issue of test report. (2) The results relate only to the items tested (3) The test report shall not be reproduced except in full without the written approval of the laboratory (4) Any use for advertising purposes must be granted in writing. This technical report may only be quoted in full. This report is the result of a single examination of the object in question and is not generally applicable evaluation of the quality of other products in regular production. For further details, please see testing and certification regulation, chapter A-3.4. (5) The correctness of the information related to sample(s) in the Test Request Form/Customer letterhead/Email is the customer's responsibility. The laboratory reports the said information in the test report and is not liable for the same.

LAB SERVICES FOR:- Food, Water, Milk, Environment, Academic & Industrial Segment.
CIN : U74999TN2017PTC116807 / GST No : 33AAYCS7325R1ZA / PAN No: AAYCS7325R



Shrient Analytical and Research Labs Pvt. Ltd

416/15, DhargasRoad, West Tambaram, Chennai- 600045
Phone Number +91 82208 36377 Email: -info@shrientanalytical.com
www.shrientanalytical.com

TEST REPORT

Report No.	SARL/25/1133	Report Date.	14.04.2025

Customer Name & Address	Rough Stone And Gravel Quarry Of Thiru.P.Elangovan At S.F.Nos.46/1, 46/3, 46/4, 46/5, 46/6, 46/7, 46/8, 46/9, 46/11, 46/12, 47/1, 47/2, 47/4, 47/6(P), 47/7(P), 47/8, 47/9a, 47/9b(P), 47/9c(P), 47/10, 47/11a, 47/11b, 47/11c(P), 47/11d(P), 7/11e(P), 47/11f(P) Of Kalaiyarkarisalkulam Village, Aruppukottai Taluk, Virudhunagar District, Tamil Nadu State
Sample Description	AMBIENT AIR QUALITY
Sampling Procedure	IS – 5182 (Part – 14: 2000 & Part – V: Reaffirmed - 2003), CPCB Guide lines

Sample Location	A4-Pudukkanali village
Positioned height of Sampler	1.5 M above Ground Level

Customer Reference	By Mail	Sampling Duration	24 hrs
Sample Reference No	SARL/A/CHE-1133	Sample Received on	07.04.2025
Sample Collected by	LABORATORY	Test Commenced on	07.04.2025
Sample Collected on	03.04.2025	Test Completed on	14.04.2025
Temperature	36°C	Relative Humidity	27%
Sample Condition	Fit for Analysis		

S. No.	Parameters	Protocol	Unit	Results	*Limits
1	Particulate Matter less than 10micron size (PM ₁₀)	IS:5182: Part 23:2006	µg/m ³	66.6	100
2	Particulate Matter less than 2.5micron size (PM _{2.5})	IS 5182 (Part 24):2019	µg/m ³	31.1	60
3	Sulphur dioxide (SO ₂)	IS:5182: Part 02:2001	µg/m ³	6.8	80
4	Nitrogen Dioxide (NO ₂)	IS:5182: Part 06:2006	µg/m ³	10.3	80
5	Carbon monoxide (CO)	SARL/IOP/013 (Issue No:01, Issue Date – 01.03.2023)	mg/m ³	BDL (D.L – 1.1)	-

Remarks: Limits: *National Ambient air quality standards from CPCB. BDL- Below detectable limit. DL –Detectable limit

For Shrient Analytical and Research Labs Pvt. Ltd

Verified



END OF THE REPORT

Authorized Signatory
S. BALAMURUGAN
Asst. Technical Manager

Please Contact:

For any Technical Issues&Complaints: technical@shrientanalytical.com

Terms and conditions:

(1) The test items will not be retained for more than 15 days from the date of issue of test report. (2) The results relate only to the items tested (3) The test report shall not be reproduced except in full without the written approval of the laboratory (4) Any use for advertising purposes must be granted in writing. This technical report may only be quoted in full. This report is the result of a single examination of the object in question and is not generally applicable evaluation of the quality of other products in regular production. For further details, please see testing and certification regulation, chapter A-3.4. (5) The correctness of the information related to sample(s) in the Test Request Form/Customer letterhead/Email is the customer's responsibility. The laboratory reports the said information in the test report and is not liable for the same.

LAB SERVICES FOR:- Food, Water, Milk, Environment, Academic & Industrial Segment.
CIN : U74999TN2017PTC116807 / GST No : 33AAYCS7325R1ZA / PAN No: AAYCS7325R



Shrient Analytical and Research Labs Pvt. Ltd

416/15, DhargasRoad, West Tambaram, Chennai- 600045
Phone Number +91 82208 36377 Email: -info@shrientanalytical.com
www.shrientanalytical.com

TEST REPORT

Report No.	SARL/25/1134	Report Date.	14.04.2025

Customer Name & Address	Rough Stone And Gravel Quarry Of Thiru.P.Elangovan At S.F.Nos.46/1, 46/3, 46/4, 46/5, 46/6, 46/7, 46/8, 46/9, 46/11, 46/12, 47/1, 47/2, 47/4, 47/6(P), 47/7(P), 47/8, 47/9a, 47/9b(P), 47/9c(P), 47/10, 47/11a, 47/11b, 47/11c(P), 47/11d(P), 7/11e(P), 47/11f(P) Of Kalaiyarkarisalkulam Village, Aruppukottai Taluk, Virudhunagar District, Tamil Nadu State
Sample Description	AMBIENT AIR QUALITY
Sampling Procedure	IS – 5182 (Part – 14: 2000 & Part – V: Reaffirmed - 2003), CPCB Guide lines

Sample Location	A3-Near Govt school, Kurumpapatti
Positioned height of Sampler	1.5 M above Ground Level

Customer Reference	By Mail	Sampling Duration	24 hrs
Sample Reference No	SARL/A/CHE-1134	Sample Received on	07.04.2025
Sample Collected by	LABORATORY	Test Commenced on	07.04.2025
Sample Collected on	04.04.2025	Test Completed on	14.04.2025
Temperature	36°C	Relative Humidity	27%
Sample Condition	Fit for Analysis		

S. No.	Parameters	Protocol	Unit	Results	*Limits
1	Particulate Matter less than 10micron size (PM ₁₀)	IS:5182: Part 23:2006	µg/m ³	57.6	100
2	Particulate Matter less than 2.5micron size (PM _{2.5})	IS 5182 (Part 24):2019	µg/m ³	27.3	60
3	Sulphur dioxide (SO ₂)	IS:5182: Part 02:2001	µg/m ³	5.7	80
4	Nitrogen Dioxide (NO ₂)	IS:5182: Part 06:2006	µg/m ³	9.2	80
5	Carbon monoxide (CO)	SARL/IOP/013 (Issue No:01, Issue Date – 01.03.2023)	mg/m ³	BDL (D.L – 1.1)	-

Remarks: Limits: *National Ambient air quality standards from CPCB. BDL- Below detectable limit. DL –Detectable limit

For Shrient Analytical and Research Labs Pvt. Ltd

Verified



END OF THE REPORT

Authorized Signatory
S. BALAMURUGAN
Asst. Technical Manager

Please Contact:

For any Technical Issues&Complaints: technical@shrientanalytical.com

Terms and conditions:

(1) The test items will not be retained for more than 15 days from the date of issue of test report. (2) The results relate only to the items tested (3) The test report shall not be reproduced except in full without the written approval of the laboratory (4) Any use for advertising purposes must be granted in writing. This technical report may only be quoted in full. This report is the result of a single examination of the object in question and is not generally applicable evaluation of the quality of other products in regular production. For further details, please see testing and certification regulation, chapter A-3.4. (5) The correctness of the information related to sample(s) in the Test Request Form/Customer letterhead/Email is the customer's responsibility. The laboratory reports the said information in the test report and is not liable for the same.

LAB SERVICES FOR:- Food, Water, Milk, Environment, Academic & Industrial Segment.
CIN : U74999TN2017PTC116807 / GST No : 33AAYCS7325R1ZA / PAN No: AAYCS7325R

Page 7 of 12



Shrient Analytical and Research Labs Pvt. Ltd

416/15, DhargasRoad, West Tambaram, Chennai- 600045
Phone Number +91 82208 36377 Email: -info@shrientanalytical.com
www.shrientanalytical.com

TEST REPORT

Report No.	SARL/25/1135	Report Date.	14.04.2025

Customer Name & Address	Rough Stone And Gravel Quarry Of Thiru.P.Elangovan At S.F.Nos.46/1, 46/3, 46/4, 46/5, 46/6, 46/7, 46/8, 46/9, 46/11, 46/12, 47/1, 47/2, 47/4, 47/6(P), 47/7(P), 47/8, 47/9a, 47/9b(P), 47/9c(P), 47/10, 47/11a, 47/11b, 47/11c(P), 47/11d(P), 7/11e(P), 47/11f(P) Of Kalaiyarkarisalkulam Village, Aruppukottai Taluk, Virudhunagar District, Tamil Nadu State
Sample Description	AMBIENT AIR QUALITY
Sampling Procedure	IS – 5182 (Part – 14: 2000 & Part – V: Reaffirmed - 2003), CPCB Guide lines

Sample Location	A4-Pudukkanali village
Positioned height of Sampler	1.5 M above Ground Level

Customer Reference	By Mail	Sampling Duration	24 hrs
Sample Reference No	SARL/A/CHE-1135	Sample Received on	07.04.2025
Sample Collected by	LABORATORY	Test Commenced on	07.04.2025
Sample Collected on	04.04.2025	Test Completed on	14.04.2025
Temperature	36°C	Relative Humidity	28%
Sample Condition	Fit for Analysis		

S. No.	Parameters	Protocol	Unit	Results	*Limits
1	Particulate Matter less than 10micron size (PM ₁₀)	IS:5182: Part 23:2006	µg/m ³	61.1	100
2	Particulate Matter less than 2.5micron size (PM _{2.5})	IS 5182 (Part 24):2019	µg/m ³	28.5	60
3	Sulphur dioxide (SO ₂)	IS:5182: Part 02:2001	µg/m ³	6.0	80
4	Nitrogen Dioxide (NO ₂)	IS:5182: Part 06:2006	µg/m ³	8.9	80
5	Carbon monoxide (CO)	SARL/IOP/013 (Issue No:01, Issue Date – 01.03.2023)	mg/m ³	BDL (D.L – 1.1)	-

Remarks: Limits: *National Ambient air quality standards from CPCB. BDL- Below detectable limit. DL –Detectable limit

For Shrient Analytical and Research Labs Pvt. Ltd


Verified



END OF THE REPORT


Authorized Signatory
S. BALAMURUGAN
Asst. Technical Manager

Please Contact:

For any Technical Issues&Complaints: technical@shrientanalytical.com

Terms and conditions:

(1) The test items will not be retained for more than 15 days from the date of issue of test report. (2) The results relate only to the items tested (3) The test report shall not be reproduced except in full without the written approval of the laboratory (4) Any use for advertising purposes must be granted in writing. This technical report may only be quoted in full. This report is the result of a single examination of the object in question and is not generally applicable evaluation of the quality of other products in regular production. For further details, please see testing and certification regulation, chapter A-3.4. (5) The correctness of the information related to sample(s) in the Test Request Form/Customer letterhead/Email is the customer's responsibility. The laboratory reports the said information in the test report and is not liable for the same.



Shrient Analytical and Research Labs Pvt. Ltd

416/15, DhargasRoad, West Tambaram, Chennai- 600045
Phone Number +91 82208 36377 Email: -info@shrientanalytical.com
www.shrientanalytical.com

TEST REPORT

Report No.	SARL/25/1136	Report Date.	14.04.2025

Customer Name & Address	Rough Stone And Gravel Quarry Of Thiru.P.Elangovan At S.F.Nos.46/1, 46/3, 46/4, 46/5, 46/6, 46/7, 46/8, 46/9, 46/11, 46/12, 47/1, 47/2, 47/4, 47/6(P), 47/7(P), 47/8, 47/9a, 47/9b(P), 47/9c(P), 47/10, 47/11a, 47/11b, 47/11c(P), 47/11d(P), 7/11e(P), 47/11f(P) Of Kalaiyarkarisalkulam Village, Aruppukottai Taluk, Virudhunagar District, Tamil Nadu State
Sample Description	AMBIENT AIR QUALITY
Sampling Procedure	IS – 5182 (Part – 14: 2000 & Part – V: Reaffirmed - 2003), CPCB Guide lines

Sample Location	A5-Pullaiyampalayam village
Positioned height of Sampler	1.5 M above Ground Level

Customer Reference	By Mail	Sampling Duration	24 hrs
Sample Reference No	SARL/A/CHE-1136	Sample Received on	07.04.2025
Sample Collected by	LABORATORY	Test Commenced on	07.04.2025
Sample Collected on	05.04.2025	Test Completed on	14.04.2025
Temperature	36°C	Relative Humidity	26%
Sample Condition	Fit for Analysis		

S. No.	Parameters	Protocol	Unit	Results	*Limits
1	Particulate Matter less than 10micron size (PM ₁₀)	IS:5182: Part 23:2006	µg/m ³	52.4	100
2	Particulate Matter less than 2.5micron size (PM _{2.5})	IS 5182 (Part 24):2019	µg/m ³	23.9	60
3	Sulphur dioxide (SO ₂)	IS:5182: Part 02:2001	µg/m ³	5.9	80
4	Nitrogen Dioxide (NO ₂)	IS:5182: Part 06:2006	µg/m ³	9.6	80
5	Carbon monoxide (CO)	SARL/IOP/013 (Issue No:01, Issue Date – 01.03.2023)	mg/m ³	BDL (D.L – 1.1)	-

Remarks: Limits: *National Ambient air quality standards from CPCB. BDL- Below detectable limit. DL –Detectable limit

For Shrient Analytical and Research Labs Pvt. Ltd


Verified



END OF THE REPORT


Authorized Signatory
S. BALAMURUGAN
Asst. Technical Manager

Please Contact:

For any Technical Issues&Complaints: technical@shrientanalytical.com

Terms and conditions:

(1) The test items will not be retained for more than 15 days from the date of issue of test report. (2) The results relate only to the items tested (3) The test report shall not be reproduced except in full without the written approval of the laboratory (4) Any use for advertising purposes must be granted in writing. This technical report may only be quoted in full. This report is the result of a single examination of the object in question and is not generally applicable evaluation of the quality of other products in regular production. For further details, please see testing and certification regulation, chapter A-3.4. (5) The correctness of the information related to sample(s) in the Test Request Form/Customer letterhead/Email is the customer's responsibility. The laboratory reports the said information in the test report and is not liable for the same.



Shrient Analytical and Research Labs Pvt. Ltd

416/15, DhargasRoad, West Tambaram, Chennai- 600045
Phone Number +91 82208 36377 Email: -info@shrientanalytical.com
www.shrientanalytical.com

TEST REPORT

Report No.	SARL/25/1137	Report Date.	14.04.2025

Customer Name & Address	Rough Stone And Gravel Quarry Of Thiru.P.Elangovan At S.F.Nos.46/1, 46/3, 46/4, 46/5, 46/6, 46/7, 46/8, 46/9, 46/11, 46/12, 47/1, 47/2, 47/4, 47/6(P), 47/7(P), 47/8, 47/9a, 47/9b(P), 47/9c(P), 47/10, 47/11a, 47/11b, 47/11c(P), 47/11d(P), 7/11e(P), 47/11f(P) Of Kalaiyarkarisalkulam Village, Aruppukottai Taluk, Virudhunagar District, Tamil Nadu State
Sample Description	AMBIENT AIR QUALITY
Sampling Procedure	IS – 5182 (Part – 14: 2000 & Part – V: Reaffirmed - 2003), CPCB Guide lines

Sample Location	A6-Pavitriramedu village
Positioned height of Sampler	1.5 M above Ground Level

Customer Reference	By Mail	Sampling Duration	24 hrs
Sample Reference No	SARL/A/CHE-1137	Sample Received on	07.04.2025
Sample Collected by	LABORATORY	Test Commenced on	07.04.2025
Sample Collected on	05.04.2025	Test Completed on	14.04.2025
Temperature	36°C	Relative Humidity	28%
Sample Condition	Fit for Analysis		

S. No.	Parameters	Protocol	Unit	Results	*Limits
1	Particulate Matter less than 10micron size (PM ₁₀)	IS:5182: Part 23:2006	µg/m ³	46.3	100
2	Particulate Matter less than 2.5micron size (PM _{2.5})	IS 5182 (Part 24):2019	µg/m ³	21.2	60
3	Sulphur dioxide (SO ₂)	IS:5182: Part 02:2001	µg/m ³	4.3	80
4	Nitrogen Dioxide (NO ₂)	IS:5182: Part 06:2006	µg/m ³	6.9	80
5	Carbon monoxide (CO)	SARL/IOP/013 (Issue No:01, Issue Date – 01.03.2023)	mg/m ³	BDL (D.L – 1.1)	-

Remarks: Limits: *National Ambient air quality standards from CPCB. BDL- Below detectable limit. DL –Detectable limit

For Shrient Analytical and Research Labs Pvt. Ltd

Verified



END OF THE REPORT

Authorized Signatory
S. BALAMURUGAN
Asst. Technical Manager

Please Contact:

For any Technical Issues&Complaints: technical@shrientanalytical.com

Terms and conditions:

(1) The test items will not be retained for more than 15 days from the date of issue of test report. (2) The results relate only to the items tested (3) The test report shall not be reproduced except in full without the written approval of the laboratory (4) Any use for advertising purposes must be granted in writing. This technical report may only be quoted in full. This report is the result of a single examination of the object in question and is not generally applicable evaluation of the quality of other products in regular production. For further details, please see testing and certification regulation, chapter A-3.4. (5) The correctness of the information related to sample(s) in the Test Request Form/Customer letterhead/Email is the customer's responsibility. The laboratory reports the said information in the test report and is not liable for the same.



Shrient Analytical and Research Labs Pvt. Ltd

416/15, DhargasRoad, West Tambaram, Chennai- 600045
Phone Number +91 82208 36377 Email: -info@shrientanalytical.com
www.shrientanalytical.com

TEST REPORT

Report No.	SARL/25/1138	Report Date.	14.04.2025

Customer Name & Address	Rough Stone And Gravel Quarry Of Thiru.P.Elangovan At S.F.Nos.46/1, 46/3, 46/4, 46/5, 46/6, 46/7, 46/8, 46/9, 46/11, 46/12, 47/1, 47/2, 47/4, 47/6(P), 47/7(P), 47/8, 47/9a, 47/9b(P), 47/9c(P), 47/10, 47/11a, 47/11b, 47/11c(P), 47/11d(P), 7/11e(P), 47/11f(P) Of Kalaiyarkarisalkulam Village, Aruppukottai Taluk, Virudhunagar District, Tamil Nadu State
Sample Description	AMBIENT AIR QUALITY
Sampling Procedure	IS – 5182 (Part – 14: 2000 & Part – V: Reaffirmed - 2003), CPCB Guide lines

Sample Location	A5-Pullaiyampalayam village
Positioned height of Sampler	1.5 M above Ground Level

Customer Reference	By Mail	Sampling Duration	24 hrs
Sample Reference No	SARL/A/CHE-1138	Sample Received on	07.04.2025
Sample Collected by	LABORATORY	Test Commenced on	07.04.2025
Sample Collected on	06.04.2025	Test Completed on	14.04.2025
Temperature	35°C	Relative Humidity	32%
Sample Condition	Fit for Analysis		

S. No.	Parameters	Protocol	Unit	Results	*Limits
1	Particulate Matter less than 10micron size (PM ₁₀)	IS:5182: Part 23:2006	µg/m ³	48.7	100
2	Particulate Matter less than 2.5micron size (PM _{2.5})	IS 5182 (Part 24):2019	µg/m ³	22.2	60
3	Sulphur dioxide (SO ₂)	IS:5182: Part 02:2001	µg/m ³	5.4	80
4	Nitrogen Dioxide (NO ₂)	IS:5182: Part 06:2006	µg/m ³	7.8	80
5	Carbon monoxide (CO)	SARL/IOP/013 (Issue No:01, Issue Date – 01.03.2023)	mg/m ³	BDL (D.L – 1.1)	-

Remarks: Limits: *National Ambient air quality standards from CPCB. BDL- Below detectable limit. DL – Detectable limit

For Shrient Analytical and Research Labs Pvt. Ltd

Verified



Authorized Signatory
S. BALAMURUGAN
Asst. Technical Manager

END OF THE REPORT

Please Contact:

For any Technical Issues&Complaints: technical@shrientanalytical.com

Terms and conditions:

(1) The test items will not be retained for more than 15 days from the date of issue of test report. (2) The results relate only to the items tested (3) The test report shall not be reproduced except in full without the written approval of the laboratory (4) Any use for advertising purposes must be granted in writing. This technical report may only be quoted in full. This report is the result of a single examination of the object in question and is not generally applicable evaluation of the quality of other products in regular production. For further details, please see testing and certification regulation, chapter A-3.4. (5) The correctness of the information related to sample(s) in the Test Request Form/Customer letterhead/Email is the customer's responsibility. The laboratory reports the said information in the test report and is not liable for the same.

LAB SERVICES FOR:- Food, Water, Milk, Environment, Academic & Industrial Segment.
CIN : U74999TN2017PTC116807 / GST No : 33AAYCS7325R1ZA / PAN No: AAYCS7325R



Shrient Analytical and Research Labs Pvt. Ltd

416/15, DhargasRoad, West Tambaram, Chennai- 600045
Phone Number +91 82208 36377 Email: -info@shrientanalytical.com
www.shrientanalytical.com

TEST REPORT

Report No.	SARL/25/1139	Report Date.	14.04.2025

Customer Name & Address	Rough Stone And Gravel Quarry Of Thiru.P.Elangovan At S.F.Nos.46/1, 46/3, 46/4, 46/5, 46/6, 46/7, 46/8, 46/9, 46/11, 46/12, 47/1, 47/2, 47/4, 47/6(P), 47/7(P), 47/8, 47/9a, 47/9b(P), 47/9c(P), 47/10, 47/11a, 47/11b, 47/11c(P), 47/11d(P), 7/11e(P), 47/11f(P) Of Kalaiyarkarisalkulam Village, Aruppukottai Taluk, Virudhunagar District, Tamil Nadu State
Sample Description	AMBIENT AIR QUALITY
Sampling Procedure	IS – 5182 (Part – 14: 2000 & Part – V: Reaffirmed - 2003), CPCB Guide lines

Sample Location	A6-Pavitriramedu village
Positioned height of Sampler	1.5 M above Ground Level

Customer Reference	By Mail	Sampling Duration	24 hrs
Sample Reference No	SARL/A/CHE-1139	Sample Received on	07.04.2025
Sample Collected by	LABORATORY	Test Commenced on	07.04.2025
Sample Collected on	06.04.2025	Test Completed on	14.04.2025
Temperature	35°C	Relative Humidity	32%
Sample Condition	Fit for Analysis		

S. No.	Parameters	Protocol	Unit	Results	*Limits
1	Particulate Matter less than 10micron size (PM ₁₀)	IS:5182: Part 23:2006	µg/m ³	49.5	100
2	Particulate Matter less than 2.5micron size (PM _{2.5})	IS 5182 (Part 24):2019	µg/m ³	22.7	60
3	Sulphur dioxide (SO ₂)	IS:5182: Part 02:2001	µg/m ³	5.1	80
4	Nitrogen Dioxide (NO ₂)	IS:5182: Part 06:2006	µg/m ³	7.8	80
5	Carbon monoxide (CO)	SARL/IOP/013 (Issue No:01, Issue Date – 01.03.2023)	mg/m ³	BDL (D.L – 1.1)	-

Remarks: Limits: *National Ambient air quality standards from CPCB. BDL- Below detectable limit. DL –Detectable limit

For Shrient Analytical and Research Labs Pvt. Ltd

Verified



Authorized Signatory
S. BALAMURUGAN
Asst. Technical Manager

END OF THE REPORT

Please Contact:

For any Technical Issues&Complaints: technical@shrientanalytical.com

Terms and conditions:

(1) The test items will not be retained for more than 15 days from the date of issue of test report. (2) The results relate only to the items tested (3) The test report shall not be reproduced except in full without the written approval of the laboratory (4) Any use for advertising purposes must be granted in writing. This technical report may only be quoted in full. This report is the result of a single examination of the object in question and is not generally applicable evaluation of the quality of other products in regular production. For further details, please see testing and certification regulation, chapter A-3.4. (5) The correctness of the information related to sample(s) in the Test Request Form/Customer letterhead/Email is the customer's responsibility. The laboratory reports the said information in the test report and is not liable for the same.

LAB SERVICES FOR:- Food, Water, Milk, Environment, Academic & Industrial Segment.

CIN : U74999TN2017PTC116807 / GST No : 33AAYCS7325R1ZA / PAN No: AAYCS7325R

Page 12 of 12



Shrient Analytical and Research Labs Pvt. Ltd

416/15, DhargasRoad, West Tambaram, Chennai- 600045
Phone Number +91 82208 36377 Email: -info@shrientanalytical.com
www.shrientanalytical.com

TEST REPORT

Report No.	SARL/25/1176	Report Date.	21.04.2025

Customer Name & Address	Rough Stone And Gravel Quarry Of Thiru.P.Elangovan At S.F.Nos.46/1, 46/3, 46/4, 46/5, 46/6, 46/7, 46/8, 46/9, 46/11, 46/12, 47/1, 47/2, 47/4, 47/6(P), 47/7(P), 47/8, 47/9a, 47/9b(P), 47/9c(P), 47/10, 47/11a, 47/11b, 47/11c(P), 47/11d(P), 7/11e(P), 47/11f(P) Of Kalaiyarkarisalkulam Village, Aruppukottai Taluk, Virudhunagar District, Tamil Nadu State
Sample Description	AMBIENT AIR QUALITY
Sampling Procedure	IS – 5182 (Part – 14: 2000 & Part – V: Reaffirmed - 2003), CPCB Guide lines

Sample Location	A5-Pullaiyampalayam village
Positioned height of Sampler	1.5 M above Ground Level

Customer Reference	By Mail	Sampling Duration	24 hrs
Sample Reference No	SARL/A/CHE-1176	Sample Received on	14.04.2025
Sample Collected by	LABORATORY	Test Commenced on	14.04.2025
Sample Collected on	08.04.2025	Test Completed on	21.04.2025
Temperature	36°C	Relative Humidity	30%
Sample Condition	Fit for Analysis		

S. No.	Parameters	Protocol	Unit	Results	*Limits
1	Particulate Matter less than 10micron size (PM ₁₀)	IS:5182: Part 23:2006	µg/m ³	49.6	100
2	Particulate Matter less than 2.5micron size (PM _{2.5})	IS 5182 (Part 24):2019	µg/m ³	22.6	60
3	Sulphur dioxide (SO ₂)	IS:5182: Part 02:2001	µg/m ³	5.6	80
4	Nitrogen Dioxide (NO ₂)	IS:5182: Part 06:2006	µg/m ³	8.2	80
5	Carbon monoxide (CO)	SARL/IOP/013 (Issue No:01, Issue Date – 01.03.2023)	mg/m ³	BDL (D.L – 1.1)	-

Remarks: Limits: *National Ambient air quality standards from CPCB. BDL- Below detectable limit. DL –Detectable limit

For Shrient Analytical and Research Labs Pvt. Ltd

Verified



END OF THE REPORT

Authorized Signatory
S. BALAMURUGAN
Asst. Technical Manager

Please Contact:

For any Technical Issues&Complaints: technical@shrientanalytical.com

Terms and conditions:

(1) The test items will not be retained for more than 15 days from the date of issue of test report. (2) The results relate only to the items tested (3) The test report shall not be reproduced except in full without the written approval of the laboratory (4) Any use for advertising purposes must be granted in writing. This technical report may only be quoted in full. This report is the result of a single examination of the object in question and is not generally applicable evaluation of the quality of other products in regular production. For further details, please see testing and certification regulation, chapter A-3.4. (5) The correctness of the information related to sample(s) in the Test Request Form/Customer letterhead/Email is the customer's responsibility. The laboratory reports the said information in the test report and is not liable for the same.

LAB SERVICES FOR:- Food, Water, Milk, Environment, Academic & Industrial Segment.
CIN : U74999TN2017PTC116807 / GST No : 33AAYCS7325R1ZA / PAN No: AAYCS7325R



Shrient Analytical and Research Labs Pvt. Ltd

416/15, DhargasRoad, West Tambaram, Chennai- 600045
Phone Number +91 82208 36377 Email: -info@shrientanalytical.com
www.shrientanalytical.com

TEST REPORT

Report No.	SARL/25/1177	Report Date.	21.04.2025

Customer Name & Address	Rough Stone And Gravel Quarry Of Thiru.P.Elangovan At S.F.Nos.46/1, 46/3, 46/4, 46/5, 46/6, 46/7, 46/8, 46/9, 46/11, 46/12, 47/1, 47/2, 47/4, 47/6(P), 47/7(P), 47/8, 47/9a, 47/9b(P), 47/9c(P), 47/10, 47/11a, 47/11b, 47/11c(P), 47/11d(P), 7/11e(P), 47/11f(P) Of Kalaiyarkarisalkulam Village, Aruppukottai Taluk, Virudhunagar District, Tamil Nadu State
Sample Description	AMBIENT AIR QUALITY
Sampling Procedure	IS – 5182 (Part – 14: 2000 & Part – V: Reaffirmed - 2003), CPCB Guide lines

Sample Location	A6-Pavitrarnadu village
Positioned height of Sampler	1.5 M above Ground Level

Customer Reference	By Mail	Sampling Duration	24 hrs
Sample Reference No	SARL/A/CHE-1177	Sample Received on	14.04.2025
Sample Collected by	LABORATORY	Test Commenced on	14.04.2025
Sample Collected on	08.04.2025	Test Completed on	21.04.2025
Temperature	36°C	Relative Humidity	30%
Sample Condition	Fit for Analysis		

S. No.	Parameters	Protocol	Unit	Results	*Limits
1	Particulate Matter less than 10micron size (PM ₁₀)	IS:5182: Part 23:2006	µg/m ³	47.9	100
2	Particulate Matter less than 2.5micron size (PM _{2.5})	IS 5182 (Part 24):2019	µg/m ³	21.9	60
3	Sulphur dioxide (SO ₂)	IS:5182: Part 02:2001	µg/m ³	4.7	80
4	Nitrogen Dioxide (NO ₂)	IS:5182: Part 06:2006	µg/m ³	7.3	80
5	Carbon monoxide (CO)	SARL/IOP/013 (Issue No:01, Issue Date – 01.03.2023)	mg/m ³	BDL (D.L – 1.1)	-

Remarks: Limits: *National Ambient air quality standards from CPCB. BDL- Below detectable limit. DL – Detectable limit

For Shrient Analytical and Research Labs Pvt. Ltd


Verified




Authorized Signatory
S. BALAMURUGAN
Asst. Technical Manager

END OF THE REPORT

Please Contact:

For any Technical Issues & Complaints: technical@shrientanalytical.com

Terms and conditions:

(1) The test items will not be retained for more than 15 days from the date of issue of test report. (2) The results relate only to the items tested (3) The test report shall not be reproduced except in full without the written approval of the laboratory (4) Any use for advertising purposes must be granted in writing. This technical report may only be quoted in full. This report is the result of a single examination of the object in question and is not generally applicable evaluation of the quality of other products in regular production. For further details, please see testing and certification regulation, chapter A-3.4. (5) The correctness of the information related to sample(s) in the Test Request Form/Customer letterhead/Email is the customer's responsibility. The laboratory reports the said information in the test report and is not liable for the same.



Shrient Analytical and Research Labs Pvt. Ltd

416/15, DhargasRoad, West Tambaram, Chennai- 600045
Phone Number +91 82208 36377 Email: -info@shrientanalytical.com
www.shrientanalytical.com

TEST REPORT

Report No.	SARL/25/1178	Report Date.	21.04.2025

Customer Name & Address	Rough Stone And Gravel Quarry Of Thiru.P.Elangovan At S.F.Nos.46/1, 46/3, 46/4, 46/5, 46/6, 46/7, 46/8, 46/9, 46/11, 46/12, 47/1, 47/2, 47/4, 47/6(P), 47/7(P), 47/8, 47/9a, 47/9b(P), 47/9c(P), 47/10, 47/11a, 47/11b, 47/11c(P), 47/11d(P), 7/11e(P), 47/11f(P) Of Kalaiyarkarisalkulam Village, Aruppukottai Taluk, Virudhunagar District, Tamil Nadu State
Sample Description	AMBIENT AIR QUALITY
Sampling Procedure	IS – 5182 (Part – 14: 2000 & Part – V: Reaffirmed - 2003), CPCB Guide lines

Sample Location	A5-Pullaiyampalayam village
Positioned height of Sampler	1.5 M above Ground Level

Customer Reference	By Mail	Sampling Duration	24 hrs
Sample Reference No	SARL/A/CHE-1178	Sample Received on	14.04.2025
Sample Collected by	LABORATORY	Test Commenced on	14.04.2025
Sample Collected on	09.04.2025	Test Completed on	21.04.2025
Temperature	36°C	Relative Humidity	30%
Sample Condition	Fit for Analysis		

S. No.	Parameters	Protocol	Unit	Results	*Limits
1	Particulate Matter less than 10micron size (PM ₁₀)	IS:5182: Part 23:2006	µg/m ³	46.1	100
2	Particulate Matter less than 2.5micron size (PM _{2.5})	IS 5182 (Part 24):2019	µg/m ³	21.0	60
3	Sulphur dioxide (SO ₂)	IS:5182: Part 02:2001	µg/m ³	5.1	80
4	Nitrogen Dioxide (NO ₂)	IS:5182: Part 06:2006	µg/m ³	7.2	80
5	Carbon monoxide (CO)	SARL/IOP/013 (Issue No:01, Issue Date – 01.03.2023)	mg/m ³	BDL (D.L – 1.1)	-

Remarks: Limits: *National Ambient air quality standards from CPCB. BDL- Below detectable limit. DL – Detectable limit

For Shrient Analytical and Research Labs Pvt. Ltd

Verified



Authorized Signatory

S. BALAMURUGAN
Asst. Technical Manager

END OF THE REPORT

Please Contact:

For any Technical Issues & Complaints: technical@shrientanalytical.com

Terms and conditions:

(1) The test items will not be retained for more than 15 days from the date of issue of test report. (2) The results relate only to the items tested (3) The test report shall not be reproduced except in full without the written approval of the laboratory (4) Any use for advertising purposes must be granted in writing. This technical report may only be quoted in full. This report is the result of a single examination of the object in question and is not generally applicable evaluation of the quality of other products in regular production. For further details, please see testing and certification regulation, chapter A-3.4. (5) The correctness of the information related to sample(s) in the Test Request Form/Customer letterhead/Email is the customer's responsibility. The laboratory reports the said information in the test report and is not liable for the same.

LAB SERVICES FOR:- Food, Water, Milk, Environment, Academic & Industrial Segment.
CIN : U74999TN2017PTC116807 / GST No : 33AAYCS7325R1ZA / PAN No: AAYCS7325R



Shrient Analytical and Research Labs Pvt. Ltd

416/15, DhargasRoad, West Tambaram, Chennai- 600045
Phone Number +91 82208 36377 Email: -info@shrientanalytical.com
www.shrientanalytical.com

TEST REPORT

Report No.	SARL/25/1179	Report Date.	21.04.2025

Customer Name & Address	Rough Stone And Gravel Quarry Of Thiru.P.Elangovan At S.F.Nos.46/1, 46/3, 46/4, 46/5, 46/6, 46/7, 46/8, 46/9, 46/11, 46/12, 47/1, 47/2, 47/4, 47/6(P), 47/7(P), 47/8, 47/9a, 47/9b(P), 47/9c(P), 47/10, 47/11a, 47/11b, 47/11c(P), 47/11d(P), 7/11e(P), 47/11f(P) Of Kalaiyarkarisalkulam Village, Aruppukottai Taluk, Virudhunagar District, Tamil Nadu State
Sample Description	AMBIENT AIR QUALITY
Sampling Procedure	IS – 5182 (Part – 14: 2000 & Part – V: Reaffirmed - 2003), CPCB Guide lines

Sample Location	A6-Pavitriramedu village
Positioned height of Sampler	1.5 M above Ground Level

Customer Reference	By Mail	Sampling Duration	24 hrs
Sample Reference No	SARL/A/CHE-1179	Sample Received on	14.04.2025
Sample Collected by	LABORATORY	Test Commenced on	14.04.2025
Sample Collected on	09.04.2025	Test Completed on	21.04.2025
Temperature	37°C	Relative Humidity	21%
Sample Condition	Fit for Analysis		

S. No.	Parameters	Protocol	Unit	Results	*Limits
1	Particulate Matter less than 10micron size (PM ₁₀)	IS:5182: Part 23:2006	µg/m ³	52.3	100
2	Particulate Matter less than 2.5micron size (PM _{2.5})	IS 5182 (Part 24):2019	µg/m ³	24.3	60
3	Sulphur dioxide (SO ₂)	IS:5182: Part 02:2001	µg/m ³	5.8	80
4	Nitrogen Dioxide (NO ₂)	IS:5182: Part 06:2006	µg/m ³	8.5	80
5	Carbon monoxide (CO)	SARL/IOP/013 (Issue No:01, Issue Date – 01.03.2023)	mg/m ³	BDL (D.L – 1.1)	-

Remarks: Limits: *National Ambient air quality standards from CPCB. BDL- Below detectable limit. DL –Detectable limit

For Shrient Analytical and Research Labs Pvt. Ltd

Verified



Authorized Signatory
S. BALAMURUGAN
Asst. Technical Manager

END OF THE REPORT

Please Contact:

For any Technical Issues&Complaints: technical@shrientanalytical.com

Terms and conditions:

(1) The test items will not be retained for more than 15 days from the date of issue of test report. (2) The results relate only to the items tested (3) The test report shall not be reproduced except in full without the written approval of the laboratory (4) Any use for advertising purposes must be granted in writing. This technical report may only be quoted in full. This report is the result of a single examination of the object in question and is not generally applicable evaluation of the quality of other products in regular production. For further details, please see testing and certification regulation, chapter A-3.4. (5) The correctness of the information related to sample(s) in the Test Request Form/Customer letterhead/Email is the customer's responsibility. The laboratory reports the said information in the test report and is not liable for the same.

LAB SERVICES FOR:- Food, Water, Milk, Environment, Academic & Industrial Segment.

CIN : U74999TN2017PTC116807 / GST No : 33AAYCS7325R1ZA / PAN No: AAYCS7325R

Page 4 of 12



Shrient Analytical and Research Labs Pvt. Ltd

416/15, DhargasRoad, West Tambaram, Chennai- 600045
Phone Number +91 82208 36377 Email: -info@shrientanalytical.com
www.shrientanalytical.com

TEST REPORT

Report No.	SARL/25/1180	Report Date.	21.04.2025

Customer Name & Address	Rough Stone And Gravel Quarry Of Thiru.P.Elangovan At S.F.Nos.46/1, 46/3, 46/4, 46/5, 46/6, 46/7, 46/8, 46/9, 46/11, 46/12, 47/1, 47/2, 47/4, 47/6(P), 47/7(P), 47/8, 47/9a, 47/9b(P), 47/9c(P), 47/10, 47/11a, 47/11b, 47/11c(P), 47/11d(P), 7/11e(P), 47/11f(P) Of Kalaiyarkarisalkulam Village, Aruppukottai Taluk, Virudhunagar District, Tamil Nadu State
Sample Description	AMBIENT AIR QUALITY
Sampling Procedure	IS – 5182 (Part – 14: 2000 & Part – V: Reaffirmed - 2003), CPCB Guide lines

Sample Location	A3-Near Govt school, Kurumpapatti
Positioned height of Sampler	1.5 M above Ground Level

Customer Reference	By Mail	Sampling Duration	24 hrs
Sample Reference No	SARL/A/CHE-1180	Sample Received on	14.04.2025
Sample Collected by	LABORATORY	Test Commenced on	14.04.2025
Sample Collected on	10.04.2025	Test Completed on	21.04.2025
Temperature	37°C	Relative Humidity	23%
Sample Condition	Fit for Analysis		

S. No.	Parameters	Protocol	Unit	Results	*Limits
1	Particulate Matter less than 10micron size (PM ₁₀)	IS:5182: Part 23:2006	µg/m ³	52.7	100
2	Particulate Matter less than 2.5micron size (PM _{2.5})	IS 5182 (Part 24):2019	µg/m ³	24.7	60
3	Sulphur dioxide (SO ₂)	IS:5182: Part 02:2001	µg/m ³	5.0	80
4	Nitrogen Dioxide (NO ₂)	IS:5182: Part 06:2006	µg/m ³	7.8	80
5	Carbon monoxide (CO)	SARL/IOP/013 (Issue No:01, Issue Date – 01.03.2023)	mg/m ³	BDL (D.L – 1.1)	-

Remarks: Limits: *National Ambient air quality standards from CPCB. BDL- Below detectable limit. DL –Detectable limit

For Shrient Analytical and Research Labs Pvt. Ltd

Verified



END OF THE REPORT

Authorized Signatory
S. BALAMURUGAN
Asst. Technical Manager

Please Contact:

For any Technical Issues&Complaints: technical@shrientanalytical.com

Terms and conditions:

(1) The test items will not be retained for more than 15 days from the date of issue of test report. (2) The results relate only to the items tested (3) The test report shall not be reproduced except in full without the written approval of the laboratory (4) Any use for advertising purposes must be granted in writing. This technical report may only be quoted in full. This report is the result of a single examination of the object in question and is not generally applicable evaluation of the quality of other products in regular production. For further details, please see testing and certification regulation, chapter A-3.4. (5) The correctness of the information related to sample(s) in the Test Request Form/Customer letterhead/Email is the customer's responsibility. The laboratory reports the said information in the test report and is not liable for the same.



Shrient Analytical and Research Labs Pvt. Ltd

416/15, DhargasRoad, West Tambaram, Chennai- 600045
Phone Number +91 82208 36377 Email: -info@shrientanalytical.com
www.shrientanalytical.com

TEST REPORT

Report No.	SARL/25/1181	Report Date.	21.04.2025

Customer Name & Address	Rough Stone And Gravel Quarry Of Thiru.P.Elangovan At S.F.Nos.46/1, 46/3, 46/4, 46/5, 46/6, 46/7, 46/8, 46/9, 46/11, 46/12, 47/1, 47/2, 47/4, 47/6(P), 47/7(P), 47/8, 47/9a, 47/9b(P), 47/9c(P), 47/10, 47/11a, 47/11b, 47/11c(P), 47/11d(P), 7/11e(P), 47/11f(P) Of Kalaiyarkarisalkulam Village, Aruppukottai Taluk, Virudhunagar District, Tamil Nadu State
Sample Description	AMBIENT AIR QUALITY
Sampling Procedure	IS – 5182 (Part – 14: 2000 & Part – V: Reaffirmed - 2003), CPCB Guide lines

Sample Location	A4-Pudukkanali village
Positioned height of Sampler	1.5 M above Ground Level

Customer Reference	By Mail	Sampling Duration	24 hrs
Sample Reference No	SARL/A/CHE-1181	Sample Received on	14.04.2025
Sample Collected by	LABORATORY	Test Commenced on	14.04.2025
Sample Collected on	10.04.2025	Test Completed on	21.04.2025
Temperature	37°C	Relative Humidity	23%
Sample Condition	Fit for Analysis		

S. No.	Parameters	Protocol	Unit	Results	*Limits
1	Particulate Matter less than 10micron size (PM ₁₀)	IS:5182: Part 23:2006	µg/m ³	54.7	100
2	Particulate Matter less than 2.5micron size (PM _{2.5})	IS 5182 (Part 24):2019	µg/m ³	25.5	60
3	Sulphur dioxide (SO ₂)	IS:5182: Part 02:2001	µg/m ³	5.2	80
4	Nitrogen Dioxide (NO ₂)	IS:5182: Part 06:2006	µg/m ³	8.1	80
5	Carbon monoxide (CO)	SARL/IOP/013 (Issue No:01, Issue Date – 01.03.2023)	mg/m ³	BDL (D.L – 1.1)	-

Remarks: Limits: *National Ambient air quality standards from CPCB. BDL- Below detectable limit. DL – Detectable limit

For Shrient Analytical and Research Labs Pvt. Ltd

Verified



Authorized Signatory
S. BALAMURUGAN
Asst. Technical Manager

END OF THE REPORT

Please Contact:

For any Technical Issues & Complaints: technical@shrientanalytical.com

Terms and conditions:

(1) The test items will not be retained for more than 15 days from the date of issue of test report. (2) The results relate only to the items tested (3) The test report shall not be reproduced except in full without the written approval of the laboratory (4) Any use for advertising purposes must be granted in writing. This technical report may only be quoted in full. This report is the result of a single examination of the object in question and is not generally applicable evaluation of the quality of other products in regular production. For further details, please see testing and certification regulation, chapter A-3.4. (5) The correctness of the information related to sample(s) in the Test Request Form/Customer letterhead/Email is the customer's responsibility. The laboratory reports the said information in the test report and is not liable for the same.

LAB SERVICES FOR:- Food, Water, Milk, Environment, Academic & Industrial Segment.
CIN : U74999TN2017PTC116807 / GST No : 33AAYCS7325R1ZA / PAN No: AAYCS7325R



Shrient Analytical and Research Labs Pvt. Ltd

416/15, DhargasRoad, West Tambaram, Chennai- 600045
Phone Number +91 82208 36377 Email: -info@shrientanalytical.com
www.shrientanalytical.com

TEST REPORT

Report No.	SARL/25/1182	Report Date.	21.04.2025

Customer Name & Address	Rough Stone And Gravel Quarry Of Thiru.P.Elangovan At S.F.Nos.46/1, 46/3, 46/4, 46/5, 46/6, 46/7, 46/8, 46/9, 46/11, 46/12, 47/1, 47/2, 47/4, 47/6(P), 47/7(P), 47/8, 47/9a, 47/9b(P), 47/9c(P), 47/10, 47/11a, 47/11b, 47/11c(P), 47/11d(P), 7/11e(P), 47/11f(P) Of Kalaiyarkarisalkulam Village, Aruppukottai Taluk, Virudhunagar District, Tamil Nadu State
Sample Description	AMBIENT AIR QUALITY
Sampling Procedure	IS – 5182 (Part – 14: 2000 & Part – V: Reaffirmed - 2003), CPCB Guide lines

Sample Location	A3-Near Govt school, Kurumpapatti
Positioned height of Sampler	1.5 M above Ground Level

Customer Reference	By Mail	Sampling Duration	24 hrs
Sample Reference No	SARL/A/CHE-1182	Sample Received on	14.04.2025
Sample Collected by	LABORATORY	Test Commenced on	14.04.2025
Sample Collected on	11.04.2025	Test Completed on	21.04.2025
Temperature	36°C	Relative Humidity	30%
Sample Condition	Fit for Analysis		

S. No.	Parameters	Protocol	Unit	Results	*Limits
1	Particulate Matter less than 10micron size (PM ₁₀)	IS:5182: Part 23:2006	µg/m ³	59.4	100
2	Particulate Matter less than 2.5micron size (PM _{2.5})	IS 5182 (Part 24):2019	µg/m ³	27.6	60
3	Sulphur dioxide (SO ₂)	IS:5182: Part 02:2001	µg/m ³	5.9	80
4	Nitrogen Dioxide (NO ₂)	IS:5182: Part 06:2006	µg/m ³	9.6	80
5	Carbon monoxide (CO)	SARL/IOP/013 (Issue No:01, Issue Date – 01.03.2023)	mg/m ³	BDL (D.L – 1.1)	-

Remarks: Limits: *National Ambient air quality standards from CPCB. BDL- Below detectable limit. DL –Detectable limit

For Shrient Analytical and Research Labs Pvt. Ltd

Verified



END OF THE REPORT

Authorized Signatory
S. BALAMURUGAN
Asst. Technical Manager

Please Contact:

For any Technical Issues&Complaints: technical@shrientanalytical.com

Terms and conditions:

(1) The test items will not be retained for more than 15 days from the date of issue of test report. (2) The results relate only to the items tested (3) The test report shall not be reproduced except in full without the written approval of the laboratory (4) Any use for advertising purposes must be granted in writing. This technical report may only be quoted in full. This report is the result of a single examination of the object in question and is not generally applicable evaluation of the quality of other products in regular production. For further details, please see testing and certification regulation, chapter A-3.4. (5) The correctness of the information related to sample(s) in the Test Request Form/Customer letterhead/Email is the customer's responsibility. The laboratory reports the said information in the test report and is not liable for the same.



Shrient Analytical and Research Labs Pvt. Ltd

416/15, DhargasRoad, West Tambaram, Chennai- 600045
Phone Number +91 82208 36377 Email: -info@shrientanalytical.com
www.shrientanalytical.com

TEST REPORT

Report No.	SARL/25/1183	Report Date.	21.04.2025

Customer Name & Address	Rough Stone And Gravel Quarry Of Thiru.P.Elangovan At S.F.Nos.46/1, 46/3, 46/4, 46/5, 46/6, 46/7, 46/8, 46/9, 46/11, 46/12, 47/1, 47/2, 47/4, 47/6(P), 47/7(P), 47/8, 47/9a, 47/9b(P), 47/9c(P), 47/10, 47/11a, 47/11b, 47/11c(P), 47/11d(P), 7/11e(P), 47/11f(P) Of Kalaiyarkarisalkulam Village, Aruppukottai Taluk, Virudhunagar District, Tamil Nadu State
Sample Description	AMBIENT AIR QUALITY
Sampling Procedure	IS – 5182 (Part – 14: 2000 & Part – V: Reaffirmed - 2003), CPCB Guide lines


Sample Location	A4-Pudukkanali village
Positioned height of Sampler	1.5 M above Ground Level

Customer Reference	By Mail	Sampling Duration	24 hrs
Sample Reference No	SARL/A/CHE-1183	Sample Received on	14.04.2025
Sample Collected by	LABORATORY	Test Commenced on	14.04.2025
Sample Collected on	11.04.2025	Test Completed on	21.04.2025
Temperature	36°C	Relative Humidity	30%
Sample Condition	Fit for Analysis		

S. No.	Parameters	Protocol	Unit	Results	*Limits
1	Particulate Matter less than 10micron size (PM ₁₀)	IS:5182: Part 23:2006	µg/m ³	57.9	100
2	Particulate Matter less than 2.5micron size (PM _{2.5})	IS 5182 (Part 24):2019	µg/m ³	27.0	60
3	Sulphur dioxide (SO ₂)	IS:5182: Part 02:2001	µg/m ³	5.6	80
4	Nitrogen Dioxide (NO ₂)	IS:5182: Part 06:2006	µg/m ³	8.4	80
5	Carbon monoxide (CO)	SARL/IOP/013 (Issue No:01, Issue Date – 01.03.2023)	mg/m ³	BDL (D.L – 1.1)	-

Remarks: Limits: *National Ambient air quality standards from CPCB. BDL- Below detectable limit. DL – Detectable limit

For Shrient Analytical and Research Labs Pvt. Ltd

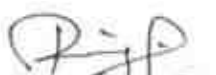
Verified




Authorized Signatory
S. BALAMURUGAN
Asst. Technical Manager

END OF THE REPORT

Please Contact:

For any Technical Issues & Complaints: technical@shrientanalytical.com

Terms and conditions:

(1) The test items will not be retained for more than 15 days from the date of issue of test report. (2) The results relate only to the items tested (3) The test report shall not be reproduced except in full without the written approval of the laboratory (4) Any use for advertising purposes must be granted in writing. This technical report may only be quoted in full. This report is the result of a single examination of the object in question and is not generally applicable evaluation of the quality of other products in regular production. For further details, please see testing and certification regulation, chapter A-3.4. (5) The correctness of the information related to sample(s) in the Test Request Form/Customer letterhead/Email is the customer's responsibility. The laboratory reports the said information in the test report and is not liable for the same.

LAB SERVICES FOR:- Food, Water, Milk, Environment, Academic & Industrial Segment.
CIN : U74999TN2017PTC116807 / GST No : 33AAYCS7325R1ZA / PAN No: AAYCS7325R



Shrient Analytical and Research Labs Pvt. Ltd

416/15, DhargasRoad, West Tambaram, Chennai- 600045
Phone Number +91 82208 36377 Email: -info@shrientanalytical.com
www.shrientanalytical.com

TEST REPORT

Report No.	SARL/25/1184	Report Date.	21.04.2025

Customer Name & Address	Rough Stone And Gravel Quarry Of Thiru.P.Elangovan At S.F.Nos.46/1, 46/3, 46/4, 46/5, 46/6, 46/7, 46/8, 46/9, 46/11, 46/12, 47/1, 47/2, 47/4, 47/6(P), 47/7(P), 47/8, 47/9a, 47/9b(P), 47/9c(P), 47/10, 47/11a, 47/11b, 47/11c(P), 47/11d(P), 7/11e(P), 47/11f(P) Of Kalaiyarkarisalkulam Village, Aruppukottai Taluk, Virudhunagar District, Tamil Nadu State
Sample Description	AMBIENT AIR QUALITY
Sampling Procedure	IS – 5182 (Part – 14: 2000 & Part – V: Reaffirmed - 2003), CPCB Guide lines

Sample Location	A1-Project site core zone
Positioned height of Sampler	1.5 M above Ground Level

Customer Reference	By Mail	Sampling Duration	24 hrs
Sample Reference No	SARL/A/CHE-1184	Sample Received on	14.04.2025
Sample Collected by	LABORATORY	Test Commenced on	14.04.2025
Sample Collected on	12.04.2025	Test Completed on	21.04.2025
Temperature	36°C	Relative Humidity	30%
Sample Condition	Fit for Analysis		

S. No.	Parameters	Protocol	Unit	Results	*Limits
1	Particulate Matter less than 10micron size (PM ₁₀)	IS:5182: Part 23:2006	µg/m ³	74.6	100
2	Particulate Matter less than 2.5micron size (PM _{2.5})	IS 5182 (Part 24):2019	µg/m ³	34.7	60
3	Sulphur dioxide (SO ₂)	IS:5182: Part 02:2001	µg/m ³	7.5	80
4	Nitrogen Dioxide (NO ₂)	IS:5182: Part 06:2006	µg/m ³	13.4	80
5	Carbon monoxide (CO)	SARL/IOP/013 (Issue No:01, Issue Date – 01.03.2023)	mg/m ³	BDL (D.L – 1.1)	-

Remarks: Limits: *National Ambient air quality standards from CPCB. BDL- Below detectable limit. DL –Detectable limit

For Shrient Analytical and Research Labs Pvt. Ltd

Verified



Authorized Signatory
S. BALAMURUGAN
Asst. Technical Manager

END OF THE REPORT

Please Contact:

For any Technical Issues&Complaints: technical@shrientanalytical.com

Terms and conditions:

(1) The test items will not be retained for more than 15 days from the date of issue of test report. (2) The results relate only to the items tested (3) The test report shall not be reproduced except in full without the written approval of the laboratory (4) Any use for advertising purposes must be granted in writing. This technical report may only be quoted in full. This report is the result of a single examination of the object in question and is not generally applicable evaluation of the quality of other products in regular production. For further details, please see testing and certification regulation, chapter A-3.4. (5) The correctness of the information related to sample(s) in the Test Request Form/Customer letterhead/Email is the customer's responsibility. The laboratory reports the said information in the test report and is not liable for the same.



Shrient Analytical and Research Labs Pvt. Ltd

416/15, DhargasRoad, West Tambaram, Chennai- 600045
Phone Number +91 82208 36377 Email: -info@shrientanalytical.com
www.shrientanalytical.com

TEST REPORT

Report No.	SARL/25/1185	Report Date.	21.04.2025

Customer Name & Address	Rough Stone And Gravel Quarry Of Thiru.P.Elangovan At S.F.Nos.46/1, 46/3, 46/4, 46/5, 46/6, 46/7, 46/8, 46/9, 46/11, 46/12, 47/1, 47/2, 47/4, 47/6(P), 47/7(P), 47/8, 47/9a, 47/9b(P), 47/9c(P), 47/10, 47/11a, 47/11b, 47/11c(P), 47/11d(P), 7/11e(P), 47/11f(P) Of Kalaiyarkarisalkulam Village, Aruppukottai Taluk, Virudhunagar District, Tamil Nadu State
Sample Description	AMBIENT AIR QUALITY
Sampling Procedure	IS – 5182 (Part – 14: 2000 & Part – V: Reaffirmed - 2003), CPCB Guide lines

Sample Location	A2-Punnamadupalayam village
Positioned height of Sampler	1.5 M above Ground Level

Customer Reference	By Mail	Sampling Duration	24 hrs
Sample Reference No	SARL/A/CHE-1185	Sample Received on	14.04.2025
Sample Collected by	LABORATORY	Test Commenced on	14.04.2025
Sample Collected on	12.04.2025	Test Completed on	21.04.2025
Temperature	35°C	Relative Humidity	30%
Sample Condition	Fit for Analysis		

S. No.	Parameters	Protocol	Unit	Results	*Limits
1	Particulate Matter less than 10micron size (PM ₁₀)	IS:5182: Part 23:2006	µg/m ³	58.2	100
2	Particulate Matter less than 2.5micron size (PM _{2.5})	IS 5182 (Part 24):2019	µg/m ³	27.4	60
3	Sulphur dioxide (SO ₂)	IS:5182: Part 02:2001	µg/m ³	6.1	80
4	Nitrogen Dioxide (NO ₂)	IS:5182: Part 06:2006	µg/m ³	8.9	80
5	Carbon monoxide (CO)	SARL/IOP/013 (Issue No:01, Issue Date – 01.03.2023)	mg/m ³	BDL (D.L – 1.1)	-

Remarks: Limits: *National Ambient air quality standards from CPCB. BDL- Below detectable limit. DL –Detectable limit

For Shrient Analytical and Research Labs Pvt. Ltd

Verified



END OF THE REPORT

Authorized Signatory
S. BALAMURUGAN
Asst. Technical Manager

Please Contact:

For any Technical Issues&Complaints: technical@shrientanalytical.com

Terms and conditions:

(1) The test items will not be retained for more than 15 days from the date of issue of test report. (2) The results relate only to the items tested (3) The test report shall not be reproduced except in full without the written approval of the laboratory (4) Any use for advertising purposes must be granted in writing. This technical report may only be quoted in full. This report is the result of a single examination of the object in question and is not generally applicable evaluation of the quality of other products in regular production. For further details, please see testing and certification regulation, chapter A-3.4. (5) The correctness of the information related to sample(s) in the Test Request Form/Customer letterhead/Email is the customer's responsibility. The laboratory reports the said information in the test report and is not liable for the same.

LAB SERVICES FOR:- Food, Water, Milk, Environment, Academic & Industrial Segment.
CIN : U74999TN2017PTC116807 / GST No : 33AAYCS7325R1ZA / PAN No: AAYCS7325R



Shrient Analytical and Research Labs Pvt. Ltd

416/15, DhargasRoad, West Tambaram, Chennai- 600045
Phone Number +91 82208 36377 Email: -info@shrientanalytical.com
www.shrientanalytical.com

TEST REPORT

Report No.	SARL/25/1186	Report Date.	21.04.2025

Customer Name & Address	Rough Stone And Gravel Quarry Of Thiru.P.Elangovan At S.F.Nos.46/1, 46/3, 46/4, 46/5, 46/6, 46/7, 46/8, 46/9, 46/11, 46/12, 47/1, 47/2, 47/4, 47/6(P), 47/7(P), 47/8, 47/9a, 47/9b(P), 47/9c(P), 47/10, 47/11a, 47/11b, 47/11c(P), 47/11d(P), 7/11e(P), 47/11f(P) Of Kalaiyarkarisalkulam Village, Aruppukottai Taluk, Virudhunagar District, Tamil Nadu State
Sample Description	AMBIENT AIR QUALITY
Sampling Procedure	IS – 5182 (Part – 14: 2000 & Part – V: Reaffirmed - 2003), CPCB Guide lines

Sample Location	A1-Project site core zone
Positioned height of Sampler	1.5 M above Ground Level

Customer Reference	By Mail	Sampling Duration	24 hrs
Sample Reference No	SARL/A/CHE-1186	Sample Received on	14.04.2025
Sample Collected by	LABORATORY	Test Commenced on	14.04.2025
Sample Collected on	13.04.2025	Test Completed on	21.04.2025
Temperature	35°C	Relative Humidity	30%
Sample Condition	Fit for Analysis		

S. No.	Parameters	Protocol	Unit	Results	*Limits
1	Particulate Matter less than 10micron size (PM ₁₀)	IS:5182: Part 23:2006	µg/m ³	67.9	100
2	Particulate Matter less than 2.5micron size (PM _{2.5})	IS 5182 (Part 24):2019	µg/m ³	31.6	60
3	Sulphur dioxide (SO ₂)	IS:5182: Part 02:2001	µg/m ³	6.7	80
4	Nitrogen Dioxide (NO ₂)	IS:5182: Part 06:2006	µg/m ³	10.1	80
5	Carbon monoxide (CO)	SARL/IOP/013 (Issue No:01, Issue Date – 01.03.2023)	mg/m ³	BDL (D.L – 1.1)	-

Remarks: Limits: *National Ambient air quality standards from CPCB. BDL- Below detectable limit. DL –Detectable limit

For Shrient Analytical and Research Labs Pvt. Ltd

Verified



END OF THE REPORT

Authorized Signatory
S. BALAMURUGAN
Asst. Technical Manager

Please Contact:

For any Technical Issues&Complaints: technical@shrientanalytical.com

Terms and conditions:

(1) The test items will not be retained for more than 15 days from the date of issue of test report. (2) The results relate only to the items tested (3) The test report shall not be reproduced except in full without the written approval of the laboratory (4) Any use for advertising purposes must be granted in writing. This technical report may only be quoted in full. This report is the result of a single examination of the object in question and is not generally applicable evaluation of the quality of other products in regular production. For further details, please see testing and certification regulation, chapter A-3.4. (5) The correctness of the information related to sample(s) in the Test Request Form/Customer letterhead/Email is the customer's responsibility. The laboratory reports the said information in the test report and is not liable for the same.



Shrient Analytical and Research Labs Pvt. Ltd

416/15, DhargasRoad, West Tambaram, Chennai- 600045
Phone Number +91 82208 36377 Email: -info@shrientanalytical.com
www.shrientanalytical.com

TEST REPORT

Report No.	SARL/25/1187	Report Date.	21.04.2025

Customer Name & Address	Rough Stone And Gravel Quarry Of Thiru.P.Elangovan At S.F.Nos.46/1, 46/3, 46/4, 46/5, 46/6, 46/7, 46/8, 46/9, 46/11, 46/12, 47/1, 47/2, 47/4, 47/6(P), 47/7(P), 47/8, 47/9a, 47/9b(P), 47/9c(P), 47/10, 47/11a, 47/11b, 47/11c(P), 47/11d(P), 7/11e(P), 47/11f(P) Of Kalaiyarkarisalkulam Village, Aruppukottai Taluk, Virudhunagar District, Tamil Nadu State
Sample Description	AMBIENT AIR QUALITY
Sampling Procedure	IS – 5182 (Part – 14: 2000 & Part – V: Reaffirmed - 2003), CPCB Guide lines

Sample Location	A2-Punnamadupalayam village
Positioned height of Sampler	1.5 M above Ground Level

Customer Reference	By Mail	Sampling Duration	24 hrs
Sample Reference No	SARL/A/CHE-1187	Sample Received on	14.04.2025
Sample Collected by	LABORATORY	Test Commenced on	14.04.2025
Sample Collected on	13.04.2025	Test Completed on	21.04.2025
Temperature	35°C	Relative Humidity	30%
Sample Condition	Fit for Analysis		

S. No.	Parameters	Protocol	Unit	Results	*Limits
1	Particulate Matter less than 10micron size (PM ₁₀)	IS:5182: Part 23:2006	µg/m ³	50.5	100
2	Particulate Matter less than 2.5micron size (PM _{2.5})	IS 5182 (Part 24):2019	µg/m ³	23.3	60
3	Sulphur dioxide (SO ₂)	IS:5182: Part 02:2001	µg/m ³	4.7	80
4	Nitrogen Dioxide (NO ₂)	IS:5182: Part 06:2006	µg/m ³	7.2	80
5	Carbon monoxide (CO)	SARL/IOP/013 (Issue No:01, Issue Date – 01.03.2023)	mg/m ³	BDL (D.L – 1.1)	-

Remarks: Limits: *National Ambient air quality standards from CPCB. BDL- Below detectable limit. DL – Detectable limit

For Shrient Analytical and Research Labs Pvt. Ltd

Verified



Authorized Signatory
S. BALAMURUGAN
Asst. Technical Manager

END OF THE REPORT

Please Contact:

For any Technical Issues & Complaints: technical@shrientanalytical.com

Terms and conditions:

(1) The test items will not be retained for more than 15 days from the date of issue of test report. (2) The results relate only to the items tested (3) The test report shall not be reproduced except in full without the written approval of the laboratory (4) Any use for advertising purposes must be granted in writing. This technical report may only be quoted in full. This report is the result of a single examination of the object in question and is not generally applicable evaluation of the quality of other products in regular production. For further details, please see testing and certification regulation, chapter A-3.4. (5) The correctness of the information related to sample(s) in the Test Request Form/Customer letterhead/Email is the customer's responsibility. The laboratory reports the said information in the test report and is not liable for the same.

LAB SERVICES FOR:- Food, Water, Milk, Environment, Academic & Industrial Segment.

CIN : U74999TN2017PTC116807 / GST No : 33AAYCS7325R1ZA / PAN No: AAYCS7325R

Page 12 of 12



Shrient Analytical and Research Labs Pvt. Ltd

416/15, DhargasRoad, West Tambaram, Chennai- 600045
Phone Number +91 82208 36377 Email: -info@shrientanalytical.com
www.shrientanalytical.com

TEST REPORT

Report No.	SARL/25/1224	Report Date.	28.04.2025

Customer Name & Address	Rough Stone And Gravel Quarry Of Thiru.P.Elangovan At S.F.Nos.46/1, 46/3, 46/4, 46/5, 46/6, 46/7, 46/8, 46/9, 46/11, 46/12, 47/1, 47/2, 47/4, 47/6(P), 47/7(P), 47/8, 47/9a, 47/9b(P), 47/9c(P), 47/10, 47/11a, 47/11b, 47/11c(P), 47/11d(P), 7/11c(P), 47/11f(P) Of Kalaiyarkarisalkulam Village, Aruppukottai Taluk, Virudhunagar District, Tamil Nadu State
Sample Description	AMBIENT AIR QUALITY
Sampling Procedure	IS – 5182 (Part – 14: 2000 & Part – V: Reaffirmed - 2003), CPCB Guide lines

Sample Location	A1-Project site core zone
Positioned height of Sampler	1.5 M above Ground Level

Customer Reference	By Mail	Sampling Duration	24 hrs
Sample Reference No	SARL/A/CHE-1224	Sample Received on	21.04.2025
Sample Collected by	LABORATORY	Test Commenced on	21.04.2025
Sample Collected on	15.04.2025	Test Completed on	28.04.2025
Temperature	36°C	Relative Humidity	25%
Sample Condition	Fit for Analysis		

S. No.	Parameters	Protocol	Unit	Results	*Limits
1	Particulate Matter less than 10micron size (PM ₁₀)	IS:5182: Part 23:2006	µg/m ³	59.1	100
2	Particulate Matter less than 2.5micron size (PM _{2.5})	IS 5182 (Part 24):2019	µg/m ³	27.5	60
3	Sulphur dioxide (SO ₂)	IS:5182: Part 02:2001	µg/m ³	5.6	80
4	Nitrogen Dioxide (NO ₂)	IS:5182: Part 06:2006	µg/m ³	8.9	80
5	Carbon monoxide (CO)	SARL/IOP/013 (Issue No:01, Issue Date – 01.03.2023)	mg/m ³	BDL(D.L – 1.1)	-

Remarks: Limits: *National Ambient air quality standards from CPCB. BDL- Below detectable limit. DL –Detectable limit

For Shrient Analytical and Research Labs Pvt. Ltd

Verified



END OF THE REPORT

Authorized Signatory
S. BALAMURUGAN
Asst. Technical Manager

Please Contact:

For any Technical Issues&Complaints: technical@shrientanalytical.com

Terms and conditions:

(1) The test items will not be retained for more than 15 days from the date of issue of test report. (2) The results relate only to the items tested (3) The test report shall not be reproduced except in full without the written approval of the laboratory (4) Any use for advertising purposes must be granted in writing. This technical report may only be quoted in full. This report is the result of a single examination of the object in question and is not generally applicable evaluation of the quality of other products in regular production. For further details, please see testing and certification regulation, chapter A-3.4. (5) The correctness of the information related to sample(s) in the Test Request Form/Customer letterhead/Email is the customer's responsibility. The laboratory reports the said information in the test report and is not liable for the same.

LAB SERVICES FOR:- Food, Water, Milk, Environment, Academic & Industrial Segment.
CIN : U74999TN2017PTC116807 / GST No : 33AAYCS7325R1ZA / PAN No: AAYCS7325R



Shrient Analytical and Research Labs Pvt. Ltd

416/15, DhargasRoad, West Tambaram, Chennai- 600045
Phone Number +91 82208 36377 Email: -info@shrientanalytical.com
www.shrientanalytical.com

TEST REPORT

Report No.	SARL/25/1225	Report Date.	28.04.2025

Customer Name & Address	Rough Stone And Gravel Quarry Of Thiru.P.Elangovan At S.F.Nos.46/1, 46/3, 46/4, 46/5, 46/6, 46/7, 46/8, 46/9, 46/11, 46/12, 47/1, 47/2, 47/4, 47/6(P), 47/7(P), 47/8, 47/9a, 47/9b(P), 47/9c(P), 47/10, 47/11a, 47/11b, 47/11c(P), 47/11d(P), 7/11e(P), 47/11f(P) Of Kalaiyarkarisalkulam Village, Aruppukottai Taluk, Virudhunagar District, Tamil Nadu State
Sample Description	AMBIENT AIR QUALITY
Sampling Procedure	IS – 5182 (Part – 14: 2000 & Part – V: Reaffirmed - 2003), CPCB Guide lines

Sample Location	A2-Punnamadupalayam village
Positioned height of Sampler	1.5 M above Ground Level

Customer Reference	By Mail	Sampling Duration	24 hrs
Sample Reference No	SARL/A/CHE-1225	Sample Received on	21.04.2025
Sample Collected by	LABORATORY	Test Commenced on	21.04.2025
Sample Collected on	15.04.2025	Test Completed on	28.04.2025
Temperature	36°C	Relative Humidity	25%
Sample Condition	Fit for Analysis		

S. No.	Parameters	Protocol	Unit	Results	*Limits
1	Particulate Matter less than 10micron size (PM ₁₀)	IS:5182: Part 23:2006	µg/m ³	51.7	100
2	Particulate Matter less than 2.5micron size (PM _{2.5})	IS 5182 (Part 24):2019	µg/m ³	23.7	60
3	Sulphur dioxide (SO ₂)	IS:5182: Part 02:2001	µg/m ³	4.9	80
4	Nitrogen Dioxide (NO ₂)	IS:5182: Part 06:2006	µg/m ³	7.4	80
5	Carbon monoxide (CO)	SARL/IOP/013 (Issue No:01, Issue Date – 01.03.2023)	mg/m ³	BDL (D.L – 1.1)	-

Remarks: Limits: *National Ambient air quality standards from CPCB. BDL- Below detectable limit. DL – Detectable limit

For Shrient Analytical and Research Labs Pvt. Ltd

Verified



Authorized Signatory
S. BALAMURUGAN
Asst. Technical Manager

END OF THE REPORT

Please Contact:

For any Technical Issues & Complaints: technical@shrientanalytical.com

Terms and conditions:

(1) The test items will not be retained for more than 15 days from the date of issue of test report. (2) The results relate only to the items tested (3) The test report shall not be reproduced except in full without the written approval of the laboratory (4) Any use for advertising purposes must be granted in writing. This technical report may only be quoted in full. This report is the result of a single examination of the object in question and is not generally applicable evaluation of the quality of other products in regular production. For further details, please see testing and certification regulation, chapter A-3.4. (5) The correctness of the information related to sample(s) in the Test Request Form/Customer letterhead/Email is the customer's responsibility. The laboratory reports the said information in the test report and is not liable for the same.

LAB SERVICES FOR:- Food, Water, Milk, Environment, Academic & Industrial Segment.
CIN : U74999TN2017PTC116807 / GST No : 33AAYCS7325R1ZA / PAN No: AAYCS7325R



Shrient Analytical and Research Labs Pvt. Ltd

416/15, DhargasRoad, West Tambaram, Chennai- 600045
Phone Number +91 82208 36377 Email: -info@shrientanalytical.com
www.shrientanalytical.com

TEST REPORT

Report No.	SARL/25/1226	Report Date.	28.04.2025

Customer Name & Address	Rough Stone And Gravel Quarry Of Thiru.P.Elangovan At S.F.Nos.46/1, 46/3, 46/4, 46/5, 46/6, 46/7, 46/8, 46/9, 46/11, 46/12, 47/1, 47/2, 47/4, 47/6(P), 47/7(P), 47/8, 47/9a, 47/9b(P), 47/9c(P), 47/10, 47/11a, 47/11b, 47/11c(P), 47/11d(P), 7/11e(P), 47/11f(P) Of Kalaiyarkarisalkulam Village, Aruppukottai Taluk, Virudhunagar District, Tamil Nadu State
Sample Description	AMBIENT AIR QUALITY
Sampling Procedure	IS – 5182 (Part – 14: 2000 & Part – V: Reaffirmed - 2003), CPCB Guide lines

Sample Location	A1-Project site core zone
Positioned height of Sampler	1.5 M above Ground Level

Customer Reference	By Mail	Sampling Duration	24 hrs
Sample Reference No	SARL/A/CHE-1226	Sample Received on	21.04.2025
Sample Collected by	LABORATORY	Test Commenced on	21.04.2025
Sample Collected on	16.04.2025	Test Completed on	28.04.2025
Temperature	36°C	Relative Humidity	27%
Sample Condition	Fit for Analysis		

S. No.	Parameters	Protocol	Unit	Results	*Limits
1	Particulate Matter less than 10micron size (PM ₁₀)	IS:5182: Part 23:2006	µg/m ³	63.9	100
2	Particulate Matter less than 2.5micron size (PM _{2.5})	IS 5182 (Part 24):2019	µg/m ³	29.7	60
3	Sulphur dioxide (SO ₂)	IS:5182: Part 02:2001	µg/m ³	6.2	80
4	Nitrogen Dioxide (NO ₂)	IS:5182: Part 06:2006	µg/m ³	9.5	80
5	Carbon monoxide (CO)	SARL/IOP/013 (Issue No:01, Issue Date – 01.03.2023)	mg/m ³	BDL (D.L – 1.1)	-

Remarks: Limits: *National Ambient air quality standards from CPCB. BDL- Below detectable limit. DL –Detectable limit

For Shrient Analytical and Research Labs Pvt. Ltd


Verified



END OF THE REPORT


Authorized Signatory
S. BALAMURUGAN
Asst. Technical Manager

Please Contact:

For any Technical Issues&Complaints: technical@shrientanalytical.com

Terms and conditions:

(1) The test items will not be retained for more than 15 days from the date of issue of test report. (2) The results relate only to the items tested (3) The test report shall not be reproduced except in full without the written approval of the laboratory (4) Any use for advertising purposes must be granted in writing. This technical report may only be quoted in full. This report is the result of a single examination of the object in question and is not generally applicable evaluation of the quality of other products in regular production. For further details, please see testing and certification regulation, chapter A-3.4. (5) The correctness of the information related to sample(s) in the Test Request Form/Customer letterhead/Email is the customer's responsibility. The laboratory reports the said information in the test report and is not liable for the same.



Shrient Analytical and Research Labs Pvt. Ltd

416/15, DhargasRoad, West Tambaram, Chennai- 600045
Phone Number +91 82208 36377 Email: -info@shrientanalytical.com
www.shrientanalytical.com

TEST REPORT

Report No.	SARL/25/1227	Report Date.	28.04.2025

Customer Name & Address	Rough Stone And Gravel Quarry Of Thiru.P.Elangovan At S.F.Nos.46/1, 46/3, 46/4, 46/5, 46/6, 46/7, 46/8, 46/9, 46/11, 46/12, 47/1, 47/2, 47/4, 47/6(P), 47/7(P), 47/8, 47/9a, 47/9b(P), 47/9c(P), 47/10, 47/11a, 47/11b, 47/11c(P), 47/11d(P), 7/11e(P), 47/11f(P) Of Kalaiyarkarisalkulam Village, Aruppukottai Taluk, Virudhunagar District, Tamil Nadu State
Sample Description	AMBIENT AIR QUALITY
Sampling Procedure	IS – 5182 (Part – 14: 2000 & Part – V: Reaffirmed - 2003), CPCB Guide lines

Sample Location	A2-Punnamadupalayam village
Positioned height of Sampler	1.5 M above Ground Level

Customer Reference	By Mail	Sampling Duration	24 hrs
Sample Reference No	SARL/A/CHE-1227	Sample Received on	21.04.2025
Sample Collected by	LABORATORY	Test Commenced on	21.04.2025
Sample Collected on	16.04.2025	Test Completed on	28.04.2025
Temperature	34°C	Relative Humidity	28%
Sample Condition	Fit for Analysis		

S. No.	Parameters	Protocol	Unit	Results	*Limits
1	Particulate Matter less than 10micron size (PM ₁₀)	IS:5182: Part 23:2006	µg/m ³	57.6	100
2	Particulate Matter less than 2.5micron size (PM _{2.5})	IS 5182 (Part 24):2019	µg/m ³	27.1	60
3	Sulphur dioxide (SO ₂)	IS:5182: Part 02:2001	µg/m ³	6.0	80
4	Nitrogen Dioxide (NO ₂)	IS:5182: Part 06:2006	µg/m ³	8.6	80
5	Carbon monoxide (CO)	SARL/IOP/013 (Issue No:01, Issue Date – 01.03.2023)	mg/m ³	BDL (D.L – 1.1)	-

Remarks: Limits: *National Ambient air quality standards from CPCB. BDL- Below detectable limit. DL –Detectable limit

For Shrient Analytical and Research Labs Pvt. Ltd


Verified




Authorized Signatory
S. BALAMURUGAN
Asst. Technical Manager

END OF THE REPORT

Please Contact:

For any Technical Issues & Complaints: technical@shrientanalytical.com

Terms and conditions:

(1) The test items will not be retained for more than 15 days from the date of issue of test report. (2) The results relate only to the items tested (3) The test report shall not be reproduced except in full without the written approval of the laboratory (4) Any use for advertising purposes must be granted in writing. This technical report may only be quoted in full. This report is the result of a single examination of the object in question and is not generally applicable evaluation of the quality of other products in regular production. For further details, please see testing and certification regulation, chapter A-3.4. (5) The correctness of the information related to sample(s) in the Test Request Form/Customer letterhead/Email is the customer's responsibility. The laboratory reports the said information in the test report and is not liable for the same.



Shrient Analytical and Research Labs Pvt. Ltd

416/15, DhargasRoad, West Tambaram, Chennai- 600045
Phone Number +91 82208 36377 Email: -info@shrientanalytical.com
www.shrientanalytical.com

TEST REPORT

Report No.	SARL/25/1228	Report Date.	28.04.2025

Customer Name & Address	Rough Stone And Gravel Quarry Of Thiru.P.Elangovan At S.F.Nos.46/1, 46/3, 46/4, 46/5, 46/6, 46/7, 46/8, 46/9, 46/11, 46/12, 47/1, 47/2, 47/4, 47/6(P), 47/7(P), 47/8, 47/9a, 47/9b(P), 47/9c(P), 47/10, 47/11a, 47/11b, 47/11c(P), 47/11d(P), 7/11e(P), 47/11f(P) Of Kalaiyarkarisalkulam Village, Aruppukottai Taluk, Virudhunagar District, Tamil Nadu State
Sample Description	AMBIENT AIR QUALITY
Sampling Procedure	IS – 5182 (Part – 14: 2000 & Part – V: Reaffirmed - 2003), CPCB Guide lines

Sample Location	A3-Near Govt school, Kurumpapatti
Positioned height of Sampler	1.5 M above Ground Level

Customer Reference	By Mail	Sampling Duration	24 hrs
Sample Reference No	SARL/A/CHE-1228	Sample Received on	21.04.2025
Sample Collected by	LABORATORY	Test Commenced on	21.04.2025
Sample Collected on	17.04.2025	Test Completed on	28.04.2025
Temperature	34°C	Relative Humidity	28%
Sample Condition	Fit for Analysis		

S. No.	Parameters	Protocol	Unit	Results	*Limits
1	Particulate Matter less than 10micron size (PM ₁₀)	IS:5182: Part 23:2006	µg/m ³	54.7	100
2	Particulate Matter less than 2.5micron size (PM _{2.5})	IS 5182 (Part 24):2019	µg/m ³	25.6	60
3	Sulphur dioxide (SO ₂)	IS:5182: Part 02:2001	µg/m ³	5.3	80
4	Nitrogen Dioxide (NO ₂)	IS:5182: Part 06:2006	µg/m ³	8.4	80
5	Carbon monoxide (CO)	SARL/IOP/013 (Issue No:01, Issue Date – 01.03.2023)	mg/m ³	BDL (D.L – 1.1)	-

Remarks: Limits: *National Ambient air quality standards from CPCB. BDL- Below detectable limit. DL – Detectable limit

For Shrient Analytical and Research Labs Pvt. Ltd

Verified



END OF THE REPORT

Authorized Signatory
S. BALAMURUGAN
Asst. Technical Manager

Please Contact:

For any Technical Issues & Complaints: technical@shrientanalytical.com

Terms and conditions:

(1) The test items will not be retained for more than 15 days from the date of issue of test report. (2) The results relate only to the items tested (3) The test report shall not be reproduced except in full without the written approval of the laboratory (4) Any use for advertising purposes must be granted in writing. This technical report may only be quoted in full. This report is the result of a single examination of the object in question and is not generally applicable evaluation of the quality of other products in regular production. For further details, please see testing and certification regulation, chapter A-3.4. (5) The correctness of the information related to sample(s) in the Test Request Form/Customer letterhead/Email is the customer's responsibility. The laboratory reports the said information in the test report and is not liable for the same.

LAB SERVICES FOR:- Food, Water, Milk, Environment, Academic & Industrial Segment.
CIN : U74999TN2017PTC116807 / GST No : 33AAYCS7325R1ZA / PAN No: AAYCS7325R



Shrient Analytical and Research Labs Pvt. Ltd

416/15, DhargasRoad, West Tambaram, Chennai- 600045
Phone Number +91 82208 36377 Email: -info@shrientanalytical.com
www.shrientanalytical.com

TEST REPORT

Report No.	SARL/25/1229	Report Date.	28.04.2025

Customer Name & Address	Rough Stone And Gravel Quarry Of Thiru.P.Elangovan At S.F.Nos.46/1, 46/3, 46/4, 46/5, 46/6, 46/7, 46/8, 46/9, 46/11, 46/12, 47/1, 47/2, 47/4, 47/6(P), 47/7(P), 47/8, 47/9a, 47/9b(P), 47/9c(P), 47/10, 47/11a, 47/11b, 47/11c(P), 47/11d(P), 7/11e(P), 47/11f(P) Of Kalaiyarkarisalkulam Village, Aruppukottai Taluk, Virudhunagar District, Tamil Nadu State
Sample Description	AMBIENT AIR QUALITY
Sampling Procedure	IS – 5182 (Part – 14: 2000 & Part – V: Reaffirmed - 2003), CPCB Guide lines

Sample Location	A4-Pudukkanali village
Positioned height of Sampler	1.5 M above Ground Level

Customer Reference	By Mail	Sampling Duration	24 hrs
Sample Reference No	SARL/A/CHE-1229	Sample Received on	21.04.2025
Sample Collected by	LABORATORY	Test Commenced on	21.04.2025
Sample Collected on	17.04.2025	Test Completed on	28.04.2025
Temperature	36°C	Relative Humidity	27%
Sample Condition	Fit for Analysis		

S. No.	Parameters	Protocol	Unit	Results	*Limits
1	Particulate Matter less than 10micron size (PM ₁₀)	IS:5182: Part 23:2006	µg/m ³	67.2	100
2	Particulate Matter less than 2.5micron size (PM _{2.5})	IS 5182 (Part 24):2019	µg/m ³	31.1	60
3	Sulphur dioxide (SO ₂)	IS:5182: Part 02:2001	µg/m ³	7.1	80
4	Nitrogen Dioxide (NO ₂)	IS:5182: Part 06:2006	µg/m ³	10.9	80
5	Carbon monoxide (CO)	SARL/IOP/013 (Issue No:01, Issue Date – 01.03.2023)	mg/m ³	BDL (D.L – 1.1)	-

Remarks: Limits: *National Ambient air quality standards from CPCB. BDL- Below detectable limit. DL –Detectable limit

For Shrient Analytical and Research Labs Pvt. Ltd

Verified



END OF THE REPORT

Authorized Signatory
S. BALAMURUGAN
Asst. Technical Manager

Please Contact:

For any Technical Issues&Complaints: technical@shrientanalytical.com

Terms and conditions:

(1) The test items will not be retained for more than 15 days from the date of issue of test report. (2) The results relate only to the items tested (3) The test report shall not be reproduced except in full without the written approval of the laboratory (4) Any use for advertising purposes must be granted in writing. This technical report may only be quoted in full. This report is the result of a single examination of the object in question and is not generally applicable evaluation of the quality of other products in regular production. For further details, please see testing and certification regulation, chapter A-3.4. (5) The correctness of the information related to sample(s) in the Test Request Form/Customer letterhead/Email is the customer's responsibility. The laboratory reports the said information in the test report and is not liable for the same.



Shrient Analytical and Research Labs Pvt. Ltd

416/15, DhargasRoad, West Tambaram, Chennai- 600045
Phone Number +91 82208 36377 Email: -info@shrientanalytical.com
www.shrientanalytical.com

TEST REPORT

Report No.	SARL/25/120630	Report Date.	28.04.2025

Customer Name & Address	Rough Stone And Gravel Quarry Of Thiru.P.Elangovan At S.F.Nos.46/1, 46/3, 46/4, 46/5, 46/6, 46/7, 46/8, 46/9, 46/11, 46/12, 47/1, 47/2, 47/4, 47/6(P), 47/7(P), 47/8, 47/9a, 47/9b(P), 47/9c(P), 47/10, 47/11a, 47/11b, 47/11c(P), 47/11d(P), 7/11e(P), 47/11f(P) Of Kalaiyarkarisalkulam Village, Aruppukottai Taluk, Virudhunagar District, Tamil Nadu State
Sample Description	AMBIENT AIR QUALITY
Sampling Procedure	IS – 5182 (Part – 14: 2000 & Part – V: Reaffirmed - 2003), CPCB Guide lines

Sample Location	A3-Near Govt school, Kurumpapatti
Positioned height of Sampler	1.5 M above Ground Level

Customer Reference	By Mail	Sampling Duration	24 hrs
Sample Reference No	SARL/A/CHE-120630	Sample Received on	21.04.2025
Sample Collected by	LABORATORY	Test Commenced on	21.04.2025
Sample Collected on	18.04.2025	Test Completed on	28.04.2025
Temperature	36°C	Relative Humidity	27%
Sample Condition	Fit for Analysis		

S. No.	Parameters	Protocol	Unit	Results	*Limits
1	Particulate Matter less than 10micron size (PM ₁₀)	IS:5182: Part 23:2006	µg/m ³	63.9	100
2	Particulate Matter less than 2.5micron size (PM _{2.5})	IS 5182 (Part 24):2019	µg/m ³	29.9	60
3	Sulphur dioxide (SO ₂)	IS:5182: Part 02:2001	µg/m ³	6.6	80
4	Nitrogen Dioxide (NO ₂)	IS:5182: Part 06:2006	µg/m ³	11.2	80
5	Carbon monoxide (CO)	SARL/IOP/013 (Issue No:01, Issue Date – 01.03.2023)	mg/m ³	BDL (D.L – 1.1)	-

Remarks: Limits: *National Ambient air quality standards from CPCB. BDL- Below detectable limit. DL –Detectable limit

For Shrient Analytical and Research Labs Pvt. Ltd

Verified



END OF THE REPORT

Authorized Signatory
S. BALAMURUGAN
Asst. Technical Manager

Please Contact:

For any Technical Issues&Complaints: technical@shrientanalytical.com

Terms and conditions:

(1) The test items will not be retained for more than 15 days from the date of issue of test report. (2) The results relate only to the items tested (3) The test report shall not be reproduced except in full without the written approval of the laboratory (4) Any use for advertising purposes must be granted in writing. This technical report may only be quoted in full. This report is the result of a single examination of the object in question and is not generally applicable evaluation of the quality of other products in regular production. For further details, please see testing and certification regulation, chapter A-3.4. (5) The correctness of the information related to sample(s) in the Test Request Form/Customer letterhead/Email is the customer's responsibility. The laboratory reports the said information in the test report and is not liable for the same.

LAB SERVICES FOR:- Food, Water, Milk, Environment, Academic & Industrial Segment.
CIN : U74999TN2017PTC116807 / GST No : 33AAYCS7325R1ZA / PAN No: AAYCS7325R

Page 7 of 12



Shrient Analytical and Research Labs Pvt. Ltd

416/15, DhargasRoad, West Tambaram, Chennai- 600045
Phone Number +91 82208 36377 Email: -info@shrientanalytical.com
www.shrientanalytical.com

TEST REPORT

Report No.	SARL/25/1231	Report Date.	28.04.2025

Customer Name & Address	Rough Stone And Gravel Quarry Of Thiru.P.Elangovan At S.F.Nos.46/1, 46/3, 46/4, 46/5, 46/6, 46/7, 46/8, 46/9, 46/11, 46/12, 47/1, 47/2, 47/4, 47/6(P), 47/7(P), 47/8, 47/9a, 47/9b(P), 47/9c(P), 47/10, 47/11a, 47/11b, 47/11c(P), 47/11d(P), 7/11e(P), 47/11f(P) Of Kalaiyarkarisalkulam Village, Aruppukottai Taluk, Virudhunagar District, Tamil Nadu State
Sample Description	AMBIENT AIR QUALITY
Sampling Procedure	IS – 5182 (Part – 14: 2000 & Part – V: Reaffirmed - 2003), CPCB Guide lines

Sample Location	A4-Pudukkanali village
Positioned height of Sampler	1.5 M above Ground Level

Customer Reference	By Mail	Sampling Duration	24 hrs
Sample Reference No	SARL/A/CHE-1231	Sample Received on	21.04.2025
Sample Collected by	LABORATORY	Test Commenced on	21.04.2025
Sample Collected on	18.04.2025	Test Completed on	28.04.2025
Temperature	36°C	Relative Humidity	28%
Sample Condition	Fit for Analysis		

S. No.	Parameters	Protocol	Unit	Results	*Limits
1	Particulate Matter less than 10micron size (PM ₁₀)	IS:5182: Part 23:2006	µg/m ³	63.5	100
2	Particulate Matter less than 2.5micron size (PM _{2.5})	IS 5182 (Part 24):2019	µg/m ³	29.7	60
3	Sulphur dioxide (SO ₂)	IS:5182: Part 02:2001	µg/m ³	6.4	80
4	Nitrogen Dioxide (NO ₂)	IS:5182: Part 06:2006	µg/m ³	9.3	80
5	Carbon monoxide (CO)	SARL/IOP/013 (Issue No:01, Issue Date – 01.03.2023)	mg/m ³	BDL (D.L – 1.1)	-

Remarks: Limits: *National Ambient air quality standards from CPCB. BDL- Below detectable limit. DL –Detectable limit

For Shrient Analytical and Research Labs Pvt. Ltd


Verified



END OF THE REPORT


Authorized Signatory
S. BALAMURUGAN
Asst. Technical Manager

Please Contact:

For any Technical Issues&Complaints: technical@shrientanalytical.com

Terms and conditions:

(1) The test items will not be retained for more than 15 days from the date of issue of test report. (2) The results relate only to the items tested (3) The test report shall not be reproduced except in full without the written approval of the laboratory (4) Any use for advertising purposes must be granted in writing. This technical report may only be quoted in full. This report is the result of a single examination of the object in question and is not generally applicable evaluation of the quality of other products in regular production. For further details, please see testing and certification regulation, chapter A-3.4. (5) The correctness of the information related to sample(s) in the Test Request Form/Customer letterhead/Email is the customer's responsibility. The laboratory reports the said information in the test report and is not liable for the same.



Shrient Analytical and Research Labs Pvt. Ltd

416/15, DhargasRoad, West Tambaram, Chennai- 600045
Phone Number +91 82208 36377 Email: -info@shrientanalytical.com
www.shrientanalytical.com

TEST REPORT

Report No.	SARL/25/1232	Report Date.	28.04.2025

Customer Name & Address	Rough Stone And Gravel Quarry Of Thiru.P.Elangovan At S.F.Nos.46/1, 46/3, 46/4, 46/5, 46/6, 46/7, 46/8, 46/9, 46/11, 46/12, 47/1, 47/2, 47/4, 47/6(P), 47/7(P), 47/8, 47/9a, 47/9b(P), 47/9c(P), 47/10, 47/11a, 47/11b, 47/11c(P), 47/11d(P), 7/11e(P), 47/11f(P) Of Kalaiyarkarisalkulam Village, Aruppukottai Taluk, Virudhunagar District, Tamil Nadu State
Sample Description	AMBIENT AIR QUALITY
Sampling Procedure	IS – 5182 (Part – 14: 2000 & Part – V: Reaffirmed - 2003), CPCB Guide lines

Sample Location	A5-Pullaiyampalayam village
Positioned height of Sampler	1.5 M above Ground Level

Customer Reference	By Mail	Sampling Duration	24 hrs
Sample Reference No	SARL/A/CHE-1232	Sample Received on	21.04.2025
Sample Collected by	LABORATORY	Test Commenced on	21.04.2025
Sample Collected on	19.04.2025	Test Completed on	28.04.2025
Temperature	36°C	Relative Humidity	26%
Sample Condition	Fit for Analysis		

S. No.	Parameters	Protocol	Unit	Results	*Limits
1	Particulate Matter less than 10micron size (PM ₁₀)	IS:5182: Part 23:2006	µg/m ³	41.7	100
2	Particulate Matter less than 2.5micron size (PM _{2.5})	IS 5182 (Part 24):2019	µg/m ³	19.0	60
3	Sulphur dioxide (SO ₂)	IS:5182: Part 02:2001	µg/m ³	4.2	80
4	Nitrogen Dioxide (NO ₂)	IS:5182: Part 06:2006	µg/m ³	6.2	80
5	Carbon monoxide (CO)	SARL/IOP/013 (Issue No:01, Issue Date – 01.03.2023)	mg/m ³	BDL (D.L – 1.1)	-

Remarks: Limits: *National Ambient air quality standards from CPCB. BDL- Below detectable limit. DL –Detectable limit

For Shrient Analytical and Research Labs Pvt. Ltd


Verified



END OF THE REPORT


Authorized Signatory
S. BALAMURUGAN
Asst. Technical Manager

Please Contact:

For any Technical Issues&Complaints: technical@shrientanalytical.com

Terms and conditions:

(1) The test items will not be retained for more than 15 days from the date of issue of test report. (2) The results relate only to the items tested (3) The test report shall not be reproduced except in full without the written approval of the laboratory (4) Any use for advertising purposes must be granted in writing. This technical report may only be quoted in full. This report is the result of a single examination of the object in question and is not generally applicable evaluation of the quality of other products in regular production. For further details, please see testing and certification regulation, chapter A-3.4. (5) The correctness of the information related to sample(s) in the Test Request Form/Customer letterhead/Email is the customer's responsibility. The laboratory reports the said information in the test report and is not liable for the same.



Shrient Analytical and Research Labs Pvt. Ltd

416/15, DhargasRoad, West Tambaram, Chennai- 600045
Phone Number +91 82208 36377 Email: -info@shrientanalytical.com
www.shrientanalytical.com

TEST REPORT

Report No.	SARL/25/1233	Report Date.	28.04.2025

Customer Name & Address	Rough Stone And Gravel Quarry Of Thiru.P.Elangovan At S.F.Nos.46/1, 46/3, 46/4, 46/5, 46/6, 46/7, 46/8, 46/9, 46/11, 46/12, 47/1, 47/2, 47/4, 47/6(P), 47/7(P), 47/8, 47/9a, 47/9b(P), 47/9c(P), 47/10, 47/11a, 47/11b, 47/11c(P), 47/11d(P), 7/11e(P), 47/11f(P) Of Kalaiyarkarisalkulam Village, Aruppukottai Taluk, Virudhunagar District, Tamil Nadu State
Sample Description	AMBIENT AIR QUALITY
Sampling Procedure	IS – 5182 (Part – 14: 2000 & Part – V: Reaffirmed - 2003), CPCB Guide lines

Sample Location	A6-Pavitriramedu village
Positioned height of Sampler	1.5 M above Ground Level

Customer Reference	By Mail	Sampling Duration	24 hrs
Sample Reference No	SARL/A/CHE-1233	Sample Received on	21.04.2025
Sample Collected by	LABORATORY	Test Commenced on	21.04.2025
Sample Collected on	19.04.2025	Test Completed on	28.04.2025
Temperature	36°C	Relative Humidity	28%
Sample Condition	Fit for Analysis		

S. No.	Parameters	Protocol	Unit	Results	*Limits
1	Particulate Matter less than 10micron size (PM ₁₀)	IS:5182: Part 23:2006	µg/m ³	47.1	100
2	Particulate Matter less than 2.5micron size (PM _{2.5})	IS 5182 (Part 24):2019	µg/m ³	21.6	60
3	Sulphur dioxide (SO ₂)	IS:5182: Part 02:2001	µg/m ³	4.5	80
4	Nitrogen Dioxide (NO ₂)	IS:5182: Part 06:2006	µg/m ³	7.1	80
5	Carbon monoxide (CO)	SARL/IOP/013 (Issue No:01, Issue Date – 01.03.2023)	mg/m ³	BDL (D.L – 1.1)	-

Remarks: Limits: *National Ambient air quality standards from CPCB. BDL- Below detectable limit. DL –Detectable limit

For Shrient Analytical and Research Labs Pvt. Ltd


Verified




Authorized Signatory
S. BALAMURUGAN
Asst. Technical Manager

END OF THE REPORT

Please Contact:

For any Technical Issues&Complaints: technical@shrientanalytical.com

Terms and conditions:

(1) The test items will not be retained for more than 15 days from the date of issue of test report. (2) The results relate only to the items tested (3) The test report shall not be reproduced except in full without the written approval of the laboratory (4) Any use for advertising purposes must be granted in writing. This technical report may only be quoted in full. This report is the result of a single examination of the object in question and is not generally applicable evaluation of the quality of other products in regular production. For further details, please see testing and certification regulation, chapter A-3.4. (5) The correctness of the information related to sample(s) in the Test Request Form/Customer letterhead/Email is the customer's responsibility. The laboratory reports the said information in the test report and is not liable for the same.



Shrient Analytical and Research Labs Pvt. Ltd

416/15, DhargasRoad, West Tambaram, Chennai- 600045
Phone Number +91 82208 36377 Email: -info@shrientanalytical.com
www.shrientanalytical.com

TEST REPORT

Report No.	SARL/25/1234	Report Date.	28.04.2025

Customer Name & Address	Rough Stone And Gravel Quarry Of Thiru.P.Elangovan At S.F.Nos.46/1, 46/3, 46/4, 46/5, 46/6, 46/7, 46/8, 46/9, 46/11, 46/12, 47/1, 47/2, 47/4, 47/6(P), 47/7(P), 47/8, 47/9a, 47/9b(P), 47/9c(P), 47/10, 47/11a, 47/11b, 47/11c(P), 47/11d(P), 7/11e(P), 47/11f(P) Of Kalaiyarkarisalkulam Village, Aruppukottai Taluk, Virudhunagar District, Tamil Nadu State
Sample Description	AMBIENT AIR QUALITY
Sampling Procedure	IS – 5182 (Part – 14: 2000 & Part – V: Reaffirmed - 2003), CPCB Guide lines

Sample Location	A5-Pullaiyampalayam village
Positioned height of Sampler	1.5 M above Ground Level

Customer Reference	By Mail	Sampling Duration	24 hrs
Sample Reference No	SARL/A/CHE-1234	Sample Received on	21.04.2025
Sample Collected by	LABORATORY	Test Commenced on	21.04.2025
Sample Collected on	20.04.2025	Test Completed on	28.04.2025
Temperature	35°C	Relative Humidity	32%
Sample Condition	Fit for Analysis		

S. No.	Parameters	Protocol	Unit	Results	*Limits
1	Particulate Matter less than 10micron size (PM ₁₀)	IS:5182: Part 23:2006	µg/m ³	48.3	100
2	Particulate Matter less than 2.5micron size (PM _{2.5})	IS 5182 (Part 24):2019	µg/m ³	22.0	60
3	Sulphur dioxide (SO ₂)	IS:5182: Part 02:2001	µg/m ³	5.4	80
4	Nitrogen Dioxide (NO ₂)	IS:5182: Part 06:2006	µg/m ³	7.6	80
5	Carbon monoxide (CO)	SARL/IOP/013 (Issue No:01, Issue Date – 01.03.2023)	mg/m ³	BDL (D.L – 1.1)	-

Remarks: Limits: *National Ambient air quality standards from CPCB. BDL- Below detectable limit. DL – Detectable limit

For Shrient Analytical and Research Labs Pvt. Ltd

Verified



Authorized Signatory
S. BALAMURUGAN
Asst. Technical Manager

END OF THE REPORT

Please Contact:

For any Technical Issues & Complaints: technical@shrientanalytical.com

Terms and conditions:

(1) The test items will not be retained for more than 15 days from the date of issue of test report. (2) The results relate only to the items tested (3) The test report shall not be reproduced except in full without the written approval of the laboratory (4) Any use for advertising purposes must be granted in writing. This technical report may only be quoted in full. This report is the result of a single examination of the object in question and is not generally applicable evaluation of the quality of other products in regular production. For further details, please see testing and certification regulation, chapter A-3.4. (5) The correctness of the information related to sample(s) in the Test Request Form/Customer letterhead/Email is the customer's responsibility. The laboratory reports the said information in the test report and is not liable for the same.

LAB SERVICES FOR:- Food, Water, Milk, Environment, Academic & Industrial Segment.
CIN : U74999TN2017PTC116807 / GST No : 33AAYCS7325R1ZA / PAN No: AAYCS7325R



Shrient Analytical and Research Labs Pvt. Ltd

416/15, DhargasRoad, West Tambaram, Chennai- 600045
Phone Number +91 82208 36377 Email: -info@shrientanalytical.com
www.shrientanalytical.com

TEST REPORT

Report No.	SARL/25/1235	Report Date.	28.04.2025

Customer Name & Address	Rough Stone And Gravel Quarry Of Thiru.P.Elangovan At S.F.Nos.46/1, 46/3, 46/4, 46/5, 46/6, 46/7, 46/8, 46/9, 46/11, 46/12, 47/1, 47/2, 47/4, 47/6(P), 47/7(P), 47/8, 47/9a, 47/9b(P), 47/9c(P), 47/10, 47/11a, 47/11b, 47/11c(P), 47/11d(P), 7/11e(P), 47/11f(P) Of Kalaiyarkarisalkulam Village, Aruppukottai Taluk, Virudhunagar District, Tamil Nadu State
Sample Description	AMBIENT AIR QUALITY
Sampling Procedure	IS – 5182 (Part – 14: 2000 & Part – V: Reaffirmed - 2003), CPCB Guide lines

Sample Location	A6-Pavitriramedu village
Positioned height of Sampler	1.5 M above Ground Level

Customer Reference	By Mail	Sampling Duration	24 hrs
Sample Reference No	SARL/A/CHE-1235	Sample Received on	21.04.2025
Sample Collected by	LABORATORY	Test Commenced on	21.04.2025
Sample Collected on	20.04.2025	Test Completed on	28.04.2025
Temperature	35°C	Relative Humidity	32%
Sample Condition	Fit for Analysis		

S. No.	Parameters	Protocol	Unit	Results	*Limits
1	Particulate Matter less than 10micron size (PM ₁₀)	IS:5182: Part 23:2006	µg/m ³	49.9	100
2	Particulate Matter less than 2.5micron size (PM _{2.5})	IS 5182 (Part 24):2019	µg/m ³	23.2	60
3	Sulphur dioxide (SO ₂)	IS:5182: Part 02:2001	µg/m ³	5.2	80
4	Nitrogen Dioxide (NO ₂)	IS:5182: Part 06:2006	µg/m ³	7.9	80
5	Carbon monoxide (CO)	SARL/IOP/013 (Issue No:01, Issue Date – 01.03.2023)	mg/m ³	BDL (D.L – 1.1)	-

Remarks: Limits: *National Ambient air quality standards from CPCB. BDL- Below detectable limit. DL –Detectable limit

For Shrient Analytical and Research Labs Pvt. Ltd

Verified



Authorized Signatory
S. BALAMURUGAN
Asst. Technical Manager

END OF THE REPORT

Please Contact:

For any Technical Issues&Complaints: technical@shrientanalytical.com

Terms and conditions:

(1) The test items will not be retained for more than 15 days from the date of issue of test report. (2) The results relate only to the items tested (3) The test report shall not be reproduced except in full without the written approval of the laboratory (4) Any use for advertising purposes must be granted in writing. This technical report may only be quoted in full. This report is the result of a single examination of the object in question and is not generally applicable evaluation of the quality of other products in regular production. For further details, please see testing and certification regulation, chapter A-3.4. (5) The correctness of the information related to sample(s) in the Test Request Form/Customer letterhead/Email is the customer's responsibility. The laboratory reports the said information in the test report and is not liable for the same.

LAB SERVICES FOR:- Food, Water, Milk, Environment, Academic & Industrial Segment.

CIN : U74999TN2017PTC116807 / GST No : 33AAYCS7325R1ZA / PAN No: AAYCS7325R

Page 12 of 12



Shrient Analytical and Research Labs Pvt. Ltd

416/15, DhargasRoad, West Tambaram, Chennai- 600045
Phone Number +91 82208 36377 Email: -info@shrientanalytical.com
www.shrientanalytical.com

TEST REPORT

Report No.	SARL/25/1272	Report Date.	05.05.2025

Customer Name & Address	Rough Stone And Gravel Quarry Of Thiru.P.Elangovan At S.F.Nos.46/1, 46/3, 46/4, 46/5, 46/6, 46/7, 46/8, 46/9, 46/11, 46/12, 47/1, 47/2, 47/4, 47/6(P), 47/7(P), 47/8, 47/9a, 47/9b(P), 47/9c(P), 47/10, 47/11a, 47/11b, 47/11c(P), 47/11d(P), 7/11e(P), 47/11f(P) Of Kalaiyarkarisalkulam Village, Aruppukottai Taluk, Virudhunagar District, Tamil Nadu State
Sample Description	AMBIENT AIR QUALITY
Sampling Procedure	IS – 5182 (Part – 14: 2000 & Part – V: Reaffirmed - 2003), CPCB Guide lines

Sample Location	A5-Pullaiyampalayam village
Positioned height of Sampler	1.5 M above Ground Level

Customer Reference	By Mail	Sampling Duration	24 hrs
Sample Reference No	SARL/A/CHE-1272	Sample Received on	29.04.2025
Sample Collected by	LABORATORY	Test Commenced on	29.04.2025
Sample Collected on	22.04.2025	Test Completed on	05.05.2025
Temperature	36°C	Relative Humidity	30%
Sample Condition	Fit for Analysis		

S. No.	Parameters	Protocol	Unit	Results	*Limits
1	Particulate Matter less than 10micron size (PM ₁₀)	IS:5182: Part 23:2006	µg/m ³	43.1	100
2	Particulate Matter less than 2.5micron size (PM _{2.5})	IS 5182 (Part 24):2019	µg/m ³	19.7	60
3	Sulphur dioxide (SO ₂)	IS:5182: Part 02:2001	µg/m ³	4.5	80
4	Nitrogen Dioxide (NO ₂)	IS:5182: Part 06:2006	µg/m ³	6.5	80
5	Carbon monoxide (CO)	SARL/IOP/013 (Issue No:01, Issue Date – 01.03.2023)	mg/m ³	BDL (D.L – 1.1)	-

Remarks: Limits: *National Ambient air quality standards from CPCB. BDL- Below detectable limit. DL –Detectable limit

For Shrient Analytical and Research Labs Pvt. Ltd

Verified



END OF THE REPORT

Authorized Signatory
S. BALAMURUGAN
Asst. Technical Manager

Please Contact:

For any Technical Issues&Complaints: technical@shrientanalytical.com

Terms and conditions:

(1) The test items will not be retained for more than 15 days from the date of issue of test report. (2) The results relate only to the items tested (3) The test report shall not be reproduced except in full without the written approval of the laboratory (4) Any use for advertising purposes must be granted in writing. This technical report may only be quoted in full. This report is the result of a single examination of the object in question and is not generally applicable evaluation of the quality of other products in regular production. For further details, please see testing and certification regulation, chapter A-3.4. (5) The correctness of the information related to sample(s) in the Test Request Form/Customer letterhead/Email is the customer's responsibility. The laboratory reports the said information in the test report and is not liable for the same.

LAB SERVICES FOR:- Food, Water, Milk, Environment, Academic & Industrial Segment.
CIN : U74999TN2017PTC116807 / GST No : 33AAYCS7325R1ZA / PAN No: AAYCS7325R



Shrient Analytical and Research Labs Pvt. Ltd

416/15, DhargasRoad, West Tambaram, Chennai- 600045
Phone Number +91 82208 36377 Email: -info@shrientanalytical.com
www.shrientanalytical.com

TEST REPORT

Report No.	SARL/25/1273	Report Date.	05.05.2025

Customer Name & Address	Rough Stone And Gravel Quarry Of Thiru.P.Elangovan At S.F.Nos.46/1, 46/3, 46/4, 46/5, 46/6, 46/7, 46/8, 46/9, 46/11, 46/12, 47/1, 47/2, 47/4, 47/6(P), 47/7(P), 47/8, 47/9a, 47/9b(P), 47/9c(P), 47/10, 47/11a, 47/11b, 47/11c(P), 47/11d(P), 7/11e(P), 47/11f(P) Of Kalaiyarkarisalkulam Village, Aruppukottai Taluk, Virudhunagar District, Tamil Nadu State
Sample Description	AMBIENT AIR QUALITY
Sampling Procedure	IS – 5182 (Part – 14: 2000 & Part – V: Reaffirmed - 2003), CPCB Guide lines

Sample Location	A6-Pavitrarnadu village
Positioned height of Sampler	1.5 M above Ground Level

Customer Reference	By Mail	Sampling Duration	24 hrs
Sample Reference No	SARL/A/CHE-1273	Sample Received on	29.04.2025
Sample Collected by	LABORATORY	Test Commenced on	29.04.2025
Sample Collected on	22.04.2025	Test Completed on	05.05.2025
Temperature	36°C	Relative Humidity	30%
Sample Condition	Fit for Analysis		

S. No.	Parameters	Protocol	Unit	Results	*Limits
1	Particulate Matter less than 10micron size (PM ₁₀)	IS:5182: Part 23:2006	µg/m ³	55.2	100
2	Particulate Matter less than 2.5micron size (PM _{2.5})	IS 5182 (Part 24):2019	µg/m ³	25.7	60
3	Sulphur dioxide (SO ₂)	IS:5182: Part 02:2001	µg/m ³	6.4	80
4	Nitrogen Dioxide (NO ₂)	IS:5182: Part 06:2006	µg/m ³	9.8	80
5	Carbon monoxide (CO)	SARL/IOP/013 (Issue No:01, Issue Date – 01.03.2023)	mg/m ³	BDL (D.L – 1.1)	-

Remarks: Limits: *National Ambient air quality standards from CPCB. BDL- Below detectable limit. DL – Detectable limit

For Shrient Analytical and Research Labs Pvt. Ltd

Verified



Authorized Signatory
S. BALAMURUGAN
Asst. Technical Manager

END OF THE REPORT

Please Contact:

For any Technical Issues & Complaints: technical@shrientanalytical.com

Terms and conditions:

(1) The test items will not be retained for more than 15 days from the date of issue of test report. (2) The results relate only to the items tested (3) The test report shall not be reproduced except in full without the written approval of the laboratory (4) Any use for advertising purposes must be granted in writing. This technical report may only be quoted in full. This report is the result of a single examination of the object in question and is not generally applicable evaluation of the quality of other products in regular production. For further details, please see testing and certification regulation, chapter A-3.4. (5) The correctness of the information related to sample(s) in the Test Request Form/Customer letterhead/Email is the customer's responsibility. The laboratory reports the said information in the test report and is not liable for the same.

LAB SERVICES FOR:- Food, Water, Milk, Environment, Academic & Industrial Segment.
CIN : U74999TN2017PTC116807 / GST No : 33AAYCS7325R1ZA / PAN No: AAYCS7325R



Shrient Analytical and Research Labs Pvt. Ltd

416/15, DhargasRoad, West Tambaram, Chennai- 600045
Phone Number +91 82208 36377 Email: -info@shrientanalytical.com
www.shrientanalytical.com

TEST REPORT

Report No.	SARL/25/1274	Report Date.	05.05.2025

Customer Name & Address	Rough Stone And Gravel Quarry Of Thiru.P.Elangovan At S.F.Nos.46/1, 46/3, 46/4, 46/5, 46/6, 46/7, 46/8, 46/9, 46/11, 46/12, 47/1, 47/2, 47/4, 47/6(P), 47/7(P), 47/8, 47/9a, 47/9b(P), 47/9c(P), 47/10, 47/11a, 47/11b, 47/11c(P), 47/11d(P), 7/11e(P), 47/11f(P) Of Kalaiyarkarisalkulam Village, Aruppukottai Taluk, Virudhunagar District, Tamil Nadu State
Sample Description	AMBIENT AIR QUALITY
Sampling Procedure	IS – 5182 (Part – 14: 2000 & Part – V: Reaffirmed - 2003), CPCB Guide lines

Sample Location	A5-Pullaiyampalayam village
Positioned height of Sampler	1.5 M above Ground Level

Customer Reference	By Mail	Sampling Duration	24 hrs
Sample Reference No	SARL/A/CHE-1274	Sample Received on	29.04.2025
Sample Collected by	LABORATORY	Test Commenced on	29.04.2025
Sample Collected on	23.04.2025	Test Completed on	05.05.2025
Temperature	36°C	Relative Humidity	30%
Sample Condition	Fit for Analysis		

S. No.	Parameters	Protocol	Unit	Results	*Limits
1	Particulate Matter less than 10micron size (PM ₁₀)	IS:5182: Part 23:2006	µg/m ³	50.2	100
2	Particulate Matter less than 2.5micron size (PM _{2.5})	IS 5182 (Part 24):2019	µg/m ³	22.9	60
3	Sulphur dioxide (SO ₂)	IS:5182: Part 02:2001	µg/m ³	5.6	80
4	Nitrogen Dioxide (NO ₂)	IS:5182: Part 06:2006	µg/m ³	8.1	80
5	Carbon monoxide (CO)	SARL/IOP/013 (Issue No:01, Issue Date – 01.03.2023)	mg/m ³	BDL (D.L – 1.1)	-

Remarks: Limits: *National Ambient air quality standards from CPCB. BDL- Below detectable limit. DL – Detectable limit

For Shrient Analytical and Research Labs Pvt. Ltd

Verified



Authorized Signatory

S. BALAMURUGAN
Asst. Technical Manager

END OF THE REPORT

Please Contact:

For any Technical Issues & Complaints: technical@shrientanalytical.com

Terms and conditions:

(1) The test items will not be retained for more than 15 days from the date of issue of test report. (2) The results relate only to the items tested (3) The test report shall not be reproduced except in full without the written approval of the laboratory (4) Any use for advertising purposes must be granted in writing. This technical report may only be quoted in full. This report is the result of a single examination of the object in question and is not generally applicable evaluation of the quality of other products in regular production. For further details, please see testing and certification regulation, chapter A-3.4. (5) The correctness of the information related to sample(s) in the Test Request Form/Customer letterhead/Email is the customer's responsibility. The laboratory reports the said information in the test report and is not liable for the same.

LAB SERVICES FOR:- Food, Water, Milk, Environment, Academic & Industrial Segment.
CIN : U74999TN2017PTC116807 / GST No : 33AAYCS7325R1ZA / PAN No: AAYCS7325R



Shrient Analytical and Research Labs Pvt. Ltd

416/15, DhargasRoad, West Tambaram, Chennai- 600045
Phone Number +91 82208 36377 Email: -info@shrientanalytical.com
www.shrientanalytical.com

TEST REPORT

Report No.	SARL/25/1275	Report Date.	05.05.2025

Customer Name & Address	Rough Stone And Gravel Quarry Of Thiru.P.Elangovan At S.F.Nos.46/1, 46/3, 46/4, 46/5, 46/6, 46/7, 46/8, 46/9, 46/11, 46/12, 47/1, 47/2, 47/4, 47/6(P), 47/7(P), 47/8, 47/9a, 47/9b(P), 47/9c(P), 47/10, 47/11a, 47/11b, 47/11c(P), 47/11d(P), 7/11e(P), 47/11f(P) Of Kalaiyarkarisalkulam Village, Aruppukottai Taluk, Virudhunagar District, Tamil Nadu State
Sample Description	AMBIENT AIR QUALITY
Sampling Procedure	IS – 5182 (Part – 14: 2000 & Part – V: Reaffirmed - 2003), CPCB Guide lines

Sample Location	A6-Pavitriramedu village
Positioned height of Sampler	1.5 M above Ground Level

Customer Reference	By Mail	Sampling Duration	24 hrs
Sample Reference No	SARL/A/CHE-1275	Sample Received on	29.04.2025
Sample Collected by	LABORATORY	Test Commenced on	29.04.2025
Sample Collected on	23.04.2025	Test Completed on	05.05.2025
Temperature	37°C	Relative Humidity	21%
Sample Condition	Fit for Analysis		

S. No.	Parameters	Protocol	Unit	Results	*Limits
1	Particulate Matter less than 10micron size (PM ₁₀)	IS:5182: Part 23:2006	µg/m ³	51.9	100
2	Particulate Matter less than 2.5micron size (PM _{2.5})	IS 5182 (Part 24):2019	µg/m ³	24.1	60
3	Sulphur dioxide (SO ₂)	IS:5182: Part 02:2001	µg/m ³	5.7	80
4	Nitrogen Dioxide (NO ₂)	IS:5182: Part 06:2006	µg/m ³	8.4	80
5	Carbon monoxide (CO)	SARL/IOP/013 (Issue No:01, Issue Date – 01.03.2023)	mg/m ³	BDL (D.L – 1.1)	-

Remarks: Limits: *National Ambient air quality standards from CPCB. BDL- Below detectable limit. DL –Detectable limit

For Shrient Analytical and Research Labs Pvt. Ltd

Verified



END OF THE REPORT

Authorized Signatory
S. BALAMURUGAN
Asst. Technical Manager

Please Contact:

For any Technical Issues&Complaints: technical@shrientanalytical.com

Terms and conditions:

(1) The test items will not be retained for more than 15 days from the date of issue of test report. (2) The results relate only to the items tested (3) The test report shall not be reproduced except in full without the written approval of the laboratory (4) Any use for advertising purposes must be granted in writing. This technical report may only be quoted in full. This report is the result of a single examination of the object in question and is not generally applicable evaluation of the quality of other products in regular production. For further details, please see testing and certification regulation, chapter A-3.4. (5) The correctness of the information related to sample(s) in the Test Request Form/Customer letterhead/Email is the customer's responsibility. The laboratory reports the said information in the test report and is not liable for the same.



Shrient Analytical and Research Labs Pvt. Ltd

416/15, DhargasRoad, West Tambaram, Chennai- 600045
Phone Number +91 82208 36377 Email: -info@shrientanalytical.com
www.shrientanalytical.com

TEST REPORT

Report No.	SARL/25/1276	Report Date.	05.05.2025

Customer Name & Address	Rough Stone And Gravel Quarry Of Thiru.P.Elangovan At S.F.Nos.46/1, 46/3, 46/4, 46/5, 46/6, 46/7, 46/8, 46/9, 46/11, 46/12, 47/1, 47/2, 47/4, 47/6(P), 47/7(P), 47/8, 47/9a, 47/9b(P), 47/9c(P), 47/10, 47/11a, 47/11b, 47/11c(P), 47/11d(P), 7/11e(P), 47/11f(P) Of Kalaiyarkarisalkulam Village, Aruppukottai Taluk, Virudhunagar District, Tamil Nadu State
Sample Description	AMBIENT AIR QUALITY
Sampling Procedure	IS – 5182 (Part – 14: 2000 & Part – V: Reaffirmed - 2003), CPCB Guide lines

Sample Location	A3-Near Govt school, Kurumpapatti
Positioned height of Sampler	1.5 M above Ground Level

Customer Reference	By Mail	Sampling Duration	24 hrs
Sample Reference No	SARL/A/CHE-1276	Sample Received on	29.04.2025
Sample Collected by	LABORATORY	Test Commenced on	29.04.2025
Sample Collected on	24.04.2025	Test Completed on	05.05.2025
Temperature	37°C	Relative Humidity	23%
Sample Condition	Fit for Analysis		

S. No.	Parameters	Protocol	Unit	Results	*Limits
1	Particulate Matter less than 10micron size (PM ₁₀)	IS:5182: Part 23:2006	µg/m ³	53.4	100
2	Particulate Matter less than 2.5micron size (PM _{2.5})	IS 5182 (Part 24):2019	µg/m ³	25.2	60
3	Sulphur dioxide (SO ₂)	IS:5182: Part 02:2001	µg/m ³	5.1	80
4	Nitrogen Dioxide (NO ₂)	IS:5182: Part 06:2006	µg/m ³	8.3	80
5	Carbon monoxide (CO)	SARL/IOP/013 (Issue No:01, Issue Date – 01.03.2023)	mg/m ³	BDL (D.L – 1.1)	-

Remarks: Limits: *National Ambient air quality standards from CPCB. BDL- Below detectable limit. DL –Detectable limit

For Shrient Analytical and Research Labs Pvt. Ltd

Verified



END OF THE REPORT

Authorized Signatory
S. BALAMURUGAN
Asst. Technical Manager

Please Contact:

For any Technical Issues&Complaints: technical@shrientanalytical.com

Terms and conditions:

(1) The test items will not be retained for more than 15 days from the date of issue of test report. (2) The results relate only to the items tested (3) The test report shall not be reproduced except in full without the written approval of the laboratory (4) Any use for advertising purposes must be granted in writing. This technical report may only be quoted in full. This report is the result of a single examination of the object in question and is not generally applicable evaluation of the quality of other products in regular production. For further details, please see testing and certification regulation, chapter A-3.4. (5) The correctness of the information related to sample(s) in the Test Request Form/Customer letterhead/Email is the customer's responsibility. The laboratory reports the said information in the test report and is not liable for the same.



Shrient Analytical and Research Labs Pvt. Ltd

416/15, DhargasRoad, West Tambaram, Chennai- 600045
Phone Number +91 82208 36377 Email: -info@shrientanalytical.com
www.shrientanalytical.com

TEST REPORT

Report No.	SARL/25/1277	Report Date.	05.05.2025

Customer Name & Address	Rough Stone And Gravel Quarry Of Thiru.P.Elangovan At S.F.Nos.46/1, 46/3, 46/4, 46/5, 46/6, 46/7, 46/8, 46/9, 46/11, 46/12, 47/1, 47/2, 47/4, 47/6(P), 47/7(P), 47/8, 47/9a, 47/9b(P), 47/9c(P), 47/10, 47/11a, 47/11b, 47/11c(P), 47/11d(P), 7/11e(P), 47/11f(P) Of Kalaiyarkarisalkulam Village, Aruppukottai Taluk, Virudhunagar District, Tamil Nadu State
Sample Description	AMBIENT AIR QUALITY
Sampling Procedure	IS – 5182 (Part – 14: 2000 & Part – V: Reaffirmed - 2003), CPCB Guide lines

Sample Location	A4-Pudukkanali village
Positioned height of Sampler	1.5 M above Ground Level

Customer Reference	By Mail	Sampling Duration	24 hrs
Sample Reference No	SARL/A/CHE-1277	Sample Received on	29.04.2025
Sample Collected by	LABORATORY	Test Commenced on	29.04.2025
Sample Collected on	24.04.2025	Test Completed on	05.05.2025
Temperature	37°C	Relative Humidity	23%
Sample Condition	Fit for Analysis		

S. No.	Parameters	Protocol	Unit	Results	*Limits
1	Particulate Matter less than 10micron size (PM ₁₀)	IS:5182: Part 23:2006	µg/m ³	69.4	100
2	Particulate Matter less than 2.5micron size (PM _{2.5})	IS 5182 (Part 24):2019	µg/m ³	32.2	60
3	Sulphur dioxide (SO ₂)	IS:5182: Part 02:2001	µg/m ³	7.2	80
4	Nitrogen Dioxide (NO ₂)	IS:5182: Part 06:2006	µg/m ³	11.6	80
5	Carbon monoxide (CO)	SARL/IOP/013 (Issue No:01, Issue Date – 01.03.2023)	mg/m ³	BDL (D.L – 1.1)	-

Remarks: Limits: *National Ambient air quality standards from CPCB. BDL- Below detectable limit. DL – Detectable limit

For Shrient Analytical and Research Labs Pvt. Ltd

Verified



Authorized Signatory
S. BALAMURUGAN
Asst. Technical Manager

END OF THE REPORT

Please Contact:

For any Technical Issues & Complaints: technical@shrientanalytical.com

Terms and conditions:

(1) The test items will not be retained for more than 15 days from the date of issue of test report. (2) The results relate only to the items tested (3) The test report shall not be reproduced except in full without the written approval of the laboratory (4) Any use for advertising purposes must be granted in writing. This technical report may only be quoted in full. This report is the result of a single examination of the object in question and is not generally applicable evaluation of the quality of other products in regular production. For further details, please see testing and certification regulation, chapter A-3.4. (5) The correctness of the information related to sample(s) in the Test Request Form/Customer letterhead/Email is the customer's responsibility. The laboratory reports the said information in the test report and is not liable for the same.

LAB SERVICES FOR:- Food, Water, Milk, Environment, Academic & Industrial Segment.
CIN : U74999TN2017PTC116807 / GST No : 33AAYCS7325R1ZA / PAN No: AAYCS7325R

Page 6 of 12



Shrient Analytical and Research Labs Pvt. Ltd

416/15, DhargasRoad, West Tambaram, Chennai- 600045
Phone Number +91 82208 36377 Email: -info@shrientanalytical.com
www.shrientanalytical.com

TEST REPORT

Report No.	SARL/25/1278	Report Date.	05.05.2025

Customer Name & Address	Rough Stone And Gravel Quarry Of Thiru.P.Elangovan At S.F.Nos.46/1, 46/3, 46/4, 46/5, 46/6, 46/7, 46/8, 46/9, 46/11, 46/12, 47/1, 47/2, 47/4, 47/6(P), 47/7(P), 47/8, 47/9a, 47/9b(P), 47/9c(P), 47/10, 47/11a, 47/11b, 47/11c(P), 47/11d(P), 7/11c(P), 47/11f(P) Of Kalaiyarkarisalkulam Village, Aruppukottai Taluk, Virudhunagar District, Tamil Nadu State
Sample Description	AMBIENT AIR QUALITY
Sampling Procedure	IS – 5182 (Part – 14: 2000 & Part – V: Reaffirmed - 2003), CPCB Guide lines

Sample Location	A3-Near Govt school, Kurumpapatti
Positioned height of Sampler	1.5 M above Ground Level

Customer Reference	By Mail	Sampling Duration	24 hrs
Sample Reference No	SARL/A/CHE-1278	Sample Received on	29.04.2025
Sample Collected by	LABORATORY	Test Commenced on	29.04.2025
Sample Collected on	25.04.2025	Test Completed on	05.05.2025
Temperature	36°C	Relative Humidity	30%
Sample Condition	Fit for Analysis		

S. No.	Parameters	Protocol	Unit	Results	*Limits
1	Particulate Matter less than 10micron size (PM ₁₀)	IS:5182: Part 23:2006	µg/m ³	59.8	100
2	Particulate Matter less than 2.5micron size (PM _{2.5})	IS 5182 (Part 24):2019	µg/m ³	27.9	60
3	Sulphur dioxide (SO ₂)	IS:5182: Part 02:2001	µg/m ³	6.0	80
4	Nitrogen Dioxide (NO ₂)	IS:5182: Part 06:2006	µg/m ³	9.8	80
5	Carbon monoxide (CO)	SARL/IOP/013 (Issue No:01, Issue Date – 01.03.2023)	mg/m ³	BDL (D.L – 1.1)	-

Remarks: Limits: *National Ambient air quality standards from CPCB. BDL- Below detectable limit. DL –Detectable limit

For Shrient Analytical and Research Labs Pvt. Ltd

Verified



END OF THE REPORT

Authorized Signatory
S. BALAMURUGAN
Asst. Technical Manager

Please Contact:

For any Technical Issues&Complaints: technical@shrientanalytical.com

Terms and conditions:

(1) The test items will not be retained for more than 15 days from the date of issue of test report. (2) The results relate only to the items tested (3) The test report shall not be reproduced except in full without the written approval of the laboratory (4) Any use for advertising purposes must be granted in writing. This technical report may only be quoted in full. This report is the result of a single examination of the object in question and is not generally applicable evaluation of the quality of other products in regular production. For further details, please see testing and certification regulation, chapter A-3.4. (5) The correctness of the information related to sample(s) in the Test Request Form/Customer letterhead/Email is the customer's responsibility. The laboratory reports the said information in the test report and is not liable for the same.



Shrient Analytical and Research Labs Pvt. Ltd

416/15, DhargasRoad, West Tambaram, Chennai- 600045
Phone Number +91 82208 36377 Email: -info@shrientanalytical.com
www.shrientanalytical.com

TEST REPORT

Report No.	SARL/25/1279	Report Date.	05.05.2025

Customer Name & Address	Rough Stone And Gravel Quarry Of Thiru.P.Elangovan At S.F.Nos.46/1, 46/3, 46/4, 46/5, 46/6, 46/7, 46/8, 46/9, 46/11, 46/12, 47/1, 47/2, 47/4, 47/6(P), 47/7(P), 47/8, 47/9a, 47/9b(P), 47/9c(P), 47/10, 47/11a, 47/11b, 47/11c(P), 47/11d(P), 7/11e(P), 47/11f(P) Of Kalaiyarkarisalkulam Village, Aruppukottai Taluk, Virudhunagar District, Tamil Nadu State
Sample Description	AMBIENT AIR QUALITY
Sampling Procedure	IS – 5182 (Part – 14: 2000 & Part – V: Reaffirmed - 2003), CPCB Guide lines

Sample Location	A4-Pudukkanali village
Positioned height of Sampler	1.5 M above Ground Level

Customer Reference	By Mail	Sampling Duration	24 hrs
Sample Reference No	SARL/A/CHE-1279	Sample Received on	29.04.2025
Sample Collected by	LABORATORY	Test Commenced on	29.04.2025
Sample Collected on	25.04.2025	Test Completed on	05.05.2025
Temperature	36°C	Relative Humidity	30%
Sample Condition	Fit for Analysis		

S. No.	Parameters	Protocol	Unit	Results	*Limits
1	Particulate Matter less than 10micron size (PM ₁₀)	IS:5182: Part 23:2006	µg/m ³	65.7	100
2	Particulate Matter less than 2.5micron size (PM _{2.5})	IS 5182 (Part 24):2019	µg/m ³	30.7	60
3	Sulphur dioxide (SO ₂)	IS:5182: Part 02:2001	µg/m ³	6.6	80
4	Nitrogen Dioxide (NO ₂)	IS:5182: Part 06:2006	µg/m ³	9.9	80
5	Carbon monoxide (CO)	SARL/IOP/013 (Issue No:01, Issue Date – 01.03.2023)	mg/m ³	BDL (D.L – 1.1)	-

Remarks: Limits: *National Ambient air quality standards from CPCB. BDL- Below detectable limit. DL – Detectable limit

For Shrient Analytical and Research Labs Pvt. Ltd

Verified



Authorized Signatory
S. BALAMURUGAN
Asst. Technical Manager

END OF THE REPORT

Please Contact:

For any Technical Issues & Complaints: technical@shrientanalytical.com

Terms and conditions:

(1) The test items will not be retained for more than 15 days from the date of issue of test report. (2) The results relate only to the items tested (3) The test report shall not be reproduced except in full without the written approval of the laboratory (4) Any use for advertising purposes must be granted in writing. This technical report may only be quoted in full. This report is the result of a single examination of the object in question and is not generally applicable evaluation of the quality of other products in regular production. For further details, please see testing and certification regulation, chapter A-3.4. (5) The correctness of the information related to sample(s) in the Test Request Form/Customer letterhead/Email is the customer's responsibility. The laboratory reports the said information in the test report and is not liable for the same.

LAB SERVICES FOR:- Food, Water, Milk, Environment, Academic & Industrial Segment.
CIN : U74999TN2017PTC116807 / GST No : 33AAYCS7325R1ZA / PAN No: AAYCS7325R



Shrient Analytical and Research Labs Pvt. Ltd

416/15, DhargasRoad, West Tambaram, Chennai- 600045
Phone Number +91 82208 36377 Email: -info@shrientanalytical.com
www.shrientanalytical.com

TEST REPORT

Report No.	SARL/25/1280	Report Date.	05.05.2025

Customer Name & Address	Rough Stone And Gravel Quarry Of Thiru.P.Elangovan At S.F.Nos.46/1, 46/3, 46/4, 46/5, 46/6, 46/7, 46/8, 46/9, 46/11, 46/12, 47/1, 47/2, 47/4, 47/6(P), 47/7(P), 47/8, 47/9a, 47/9b(P), 47/9c(P), 47/10, 47/11a, 47/11b, 47/11c(P), 47/11d(P), 7/11e(P), 47/11f(P) Of Kalaiyarkarisalkulam Village, Aruppukottai Taluk, Virudhunagar District, Tamil Nadu State
Sample Description	AMBIENT AIR QUALITY
Sampling Procedure	IS – 5182 (Part – 14: 2000 & Part – V: Reaffirmed - 2003), CPCB Guide lines

Sample Location	A1-Project site core zone
Positioned height of Sampler	1.5 M above Ground Level

Customer Reference	By Mail	Sampling Duration	24 hrs
Sample Reference No	SARL/A/CHE-1280	Sample Received on	29.04.2025
Sample Collected by	LABORATORY	Test Commenced on	29.04.2025
Sample Collected on	26.04.2025	Test Completed on	05.05.2025
Temperature	36°C	Relative Humidity	30%
Sample Condition	Fit for Analysis		

S. No.	Parameters	Protocol	Unit	Results	*Limits
1	Particulate Matter less than 10micron size (PM ₁₀)	IS:5182: Part 23:2006	µg/m ³	56.7	100
2	Particulate Matter less than 2.5micron size (PM _{2.5})	IS 5182 (Part 24):2019	µg/m ³	26.1	60
3	Sulphur dioxide (SO ₂)	IS:5182: Part 02:2001	µg/m ³	5.3	80
4	Nitrogen Dioxide (NO ₂)	IS:5182: Part 06:2006	µg/m ³	8.5	80
5	Carbon monoxide (CO)	SARL/IOP/013 (Issue No:01, Issue Date – 01.03.2023)	mg/m ³	BDL (D.L – 1.1)	-

Remarks: Limits: *National Ambient air quality standards from CPCB. BDL- Below detectable limit. DL –Detectable limit

For Shrient Analytical and Research Labs Pvt. Ltd


Verified




Authorized Signatory
S. BALAMURUGAN
Asst. Technical Manager

END OF THE REPORT

Please Contact:

For any Technical Issues&Complaints: technical@shrientanalytical.com

Terms and conditions:

(1) The test items will not be retained for more than 15 days from the date of issue of test report. (2) The results relate only to the items tested (3) The test report shall not be reproduced except in full without the written approval of the laboratory (4) Any use for advertising purposes must be granted in writing. This technical report may only be quoted in full. This report is the result of a single examination of the object in question and is not generally applicable evaluation of the quality of other products in regular production. For further details, please see testing and certification regulation, chapter A-3.4. (5) The correctness of the information related to sample(s) in the Test Request Form/Customer letterhead/Email is the customer's responsibility. The laboratory reports the said information in the test report and is not liable for the same.



Shrient Analytical and Research Labs Pvt. Ltd

416/15, DhargasRoad, West Tambaram, Chennai- 600045
Phone Number +91 82208 36377 Email: -info@shrientanalytical.com
www.shrientanalytical.com

TEST REPORT

Report No.	SARL/25/1281	Report Date.	05.05.2025

Customer Name & Address	Rough Stone And Gravel Quarry Of Thiru.P.Elangovan At S.F.Nos.46/1, 46/3, 46/4, 46/5, 46/6, 46/7, 46/8, 46/9, 46/11, 46/12, 47/1, 47/2, 47/4, 47/6(P), 47/7(P), 47/8, 47/9a, 47/9b(P), 47/9c(P), 47/10, 47/11a, 47/11b, 47/11c(P), 47/11d(P), 7/11e(P), 47/11f(P) Of Kalaiyarkarisalkulam Village, Aruppukottai Taluk, Virudhunagar District, Tamil Nadu State
Sample Description	AMBIENT AIR QUALITY
Sampling Procedure	IS – 5182 (Part – 14: 2000 & Part – V: Reaffirmed - 2003), CPCB Guide lines

Sample Location	A2-Punnamadupalayam village
Positioned height of Sampler	1.5 M above Ground Level

Customer Reference	By Mail	Sampling Duration	24 hrs
Sample Reference No	SARL/A/CHE-1281	Sample Received on	29.04.2025
Sample Collected by	LABORATORY	Test Commenced on	29.04.2025
Sample Collected on	26.04.2025	Test Completed on	05.05.2025
Temperature	35°C	Relative Humidity	30%
Sample Condition	Fit for Analysis		

S. No.	Parameters	Protocol	Unit	Results	*Limits
1	Particulate Matter less than 10micron size (PM ₁₀)	IS:5182: Part 23:2006	µg/m ³	48.5	100
2	Particulate Matter less than 2.5micron size (PM _{2.5})	IS 5182 (Part 24):2019	µg/m ³	22.6	60
3	Sulphur dioxide (SO ₂)	IS:5182: Part 02:2001	µg/m ³	4.5	80
4	Nitrogen Dioxide (NO ₂)	IS:5182: Part 06:2006	µg/m ³	7.0	80
5	Carbon monoxide (CO)	SARL/IOP/013 (Issue No:01, Issue Date – 01.03.2023)	mg/m ³	BDL (D.L – 1.1)	-

Remarks: Limits: *National Ambient air quality standards from CPCB. BDL- Below detectable limit. DL –Detectable limit

For Shrient Analytical and Research Labs Pvt. Ltd

Verified



END OF THE REPORT

Authorized Signatory
S. BALAMURUGAN
Asst. Technical Manager

Please Contact:

For any Technical Issues&Complaints: technical@shrientanalytical.com

Terms and conditions:

(1) The test items will not be retained for more than 15 days from the date of issue of test report. (2) The results relate only to the items tested (3) The test report shall not be reproduced except in full without the written approval of the laboratory (4) Any use for advertising purposes must be granted in writing. This technical report may only be quoted in full. This report is the result of a single examination of the object in question and is not generally applicable evaluation of the quality of other products in regular production. For further details, please see testing and certification regulation, chapter A-3.4. (5) The correctness of the information related to sample(s) in the Test Request Form/Customer letterhead/Email is the customer's responsibility. The laboratory reports the said information in the test report and is not liable for the same.

LAB SERVICES FOR:- Food, Water, Milk, Environment, Academic & Industrial Segment.
CIN : U74999TN2017PTC116807 / GST No : 33AAYCS7325R1ZA / PAN No: AAYCS7325R



Shrient Analytical and Research Labs Pvt. Ltd

416/15, DhargasRoad, West Tambaram, Chennai- 600045
Phone Number +91 82208 36377 Email: -info@shrientanalytical.com
www.shrientanalytical.com

TEST REPORT

Report No.	SARL/25/1282	Report Date.	05.05.2025

Customer Name & Address	Rough Stone And Gravel Quarry Of Thiru.P.Elangovan At S.F.Nos.46/1, 46/3, 46/4, 46/5, 46/6, 46/7, 46/8, 46/9, 46/11, 46/12, 47/1, 47/2, 47/4, 47/6(P), 47/7(P), 47/8, 47/9a, 47/9b(P), 47/9c(P), 47/10, 47/11a, 47/11b, 47/11c(P), 47/11d(P), 7/11e(P), 47/11f(P) Of Kalaiyarkarisalkulam Village, Aruppukottai Taluk, Virudhunagar District, Tamil Nadu State
Sample Description	AMBIENT AIR QUALITY
Sampling Procedure	IS – 5182 (Part – 14: 2000 & Part – V: Reaffirmed - 2003), CPCB Guide lines

Sample Location	A1-Project site core zone
Positioned height of Sampler	1.5 M above Ground Level

Customer Reference	By Mail	Sampling Duration	24 hrs
Sample Reference No	SARL/A/CHE-1282	Sample Received on	29.04.2025
Sample Collected by	LABORATORY	Test Commenced on	29.04.2025
Sample Collected on	27.04.2025	Test Completed on	05.05.2025
Temperature	35°C	Relative Humidity	30%
Sample Condition	Fit for Analysis		

S. No.	Parameters	Protocol	Unit	Results	*Limits
1	Particulate Matter less than 10micron size (PM ₁₀)	IS:5182: Part 23:2006	µg/m ³	59.8	100
2	Particulate Matter less than 2.5micron size (PM _{2.5})	IS 5182 (Part 24):2019	µg/m ³	27.9	60
3	Sulphur dioxide (SO ₂)	IS:5182: Part 02:2001	µg/m ³	5.7	80
4	Nitrogen Dioxide (NO ₂)	IS:5182: Part 06:2006	µg/m ³	9.1	80
5	Carbon monoxide (CO)	SARL/IOP/013 (Issue No:01, Issue Date – 01.03.2023)	mg/m ³	BDL (D.L – 1.1)	-

Remarks: Limits: *National Ambient air quality standards from CPCB. BDL- Below detectable limit. DL –Detectable limit

For Shrient Analytical and Research Labs Pvt. Ltd

Verified



END OF THE REPORT

Authorized Signatory
S. BALAMURUGAN
Asst. Technical Manager

Please Contact:

For any Technical Issues&Complaints: technical@shrientanalytical.com

Terms and conditions:

(1) The test items will not be retained for more than 15 days from the date of issue of test report. (2) The results relate only to the items tested (3) The test report shall not be reproduced except in full without the written approval of the laboratory (4) Any use for advertising purposes must be granted in writing. This technical report may only be quoted in full. This report is the result of a single examination of the object in question and is not generally applicable evaluation of the quality of other products in regular production. For further details, please see testing and certification regulation, chapter A-3.4. (5) The correctness of the information related to sample(s) in the Test Request Form/Customer letterhead/Email is the customer's responsibility. The laboratory reports the said information in the test report and is not liable for the same.



Shrient Analytical and Research Labs Pvt. Ltd

416/15, DhargasRoad, West Tambaram, Chennai- 600045
Phone Number +91 82208 36377 Email: -info@shrientanalytical.com
www.shrientanalytical.com

TEST REPORT

Report No.	SARL/25/1283	Report Date.	05.05.2025

Customer Name & Address	Rough Stone And Gravel Quarry Of Thiru.P.Elangovan At S.F.Nos.46/1, 46/3, 46/4, 46/5, 46/6, 46/7, 46/8, 46/9, 46/11, 46/12, 47/1, 47/2, 47/4, 47/6(P), 47/7(P), 47/8, 47/9a, 47/9b(P), 47/9c(P), 47/10, 47/11a, 47/11b, 47/11c(P), 47/11d(P), 7/11e(P), 47/11f(P) Of Kalaiyarkarisalkulam Village, Aruppukottai Taluk, Virudhunagar District, Tamil Nadu State
Sample Description	AMBIENT AIR QUALITY
Sampling Procedure	IS – 5182 (Part – 14: 2000 & Part – V: Reaffirmed - 2003), CPCB Guide lines

Sample Location	A2-Punnamadupalayam village
Positioned height of Sampler	1.5 M above Ground Level

Customer Reference	By Mail	Sampling Duration	24 hrs
Sample Reference No	SARL/A/CHE-1283	Sample Received on	29.04.2025
Sample Collected by	LABORATORY	Test Commenced on	29.04.2025
Sample Collected on	27.04.2025	Test Completed on	05.05.2025
Temperature	35°C	Relative Humidity	30%
Sample Condition	Fit for Analysis		

S. No.	Parameters	Protocol	Unit	Results	*Limits
1	Particulate Matter less than 10micron size (PM ₁₀)	IS:5182: Part 23:2006	µg/m ³	52.2	100
2	Particulate Matter less than 2.5micron size (PM _{2.5})	IS 5182 (Part 24):2019	µg/m ³	24.3	60
3	Sulphur dioxide (SO ₂)	IS:5182: Part 02:2001	µg/m ³	5.1	80
4	Nitrogen Dioxide (NO ₂)	IS:5182: Part 06:2006	µg/m ³	7.6	80
5	Carbon monoxide (CO)	SARL/IOP/013 (Issue No:01, Issue Date – 01.03.2023)	mg/m ³	BDL (D.L – 1.1)	-

Remarks: Limits: *National Ambient air quality standards from CPCB. BDL- Below detectable limit. DL – Detectable limit

For Shrient Analytical and Research Labs Pvt. Ltd

Verified



Authorized Signatory
S. BALAMURUGAN
Asst. Technical Manager

END OF THE REPORT

Please Contact:

For any Technical Issues & Complaints: technical@shrientanalytical.com

Terms and conditions:

(1) The test items will not be retained for more than 15 days from the date of issue of test report. (2) The results relate only to the items tested (3) The test report shall not be reproduced except in full without the written approval of the laboratory (4) Any use for advertising purposes must be granted in writing. This technical report may only be quoted in full. This report is the result of a single examination of the object in question and is not generally applicable evaluation of the quality of other products in regular production. For further details, please see testing and certification regulation, chapter A-3.4. (5) The correctness of the information related to sample(s) in the Test Request Form/Customer letterhead/Email is the customer's responsibility. The laboratory reports the said information in the test report and is not liable for the same.

LAB SERVICES FOR:- Food, Water, Milk, Environment, Academic & Industrial Segment.
CIN : U74999TN2017PTC116807 / GST No : 33AAYCS7325R1ZA / PAN No: AAYCS7325R



Shrient Analytical and Research Labs Pvt. Ltd

416/15, DhargasRoad, West Tambaram, Chennai- 600045
Phone Number +91 82208 36377 Email: -info@shrientanalytical.com
www.shrientanalytical.com

TEST REPORT

Report No.	SARL/25/1320	Report Date.	12.05.2025

Customer Name & Address	Rough Stone And Gravel Quarry Of Thiru.P.Elangovan At S.F.Nos.46/1, 46/3, 46/4, 46/5, 46/6, 46/7, 46/8, 46/9, 46/11, 46/12, 47/1, 47/2, 47/4, 47/6(P), 47/7(P), 47/8, 47/9a, 47/9b(P), 47/9c(P), 47/10, 47/11a, 47/11b, 47/11c(P), 47/11d(P), 7/11e(P), 47/11f(P) Of Kalaiyarkarisalkulam Village, Aruppukottai Taluk, Virudhunagar District, Tamil Nadu State
Sample Description	AMBIENT AIR QUALITY
Sampling Procedure	IS – 5182 (Part – 14: 2000 & Part – V: Reaffirmed - 2003), CPCB Guide lines

Sample Location	A1-Project site core zone
Positioned height of Sampler	1.5 M above Ground Level

Customer Reference	By Mail	Sampling Duration	24 hrs
Sample Reference No	SARL/A/CHE-1320	Sample Received on	05.05.2025
Sample Collected by	LABORATORY	Test Commenced on	05.05.2025
Sample Collected on	29.04.2025	Test Completed on	12.05.2025
Temperature	36°C	Relative Humidity	25%
Sample Condition	Fit for Analysis		

S. No.	Parameters	Protocol	Unit	Results	*Limits
1	Particulate Matter less than 10micron size (PM ₁₀)	IS:5182: Part 23:2006	µg/m ³	73.9	100
2	Particulate Matter less than 2.5micron size (PM _{2.5})	IS 5182 (Part 24):2019	µg/m ³	33.9	60
3	Sulphur dioxide (SO ₂)	IS:5182: Part 02:2001	µg/m ³	7.4	80
4	Nitrogen Dioxide (NO ₂)	IS:5182: Part 06:2006	µg/m ³	12.9	80
5	Carbon monoxide (CO)	SARL/IOP/013 (Issue No:01, Issue Date – 01.03.2023)	mg/m ³	BDL(D.L – 1.1)	-

Remarks: Limits: *National Ambient air quality standards from CPCB. BDL- Below detectable limit. DL –Detectable limit

For Shrient Analytical and Research Labs Pvt. Ltd

Verified



END OF THE REPORT

Authorized Signatory
S. BALAMURUGAN
Asst. Technical Manager

Please Contact:

For any Technical Issues&Complaints: technical@shrientanalytical.com

Terms and conditions:

(1) The test items will not be retained for more than 15 days from the date of issue of test report. (2) The results relate only to the items tested (3) The test report shall not be reproduced except in full without the written approval of the laboratory (4) Any use for advertising purposes must be granted in writing. This technical report may only be quoted in full. This report is the result of a single examination of the object in question and is not generally applicable evaluation of the quality of other products in regular production. For further details, please see testing and certification regulation, chapter A-3.4. (5) The correctness of the information related to sample(s) in the Test Request Form/Customer letterhead/Email is the customer's responsibility. The laboratory reports the said information in the test report and is not liable for the same.



Shrient Analytical and Research Labs Pvt. Ltd

416/15, DhargasRoad, West Tambaram, Chennai- 600045
Phone Number +91 82208 36377 Email: -info@shrientanalytical.com
www.shrientanalytical.com

TEST REPORT

Report No.	SARL/25/1321	Report Date.	12.05.2025

Customer Name & Address	Rough Stone And Gravel Quarry Of Thiru.P.Elangovan At S.F.Nos.46/1, 46/3, 46/4, 46/5, 46/6, 46/7, 46/8, 46/9, 46/11, 46/12, 47/1, 47/2, 47/4, 47/6(P), 47/7(P), 47/8, 47/9a, 47/9b(P), 47/9c(P), 47/10, 47/11a, 47/11b, 47/11c(P), 47/11d(P), 7/11e(P), 47/11f(P) Of Kalaiyarkarisalkulam Village, Aruppukottai Taluk, Virudhunagar District, Tamil Nadu State
Sample Description	AMBIENT AIR QUALITY
Sampling Procedure	IS – 5182 (Part – 14: 2000 & Part – V: Reaffirmed - 2003), CPCB Guide lines

Sample Location	A2-Punnamadupalayam village
Positioned height of Sampler	1.5 M above Ground Level

Customer Reference	By Mail	Sampling Duration	24 hrs
Sample Reference No	SARL/A/CHE-1321	Sample Received on	05.05.2025
Sample Collected by	LABORATORY	Test Commenced on	05.05.2025
Sample Collected on	29.04.2025	Test Completed on	12.05.2025
Temperature	36°C	Relative Humidity	25%
Sample Condition	Fit for Analysis		

S. No.	Parameters	Protocol	Unit	Results	*Limits
1	Particulate Matter less than 10micron size (PM ₁₀)	IS:5182: Part 23:2006	µg/m ³	61.1	100
2	Particulate Matter less than 2.5micron size (PM _{2.5})	IS 5182 (Part 24):2019	µg/m ³	28.8	60
3	Sulphur dioxide (SO ₂)	IS:5182: Part 02:2001	µg/m ³	6.6	80
4	Nitrogen Dioxide (NO ₂)	IS:5182: Part 06:2006	µg/m ³	9.9	80
5	Carbon monoxide (CO)	SARL/IOP/013 (Issue No:01, Issue Date – 01.03.2023)	mg/m ³	BDL (D.L – 1.1)	-

Remarks: Limits: *National Ambient air quality standards from CPCB. BDL- Below detectable limit. DL – Detectable limit

For Shrient Analytical and Research Labs Pvt. Ltd

Verified



Authorized Signatory
S. BALAMURUGAN
Asst. Technical Manager

END OF THE REPORT

Please Contact:

For any Technical Issues & Complaints: technical@shrientanalytical.com

Terms and conditions:

(1) The test items will not be retained for more than 15 days from the date of issue of test report. (2) The results relate only to the items tested (3) The test report shall not be reproduced except in full without the written approval of the laboratory (4) Any use for advertising purposes must be granted in writing. This technical report may only be quoted in full. This report is the result of a single examination of the object in question and is not generally applicable evaluation of the quality of other products in regular production. For further details, please see testing and certification regulation, chapter A-3.4. (5) The correctness of the information related to sample(s) in the Test Request Form/Customer letterhead/Email is the customer's responsibility. The laboratory reports the said information in the test report and is not liable for the same.

LAB SERVICES FOR:- Food, Water, Milk, Environment, Academic & Industrial Segment.
CIN : U74999TN2017PTC116807 / GST No : 33AAYCS7325R1ZA / PAN No: AAYCS7325R



Shrient Analytical and Research Labs Pvt. Ltd

416/15, DhargasRoad, West Tambaram, Chennai- 600045
Phone Number +91 82208 36377 Email: -info@shrientanalytical.com
www.shrientanalytical.com

TEST REPORT

Report No.	SARL/25/1322	Report Date.	12.05.2025

Customer Name & Address	Rough Stone And Gravel Quarry Of Thiru.P.Elangovan At S.F.Nos.46/1, 46/3, 46/4, 46/5, 46/6, 46/7, 46/8, 46/9, 46/11, 46/12, 47/1, 47/2, 47/4, 47/6(P), 47/7(P), 47/8, 47/9a, 47/9b(P), 47/9c(P), 47/10, 47/11a, 47/11b, 47/11c(P), 47/11d(P), 7/11e(P), 47/11f(P) Of Kalaiyarkarisalkulam Village, Aruppukottai Taluk, Virudhunagar District, Tamil Nadu State
Sample Description	AMBIENT AIR QUALITY
Sampling Procedure	IS – 5182 (Part – 14: 2000 & Part – V: Reaffirmed - 2003), CPCB Guide lines


Sample Location	A1-Project site core zone
Positioned height of Sampler	1.5 M above Ground Level

Customer Reference	By Mail	Sampling Duration	24 hrs
Sample Reference No	SARL/A/CHE-1322	Sample Received on	05.05.2025
Sample Collected by	LABORATORY	Test Commenced on	05.05.2025
Sample Collected on	30.04.2025	Test Completed on	12.05.2025
Temperature	36°C	Relative Humidity	27%
Sample Condition	Fit for Analysis		

S. No.	Parameters	Protocol	Unit	Results	*Limits
1	Particulate Matter less than 10micron size (PM ₁₀)	IS:5182: Part 23:2006	µg/m ³	67.2	100
2	Particulate Matter less than 2.5micron size (PM _{2.5})	IS 5182 (Part 24):2019	µg/m ³	31.2	60
3	Sulphur dioxide (SO ₂)	IS:5182: Part 02:2001	µg/m ³	6.6	80
4	Nitrogen Dioxide (NO ₂)	IS:5182: Part 06:2006	µg/m ³	10.0	80
5	Carbon monoxide (CO)	SARL/IOP/013 (Issue No:01, Issue Date – 01.03.2023)	mg/m ³	BDL (D.L – 1.1)	-

Remarks: Limits: *National Ambient air quality standards from CPCB. BDL- Below detectable limit. DL –Detectable limit

For Shrient Analytical and Research Labs Pvt. Ltd

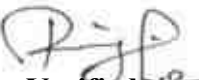
Verified



END OF THE REPORT


Authorized Signatory
S. BALAMURUGAN
Asst. Technical Manager

Please Contact:

For any Technical Issues&Complaints: technical@shrientanalytical.com

Terms and conditions:

(1) The test items will not be retained for more than 15 days from the date of issue of test report. (2) The results relate only to the items tested (3) The test report shall not be reproduced except in full without the written approval of the laboratory (4) Any use for advertising purposes must be granted in writing. This technical report may only be quoted in full. This report is the result of a single examination of the object in question and is not generally applicable evaluation of the quality of other products in regular production. For further details, please see testing and certification regulation, chapter A-3.4. (5) The correctness of the information related to sample(s) in the Test Request Form/Customer letterhead/Email is the customer's responsibility. The laboratory reports the said information in the test report and is not liable for the same.



Shrient Analytical and Research Labs Pvt. Ltd

416/15, DhargasRoad, West Tambaram, Chennai- 600045
Phone Number +91 82208 36377 Email: -info@shrientanalytical.com
www.shrientanalytical.com

TEST REPORT

Report No.	SARL/25/1323	Report Date.	12.05.2025

Customer Name & Address	Rough Stone And Gravel Quarry Of Thiru.P.Elangovan At S.F.Nos.46/1, 46/3, 46/4, 46/5, 46/6, 46/7, 46/8, 46/9, 46/11, 46/12, 47/1, 47/2, 47/4, 47/6(P), 47/7(P), 47/8, 47/9a, 47/9b(P), 47/9c(P), 47/10, 47/11a, 47/11b, 47/11c(P), 47/11d(P), 7/11e(P), 47/11f(P) Of Kalaiyarkarisalkulam Village, Aruppukottai Taluk, Virudhunagar District, Tamil Nadu State
Sample Description	AMBIENT AIR QUALITY
Sampling Procedure	IS – 5182 (Part – 14: 2000 & Part – V: Reaffirmed - 2003), CPCB Guide lines

Sample Location	A2-Punnamadupalayam village
Positioned height of Sampler	1.5 M above Ground Level

Customer Reference	By Mail	Sampling Duration	24 hrs
Sample Reference No	SARL/A/CHE-1323	Sample Received on	05.05.2025
Sample Collected by	LABORATORY	Test Commenced on	05.05.2025
Sample Collected on	30.04.2025	Test Completed on	12.05.2025
Temperature	34°C	Relative Humidity	28%
Sample Condition	Fit for Analysis		

S. No.	Parameters	Protocol	Unit	Results	*Limits
1	Particulate Matter less than 10micron size (PM ₁₀)	IS:5182: Part 23:2006	µg/m ³	56.9	100
2	Particulate Matter less than 2.5micron size (PM _{2.5})	IS 5182 (Part 24):2019	µg/m ³	26.8	60
3	Sulphur dioxide (SO ₂)	IS:5182: Part 02:2001	µg/m ³	5.9	80
4	Nitrogen Dioxide (NO ₂)	IS:5182: Part 06:2006	µg/m ³	8.5	80
5	Carbon monoxide (CO)	SARL/IOP/013 (Issue No:01, Issue Date – 01.03.2023)	mg/m ³	BDL (D.L – 1.1)	-

Remarks: Limits: *National Ambient air quality standards from CPCB. BDL- Below detectable limit. DL –Detectable limit

For Shrient Analytical and Research Labs Pvt. Ltd


Verified




Authorized Signatory
S. BALAMURUGAN
Asst. Technical Manager

END OF THE REPORT

Please Contact:

For any Technical Issues & Complaints: technical@shrientanalytical.com

Terms and conditions:

(1) The test items will not be retained for more than 15 days from the date of issue of test report. (2) The results relate only to the items tested (3) The test report shall not be reproduced except in full without the written approval of the laboratory (4) Any use for advertising purposes must be granted in writing. This technical report may only be quoted in full. This report is the result of a single examination of the object in question and is not generally applicable evaluation of the quality of other products in regular production. For further details, please see testing and certification regulation, chapter A-3.4. (5) The correctness of the information related to sample(s) in the Test Request Form/Customer letterhead/Email is the customer's responsibility. The laboratory reports the said information in the test report and is not liable for the same.



Shrient Analytical and Research Labs Pvt. Ltd

416/15, DhargasRoad, West Tambaram, Chennai- 600045
Phone Number +91 82208 36377 Email: -info@shrientanalytical.com
www.shrientanalytical.com

TEST REPORT

Report No.	SARL/25/1324	Report Date.	12.05.2025

Customer Name & Address	Rough Stone And Gravel Quarry Of Thiru.P.Elangovan At S.F.Nos.46/1, 46/3, 46/4, 46/5, 46/6, 46/7, 46/8, 46/9, 46/11, 46/12, 47/1, 47/2, 47/4, 47/6(P), 47/7(P), 47/8, 47/9a, 47/9b(P), 47/9c(P), 47/10, 47/11a, 47/11b, 47/11c(P), 47/11d(P), 7/11e(P), 47/11f(P) Of Kalaiyarkarisalkulam Village, Aruppukottai Taluk, Virudhunagar District, Tamil Nadu State
Sample Description	AMBIENT AIR QUALITY
Sampling Procedure	IS – 5182 (Part – 14: 2000 & Part – V: Reaffirmed - 2003), CPCB Guide lines

Sample Location	A3-Near Govt school, Kurumpapatti
Positioned height of Sampler	1.5 M above Ground Level

Customer Reference	By Mail	Sampling Duration	24 hrs
Sample Reference No	SARL/A/CHE-1324	Sample Received on	05.05.2025
Sample Collected by	LABORATORY	Test Commenced on	05.05.2025
Sample Collected on	01.05.2025	Test Completed on	12.05.2025
Temperature	34°C	Relative Humidity	28%
Sample Condition	Fit for Analysis		

S. No.	Parameters	Protocol	Unit	Results	*Limits
1	Particulate Matter less than 10micron size (PM ₁₀)	IS:5182: Part 23:2006	µg/m ³	66.7	100
2	Particulate Matter less than 2.5micron size (PM _{2.5})	IS 5182 (Part 24):2019	µg/m ³	31.2	60
3	Sulphur dioxide (SO ₂)	IS:5182: Part 02:2001	µg/m ³	7.0	80
4	Nitrogen Dioxide (NO ₂)	IS:5182: Part 06:2006	µg/m ³	11.8	80
5	Carbon monoxide (CO)	SARL/IOP/013 (Issue No:01, Issue Date – 01.03.2023)	mg/m ³	BDL (D.L – 1.1)	-

Remarks: Limits: *National Ambient air quality standards from CPCB. BDL- Below detectable limit. DL – Detectable limit

For Shrient Analytical and Research Labs Pvt. Ltd


Verified



END OF THE REPORT


Authorized Signatory
S. BALAMURUGAN
Asst. Technical Manager

Please Contact:

For any Technical Issues & Complaints: technical@shrientanalytical.com

Terms and conditions:

(1) The test items will not be retained for more than 15 days from the date of issue of test report. (2) The results relate only to the items tested (3) The test report shall not be reproduced except in full without the written approval of the laboratory (4) Any use for advertising purposes must be granted in writing. This technical report may only be quoted in full. This report is the result of a single examination of the object in question and is not generally applicable evaluation of the quality of other products in regular production. For further details, please see testing and certification regulation, chapter A-3.4. (5) The correctness of the information related to sample(s) in the Test Request Form/Customer letterhead/Email is the customer's responsibility. The laboratory reports the said information in the test report and is not liable for the same.

LAB SERVICES FOR:- Food, Water, Milk, Environment, Academic & Industrial Segment.
CIN : U74999TN2017PTC116807 / GST No : 33AAYCS7325R1ZA / PAN No: AAYCS7325R



Shrient Analytical and Research Labs Pvt. Ltd

416/15, DhargasRoad, West Tambaram, Chennai- 600045
Phone Number +91 82208 36377 Email: -info@shrientanalytical.com
www.shrientanalytical.com

TEST REPORT

Report No.	SARL/25/1325	Report Date.	12.05.2025

Customer Name & Address	Rough Stone And Gravel Quarry Of Thiru.P.Elangovan At S.F.Nos.46/1, 46/3, 46/4, 46/5, 46/6, 46/7, 46/8, 46/9, 46/11, 46/12, 47/1, 47/2, 47/4, 47/6(P), 47/7(P), 47/8, 47/9a, 47/9b(P), 47/9c(P), 47/10, 47/11a, 47/11b, 47/11c(P), 47/11d(P), 7/11e(P), 47/11f(P) Of Kalaiyarkarisalkulam Village, Aruppukottai Taluk, Virudhunagar District, Tamil Nadu State
Sample Description	AMBIENT AIR QUALITY
Sampling Procedure	IS – 5182 (Part – 14: 2000 & Part – V: Reaffirmed - 2003), CPCB Guide lines

Sample Location	A4-Pudukkanali village
Positioned height of Sampler	1.5 M above Ground Level

Customer Reference	By Mail	Sampling Duration	24 hrs
Sample Reference No	SARL/A/CHE-1325	Sample Received on	05.05.2025
Sample Collected by	LABORATORY	Test Commenced on	05.05.2025
Sample Collected on	01.05.2025	Test Completed on	12.05.2025
Temperature	36°C	Relative Humidity	27%
Sample Condition	Fit for Analysis		

S. No.	Parameters	Protocol	Unit	Results	*Limits
1	Particulate Matter less than 10micron size (PM ₁₀)	IS:5182: Part 23:2006	µg/m ³	66.9	100
2	Particulate Matter less than 2.5micron size (PM _{2.5})	IS 5182 (Part 24):2019	µg/m ³	31.2	60
3	Sulphur dioxide (SO ₂)	IS:5182: Part 02:2001	µg/m ³	6.9	80
4	Nitrogen Dioxide (NO ₂)	IS:5182: Part 06:2006	µg/m ³	10.5	80
5	Carbon monoxide (CO)	SARL/IOP/013 (Issue No:01, Issue Date – 01.03.2023)	mg/m ³	BDL (D.L – 1.1)	-

Remarks: Limits: *National Ambient air quality standards from CPCB. BDL- Below detectable limit. DL –Detectable limit

For Shrient Analytical and Research Labs Pvt. Ltd


Verified



END OF THE REPORT


Authorized Signatory
S. BALAMURUGAN
Asst. Technical Manager

Please Contact:

For any Technical Issues&Complaints: technical@shrientanalytical.com

Terms and conditions:

(1) The test items will not be retained for more than 15 days from the date of issue of test report. (2) The results relate only to the items tested (3) The test report shall not be reproduced except in full without the written approval of the laboratory (4) Any use for advertising purposes must be granted in writing. This technical report may only be quoted in full. This report is the result of a single examination of the object in question and is not generally applicable evaluation of the quality of other products in regular production. For further details, please see testing and certification regulation, chapter A-3.4. (5) The correctness of the information related to sample(s) in the Test Request Form/Customer letterhead/Email is the customer's responsibility. The laboratory reports the said information in the test report and is not liable for the same.



Shrient Analytical and Research Labs Pvt. Ltd

416/15, DhargasRoad, West Tambaram, Chennai- 600045
Phone Number +91 82208 36377 Email: -info@shrientanalytical.com
www.shrientanalytical.com

TEST REPORT

Report No.	SARL/25/1326	Report Date.	12.05.2025

Customer Name & Address	Rough Stone And Gravel Quarry Of Thiru.P.Elangovan At S.F.Nos.46/1, 46/3, 46/4, 46/5, 46/6, 46/7, 46/8, 46/9, 46/11, 46/12, 47/1, 47/2, 47/4, 47/6(P), 47/7(P), 47/8, 47/9a, 47/9b(P), 47/9c(P), 47/10, 47/11a, 47/11b, 47/11c(P), 47/11d(P), 7/11e(P), 47/11f(P) Of Kalaiyarkarisalkulam Village, Aruppukottai Taluk, Virudhunagar District, Tamil Nadu State
Sample Description	AMBIENT AIR QUALITY
Sampling Procedure	IS – 5182 (Part – 14: 2000 & Part – V: Reaffirmed - 2003), CPCB Guide lines

Sample Location	A3-Near Govt school, Kurumpapatti
Positioned height of Sampler	1.5 M above Ground Level

Customer Reference	By Mail	Sampling Duration	24 hrs
Sample Reference No	SARL/A/CHE-1326	Sample Received on	05.05.2025
Sample Collected by	02.05.2025	Test Commenced on	05.05.2025
Sample Collected on	18.04.2025	Test Completed on	12.05.2025
Temperature	36°C	Relative Humidity	27%
Sample Condition	Fit for Analysis		

S. No.	Parameters	Protocol	Unit	Results	*Limits
1	Particulate Matter less than 10micron size (PM ₁₀)	IS:5182: Part 23:2006	µg/m ³	61.9	100
2	Particulate Matter less than 2.5micron size (PM _{2.5})	IS 5182 (Part 24):2019	µg/m ³	29.1	60
3	Sulphur dioxide (SO ₂)	IS:5182: Part 02:2001	µg/m ³	6.3	80
4	Nitrogen Dioxide (NO ₂)	IS:5182: Part 06:2006	µg/m ³	10.4	80
5	Carbon monoxide (CO)	SARL/IOP/013 (Issue No:01, Issue Date – 01.03.2023)	mg/m ³	BDL (D.L – 1.1)	-

Remarks: Limits: *National Ambient air quality standards from CPCB. BDL- Below detectable limit. DL –Detectable limit

For Shrient Analytical and Research Labs Pvt. Ltd

Verified



END OF THE REPORT

Authorized Signatory
S. BALAMURUGAN
Asst. Technical Manager

Please Contact:

For any Technical Issues&Complaints: technical@shrientanalytical.com

Terms and conditions:

(1) The test items will not be retained for more than 15 days from the date of issue of test report. (2) The results relate only to the items tested (3) The test report shall not be reproduced except in full without the written approval of the laboratory (4) Any use for advertising purposes must be granted in writing. This technical report may only be quoted in full. This report is the result of a single examination of the object in question and is not generally applicable evaluation of the quality of other products in regular production. For further details, please see testing and certification regulation, chapter A-3.4. (5) The correctness of the information related to sample(s) in the Test Request Form/Customer letterhead/Email is the customer's responsibility. The laboratory reports the said information in the test report and is not liable for the same.

LAB SERVICES FOR:- Food, Water, Milk, Environment, Academic & Industrial Segment.
CIN : U74999TN2017PTC116807 / GST No : 33AAYCS7325R1ZA / PAN No: AAYCS7325R

Page 7 of 12



Shrient Analytical and Research Labs Pvt. Ltd

416/15, DhargasRoad, West Tambaram, Chennai- 600045
Phone Number +91 82208 36377 Email: -info@shrientanalytical.com
www.shrientanalytical.com

TEST REPORT

Report No.	SARL/25/1327	Report Date.	12.05.2025

Customer Name & Address	Rough Stone And Gravel Quarry Of Thiru.P.Elangovan At S.F.Nos.46/1, 46/3, 46/4, 46/5, 46/6, 46/7, 46/8, 46/9, 46/11, 46/12, 47/1, 47/2, 47/4, 47/6(P), 47/7(P), 47/8, 47/9a, 47/9b(P), 47/9c(P), 47/10, 47/11a, 47/11b, 47/11c(P), 47/11d(P), 7/11e(P), 47/11f(P) Of Kalaiyarkarisalkulam Village, Aruppukottai Taluk, Virudhunagar District, Tamil Nadu State
Sample Description	AMBIENT AIR QUALITY
Sampling Procedure	IS – 5182 (Part – 14: 2000 & Part – V: Reaffirmed - 2003), CPCB Guide lines

Sample Location	A4-Pudukkanali village
Positioned height of Sampler	1.5 M above Ground Level

Customer Reference	By Mail	Sampling Duration	24 hrs
Sample Reference No	SARL/A/CHE-1327	Sample Received on	05.05.2025
Sample Collected by	LABORATORY	Test Commenced on	05.05.2025
Sample Collected on	02.05.2025	Test Completed on	12.05.2025
Temperature	36°C	Relative Humidity	28%
Sample Condition	Fit for Analysis		

S. No.	Parameters	Protocol	Unit	Results	*Limits
1	Particulate Matter less than 10micron size (PM ₁₀)	IS:5182: Part 23:2006	µg/m ³	62.7	100
2	Particulate Matter less than 2.5micron size (PM _{2.5})	IS 5182 (Part 24):2019	µg/m ³	29.3	60
3	Sulphur dioxide (SO ₂)	IS:5182: Part 02:2001	µg/m ³	6.2	80
4	Nitrogen Dioxide (NO ₂)	IS:5182: Part 06:2006	µg/m ³	9.1	80
5	Carbon monoxide (CO)	SARL/IOP/013 (Issue No:01, Issue Date – 01.03.2023)	mg/m ³	BDL (D.L – 1.1)	-

Remarks: Limits: *National Ambient air quality standards from CPCB. BDL- Below detectable limit. DL –Detectable limit

For Shrient Analytical and Research Labs Pvt. Ltd


Verified



END OF THE REPORT


Authorized Signatory
S. BALAMURUGAN
Asst. Technical Manager

Please Contact:

For any Technical Issues&Complaints: technical@shrientanalytical.com

Terms and conditions:

(1) The test items will not be retained for more than 15 days from the date of issue of test report. (2) The results relate only to the items tested (3) The test report shall not be reproduced except in full without the written approval of the laboratory (4) Any use for advertising purposes must be granted in writing. This technical report may only be quoted in full. This report is the result of a single examination of the object in question and is not generally applicable evaluation of the quality of other products in regular production. For further details, please see testing and certification regulation, chapter A-3.4. (5) The correctness of the information related to sample(s) in the Test Request Form/Customer letterhead/Email is the customer's responsibility. The laboratory reports the said information in the test report and is not liable for the same.



Shrient Analytical and Research Labs Pvt. Ltd

416/15, DhargasRoad, West Tambaram, Chennai- 600045
Phone Number +91 82208 36377 Email: -info@shrientanalytical.com
www.shrientanalytical.com

TEST REPORT

Report No.	SARL/25/1328	Report Date.	12.05.2025

Customer Name & Address	Rough Stone And Gravel Quarry Of Thiru.P.Elangovan At S.F.Nos.46/1, 46/3, 46/4, 46/5, 46/6, 46/7, 46/8, 46/9, 46/11, 46/12, 47/1, 47/2, 47/4, 47/6(P), 47/7(P), 47/8, 47/9a, 47/9b(P), 47/9c(P), 47/10, 47/11a, 47/11b, 47/11c(P), 47/11d(P), 7/11e(P), 47/11f(P) Of Kalaiyarkarisalkulam Village, Aruppukottai Taluk, Virudhunagar District, Tamil Nadu State
Sample Description	AMBIENT AIR QUALITY
Sampling Procedure	IS – 5182 (Part – 14: 2000 & Part – V: Reaffirmed - 2003), CPCB Guide lines

Sample Location	A5-Pullaiyampalayam village
Positioned height of Sampler	1.5 M above Ground Level

Customer Reference	By Mail	Sampling Duration	24 hrs
Sample Reference No	SARL/A/CHE-1328	Sample Received on	05.05.2025
Sample Collected by	LABORATORY	Test Commenced on	05.05.2025
Sample Collected on	03.05.2025	Test Completed on	12.05.2025
Temperature	36°C	Relative Humidity	26%
Sample Condition	Fit for Analysis		

S. No.	Parameters	Protocol	Unit	Results	*Limits
1	Particulate Matter less than 10micron size (PM ₁₀)	IS:5182: Part 23:2006	µg/m ³	46.6	100
2	Particulate Matter less than 2.5micron size (PM _{2.5})	IS 5182 (Part 24):2019	µg/m ³	21.2	60
3	Sulphur dioxide (SO ₂)	IS:5182: Part 02:2001	µg/m ³	5.2	80
4	Nitrogen Dioxide (NO ₂)	IS:5182: Part 06:2006	µg/m ³	7.3	80
5	Carbon monoxide (CO)	SARL/IOP/013 (Issue No:01, Issue Date – 01.03.2023)	mg/m ³	BDL (D.L – 1.1)	-

Remarks: Limits: *National Ambient air quality standards from CPCB. BDL- Below detectable limit. DL –Detectable limit

For Shrient Analytical and Research Labs Pvt. Ltd


Verified



END OF THE REPORT


Authorized Signatory
S. BALAMURUGAN
Asst. Technical Manager

Please Contact:

For any Technical Issues&Complaints: technical@shrientanalytical.com

Terms and conditions:

(1) The test items will not be retained for more than 15 days from the date of issue of test report. (2) The results relate only to the items tested (3) The test report shall not be reproduced except in full without the written approval of the laboratory (4) Any use for advertising purposes must be granted in writing. This technical report may only be quoted in full. This report is the result of a single examination of the object in question and is not generally applicable evaluation of the quality of other products in regular production. For further details, please see testing and certification regulation, chapter A-3.4. (5) The correctness of the information related to sample(s) in the Test Request Form/Customer letterhead/Email is the customer's responsibility. The laboratory reports the said information in the test report and is not liable for the same.



Shrient Analytical and Research Labs Pvt. Ltd

416/15, DhargasRoad, West Tambaram, Chennai- 600045
Phone Number +91 82208 36377 Email: -info@shrientanalytical.com
www.shrientanalytical.com

TEST REPORT

Report No.	SARL/25/1329	Report Date.	12.05.2025

Customer Name & Address	Rough Stone And Gravel Quarry Of Thiru.P.Elangovan At S.F.Nos.46/1, 46/3, 46/4, 46/5, 46/6, 46/7, 46/8, 46/9, 46/11, 46/12, 47/1, 47/2, 47/4, 47/6(P), 47/7(P), 47/8, 47/9a, 47/9b(P), 47/9c(P), 47/10, 47/11a, 47/11b, 47/11c(P), 47/11d(P), 7/11e(P), 47/11f(P) Of Kalaiyarkarisalkulam Village, Aruppukottai Taluk, Virudhunagar District, Tamil Nadu State
Sample Description	AMBIENT AIR QUALITY
Sampling Procedure	IS – 5182 (Part – 14: 2000 & Part – V: Reaffirmed - 2003), CPCB Guide lines

Sample Location	A6-Pavitriramedu village
Positioned height of Sampler	1.5 M above Ground Level

Customer Reference	By Mail	Sampling Duration	24 hrs
Sample Reference No	SARL/A/CHE-1329	Sample Received on	05.05.2025
Sample Collected by	LABORATORY	Test Commenced on	05.05.2025
Sample Collected on	03.05.2025	Test Completed on	12.05.2025
Temperature	36°C	Relative Humidity	28%
Sample Condition	Fit for Analysis		

S. No.	Parameters	Protocol	Unit	Results	*Limits
1	Particulate Matter less than 10micron size (PM ₁₀)	IS:5182: Part 23:2006	µg/m ³	45.9	100
2	Particulate Matter less than 2.5micron size (PM _{2.5})	IS 5182 (Part 24):2019	µg/m ³	21.0	60
3	Sulphur dioxide (SO ₂)	IS:5182: Part 02:2001	µg/m ³	4.2	80
4	Nitrogen Dioxide (NO ₂)	IS:5182: Part 06:2006	µg/m ³	6.6	80
5	Carbon monoxide (CO)	SARL/IOP/013 (Issue No:01, Issue Date – 01.03.2023)	mg/m ³	BDL (D.L – 1.1)	-

Remarks: Limits: *National Ambient air quality standards from CPCB. BDL- Below detectable limit. DL –Detectable limit

For Shrient Analytical and Research Labs Pvt. Ltd

Verified



END OF THE REPORT

Authorized Signatory
S. BALAMURUGAN
Asst. Technical Manager

Please Contact:

For any Technical Issues&Complaints: technical@shrientanalytical.com

Terms and conditions:

(1) The test items will not be retained for more than 15 days from the date of issue of test report. (2) The results relate only to the items tested (3) The test report shall not be reproduced except in full without the written approval of the laboratory (4) Any use for advertising purposes must be granted in writing. This technical report may only be quoted in full. This report is the result of a single examination of the object in question and is not generally applicable evaluation of the quality of other products in regular production. For further details, please see testing and certification regulation, chapter A-3.4. (5) The correctness of the information related to sample(s) in the Test Request Form/Customer letterhead/Email is the customer's responsibility. The laboratory reports the said information in the test report and is not liable for the same.

LAB SERVICES FOR:- Food, Water, Milk, Environment, Academic & Industrial Segment.

CIN : U74999TN2017PTC116807 / GST No : 33AAYCS7325R1ZA / PAN No: AAYCS7325R

Page 10 of 12



Shrient Analytical and Research Labs Pvt. Ltd

416/15, DhargasRoad, West Tambaram, Chennai- 600045
Phone Number +91 82208 36377 Email: -info@shrientanalytical.com
www.shrientanalytical.com

TEST REPORT

Report No.	SARL/25/1330	Report Date.	12.05.2025

Customer Name & Address	Rough Stone And Gravel Quarry Of Thiru.P.Elangovan At S.F.Nos.46/1, 46/3, 46/4, 46/5, 46/6, 46/7, 46/8, 46/9, 46/11, 46/12, 47/1, 47/2, 47/4, 47/6(P), 47/7(P), 47/8, 47/9a, 47/9b(P), 47/9c(P), 47/10, 47/11a, 47/11b, 47/11c(P), 47/11d(P), 7/11e(P), 47/11f(P) Of Kalaiyarkarisalkulam Village, Aruppukottai Taluk, Virudhunagar District, Tamil Nadu State
Sample Description	AMBIENT AIR QUALITY
Sampling Procedure	IS – 5182 (Part – 14: 2000 & Part – V: Reaffirmed - 2003), CPCB Guide lines

Sample Location	A5-Pullaiyampalayam village
Positioned height of Sampler	1.5 M above Ground Level

Customer Reference	By Mail	Sampling Duration	24 hrs
Sample Reference No	SARL/A/CHE-1330	Sample Received on	05.05.2025
Sample Collected by	LABORATORY	Test Commenced on	05.05.2025
Sample Collected on	04.05.2025	Test Completed on	12.05.2025
Temperature	35°C	Relative Humidity	32%
Sample Condition	Fit for Analysis		

S. No.	Parameters	Protocol	Unit	Results	*Limits
1	Particulate Matter less than 10micron size (PM ₁₀)	IS:5182: Part 23:2006	µg/m ³	43.5	100
2	Particulate Matter less than 2.5micron size (PM _{2.5})	IS 5182 (Part 24):2019	µg/m ³	19.8	60
3	Sulphur dioxide (SO ₂)	IS:5182: Part 02:2001	µg/m ³	4.6	80
4	Nitrogen Dioxide (NO ₂)	IS:5182: Part 06:2006	µg/m ³	6.6	80
5	Carbon monoxide (CO)	SARL/IOP/013 (Issue No:01, Issue Date – 01.03.2023)	mg/m ³	BDL (D.L – 1.1)	-

Remarks: Limits: *National Ambient air quality standards from CPCB. BDL- Below detectable limit. DL – Detectable limit

For Shrient Analytical and Research Labs Pvt. Ltd

Verified



Authorized Signatory
S. BALAMURUGAN
Asst. Technical Manager

END OF THE REPORT

Please Contact:

For any Technical Issues & Complaints: technical@shrientanalytical.com

Terms and conditions:

(1) The test items will not be retained for more than 15 days from the date of issue of test report. (2) The results relate only to the items tested (3) The test report shall not be reproduced except in full without the written approval of the laboratory (4) Any use for advertising purposes must be granted in writing. This technical report may only be quoted in full. This report is the result of a single examination of the object in question and is not generally applicable evaluation of the quality of other products in regular production. For further details, please see testing and certification regulation, chapter A-3.4. (5) The correctness of the information related to sample(s) in the Test Request Form/Customer letterhead/Email is the customer's responsibility. The laboratory reports the said information in the test report and is not liable for the same.

LAB SERVICES FOR:- Food, Water, Milk, Environment, Academic & Industrial Segment.

CIN : U74999TN2017PTC116807 / GST No : 33AAYCS7325R1ZA / PAN No: AAYCS7325R

Page 11 of 12



Shrient Analytical and Research Labs Pvt. Ltd

416/15, DhargasRoad, West Tambaram, Chennai- 600045
Phone Number +91 82208 36377 Email: -info@shrientanalytical.com
www.shrientanalytical.com

TEST REPORT

Report No.	SARL/25/1331	Report Date.	12.05.2025

Customer Name & Address	Rough Stone And Gravel Quarry Of Thiru.P.Elangovan At S.F.Nos.46/1, 46/3, 46/4, 46/5, 46/6, 46/7, 46/8, 46/9, 46/11, 46/12, 47/1, 47/2, 47/4, 47/6(P), 47/7(P), 47/8, 47/9a, 47/9b(P), 47/9c(P), 47/10, 47/11a, 47/11b, 47/11c(P), 47/11d(P), 7/11c(P), 47/11f(P) Of Kalaiyarkarisalkulam Village, Aruppukottai Taluk, Virudhunagar District, Tamil Nadu State
Sample Description	AMBIENT AIR QUALITY
Sampling Procedure	IS – 5182 (Part – 14: 2000 & Part – V: Reaffirmed - 2003), CPCB Guide lines

Sample Location	A6-Pavitriramedu village
Positioned height of Sampler	1.5 M above Ground Level

Customer Reference	By Mail	Sampling Duration	24 hrs
Sample Reference No	SARL/A/CHE-1331	Sample Received on	05.05.2025
Sample Collected by	LABORATORY	Test Commenced on	05.05.2025
Sample Collected on	04.05.2025	Test Completed on	12.05.2025
Temperature	35°C	Relative Humidity	32%
Sample Condition	Fit for Analysis		

S. No.	Parameters	Protocol	Unit	Results	*Limits
1	Particulate Matter less than 10micron size (PM ₁₀)	IS:5182: Part 23:2006	µg/m ³	49.1	100
2	Particulate Matter less than 2.5micron size (PM _{2.5})	IS 5182 (Part 24):2019	µg/m ³	22.5	60
3	Sulphur dioxide (SO ₂)	IS:5182: Part 02:2001	µg/m ³	5.0	80
4	Nitrogen Dioxide (NO ₂)	IS:5182: Part 06:2006	µg/m ³	7.6	80
5	Carbon monoxide (CO)	SARL/IOP/013 (Issue No:01, Issue Date – 01.03.2023)	mg/m ³	BDL (D.L – 1.1)	-

Remarks: Limits: *National Ambient air quality standards from CPCB. BDL- Below detectable limit. DL –Detectable limit

For Shrient Analytical and Research Labs Pvt. Ltd

Verified



END OF THE REPORT

Authorized Signatory
S. BALAMURUGAN
Asst. Technical Manager

Please Contact:

For any Technical Issues & Complaints: technical@shrientanalytical.com

Terms and conditions:

(1) The test items will not be retained for more than 15 days from the date of issue of test report. (2) The results relate only to the items tested (3) The test report shall not be reproduced except in full without the written approval of the laboratory (4) Any use for advertising purposes must be granted in writing. This technical report may only be quoted in full. This report is the result of a single examination of the object in question and is not generally applicable evaluation of the quality of other products in regular production. For further details, please see testing and certification regulation, chapter A-3.4. (5) The correctness of the information related to sample(s) in the Test Request Form/Customer letterhead/Email is the customer's responsibility. The laboratory reports the said information in the test report and is not liable for the same.

LAB SERVICES FOR:- Food, Water, Milk, Environment, Academic & Industrial Segment.

CIN : U74999TN2017PTC116807 / GST No : 33AAYCS7325R1ZA / PAN No: AAYCS7325R

Page 12 of 12



Shrient Analytical and Research Labs Pvt. Ltd

416/15, DhargasRoad, West Tambaram, Chennai- 600045
Phone Number +91 82208 36377 Email: -info@shrientanalytical.com
www.shrientanalytical.com

TEST REPORT

Report No.	SARL/25/1368	Report Date.	19.05.2025

Customer Name & Address	Rough Stone And Gravel Quarry Of Thiru.P.Elangovan At S.F.Nos.46/1, 46/3, 46/4, 46/5, 46/6, 46/7, 46/8, 46/9, 46/11, 46/12, 47/1, 47/2, 47/4, 47/6(P), 47/7(P), 47/8, 47/9a, 47/9b(P), 47/9c(P), 47/10, 47/11a, 47/11b, 47/11c(P), 47/11d(P), 7/11e(P), 47/11f(P) Of Kalaiyarkarisalkulam Village, Aruppukottai Taluk, Virudhunagar District, Tamil Nadu State
Sample Description	AMBIENT AIR QUALITY
Sampling Procedure	IS – 5182 (Part – 14: 2000 & Part – V: Reaffirmed - 2003), CPCB Guide lines

Sample Location	A5-Pullaiyampalayam village
Positioned height of Sampler	1.5 M above Ground Level

Customer Reference	By Mail	Sampling Duration	24 hrs
Sample Reference No	SARL/A/CHE-1368	Sample Received on	12.05.2025
Sample Collected by	LABORATORY	Test Commenced on	12.05.2025
Sample Collected on	06.05.2025	Test Completed on	19.05.2025
Temperature	36°C	Relative Humidity	30%
Sample Condition	Fit for Analysis		

S. No.	Parameters	Protocol	Unit	Results	*Limits
1	Particulate Matter less than 10micron size (PM ₁₀)	IS:5182: Part 23:2006	µg/m ³	51.1	100
2	Particulate Matter less than 2.5micron size (PM _{2.5})	IS 5182 (Part 24):2019	µg/m ³	23.3	60
3	Sulphur dioxide (SO ₂)	IS:5182: Part 02:2001	µg/m ³	5.7	80
4	Nitrogen Dioxide (NO ₂)	IS:5182: Part 06:2006	µg/m ³	8.3	80
5	Carbon monoxide (CO)	SARL/IOP/013 (Issue No:01, Issue Date – 01.03.2023)	mg/m ³	BDL (D.L – 1.1)	-

Remarks: Limits: *National Ambient air quality standards from CPCB. BDL- Below detectable limit. DL –Detectable limit

For Shrient Analytical and Research Labs Pvt. Ltd

Verified



END OF THE REPORT

Authorized Signatory
S. BALAMURUGAN
Asst. Technical Manager

Please Contact:

For any Technical Issues&Complaints: technical@shrientanalytical.com

Terms and conditions:

(1) The test items will not be retained for more than 15 days from the date of issue of test report. (2) The results relate only to the items tested (3) The test report shall not be reproduced except in full without the written approval of the laboratory (4) Any use for advertising purposes must be granted in writing. This technical report may only be quoted in full. This report is the result of a single examination of the object in question and is not generally applicable evaluation of the quality of other products in regular production. For further details, please see testing and certification regulation, chapter A-3.4. (5) The correctness of the information related to sample(s) in the Test Request Form/Customer letterhead/Email is the customer's responsibility. The laboratory reports the said information in the test report and is not liable for the same.



Shrient Analytical and Research Labs Pvt. Ltd

416/15, DhargasRoad, West Tambaram, Chennai- 600045
Phone Number +91 82208 36377 Email: -info@shrientanalytical.com
www.shrientanalytical.com

TEST REPORT

Report No.	SARL/25/1369	Report Date.	19.05.2025

Customer Name & Address	Rough Stone And Gravel Quarry Of Thiru.P.Elangovan At S.F.Nos.46/1, 46/3, 46/4, 46/5, 46/6, 46/7, 46/8, 46/9, 46/11, 46/12, 47/1, 47/2, 47/4, 47/6(P), 47/7(P), 47/8, 47/9a, 47/9b(P), 47/9c(P), 47/10, 47/11a, 47/11b, 47/11c(P), 47/11d(P), 7/11e(P), 47/11f(P) Of Kalaiyarkarisalkulam Village, Aruppukottai Taluk, Virudhunagar District, Tamil Nadu State
Sample Description	AMBIENT AIR QUALITY
Sampling Procedure	IS – 5182 (Part – 14: 2000 & Part – V: Reaffirmed - 2003), CPCB Guide lines

Sample Location	A6-Pavitrarnadu village
Positioned height of Sampler	1.5 M above Ground Level

Customer Reference	By Mail	Sampling Duration	24 hrs
Sample Reference No	SARL/A/CHE-1369	Sample Received on	12.05.2025
Sample Collected by	LABORATORY	Test Commenced on	12.05.2025
Sample Collected on	06.05.2025	Test Completed on	19.05.2025
Temperature	36°C	Relative Humidity	30%
Sample Condition	Fit for Analysis		

S. No.	Parameters	Protocol	Unit	Results	*Limits
1	Particulate Matter less than 10micron size (PM ₁₀)	IS:5182: Part 23:2006	µg/m ³	47.5	100
2	Particulate Matter less than 2.5micron size (PM _{2.5})	IS 5182 (Part 24):2019	µg/m ³	21.8	60
3	Sulphur dioxide (SO ₂)	IS:5182: Part 02:2001	µg/m ³	4.6	80
4	Nitrogen Dioxide (NO ₂)	IS:5182: Part 06:2006	µg/m ³	7.2	80
5	Carbon monoxide (CO)	SARL/IOP/013 (Issue No:01, Issue Date – 01.03.2023)	mg/m ³	BDL (D.L – 1.1)	-

Remarks: Limits: *National Ambient air quality standards from CPCB. BDL- Below detectable limit. DL – Detectable limit

For Shrient Analytical and Research Labs Pvt. Ltd


Verified




Authorized Signatory
S. BALAMURUGAN
Asst. Technical Manager

END OF THE REPORT

Please Contact:

For any Technical Issues & Complaints: technical@shrientanalytical.com

Terms and conditions:

(1) The test items will not be retained for more than 15 days from the date of issue of test report. (2) The results relate only to the items tested (3) The test report shall not be reproduced except in full without the written approval of the laboratory (4) Any use for advertising purposes must be granted in writing. This technical report may only be quoted in full. This report is the result of a single examination of the object in question and is not generally applicable evaluation of the quality of other products in regular production. For further details, please see testing and certification regulation, chapter A-3.4. (5) The correctness of the information related to sample(s) in the Test Request Form/Customer letterhead/Email is the customer's responsibility. The laboratory reports the said information in the test report and is not liable for the same.

LAB SERVICES FOR:- Food, Water, Milk, Environment, Academic & Industrial Segment.
CIN : U74999TN2017PTC116807 / GST No : 33AAYCS7325R1ZA / PAN No: AAYCS7325R



Shrient Analytical and Research Labs Pvt. Ltd

416/15, DhargasRoad, West Tambaram, Chennai- 600045
Phone Number +91 82208 36377 Email: -info@shrientanalytical.com
www.shrientanalytical.com

TEST REPORT

Report No.	SARL/25/1370	Report Date.	19.05.2025

Customer Name & Address	Rough Stone And Gravel Quarry Of Thiru.P.Elangovan At S.F.Nos.46/1, 46/3, 46/4, 46/5, 46/6, 46/7, 46/8, 46/9, 46/11, 46/12, 47/1, 47/2, 47/4, 47/6(P), 47/7(P), 47/8, 47/9a, 47/9b(P), 47/9c(P), 47/10, 47/11a, 47/11b, 47/11c(P), 47/11d(P), 7/11e(P), 47/11f(P) Of Kalaiyarkarisalkulam Village, Aruppukottai Taluk, Virudhunagar District, Tamil Nadu State
Sample Description	AMBIENT AIR QUALITY
Sampling Procedure	IS – 5182 (Part – 14: 2000 & Part – V: Reaffirmed - 2003), CPCB Guide lines

Sample Location	A5-Pullaiyampalayam village
Positioned height of Sampler	1.5 M above Ground Level

Customer Reference	By Mail	Sampling Duration	24 hrs
Sample Reference No	SARL/A/CHE-1370	Sample Received on	12.05.2025
Sample Collected by	LABORATORY	Test Commenced on	12.05.2025
Sample Collected on	07.05.2025	Test Completed on	19.05.2025
Temperature	36°C	Relative Humidity	30%
Sample Condition	Fit for Analysis		

S. No.	Parameters	Protocol	Unit	Results	*Limits
1	Particulate Matter less than 10micron size (PM ₁₀)	IS:5182: Part 23:2006	µg/m ³	47.0	100
2	Particulate Matter less than 2.5micron size (PM _{2.5})	IS 5182 (Part 24):2019	µg/m ³	21.4	60
3	Sulphur dioxide (SO ₂)	IS:5182: Part 02:2001	µg/m ³	5.3	80
4	Nitrogen Dioxide (NO ₂)	IS:5182: Part 06:2006	µg/m ³	7.4	80
5	Carbon monoxide (CO)	SARL/IOP/013 (Issue No:01, Issue Date – 01.03.2023)	mg/m ³	BDL (D.L – 1.1)	-

Remarks: Limits: *National Ambient air quality standards from CPCB. BDL- Below detectable limit. DL – Detectable limit

For Shrient Analytical and Research Labs Pvt. Ltd

Verified



Authorized Signatory

S. BALAMURUGAN
Asst. Technical Manager

END OF THE REPORT

Please Contact:

For any Technical Issues & Complaints: technical@shrientanalytical.com

Terms and conditions:

(1) The test items will not be retained for more than 15 days from the date of issue of test report. (2) The results relate only to the items tested (3) The test report shall not be reproduced except in full without the written approval of the laboratory (4) Any use for advertising purposes must be granted in writing. This technical report may only be quoted in full. This report is the result of a single examination of the object in question and is not generally applicable evaluation of the quality of other products in regular production. For further details, please see testing and certification regulation, chapter A-3.4. (5) The correctness of the information related to sample(s) in the Test Request Form/Customer letterhead/Email is the customer's responsibility. The laboratory reports the said information in the test report and is not liable for the same.

LAB SERVICES FOR:- Food, Water, Milk, Environment, Academic & Industrial Segment.
CIN : U74999TN2017PTC116807 / GST No : 33AAYCS7325R1ZA / PAN No: AAYCS7325R



Shrient Analytical and Research Labs Pvt. Ltd

416/15, DhargasRoad, West Tambaram, Chennai- 600045
Phone Number +91 82208 36377 Email: -info@shrientanalytical.com
www.shrientanalytical.com

TEST REPORT

Report No.	SARL/25/1371	Report Date.	19.05.2025

Customer Name & Address	Rough Stone And Gravel Quarry Of Thiru.P.Elangovan At S.F.Nos.46/1, 46/3, 46/4, 46/5, 46/6, 46/7, 46/8, 46/9, 46/11, 46/12, 47/1, 47/2, 47/4, 47/6(P), 47/7(P), 47/8, 47/9a, 47/9b(P), 47/9c(P), 47/10, 47/11a, 47/11b, 47/11c(P), 47/11d(P), 7/11e(P), 47/11f(P) Of Kalaiyarkarisalkulam Village, Aruppukottai Taluk, Virudhunagar District, Tamil Nadu State
Sample Description	AMBIENT AIR QUALITY
Sampling Procedure	IS – 5182 (Part – 14: 2000 & Part – V: Reaffirmed - 2003), CPCB Guide lines

Sample Location	A6-Pavitriramedu village
Positioned height of Sampler	1.5 M above Ground Level

Customer Reference	By Mail	Sampling Duration	24 hrs
Sample Reference No	SARL/A/CHE-1371	Sample Received on	12.05.2025
Sample Collected by	LABORATORY	Test Commenced on	12.05.2025
Sample Collected on	07.05.2025	Test Completed on	19.05.2025
Temperature	37°C	Relative Humidity	21%
Sample Condition	Fit for Analysis		

S. No.	Parameters	Protocol	Unit	Results	*Limits
1	Particulate Matter less than 10micron size (PM ₁₀)	IS:5182: Part 23:2006	µg/m ³	53.1	100
2	Particulate Matter less than 2.5micron size (PM _{2.5})	IS 5182 (Part 24):2019	µg/m ³	24.7	60
3	Sulphur dioxide (SO ₂)	IS:5182: Part 02:2001	µg/m ³	6.0	80
4	Nitrogen Dioxide (NO ₂)	IS:5182: Part 06:2006	µg/m ³	8.8	80
5	Carbon monoxide (CO)	SARL/IOP/013 (Issue No:01, Issue Date – 01.03.2023)	mg/m ³	BDL (D.L – 1.1)	-

Remarks: Limits: *National Ambient air quality standards from CPCB. BDL- Below detectable limit. DL –Detectable limit

For Shrient Analytical and Research Labs Pvt. Ltd

Verified



Authorized Signatory
S. BALAMURUGAN
Asst. Technical Manager

END OF THE REPORT

Please Contact:

For any Technical Issues&Complaints: technical@shrientanalytical.com

Terms and conditions:

(1) The test items will not be retained for more than 15 days from the date of issue of test report. (2) The results relate only to the items tested (3) The test report shall not be reproduced except in full without the written approval of the laboratory (4) Any use for advertising purposes must be granted in writing. This technical report may only be quoted in full. This report is the result of a single examination of the object in question and is not generally applicable evaluation of the quality of other products in regular production. For further details, please see testing and certification regulation, chapter A-3.4. (5) The correctness of the information related to sample(s) in the Test Request Form/Customer letterhead/Email is the customer's responsibility. The laboratory reports the said information in the test report and is not liable for the same.

LAB SERVICES FOR:- Food, Water, Milk, Environment, Academic & Industrial Segment.

CIN : U74999TN2017PTC116807 / GST No : 33AAYCS7325R1ZA / PAN No: AAYCS7325R

Page 4 of 12



Shrient Analytical and Research Labs Pvt. Ltd

416/15, DhargasRoad, West Tambaram, Chennai- 600045
Phone Number +91 82208 36377 Email: -info@shrientanalytical.com
www.shrientanalytical.com

TEST REPORT

Report No.	SARL/25/1372	Report Date.	19.05.2025

Customer Name & Address	Rough Stone And Gravel Quarry Of Thiru.P.Elangovan At S.F.Nos.46/1, 46/3, 46/4, 46/5, 46/6, 46/7, 46/8, 46/9, 46/11, 46/12, 47/1, 47/2, 47/4, 47/6(P), 47/7(P), 47/8, 47/9a, 47/9b(P), 47/9c(P), 47/10, 47/11a, 47/11b, 47/11c(P), 47/11d(P), 7/11e(P), 47/11f(P) Of Kalaiyarkarisalkulam Village, Aruppukottai Taluk, Virudhunagar District, Tamil Nadu State
Sample Description	AMBIENT AIR QUALITY
Sampling Procedure	IS – 5182 (Part – 14: 2000 & Part – V: Reaffirmed - 2003), CPCB Guide lines

Sample Location	A3-Near Govt school, Kurumpapatti
Positioned height of Sampler	1.5 M above Ground Level

Customer Reference	By Mail	Sampling Duration	24 hrs
Sample Reference No	SARL/A/CHE-1372	Sample Received on	12.05.2025
Sample Collected by	LABORATORY	Test Commenced on	12.05.2025
Sample Collected on	08.05.2025	Test Completed on	19.05.2025
Temperature	37°C	Relative Humidity	23%
Sample Condition	Fit for Analysis		

S. No.	Parameters	Protocol	Unit	Results	*Limits
1	Particulate Matter less than 10micron size (PM ₁₀)	IS:5182: Part 23:2006	µg/m ³	54.7	100
2	Particulate Matter less than 2.5micron size (PM _{2.5})	IS 5182 (Part 24):2019	µg/m ³	25.6	60
3	Sulphur dioxide (SO ₂)	IS:5182: Part 02:2001	µg/m ³	5.3	80
4	Nitrogen Dioxide (NO ₂)	IS:5182: Part 06:2006	µg/m ³	8.4	80
5	Carbon monoxide (CO)	SARL/IOP/013 (Issue No:01, Issue Date – 01.03.2023)	mg/m ³	BDL (D.L – 1.1)	-

Remarks: Limits: *National Ambient air quality standards from CPCB. BDL- Below detectable limit. DL –Detectable limit

For Shrient Analytical and Research Labs Pvt. Ltd

Verified



END OF THE REPORT

Authorized Signatory
S. BALAMURUGAN
Asst. Technical Manager

Please Contact:

For any Technical Issues & Complaints: technical@shrientanalytical.com

Terms and conditions:

(1) The test items will not be retained for more than 15 days from the date of issue of test report. (2) The results relate only to the items tested (3) The test report shall not be reproduced except in full without the written approval of the laboratory (4) Any use for advertising purposes must be granted in writing. This technical report may only be quoted in full. This report is the result of a single examination of the object in question and is not generally applicable evaluation of the quality of other products in regular production. For further details, please see testing and certification regulation, chapter A-3.4. (5) The correctness of the information related to sample(s) in the Test Request Form/Customer letterhead/Email is the customer's responsibility. The laboratory reports the said information in the test report and is not liable for the same.

LAB SERVICES FOR:- Food, Water, Milk, Environment, Academic & Industrial Segment.

CIN : U74999TN2017PTC116807 / GST No : 33AAYCS7325R1ZA / PAN No: AAYCS7325R

Page 5 of 12



Shrient Analytical and Research Labs Pvt. Ltd

416/15, DhargasRoad, West Tambaram, Chennai- 600045
Phone Number +91 82208 36377 Email: -info@shrientanalytical.com
www.shrientanalytical.com

TEST REPORT

Report No.	SARL/25/1373	Report Date.	19.05.2025

Customer Name & Address	Rough Stone And Gravel Quarry Of Thiru.P.Elangovan At S.F.Nos.46/1, 46/3, 46/4, 46/5, 46/6, 46/7, 46/8, 46/9, 46/11, 46/12, 47/1, 47/2, 47/4, 47/6(P), 47/7(P), 47/8, 47/9a, 47/9b(P), 47/9c(P), 47/10, 47/11a, 47/11b, 47/11c(P), 47/11d(P), 7/11e(P), 47/11f(P) Of Kalaiyarkarisalkulam Village, Aruppukottai Taluk, Virudhunagar District, Tamil Nadu State
Sample Description	AMBIENT AIR QUALITY
Sampling Procedure	IS – 5182 (Part – 14: 2000 & Part – V: Reaffirmed - 2003), CPCB Guide lines

Sample Location	A4-Pudukkanali village
Positioned height of Sampler	1.5 M above Ground Level

Customer Reference	By Mail	Sampling Duration	24 hrs
Sample Reference No	SARL/A/CHE-1373	Sample Received on	12.05.2025
Sample Collected by	LABORATORY	Test Commenced on	12.05.2025
Sample Collected on	08.05.2025	Test Completed on	19.05.2025
Temperature	37°C	Relative Humidity	23%
Sample Condition	Fit for Analysis		

S. No.	Parameters	Protocol	Unit	Results	*Limits
1	Particulate Matter less than 10micron size (PM ₁₀)	IS:5182: Part 23:2006	µg/m ³	55.5	100
2	Particulate Matter less than 2.5micron size (PM _{2.5})	IS 5182 (Part 24):2019	µg/m ³	25.9	60
3	Sulphur dioxide (SO ₂)	IS:5182: Part 02:2001	µg/m ³	5.2	80
4	Nitrogen Dioxide (NO ₂)	IS:5182: Part 06:2006	µg/m ³	8.1	80
5	Carbon monoxide (CO)	SARL/IOP/013 (Issue No:01, Issue Date – 01.03.2023)	mg/m ³	BDL (D.L – 1.1)	-

Remarks: Limits: *National Ambient air quality standards from CPCB. BDL- Below detectable limit. DL – Detectable limit

For Shrient Analytical and Research Labs Pvt. Ltd

Verified



Authorized Signatory
S. BALAMURUGAN
Asst. Technical Manager

END OF THE REPORT

Please Contact:

For any Technical Issues & Complaints: technical@shrientanalytical.com

Terms and conditions:

(1) The test items will not be retained for more than 15 days from the date of issue of test report. (2) The results relate only to the items tested (3) The test report shall not be reproduced except in full without the written approval of the laboratory (4) Any use for advertising purposes must be granted in writing. This technical report may only be quoted in full. This report is the result of a single examination of the object in question and is not generally applicable evaluation of the quality of other products in regular production. For further details, please see testing and certification regulation, chapter A-3.4. (5) The correctness of the information related to sample(s) in the Test Request Form/Customer letterhead/Email is the customer's responsibility. The laboratory reports the said information in the test report and is not liable for the same.

LAB SERVICES FOR:- Food, Water, Milk, Environment, Academic & Industrial Segment.
CIN : U74999TN2017PTC116807 / GST No : 33AAYCS7325R1ZA / PAN No: AAYCS7325R



Shrient Analytical and Research Labs Pvt. Ltd

416/15, DhargasRoad, West Tambaram, Chennai- 600045
Phone Number +91 82208 36377 Email: -info@shrientanalytical.com
www.shrientanalytical.com

TEST REPORT

Report No.	SARL/25/1374	Report Date.	19.05.2025

Customer Name & Address	Rough Stone And Gravel Quarry Of Thiru.P.Elangovan At S.F.Nos.46/1, 46/3, 46/4, 46/5, 46/6, 46/7, 46/8, 46/9, 46/11, 46/12, 47/1, 47/2, 47/4, 47/6(P), 47/7(P), 47/8, 47/9a, 47/9b(P), 47/9c(P), 47/10, 47/11a, 47/11b, 47/11c(P), 47/11d(P), 7/11e(P), 47/11f(P) Of Kalaiyarkarisalkulam Village, Aruppukottai Taluk, Virudhunagar District, Tamil Nadu State
Sample Description	AMBIENT AIR QUALITY
Sampling Procedure	IS – 5182 (Part – 14: 2000 & Part – V: Reaffirmed - 2003), CPCB Guide lines

Sample Location	A3-Near Govt school, Kurumpapatti
Positioned height of Sampler	1.5 M above Ground Level

Customer Reference	By Mail	Sampling Duration	24 hrs
Sample Reference No	SARL/A/CHE-1374	Sample Received on	12.05.2025
Sample Collected by	LABORATORY	Test Commenced on	12.05.2025
Sample Collected on	09.05.2025	Test Completed on	19.05.2025
Temperature	36°C	Relative Humidity	30%
Sample Condition	Fit for Analysis		

S. No.	Parameters	Protocol	Unit	Results	*Limits
1	Particulate Matter less than 10micron size (PM ₁₀)	IS:5182: Part 23:2006	µg/m ³	63.2	100
2	Particulate Matter less than 2.5micron size (PM _{2.5})	IS 5182 (Part 24):2019	µg/m ³	29.6	60
3	Sulphur dioxide (SO ₂)	IS:5182: Part 02:2001	µg/m ³	6.5	80
4	Nitrogen Dioxide (NO ₂)	IS:5182: Part 06:2006	µg/m ³	10.8	80
5	Carbon monoxide (CO)	SARL/IOP/013 (Issue No:01, Issue Date – 01.03.2023)	mg/m ³	BDL (D.L – 1.1)	-

Remarks: Limits: *National Ambient air quality standards from CPCB. BDL- Below detectable limit. DL –Detectable limit

For Shrient Analytical and Research Labs Pvt. Ltd


Verified




Authorized Signatory
S. BALAMURUGAN
Asst. Technical Manager

END OF THE REPORT

Please Contact:

For any Technical Issues&Complaints: technical@shrientanalytical.com

Terms and conditions:

(1) The test items will not be retained for more than 15 days from the date of issue of test report. (2) The results relate only to the items tested (3) The test report shall not be reproduced except in full without the written approval of the laboratory (4) Any use for advertising purposes must be granted in writing. This technical report may only be quoted in full. This report is the result of a single examination of the object in question and is not generally applicable evaluation of the quality of other products in regular production. For further details, please see testing and certification regulation, chapter A-3.4. (5) The correctness of the information related to sample(s) in the Test Request Form/Customer letterhead/Email is the customer's responsibility. The laboratory reports the said information in the test report and is not liable for the same.



Shrient Analytical and Research Labs Pvt. Ltd

416/15, DhargasRoad, West Tambaram, Chennai- 600045
Phone Number +91 82208 36377 Email: -info@shrientanalytical.com
www.shrientanalytical.com

TEST REPORT

Report No.	SARL/25/1375	Report Date.	19.05.2025

Customer Name & Address	Rough Stone And Gravel Quarry Of Thiru.P.Elangovan At S.F.Nos.46/1, 46/3, 46/4, 46/5, 46/6, 46/7, 46/8, 46/9, 46/11, 46/12, 47/1, 47/2, 47/4, 47/6(P), 47/7(P), 47/8, 47/9a, 47/9b(P), 47/9c(P), 47/10, 47/11a, 47/11b, 47/11c(P), 47/11d(P), 7/11e(P), 47/11f(P) Of Kalaiyarkarisalkulam Village, Aruppukottai Taluk, Virudhunagar District, Tamil Nadu State
Sample Description	AMBIENT AIR QUALITY
Sampling Procedure	IS – 5182 (Part – 14: 2000 & Part – V: Reaffirmed - 2003), CPCB Guide lines

Sample Location	A4-Pudukkanali village
Positioned height of Sampler	1.5 M above Ground Level

Customer Reference	By Mail	Sampling Duration	24 hrs
Sample Reference No	SARL/A/CHE-1375	Sample Received on	12.05.2025
Sample Collected by	LABORATORY	Test Commenced on	12.05.2025
Sample Collected on	09.05.2025	Test Completed on	19.05.2025
Temperature	36°C	Relative Humidity	30%
Sample Condition	Fit for Analysis		

S. No.	Parameters	Protocol	Unit	Results	*Limits
1	Particulate Matter less than 10micron size (PM ₁₀)	IS:5182: Part 23:2006	µg/m ³	57.1	100
2	Particulate Matter less than 2.5micron size (PM _{2.5})	IS 5182 (Part 24):2019	µg/m ³	26.7	60
3	Sulphur dioxide (SO ₂)	IS:5182: Part 02:2001	µg/m ³	5.5	80
4	Nitrogen Dioxide (NO ₂)	IS:5182: Part 06:2006	µg/m ³	8.3	80
5	Carbon monoxide (CO)	SARL/IOP/013 (Issue No:01, Issue Date – 01.03.2023)	mg/m ³	BDL (D.L – 1.1)	-

Remarks: Limits: *National Ambient air quality standards from CPCB. BDL- Below detectable limit. DL – Detectable limit

For Shrient Analytical and Research Labs Pvt. Ltd

Verified



Authorized Signatory
S. BALAMURUGAN
Asst. Technical Manager

END OF THE REPORT

Please Contact:

For any Technical Issues & Complaints: technical@shrientanalytical.com

Terms and conditions:

(1) The test items will not be retained for more than 15 days from the date of issue of test report. (2) The results relate only to the items tested (3) The test report shall not be reproduced except in full without the written approval of the laboratory (4) Any use for advertising purposes must be granted in writing. This technical report may only be quoted in full. This report is the result of a single examination of the object in question and is not generally applicable evaluation of the quality of other products in regular production. For further details, please see testing and certification regulation, chapter A-3.4. (5) The correctness of the information related to sample(s) in the Test Request Form/Customer letterhead/Email is the customer's responsibility. The laboratory reports the said information in the test report and is not liable for the same.

LAB SERVICES FOR:- Food, Water, Milk, Environment, Academic & Industrial Segment.
CIN : U74999TN2017PTC116807 / GST No : 33AAYCS7325R1ZA / PAN No: AAYCS7325R



Shrient Analytical and Research Labs Pvt. Ltd

416/15, DhargasRoad, West Tambaram, Chennai- 600045
Phone Number +91 82208 36377 Email: -info@shrientanalytical.com
www.shrientanalytical.com

TEST REPORT

Report No.	SARL/25/1376	Report Date.	19.05.2025

Customer Name & Address	Rough Stone And Gravel Quarry Of Thiru.P.Elangovan At S.F.Nos.46/1, 46/3, 46/4, 46/5, 46/6, 46/7, 46/8, 46/9, 46/11, 46/12, 47/1, 47/2, 47/4, 47/6(P), 47/7(P), 47/8, 47/9a, 47/9b(P), 47/9c(P), 47/10, 47/11a, 47/11b, 47/11c(P), 47/11d(P), 7/11e(P), 47/11f(P) Of Kalaiyarkarisalkulam Village, Aruppukottai Taluk, Virudhunagar District, Tamil Nadu State
Sample Description	AMBIENT AIR QUALITY
Sampling Procedure	IS – 5182 (Part – 14: 2000 & Part – V: Reaffirmed - 2003), CPCB Guide lines

Sample Location	A1-Project site core zone
Positioned height of Sampler	1.5 M above Ground Level

Customer Reference	By Mail	Sampling Duration	24 hrs
Sample Reference No	SARL/A/CHE-1376	Sample Received on	12.05.2025
Sample Collected by	LABORATORY	Test Commenced on	12.05.2025
Sample Collected on	10.05.2025	Test Completed on	19.05.2025
Temperature	36°C	Relative Humidity	30%
Sample Condition	Fit for Analysis		

S. No.	Parameters	Protocol	Unit	Results	*Limits
1	Particulate Matter less than 10micron size (PM ₁₀)	IS:5182: Part 23:2006	µg/m ³	57.5	100
2	Particulate Matter less than 2.5micron size (PM _{2.5})	IS 5182 (Part 24):2019	µg/m ³	26.7	60
3	Sulphur dioxide (SO ₂)	IS:5182: Part 02:2001	µg/m ³	5.4	80
4	Nitrogen Dioxide (NO ₂)	IS:5182: Part 06:2006	µg/m ³	8.6	80
5	Carbon monoxide (CO)	SARL/IOP/013 (Issue No:01, Issue Date – 01.03.2023)	mg/m ³	BDL (D.L – 1.1)	-

Remarks: Limits: *National Ambient air quality standards from CPCB. BDL- Below detectable limit. DL – Detectable limit

For Shrient Analytical and Research Labs Pvt. Ltd

Verified



Authorized Signatory
S. BALAMURUGAN
Asst. Technical Manager

END OF THE REPORT

Please Contact:

For any Technical Issues & Complaints: technical@shrientanalytical.com

Terms and conditions:

(1) The test items will not be retained for more than 15 days from the date of issue of test report. (2) The results relate only to the items tested (3) The test report shall not be reproduced except in full without the written approval of the laboratory (4) Any use for advertising purposes must be granted in writing. This technical report may only be quoted in full. This report is the result of a single examination of the object in question and is not generally applicable evaluation of the quality of other products in regular production. For further details, please see testing and certification regulation, chapter A-3.4. (5) The correctness of the information related to sample(s) in the Test Request Form/Customer letterhead/Email is the customer's responsibility. The laboratory reports the said information in the test report and is not liable for the same.

LAB SERVICES FOR:- Food, Water, Milk, Environment, Academic & Industrial Segment.
CIN : U74999TN2017PTC116807 / GST No : 33AAYCS7325R1ZA / PAN No: AAYCS7325R



Shrient Analytical and Research Labs Pvt. Ltd

416/15, DhargasRoad, West Tambaram, Chennai- 600045
Phone Number +91 82208 36377 Email: -info@shrientanalytical.com
www.shrientanalytical.com

TEST REPORT

Report No.	SARL/25/1377	Report Date.	19.05.2025

Customer Name & Address	Rough Stone And Gravel Quarry Of Thiru.P.Elangovan At S.F.Nos.46/1, 46/3, 46/4, 46/5, 46/6, 46/7, 46/8, 46/9, 46/11, 46/12, 47/1, 47/2, 47/4, 47/6(P), 47/7(P), 47/8, 47/9a, 47/9b(P), 47/9c(P), 47/10, 47/11a, 47/11b, 47/11c(P), 47/11d(P), 7/11e(P), 47/11f(P) Of Kalaiyarkarisalkulam Village, Aruppukottai Taluk, Virudhunagar District, Tamil Nadu State
Sample Description	AMBIENT AIR QUALITY
Sampling Procedure	IS – 5182 (Part – 14: 2000 & Part – V: Reaffirmed - 2003), CPCB Guide lines

Sample Location	A2-Punnamadupalayam village
Positioned height of Sampler	1.5 M above Ground Level

Customer Reference	By Mail	Sampling Duration	24 hrs
Sample Reference No	SARL/A/CHE-1377	Sample Received on	12.05.2025
Sample Collected by	LABORATORY	Test Commenced on	12.05.2025
Sample Collected on	10.05.2025	Test Completed on	19.05.2025
Temperature	35°C	Relative Humidity	30%
Sample Condition	Fit for Analysis		

S. No.	Parameters	Protocol	Unit	Results	*Limits
1	Particulate Matter less than 10micron size (PM ₁₀)	IS:5182: Part 23:2006	µg/m ³	59.4	100
2	Particulate Matter less than 2.5micron size (PM _{2.5})	IS 5182 (Part 24):2019	µg/m ³	27.9	60
3	Sulphur dioxide (SO ₂)	IS:5182: Part 02:2001	µg/m ³	6.3	80
4	Nitrogen Dioxide (NO ₂)	IS:5182: Part 06:2006	µg/m ³	9.1	80
5	Carbon monoxide (CO)	SARL/IOP/013 (Issue No:01, Issue Date – 01.03.2023)	mg/m ³	BDL (D.L – 1.1)	-

Remarks: Limits: *National Ambient air quality standards from CPCB. BDL- Below detectable limit. DL –Detectable limit

For Shrient Analytical and Research Labs Pvt. Ltd

Verified



END OF THE REPORT

Authorized Signatory
S. BALAMURUGAN
Asst. Technical Manager

Please Contact:

For any Technical Issues&Complaints: technical@shrientanalytical.com

Terms and conditions:

(1) The test items will not be retained for more than 15 days from the date of issue of test report. (2) The results relate only to the items tested (3) The test report shall not be reproduced except in full without the written approval of the laboratory (4) Any use for advertising purposes must be granted in writing. This technical report may only be quoted in full. This report is the result of a single examination of the object in question and is not generally applicable evaluation of the quality of other products in regular production. For further details, please see testing and certification regulation, chapter A-3.4. (5) The correctness of the information related to sample(s) in the Test Request Form/Customer letterhead/Email is the customer's responsibility. The laboratory reports the said information in the test report and is not liable for the same.

LAB SERVICES FOR:- Food, Water, Milk, Environment, Academic & Industrial Segment.

CIN : U74999TN2017PTC116807 / GST No : 33AAYCS7325R1ZA / PAN No: AAYCS7325R

Page 10 of 12



Shrient Analytical and Research Labs Pvt. Ltd

416/15, DhargasRoad, West Tambaram, Chennai- 600045
Phone Number +91 82208 36377 Email: -info@shrientanalytical.com
www.shrientanalytical.com

TEST REPORT

Report No.	SARL/25/1378	Report Date.	19.05.2025

Customer Name & Address	Rough Stone And Gravel Quarry Of Thiru.P.Elangovan At S.F.Nos.46/1, 46/3, 46/4, 46/5, 46/6, 46/7, 46/8, 46/9, 46/11, 46/12, 47/1, 47/2, 47/4, 47/6(P), 47/7(P), 47/8, 47/9a, 47/9b(P), 47/9c(P), 47/10, 47/11a, 47/11b, 47/11c(P), 47/11d(P), 7/11e(P), 47/11f(P) Of Kalaiyarkarisalkulam Village, Aruppukottai Taluk, Virudhunagar District, Tamil Nadu State
Sample Description	AMBIENT AIR QUALITY
Sampling Procedure	IS – 5182 (Part – 14: 2000 & Part – V: Reaffirmed - 2003), CPCB Guide lines

Sample Location	A1-Project site core zone
Positioned height of Sampler	1.5 M above Ground Level

Customer Reference	By Mail	Sampling Duration	24 hrs
Sample Reference No	SARL/A/CHE-1378	Sample Received on	12.05.2025
Sample Collected by	LABORATORY	Test Commenced on	12.05.2025
Sample Collected on	11.05.2025	Test Completed on	19.05.2025
Temperature	35°C	Relative Humidity	30%
Sample Condition	Fit for Analysis		

S. No.	Parameters	Protocol	Unit	Results	*Limits
1	Particulate Matter less than 10micron size (PM ₁₀)	IS:5182: Part 23:2006	µg/m ³	60.6	100
2	Particulate Matter less than 2.5micron size (PM _{2.5})	IS 5182 (Part 24):2019	µg/m ³	28.2	60
3	Sulphur dioxide (SO ₂)	IS:5182: Part 02:2001	µg/m ³	5.8	80
4	Nitrogen Dioxide (NO ₂)	IS:5182: Part 06:2006	µg/m ³	9.1	80
5	Carbon monoxide (CO)	SARL/IOP/013 (Issue No:01, Issue Date – 01.03.2023)	mg/m ³	BDL (D.L – 1.1)	-

Remarks: Limits: *National Ambient air quality standards from CPCB. BDL- Below detectable limit. DL –Detectable limit

For Shrient Analytical and Research Labs Pvt. Ltd

Verified



END OF THE REPORT

Authorized Signatory
S. BALAMURUGAN
Asst. Technical Manager

Please Contact:

For any Technical Issues&Complaints: technical@shrientanalytical.com

Terms and conditions:

(1) The test items will not be retained for more than 15 days from the date of issue of test report. (2) The results relate only to the items tested (3) The test report shall not be reproduced except in full without the written approval of the laboratory (4) Any use for advertising purposes must be granted in writing. This technical report may only be quoted in full. This report is the result of a single examination of the object in question and is not generally applicable evaluation of the quality of other products in regular production. For further details, please see testing and certification regulation, chapter A-3.4. (5) The correctness of the information related to sample(s) in the Test Request Form/Customer letterhead/Email is the customer's responsibility. The laboratory reports the said information in the test report and is not liable for the same.



Shrient Analytical and Research Labs Pvt. Ltd

416/15, DhargasRoad, West Tambaram, Chennai- 600045
Phone Number +91 82208 36377 Email: -info@shrientanalytical.com
www.shrientanalytical.com

TEST REPORT

Report No.	SARL/25/1379	Report Date.	19.05.2025

Customer Name & Address	Rough Stone And Gravel Quarry Of Thiru.P.Elangovan At S.F.Nos.46/1, 46/3, 46/4, 46/5, 46/6, 46/7, 46/8, 46/9, 46/11, 46/12, 47/1, 47/2, 47/4, 47/6(P), 47/7(P), 47/8, 47/9a, 47/9b(P), 47/9c(P), 47/10, 47/11a, 47/11b, 47/11c(P), 47/11d(P), 7/11e(P), 47/11f(P) Of Kalaiyarkarisalkulam Village, Aruppukottai Taluk, Virudhunagar District, Tamil Nadu State
Sample Description	AMBIENT AIR QUALITY
Sampling Procedure	IS – 5182 (Part – 14: 2000 & Part – V: Reaffirmed - 2003), CPCB Guide lines

Sample Location	A2-Punnamadupalayam village
Positioned height of Sampler	1.5 M above Ground Level

Customer Reference	By Mail	Sampling Duration	24 hrs
Sample Reference No	SARL/A/CHE-1379	Sample Received on	12.05.2025
Sample Collected by	LABORATORY	Test Commenced on	12.05.2025
Sample Collected on	11.05.2025	Test Completed on	19.05.2025
Temperature	35°C	Relative Humidity	30%
Sample Condition	Fit for Analysis		

S. No.	Parameters	Protocol	Unit	Results	*Limits
1	Particulate Matter less than 10micron size (PM ₁₀)	IS:5182: Part 23:2006	µg/m ³	54.6	100
2	Particulate Matter less than 2.5micron size (PM _{2.5})	IS 5182 (Part 24):2019	µg/m ³	25.4	60
3	Sulphur dioxide (SO ₂)	IS:5182: Part 02:2001	µg/m ³	5.5	80
4	Nitrogen Dioxide (NO ₂)	IS:5182: Part 06:2006	µg/m ³	8.1	80
5	Carbon monoxide (CO)	SARL/IOP/013 (Issue No:01, Issue Date – 01.03.2023)	mg/m ³	BDL (D.L – 1.1)	-

Remarks: Limits: *National Ambient air quality standards from CPCB. BDL- Below detectable limit. DL – Detectable limit

For Shrient Analytical and Research Labs Pvt. Ltd

Verified



Authorized Signatory
S. BALAMURUGAN
Asst. Technical Manager

END OF THE REPORT

Please Contact:

For any Technical Issues & Complaints: technical@shrientanalytical.com

Terms and conditions:

(1) The test items will not be retained for more than 15 days from the date of issue of test report. (2) The results relate only to the items tested (3) The test report shall not be reproduced except in full without the written approval of the laboratory (4) Any use for advertising purposes must be granted in writing. This technical report may only be quoted in full. This report is the result of a single examination of the object in question and is not generally applicable evaluation of the quality of other products in regular production. For further details, please see testing and certification regulation, chapter A-3.4. (5) The correctness of the information related to sample(s) in the Test Request Form/Customer letterhead/Email is the customer's responsibility. The laboratory reports the said information in the test report and is not liable for the same.

LAB SERVICES FOR:- Food, Water, Milk, Environment, Academic & Industrial Segment.

CIN : U74999TN2017PTC116807 / GST No : 33AAYCS7325R1ZA / PAN No: AAYCS7325R

Page 12 of 12



Shrient Analytical and Research Labs Pvt. Ltd

416/15, DhargasRoad, West Tambaram, Chennai- 600045
Phone Number +91 82208 36377 Email: -info@shrientanalytical.com
www.shrientanalytical.com

TEST REPORT

Report No.	SARL/25/1416	Report Date.	26.05.2025

Customer Name & Address	Rough Stone And Gravel Quarry Of Thiru.P.Elangovan At S.F.Nos.46/1, 46/3, 46/4, 46/5, 46/6, 46/7, 46/8, 46/9, 46/11, 46/12, 47/1, 47/2, 47/4, 47/6(P), 47/7(P), 47/8, 47/9a, 47/9b(P), 47/9c(P), 47/10, 47/11a, 47/11b, 47/11c(P), 47/11d(P), 7/11c(P), 47/11f(P) Of Kalaiyarkarisalkulam Village, Aruppukottai Taluk, Virudhunagar District, Tamil Nadu State
Sample Description	AMBIENT AIR QUALITY
Sampling Procedure	IS – 5182 (Part – 14: 2000 & Part – V: Reaffirmed - 2003), CPCB Guide lines

Sample Location	A1-Project site core zone
Positioned height of Sampler	1.5 M above Ground Level

Customer Reference	By Mail	Sampling Duration	24 hrs
Sample Reference No	SARL/A/CHE-1416	Sample Received on	19.05.2025
Sample Collected by	LABORATORY	Test Commenced on	19.05.2025
Sample Collected on	13.05.2025	Test Completed on	26.05.2025
Temperature	36°C	Relative Humidity	25%
Sample Condition	Fit for Analysis		

S. No.	Parameters	Protocol	Unit	Results	*Limits
1	Particulate Matter less than 10micron size (PM ₁₀)	IS:5182: Part 23:2006	µg/m ³	70.3	100
2	Particulate Matter less than 2.5micron size (PM _{2.5})	IS 5182 (Part 24):2019	µg/m ³	32.7	60
3	Sulphur dioxide (SO ₂)	IS:5182: Part 02:2001	µg/m ³	7.1	80
4	Nitrogen Dioxide (NO ₂)	IS:5182: Part 06:2006	µg/m ³	10.4	80
5	Carbon monoxide (CO)	SARL/IOP/013 (Issue No:01, Issue Date – 01.03.2023)	mg/m ³	BDL(D.L – 1.1)	-

Remarks: Limits: *National Ambient air quality standards from CPCB. BDL- Below detectable limit. DL –Detectable limit

For Shrient Analytical and Research Labs Pvt. Ltd

Verified



END OF THE REPORT

Authorized Signatory
S. BALAMURUGAN
Asst. Technical Manager

Please Contact:

For any Technical Issues&Complaints: technical@shrientanalytical.com

Terms and conditions:

(1) The test items will not be retained for more than 15 days from the date of issue of test report. (2) The results relate only to the items tested (3) The test report shall not be reproduced except in full without the written approval of the laboratory (4) Any use for advertising purposes must be granted in writing. This technical report may only be quoted in full. This report is the result of a single examination of the object in question and is not generally applicable evaluation of the quality of other products in regular production. For further details, please see testing and certification regulation, chapter A-3.4. (5) The correctness of the information related to sample(s) in the Test Request Form/Customer letterhead/Email is the customer's responsibility. The laboratory reports the said information in the test report and is not liable for the same.

LAB SERVICES FOR:- Food, Water, Milk, Environment, Academic & Industrial Segment.

CIN : U74999TN2017PTC116807 / GST No : 33AAYCS7325R1ZA / PAN No: AAYCS7325R



Shrient Analytical and Research Labs Pvt. Ltd

416/15, DhargasRoad, West Tambaram, Chennai- 600045
Phone Number +91 82208 36377 Email: -info@shrientanalytical.com
www.shrientanalytical.com

TEST REPORT

Report No.	SARL/25/1417	Report Date.	26.05.2025

Customer Name & Address	Rough Stone And Gravel Quarry Of Thiru.P.Elangovan At S.F.Nos.46/1, 46/3, 46/4, 46/5, 46/6, 46/7, 46/8, 46/9, 46/11, 46/12, 47/1, 47/2, 47/4, 47/6(P), 47/7(P), 47/8, 47/9a, 47/9b(P), 47/9c(P), 47/10, 47/11a, 47/11b, 47/11c(P), 47/11d(P), 7/11e(P), 47/11f(P) Of Kalaiyarkarisalkulam Village, Aruppukottai Taluk, Virudhunagar District, Tamil Nadu State
Sample Description	AMBIENT AIR QUALITY
Sampling Procedure	IS – 5182 (Part – 14: 2000 & Part – V: Reaffirmed - 2003), CPCB Guide lines

Sample Location	A2-Punnamadupalayam village
Positioned height of Sampler	1.5 M above Ground Level

Customer Reference	By Mail	Sampling Duration	24 hrs
Sample Reference No	SARL/A/CHE-1417	Sample Received on	19.05.2025
Sample Collected by	LABORATORY	Test Commenced on	19.05.2025
Sample Collected on	13.05.2025	Test Completed on	26.05.2025
Temperature	36°C	Relative Humidity	25%
Sample Condition	Fit for Analysis		

S. No.	Parameters	Protocol	Unit	Results	*Limits
1	Particulate Matter less than 10micron size (PM ₁₀)	IS:5182: Part 23:2006	µg/m ³	49.2	100
2	Particulate Matter less than 2.5micron size (PM _{2.5})	IS 5182 (Part 24):2019	µg/m ³	22.9	60
3	Sulphur dioxide (SO ₂)	IS:5182: Part 02:2001	µg/m ³	4.6	80
4	Nitrogen Dioxide (NO ₂)	IS:5182: Part 06:2006	µg/m ³	7.1	80
5	Carbon monoxide (CO)	SARL/IOP/013 (Issue No:01, Issue Date – 01.03.2023)	mg/m ³	BDL (D.L – 1.1)	-

Remarks: Limits: *National Ambient air quality standards from CPCB. BDL- Below detectable limit. DL – Detectable limit

For Shrient Analytical and Research Labs Pvt. Ltd

Verified



Authorized Signatory
S. BALAMURUGAN
Asst. Technical Manager

END OF THE REPORT

Please Contact:

For any Technical Issues & Complaints: technical@shrientanalytical.com

Terms and conditions:

(1) The test items will not be retained for more than 15 days from the date of issue of test report. (2) The results relate only to the items tested (3) The test report shall not be reproduced except in full without the written approval of the laboratory (4) Any use for advertising purposes must be granted in writing. This technical report may only be quoted in full. This report is the result of a single examination of the object in question and is not generally applicable evaluation of the quality of other products in regular production. For further details, please see testing and certification regulation, chapter A-3.4. (5) The correctness of the information related to sample(s) in the Test Request Form/Customer letterhead/Email is the customer's responsibility. The laboratory reports the said information in the test report and is not liable for the same.

LAB SERVICES FOR:- Food, Water, Milk, Environment, Academic & Industrial Segment.
CIN : U74999TN2017PTC116807 / GST No : 33AAYCS7325R1ZA / PAN No: AAYCS7325R



Shrient Analytical and Research Labs Pvt. Ltd

416/15, DhargasRoad, West Tambaram, Chennai- 600045
Phone Number +91 82208 36377 Email: -info@shrientanalytical.com
www.shrientanalytical.com

TEST REPORT

Report No.	SARL/25/1418	Report Date.	26.05.2025

Customer Name & Address	Rough Stone And Gravel Quarry Of Thiru.P.Elangovan At S.F.Nos.46/1, 46/3, 46/4, 46/5, 46/6, 46/7, 46/8, 46/9, 46/11, 46/12, 47/1, 47/2, 47/4, 47/6(P), 47/7(P), 47/8, 47/9a, 47/9b(P), 47/9c(P), 47/10, 47/11a, 47/11b, 47/11c(P), 47/11d(P), 7/11e(P), 47/11f(P) Of Kalaiyarkarisalkulam Village, Aruppukottai Taluk, Virudhunagar District, Tamil Nadu State
Sample Description	AMBIENT AIR QUALITY
Sampling Procedure	IS – 5182 (Part – 14: 2000 & Part – V: Reaffirmed - 2003), CPCB Guide lines


Sample Location	A1-Project site core zone
Positioned height of Sampler	1.5 M above Ground Level

Customer Reference	By Mail	Sampling Duration	24 hrs
Sample Reference No	SARL/A/CHE-148	Sample Received on	19.05.2025
Sample Collected by	LABORATORY	Test Commenced on	19.05.2025
Sample Collected on	14.05.2025	Test Completed on	26.05.2025
Temperature	36°C	Relative Humidity	27%
Sample Condition	Fit for Analysis		

S. No.	Parameters	Protocol	Unit	Results	*Limits
1	Particulate Matter less than 10micron size (PM ₁₀)	IS:5182: Part 23:2006	µg/m ³	64.6	100
2	Particulate Matter less than 2.5micron size (PM _{2.5})	IS 5182 (Part 24):2019	µg/m ³	30.1	60
3	Sulphur dioxide (SO ₂)	IS:5182: Part 02:2001	µg/m ³	6.3	80
4	Nitrogen Dioxide (NO ₂)	IS:5182: Part 06:2006	µg/m ³	9.6	80
5	Carbon monoxide (CO)	SARL/IOP/013 (Issue No:01, Issue Date – 01.03.2023)	mg/m ³	BDL (D.L – 1.1)	-

Remarks: Limits: *National Ambient air quality standards from CPCB. BDL- Below detectable limit. DL –Detectable limit

For Shrient Analytical and Research Labs Pvt. Ltd

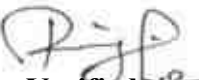
Verified



END OF THE REPORT


Authorized Signatory
S. BALAMURUGAN
Asst. Technical Manager

Please Contact:

For any Technical Issues&Complaints: technical@shrientanalytical.com

Terms and conditions:

(1) The test items will not be retained for more than 15 days from the date of issue of test report. (2) The results relate only to the items tested (3) The test report shall not be reproduced except in full without the written approval of the laboratory (4) Any use for advertising purposes must be granted in writing. This technical report may only be quoted in full. This report is the result of a single examination of the object in question and is not generally applicable evaluation of the quality of other products in regular production. For further details, please see testing and certification regulation, chapter A-3.4. (5) The correctness of the information related to sample(s) in the Test Request Form/Customer letterhead/Email is the customer's responsibility. The laboratory reports the said information in the test report and is not liable for the same.



Shrient Analytical and Research Labs Pvt. Ltd

416/15, DhargasRoad, West Tambaram, Chennai- 600045
Phone Number +91 82208 36377 Email: -info@shrientanalytical.com
www.shrientanalytical.com

TEST REPORT

Report No.	SARL/25/1419	Report Date.	26.05.2025

Customer Name & Address	Rough Stone And Gravel Quarry Of Thiru.P.Elangovan At S.F.Nos.46/1, 46/3, 46/4, 46/5, 46/6, 46/7, 46/8, 46/9, 46/11, 46/12, 47/1, 47/2, 47/4, 47/6(P), 47/7(P), 47/8, 47/9a, 47/9b(P), 47/9c(P), 47/10, 47/11a, 47/11b, 47/11c(P), 47/11d(P), 7/11e(P), 47/11f(P) Of Kalaiyarkarisalkulam Village, Aruppukottai Taluk, Virudhunagar District, Tamil Nadu State
Sample Description	AMBIENT AIR QUALITY
Sampling Procedure	IS – 5182 (Part – 14: 2000 & Part – V: Reaffirmed - 2003), CPCB Guide lines

Sample Location	A2-Punnamadupalayam village
Positioned height of Sampler	1.5 M above Ground Level

Customer Reference	By Mail	Sampling Duration	24 hrs
Sample Reference No	SARL/A/CHE-1419	Sample Received on	19.05.2025
Sample Collected by	LABORATORY	Test Commenced on	19.05.2025
Sample Collected on	14.05.2025	Test Completed on	26.05.2025
Temperature	34°C	Relative Humidity	28%
Sample Condition	Fit for Analysis		

S. No.	Parameters	Protocol	Unit	Results	*Limits
1	Particulate Matter less than 10micron size (PM ₁₀)	IS:5182: Part 23:2006	µg/m ³	52.9	100
2	Particulate Matter less than 2.5micron size (PM _{2.5})	IS 5182 (Part 24):2019	µg/m ³	24.6	60
3	Sulphur dioxide (SO ₂)	IS:5182: Part 02:2001	µg/m ³	5.2	80
4	Nitrogen Dioxide (NO ₂)	IS:5182: Part 06:2006	µg/m ³	7.8	80
5	Carbon monoxide (CO)	SARL/IOP/013 (Issue No:01, Issue Date – 01.03.2023)	mg/m ³	BDL (D.L – 1.1)	-

Remarks: Limits: *National Ambient air quality standards from CPCB. BDL- Below detectable limit. DL –Detectable limit

For Shrient Analytical and Research Labs Pvt. Ltd

Verified



Authorized Signatory
S. BALAMURUGAN
Asst. Technical Manager

END OF THE REPORT

Please Contact:

For any Technical Issues & Complaints: technical@shrientanalytical.com

Terms and conditions:

(1) The test items will not be retained for more than 15 days from the date of issue of test report. (2) The results relate only to the items tested (3) The test report shall not be reproduced except in full without the written approval of the laboratory (4) Any use for advertising purposes must be granted in writing. This technical report may only be quoted in full. This report is the result of a single examination of the object in question and is not generally applicable evaluation of the quality of other products in regular production. For further details, please see testing and certification regulation, chapter A-3.4. (5) The correctness of the information related to sample(s) in the Test Request Form/Customer letterhead/Email is the customer's responsibility. The laboratory reports the said information in the test report and is not liable for the same.

LAB SERVICES FOR:- Food, Water, Milk, Environment, Academic & Industrial Segment.

CIN : U74999TN2017PTC116807 / GST No : 33AAYCS7325R1ZA / PAN No: AAYCS7325R



Shrient Analytical and Research Labs Pvt. Ltd

416/15, DhargasRoad, West Tambaram, Chennai- 600045
Phone Number +91 82208 36377 Email: -info@shrientanalytical.com
www.shrientanalytical.com

TEST REPORT

Report No.	SARL/25/1420	Report Date.	26.05.2025

Customer Name & Address	Rough Stone And Gravel Quarry Of Thiru.P.Elangovan At S.F.Nos.46/1, 46/3, 46/4, 46/5, 46/6, 46/7, 46/8, 46/9, 46/11, 46/12, 47/1, 47/2, 47/4, 47/6(P), 47/7(P), 47/8, 47/9a, 47/9b(P), 47/9c(P), 47/10, 47/11a, 47/11b, 47/11c(P), 47/11d(P), 7/11e(P), 47/11f(P) Of Kalaiyarkarisalkulam Village, Aruppukottai Taluk, Virudhunagar District, Tamil Nadu State
Sample Description	AMBIENT AIR QUALITY
Sampling Procedure	IS – 5182 (Part – 14: 2000 & Part – V: Reaffirmed - 2003), CPCB Guide lines

Sample Location	A3-Near Govt school, Kurumpapatti
Positioned height of Sampler	1.5 M above Ground Level

Customer Reference	By Mail	Sampling Duration	24 hrs
Sample Reference No	SARL/A/CHE-1420	Sample Received on	19.05.2025
Sample Collected by	LABORATORY	Test Commenced on	19.05.2025
Sample Collected on	15.05.2025	Test Completed on	26.05.2025
Temperature	34°C	Relative Humidity	28%
Sample Condition	Fit for Analysis		

S. No.	Parameters	Protocol	Unit	Results	*Limits
1	Particulate Matter less than 10micron size (PM ₁₀)	IS:5182: Part 23:2006	µg/m ³	51.3	100
2	Particulate Matter less than 2.5micron size (PM _{2.5})	IS 5182 (Part 24):2019	µg/m ³	24.3	60
3	Sulphur dioxide (SO ₂)	IS:5182: Part 02:2001	µg/m ³	4.8	80
4	Nitrogen Dioxide (NO ₂)	IS:5182: Part 06:2006	µg/m ³	7.4	80
5	Carbon monoxide (CO)	SARL/IOP/013 (Issue No:01, Issue Date – 01.03.2023)	mg/m ³	BDL (D.L – 1.1)	-

Remarks: Limits: *National Ambient air quality standards from CPCB. BDL- Below detectable limit. DL – Detectable limit

For Shrient Analytical and Research Labs Pvt. Ltd


Verified



END OF THE REPORT


Authorized Signatory
S. BALAMURUGAN
Asst. Technical Manager

Please Contact:

For any Technical Issues & Complaints: technical@shrientanalytical.com

Terms and conditions:

(1) The test items will not be retained for more than 15 days from the date of issue of test report. (2) The results relate only to the items tested (3) The test report shall not be reproduced except in full without the written approval of the laboratory (4) Any use for advertising purposes must be granted in writing. This technical report may only be quoted in full. This report is the result of a single examination of the object in question and is not generally applicable evaluation of the quality of other products in regular production. For further details, please see testing and certification regulation, chapter A-3.4. (5) The correctness of the information related to sample(s) in the Test Request Form/Customer letterhead/Email is the customer's responsibility. The laboratory reports the said information in the test report and is not liable for the same.

LAB SERVICES FOR:- Food, Water, Milk, Environment, Academic & Industrial Segment.
CIN : U74999TN2017PTC116807 / GST No : 33AAYCS7325R1ZA / PAN No: AAYCS7325R



Shrient Analytical and Research Labs Pvt. Ltd

416/15, DhargasRoad, West Tambaram, Chennai- 600045
Phone Number +91 82208 36377 Email: -info@shrientanalytical.com
www.shrientanalytical.com

TEST REPORT

Report No.	SARL/25/1397	Report Date.	26.05.2025

Customer Name & Address	Rough Stone And Gravel Quarry Of Thiru.P.Elangovan At S.F.Nos.46/1, 46/3, 46/4, 46/5, 46/6, 46/7, 46/8, 46/9, 46/11, 46/12, 47/1, 47/2, 47/4, 47/6(P), 47/7(P), 47/8, 47/9a, 47/9b(P), 47/9c(P), 47/10, 47/11a, 47/11b, 47/11c(P), 47/11d(P), 7/11e(P), 47/11f(P) Of Kalaiyarkarisalkulam Village, Aruppukottai Taluk, Virudhunagar District, Tamil Nadu State
Sample Description	AMBIENT AIR QUALITY
Sampling Procedure	IS – 5182 (Part – 14: 2000 & Part – V: Reaffirmed - 2003), CPCB Guide lines

Sample Location	A4-Pudukkanali village
Positioned height of Sampler	1.5 M above Ground Level

Customer Reference	By Mail	Sampling Duration	24 hrs
Sample Reference No	SARL/A/CHE-1397	Sample Received on	19.05.2025
Sample Collected by	LABORATORY	Test Commenced on	19.05.2025
Sample Collected on	15.05.2025	Test Completed on	26.05.2025
Temperature	36°C	Relative Humidity	27%
Sample Condition	Fit for Analysis		

S. No.	Parameters	Protocol	Unit	Results	*Limits
1	Particulate Matter less than 10micron size (PM ₁₀)	IS:5182: Part 23:2006	µg/m ³	68.0	100
2	Particulate Matter less than 2.5micron size (PM _{2.5})	IS 5182 (Part 24):2019	µg/m ³	31.8	60
3	Sulphur dioxide (SO ₂)	IS:5182: Part 02:2001	µg/m ³	7.1	80
4	Nitrogen Dioxide (NO ₂)	IS:5182: Part 06:2006	µg/m ³	11.1	80
5	Carbon monoxide (CO)	SARL/IOP/013 (Issue No:01, Issue Date – 01.03.2023)	mg/m ³	BDL (D.L – 1.1)	-

Remarks: Limits: *National Ambient air quality standards from CPCB. BDL- Below detectable limit. DL –Detectable limit

For Shrient Analytical and Research Labs Pvt. Ltd

Verified



END OF THE REPORT

Authorized Signatory
S. BALAMURUGAN
Asst. Technical Manager

Please Contact:

For any Technical Issues&Complaints: technical@shrientanalytical.com

Terms and conditions:

(1) The test items will not be retained for more than 15 days from the date of issue of test report. (2) The results relate only to the items tested (3) The test report shall not be reproduced except in full without the written approval of the laboratory (4) Any use for advertising purposes must be granted in writing. This technical report may only be quoted in full. This report is the result of a single examination of the object in question and is not generally applicable evaluation of the quality of other products in regular production. For further details, please see testing and certification regulation, chapter A-3.4. (5) The correctness of the information related to sample(s) in the Test Request Form/Customer letterhead/Email is the customer's responsibility. The laboratory reports the said information in the test report and is not liable for the same.

LAB SERVICES FOR:- Food, Water, Milk, Environment, Academic & Industrial Segment.
CIN : U74999TN2017PTC116807 / GST No : 33AAYCS7325R1ZA / PAN No: AAYCS7325R



Shrient Analytical and Research Labs Pvt. Ltd

416/15, DhargasRoad, West Tambaram, Chennai- 600045
Phone Number +91 82208 36377 Email: -info@shrientanalytical.com
www.shrientanalytical.com

TEST REPORT

Report No.	SARL/25/1398	Report Date.	26.05.2025

Customer Name & Address	Rough Stone And Gravel Quarry Of Thiru.P.Elangovan At S.F.Nos.46/1, 46/3, 46/4, 46/5, 46/6, 46/7, 46/8, 46/9, 46/11, 46/12, 47/1, 47/2, 47/4, 47/6(P), 47/7(P), 47/8, 47/9a, 47/9b(P), 47/9c(P), 47/10, 47/11a, 47/11b, 47/11c(P), 47/11d(P), 7/11e(P), 47/11f(P) Of Kalaiyarkarisalkulam Village, Aruppukottai Taluk, Virudhunagar District, Tamil Nadu State
Sample Description	AMBIENT AIR QUALITY
Sampling Procedure	IS – 5182 (Part – 14: 2000 & Part – V: Reaffirmed - 2003), CPCB Guide lines

Sample Location	A3-Near Govt school, Kurumpapatti
Positioned height of Sampler	1.5 M above Ground Level

Customer Reference	By Mail	Sampling Duration	24 hrs
Sample Reference No	SARL/A/CHE-1398	Sample Received on	19.05.2025
Sample Collected by	02.05.2025	Test Commenced on	19.05.2025
Sample Collected on	16.05.2025	Test Completed on	26.05.2025
Temperature	36°C	Relative Humidity	27%
Sample Condition	Fit for Analysis		

S. No.	Parameters	Protocol	Unit	Results	*Limits
1	Particulate Matter less than 10micron size (PM ₁₀)	IS:5182: Part 23:2006	µg/m ³	55.5	100
2	Particulate Matter less than 2.5micron size (PM _{2.5})	IS 5182 (Part 24):2019	µg/m ³	26.5	60
3	Sulphur dioxide (SO ₂)	IS:5182: Part 02:2001	µg/m ³	5.4	80
4	Nitrogen Dioxide (NO ₂)	IS:5182: Part 06:2006	µg/m ³	8.6	80
5	Carbon monoxide (CO)	SARL/IOP/013 (Issue No:01, Issue Date – 01.03.2023)	mg/m ³	BDL (D.L – 1.1)	-

Remarks: Limits: *National Ambient air quality standards from CPCB. BDL- Below detectable limit. DL –Detectable limit

For Shrient Analytical and Research Labs Pvt. Ltd

Verified



END OF THE REPORT

Authorized Signatory
S. BALAMURUGAN
Asst. Technical Manager

Please Contact:

For any Technical Issues&Complaints: technical@shrientanalytical.com

Terms and conditions:

(1) The test items will not be retained for more than 15 days from the date of issue of test report. (2) The results relate only to the items tested (3) The test report shall not be reproduced except in full without the written approval of the laboratory (4) Any use for advertising purposes must be granted in writing. This technical report may only be quoted in full. This report is the result of a single examination of the object in question and is not generally applicable evaluation of the quality of other products in regular production. For further details, please see testing and certification regulation, chapter A-3.4. (5) The correctness of the information related to sample(s) in the Test Request Form/Customer letterhead/Email is the customer's responsibility. The laboratory reports the said information in the test report and is not liable for the same.



Shrient Analytical and Research Labs Pvt. Ltd

416/15, DhargasRoad, West Tambaram, Chennai- 600045
Phone Number +91 82208 36377 Email: -info@shrientanalytical.com
www.shrientanalytical.com

TEST REPORT

Report No.	SARL/25/1399	Report Date.	26.05.2025

Customer Name & Address	Rough Stone And Gravel Quarry Of Thiru.P.Elangovan At S.F.Nos.46/1, 46/3, 46/4, 46/5, 46/6, 46/7, 46/8, 46/9, 46/11, 46/12, 47/1, 47/2, 47/4, 47/6(P), 47/7(P), 47/8, 47/9a, 47/9b(P), 47/9c(P), 47/10, 47/11a, 47/11b, 47/11c(P), 47/11d(P), 7/11e(P), 47/11f(P) Of Kalaiyarkarisalkulam Village, Aruppukottai Taluk, Virudhunagar District, Tamil Nadu State
Sample Description	AMBIENT AIR QUALITY
Sampling Procedure	IS – 5182 (Part – 14: 2000 & Part – V: Reaffirmed - 2003), CPCB Guide lines

Sample Location	A4-Pudukkanali village
Positioned height of Sampler	1.5 M above Ground Level

Customer Reference	By Mail	Sampling Duration	24 hrs
Sample Reference No	SARL/A/CHE-1399	Sample Received on	19.05.2025
Sample Collected by	LABORATORY	Test Commenced on	19.05.2025
Sample Collected on	16.05.2025	Test Completed on	26.05.2025
Temperature	36°C	Relative Humidity	28%
Sample Condition	Fit for Analysis		

S. No.	Parameters	Protocol	Unit	Results	*Limits
1	Particulate Matter less than 10micron size (PM ₁₀)	IS:5182: Part 23:2006	µg/m ³	64.3	100
2	Particulate Matter less than 2.5micron size (PM _{2.5})	IS 5182 (Part 24):2019	µg/m ³	30.0	60
3	Sulphur dioxide (SO ₂)	IS:5182: Part 02:2001	µg/m ³	6.4	80
4	Nitrogen Dioxide (NO ₂)	IS:5182: Part 06:2006	µg/m ³	9.5	80
5	Carbon monoxide (CO)	SARL/IOP/013 (Issue No:01, Issue Date – 01.03.2023)	mg/m ³	BDL (D.L – 1.1)	-

Remarks: Limits: *National Ambient air quality standards from CPCB. BDL- Below detectable limit. DL –Detectable limit

For Shrient Analytical and Research Labs Pvt. Ltd


Verified



END OF THE REPORT


Authorized Signatory
S. BALAMURUGAN
Asst. Technical Manager

Please Contact:

For any Technical Issues&Complaints: technical@shrientanalytical.com

Terms and conditions:

(1) The test items will not be retained for more than 15 days from the date of issue of test report. (2) The results relate only to the items tested (3) The test report shall not be reproduced except in full without the written approval of the laboratory (4) Any use for advertising purposes must be granted in writing. This technical report may only be quoted in full. This report is the result of a single examination of the object in question and is not generally applicable evaluation of the quality of other products in regular production. For further details, please see testing and certification regulation, chapter A-3.4. (5) The correctness of the information related to sample(s) in the Test Request Form/Customer letterhead/Email is the customer's responsibility. The laboratory reports the said information in the test report and is not liable for the same.



Shrient Analytical and Research Labs Pvt. Ltd

416/15, DhargasRoad, West Tambaram, Chennai- 600045
Phone Number +91 82208 36377 Email: -info@shrientanalytical.com
www.shrientanalytical.com

TEST REPORT

Report No.	SARL/25/1400	Report Date.	26.05.2025

Customer Name & Address	Rough Stone And Gravel Quarry Of Thiru.P.Elangovan At S.F.Nos.46/1, 46/3, 46/4, 46/5, 46/6, 46/7, 46/8, 46/9, 46/11, 46/12, 47/1, 47/2, 47/4, 47/6(P), 47/7(P), 47/8, 47/9a, 47/9b(P), 47/9c(P), 47/10, 47/11a, 47/11b, 47/11c(P), 47/11d(P), 7/11e(P), 47/11f(P) Of Kalaiyarkarisalkulam Village, Aruppukottai Taluk, Virudhunagar District, Tamil Nadu State
Sample Description	AMBIENT AIR QUALITY
Sampling Procedure	IS – 5182 (Part – 14: 2000 & Part – V: Reaffirmed - 2003), CPCB Guide lines

Sample Location	A5-Pullaiyampalayam village
Positioned height of Sampler	1.5 M above Ground Level

Customer Reference	By Mail	Sampling Duration	24 hrs
Sample Reference No	SARL/A/CHE-1400	Sample Received on	19.05.2025
Sample Collected by	LABORATORY	Test Commenced on	19.05.2025
Sample Collected on	17.05.2025	Test Completed on	26.05.2025
Temperature	36°C	Relative Humidity	26%
Sample Condition	Fit for Analysis		

S. No.	Parameters	Protocol	Unit	Results	*Limits
1	Particulate Matter less than 10micron size (PM ₁₀)	IS:5182: Part 23:2006	µg/m ³	42.0	100
2	Particulate Matter less than 2.5micron size (PM _{2.5})	IS 5182 (Part 24):2019	µg/m ³	19.2	60
3	Sulphur dioxide (SO ₂)	IS:5182: Part 02:2001	µg/m ³	4.3	80
4	Nitrogen Dioxide (NO ₂)	IS:5182: Part 06:2006	µg/m ³	6.3	80
5	Carbon monoxide (CO)	SARL/IOP/013 (Issue No:01, Issue Date – 01.03.2023)	mg/m ³	BDL (D.L – 1.1)	-

Remarks: Limits: *National Ambient air quality standards from CPCB. BDL- Below detectable limit. DL –Detectable limit

For Shrient Analytical and Research Labs Pvt. Ltd

Verified



END OF THE REPORT

Authorized Signatory
S. BALAMURUGAN
Asst. Technical Manager

Please Contact:

For any Technical Issues&Complaints: technical@shrientanalytical.com

Terms and conditions:

(1) The test items will not be retained for more than 15 days from the date of issue of test report. (2) The results relate only to the items tested (3) The test report shall not be reproduced except in full without the written approval of the laboratory (4) Any use for advertising purposes must be granted in writing. This technical report may only be quoted in full. This report is the result of a single examination of the object in question and is not generally applicable evaluation of the quality of other products in regular production. For further details, please see testing and certification regulation, chapter A-3.4. (5) The correctness of the information related to sample(s) in the Test Request Form/Customer letterhead/Email is the customer's responsibility. The laboratory reports the said information in the test report and is not liable for the same.



Shrient Analytical and Research Labs Pvt. Ltd

416/15, DhargasRoad, West Tambaram, Chennai- 600045
Phone Number +91 82208 36377 Email: -info@shrientanalytical.com
www.shrientanalytical.com

TEST REPORT

Report No.	SARL/25/1401	Report Date.	26.05.2025

Customer Name & Address	Rough Stone And Gravel Quarry Of Thiru.P.Elangovan At S.F.Nos.46/1, 46/3, 46/4, 46/5, 46/6, 46/7, 46/8, 46/9, 46/11, 46/12, 47/1, 47/2, 47/4, 47/6(P), 47/7(P), 47/8, 47/9a, 47/9b(P), 47/9c(P), 47/10, 47/11a, 47/11b, 47/11c(P), 47/11d(P), 7/11c(P), 47/11f(P) Of Kalaiyarkarisalkulam Village, Aruppukottai Taluk, Virudhunagar District, Tamil Nadu State
Sample Description	AMBIENT AIR QUALITY
Sampling Procedure	IS – 5182 (Part – 14: 2000 & Part – V: Reaffirmed - 2003), CPCB Guide lines

Sample Location	A6-Pavitrarnadu village
Positioned height of Sampler	1.5 M above Ground Level

Customer Reference	By Mail	Sampling Duration	24 hrs
Sample Reference No	SARL/A/CHE-1401	Sample Received on	19.05.2025
Sample Collected by	LABORATORY	Test Commenced on	19.05.2025
Sample Collected on	17.05.2025	Test Completed on	26.05.2025
Temperature	36°C	Relative Humidity	28%
Sample Condition	Fit for Analysis		

S. No.	Parameters	Protocol	Unit	Results	*Limits
1	Particulate Matter less than 10micron size (PM ₁₀)	IS:5182: Part 23:2006	µg/m ³	46.7	100
2	Particulate Matter less than 2.5micron size (PM _{2.5})	IS 5182 (Part 24):2019	µg/m ³	21.4	60
3	Sulphur dioxide (SO ₂)	IS:5182: Part 02:2001	µg/m ³	4.4	80
4	Nitrogen Dioxide (NO ₂)	IS:5182: Part 06:2006	µg/m ³	7.0	80
5	Carbon monoxide (CO)	SARL/IOP/013 (Issue No:01, Issue Date – 01.03.2023)	mg/m ³	BDL (D.L – 1.1)	-

Remarks: Limits: *National Ambient air quality standards from CPCB. BDL- Below detectable limit. DL –Detectable limit

For Shrient Analytical and Research Labs Pvt. Ltd

Verified



END OF THE REPORT

Authorized Signatory
S. BALAMURUGAN
Asst. Technical Manager

Please Contact:

For any Technical Issues&Complaints: technical@shrientanalytical.com

Terms and conditions:

(1) The test items will not be retained for more than 15 days from the date of issue of test report. (2) The results relate only to the items tested (3) The test report shall not be reproduced except in full without the written approval of the laboratory (4) Any use for advertising purposes must be granted in writing. This technical report may only be quoted in full. This report is the result of a single examination of the object in question and is not generally applicable evaluation of the quality of other products in regular production. For further details, please see testing and certification regulation, chapter A-3.4. (5) The correctness of the information related to sample(s) in the Test Request Form/Customer letterhead/Email is the customer's responsibility. The laboratory reports the said information in the test report and is not liable for the same.

LAB SERVICES FOR:- Food, Water, Milk, Environment, Academic & Industrial Segment.

CIN : U74999TN2017PTC116807 / GST No : 33AAYCS7325R1ZA / PAN No: AAYCS7325R

Page 10 of 12



Shrient Analytical and Research Labs Pvt. Ltd

416/15, DhargasRoad, West Tambaram, Chennai- 600045
Phone Number +91 82208 36377 Email: -info@shrientanalytical.com
www.shrientanalytical.com

TEST REPORT

Report No.	SARL/25/1402	Report Date.	26.05.2025

Customer Name & Address	Rough Stone And Gravel Quarry Of Thiru.P.Elangovan At S.F.Nos.46/1, 46/3, 46/4, 46/5, 46/6, 46/7, 46/8, 46/9, 46/11, 46/12, 47/1, 47/2, 47/4, 47/6(P), 47/7(P), 47/8, 47/9a, 47/9b(P), 47/9c(P), 47/10, 47/11a, 47/11b, 47/11c(P), 47/11d(P), 7/11e(P), 47/11f(P) Of Kalaiyarkarisalkulam Village, Aruppukottai Taluk, Virudhunagar District, Tamil Nadu State
Sample Description	AMBIENT AIR QUALITY
Sampling Procedure	IS – 5182 (Part – 14: 2000 & Part – V: Reaffirmed - 2003), CPCB Guide lines

Sample Location	A5-Pullaiyampalayam village
Positioned height of Sampler	1.5 M above Ground Level

Customer Reference	By Mail	Sampling Duration	24 hrs
Sample Reference No	SARL/A/CHE-1402	Sample Received on	19.05.2025
Sample Collected by	LABORATORY	Test Commenced on	19.05.2025
Sample Collected on	18.05.2025	Test Completed on	26.05.2025
Temperature	35°C	Relative Humidity	32%
Sample Condition	Fit for Analysis		

S. No.	Parameters	Protocol	Unit	Results	*Limits
1	Particulate Matter less than 10micron size (PM ₁₀)	IS:5182: Part 23:2006	µg/m ³	45.7	100
2	Particulate Matter less than 2.5micron size (PM _{2.5})	IS 5182 (Part 24):2019	µg/m ³	20.8	60
3	Sulphur dioxide (SO ₂)	IS:5182: Part 02:2001	µg/m ³	5.0	80
4	Nitrogen Dioxide (NO ₂)	IS:5182: Part 06:2006	µg/m ³	7.1	80
5	Carbon monoxide (CO)	SARL/IOP/013 (Issue No:01, Issue Date – 01.03.2023)	mg/m ³	BDL (D.L – 1.1)	-

Remarks: Limits: *National Ambient air quality standards from CPCB. BDL- Below detectable limit. DL – Detectable limit

For Shrient Analytical and Research Labs Pvt. Ltd

Verified



Authorized Signatory
S. BALAMURUGAN
Asst. Technical Manager

END OF THE REPORT

Please Contact:

For any Technical Issues & Complaints: technical@shrientanalytical.com

Terms and conditions:

(1) The test items will not be retained for more than 15 days from the date of issue of test report. (2) The results relate only to the items tested (3) The test report shall not be reproduced except in full without the written approval of the laboratory (4) Any use for advertising purposes must be granted in writing. This technical report may only be quoted in full. This report is the result of a single examination of the object in question and is not generally applicable evaluation of the quality of other products in regular production. For further details, please see testing and certification regulation, chapter A-3.4. (5) The correctness of the information related to sample(s) in the Test Request Form/Customer letterhead/Email is the customer's responsibility. The laboratory reports the said information in the test report and is not liable for the same.

LAB SERVICES FOR:- Food, Water, Milk, Environment, Academic & Industrial Segment.

CIN : U74999TN2017PTC116807 / GST No : 33AAYCS7325R1ZA / PAN No: AAYCS7325R

Page 11 of 12



Shrient Analytical and Research Labs Pvt. Ltd

416/15, DhargasRoad, West Tambaram, Chennai- 600045
Phone Number +91 82208 36377 Email: -info@shrientanalytical.com
www.shrientanalytical.com

TEST REPORT

Report No.	SARL/25/1403	Report Date.	26.05.2025

Customer Name & Address	Rough Stone And Gravel Quarry Of Thiru.P.Elangovan At S.F.Nos.46/1, 46/3, 46/4, 46/5, 46/6, 46/7, 46/8, 46/9, 46/11, 46/12, 47/1, 47/2, 47/4, 47/6(P), 47/7(P), 47/8, 47/9a, 47/9b(P), 47/9c(P), 47/10, 47/11a, 47/11b, 47/11c(P), 47/11d(P), 7/11e(P), 47/11f(P) Of Kalaiyarkarisalkulam Village, Aruppukottai Taluk, Virudhunagar District, Tamil Nadu State
Sample Description	AMBIENT AIR QUALITY
Sampling Procedure	IS – 5182 (Part – 14: 2000 & Part – V: Reaffirmed - 2003), CPCB Guide lines


Sample Location	A6-Pavitramedu village
Positioned height of Sampler	1.5 M above Ground Level

Customer Reference	By Mail	Sampling Duration	24 hrs
Sample Reference No	SARL/A/CHE-1403	Sample Received on	19.05.2025
Sample Collected by	LABORATORY	Test Commenced on	19.05.2025
Sample Collected on	18.05.2025	Test Completed on	26.05.2025
Temperature	35°C	Relative Humidity	32%
Sample Condition	Fit for Analysis		

S. No.	Parameters	Protocol	Unit	Results	*Limits
1	Particulate Matter less than 10micron size (PM ₁₀)	IS:5182: Part 23:2006	µg/m ³	48.3	100
2	Particulate Matter less than 2.5micron size (PM _{2.5})	IS 5182 (Part 24):2019	µg/m ³	22.1	60
3	Sulphur dioxide (SO ₂)	IS:5182: Part 02:2001	µg/m ³	4.8	80
4	Nitrogen Dioxide (NO ₂)	IS:5182: Part 06:2006	µg/m ³	7.4	80
5	Carbon monoxide (CO)	SARL/IOP/013 (Issue No:01, Issue Date – 01.03.2023)	mg/m ³	BDL (D.L – 1.1)	-

Remarks: Limits: *National Ambient air quality standards from CPCB. BDL- Below detectable limit. DL –Detectable limit

For Shrient Analytical and Research Labs Pvt. Ltd

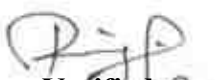
Verified




Authorized Signatory
S. BALAMURUGAN
Asst. Technical Manager

END OF THE REPORT

Please Contact:

For any Technical Issues & Complaints: technical@shrientanalytical.com

Terms and conditions:

(1) The test items will not be retained for more than 15 days from the date of issue of test report. (2) The results relate only to the items tested (3) The test report shall not be reproduced except in full without the written approval of the laboratory (4) Any use for advertising purposes must be granted in writing. This technical report may only be quoted in full. This report is the result of a single examination of the object in question and is not generally applicable evaluation of the quality of other products in regular production. For further details, please see testing and certification regulation, chapter A-3.4. (5) The correctness of the information related to sample(s) in the Test Request Form/Customer letterhead/Email is the customer's responsibility. The laboratory reports the said information in the test report and is not liable for the same.

LAB SERVICES FOR:- Food, Water, Milk, Environment, Academic & Industrial Segment.

CIN : U74999TN2017PTC116807 / GST No : 33AAYCS7325R1ZA / PAN No: AAYCS7325R

Page 12 of 12



Shrient Analytical and Research Labs Pvt. Ltd

416/15, DhargasRoad, West Tambaram, Chennai- 600045
Phone Number +91 82208 36377 Email: -info@shrientanalytical.com
www.shrientanalytical.com

TEST REPORT

Report No.	SARL/25/1455	Report Date.	02.06.2025

Customer Name & Address	Rough Stone And Gravel Quarry Of Thiru.P.Elangovan At S.F.Nos.46/1, 46/3, 46/4, 46/5, 46/6, 46/7, 46/8, 46/9, 46/11, 46/12, 47/1, 47/2, 47/4, 47/6(P), 47/7(P), 47/8, 47/9a, 47/9b(P), 47/9c(P), 47/10, 47/11a, 47/11b, 47/11c(P), 47/11d(P), 7/11e(P), 47/11f(P) Of Kalaiyarkarisalkulam Village, Aruppukottai Taluk, Virudhunagar District, Tamil Nadu State
Sample Description	AMBIENT AIR QUALITY
Sampling Procedure	IS – 5182 (Part – 14: 2000 & Part – V: Reaffirmed - 2003), CPCB Guide lines

Sample Location	A5-Pullaiyampalayam village
Positioned height of Sampler	1.5 M above Ground Level

Customer Reference	By Mail	Sampling Duration	24 hrs
Sample Reference No	SARL/A/CHE-1455	Sample Received on	26.05.2025
Sample Collected by	LABORATORY	Test Commenced on	26.05.2025
Sample Collected on	20.05.2025	Test Completed on	02.06.2025
Temperature	36°C	Relative Humidity	30%
Sample Condition	Fit for Analysis		

S. No.	Parameters	Protocol	Unit	Results	*Limits
1	Particulate Matter less than 10micron size (PM ₁₀)	IS:5182: Part 23:2006	µg/m ³	51.6	100
2	Particulate Matter less than 2.5micron size (PM _{2.5})	IS 5182 (Part 24):2019	µg/m ³	23.5	60
3	Sulphur dioxide (SO ₂)	IS:5182: Part 02:2001	µg/m ³	5.7	80
4	Nitrogen Dioxide (NO ₂)	IS:5182: Part 06:2006	µg/m ³	8.4	80
5	Carbon monoxide (CO)	SARL/IOP/013 (Issue No:01, Issue Date – 01.03.2023)	mg/m ³	BDL (D.L – 1.1)	-

Remarks: Limits: *National Ambient air quality standards from CPCB. BDL- Below detectable limit. DL –Detectable limit

For Shrient Analytical and Research Labs Pvt. Ltd

Verified



END OF THE REPORT

Authorized Signatory
S. BALAMURUGAN
Asst. Technical Manager

Please Contact:

For any Technical Issues&Complaints: technical@shrientanalytical.com

Terms and conditions:

(1) The test items will not be retained for more than 15 days from the date of issue of test report. (2) The results relate only to the items tested (3) The test report shall not be reproduced except in full without the written approval of the laboratory (4) Any use for advertising purposes must be granted in writing. This technical report may only be quoted in full. This report is the result of a single examination of the object in question and is not generally applicable evaluation of the quality of other products in regular production. For further details, please see testing and certification regulation, chapter A-3.4. (5) The correctness of the information related to sample(s) in the Test Request Form/Customer letterhead/Email is the customer's responsibility. The laboratory reports the said information in the test report and is not liable for the same.



Shrient Analytical and Research Labs Pvt. Ltd

416/15, DhargasRoad, West Tambaram, Chennai- 600045
Phone Number +91 82208 36377 Email: -info@shrientanalytical.com
www.shrientanalytical.com

TEST REPORT

Report No.	SARL/25/1456	Report Date.	02.06.2025

Customer Name & Address	Rough Stone And Gravel Quarry Of Thiru.P.Elangovan At S.F.Nos.46/1, 46/3, 46/4, 46/5, 46/6, 46/7, 46/8, 46/9, 46/11, 46/12, 47/1, 47/2, 47/4, 47/6(P), 47/7(P), 47/8, 47/9a, 47/9b(P), 47/9c(P), 47/10, 47/11a, 47/11b, 47/11c(P), 47/11d(P), 7/11e(P), 47/11f(P) Of Kalaiyarkarisalkulam Village, Aruppukottai Taluk, Virudhunagar District, Tamil Nadu State
Sample Description	AMBIENT AIR QUALITY
Sampling Procedure	IS – 5182 (Part – 14: 2000 & Part – V: Reaffirmed - 2003), CPCB Guide lines

Sample Location	A6-Pavitrarnadu village
Positioned height of Sampler	1.5 M above Ground Level

Customer Reference	By Mail	Sampling Duration	24 hrs
Sample Reference No	SARL/A/CHE-1456	Sample Received on	26.05.2025
Sample Collected by	LABORATORY	Test Commenced on	26.05.2025
Sample Collected on	20.05.2025	Test Completed on	02.06.2025
Temperature	36°C	Relative Humidity	30%
Sample Condition	Fit for Analysis		

S. No.	Parameters	Protocol	Unit	Results	*Limits
1	Particulate Matter less than 10micron size (PM ₁₀)	IS:5182: Part 23:2006	µg/m ³	53.9	100
2	Particulate Matter less than 2.5micron size (PM _{2.5})	IS 5182 (Part 24):2019	µg/m ³	25.1	60
3	Sulphur dioxide (SO ₂)	IS:5182: Part 02:2001	µg/m ³	6.2	80
4	Nitrogen Dioxide (NO ₂)	IS:5182: Part 06:2006	µg/m ³	9.0	80
5	Carbon monoxide (CO)	SARL/IOP/013 (Issue No:01, Issue Date – 01.03.2023)	mg/m ³	BDL (D.L – 1.1)	-

Remarks: Limits: *National Ambient air quality standards from CPCB. BDL- Below detectable limit. DL – Detectable limit

For Shrient Analytical and Research Labs Pvt. Ltd


Verified




Authorized Signatory
S. BALAMURUGAN
Asst. Technical Manager

END OF THE REPORT

Please Contact:

For any Technical Issues & Complaints: technical@shrientanalytical.com

Terms and conditions:

(1) The test items will not be retained for more than 15 days from the date of issue of test report. (2) The results relate only to the items tested (3) The test report shall not be reproduced except in full without the written approval of the laboratory (4) Any use for advertising purposes must be granted in writing. This technical report may only be quoted in full. This report is the result of a single examination of the object in question and is not generally applicable evaluation of the quality of other products in regular production. For further details, please see testing and certification regulation, chapter A-3.4. (5) The correctness of the information related to sample(s) in the Test Request Form/Customer letterhead/Email is the customer's responsibility. The laboratory reports the said information in the test report and is not liable for the same.

LAB SERVICES FOR:- Food, Water, Milk, Environment, Academic & Industrial Segment.
CIN : U74999TN2017PTC116807 / GST No : 33AAYCS7325R1ZA / PAN No: AAYCS7325R



Shrient Analytical and Research Labs Pvt. Ltd

416/15, DhargasRoad, West Tambaram, Chennai- 600045
Phone Number +91 82208 36377 Email: -info@shrientanalytical.com
www.shrientanalytical.com

TEST REPORT

Report No.	SARL/25/1457	Report Date.	02.06.2025

Customer Name & Address	Rough Stone And Gravel Quarry Of Thiru.P.Elangovan At S.F.Nos.46/1, 46/3, 46/4, 46/5, 46/6, 46/7, 46/8, 46/9, 46/11, 46/12, 47/1, 47/2, 47/4, 47/6(P), 47/7(P), 47/8, 47/9a, 47/9b(P), 47/9c(P), 47/10, 47/11a, 47/11b, 47/11c(P), 47/11d(P), 7/11e(P), 47/11f(P) Of Kalaiyarkarisalkulam Village, Aruppukottai Taluk, Virudhunagar District, Tamil Nadu State
Sample Description	AMBIENT AIR QUALITY
Sampling Procedure	IS – 5182 (Part – 14: 2000 & Part – V: Reaffirmed - 2003), CPCB Guide lines

Sample Location	A5-Pullaiyampalayam village
Positioned height of Sampler	1.5 M above Ground Level

Customer Reference	By Mail	Sampling Duration	24 hrs
Sample Reference No	SARL/A/CHE-1457	Sample Received on	26.05.2025
Sample Collected by	LABORATORY	Test Commenced on	26.05.2025
Sample Collected on	21.05.2025	Test Completed on	02.06.2025
Temperature	36°C	Relative Humidity	30%
Sample Condition	Fit for Analysis		

S. No.	Parameters	Protocol	Unit	Results	*Limits
1	Particulate Matter less than 10micron size (PM ₁₀)	IS:5182: Part 23:2006	µg/m ³	47.7	100
2	Particulate Matter less than 2.5micron size (PM _{2.5})	IS 5182 (Part 24):2019	µg/m ³	21.8	60
3	Sulphur dioxide (SO ₂)	IS:5182: Part 02:2001	µg/m ³	5.7	80
4	Nitrogen Dioxide (NO ₂)	IS:5182: Part 06:2006	µg/m ³	8.4	80
5	Carbon monoxide (CO)	SARL/IOP/013 (Issue No:01, Issue Date – 01.03.2023)	mg/m ³	BDL (D.L – 1.1)	-

Remarks: Limits: *National Ambient air quality standards from CPCB. BDL- Below detectable limit. DL – Detectable limit

For Shrient Analytical and Research Labs Pvt. Ltd

Verified 



Authorized Signatory


S. BALAMURUGAN
Asst. Technical Manager

END OF THE REPORT

Please Contact:

For any Technical Issues & Complaints: technical@shrientanalytical.com

Terms and conditions:

(1) The test items will not be retained for more than 15 days from the date of issue of test report. (2) The results relate only to the items tested (3) The test report shall not be reproduced except in full without the written approval of the laboratory (4) Any use for advertising purposes must be granted in writing. This technical report may only be quoted in full. This report is the result of a single examination of the object in question and is not generally applicable evaluation of the quality of other products in regular production. For further details, please see testing and certification regulation, chapter A-3.4. (5) The correctness of the information related to sample(s) in the Test Request Form/Customer letterhead/Email is the customer's responsibility. The laboratory reports the said information in the test report and is not liable for the same.

LAB SERVICES FOR:- Food, Water, Milk, Environment, Academic & Industrial Segment.
CIN : U74999TN2017PTC116807 / GST No : 33AAYCS7325R1ZA / PAN No: AAYCS7325R



Shrient Analytical and Research Labs Pvt. Ltd

416/15, DhargasRoad, West Tambaram, Chennai- 600045
Phone Number +91 82208 36377 Email: -info@shrientanalytical.com
www.shrientanalytical.com

TEST REPORT

Report No.	SARL/25/1458	Report Date.	02.06.2025

Customer Name & Address	Rough Stone And Gravel Quarry Of Thiru.P.Elangovan At S.F.Nos.46/1, 46/3, 46/4, 46/5, 46/6, 46/7, 46/8, 46/9, 46/11, 46/12, 47/1, 47/2, 47/4, 47/6(P), 47/7(P), 47/8, 47/9a, 47/9b(P), 47/9c(P), 47/10, 47/11a, 47/11b, 47/11c(P), 47/11d(P), 7/11e(P), 47/11f(P) Of Kalaiyarkarisalkulam Village, Aruppukottai Taluk, Virudhunagar District, Tamil Nadu State
Sample Description	AMBIENT AIR QUALITY
Sampling Procedure	IS – 5182 (Part – 14: 2000 & Part – V: Reaffirmed - 2003), CPCB Guide lines

Sample Location	A6-Pavitriramedu village
Positioned height of Sampler	1.5 M above Ground Level

Customer Reference	By Mail	Sampling Duration	24 hrs
Sample Reference No	SARL/A/CHE-1458	Sample Received on	26.05.2025
Sample Collected by	LABORATORY	Test Commenced on	26.05.2025
Sample Collected on	21.05.2025	Test Completed on	02.06.2025
Temperature	37°C	Relative Humidity	21%
Sample Condition	Fit for Analysis		

S. No.	Parameters	Protocol	Unit	Results	*Limits
1	Particulate Matter less than 10micron size (PM ₁₀)	IS:5182: Part 23:2006	µg/m ³	51.1	100
2	Particulate Matter less than 2.5micron size (PM _{2.5})	IS 5182 (Part 24):2019	µg/m ³	23.8	60
3	Sulphur dioxide (SO ₂)	IS:5182: Part 02:2001	µg/m ³	5.5	80
4	Nitrogen Dioxide (NO ₂)	IS:5182: Part 06:2006	µg/m ³	8.2	80
5	Carbon monoxide (CO)	SARL/IOP/013 (Issue No:01, Issue Date – 01.03.2023)	mg/m ³	BDL (D.L – 1.1)	-

Remarks: Limits: *National Ambient air quality standards from CPCB. BDL- Below detectable limit. DL –Detectable limit

For Shrient Analytical and Research Labs Pvt. Ltd

Verified



Authorized Signatory
S. BALAMURUGAN
Asst. Technical Manager

END OF THE REPORT

Please Contact:

For any Technical Issues&Complaints: technical@shrientanalytical.com

Terms and conditions:

(1) The test items will not be retained for more than 15 days from the date of issue of test report. (2) The results relate only to the items tested (3) The test report shall not be reproduced except in full without the written approval of the laboratory (4) Any use for advertising purposes must be granted in writing. This technical report may only be quoted in full. This report is the result of a single examination of the object in question and is not generally applicable evaluation of the quality of other products in regular production. For further details, please see testing and certification regulation, chapter A-3.4. (5) The correctness of the information related to sample(s) in the Test Request Form/Customer letterhead/Email is the customer's responsibility. The laboratory reports the said information in the test report and is not liable for the same.



Shrient Analytical and Research Labs Pvt. Ltd

416/15, DhargasRoad, West Tambaram, Chennai- 600045
Phone Number +91 82208 36377 Email: -info@shrientanalytical.com
www.shrientanalytical.com

TEST REPORT

Report No.	SARL/25/1459	Report Date.	02.06.2025

Customer Name & Address	Rough Stone And Gravel Quarry Of Thiru.P.Elangovan At S.F.Nos.46/1, 46/3, 46/4, 46/5, 46/6, 46/7, 46/8, 46/9, 46/11, 46/12, 47/1, 47/2, 47/4, 47/6(P), 47/7(P), 47/8, 47/9a, 47/9b(P), 47/9c(P), 47/10, 47/11a, 47/11b, 47/11c(P), 47/11d(P), 7/11e(P), 47/11f(P) Of Kalaiyarkarisalkulam Village, Aruppukottai Taluk, Virudhunagar District, Tamil Nadu State
Sample Description	AMBIENT AIR QUALITY
Sampling Procedure	IS – 5182 (Part – 14: 2000 & Part – V: Reaffirmed - 2003), CPCB Guide lines

Sample Location	A3-Near Govt school, Kurumpapatti
Positioned height of Sampler	1.5 M above Ground Level

Customer Reference	By Mail	Sampling Duration	24 hrs
Sample Reference No	SARL/A/CHE-1459	Sample Received on	26.05.2025
Sample Collected by	LABORATORY	Test Commenced on	26.05.2025
Sample Collected on	22.05.2025	Test Completed on	02.06.2025
Temperature	37°C	Relative Humidity	23%
Sample Condition	Fit for Analysis		

S. No.	Parameters	Protocol	Unit	Results	*Limits
1	Particulate Matter less than 10micron size (PM ₁₀)	IS:5182: Part 23:2006	µg/m ³	64.6	100
2	Particulate Matter less than 2.5micron size (PM _{2.5})	IS 5182 (Part 24):2019	µg/m ³	30.2	60
3	Sulphur dioxide (SO ₂)	IS:5182: Part 02:2001	µg/m ³	6.7	80
4	Nitrogen Dioxide (NO ₂)	IS:5182: Part 06:2006	µg/m ³	11.2	80
5	Carbon monoxide (CO)	SARL/IOP/013 (Issue No:01, Issue Date – 01.03.2023)	mg/m ³	BDL (D.L – 1.1)	-

Remarks: Limits: *National Ambient air quality standards from CPCB. BDL- Below detectable limit. DL –Detectable limit

For Shrient Analytical and Research Labs Pvt. Ltd

Verified



END OF THE REPORT

Authorized Signatory
S. BALAMURUGAN
Asst. Technical Manager

Please Contact:

For any Technical Issues&Complaints: technical@shrientanalytical.com

Terms and conditions:

(1) The test items will not be retained for more than 15 days from the date of issue of test report. (2) The results relate only to the items tested (3) The test report shall not be reproduced except in full without the written approval of the laboratory (4) Any use for advertising purposes must be granted in writing. This technical report may only be quoted in full. This report is the result of a single examination of the object in question and is not generally applicable evaluation of the quality of other products in regular production. For further details, please see testing and certification regulation, chapter A-3.4. (5) The correctness of the information related to sample(s) in the Test Request Form/Customer letterhead/Email is the customer's responsibility. The laboratory reports the said information in the test report and is not liable for the same.

LAB SERVICES FOR:- Food, Water, Milk, Environment, Academic & Industrial Segment.
CIN : U74999TN2017PTC116807 / GST No : 33AAYCS7325R1ZA / PAN No: AAYCS7325R

Page 5 of 12



Shrient Analytical and Research Labs Pvt. Ltd

416/15, DhargasRoad, West Tambaram, Chennai- 600045
Phone Number +91 82208 36377 Email: -info@shrientanalytical.com
www.shrientanalytical.com

TEST REPORT

Report No.	SARL/25/1460	Report Date.	02.06.2025

Customer Name & Address	Rough Stone And Gravel Quarry Of Thiru.P.Elangovan At S.F.Nos.46/1, 46/3, 46/4, 46/5, 46/6, 46/7, 46/8, 46/9, 46/11, 46/12, 47/1, 47/2, 47/4, 47/6(P), 47/7(P), 47/8, 47/9a, 47/9b(P), 47/9c(P), 47/10, 47/11a, 47/11b, 47/11c(P), 47/11d(P), 7/11e(P), 47/11f(P) Of Kalaiyarkarisalkulam Village, Aruppukottai Taluk, Virudhunagar District, Tamil Nadu State
Sample Description	AMBIENT AIR QUALITY
Sampling Procedure	IS – 5182 (Part – 14: 2000 & Part – V: Reaffirmed - 2003), CPCB Guide lines

Sample Location	A4-Pudukkanali village
Positioned height of Sampler	1.5 M above Ground Level

Customer Reference	By Mail	Sampling Duration	24 hrs
Sample Reference No	SARL/A/CHE-1460	Sample Received on	26.05.2025
Sample Collected by	LABORATORY	Test Commenced on	26.05.2025
Sample Collected on	22.05.2025	Test Completed on	02.06.2025
Temperature	37°C	Relative Humidity	23%
Sample Condition	Fit for Analysis		

S. No.	Parameters	Protocol	Unit	Results	*Limits
1	Particulate Matter less than 10micron size (PM ₁₀)	IS:5182: Part 23:2006	µg/m ³	53.1	100
2	Particulate Matter less than 2.5micron size (PM _{2.5})	IS 5182 (Part 24):2019	µg/m ³	24.8	60
3	Sulphur dioxide (SO ₂)	IS:5182: Part 02:2001	µg/m ³	5.0	80
4	Nitrogen Dioxide (NO ₂)	IS:5182: Part 06:2006	µg/m ³	7.8	80
5	Carbon monoxide (CO)	SARL/IOP/013 (Issue No:01, Issue Date – 01.03.2023)	mg/m ³	BDL (D.L – 1.1)	-

Remarks: Limits: *National Ambient air quality standards from CPCB. BDL- Below detectable limit. DL – Detectable limit

For Shrient Analytical and Research Labs Pvt. Ltd

Verified



Authorized Signatory
S. BALAMURUGAN
Asst. Technical Manager

END OF THE REPORT

Please Contact:

For any Technical Issues & Complaints: technical@shrientanalytical.com

Terms and conditions:

(1) The test items will not be retained for more than 15 days from the date of issue of test report. (2) The results relate only to the items tested (3) The test report shall not be reproduced except in full without the written approval of the laboratory (4) Any use for advertising purposes must be granted in writing. This technical report may only be quoted in full. This report is the result of a single examination of the object in question and is not generally applicable evaluation of the quality of other products in regular production. For further details, please see testing and certification regulation, chapter A-3.4. (5) The correctness of the information related to sample(s) in the Test Request Form/Customer letterhead/Email is the customer's responsibility. The laboratory reports the said information in the test report and is not liable for the same.

LAB SERVICES FOR:- Food, Water, Milk, Environment, Academic & Industrial Segment.
CIN : U74999TN2017PTC116807 / GST No : 33AAYCS7325R1ZA / PAN No: AAYCS7325R



Shrient Analytical and Research Labs Pvt. Ltd

416/15, DhargasRoad, West Tambaram, Chennai- 600045
Phone Number +91 82208 36377 Email: -info@shrientanalytical.com
www.shrientanalytical.com

TEST REPORT

Report No.	SARL/25/1461	Report Date.	02.06.2025

Customer Name & Address	Rough Stone And Gravel Quarry Of Thiru.P.Elangovan At S.F.Nos.46/1, 46/3, 46/4, 46/5, 46/6, 46/7, 46/8, 46/9, 46/11, 46/12, 47/1, 47/2, 47/4, 47/6(P), 47/7(P), 47/8, 47/9a, 47/9b(P), 47/9c(P), 47/10, 47/11a, 47/11b, 47/11c(P), 47/11d(P), 7/11e(P), 47/11f(P) Of Kalaiyarkarisalkulam Village, Aruppukottai Taluk, Virudhunagar District, Tamil Nadu State
Sample Description	AMBIENT AIR QUALITY
Sampling Procedure	IS – 5182 (Part – 14: 2000 & Part – V: Reaffirmed - 2003), CPCB Guide lines

Sample Location	A3-Near Govt school, Kurumpapatti
Positioned height of Sampler	1.5 M above Ground Level

Customer Reference	By Mail	Sampling Duration	24 hrs
Sample Reference No	SARL/A/CHE-1461	Sample Received on	26.05.2025
Sample Collected by	LABORATORY	Test Commenced on	26.05.2025
Sample Collected on	23.05.2025	Test Completed on	02.06.2025
Temperature	36°C	Relative Humidity	30%
Sample Condition	Fit for Analysis		

S. No.	Parameters	Protocol	Unit	Results	*Limits
1	Particulate Matter less than 10micron size (PM ₁₀)	IS:5182: Part 23:2006	µg/m ³	60.4	100
2	Particulate Matter less than 2.5micron size (PM _{2.5})	IS 5182 (Part 24):2019	µg/m ³	28.3	60
3	Sulphur dioxide (SO ₂)	IS:5182: Part 02:2001	µg/m ³	6.1	80
4	Nitrogen Dioxide (NO ₂)	IS:5182: Part 06:2006	µg/m ³	10.1	80
5	Carbon monoxide (CO)	SARL/IOP/013 (Issue No:01, Issue Date – 01.03.2023)	mg/m ³	BDL (D.L – 1.1)	-

Remarks: Limits: *National Ambient air quality standards from CPCB. BDL- Below detectable limit. DL –Detectable limit

For Shrient Analytical and Research Labs Pvt. Ltd

Verified



END OF THE REPORT

Authorized Signatory
S. BALAMURUGAN
Asst. Technical Manager

Please Contact:

For any Technical Issues & Complaints: technical@shrientanalytical.com

Terms and conditions:

(1) The test items will not be retained for more than 15 days from the date of issue of test report. (2) The results relate only to the items tested (3) The test report shall not be reproduced except in full without the written approval of the laboratory (4) Any use for advertising purposes must be granted in writing. This technical report may only be quoted in full. This report is the result of a single examination of the object in question and is not generally applicable evaluation of the quality of other products in regular production. For further details, please see testing and certification regulation, chapter A-3.4. (5) The correctness of the information related to sample(s) in the Test Request Form/Customer letterhead/Email is the customer's responsibility. The laboratory reports the said information in the test report and is not liable for the same.

LAB SERVICES FOR:- Food, Water, Milk, Environment, Academic & Industrial Segment.
CIN : U74999TN2017PTC116807 / GST No : 33AAYCS7325R1ZA / PAN No: AAYCS7325R

Page 7 of 12



Shrient Analytical and Research Labs Pvt. Ltd

416/15, DhargasRoad, West Tambaram, Chennai- 600045
Phone Number +91 82208 36377 Email: -info@shrientanalytical.com
www.shrientanalytical.com

TEST REPORT

Report No.	SARL/25/1462	Report Date.	02.06.2025

Customer Name & Address	Rough Stone And Gravel Quarry Of Thiru.P.Elangovan At S.F.Nos.46/1, 46/3, 46/4, 46/5, 46/6, 46/7, 46/8, 46/9, 46/11, 46/12, 47/1, 47/2, 47/4, 47/6(P), 47/7(P), 47/8, 47/9a, 47/9b(P), 47/9c(P), 47/10, 47/11a, 47/11b, 47/11c(P), 47/11d(P), 7/11e(P), 47/11f(P) Of Kalaiyarkarisalkulam Village, Aruppukottai Taluk, Virudhunagar District, Tamil Nadu State
Sample Description	AMBIENT AIR QUALITY
Sampling Procedure	IS – 5182 (Part – 14: 2000 & Part – V: Reaffirmed - 2003), CPCB Guide lines

Sample Location	A4-Pudukkanali village
Positioned height of Sampler	1.5 M above Ground Level

Customer Reference	By Mail	Sampling Duration	24 hrs
Sample Reference No	SARL/A/CHE-1462	Sample Received on	26.05.2025
Sample Collected by	LABORATORY	Test Commenced on	26.05.2025
Sample Collected on	23.05.2025	Test Completed on	02.06.2025
Temperature	36°C	Relative Humidity	30%
Sample Condition	Fit for Analysis		

S. No.	Parameters	Protocol	Unit	Results	*Limits
1	Particulate Matter less than 10micron size (PM ₁₀)	IS:5182: Part 23:2006	µg/m ³	56.3	100
2	Particulate Matter less than 2.5micron size (PM _{2.5})	IS 5182 (Part 24):2019	µg/m ³	26.3	60
3	Sulphur dioxide (SO ₂)	IS:5182: Part 02:2001	µg/m ³	5.4	80
4	Nitrogen Dioxide (NO ₂)	IS:5182: Part 06:2006	µg/m ³	8.2	80
5	Carbon monoxide (CO)	SARL/IOP/013 (Issue No:01, Issue Date – 01.03.2023)	mg/m ³	BDL (D.L – 1.1)	-

Remarks: Limits: *National Ambient air quality standards from CPCB. BDL- Below detectable limit. DL – Detectable limit

For Shrient Analytical and Research Labs Pvt. Ltd

Verified



Authorized Signatory
S. BALAMURUGAN
Asst. Technical Manager

END OF THE REPORT

Please Contact:

For any Technical Issues & Complaints: technical@shrientanalytical.com

Terms and conditions:

(1) The test items will not be retained for more than 15 days from the date of issue of test report. (2) The results relate only to the items tested (3) The test report shall not be reproduced except in full without the written approval of the laboratory (4) Any use for advertising purposes must be granted in writing. This technical report may only be quoted in full. This report is the result of a single examination of the object in question and is not generally applicable evaluation of the quality of other products in regular production. For further details, please see testing and certification regulation, chapter A-3.4. (5) The correctness of the information related to sample(s) in the Test Request Form/Customer letterhead/Email is the customer's responsibility. The laboratory reports the said information in the test report and is not liable for the same.

LAB SERVICES FOR:- Food, Water, Milk, Environment, Academic & Industrial Segment.
CIN : U74999TN2017PTC116807 / GST No : 33AAYCS7325R1ZA / PAN No: AAYCS7325R



Shrient Analytical and Research Labs Pvt. Ltd

416/15, DhargasRoad, West Tambaram, Chennai- 600045
Phone Number +91 82208 36377 Email: -info@shrientanalytical.com
www.shrientanalytical.com

TEST REPORT

Report No.	SARL/25/1463	Report Date.	02.06.2025

Customer Name & Address	Rough Stone And Gravel Quarry Of Thiru.P.Elangovan At S.F.Nos.46/1, 46/3, 46/4, 46/5, 46/6, 46/7, 46/8, 46/9, 46/11, 46/12, 47/1, 47/2, 47/4, 47/6(P), 47/7(P), 47/8, 47/9a, 47/9b(P), 47/9c(P), 47/10, 47/11a, 47/11b, 47/11c(P), 47/11d(P), 7/11e(P), 47/11f(P) Of Kalaiyarkarisalkulam Village, Aruppukottai Taluk, Virudhunagar District, Tamil Nadu State
Sample Description	AMBIENT AIR QUALITY
Sampling Procedure	IS – 5182 (Part – 14: 2000 & Part – V: Reaffirmed - 2003), CPCB Guide lines

Sample Location	A1-Project site core zone
Positioned height of Sampler	1.5 M above Ground Level

Customer Reference	By Mail	Sampling Duration	24 hrs
Sample Reference No	SARL/A/CHE-1463	Sample Received on	26.05.2025
Sample Collected by	LABORATORY	Test Commenced on	26.05.2025
Sample Collected on	24.05.2025	Test Completed on	02.06.2025
Temperature	36°C	Relative Humidity	30%
Sample Condition	Fit for Analysis		

S. No.	Parameters	Protocol	Unit	Results	*Limits
1	Particulate Matter less than 10micron size (PM ₁₀)	IS:5182: Part 23:2006	µg/m ³	72.5	100
2	Particulate Matter less than 2.5micron size (PM _{2.5})	IS 5182 (Part 24):2019	µg/m ³	33.9	60
3	Sulphur dioxide (SO ₂)	IS:5182: Part 02:2001	µg/m ³	7.3	80
4	Nitrogen Dioxide (NO ₂)	IS:5182: Part 06:2006	µg/m ³	12.0	80
5	Carbon monoxide (CO)	SARL/IOP/013 (Issue No:01, Issue Date – 01.03.2023)	mg/m ³	BDL (D.L – 1.1)	-

Remarks: Limits: *National Ambient air quality standards from CPCB. BDL- Below detectable limit. DL – Detectable limit

For Shrient Analytical and Research Labs Pvt. Ltd

Verified



Authorized Signatory
S. BALAMURUGAN
Asst. Technical Manager

END OF THE REPORT

Please Contact:

For any Technical Issues & Complaints: technical@shrientanalytical.com

Terms and conditions:

(1) The test items will not be retained for more than 15 days from the date of issue of test report. (2) The results relate only to the items tested (3) The test report shall not be reproduced except in full without the written approval of the laboratory (4) Any use for advertising purposes must be granted in writing. This technical report may only be quoted in full. This report is the result of a single examination of the object in question and is not generally applicable evaluation of the quality of other products in regular production. For further details, please see testing and certification regulation, chapter A-3.4. (5) The correctness of the information related to sample(s) in the Test Request Form/Customer letterhead/Email is the customer's responsibility. The laboratory reports the said information in the test report and is not liable for the same.

LAB SERVICES FOR:- Food, Water, Milk, Environment, Academic & Industrial Segment.
CIN : U74999TN2017PTC116807 / GST No : 33AAYCS7325R1ZA / PAN No: AAYCS7325R



Shrient Analytical and Research Labs Pvt. Ltd

416/15, DhargasRoad, West Tambaram, Chennai- 600045
Phone Number +91 82208 36377 Email: -info@shrientanalytical.com
www.shrientanalytical.com

TEST REPORT

Report No.	SARL/25/1464	Report Date.	02.06.2025

Customer Name & Address	Rough Stone And Gravel Quarry Of Thiru.P.Elangovan At S.F.Nos.46/1, 46/3, 46/4, 46/5, 46/6, 46/7, 46/8, 46/9, 46/11, 46/12, 47/1, 47/2, 47/4, 47/6(P), 47/7(P), 47/8, 47/9a, 47/9b(P), 47/9c(P), 47/10, 47/11a, 47/11b, 47/11c(P), 47/11d(P), 7/11e(P), 47/11f(P) Of Kalaiyarkarisalkulam Village, Aruppukottai Taluk, Virudhunagar District, Tamil Nadu State
Sample Description	AMBIENT AIR QUALITY
Sampling Procedure	IS – 5182 (Part – 14: 2000 & Part – V: Reaffirmed - 2003), CPCB Guide lines

Sample Location	A2-Punnamadupalayam village
Positioned height of Sampler	1.5 M above Ground Level

Customer Reference	By Mail	Sampling Duration	24 hrs
Sample Reference No	SARL/A/CHE-1464	Sample Received on	26.05.2025
Sample Collected by	LABORATORY	Test Commenced on	26.05.2025
Sample Collected on	24.05.2025	Test Completed on	02.06.2025
Temperature	35°C	Relative Humidity	30%
Sample Condition	Fit for Analysis		

S. No.	Parameters	Protocol	Unit	Results	*Limits
1	Particulate Matter less than 10micron size (PM ₁₀)	IS:5182: Part 23:2006	µg/m ³	60.6	100
2	Particulate Matter less than 2.5micron size (PM _{2.5})	IS 5182 (Part 24):2019	µg/m ³	28.5	60
3	Sulphur dioxide (SO ₂)	IS:5182: Part 02:2001	µg/m ³	6.5	80
4	Nitrogen Dioxide (NO ₂)	IS:5182: Part 06:2006	µg/m ³	9.6	80
5	Carbon monoxide (CO)	SARL/IOP/013 (Issue No:01, Issue Date – 01.03.2023)	mg/m ³	BDL (D.L – 1.1)	-

Remarks: Limits: *National Ambient air quality standards from CPCB. BDL- Below detectable limit. DL –Detectable limit

For Shrient Analytical and Research Labs Pvt. Ltd

Verified



END OF THE REPORT

Authorized Signatory
S. BALAMURUGAN
Asst. Technical Manager

Please Contact:

For any Technical Issues&Complaints: technical@shrientanalytical.com

Terms and conditions:

(1) The test items will not be retained for more than 15 days from the date of issue of test report. (2) The results relate only to the items tested (3) The test report shall not be reproduced except in full without the written approval of the laboratory (4) Any use for advertising purposes must be granted in writing. This technical report may only be quoted in full. This report is the result of a single examination of the object in question and is not generally applicable evaluation of the quality of other products in regular production. For further details, please see testing and certification regulation, chapter A-3.4. (5) The correctness of the information related to sample(s) in the Test Request Form/Customer letterhead/Email is the customer's responsibility. The laboratory reports the said information in the test report and is not liable for the same.

LAB SERVICES FOR:- Food, Water, Milk, Environment, Academic & Industrial Segment.
CIN : U74999TN2017PTC116807 / GST No : 33AAYCS7325R1ZA / PAN No: AAYCS7325R



Shrient Analytical and Research Labs Pvt. Ltd

416/15, DhargasRoad, West Tambaram, Chennai- 600045
Phone Number +91 82208 36377 Email: -info@shrientanalytical.com
www.shrientanalytical.com

TEST REPORT

Report No.	SARL/25/1465	Report Date.	02.06.2025

Customer Name & Address	Rough Stone And Gravel Quarry Of Thiru.P.Elangovan At S.F.Nos.46/1, 46/3, 46/4, 46/5, 46/6, 46/7, 46/8, 46/9, 46/11, 46/12, 47/1, 47/2, 47/4, 47/6(P), 47/7(P), 47/8, 47/9a, 47/9b(P), 47/9c(P), 47/10, 47/11a, 47/11b, 47/11c(P), 47/11d(P), 7/11e(P), 47/11f(P) Of Kalaiyarkarisalkulam Village, Aruppukottai Taluk, Virudhunagar District, Tamil Nadu State
Sample Description	AMBIENT AIR QUALITY
Sampling Procedure	IS – 5182 (Part – 14: 2000 & Part – V: Reaffirmed - 2003), CPCB Guide lines

Sample Location	A1-Project site core zone
Positioned height of Sampler	1.5 M above Ground Level

Customer Reference	By Mail	Sampling Duration	24 hrs
Sample Reference No	SARL/A/CHE-1465	Sample Received on	26.05.2025
Sample Collected by	LABORATORY	Test Commenced on	26.05.2025
Sample Collected on	25.05.2025	Test Completed on	02.06.2025
Temperature	35°C	Relative Humidity	30%
Sample Condition	Fit for Analysis		

S. No.	Parameters	Protocol	Unit	Results	*Limits
1	Particulate Matter less than 10micron size (PM ₁₀)	IS:5182: Part 23:2006	µg/m ³	66.3	100
2	Particulate Matter less than 2.5micron size (PM _{2.5})	IS 5182 (Part 24):2019	µg/m ³	30.8	60
3	Sulphur dioxide (SO ₂)	IS:5182: Part 02:2001	µg/m ³	6.5	80
4	Nitrogen Dioxide (NO ₂)	IS:5182: Part 06:2006	µg/m ³	9.9	80
5	Carbon monoxide (CO)	SARL/IOP/013 (Issue No:01, Issue Date – 01.03.2023)	mg/m ³	BDL (D.L – 1.1)	-

Remarks: Limits: *National Ambient air quality standards from CPCB. BDL- Below detectable limit. DL –Detectable limit

For Shrient Analytical and Research Labs Pvt. Ltd

Verified



END OF THE REPORT

Authorized Signatory
S. BALAMURUGAN
Asst. Technical Manager

Please Contact:

For any Technical Issues&Complaints: technical@shrientanalytical.com

Terms and conditions:

(1) The test items will not be retained for more than 15 days from the date of issue of test report. (2) The results relate only to the items tested (3) The test report shall not be reproduced except in full without the written approval of the laboratory (4) Any use for advertising purposes must be granted in writing. This technical report may only be quoted in full. This report is the result of a single examination of the object in question and is not generally applicable evaluation of the quality of other products in regular production. For further details, please see testing and certification regulation, chapter A-3.4. (5) The correctness of the information related to sample(s) in the Test Request Form/Customer letterhead/Email is the customer's responsibility. The laboratory reports the said information in the test report and is not liable for the same.



Shrient Analytical and Research Labs Pvt. Ltd

416/15, DhargasRoad, West Tambaram, Chennai- 600045
Phone Number +91 82208 36377 Email: -info@shrientanalytical.com
www.shrientanalytical.com

TEST REPORT

Report No.	SARL/25/1466	Report Date.	02.06.2025

Customer Name & Address	Rough Stone And Gravel Quarry Of Thiru.P.Elangovan At S.F.Nos.46/1, 46/3, 46/4, 46/5, 46/6, 46/7, 46/8, 46/9, 46/11, 46/12, 47/1, 47/2, 47/4, 47/6(P), 47/7(P), 47/8, 47/9a, 47/9b(P), 47/9c(P), 47/10, 47/11a, 47/11b, 47/11c(P), 47/11d(P), 7/11e(P), 47/11f(P) Of Kalaiyarkarisalkulam Village, Aruppukottai Taluk, Virudhunagar District, Tamil Nadu State
Sample Description	AMBIENT AIR QUALITY
Sampling Procedure	IS – 5182 (Part – 14: 2000 & Part – V: Reaffirmed - 2003), CPCB Guide lines

Sample Location	A2-Punnamadupalayam village
Positioned height of Sampler	1.5 M above Ground Level

Customer Reference	By Mail	Sampling Duration	24 hrs
Sample Reference No	SARL/A/CHE-1466	Sample Received on	26.05.2025
Sample Collected by	LABORATORY	Test Commenced on	26.05.2025
Sample Collected on	25.05.2025	Test Completed on	02.06.2025
Temperature	35°C	Relative Humidity	30%
Sample Condition	Fit for Analysis		

S. No.	Parameters	Protocol	Unit	Results	*Limits
1	Particulate Matter less than 10micron size (PM ₁₀)	IS:5182: Part 23:2006	µg/m ³	55.9	100
2	Particulate Matter less than 2.5micron size (PM _{2.5})	IS 5182 (Part 24):2019	µg/m ³	26.0	60
3	Sulphur dioxide (SO ₂)	IS:5182: Part 02:2001	µg/m ³	5.7	80
4	Nitrogen Dioxide (NO ₂)	IS:5182: Part 06:2006	µg/m ³	8.3	80
5	Carbon monoxide (CO)	SARL/IOP/013 (Issue No:01, Issue Date – 01.03.2023)	mg/m ³	BDL (D.L – 1.1)	-

Remarks: Limits: *National Ambient air quality standards from CPCB. BDL- Below detectable limit. DL – Detectable limit

For Shrient Analytical and Research Labs Pvt. Ltd

Verified



Authorized Signatory
S. BALAMURUGAN
Asst. Technical Manager

END OF THE REPORT

Please Contact:

For any Technical Issues & Complaints: technical@shrientanalytical.com

Terms and conditions:

(1) The test items will not be retained for more than 15 days from the date of issue of test report. (2) The results relate only to the items tested (3) The test report shall not be reproduced except in full without the written approval of the laboratory (4) Any use for advertising purposes must be granted in writing. This technical report may only be quoted in full. This report is the result of a single examination of the object in question and is not generally applicable evaluation of the quality of other products in regular production. For further details, please see testing and certification regulation, chapter A-3.4. (5) The correctness of the information related to sample(s) in the Test Request Form/Customer letterhead/Email is the customer's responsibility. The laboratory reports the said information in the test report and is not liable for the same.

LAB SERVICES FOR:- Food, Water, Milk, Environment, Academic & Industrial Segment.

CIN : U74999TN2017PTC116807 / GST No : 33AAYCS7325R1ZA / PAN No: AAYCS7325R

Page 12 of 12



Shrient Analytical and Research Labs Pvt. Ltd

416/15, Dhargas Road, West Tambaram, Chennai- 600045
Phone Number +91 82208 36377 Email: - info@shrientanalytical.com
www.shrientanalytical.com

TEST REPORT

Report No.	SARL/25/1522

Report Date.	02.06.2025

Customer Name & Address	Rough Stone And Gravel Quarry Of Thiru.P.Elangovan At S.F.Nos.46/1, 46/3, 46/4, 46/5, 46/6, 46/7, 46/8, 46/9, 46/11, 46/12, 47/1, 47/2, 47/4, 47/6(P), 47/7(P), 47/8, 47/9a, 47/9b(P), 47/9c(P), 47/10, 47/11a, 47/11b, 47/11c(P), 47/11d(P), 7/11e(P), 47/11f(P) Of Kalaiyarkarisalkulam Village, Aruppukottai Taluk, Virudhunagar District, Tamil Nadu State
Sample Description	WATER
Sample Mark	W1-Within Mine Lease area

Customer Reference	By Mail	Sampling Procedure	IS 17614: Part 14: 2021
Sample Reference No	SARL/W/CHE-1522	Sample Received on	26.05.2025
Sample Collected by	LABORATORY	Test Commenced on	26.05.2025
Sample Collected on	25.05.2025	Test Completed on	02.06.2025
Sample Condition	Fit for Analysis		

Sl. No.	Parameters	Protocol	Unit	Result	*Limits
					Permissible
A.	Physical parameters				
1	Odour	IS 3025 (Part 5): 2018	-	Agreeable	Agreeable
2	Turbidity	APHA 24 th Edition 2130 B: 2023	NTU	<1.0	5.0
3	pH at 25 °C	APHA 24 th Edition 4500 – H+ B: 2023	-	8.05	6.50-8.50
4	Electrical Conductivity	APHA 24 th Edition 2510 B: 2023	(µS/cm)	689.6	-
B.	Chemical parameters				
5	Total Dissolved Solids	APHA 24th Edition 2540-C: 2023	mg/L	415	2000
6	Total hardness (as CaCO3)	APHA 24th Edition 2340 C: 2023	mg/L	197	600
7	Calcium (as Ca)	IS 3025 (Part 40): 1991	mg/L	50.0	200
8	Magnesium (as Mg)	IS 3025 (Part 46): 1994	mg/L	17.3	100
9	Calcium Hardness (as CaCO3)	APHA 24th Edition 3500 Ca B: 2023	mg/L	125	-
10	Magnesium Hardness (as CaCO3)	APHA 24th Edition 3500 Mg B: 2023	mg/L	72.0	-
11	Total alkalinity (as CaCO3)	APHA 24th Edition 2320 B: 2023	mg/L	185	600
12	Chloride (as Cl)	APHA 24th Edition 4500 Cl- B: 2023	mg/L	124	1000



Shrient Analytical and Research Labs Pvt. Ltd

416/15, Dhargas Road, West Tambaram, Chennai- 600045

Phone Number +91 82208 36377 Email: - info@shrientanalytical.com

www.shrientanalytical.com

TEST REPORT

Report No.	SARL/25/1522

Report Date.	02.06.2025

Sl. No	Parameters	Protocol	Unit	Result	*Limits
					Permissible
13	Free Residual chlorine	APHA 24th Edition 4500 Cl- B: 2023	mg/L	BDL (D.L - 0.2)	1.0
14	Sulphate as (SO ₄ 2-)	APHA 24th Edition 4500 SO ₄ 2- E: 2023	mg/L	65.4	400
15	Iron (as Fe)	APHA 24th Edition 3500 Fe B: 2023	mg/L	BDL(D.L - 0.01)	0.3
16	Nitrate (as NO ₃)	IS 3025 (Part 34): 1988	mg/L	2.3	45
17	Fluoride (as F)	APHA 24th Edition 4500 F- D: 2023	mg/L	0.16	1.5
18	Manganese (as Mn)	APHA 24th Edition 3500 Mn B: 2023	mg/L	BDL (D.L - 0.05)	0.3

Remarks: *Drinking Water Specifications as per IS – 10500:2012. BDL – Below Detectable limit (DL - Detectable limit).

For Shrient Analytical and Research Labs Pvt. Ltd


Verified



END OF THE REPORT


Authorized Signatory
S. BALAMURUGAN
Asst. Technical Manager

Please Contact:

For any Technical Issues & Complaints: technical@shrientanalytical.com

Terms and conditions:

(1) The test items will not be retained for more than 15 days from the date of issue of test report. (2) The results relate only to the items tested (3) The test report shall not be reproduced except in full without the written approval of the laboratory (4) Any use for advertising purposes must be granted in writing. This technical report may only be quoted in full. This report is the result of a single examination of the object in question and is not generally applicable evaluation of the quality of other products in regular production. For further details, please see testing and certification regulation, chapter A-3.4. (5) The correctness of the information related to sample(s) in the Test Request Form/Customer letterhead/Email is the customer's responsibility. The laboratory reports the said information in the test report and is not liable for the same.

LAB SERVICES FOR:- Food, Water, Milk, Environment, Academic & Industrial Segment.

CIN : U74999TN2017PTC116807 / GST No : 33AAYCS7325R1ZA / PAN No: AAYCS7325R

Page 2 of 2



Shrient Analytical and Research Labs Pvt. Ltd

416/15, Dhargas Road, West Tambaram, Chennai- 600045

Phone Number +91 82208 36377 Email: - info@shrientanalytical.com

www.shrientanalytical.com

TEST REPORT

Report No.	SARL/25/1523

Report Date.	02.06.2025

Customer Name & Address	Rough Stone And Gravel Quarry Of Thiru.P.Elangovan At S.F.Nos.46/1, 46/3, 46/4, 46/5, 46/6, 46/7, 46/8, 46/9, 46/11, 46/12, 47/1, 47/2, 47/4, 47/6(P), 47/7(P), 47/8, 47/9a, 47/9b(P), 47/9c(P), 47/10, 47/11a, 47/11b, 47/11c(P), 47/11d(P), 7/11e(P), 47/11f(P) Of Kalaiyarkarisalkulam Village, Aruppukottai Taluk, Virudhunagar District, Tamil Nadu State
Sample Description	WATER
Sample Mark	W2-Bommaikottai Village

Customer Reference	By Mail	Sampling Procedure	IS 17614: Part 14: 2021
Sample Reference No	SARL/W/CHE-1523	Sample Received on	26.05.2025
Sample Collected by	LABORATORY	Test Commenced on	26.05.2025
Sample Collected on	25.05.2025	Test Completed on	02.06.2025
Sample Condition	Fit for Analysis		

Sl. No.	Parameters	Protocol	Unit	Result	*Limits
					Permissible
A.	Physical parameters				
1	Odour	IS 3025 (Part 5): 2018	-	Agreeable	Agreeable
2	Turbidity	APHA 24 th Edition 2130 B: 2023	NTU	<1	5.0
3	pH at 25 °C	APHA 24 th Edition 4500 – H+ B: 2023	-	7.94	6.50-8.50
4	Electrical Conductivity	APHA 24 th Edition 2510 B: 2023	(µS/cm)	548.5	-
B.	Chemical parameters				
5	Total Dissolved Solids	APHA 24th Edition 2540-C: 2023	mg/L	330	2000
6	Total hardness (as CaCO3)	APHA 24th Edition 2340 C: 2023	mg/L	220	600
7	Calcium (as Ca)	IS 3025 (Part 40): 1991	mg/L	55.6	200
8	Magnesium (as Mg)	IS 3025 (Part 46): 1994	mg/L	19.4	100
9	Calcium Hardness (as CaCO3)	APHA 24th Edition 3500 Ca B: 2023	mg/L	139	-
10	Magnesium Hardness (as CaCO3)	APHA 24th Edition 3500 Mg B: 2023	mg/L	81.0	-
11	Total alkalinity (as CaCO3)	APHA 24th Edition 2320 B: 2023	mg/L	174	600
12	Chloride (as Cl)	APHA 24th Edition 4500 Cl- B: 2023	mg/L	73.2	1000

LAB SERVICES FOR:- Food, Water, Milk, Environment, Academic & Industrial Segment.

CIN : U74999TN2017PTC116807 / GST No : 33AAYCS7325R1ZA / PAN No: AAYCS7325R



Shrient Analytical and Research Labs Pvt. Ltd

416/15, Dhargas Road, West Tambaram, Chennai- 600045

Phone Number +91 82208 36377 Email: - info@shrientanalytical.com

www.shrientanalytical.com

TEST REPORT

Report No.	SARL/25/1468

Report Date.	02.06.2025

Sl. No	Parameters	Protocol	Unit	Result	*Limits
					Permissible
13	Free Residual chlorine	APHA 24th Edition 4500 Cl- B: 2023	mg/L	BDL (D.L - 0.2)	1.0
14	Sulphate as (SO ₄ 2-)	APHA 24th Edition 4500 SO ₄ 2- E: 2023	mg/L	32.4	400
15	Iron (as Fe)	APHA 24th Edition 3500 Fe B: 2023	mg/L	BDL(DL-0.01)	0.3
16	Nitrate (as NO ₃)	IS 3025 (Part 34): 1988	mg/L	3.5	45
17	Fluoride (as F)	APHA 24th Edition 4500 F- D: 2023	mg/L	0.15	1.5
18	Manganese (as Mn)	APHA 24th Edition 3500 Mn B: 2023	mg/L	BDL (D.L - 0.05)	0.3

Remarks: *Drinking Water Specifications as per IS – 10500:2012. BDL – Below Detectable limit (DL - Detectable limit).

For Shrient Analytical and Research Labs Pvt. Ltd


Verified



END OF THE REPORT


Authorized Signatory
S. BALAMURUGAN
Asst. Technical Manager

Please Contact:

For any Technical Issues & Complaints: technical@shrientanalytical.com

Terms and conditions:

(1) The test items will not be retained for more than 15 days from the date of issue of test report. (2) The results relate only to the items tested (3) The test report shall not be reproduced except in full without the written approval of the laboratory (4) Any use for advertising purposes must be granted in writing. This technical report may only be quoted in full. This report is the result of a single examination of the object in question and is not generally applicable evaluation of the quality of other products in regular production. For further details, please see testing and certification regulation, chapter A-3.4. (5) The correctness of the information related to sample(s) in the Test Request Form/Customer letterhead/Email is the customer's responsibility. The laboratory reports the said information in the test report and is not liable for the same.

LAB SERVICES FOR:- Food, Water, Milk, Environment, Academic & Industrial Segment.

CIN : U74999TN2017PTC116807 / GST No : 33AAYCS7325R1ZA / PAN No: AAYCS7325R

Page 2 of 2



Shrient Analytical and Research Labs Pvt. Ltd

416/15, Dhargas Road, West Tambaram, Chennai- 600045

Phone Number +91 82208 36377 Email: - info@shrientanalytical.com

www.shrientanalytical.com

TEST REPORT

Report No.	SARL/25/1524

Report Date.	02.06.2025

Customer Name & Address	Rough Stone And Gravel Quarry Of Thiru.P.Elangovan At S.F.Nos.46/1, 46/3, 46/4, 46/5, 46/6, 46/7, 46/8, 46/9, 46/11, 46/12, 47/1, 47/2, 47/4, 47/6(P), 47/7(P), 47/8, 47/9a, 47/9b(P), 47/9c(P), 47/10, 47/11a, 47/11b, 47/11c(P), 47/11d(P), 7/11e(P), 47/11f(P) Of Kalaiyarkarisalkulam Village, Aruppukottai Taluk, Virudhunagar District, Tamil Nadu State
Sample Description	WATER
Sample Mark	W3-Muthuramalingapuram Village

Customer Reference	By Mail	Sampling Procedure	IS 17614: Part 14: 2021
Sample Reference No	SARL/W/CHE-1469	Sample Received on	26.05.2025
Sample Collected by	LABORATORY	Test Commenced on	26.05.2025
Sample Collected on	25.05.2025	Test Completed on	02.06.2025
Sample Condition	Fit for Analysis		

Sl. No.	Parameters	Protocol	Unit	Result	*Limits
					Permissible
A.	Physical parameters				
1	Odour	IS 3025 (Part 5): 2018	-	Agreeable	Agreeable
2	Turbidity	APHA 24 th Edition 2130 B: 2023	NTU	<1	5.0
3	pH at 25 °C	APHA 24 th Edition 4500 – H+ B: 2023	-	7.71	6.50-8.50
4	Electrical Conductivity	APHA 24 th Edition 2510 B: 2023	(µS/cm)	1690	-
B.	Chemical parameters				
5	Total Dissolved Solids	APHA 24th Edition 2540-C: 2023	mg/L	1015	2000
6	Total hardness (as CaCO3)	APHA 24th Edition 2340 C: 2023	mg/L	410	600
7	Calcium (as Ca)	IS 3025 (Part 40): 1991	mg/L	109	200
8	Magnesium (as Mg)	IS 3025 (Part 46): 1994	mg/L	33.1	100
9	Calcium Hardness (as CaCO3)	APHA 24th Edition 3500 Ca B: 2023	mg/L	272	-
10	Magnesium Hardness (as CaCO3)	APHA 24th Edition 3500 Mg B: 2023	mg/L	138	-
11	Total alkalinity (as CaCO3)	APHA 24th Edition 2320 B: 2023	mg/L	277	600
12	Chloride (as Cl)	APHA 24th Edition 4500 Cl- B: 2023	mg/L	462	1000

LAB SERVICES FOR:- Food, Water, Milk, Environment, Academic & Industrial Segment.

CIN : U74999TN2017PTC116807 / GST No : 33AAYCS7325R1ZA / PAN No: AAYCS7325R



Shrient Analytical and Research Labs Pvt. Ltd

416/15, Dhargas Road, West Tambaram, Chennai- 600045

Phone Number +91 82208 36377 Email: - info@shrientanalytical.com

www.shrientanalytical.com

TEST REPORT

Report No.	SARL/25/1524

Report Date.	02.06.2025

Sl. No	Parameters	Protocol	Unit	Result	*Limits
					Permissible
13	Free Residual chlorine	APHA 24th Edition 4500 Cl- B: 2023	mg/L	BDL (D.L - 0.2)	1.0
14	Sulphate as (SO ₄ 2-)	APHA 24th Edition 4500 SO ₄ 2- E: 2023	mg/L	225	400
15	Iron (as Fe)	APHA 24th Edition 3500 Fe B: 2023	mg/L	0.05	0.3
16	Nitrate (as NO ₃)	IS 3025 (Part 34): 1988	mg/L	1.98	45
17	Fluoride (as F)	APHA 24th Edition 4500 F- D: 2023	mg/L	0.38	1.5
18	Manganese (as Mn)	APHA 24th Edition 3500 Mn B: 2023	mg/L	BDL (D.L - 0.05)	0.3

Remarks: *Drinking Water Specifications as per IS - 10500:2012. BDL - Below Detectable limit (DL - Detectable limit).

For Shrient Analytical and Research Labs Pvt. Ltd


Verified



END OF THE REPORT


Authorized Signatory
S. BALAMURUGAN
Asst. Technical Manager

Please Contact:

For any Technical Issues & Complaints: technical@shrientanalytical.com

Terms and conditions:

(1) The test items will not be retained for more than 15 days from the date of issue of test report. (2) The results relate only to the items tested (3) The test report shall not be reproduced except in full without the written approval of the laboratory (4) Any use for advertising purposes must be granted in writing. This technical report may only be quoted in full. This report is the result of a single examination of the object in question and is not generally applicable evaluation of the quality of other products in regular production. For further details, please see testing and certification regulation, chapter A-3.4. (5) The correctness of the information related to sample(s) in the Test Request Form/Customer letterhead/Email is the customer's responsibility. The laboratory reports the said information in the test report and is not liable for the same.

LAB SERVICES FOR:- Food, Water, Milk, Environment, Academic & Industrial Segment.

CIN : U74999TN2017PTC116807 / GST No : 33AAYCS7325R1ZA / PAN No: AAYCS7325R

Page 2 of 2



Shrient Analytical and Research Labs Pvt. Ltd

416/15, Dhargas Road, West Tambaram, Chennai- 600045

Phone Number +91 82208 36377 Email: - info@shrientanalytical.com

www.shrientanalytical.com

TEST REPORT

Report No.	SARL/25/1525

Report Date.	02.06.2025

Customer Name & Address	Rough Stone And Gravel Quarry Of Thiru.P.Elangovan At S.F.Nos.46/1, 46/3, 46/4, 46/5, 46/6, 46/7, 46/8, 46/9, 46/11, 46/12, 47/1, 47/2, 47/4, 47/6(P), 47/7(P), 47/8, 47/9a, 47/9b(P), 47/9c(P), 47/10, 47/11a, 47/11b, 47/11c(P), 47/11d(P), 7/11e(P), 47/11f(P) Of Kalaiyarkarisalkulam Village, Aruppukottai Taluk, Virudhunagar District, Tamil Nadu State
Sample Description	WATER
Sample Mark	W4-Kallumadam Village

Customer Reference	By Mail	Sampling Procedure	IS 17614: Part 14: 2021
Sample Reference No	SARL/W/CHE-1470	Sample Received on	26.05.2025
Sample Collected by	LABORATORY	Test Commenced on	26.05.2025
Sample Collected on	25.05.2025	Test Completed on	02.06.2025
Sample Condition	Fit for Analysis		

Sl. No.	Parameters	Protocol	Unit	Result	*Limits
					Permissible
A.	Physical parameters				
1	Odour	IS 3025 (Part 5): 2018	-	Agreeable	Agreeable
2	Turbidity	APHA 24 th Edition 2130 B: 2023	NTU	<1	5.0
3	pH at 25 °C	APHA 24 th Edition 4500 – H+ B: 2023	-	7.65	6.50-8.50
4	Electrical Conductivity	APHA 24 th Edition 2510 B: 2023	(µS/cm)	1235	-
B.	Chemical parameters				
5	Total Dissolved Solids	APHA 24th Edition 2540-C: 2023	mg/L	742	2000
6	Total hardness (as CaCO3)	APHA 24th Edition 2340 C: 2023	mg/L	305	600
7	Calcium (as Ca)	IS 3025 (Part 40): 1991	mg/L	77.6	200
8	Magnesium (as Mg)	IS 3025 (Part 46): 1994	mg/L	26.6	100
9	Calcium Hardness (as CaCO3)	APHA 24th Edition 3500 Ca B: 2023	mg/L	194	-
10	Magnesium Hardness (as CaCO3)	APHA 24th Edition 3500 Mg B: 2023	mg/L	111	-
11	Total alkalinity (as CaCO3)	APHA 24th Edition 2320 B: 2023	mg/L	302	600
12	Chloride (as Cl)	APHA 24th Edition 4500 Cl- B: 2023	mg/L	325	1000

LAB SERVICES FOR:- Food, Water, Milk, Environment, Academic & Industrial Segment.

CIN : U74999TN2017PTC116807 / GST No : 33AAYCS7325R1ZA / PAN No: AAYCS7325R



Shrient Analytical and Research Labs Pvt. Ltd

416/15, Dhargas Road, West Tambaram, Chennai- 600045

Phone Number +91 82208 36377 Email: - info@shrientanalytical.com

www.shrientanalytical.com

TEST REPORT

Report No.	SARL/25/1525

Report Date.	02.06.2025

Sl. No	Parameters	Protocol	Unit	Result	*Limits
					Permissible
13	Free Residual chlorine	APHA 24th Edition 4500 Cl- B: 2023	mg/L	BDL (D.L - 0.2)	1.0
14	Sulphate as (SO ₄ ²⁻)	APHA 24th Edition 4500 SO ₄ ²⁻ E: 2023	mg/L	112	400
15	Iron (as Fe)	APHA 24th Edition 3500 Fe B: 2023	mg/L	0.06	0.3
16	Nitrate (as NO ₃)	IS 3025 (Part 34): 1988	mg/L	2.47	45
17	Fluoride (as F)	APHA 24th Edition 4500 F- D: 2023	mg/L	0.37	1.5
18	Manganese (as Mn)	APHA 24th Edition 3500 Mn B: 2023	mg/L	BDL (D.L - 0.05)	0.3

Remarks: *Drinking Water Specifications as per IS - 10500:2012. BDL - Below Detectable limit (DL - Detectable limit).

For Shrient Analytical and Research Labs Pvt. Ltd


Verified



END OF THE REPORT


Authorized Signatory
S. BALAMURUGAN
Asst. Technical Manager

Please Contact:

For any Technical Issues & Complaints: technical@shrientanalytical.com

Terms and conditions:

(1) The test items will not be retained for more than 15 days from the date of issue of test report. (2) The results relate only to the items tested (3) The test report shall not be reproduced except in full without the written approval of the laboratory (4) Any use for advertising purposes must be granted in writing. This technical report may only be quoted in full. This report is the result of a single examination of the object in question and is not generally applicable evaluation of the quality of other products in regular production. For further details, please see testing and certification regulation, chapter A-3.4. (5) The correctness of the information related to sample(s) in the Test Request Form/Customer letterhead/Email is the customer's responsibility. The laboratory reports the said information in the test report and is not liable for the same.

LAB SERVICES FOR:- Food, Water, Milk, Environment, Academic & Industrial Segment.

CIN : U74999TN2017PTC116807 / GST No : 33AAYCS7325R1ZA / PAN No: AAYCS7325R

Page 2 of 2



Shrient Analytical and Research Labs Pvt. Ltd

416/15, Dhargas Road, West Tambaram, Chennai- 600045

Phone Number +91 82208 36377 Email: - info@shrientanalytical.com

www.shrientanalytical.com

TEST REPORT

Report No.	SARL/25/1526

Report Date.	02.06.2025

Customer Name & Address	Rough Stone And Gravel Quarry Of Thiru.P.Elangovan At S.F.Nos.46/1, 46/3, 46/4, 46/5, 46/6, 46/7, 46/8, 46/9, 46/11, 46/12, 47/1, 47/2, 47/4, 47/6(P), 47/7(P), 47/8, 47/9a, 47/9b(P), 47/9c(P), 47/10, 47/11a, 47/11b, 47/11c(P), 47/11d(P), 7/11e(P), 47/11f(P) Of Kalaiyarkarisalkulam Village, Aruppukottai Taluk, Virudhunagar District, Tamil Nadu State
Sample Description	WATER
Sample Mark	W5-Aladipatti Village

Customer Reference	By Mail	Sampling Procedure	IS 17614: Part 14: 2021
Sample Reference No	SARL/W/CHE-1526	Sample Received on	26.05.2025
Sample Collected by	LABORATORY	Test Commenced on	26.05.2025
Sample Collected on	25.05.2025	Test Completed on	02.06.2025
Sample Condition	Fit for Analysis		

Sl. No.	Parameters	Protocol	Unit	Result	*Limits
					Permissible
A.	Physical parameters				
1	Odour	IS 3025 (Part 5): 2018	-	Agreeable	Agreeable
2	Turbidity	APHA 24 th Edition 2130 B: 2023	NTU	<1	5.0
3	pH at 25 °C	APHA 24 th Edition 4500 – H+ B: 2023	-	8.11	6.50-8.50
4	Electrical Conductivity	APHA 24 th Edition 2510 B: 2023	(µS/cm)	633.5	-
B.	Chemical parameters				
5	Total Dissolved Solids	APHA 24th Edition 2540-C: 2023	mg/L	380	2000
6	Total hardness (as CaCO3)	APHA 24th Edition 2340 C: 2023	mg/L	322	600
7	Calcium (as Ca)	IS 3025 (Part 40): 1991	mg/L	86.4	200
8	Magnesium (as Mg)	IS 3025 (Part 46): 1994	mg/L	25.4	100
9	Calcium Hardness (as CaCO3)	APHA 24th Edition 3500 Ca B: 2023	mg/L	216	-
10	Magnesium Hardness (as CaCO3)	APHA 24th Edition 3500 Mg B: 2023	mg/L	106	-
11	Total alkalinity (as CaCO3)	APHA 24th Edition 2320 B: 2023	mg/L	214	600
12	Chloride (as Cl)	APHA 24th Edition 4500 Cl- B: 2023	mg/L	101	1000

LAB SERVICES FOR:- Food, Water, Milk, Environment, Academic & Industrial Segment.

CIN : U74999TN2017PTC116807 / GST No : 33AAYCS7325R1ZA / PAN No: AAYCS7325R



Shrient Analytical and Research Labs Pvt. Ltd

416/15, Dhargas Road, West Tambaram, Chennai- 600045

Phone Number +91 82208 36377 Email: - info@shrientanalytical.com

www.shrientanalytical.com

TEST REPORT


Report No.	SARL/25/1526

Report Date.	02.06.2025

Sl. No	Parameters	Protocol	Unit	Result	*Limits
					Permissible
13	Free Residual chlorine	APHA 24th Edition 4500 Cl- B: 2023	mg/L	BDL (D.L - 0.2)	1.0
14	Sulphate as (SO ₄ 2-)	APHA 24th Edition 4500 SO ₄ 2- E: 2023	mg/L	25.4	400
15	Iron (as Fe)	APHA 24th Edition 3500 Fe B: 2023	mg/L	BDL(D.L - 0.01)	0.3
16	Nitrate (as NO ₃)	IS 3025 (Part 34): 1988	mg/L	BDL(D.L - 1.0)	45
17	Fluoride (as F)	APHA 24th Edition 4500 F- D: 2023	mg/L	0.18	1.5
18	Manganese (as Mn)	APHA 24th Edition 3500 Mn B: 2023	mg/L	BDL (D.L - 0.05)	0.3

Remarks: *Drinking Water Specifications as per IS - 10500:2012. BDL - Below Detectable limit (DL - Detectable limit).

For Shrient Analytical and Research Labs Pvt. Ltd

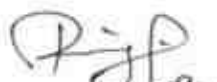
Verified



END OF THE REPORT


Authorized Signatory
S. BALAMURUGAN
Asst. Technical Manager

Please Contact:

For any Technical Issues & Complaints: technical@shrientanalytical.com

Terms and conditions:

(1) The test items will not be retained for more than 15 days from the date of issue of test report. (2) The results relate only to the items tested (3) The test report shall not be reproduced except in full without the written approval of the laboratory (4) Any use for advertising purposes must be granted in writing. This technical report may only be quoted in full. This report is the result of a single examination of the object in question and is not generally applicable evaluation of the quality of other products in regular production. For further details, please see testing and certification regulation, chapter A-3.4. (5) The correctness of the information related to sample(s) in the Test Request Form/Customer letterhead/Email is the customer's responsibility. The laboratory reports the said information in the test report and is not liable for the same.

LAB SERVICES FOR:- Food, Water, Milk, Environment, Academic & Industrial Segment.

CIN : U74999TN2017PTC116807 / GST No : 33AAYCS7325R1ZA / PAN No: AAYCS7325R

Page 2 of 2



Shrient Analytical and Research Labs Pvt. Ltd

416/15, Dhargas Road, West Tambaram, Chennai- 600045

Phone Number +91 82208 36377 Email: - info@shrientanalytical.com

www.shrientanalytical.com

TEST REPORT

Report No.	SARL/25/1527

Report Date.	02.06.2025

Customer Name & Address	Rough Stone And Gravel Quarry Of Thiru.P.Elangovan At S.F.Nos.46/1, 46/3, 46/4, 46/5, 46/6, 46/7, 46/8, 46/9, 46/11, 46/12, 47/1, 47/2, 47/4, 47/6(P), 47/7(P), 47/8, 47/9a, 47/9b(P), 47/9c(P), 47/10, 47/11a, 47/11b, 47/11c(P), 47/11d(P), 7/11e(P), 47/11f(P) Of Kalaiyarkarisalkulam Village, Aruppukottai Taluk, Virudhunagar District, Tamil Nadu State
Sample Description	WATER
Sample Mark	W6-Kuranaikulam Village

Customer Reference	By Mail	Sampling Procedure	IS 17614: Part 14: 2021
Sample Reference No	SARL/W/CHE-1472	Sample Received on	26.05.2025
Sample Collected by	LABORATORY	Test Commenced on	26.05.2025
Sample Collected on	25.05.2025	Test Completed on	02.06.2025
Sample Condition	Fit for Analysis		

Sl. No.	Parameters	Protocol	Unit	Result	*Limits
					Permissible
A.	Physical parameters				
1	Odour	IS 3025 (Part 5): 2018	-	Agreeable	Agreeable
2	Turbidity	APHA 24 th Edition 2130 B: 2023	NTU	<1	5.0
3	pH at 25 °C	APHA 24 th Edition 4500 – H+ B: 2023	-	7.85	6.50-8.50
4	Electrical Conductivity	APHA 24 th Edition 2510 B: 2023	(µS/cm)	642.5	-
B.	Chemical parameters				
5	Total Dissolved Solids	APHA 24th Edition 2540-C: 2023	mg/L	386	2000
6	Total hardness (as CaCO3)	APHA 24th Edition 2340 C: 2023	mg/L	225	600
7	Calcium (as Ca)	IS 3025 (Part 40): 1991	mg/L	54.0	200
8	Magnesium (as Mg)	IS 3025 (Part 46): 1994	mg/L	21.6	100
9	Calcium Hardness (as CaCO3)	APHA 24th Edition 3500 Ca B: 2023	mg/L	135	-
10	Magnesium Hardness (as CaCO3)	APHA 24th Edition 3500 Mg B: 2023	mg/L	90.0	-
11	Total alkalinity (as CaCO3)	APHA 24th Edition 2320 B: 2023	mg/L	175	600
12	Chloride (as Cl)	APHA 24th Edition 4500 Cl- B: 2023	mg/L	70.9	1000

LAB SERVICES FOR:- Food, Water, Milk, Environment, Academic & Industrial Segment.

CIN : U74999TN2017PTC116807 / GST No : 33AAYCS7325R1ZA / PAN No: AAYCS7325R



Shrient Analytical and Research Labs Pvt. Ltd

416/15, Dhargas Road, West Tambaram, Chennai- 600045

Phone Number +91 82208 36377 Email: - info@shrientanalytical.com

www.shrientanalytical.com

TEST REPORT

Report No.	SARL/25/1527

Report Date.	02.06.2025

Sl. No	Parameters	Protocol	Unit	Result	*Limits
					Permissible
13	Free Residual chlorine	APHA 24th Edition 4500 Cl- B: 2023	mg/L	BDL (D.L - 0.2)	1.0
14	Sulphate as (SO ₄ ²⁻)	APHA 24th Edition 4500 SO ₄ ²⁻ E: 2023	mg/L	32.6	400
15	Iron (as Fe)	APHA 24th Edition 3500 Fe B: 2023	mg/L	BDL(D.L - 0.01)	0.3
16	Nitrate (as NO ₃)	IS 3025 (Part 34): 1988	mg/L	2.66	45
17	Fluoride (as F)	APHA 24th Edition 4500 F- D: 2023	mg/L	0.22	1.5
18	Manganese (as Mn)	APHA 24th Edition 3500 Mn B: 2023	mg/L	BDL (D.L - 0.05)	0.3

Remarks: *Drinking Water Specifications as per IS - 10500:2012. BDL - Below Detectable limit (DL - Detectable limit).

For Shrient Analytical and Research Labs Pvt. Ltd


Verified



END OF THE REPORT


Authorized Signatory
S. BALAMURUGAN
Asst. Technical Manager

Please Contact:

For any Technical Issues & Complaints: technical@shrientanalytical.com

Terms and conditions:

(1) The test items will not be retained for more than 15 days from the date of issue of test report. (2) The results relate only to the items tested (3) The test report shall not be reproduced except in full without the written approval of the laboratory (4) Any use for advertising purposes must be granted in writing. This technical report may only be quoted in full. This report is the result of a single examination of the object in question and is not generally applicable evaluation of the quality of other products in regular production. For further details, please see testing and certification regulation, chapter A-3.4. (5) The correctness of the information related to sample(s) in the Test Request Form/Customer letterhead/Email is the customer's responsibility. The laboratory reports the said information in the test report and is not liable for the same.

LAB SERVICES FOR:- Food, Water, Milk, Environment, Academic & Industrial Segment.

CIN : U74999TN2017PTC116807 / GST No : 33AAYCS7325R1ZA / PAN No: AAYCS7325R

Page 2 of 2



Shrient Analytical and Research Labs Pvt. Ltd

416/15, DhargasRoad, West Tambaram, Chennai- 600045
Phone Number +91 82208 36377 Email: -info@shrientanalytical.com
www.shrientanalytical.com

TEST REPORT

Report No.	SARL/25/1528	Report Date.	02.06.2025

Customer Name & Address	Rough Stone And Gravel Quarry Of Thiru.P.Elangovan At S.F.Nos.46/1, 46/3, 46/4, 46/5, 46/6, 46/7, 46/8, 46/9, 46/11, 46/12, 47/1, 47/2, 47/4, 47/6(P), 47/7(P), 47/8, 47/9a, 47/9b(P), 47/9c(P), 47/10, 47/11a, 47/11b, 47/11c(P), 47/11d(P), 7/11e(P), 47/11f(P) Of Kalaiyarkarisalkulam Village, Aruppukottai Taluk, Virudhunagar District, Tamil Nadu State
Sample Description	WATER
Sample Mark	SW1-Tank – E – 60 m

Customer Reference	By Mail	Sampling Procedure	IS 17614: Part 14: 2021
Sample Reference No	SARL/W/CHE-1528	Sample Received on	26.05.2025
Sample Collected by	LABORATORY	Test Commenced on	26.05.2025
Sample Collected on	25.05.2025	Test Completed on	02.06.2025
Sample Condition	Fit for Analysis		

Sl. No.	Parameters	Protocol	Unit	Result
A.	Physical parameters			
1	Odour	IS 3025 (Part 5): 2018	-	Agreeable
2	Turbidity	APHA 24 th Edition 2130 B: 2023	NTU	7.5
3	pH at 25 °C	APHA 24 th Edition 4500 – H+ B: 2023	-	7.52
4	Electrical Conductivity	APHA 24 th Edition 2510 B: 2023	(µS/cm)	1345
B.	Chemical parameters			
5	Total Dissolved Solids	APHA 24th Edition 2540-C: 2023	mg/L	812
6	Total hardness (as CaCO ₃)	APHA 24th Edition 2340 C: 2023	mg/L	364
7	Calcium (as Ca)	IS 3025 (Part 40): 1991	mg/L	58.4
8	Magnesium (as Mg)	IS 3025 (Part 46): 1994	mg/L	52.3
9	Calcium Hardness (as CaCO ₃)	APHA 24th Edition 3500 Ca B: 2023	mg/L	146
10	Magnesium Hardness (as CaCO ₃)	APHA 24th Edition 3500 Mg B: 2023	mg/L	218
11	Total alkalinity (as CaCO ₃)	APHA 24th Edition 2320 B: 2023	mg/L	352
12	Chloride (as Cl)	APHA 24th Edition 4500 Cl- B: 2023	mg/L	364



Shrient Analytical and Research Labs Pvt. Ltd

416/15, DhargasRoad, West Tambaram, Chennai- 600045
Phone Number +91 82208 36377 Email: -info@shrientanalytical.com
www.shrientanalytical.com

TEST REPORT

Report No.	SARL/25/1528

Report Date.	02.06.2025

Sl. No	Parameters	Protocol	Unit	Result
13	Free Residual chlorine	APHA 24th Edition 4500 Cl- B: 2023	mg/L	BDL (D.L - 0.2)
14	Sulphate as (SO42-)	APHA 24th Edition 4500 SO42- E: 2023	mg/L	64.5
15	Iron (as Fe)	APHA 24th Edition 3500 Fe B: 2023	mg/L	0.11
16	Nitrate (as NO3)	IS 3025 (Part 34): 1988	mg/L	2.89
17	Fluoride (as F)	APHA 24th Edition 4500 F- D: 2023	mg/L	0.34
18	Manganese (as Mn)	APHA 24th Edition 3500 Mn B: 2023	mg/L	BDL(DL-0.05)
19	Chemical Oxygen Demand	APHA 24th Edition 5220 B: 2023	mg/L	BDL(DL-4.0)
20	Bio Chemical Oxygen Demand 3 Days at 27°C	IS 3025 (Part 44): 1993	mg/L	BDL(DL-2.0)
21	Total Suspended Solids	APHA 24th Edition 2540D: 2023	mg/L	BDL(DL-2.0)
22	Dissolved Oxygen	IS 3025 (Part 38): 1989	mg/L	6.3

Remarks: *Drinking Water Specifications as per IS – 10500:2012. BDL – Below Detectable limit (DL - Detectable limit).

For Shrient Analytical and Research Labs Pvt. Ltd


Verified



END OF THE REPORT


Authorized Signatory
S. BALAMURUGAN
Asst. Technical Manager

Please Contact:

For any Technical Issues & Complaints: technical@shrientanalytical.com

Terms and conditions:

(1) The test items will not be retained for more than 15 days from the date of issue of test report. (2) The results relate only to the items tested (3) The test report shall not be reproduced except in full without the written approval of the laboratory (4) Any use for advertising purposes must be granted in writing. This technical report may only be quoted in full. This report is the result of a single examination of the object in question and is not generally applicable evaluation of the quality of other products in regular production. For further details, please see testing and certification regulation, chapter A-3.4. (5) The correctness of the information related to sample(s) in the Test Request Form/Customer letterhead/Email is the customer's responsibility. The laboratory reports the said information in the test report and is not liable for the same.



Shrient Analytical and Research Labs Pvt. Ltd

416/15, DhargasRoad, West Tambaram, Chennai- 600045
Phone Number +91 82208 36377 Email: -info@shrientanalytical.com
www.shrientanalytical.com

TEST REPORT

Report No.	SARL/25/1529	Report Date.	02.06.2025

Customer Name & Address	Rough Stone And Gravel Quarry Of Thiru.P.Elangovan At S.F.Nos.46/1, 46/3, 46/4, 46/5, 46/6, 46/7, 46/8, 46/9, 46/11, 46/12, 47/1, 47/2, 47/4, 47/6(P), 47/7(P), 47/8, 47/9a, 47/9b(P), 47/9c(P), 47/10, 47/11a, 47/11b, 47/11c(P), 47/11d(P), 7/11e(P), 47/11f(P) Of Kalaiyarkarisalkulam Village, Aruppukottai Taluk, Virudhunagar District, Tamil Nadu State
Sample Description	WATER
Sample Mark	SW2-Odai / Tank nearby with water

Customer Reference	By Mail	Sampling Procedure	IS 17614: Part 14: 2021
Sample Reference No	SARL/W/CHE-1529	Sample Received on	26.05.2025
Sample Collected by	LABORATORY	Test Commenced on	26.05.2025
Sample Collected on	25.05.2025	Test Completed on	02.06.2025
Sample Condition	Fit for Analysis		

Sl. No.	Parameters	Protocol	Unit	Result
A.	Physical parameters			
1	Odour	IS 3025 (Part 5): 2018	-	Agreeable
2	Turbidity	APHA 24 th Edition 2130 B: 2023	NTU	12.3
3	pH at 25 °C	APHA 24 th Edition 4500 – H+ B: 2023	-	7.31
4	Electrical Conductivity	APHA 24 th Edition 2510 B: 2023	(µS/cm)	1197
B.	Chemical parameters			
5	Total Dissolved Solids	APHA 24th Edition 2540-C: 2023	mg/L	730
6	Total hardness (as CaCO ₃)	APHA 24th Edition 2340 C: 2023	mg/L	354
7	Calcium (as Ca)	IS 3025 (Part 40): 1991	mg/L	74.8
8	Magnesium (as Mg)	IS 3025 (Part 46): 1994	mg/L	40.1
9	Calcium Hardness (as CaCO ₃)	APHA 24th Edition 3500 Ca B: 2023	mg/L	187
10	Magnesium Hardness (as CaCO ₃)	APHA 24th Edition 3500 Mg B: 2023	mg/L	167
11	Total alkalinity (as CaCO ₃)	APHA 24th Edition 2320 B: 2023	mg/L	342
12	Chloride (as Cl)	APHA 24th Edition 4500 Cl- B: 2023	mg/L	332



Shrient Analytical and Research Labs Pvt. Ltd

416/15, DhargasRoad, West Tambaram, Chennai- 600045
Phone Number +91 82208 36377 Email: -info@shrientanalytical.com
www.shrientanalytical.com

TEST REPORT

Report No.	SARL/25/1529

Report Date.	02.06.2025

Sl. No	Parameters	Protocol	Unit	Result
13	Free Residual chlorine	APHA 24th Edition 4500 Cl- B: 2023	mg/L	BDL (D.L - 0.2)
14	Sulphate as (SO42-)	APHA 24th Edition 4500 SO42- E: 2023	mg/L	62.2
15	Iron (as Fe)	APHA 24th Edition 3500 Fe B: 2023	mg/L	0.12
16	Nitrate (as NO3)	IS 3025 (Part 34): 1988	mg/L	3.65
17	Fluoride (as F)	APHA 24th Edition 4500 F- D: 2023	mg/L	0.45
18	Manganese (as Mn)	APHA 24th Edition 3500 Mn B: 2023	mg/L	BDL(DL-0.05)
19	Chemical Oxygen Demand	APHA 24th Edition 5220 B: 2023	mg/L	BDL(DL-4.0)
20	Bio Chemical Oxygen Demand 3 Days at 27°C	IS 3025 (Part 44): 1993	mg/L	BDL(DL-2.0)
21	Total Suspended Solids	APHA 24th Edition 2540D: 2023	mg/L	BDL(DL-2.0)
22	Dissolved Oxygen	IS 3025 (Part 38): 1989	mg/L	6.1

Remarks: *Drinking Water Specifications as per IS – 10500:2012. BDL – Below Detectable limit (DL - Detectable limit).

For Shrient Analytical and Research Labs Pvt. Ltd


Verified



END OF THE REPORT


Authorized Signatory
S. BALAMURUGAN
Asst. Technical Manager

Please Contact:

For any Technical Issues & Complaints: technical@shrientanalytical.com

Terms and conditions:

(1) The test items will not be retained for more than 15 days from the date of issue of test report. (2) The results relate only to the items tested (3) The test report shall not be reproduced except in full without the written approval of the laboratory (4) Any use for advertising purposes must be granted in writing. This technical report may only be quoted in full. This report is the result of a single examination of the object in question and is not generally applicable evaluation of the quality of other products in regular production. For further details, please see testing and certification regulation, chapter A-3.4. (5) The correctness of the information related to sample(s) in the Test Request Form/Customer letterhead/Email is the customer's responsibility. The laboratory reports the said information in the test report and is not liable for the same.



Shrient Analytical and Research Labs Pvt. Ltd

416/15, Dhargas Road, West Tambaram, Chennai- 600045
Phone Number +91 82208 36377 Email: - info@shrientanalytical.com
www.shrientanalytical.com

TEST REPORT

Report No.	SARL/25/1530	Report Date.	02.06.2025

Customer Name & Address	Rough Stone And Gravel Quarry Of Thiru.P.Elangovan At S.F.Nos.46/1, 46/3, 46/4, 46/5, 46/6, 46/7, 46/8, 46/9, 46/11, 46/12, 47/1, 47/2, 47/4, 47/6(P), 47/7(P), 47/8, 47/9a, 47/9b(P), 47/9c(P), 47/10, 47/11a, 47/11b, 47/11c(P), 47/11d(P), 7/11e(P), 47/11f(P) Of Kalaiyarkarisalkulam Village, Aruppukottai Taluk, Virudhunagar District, Tamil Nadu State
Sample Description	SOIL
Sample Mark	S1-Within Mine Lease area

Customer Reference	By Mail	Sampling Procedure	-
Sample Reference No	SARL/SO/CHE-1530	Sample Received on	26.05.2025
Sample Collected by	LABORATORY	Test Commenced on	26.05.2025
Sample Collected on	25.05.2025	Test Completed on	02.06.2025
Sample Condition	Fit for Analysis		

S. No.	Parameters	Protocol	Unit	Results
1	pH at 25 °C	IS 2720: Part 26: 1987	-	7.25
2	Electrical Conductivity	IS 14767: 2000	µmhos/cm	42.56
3	Dry matter content	IS 15106: 2002	%	96.85
4	Water Content	IS 15106: 2002	%	3.15
5	Organic Matter	IS 2720: Part 22: 1972	%	1.32
6	Nitrogen and Nitrogenous compounds	IS 14684: 1999	mg/kg	152
7	Soil Texture	Methods Manual - Soil testing in India - P. No-67: 2011	%	SANDY LOAM
8	Grain Size Distribution	Methods Manual - Soil testing in India - P. No-67: 2011	%	52.68
	i. Sand	Methods Manual - Soil testing in India - P. No-67: 2011	%	
	ii. Silt	Methods Manual - Soil testing in India - P. No-67: 2011	%	36.31
	iii. Clay	Methods Manual - Soil testing in India - P. No-67: 2011	%	11.01
9	Phosphorus as P	IS 10158: 1982	mg/kg	1.62
10	Sodium as Na	USEPA 3050 B: 1996	mg/kg	426
11	Potassium as K	USEPA 3050 B: 1996	mg/kg	645
12	Total soluble sulphates	IS 2720: Part 27: 1977	%	BDL (D.L.0.02)
13	Porosity	SARL/SOP/SO/001 (Issue No:01, Issue Date – 01.03.2023): 2023	%	15.20
14	Water holding capacity	Methods Manual - Soil testing in India - P. No-76: 2011	Inches/foot	38

BDL – Below Detectable limit (DL - Detectable limit).

For Shrient Analytical and Research Labs Pvt. Ltd

Verified



Authorized Signatory
S. BALAMURUGAN
Asst. Technical Manager

Please Contact:

For any Technical Issues & Complaints: technical@shrientanalytical.com

Terms and conditions:

(1) The test items will not be retained for more than 15 days from the date of issue of test report. (2) The results relate only to the items tested (3) The test report shall not be reproduced except in full without the written approval of the laboratory (4) Any use for advertising purposes must be granted in writing. This technical report may only be quoted in full. This report is the result of a single examination of the object in question and is not generally applicable evaluation of the quality of other products in regular production. For further details, please see testing and certification regulation, chapter A-3.4. (5) The correctness of the information related to sample(s) in the Test Request Form/Customer letterhead/Email is the customer's responsibility. The laboratory reports the said information in the test report and is not liable for the same.

LAB SERVICES FOR:- Food, Water, Milk, Environment, Academic & Industrial Segment.

CIN : U74999TN2017PTC116807 / GST No : 33AAYCS7325R1ZA / PAN No: AAYCS7325R



Shrient Analytical and Research Labs Pvt. Ltd

416/15, Dhargas Road, West Tambaram, Chennai- 600045
Phone Number +91 82208 36377 Email: - info@shrientanalytical.com
www.shrientanalytical.com

TEST REPORT

Report No.	SARL/25/1531	Report Date.	02.06.2025

Customer Name & Address	Rough Stone And Gravel Quarry Of Thiru.P.Elangovan At S.F.Nos.46/1, 46/3, 46/4, 46/5, 46/6, 46/7, 46/8, 46/9, 46/11, 46/12, 47/1, 47/2, 47/4, 47/6(P), 47/7(P), 47/8, 47/9a, 47/9b(P), 47/9c(P), 47/10, 47/11a, 47/11b, 47/11c(P), 47/11d(P), 7/11e(P), 47/11f(P) Of Kalaiyarkarisalkulam Village, Aruppukottai Taluk, Virudhunagar District, Tamil Nadu State
Sample Description	SOIL
Sample Mark	S2-Bommaikottai Village

Customer Reference	By Mail	Sampling Procedure	-
Sample Reference No	SARL/SO/CHE-1531	Sample Received on	26.05.2025
Sample Collected by	LABORATORY	Test Commenced on	26.05.2025
Sample Collected on	25.05.2025	Test Completed on	02.06.2025
Sample Condition	Fit for Analysis		

S. No.	Parameters	Protocol	Unit	Results
1	pH at 25 °C	IS 2720: Part 26: 1987	-	7.12
2	Electrical Conductivity	IS 14767: 2000	µmhos/cm	122.4
3	Dry matter content	IS 15106: 2002	%	99.12
4	Water Content	IS 15106: 2002	%	0.88
5	Organic Matter	IS 2720: Part 22: 1972	%	1.25
6	Nitrogen and Nitrogenous compounds	IS 14684: 1999	mg/kg	160
7	Soil Texture	Methods Manual - Soil testing in India - P. No-67: 2011	%	CLAY LOAM
8	Grain Size Distribution	Methods Manual - Soil testing in India - P. No-67: 2011	%	13.55
	i. Sand	Methods Manual - Soil testing in India - P. No-67: 2011	%	23.72
	ii. Silt	Methods Manual - Soil testing in India - P. No-67: 2011	%	62.73
	iii. Clay	Methods Manual - Soil testing in India - P. No-67: 2011	%	BDL (D.L.0.02)
9	Phosphorus as P	IS 10158: 1982	mg/kg	1.25
10	Sodium as Na	USEPA 3050 B: 1996	mg/kg	352
11	Potassium as K	USEPA 3050 B: 1996	mg/kg	632
12	Total soluble sulphates	IS 2720: Part 27: 1977	%	BDL (D.L.0.02)
13	Porosity	SARL/SOP/SO/001 (Issue No:01, Issue Date – 01.03.2023): 2023	%	14.5
14	Water holding capacity	Methods Manual - Soil testing in India - P. No-76: 2011	Inches/foot	40

BDL – Below Detectable limit (DL - Detectable limit).

For Shrient Analytical and Research Labs Pvt. Ltd

Verified



Authorized Signatory
S. BALAMURUGAN
Asst. Technical Manager

Please Contact:

For any Technical Issues & Complaints: technical@shrientanalytical.com

Terms and conditions:

(1) The test items will not be retained for more than 15 days from the date of issue of test report. (2) The results relate only to the items tested (3) The test report shall not be reproduced except in full without the written approval of the laboratory (4) Any use for advertising purposes must be granted in writing. This technical report may only be quoted in full. This report is the result of a single examination of the object in question and is not generally applicable evaluation of the quality of other products in regular production. For further details, please see testing and certification regulation, chapter A-3.4. (5) The correctness of the information related to sample(s) in the Test Request Form/Customer letterhead/Email is the customer's responsibility. The laboratory reports the said information in the test report and is not liable for the same.



Shrient Analytical and Research Labs Pvt. Ltd

416/15, Dhargas Road, West Tambaram, Chennai- 600045
Phone Number +91 82208 36377 Email: - info@shrientanalytical.com
www.shrientanalytical.com

TEST REPORT

Report No.	SARL/25/1532	Report Date.	02.06.2025

Customer Name & Address	Rough Stone And Gravel Quarry Of Thiru.P.Elangovan At S.F.Nos.46/1, 46/3, 46/4, 46/5, 46/6, 46/7, 46/8, 46/9, 46/11, 46/12, 47/1, 47/2, 47/4, 47/6(P), 47/7(P), 47/8, 47/9a, 47/9b(P), 47/9c(P), 47/10, 47/11a, 47/11b, 47/11c(P), 47/11d(P), 7/11e(P), 47/11f(P) Of Kalaiyarkarisalkulam Village, Aruppukottai Taluk, Virudhunagar District, Tamil Nadu State
Sample Description	SOIL
Sample Mark	S3-Muthuramalingapuram Village

Customer Reference	By Mail	Sampling Procedure	-
Sample Reference No	SARL/SO/CHE-1532	Sample Received on	26.05.2025
Sample Collected by	LABORATORY	Test Commenced on	26.05.2025
Sample Collected on	25.05.2025	Test Completed on	02.06.2025
Sample Condition	Fit for Analysis		

S. No.	Parameters	Protocol	Unit	Results
1	pH at 25 °C	IS 2720: Part 26: 1987	-	6.56
2	Electrical Conductivity	IS 14767: 2000	µmhos/cm	23.30
3	Dry matter content	IS 15106: 2002	%	97.24
4	Water Content	IS 15106: 2002	%	2.76
5	Organic Matter	IS 2720: Part 22: 1972	%	0.97
6	Nitrogen and Nitrogenous compounds	IS 14684: 1999	mg/kg	158
7	Soil Texture	Methods Manual - Soil testing in India - P. No-67: 2011	%	SANDY CLAY LOAM
8	<u>Grain Size Distribution</u>	Methods Manual - Soil testing in India - P. No-67: 2011	%	46.72
	i. Sand	Methods Manual - Soil testing in India - P. No-67: 2011	%	27.95
	ii. Silt	Methods Manual - Soil testing in India - P. No-67: 2011	%	25.33
	iii. Clay	Methods Manual - Soil testing in India - P. No-67: 2011	%	BDL (D.L.0.02)
9	Phosphorus as P	IS 10158: 1982	mg/kg	2.34
10	Sodium as Na	USEPA 3050 B: 1996	mg/kg	390
11	Potassium as K	USEPA 3050 B: 1996	mg/kg	764
12	Total soluble sulphates	IS 2720: Part 27: 1977	%	BDL (D.L.0.02)
13	Porosity	SARL/SOP/SO/001 (Issue No:01, Issue Date – 01.03.2023): 2023	%	14.3
14	Water holding capacity	Methods Manual - Soil testing in India - P. No-76: 2011	Inches/foot	42

BDL – Below Detectable limit (DL - Detectable limit).

For Shrient Analytical and Research Labs Pvt. Ltd

Verified



Authorized Signatory
S. BALAMURUGAN
Asst. Technical Manager

Please Contact:

For any Technical Issues & Complaints: technical@shrientanalytical.com

Terms and conditions:

(1) The test items will not be retained for more than 15 days from the date of issue of test report. (2) The results relate only to the items tested (3) The test report shall not be reproduced except in full without the written approval of the laboratory (4) Any use for advertising purposes must be granted in writing. This technical report may only be quoted in full. This report is the result of a single examination of the object in question and is not generally applicable evaluation of the quality of other products in regular production. For further details, please see testing and certification regulation, chapter A-3.4. (5) The correctness of the information related to sample(s) in the Test Request Form/Customer letterhead/Email is the customer's responsibility. The laboratory reports the said information in the test report and is not liable for the same.



Shrient Analytical and Research Labs Pvt. Ltd

416/15, Dhargas Road, West Tambaram, Chennai- 600045
Phone Number +91 82208 36377 Email: - info@shrientanalytical.com
www.shrientanalytical.com

TEST REPORT

Report No.	SARL/25/1533	Report Date.	02.06.2025

Customer Name & Address	Rough Stone And Gravel Quarry Of Thiru.P.Elangovan At S.F.Nos.46/1, 46/3, 46/4, 46/5, 46/6, 46/7, 46/8, 46/9, 46/11, 46/12, 47/1, 47/2, 47/4, 47/6(P), 47/7(P), 47/8, 47/9a, 47/9b(P), 47/9c(P), 47/10, 47/11a, 47/11b, 47/11c(P), 47/11d(P), 7/11e(P), 47/11f(P) Of Kalaiyarkarisalkulam Village, Aruppukottai Taluk, Virudhunagar District, Tamil Nadu State
Sample Description	SOIL
Sample Mark	S4-Kallumadam Village

Customer Reference	By Mail	Sampling Procedure	-
Sample Reference No	SARL/SO/CHE-1533	Sample Received on	26.05.2025
Sample Collected by	LABORATORY	Test Commenced on	26.05.2025
Sample Collected on	25.05.2025	Test Completed on	02.06.2025
Sample Condition	Fit for Analysis		

S. No.	Parameters	Protocol	Unit	Results
1	pH at 25 °C	IS 2720: Part 26: 1987	-	7.12
2	Electrical Conductivity	IS 14767: 2000	µmhos/cm	75.62
3	Dry matter content	IS 15106: 2002	%	96.52
4	Water Content	IS 15106: 2002	%	3.48
5	Organic Matter	IS 2720: Part 22: 1972	%	1.25
6	Nitrogen and Nitrogenous compounds	IS 14684: 1999	mg/kg	145
7	Soil Texture	Methods Manual - Soil testing in India - P. No-67: 2011	%	CLAY LOAM
8	Grain Size Distribution	Methods Manual - Soil testing in India - P. No-67: 2011	%	13.21
	i. Sand	Methods Manual - Soil testing in India - P. No-67: 2011	%	25.02
	ii. Silt	Methods Manual - Soil testing in India - P. No-67: 2011	%	61.77
	iii. Clay	Methods Manual - Soil testing in India - P. No-67: 2011	%	BDL (D.L.0.02)
9	Phosphorus as P	IS 10158: 1982	mg/kg	1.65
10	Sodium as Na	USEPA 3050 B: 1996	mg/kg	348
11	Potassium as K	USEPA 3050 B: 1996	mg/kg	676
12	Total soluble sulphates	IS 2720: Part 27: 1977	%	BDL (D.L.0.02)
13	Porosity	SARL/SOP/SO/001 (Issue No:01, Issue Date – 01.03.2023): 2023	%	13.2
14	Water holding capacity	Methods Manual - Soil testing in India - P. No-76: 2011	Inches/foot	38

BDL – Below Detectable limit (DL - Detectable limit).

For Shrient Analytical and Research Labs Pvt. Ltd

Verified



Authorized Signatory
S. BALAMURUGAN
Asst. Technical Manager

Please Contact:

For any Technical Issues & Complaints: technical@shrientanalytical.com

Terms and conditions:

(1) The test items will not be retained for more than 15 days from the date of issue of test report. (2) The results relate only to the items tested (3) The test report shall not be reproduced except in full without the written approval of the laboratory (4) Any use for advertising purposes must be granted in writing. This technical report may only be quoted in full. This report is the result of a single examination of the object in question and is not generally applicable evaluation of the quality of other products in regular production. For further details, please see testing and certification regulation, chapter A-3.4. (5) The correctness of the information related to sample(s) in the Test Request Form/Customer letterhead/Email is the customer's responsibility. The laboratory reports the said information in the test report and is not liable for the same.



Shrient Analytical and Research Labs Pvt. Ltd

416/15, Dhargas Road, West Tambaram, Chennai- 600045
Phone Number +91 82208 36377 Email: - info@shrientanalytical.com
www.shrientanalytical.com

TEST REPORT

Report No.	SARL/25/1534	Report Date.	02.06.2025

Customer Name & Address	Rough Stone And Gravel Quarry Of Thiru.P.Elangovan At S.F.Nos.46/1, 46/3, 46/4, 46/5, 46/6, 46/7, 46/8, 46/9, 46/11, 46/12, 47/1, 47/2, 47/4, 47/6(P), 47/7(P), 47/8, 47/9a, 47/9b(P), 47/9c(P), 47/10, 47/11a, 47/11b, 47/11c(P), 47/11d(P), 7/11e(P), 47/11f(P) Of Kalaiyarkarisalkulam Village, Aruppukottai Taluk, Virudhunagar District, Tamil Nadu State
Sample Description	SOIL
Sample Mark	S5-Aladipatti Village

Customer Reference	By Mail	Sampling Procedure	-
Sample Reference No	SARL/SO/CHE-1534	Sample Received on	26.05.2025
Sample Collected by	LABORATORY	Test Commenced on	26.05.2025
Sample Collected on	25.05.2025	Test Completed on	02.06.2025
Sample Condition	Fit for Analysis		

S. No.	Parameters	Protocol	Unit	Results
1	pH at 25 °C	IS 2720: Part 26: 1987	-	7.32
2	Electrical Conductivity	IS 14767: 2000	µmhos/cm	95.45
3	Dry matter content	IS 15106: 2002	%	95.24
4	Water Content	IS 15106: 2002	%	4.76
5	Organic Matter	IS 2720: Part 22: 1972	%	2.56
6	Nitrogen and Nitrogenous compounds	IS 14684: 1999	mg/kg	297
7	Soil Texture	Methods Manual - Soil testing in India - P. No-67: 2011	%	CLAY LOAM
8	Grain Size Distribution	Methods Manual - Soil testing in India - P. No-67: 2011	%	16.95
	i. Sand	Methods Manual - Soil testing in India - P. No-67: 2011	%	52.03
	ii. Silt	Methods Manual - Soil testing in India - P. No-67: 2011	%	13.75
	iii. Clay	Methods Manual - Soil testing in India - P. No-67: 2011	%	BDL (D.L.0.02)
9	Phosphorus as P	IS 10158: 1982	mg/kg	0.95
10	Sodium as Na	USEPA 3050 B: 1996	mg/kg	654
11	Potassium as K	USEPA 3050 B: 1996	mg/kg	1120
12	Total soluble sulphates	IS 2720: Part 27: 1977	%	BDL (D.L.0.02)
13	Porosity	SARL/SOP/SO/001 (Issue No:01, Issue Date – 01.03.2023): 2023	%	12.1
14	Water holding capacity	Methods Manual - Soil testing in India - P. No-76: 2011	Inches/foot	38

BDL – Below Detectable limit (DL - Detectable limit).

For Shrient Analytical and Research Labs Pvt. Ltd

Verified



Authorized Signatory
S. BALAMURUGAN
Asst. Technical Manager

Please Contact:

For any Technical Issues & Complaints: technical@shrientanalytical.com

Terms and conditions:

(1) The test items will not be retained for more than 15 days from the date of issue of test report. (2) The results relate only to the items tested (3) The test report shall not be reproduced except in full without the written approval of the laboratory (4) Any use for advertising purposes must be granted in writing. This technical report may only be quoted in full. This report is the result of a single examination of the object in question and is not generally applicable evaluation of the quality of other products in regular production. For further details, please see testing and certification regulation, chapter A-3.4. (5) The correctness of the information related to sample(s) in the Test Request Form/Customer letterhead/Email is the customer's responsibility. The laboratory reports the said information in the test report and is not liable for the same.

LAB SERVICES FOR:- Food, Water, Milk, Environment, Academic & Industrial Segment.

CIN : U74999TN2017PTC116807 / GST No : 33AAYCS7325R1ZA / PAN No: AAYCS7325R

Page 1 of 1



Shrient Analytical and Research Labs Pvt. Ltd

416/15, Dhargas Road, West Tambaram, Chennai- 600045
Phone Number +91 82208 36377 Email: - info@shrientanalytical.com
www.shrientanalytical.com

TEST REPORT

Report No.	SARL/25/1535	Report Date.	02.06.2025

Customer Name & Address	Rough Stone And Gravel Quarry Of Thiru.P.Elangovan At S.F.Nos.46/1, 46/3, 46/4, 46/5, 46/6, 46/7, 46/8, 46/9, 46/11, 46/12, 47/1, 47/2, 47/4, 47/6(P), 47/7(P), 47/8, 47/9a, 47/9b(P), 47/9c(P), 47/10, 47/11a, 47/11b, 47/11c(P), 47/11d(P), 7/11e(P), 47/11f(P) Of Kalaiyarkarisalkulam Village, Aruppukottai Taluk, Virudhunagar District, Tamil Nadu State
Sample Description	SOIL
Sample Mark	S6-Kuranaikulam Village

Customer Reference	By Mail	Sampling Procedure	-
Sample Reference No	SARL/SO/CHE-1535	Sample Received on	26.05.2025
Sample Collected by	LABORATORY	Test Commenced on	26.05.2025
Sample Collected on	25.05.2025	Test Completed on	02.06.2025
Sample Condition	Fit for Analysis		

S. No.	Parameters	Protocol	Unit	Results
1	pH at 25 °C	IS 2720: Part 26: 1987	-	6.74
2	Electrical Conductivity	IS 14767: 2000	µmhos/cm	99.56
3	Dry matter content	IS 15106: 2002	%	93.30
4	Water Content	IS 15106: 2002	%	6.70
5	Organic Matter	IS 2720: Part 22: 1972	%	1.07
6	Nitrogen and Nitrogenous compounds	IS 14684: 1999	mg/kg	166
7	Soil Texture	Methods Manual - Soil testing in India - P. No-67: 2011	%	LOAM
8	<u>Grain Size Distribution</u>	Methods Manual - Soil testing in India - P. No-67: 2011	%	44.23
	i. Sand	Methods Manual - Soil testing in India - P. No-67: 2011	%	14.41
	ii. Silt	Methods Manual - Soil testing in India - P. No-67: 2011	%	14.36
	iii. Clay	Methods Manual - Soil testing in India - P. No-67: 2011	%	BDL (D.L.0.02)
9	Phosphorus as P	IS 10158: 1982	mg/kg	0.74
10	Sodium as Na	USEPA 3050 B: 1996	mg/kg	605
11	Potassium as K	USEPA 3050 B: 1996	mg/kg	970
12	Total soluble sulphates	IS 2720: Part 27: 1977	%	BDL (D.L.0.02)
13	Porosity	SARL/SOP/SO/001 (Issue No:01, Issue Date – 01.03.2023): 2023	%	16.5
14	Water holding capacity	Methods Manual - Soil testing in India - P. No-76: 2011	Inches/foot	42

BDL – Below Detectable limit (DL - Detectable limit).

For Shrient Analytical and Research Labs Pvt. Ltd

Verified



Authorized Signatory
S. BALAMURUGAN
Asst. Technical Manager

Please Contact:

For any Technical Issues & Complaints: technical@shrientanalytical.com

Terms and conditions:

(1) The test items will not be retained for more than 15 days from the date of issue of test report. (2) The results relate only to the items tested (3) The test report shall not be reproduced except in full without the written approval of the laboratory (4) Any use for advertising purposes must be granted in writing. This technical report may only be quoted in full. This report is the result of a single examination of the object in question and is not generally applicable evaluation of the quality of other products in regular production. For further details, please see testing and certification regulation, chapter A-3.4. (5) The correctness of the information related to sample(s) in the Test Request Form/Customer letterhead/Email is the customer's responsibility. The laboratory reports the said information in the test report and is not liable for the same.

LAB SERVICES FOR:- Food, Water, Milk, Environment, Academic & Industrial Segment.

CIN : U74999TN2017PTC116807 / GST No : 33AAYCS7325R1ZA / PAN No: AAYCS7325R

Page 1 of 1



Shrient Analytical and Research Labs Pvt. Ltd

416/15, Dhargas Road, West Tambaram, Chennai- 600045
Phone Number +91 82208 36377 Email: - info@shrientanalytical.com
www.shrientanalytical.com

TEST REPORT

Report No.	SARL/25/1536	Report Date.	02.06.2025

Customer Name & Address	Rough Stone And Gravel Quarry Of Thiru.P.Elangovan At S.F.Nos.46/1, 46/3, 46/4, 46/5, 46/6, 46/7, 46/8, 46/9, 46/11, 46/12, 47/1, 47/2, 47/4, 47/6(P), 47/7(P), 47/8, 47/9a, 47/9b(P), 47/9c(P), 47/10, 47/11a, 47/11b, 47/11c(P), 47/11d(P), 7/11e(P), 47/11f(P) Of Kalaiyarkarisalkulam Village, Aruppukottai Taluk, Virudhunagar District, Tamil Nadu State
Sample Description	NOISE LEVEL DATA

Customer Reference	As per work order	Sampling Method	SARL/IOP/023
Sample Reference No	SARL/NO/CHE-1536	Date of Monitoring	24.03.2025/ 25.03.2025
Sample Collected by	LABORATORY		

Time in hrs	N1	N2	N3	N4	N5	N6
06.00	48.6	47.3	49.5	48	43.8	45.7
07.00	52.1	50.9	50.6	49.1	50.3	52.5
08.00	53.1	49.2	48.9	47.2	44.3	45.8
09.00	51.7	49.2	48.2	51.8	46.6	44.8
10.00	52.2	48.2	47.4	48.3	45.6	45.4
11.00	50.4	47.4	46.8	47	42.7	43.9
12.00	46.9	45.2	44.5	45.6	42.8	39.8
13.00	46.3	47.5	44.8	51.2	42.8	41.8
14.00	49.2	53.1	44.6	46.1	45.6	44.9
15.00	52.4	46.9	46.9	52.4	50.1	43.0
16.00	53.3	48.9	48.9	49.7	42.4	44.2
17.00	53.1	48.2	48.2	48.7	40.5	46.3
18.00	48.5	49.6	49.6	49.7	46.2	42.8
19.00	43.2	51.3	51.3	48.9	48.7	41.2
20.00	40.8	45.9	45.9	43.9	46.6	42.0
21.00	37.1	46.3	46.3	41.4	44.7	37.0
22.00	38.8	50.3	47.7	35.4	43.5	38.2
23.00	39.4	39.4	39.4	34.8	40.9	38.9
24.00	38.4	39.4	39.4	35.3	40.2	38.2
01.00	38.7	37.7	37.7	35.9	37.7	37.5
02.00	37.9	38.3	38.3	35.1	37.9	40.2
03.00	39.2	37	37.0	36.7	37.4	38.7
04.00	39.5	38.2	38.2	38.6	38.2	37.3
05.00	38.2	37.7	40.0	40.9	40.5	37.2



Shrient Analytical and Research Labs Pvt. Ltd

416/15, Dhargas Road, West Tambaram, Chennai- 600045

Phone Number +91 82208 36377 Email: - info@shrientanalytical.com

www.shrientanalytical.com

TEST REPORT

Report No.	SARL/25/1536S

Report Date.	02.06.2025

	N1	N2	N3	N4	N5	N6
DAY EQUIVALENT	50.4	49.0	48.1	48.8	46.1	45.3
NIGHT EQUIVALENT	38.8	42.9	41.4	37.1	40.0	38.4
DAY & NIGHT EQUIVALENT	48.7	47.8	46.8	47.2	44.9	43.9

Remarks:

LOCATIONS:

N1-Within Mine Lease area

N2-Bommaikottai Village

N3-Aladipatti Village

N4-Kallorani Village

N5-Kuranaikulam Village

N6-Reddipatti Village

For Shrient Analytical and Research Labs Pvt. Ltd


Verified



END OF THE REPORT



Authorized Signatory
S. BALAMURUGAN
Asst. Technical Manager

Please Contact:

For any Technical Issues & Complaints: technical@shrientanalytical.com

Terms and conditions:

(1) The test items will not be retained for more than 15 days from the date of issue of test report. (2) The results relate only to the items tested (3) The test report shall not be reproduced except in full without the written approval of the laboratory (4) Any use for advertising purposes must be granted in writing. This technical report may only be quoted in full. This report is the result of a single examination of the object in question and is not generally applicable evaluation of the quality of other products in regular production. For further details, please see testing and certification regulation, chapter A-3.4. (5) The correctness of the information related to sample(s) in the Test Request Form/Customer letterhead/Email is the customer's responsibility. The laboratory reports the said information in the test report and is not liable for the same.

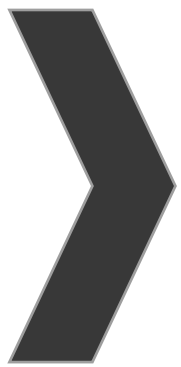

ANNEXURE-7



National Accreditation Board for
Testing and Calibration Laboratories

CERTIFICATE OF ACCREDITATION

**SHRIENT ANALYTICAL & RESEARCH LABS PRIVATE
LIMITED**

has been assessed and accredited in accordance with the standard

ISO/IEC 17025:2017

**"General Requirements for the Competence of Testing &
Calibration Laboratories"**

for its facilities at

416/15, DHARGAS ROAD, PERUNGALATHUR, WEST TAMBARAM, CHENNAI, KANCHIPURAM, TAMIL
NADU, INDIA

in the field of

TESTING

Certificate Number: TC-12339

Issue Date: 30/09/2023

Valid Until: 29/09/2025

This certificate remains valid for the Scope of Accreditation as specified in the annexure subject to continued
satisfactory compliance to the above standard & the relevant requirements of NABL.


(To see the scope of accreditation of this laboratory, you may also visit NABL website www.nabl-india.org)

Name of Legal Entity: SHRIENT ANALYTICAL AND RESEARCH LABS PRIVATE LIMITED

Signed for and on behalf of NABL



N. Venkateswaran
Chief Executive Officer

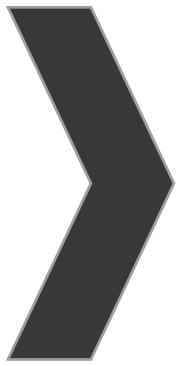

ANNEXURE-8

அனுப்புநர் :

தவ. சிட்டுக்கொழு
தலைமையாசிரியர்
தி. 21-3. 1974-ஸ்ரீ.
காணையர் கமலம்.

பெறுநர் :

திரு. தவ. இளங்கோவன்
S/O வயிசாமி
2, காணாயர் தெரு
கமலம்.

உணக்கம்.

உணக்கம் குற்றம் தொடர்புள்ள
காணையர் கமலம் பள்ளியில் 5+3 (8)
மாணவ மாணவரும் 2 ஆகியவரும்
உணக்கம். கமலம் 47 மாணவர்களை கமலம்
பள்ளியில் அங்குள்ள குற்றம்
உணக்கம் 47 மாணவர்களை கமலம்
பள்ளியில் அங்குள்ள குற்றம்
காணையர் கமலம் கமலம் கமலம் கமலம்.

1. கமலம் பள்ளி கமலம் பள்ளி.

2. 100 கமலம் - 2

3. 100 கமலம் - 2

4. Library book கமலம் அங்குள்ள குற்றம் கமலம்.

6 1/2 கமலம் - 2.

2. Compound கமலம் கமலம் கமலம்

கமலம் : காணையர் கமலம்

பாடு : 05.03.25

திரு. கமலம் 3/25

காணையர் கமலம் கமலம்
திரு. கமலம் கமலம்