

DRAFT EIA / EMP FOR
PROPOSED ROUGH STONE & GRAVEL QUARRY
CATEGORY B1 - CLUSTER (CLUSTER AREA – 6.15.26 Ha)

(Submitted for Public Hearing as per the provisions of EIA Notification 2006 & its amendments thereof)

APPROVED TOR vide TO25B0108TN5721015N, Dated: 25.10.2025

PROPOSED QUARRY LEASE DETAILS	
SURVEY NOS	195/2B(P), 179/1A(P), 178/1 & 178/2(P)
VILLAGE	PERANAKAVUR
TALUK	UTHIRAMERUR
DISTRICT	KANCHEEPURAM
EXTENT	2.99.78 Ha
PROPOSED PRODUCTION FOR FIVE YEARS	10,42,442.50Ts/3,79,070m³ of ROUGH STONE & 87,748Ts /43874m³ of GRAVEL
LAND	PATTA LAND

(Sector No. 1(a) (Sector no.1 as per NABET)

Category of the Project: B1 Cluster Mining, Total Cluster Area – 6.15.26 Ha

Baseline Monitoring Period – March to May 2025

APPLICANT

THIRU.S.PADMA KUMAR,
No.7/46, Parameswari, Chakiyancode, Neyyoor, Kalkulam,
Kanniyakumari District -629 802

ENVIRONMENTAL CONSULTANT	LABORATORY
M/s. GLOBAL MINING SOLUTIONS (NABET Accredited & ISO 9001 Certified Consultant) Plot No. 6, S.F.No. 13/2, A2, VS City, RC Chettypatty, Kottamettupatty, Omalur, Salem, Tamil Nadu – 636 455. NABET Accreditation No: NABET/EIA/23-26/SA 0241, Valid Until - January 4, 2026 Contact: 97502 23535 & 94446 54520 Email: infoglobalmining@gmail.com, globalminingsolutionssalem@gmail.com	M/s. SHRIENT ANALYTICAL & RESEARCH LABS PRIVATE LIMITED (NABL Accredited Testing Laboratory) #416/15, Dhargas Road, Perungalathur, West Tambaram, Chennai, Tamil Nadu, India.

PROPOSED ROUGH STONE & GRAVEL QUARRY OF THIRU. S. PADMAKUMAR OVER AN EXTENT OF 2.99.78hectares of Patta land in S.F.Nos.195/2B(P), 179/1A(P), 178/1 AND 178/2(P) PERANAKAVUR VILLAGE, UTHIRAMERUR TALUK, KANCHEEPURAM DISTRICT, TAMIL NADU STATE.

AMENDMENT PAGE

SL	Page No.	Section / Clause / Para / Line (as Applicable)	Date of Amendment	Amendment Made	Reasons of amendment	Signature of Person Authorizing Amendment
1						
2						
3						
4						
5						
6						
7						
8						
9						
10						

ACKNOWLEDGEMENT

M/s. Global Mining Solutions, Salem is very much thankful to Thiru.S.Padma Kumar, for the confidence and trust placed on our organization for carrying out Environmental Impact Assessment (EIA) study for the proposed Rough Stone and Gravel Quarry over a lease extent of 2.99.78 Ha., & Cluster extent of 6.15.26 Ha at Peranakavur Village, Uthiramerur Taluk, Kancheepuram District, Tamil Nadu State and formulating the Environmental Management Plan (EMP). We also gratefully acknowledge the cooperation and assistance provided by concerned government authorities for collection of secondary information for the preparation of EIA/EMP report. Our sincere thanks to the local people of Peranakavur Village and the nearby villages for their whole hearted cooperation and constant involvement during the entire field study without which the study would not have been possible.

For: M/s. Global Mining Solutions



(M.Prabhu)


Managing Director

PROPOSED ROUGH STONE & GRAVEL QUARRY OF THIRU. S. PADMAKUMAR OVER AN EXTENT OF 2.99.78 hectares of Patta land in S.F.Nos.195/2B(P), 179/1A(P), 178/1 AND 178/2(P) PERANAKAVUR VILLAGE, UTHIRAMERUR TALUK, KANCHEEPURAM DISTRICT, TAMIL NADU STATE.

UNDERTAKING

In Line with MoEF OM no. J – 11013/41/2006-IA.II (I) dated 5th October 2011, we hereby give our undertaking for owning the content and information in the EIA/EMP report submitted for EC of the proposed Rough Stone & Gravel Quarry over a lease extent of 2.99.78 Ha., & Cluster extent of 6.15.26 Ha at Peranakavur Village, Uthiramerur Taluk, Kancheepuram District, Tamil Nadu State.

For M/s. Global Mining Solutions

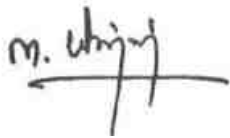

Name: Manikandan Manickam

EIA Coordinator – Mining of Minerals

Global Mining Solutions


PROPOSED ROUGH STONE & GRAVEL QUARRY OF THIRU. S. PADMAKUMAR OVER AN EXTENT OF 2.99.78 hectares of Patta land in S.F.Nos.195/2B(P), 179/1A(P), 178/1 AND 178/2(P) PERANAKAVUR VILLAGE, UTHIRAMERUR TALUK, KANCHEEPURAM DISTRICT, TAMIL NADU STATE.

UNDERTAKING

In Line with MOEF OM no. J-11013/41/2006-IA.II (1) dated 4th Aug 2009 and its Amendments, we hereby confirm that all Terms of Reference issued by Ministry of Environment, Forest and Climate Change vide ToR Identification No. TO25B0108TN5721015N, dated 25.10.2025 for preparation of EIA/EMP report for the proposed Rough Stone & Gravel Quarry over a lease extent of 2.99.78 Ha., & Cluster extent of 6.15.26 Ha at Peranakavur Village, Uthiramerur Taluk, Kancheepuram District, Tamil Nadu State., for the production of 3,79,070 m³ of Rough Stone & 43,874 m³ of Gravel from the proposed lease area and the details has been complied in the EIA/EMP report is factually correct.

The EIA/EMP report has been prepared by M/s. Global Mining Solutions (GMS), Salem. GMS is a NABET accredited consultant for preparation of EIA/EMP report of Mining of Minerals (Opencast only) vide certificate No. NABET/EIA/23-26/SA 0241, valid till 04.01.2026.

For M/s. Global Mining Solutions

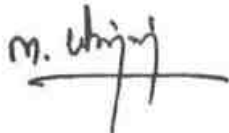

Name: Manikandan Manickam

EIA Coordinator – Mining of Minerals

Global Mining Solutions

PROPOSED ROUGH STONE & GRAVEL QUARRY OF THIRU. S. PADMAKUMAR OVER AN EXTENT OF 2.99.78 hectares of Patta land in S.F.Nos.195/2B(P), 179/1A(P), 178/1 AND 178/2(P) PERANAKAVUR VILLAGE, UTHIRAMERUR TALUK, KANCHEEPURAM DISTRICT, TAMIL NADU STATE.




National Accreditation Board for Education and Training

Certificate of Accreditation

Global Mining Solutions

Plot No -6 SF No 13/2 A2, VS City, RC Chetty patty, Kottamettupatty, Omalur,
Salem, Tamil Nadu-636455

*The organization is accredited as **Category-A** under the QCI-NABET Scheme for Accreditation of EIA Consultant Organization, Version 3: for preparing EIA/EMP reports in the following Sectors:*

S. No	Sector Description	Sector (as per)		Cat.
		NABET	MoEFCC	
1	Mining of minerals including opencast/ underground mining	1	1 (a) (i)	A
2	Thermal power plants	4	1 (d)	B
3	Metallurgical Industries (ferrous)	8	3 (a)	A
4	Cement Plants	9	3 (b)	A
5	Building and construction projects	38	8 (a)	B
6	Townships and Area development projects	39	8 (b)	B

Note: Names of approved EIA Coordinators and Functional Area Experts are mentioned in SAAC minutes dated May 20, 2025, posted on QCI-NABET website.


The Accreditation shall remain in force subject to continued compliance to the terms and conditions mentioned in QCI-NABET's letter of accreditation bearing no. QCI-NABET/ENV/REC/25/0238 dated May 30, 2025. The accreditation needs to be renewed before the expiry date Global Mining Solutions, Salem following due process of assessment.

Valid up to
January 4, 2026



Certificate No.
NABET/EIA/23-26/SA 0241

Issue Date:
May 30, 2025

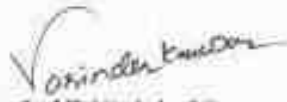

Prof (Dr) Varinder S Kanwar
CEO - NABET

For the updated List of Accredited EIA Consultant Organizations with approved Sectors please refer to QCI-NABET website.


PROPOSED ROUGH STONE & GRAVEL QUARRY OF THIRU. S. PADMAKUMAR OVER AN EXTENT OF 2.99.78 hectares of Patta land in S.F.Nos.195/2B(P), 179/1A(P), 178/1 AND 178/2(P) PERANAKAVUR VILLAGE, UTHIRAMERUR TALUK, KANCHEEPURAM DISTRICT, TAMIL NADU STATE.

ANNEXURE - VII

Declaration by Experts contributing to the proposed Rough Stone & Gravel Quarry over a lease extent of 2.99.78 Ha., & Cluster extent of 6.15.26 Ha at Peranakavur Village, Uthiramerur Taluk, Kancheepuram District, Tamil Nadu State.

I, hereby, certify that I was a part of the EIA team that developed the above EIA.

EIA Coordinator Name: Manikandan Manickam

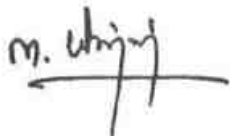

Signature & Date

Period of involvement: March 2025 to May 2025.

Contact information:

M/s Global Mining Solutions

Plot No.6, SF No. 13/2, A2, VS City, RC Chettypatty,


Kottamettupatty, Omalur,

Salem, Tamil Nadu – 636 455



PROPOSED ROUGH STONE & GRAVEL QUARRY OF THIRU. S. PADMAKUMAR OVER AN EXTENT OF 2.99.78hectares of Patta land in S.F.Nos.195/2B(P), 179/1A(P), 178/1 AND 178/2(P) PERANAKAVUR VILLAGE, UTHIRAMERUR TALUK, KANCHEEPURAM DISTRICT, TAMIL NADU STATE.

S.NO.	Functional areas	Name of the expert/s	Involvement (period and task**)	Signature and Date
1	AP	Dhanalakshmi Ramanathan	Assessment of existing air quality, Impact of the project on ambient air and suggested mitigation measures for air pollution. <u>Period: March 2025 to May 2025.</u>	R. Dhanalakshmi
2	WP	Abirami Kaliaperumal	Assessment of existing water quality, impact of the project on surface and ground water quality, suggested mitigation measures for minimizing the impact. <u>Period: March 2025 to May 2025.</u>	K. Abirami
3	SHW	Ramadoss N	Assessment of waste generated from the project, suggested waste management practices. <u>Period: March 2025 to May 2025.</u>	C. Ramadoss
4	SE	Sarasvathy K	Baseline SE studies. Data compilation and assessment. Impact of the project on SE status of the area. Formulation of CER plan. <u>Period: March 2025 to May 2025.</u>	K. Sarasvathy

PROPOSED ROUGH STONE & GRAVEL QUARRY OF THIRU. S. PADMAKUMAR OVER AN EXTENT OF 2.99.78hectares of Patta land in S.F.Nos.195/2B(P), 179/1A(P), 178/1 AND 178/2(P) PERANAKAVUR VILLAGE, UTHIRAMERUR TALUK, KANCHEEPURAM DISTRICT, TAMIL NADU STATE.

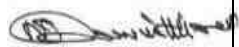5	EB	Saravanan S	Baseline data collection of related to ecology of the area. <u>Period: March 2025 to May 2025.</u>	
6	HG	Ravinthiran N	Hydrogeological feature of the area. Ground water depth and impact of project on ground water of the area. <u>Period: March 2025 to May 2025.</u>	
7	AQ	Srilatha Thiruveedhula	Air quality modeling utilizing the area source model. Predication of the ground level concentration of the dust. Suggesting suitable mitigation measures. <u>Period: March 2025 to May 2025.</u>	
8	NV	Dhanalakshmi Ramanathan	Ambient noise study of the area. Incremental noise generation due to quarry operation and impact of the noise due to the project. <u>Period: March 2025 to May 2025.</u>	
9	LU	Srilatha Thiruveedhula	Preparation of land use map based on satellite imagery. Land use classification and analysis. Impact prediction of the project on the surrounding land environment. <u>Period: March 2025 to May 2025.</u>	

PROPOSED ROUGH STONE & GRAVEL QUARRY OF THIRU. S. PADMAKUMAR OVER AN EXTENT OF 2.99.78 hectares of Patta land in S.F.Nos.195/2B(P), 179/1A(P), 178/1 AND 178/2(P) PERANAKAVUR VILLAGE, UTHIRAMERUR TALUK, KANCHEEPURAM DISTRICT, TAMIL NADU STATE.

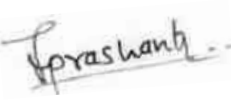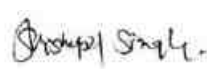10	RH	S.V. Prashant	<i>Identification of the Risk related to the mining activities. Preparation of emergency disaster management plan. Plan for supply of safety equipment for the worker.</i> <u>Period: March 2025 to May 2025.</u>	
11	SC	Shisupal Sing	<i>Soil monitoring, secondary data collection on soil type, soil management practices, utilization of topsoil.</i> <u>Period: March 2025 to May 2025.</u>	
12	GEO	Valliappan Meyyappan	<i>Geological map, stability of quarry and dump, management plan for mine stability, after use of mining quarry and geological feature of the area.</i> <u>Period: March 2025 to May 2025.</u>	

Contents

ACKNOWLEDGEMENT	3
UNDERTAKING	4
UNDERTAKING	5
ANNEXURE - VII.....	7
LIST OF ANNEXURES.....	20
COMPLIANCE TO	21
TERMS OF REFERENCE.....	21
POINT WISE COMPLIANCE OF TOR CONDITIONS	22
1.1 PURPOSE OF THE REPORT.....	65
1.2 IDENTIFICATION OF PROJECT AND PROJECT PROPONENT	68
1.2.1 IDENTIFICATION OF PROJECT	68
1.2.2 IDENTIFICATION OF PROJECT PROPONENT	68
1.3 BRIEF DESCRIPTION OF THE PROJECT	68
1.3.1 NATURE AND SIZE OF THE PROJECT	68
1.3.2 NATURE OF THE PROJECT	70
1.3.3 LOCATION OF PROJECT	70
1.4 IMPORTANCE OF THE PROJECT TO THE REGION.....	70
1.5 REGULATORY COMPLIANCES	71
1.5.1 PRESENT LEGAL STATUS.....	72
1.5.2 SCREENING	73
1.5.3 SCOPE OF THE STUDY	73
1.6 NEED AND JUSTIFICATION OF THE PROJECT	74
1.7 STRUCTURE OF THE REPORT	75
2.0 PROJECT DESCRIPTION.....	77
2.1 TYPE OF THE PROJECT	77
2.2 NEED FOR THE PROJECT	77
2.3 LOCATION OF THE PROJECT	77
2.4 LAND USE PATTERN OF THE PROJECT AREA.....	82
2.5 SIZE AND MAGNITUDE OF THE OPERATION	83
2.6 TOPOGRAPHY AND DRAINAGE.....	83
2.7 GEOLOGY	83
2.7.1 REGIONAL GEOLOGY	83

2.7.2 LOCAL GEOLOGY	84
2.8 RESOURCES AND RESERVES	84
2.9 PROCESS DESCRIPTION AND TECHNOLOGY	88
2.9.1 PROCESS DESCRIPTON	88
2.9.2 DRILLING AND BLASTING PARAMETERS	90
2.9.3 TYPE OF EXPLOSIVE	90
2.9.4 STORAGE OF EXPLOSIVES	90
2.9.5 PRODUCTION SCHEDULE	91
2.9.6 DISPOSAL OF WASTE	93
2.10 CONCEPTUAL MINING PLAN / FINAL MINE CLOSURE PLAN	93
2.11 PROJECT REQUIREMENT	95
2.11.1 WATER REQUIREMENT AND SOURCE	95
2.11.2 POWER AND FUEL REQUIREMENT	95
2.11.3 EMPLOYMENT GENERATION	95
2.11.4 INFRASTRUCTURE REQUIREMENT	95
2.12 TRAFFIC STUDY:	96
2.12.1 PROJECT COST	99
2.12.2 PROJECT IMPLEMENTATION SCHEDULE	101
3.0 DESCRIPTION OF THE ENVIRONMENT	102
3.1 INTRODUCTION	102
3.2 STUDY AREA	102
3.3 STUDY PERIOD	103
3.4 MONITORING LAB	103
3.5 ENUMERATION OF THE STRUCTURES LOCATED WITHIN 500 M RADIUS FROM THE PROPOSED QUARRY SITE	103
3.6 ENVIRONMENTAL SETTINGS OF THE PROJECT	108
3.7 EXISTING ENVIRONMENTAL SCENARIO	112
3.7.1 MICRO- METEOROLOGY	112
3.7.1.1 CLIMATE AND RAINFALL DATA	112
3.7.2 AIR ENVIRONMENT	114
3.7.2.1 SAMPLING & ANALYTICAL TECHNIQUES	114
3.7.2.2 FREQUENCY AND PARAMETERS FOR SAMPLING	115
3.7.2.3 AMBIENT AIR QUALITY MONITORING STATIONS	115
3.7.2.4 DISCUSSION	119

3.7.3 WATER ENVIRONMENT	119
3.7.3.1 METHODOLOGY	119
3.7.3.2 SURFACE WATER.....	119
3.7.3.3 GROUND WATER	120
3.7.3.4 SAMPLING LOCATIONS.....	120
3.7.3.5 DISCUSSION	126
3.7.4 NOISE ENVIRONMENT.....	127
3.7.4.1 SAMPLING LOCATIONS.....	127
3.7.4.2 METHOD OF MONITORING.....	128
3.7.4.3 NOISE MONITORING RESULT	129
3.7.4.4 DISCUSSION	129
3.7.5 SOIL ENVIRONMENT	130
3.7.5.1 MONITORING LOCATIONS.....	130
3.7.5.2 METHODOLOGY	130
3.7.5.3 SOIL TESTING RESULT	132
3.7.6 LAND ENVIRONMENT.....	133
3.7.6.1 LAND USE PATTERN OF THE PROJECT AREA.....	133
3.7.6.2 LAND USE PATTERN OF THE STUDY AREA.....	134
3.7.7 BIOLOGICAL ENVIRONMENT.....	135
3.7.7.1 FLORA.....	135
3.7.7.2 FLORISTIC COMPOSITION IN CORE ZONE.....	136
3.7.7.3 FLORISTIC SCENARIO IN BUFFER ZONE AREA.....	136
3.7.7.4 LIST OF FAUNA	140
3.7.8 HYDROGEOLOGY OF THE STUDY AREA.....	143
TOPOGRAPHY	144
3.7.9 DRAINAGE PATTERN OF THE AREA	144
3.7.10 GEOMORPHOLOGY	144
3.7.11 GEOLOGY	144
3.7.12 SOCIO-ECONOMIC ENVIRONMENT	146
3.7.12.1 OBJECTIVES OF THE STUDY.....	146
3.7.12.2 SCOPE OF WORK.....	147
4.0 ANTICIPATED ENVIRONMENTAL IMPACTS AND MITIGATION MEASURES.....	154
4.1 GENERAL.....	154

4.2 PROJECT SPECIFIC IMPACTS AND MITIGATION MEASURES	154
4.2.1 LAND ENVIRONMENT	155
4.2.1.1 ANTICIPATED IMPACT	155
4.2.1.2 MITIGATION MEASURES	156
4.2.2 SOIL ENVIRONMENT	157
4.2.2.1 ANTICIPATED IMPACT	157
4.2.2.2 MITIGATION MEASURES FOR SOIL EROSION AND SOIL CONSERVATION	157
4.2.3 WATER ENVIRONMENT	158
4.2.3.1 ANTICIPATED IMPACT ON SURFACE AND GROUND WATER...	158
4.2.3.2 ANTICIPATED IMPACT DUE TO WATER USE IN MINE'S	158
4.2.3.3 MITIGATION MEASURES	159
4.2.3.4 RAINWATER HARVESTING PLAN	160
4.2.4 AIR ENVIRONMENT	161
4.2.4.1 ANTICIPATED IMPACT	161
4.2.4.2 MITIGATION MEASURES	161
4.2.4.3 AIR QUALITY IMPACT PREDICTION	163
ARRIVING EMISSION FACTOR	163
EMISSIONS FROM THE PROPOSED PROJECT	164
MODEL INPUT DATA:	164
4.4.4 NOISE ENVIRONMENT	172
4.4.4.3 IMPACT DUE TO NOISE AND VIBRATION	172
4.4.4.4 MITIGATION MEASURES FOR NOISE CONTROL	172
4.4.4.5 GROUND VIBRATION	173
4.4.5 BIOLOGICAL ENVIRONMENT	174
4.4.5.3 MITIGATION MEASURES	178
4.4.5.4 GREENBELT DEVELOPMENT PLAN	179
4.4.6 SOCIO – ECONOMIC	179
4.4.7 OCCUPATIONAL HEALTH AND SAFETY	180
4.4.8 WASTE MANAGEMENT	182
4.4.8.3 SOLID WASTE	182
4.4.8.4 LIQUID WASTE	182
4.4.8.5 HAZARDOUS WASTE MANAGEMENT	182
4.4.8.6 PLASTIC WASTE	182

5.0 ANALYSIS OF ALTERNATIVES (TECHNOLOGY AND SITE)	183
5.1 ALTERNATE TECHNOLOGY	183
5.2 ALTERNATE SITE	183
6 ENVIRONMENTAL MONITORING PROGRAMME	184
6.1 GENERAL	184
6.2 MONITORING MECHANISM	184
6.3 ENVIRONMENTAL MONITORING SCHEDULE AND FREQUENCY	184
6.4 BUDGET FOR IMPLEMENTAION	185
6.5 SUBMISSION OF PERIODICAL REPORTS	186
7 ADDITIONAL STUDIES	187
7.1 PUBLIC CONSULTATION	187
7.2 RISK ASSESSMENT	187
7.3 DISASTER MANAGEMENT PLAN	190
7.3.1 MODEL DISASTER MANAGEMENT PLAN	190
7.3.2 OBJECTIVE OF DISASTER MANAGEMENT PLAN	191
7.4 CUMULATIVE IMPACT STUDY	192
7.4.1 AIR ENVIRONMENT	195
7.4.2 CUMULATIVE IMPACT ON SOCIO-ECONOMIC ENVIRONMENT	195
7.5 CLUSTER MINE CLOSURE PLAN	196
7.6 SLOPE STABILITY PLAN	196
8 PROJECT BENEFITS	198
9 ENVIRONMENTAL COST BENEFIT ANALYSIS	199
10 ENVIRONMENTAL MANAGEMENT PLAN	200
10.1 ENVIRONMENTAL POLICY	200
10.2 ENVIRONMENTAL MANAGEMENT PLAN	200
10.3 ADMINISTRATION AND TECHNICAL SETUP	204
10.4 OCCUPATIONAL SAFETY & HEALTH MANAGEMENT	205
10.5 BUDGETARY PROVISION FOR ENVIRONMENTAL MANAGEMENT	205
10.6 CONCLUSION	208
11 . SUMMARY AND CONCLUSION	209
11.1 INTRODUCTION	209
11.2 DESCRIPTION OF THE ENVIRONMENT	211
11.2.1 LAND ENVIRONMENT	212
11.2.2 SOIL CHARACTERISTICS	212

11.2.3	AMBIENT AIR QUALITY	213
11.2.4	WATER ENVIRONMENT	213
11.2.5	NOISE ENVIRONMENT	214
11.2.6	BIOLOGICAL ENVIRONMENT	214
11.2.7	SOCIO-ECONOMIC ENVIRONMENT	214
11.3	ANTICIPATED ENVIRONMENTAL IMPACTS AND MITIGATION MEASURES	215
11.4	ANALYSIS OF ALTERNATIVES	222
11.5	ENVIRONMENTAL MONITORING PROGRAM	222
11.6	ADDITIONAL STUDIES	222
11.7	PROJECT BENEFITS	224
11.8	CONCLUSION	224
12	DISCLOSURE OF CONSULTANTS	226

PROPOSED ROUGH STONE & GRAVEL QUARRY OF THIRU. S. PADMAKUMAR OVER AN EXTENT OF 2.99.78hectares of Patta land in S.F.Nos.195/2B(P), 179/1A(P), 178/1 AND 178/2(P) PERANAKAVUR VILLAGE, UTHIRAMERUR TALUK, KANCHEEPURAM DISTRICT, TAMIL NADU STATE.

List of Tables	
Description	Page No.
Table – 1.1 Cluster Mines Details	66
Table -1.2 Project Identification	68
Table -1.3- Details of Project Proponent	68
Table 1.4 Brief Description of the project	68
Table 1.5 Present Legal Status	72
Table 2.1 Boundary Coordinates of the Project	78
Table 2.2 Mine Lease Area and its Ownership	78
Table 2.3 Site Connectivity	78
Table 2.4 Land use pattern of the Project area	83
Table 2.5 Available Geological Resources	85
Table 2.6 – Available Mineable Reserves	86
Table 2.7 – Machinery Details	90
Table 2.8 Year wise Production Plan	91
Table 2.9 - Ultimate Pit Dimension	93
Table 2.10 Details of Water requirement	95
Table 2.11 Mineral Transportation	96
Table 2.12 Existing Traffic Flow	98
Table 2.13 Mineral Hourly Transportation	99
Table 2.14 Summary of Traffic Volume	99
Table 2.15 Modified Level of Service	99
Table 3.1 Environmental Settings of the Study Area – 10 km radius	108
Table 3.2 Rainfall Data	112
Table 3.3 Meteorological Data Recorded at Site	112
Table 3.4 Methodology for Air Quality Monitoring	114
Table 3.5 Ambient Air Quality Monitoring Locations	115
Table 3.6 Ambient Air Quality Data	117
Table 3.7 Water Sampling Locations	120
Table 3.8 Ground Water Analysis Results	123
Table 3.9 Surface Water Analysis Results	124
Table 3.10 Noise Monitoring Locations	128
Table 3.11 Noise Monitoring Result	129
Table 3.12 Soil Sampling Locations	130
Table 3.13 Soil Testing Result	132
Table 3.14 Land use pattern of the project site	133
Table 3.15 Land use pattern of the Study area of 10 km radius	134
Table 3.16 List of Flora	138
Table 3.17 List of Fauna	140
Table 3.18 Population Profile of the Study Area	148
Table 3.19 Population Profile - Padalur East Village	149
Table 3.20 Educational infrastructure -10 km radius from proposed mine lease	151
Table 3.21 Medical Infrastructure-10 km radius from proposed mine lease	152
Table 3.22 Other Infrastructure-10 km radius from proposed mine lease	152

PROPOSED ROUGH STONE & GRAVEL QUARRY OF THIRU. S. PADMAKUMAR OVER AN EXTENT OF 2.99.78hectares of Patta land in S.F.Nos.195/2B(P), 179/1A(P), 178/1 AND 178/2(P) PERANAKAVUR VILLAGE, UTHIRAMERUR TALUK, KANCHEEPURAM DISTRICT, TAMIL NADU STATE.

Table 4.1 Land use pattern of the project site	155
Table 4.2 Rainwater Harvesting Plan	160
Table 4.3 Mitigative Measures for Air Environment	161
TABLE 4.4 Types of sources for Air Pollution in Mining	163
TABLE 4.5 Emission Factors for Mining Activities	163
TABLE 4.6 PM ₁₀ And PM _{2.5} Emission from Mining Activities	164
Table 4.7c Cluster Concentrations of PM10 after Project Implementation	170
Table 4.7c Cluster Concentrations of PM10 after Project Implementation	170
Table 4.7c Cluster Concentrations of PM10 after Project Implementation	170
Table 4.7c Cluster Concentrations of PM10 after Project Implementation	171
Table 4.8- The likely noise level in the lease area	172
Table 4.9 Ecological Impact Assessments and Its Mitigations - Part 1	174
Table 4.10 Ecological Impact Assessments and Its Mitigations - Part 2	176
Table – 4.11 greenbelt development plan	179
Table 6.1 Environmental Monitoring Schedule	185
Table 7.1 Risk Assessment and Control Measures	188
Table 7.2 Details of Quarries within 500m radius	193
Table 7. 3 Salient Features of Existing & Proposed Quarries	194
Table 7.4 Cumulative Production Load	195
Table 10.1 Environmental management plan	201
Table 10.2 Environmental Management Plan Budget	206
Table 11.1 Salient Features of the Project	209
Table 11.2 Land use Pattern of the study area	212

List of Figures	
Descriptions	Page No
Figure 1.1 Satellite Image showing cluster quarries	67
Figure 2.1 Location Map	79
Figure 2.2 Google image of the project site	80
Figure 2.3 Lease Plan	81
Figure 2.4 Village Map	81
Figure 2.5 Site Photographs	82
Figure 2.6 Process Flow Diagram	88
Figure 2.7 Topography, Geological Plan and Section	89
Figure 2.8 Mineable Plan and Section	89
Figure 2.9 Year wise Production Plan and Sections	93
Figure 2.10 Conceptual Plan and Sections	94
Figure 2.11 Mineral Transport Route	97
Figure 3.1 Google Image showing structures located within 300 m radius	104
Figure 3.2 Photographs on structures located 500 m radius	105
Figure 3.3 Environmental Features Within 500m Radius	106
Figure 3.4 Photographs on Environmental Features located 500 m radius	107
Figure 3.5 Satellite Image of the Study Area	110
Figure 3.6 Topo map Showing Study Area	111
Figure 3.7 Wind Rose Diagram – Blowing From (March – May 2025)	113
Figure 3.8 Ambient Air Quality Monitoring Locations	116
Figure 3.9 Graphical Representation of Air Quality Data	118
Figure 3.10 Ground Water Sampling Locations	121
Figure 3.11 Surface Water Sampling Locations	122
Figure 3.12 Ground Water – Monitoring Results	126
Figure 3.13 Surface Water – Monitoring Results	126
Figure 3.14 Noise Monitoring Location	128
Figure 3.15 Noise Monitoring Results	129
Figure 3.16 - Soil Sampling Stations	131
Figure 3.17 Land use map of the study area	135
Figure 3.18 Drainage map of the study area	145
Figure 3.19 Geology map of the study area	145
Figure 3.20 Geomorphology map of the study area	146
Figure 3.21 Village Map of the Study Area	148
Figure 3.22 Gender wise Population Distribution	150
Figure 3.23 Gender wise Literacy Distribution	150
Figure 3.24 Occupational Structure within Buffer Zone	151
Figure 4.1 Water Balance Diagram	159
Figure 4.2 Isopleth of GLC Prediction for PM _{2.5}	166
Figure 4.3 - Isopleth of GLC Prediction for PM ₁₀	167
Figure 4.4 Isopleth of GLC Prediction –Cumulative for PM _{2.5}	168
Figure 4.5 Isopleth of GLC Prediction –Cumulative for PM ₁₀	169
Figure 10.1 Organization Chart	204

PROPOSED ROUGH STONE & GRAVEL QUARRY OF THIRU. S. PADMAKUMAR OVER AN EXTENT OF 2.99.78hectares of Patta land in S.F.Nos.195/2B(P), 179/1A(P), 178/1 AND 178/2(P) PERANAKAVUR VILLAGE, UTHIRAMERUR TALUK, KANCHEEPURAM DISTRICT, TAMIL NADU STATE.

LIST OF ANNEXURES

S.NO	CONTENTS	ANNEXURE NO
1	TERMS OF REFERENCE (TOR)	1
2	PRECISE AREA COMMUNICATION LETTER	2
3	APPROVED MINING PLAN WITH PLATES	3
4	500-METER RADIUS LETTER	4
5	VAO CERTIFICATE	5
6	LAND DOCUMENT	6
7	MONITORING REPORT	7
8	LAB NABL CERTIFICATE	8
9	CER Letter	9

PROPOSED ROUGH STONE & GRAVEL QUARRY OF THIRU. S. PADMAKUMAR OVER AN EXTENT OF 2.99.78hectares of Patta land in S.F.Nos.195/2B(P), 179/1A(P), 178/1 AND 178/2(P) PERANAKAVUR VILLAGE, UTHIRAMERUR TALUK, KANCHEEPURAM DISTRICT, TAMIL NADU STATE.

COMPLIANCE TO **TERMS OF REFERENCE**

POINT WISE COMPLIANCE OF TOR CONDITIONS

S.No	TOR Points	Reply	Page No
1.SEAC Conditions – Site Specific			
1.	A Cluster Management Committee (CMC) shall be constituted including all the mines in the cluster as Committee Members for the effective management of the mining operation in the cluster through systematic & scientific approach with appointment of required statutory personnel, appropriate environmental management, system of maintaining the haul roads and village/panchayat roads, authorized blasting operation, Monitoring system of the environmental & other statutory compliances & its reporting status, etc. The PP shall submit the following details in the form of an Affidavit during the EIA appraisal: (i) Copy of the agreement forming CMC. (ii) The Organization chart of the Committee with defining the role of the members	A cluster management committee including all the proponents of the rough stone quarrying projects within the cluster of 500 m radius will be constituted for the effective implementation of appropriate environmental management plan. Affidavit in this regard will be submitted during final EIA/EMP Report.	-

PROPOSED ROUGH STONE & GRAVEL QUARRY OF THIRU. S. PADMAKUMAR OVER AN EXTENT OF 2.99.78hectares of Patta land in S.F.Nos.195/2B(P), 179/1A(P), 178/1 AND 178/2(P) PERANAKAVUR VILLAGE, UTHIRAMERUR TALUK, KANCHEEPURAM DISTRICT, TAMIL NADU STATE.

	(iii) The 'Standard Operating Procedures' (SoP) executing the planned activities.		
2.	The PP should submit an affidavit to follow the scientific formation of benches for 5m *5m properly during mining as per the approved mining plan.	Agreed, An affidavit for stipulated bench formation will be incorporated in the Final Report.	
3.	The PP shall install the CCTV camera for the continuous surveillance of mining activity & furnish the photographic / videographic evidence along with the EIA report.	Agreed, The PP will install CCTV at the proposed mine lease area and submit proof in the Final EIA/EMP report.	
3. SEAC Standard Condition			
1	In the case of existing/operating mines, a letter obtained from the concerned AD (Mines) shall be submitted and it shall include the following:	Not Applicable This is a proposed new project. No mining has been carried out in this lease area so far.	
	i. Original pit dimension ii. Quantity achieved Vs EC Approved Quantity iii. Balance Quantity as per Mineable Reserve calculated. iv. Mined out Depth as on date Vs EC Permitted depth v. Details of illegal/illicit mining vi. Violation in the quarry during the past working.		

PROPOSED ROUGH STONE & GRAVEL QUARRY OF THIRU. S. PADMAKUMAR OVER AN EXTENT OF 2.99.78hectares of Patta land in S.F.Nos.195/2B(P), 179/1A(P), 178/1 AND 178/2(P) PERANAKAVUR VILLAGE, UTHIRAMERUR TALUK, KANCHEEPURAM DISTRICT, TAMIL NADU STATE.

	vii. Quantity of material mined out outside the mine lease area viii. Condition of Safety zone/benches Revised/Modified Mining Plan showing the benches of not exceeding 6 m height and ultimate depth of not exceeding 50m.		
2	Details of habitations around the proposed mining area and latest VAO certificate regarding the location of habitations within 300m radius from the periphery of the site.	The VAO certificate is enclosed as Annexure – 4.	
3	The proponent is requested to carry out a survey and enumerate on the structures located within the radius of (i) 50 m, (ii) 100 m, (iii) 200 m and (iv) 300 m (v) 500m shall be enumerated with details such as dwelling houses with number of occupants, whether it belongs to the owner (or) not, places of worship, industries, factories, sheds, etc with indicating the owner of the building, nature of construction, age of the building, number of residents, their profession and income, etc.	A Site survey has been conducted to identify and list structures located within a 500 m radius from the proposed Quarry and structures located within 500 m radius are given in section 3.5 of Chapter 3. Within a 300-meter radius, there are three sheds, a workshop, and PSD Extrusion Private Limited. There are no habitation within 300 m radius.	

PROPOSED ROUGH STONE & GRAVEL QUARRY OF THIRU. S. PADMAKUMAR OVER AN EXTENT OF 2.99.78hectares of Patta land in S.F.Nos.195/2B(P), 179/1A(P), 178/1 AND 178/2(P) PERANAKAVUR VILLAGE, UTHIRAMERUR TALUK, KANCHEEPURAM DISTRICT, TAMIL NADU STATE.

4	The PP shall submit a detailed hydrological report indicating the impact of proposed quarrying operations on the waterbodies like lake, water tanks, etc are located within I km of the proposed quarry.	A detailed hydro-geological report will be included in the Final EIA Report.	
5	The Proponent shall carry out Bio diversity study through reputed Institution and the same shall be included in EIA Report.	The bio diversity study has been carried out by our FAE is given in section 3.7.7 of Chapter 3.	
6	The DFO letter stating that the proximity distance of Reserve Forests, Protected Areas, Sanctuaries, Tiger reserve etc., up to a radius of 25 km from the proposed site.	The DFO letter will be incorporated in the Final EIA/EMP Report.	
7	In the case of proposed lease in an existing (or old) quarry where the benches are not formed (or) partially formed as per the approved Mining Plan, the Project Proponent (PP) shall the pp shall carry out the scientific studies to assess the slope stability of the working benches to be constructed and existing quarry wall, by involving any one of the reputed Research and Academic Institutions - CSIR-Central Institute of Mining & Fuel Research / Dhanbad, NIRM/Bangalore, Division of Geotechnical	Not Applicable It is fresh quarry lease applied area.	

PROPOSED ROUGH STONE & GRAVEL QUARRY OF THIRU. S. PADMAKUMAR OVER AN EXTENT OF 2.99.78hectares of Patta land in S.F.Nos.195/2B(P), 179/1A(P), 178/1 AND 178/2(P) PERANAKAVUR VILLAGE, UTHIRAMERUR TALUK, KANCHEEPURAM DISTRICT, TAMIL NADU STATE.

	Engineering IIT-Madras, NIT-Dept of Mining Engg, Surathkal, and Anna University Chennai CEG Campus. The PP shall submit a copy of the aforesaid report indicating the stability status of the quarry wall and possible mitigation measures during the time of appraisal for obtaining the EC.		
8	However, in case of the fresh/virgin quarries, the Proponent shall submit a conceptual 'Slope Stability Plan' for the proposed quarry during the appraisal while obtaining the EC, when the depth of the working is extended beyond 30 m below ground level.	The ultimate depth for this proposal (five years) is 42m (BGL). The slope stability study will be carried through reputed Institute once the depth reaches 25 m BGL.	
9	The PP shall furnish the affidavit stating that the blasting operation in the proposed quarry is carried out by the statutory competent person as per the MMR 1961 such as blaster mining mate mine foreman, II/I Class mines manager appointed by the proponent.	Affidavit will be incorporated in the Final EIA/EMP Report.	
10	The PP shall present a conceptual design for carrying out only controlled blasting operation involving line drilling and muffle blasting in the proposed	Controlled blasting techniques using delay detonators and optimum charge per delay will be implemented in this quarry. The details on blasting parameters are given in section 2.9.2 of Chapter 2.	

PROPOSED ROUGH STONE & GRAVEL QUARRY OF THIRU. S. PADMAKUMAR OVER AN EXTENT OF 2.99.78 hectares of Patta land in S.F.Nos.195/2B(P), 179/1A(P), 178/1 AND 178/2(P) PERANAKAVUR VILLAGE, UTHIRAMERUR TALUK, KANCHEEPURAM DISTRICT, TAMIL NADU STATE.

	quarry such that the blast-induced ground vibrations are controlled as well as no fly rock travel beyond 30 m from the blast site.		
11	The EIA Coordinators shall obtain and furnish the details of quarry/quarries operated by the proponent in the past, either in the same location or elsewhere in the State with video and photographic evidences.	The PP has not carried out any quarrying operation before this project.	
12	If the proponent has already carried out the mining activity in the proposed mining lease area after 15.01.2016, then the proponent shall furnish the following details from AD/DD, mines,	Not applicable. It is fresh quarry lease applied area.	
13	What was the period of the operation and stoppage of the earlier mines with last work permit issued by the AD/DD mines?		
14	Quantity of minerals mined out. • Highest production achieved in any one year • Detail of approved depth of mining. • Actual depth of the mining achieved earlier.		

PROPOSED ROUGH STONE & GRAVEL QUARRY OF THIRU. S. PADMAKUMAR OVER AN EXTENT OF 2.99.78hectares of Patta land in S.F.Nos.195/2B(P), 179/1A(P), 178/1 AND 178/2(P) PERANAKAVUR VILLAGE, UTHIRAMERUR TALUK, KANCHEEPURAM DISTRICT, TAMIL NADU STATE.

	- Name of the person already mined in that leases area. - If EC and CTO already obtained, the copy of the same shall be submitted. Whether the mining was carried out as per the approved mine plan (or EC if issued) with stipulated benches.		
15	All corner coordinates of the mine lease area, superimposed on a High-Resolution Imagery/Topo sheet, topographic sheet geomorphology, lithology and geology of the mining lease area should be provided. Such an Imagery of the proposed area should clearly show the land use and other ecological features of the study area (core and buffer zone).	Project coordinates superimposed in satellite imagery and topo map given as Figure No – 3.3 and Figure 3.4. The geology and geomorphology map are provided in Figure No.3.17 and 3.18 of Chapter 3. The 10km Radius Index plan showing buffer zone is given in Figure No.3.3 & Figure 3.4 in Chapter – 3.	
16	The PP shall carry out Drone video survey covering the cluster, green belt, fencing, etc.,	It will be complied after commencement of the mining operation.	
17	The proponent shall furnish photographs of adequate fencing, green belt along the periphery including replantation of existing trees & safety distance between	Fencing and greenbelt work is in progress and proof photographs of the same will be incorporated in the final EIA report. No standing trees in core zone. There is Vaikkal passing on north and south side of the area	

PROPOSED ROUGH STONE & GRAVEL QUARRY OF THIRU. S. PADMAKUMAR OVER AN EXTENT OF 2.99.78 hectares of Patta land in S.F.Nos.195/2B(P), 179/1A(P), 178/1 AND 178/2(P) PERANAKAVUR VILLAGE, UTHIRAMERUR TALUK, KANCHEEPURAM DISTRICT, TAMIL NADU STATE.

	the adjacent quarries & water bodies nearby provided as per the approved mining plan,	and is 20m and 300m away from the area. As per Precise Order Condition No. 2, A safety distance of 7.5m & 10m to the adjacent Patta & Government lands has been provided respectively. As per the condition No. 3, 10m Safety distance has been provided to the Vaikkal Poramboke in the northern side of the M.L area as per the AMP and the same will be complied during the quarrying operations	
18	The Project proponent shall provide the details of mineral reserves and mineable reserves, planned production capacity, proposed working methodology with justifications, the anticipated impacts of the mining operations on the surrounding environment, and the remedial measures for the same.	The geological reserves – Rough Stone – 1198680 m ³ & Gravel – 59934 m ³ for 42m below ground level The mineable reserves – 3,79,070 m ³ of Rough Stone & 43874 m ³ of Gravel for 42m BGL. The proposed total production quantity (Five years) is 3,79,070 m ³ of Rough Stone & 43874 m ³ of Gravel with ultimate depth of 42m (BGL) Working methodology and justification details are given in Chapter 2 and anticipated impact and its mitigation measures are detailed in Chapter 4.	
19	The Project Proponent shall provide the Organization chart indicating the appointment of various statutory officials and other competent persons to be appointed as per the	Complied. Please refer figure 10.1 of Chapter 10.	

PROPOSED ROUGH STONE & GRAVEL QUARRY OF THIRU. S. PADMAKUMAR OVER AN EXTENT OF 2.99.78hectares of Patta land in S.F.Nos.195/2B(P), 179/1A(P), 178/1 AND 178/2(P) PERANAKAVUR VILLAGE, UTHIRAMERUR TALUK, KANCHEEPURAM DISTRICT, TAMIL NADU STATE.

	provisions of the Mines Act'1952 and the MMR, 1961 for carrying out the quarrying operations scientifically and systematically in order to ensure safety and to protect the environment.		
20	The Project Proponent shall conduct the hydro-geological study considering the contour map of the water table detailing the number of groundwater pumping & open wells, and surface water bodies such as rivers, tanks, canals, ponds, etc. within 1 km (radius) along with the collected water level data for both monsoon and non-monsoon seasons from the PWD / TWAD so as to assess the impacts on the wells due to mining activity. Based on actual monitored data, it may clearly be shown whether working will intersect groundwater. Necessary data and documentation in this regard may be provided.	A detailed hydro-geological report will be incorporated in the Final EIA Report.	
21	The proponent shall furnish the baseline data for the environmental and ecological parameters with regard to surface water/ground water quality, air quality, soil quality & flora /fauna	The baseline data were collected (March 2025 to May 2025) for the environmental components including land, soil, water, air, noise, biology, socio-economy, and the results have been discussed in Chapter 3. Traffic	

PROPOSED ROUGH STONE & GRAVEL QUARRY OF THIRU. S. PADMAKUMAR OVER AN EXTENT OF 2.99.78hectares of Patta land in S.F.Nos.195/2B(P), 179/1A(P), 178/1 AND 178/2(P) PERANAKAVUR VILLAGE, UTHIRAMERUR TALUK, KANCHEEPURAM DISTRICT, TAMIL NADU STATE.

	including traffic / vehicular movement study.	density survey is detailed in section 2.12 of Chapter 2.	
22	The Proponent shall carry out the Cumulative impact study due to mining operations carried out in the quarry specifically with reference to the specific environment in terms of soil health, biodiversity, air pollution, water pollution, climate change and flood control & health impacts. Accordingly, the Environment Management plan should be prepared keeping the concerned quarry and the surrounding habitations in the mind.	cumulative impact study due to mining operations in cluster are given in Section 7.4 of Chapter 7. Anticipated impacts and its mitigation measures for various attributes are detailed in Chapter 4.	
23	Rain water harvesting management with recharging details along with water balance (both monsoon & non-monsoon) be submitted.	Rain water harvesting Plan is given in section 4.2.3.4 of chapter 4. Water balance is shown in Figure 4.1.	
24	Land use of the study area delineating forest area, agricultural land, grazing land, wildlife sanctuary, national park, migratory routes of fauna, water bodies, human settlements and other ecological features should be indicated. Land use plan of the mine lease area should be prepared to encompass preoperational, operational and post	Land use of the study area delineating forest area, agricultural land, grazing land, wildlife sanctuary, national park, migratory routes of fauna, water bodies, human settlements and other ecological features has been discussed in Section 3.7.6 of Chapter 3. details of surrounding ecological sensitive features have been provided in Table 3.1 under Chapter 3. Land use plan of the project area showing pre-operational, operational and post-	

PROPOSED ROUGH STONE & GRAVEL QUARRY OF THIRU. S. PADMAKUMAR OVER AN EXTENT OF 2.99.78hectares of Patta land in S.F.Nos.195/2B(P), 179/1A(P), 178/1 AND 178/2(P) PERANAKAVUR VILLAGE, UTHIRAMERUR TALUK, KANCHEEPURAM DISTRICT, TAMIL NADU STATE.

	operational phases and submitted. Impact, if any, of change of land use should be given.	operational phases are discussed in Table 2.4 under Chapter 2.	
25	Details of the land for storage of Overburden/Waste Dumps (or) Rejects outside the mine lease, such as extent of land area distance from mine lease, its land use, R&R issues, if any, should be provided.	Not Applicable. No dumps have been proposed outside the lease area. There is no overburden / waste generation from this quarry, the entire mined out minerals will be directly transported to the needy buyers.	
26	Proximity to Areas declared as 'Critically Polluted'(or) the Project areas which attracts the court restrictions for mining operations, should also be indicated and where so required, clearance certifications from the prescribed Authorities, such as the TMCB (or) Dept. of Geology and Mining should be secured and furnished to the effect that the proposed mining activities could be considered.	This condition is not applicable to this project because this project is not located in proximity to the areas of areas declared as 'Critically Polluted' (or) the project areas which attracts the court restrictions for mining operations.	
27	Description of water conservation measures proposed to be adopted in the Project should be given. Details of rainwater harvesting proposed in the Project, if any, should be provided.	The rain water falling in the quarry will be harvested in the sump at the lowest level of the quarry. This sump will act as a settling pond to prevent solids escaping along with discharge, before outlet. etc. Towards surface runoff management, a garland drain will be constructed	

PROPOSED ROUGH STONE & GRAVEL QUARRY OF THIRU. S. PADMAKUMAR OVER AN EXTENT OF 2.99.78hectares of Patta land in S.F.Nos.195/2B(P), 179/1A(P), 178/1 AND 178/2(P) PERANAKAVUR VILLAGE, UTHIRAMERUR TALUK, KANCHEEPURAM DISTRICT, TAMIL NADU STATE.

		around the quarry and will be connected to a settling pond with silt traps. The supernatant clear water from the settling pond will be flow to the downstream users. Rain water harvesting plan is given in section 4.2.3.4 of Chapter 4.	
28	Impact on local transport infrastructure due to the Project should be indicated.	A traffic density study was carried out and are detailed in section 2.12 of Chapter 2.	
29	A tree survey study shall be carried out (nos., name of the species, age, diameter etc.,) both within the mining lease applied area & 300m buffer zone and its management during mining activity.	The details on tree survey covering 300 m radius is given in section 3.7.7 of chapter 3.	
30	A detailed mine closure plan for the proposed project shall be included in EIA-/EMP report which should be site-specific.	The mine closure plan details are given in section 2.10 of Chapter 2 and section 7.6 of Chapter 7.	
31	As a part of the study of flora and fauna around the vicinity of the proposed site, the EIA coordinator shall strive to educate the local students on the importance of preserving local flora and fauna by involving them in the study, wherever possible.	Accepted. It will be done.	
32	The purpose of Green belt around the project is to capture the fugitive emissions, carbon sequestration and to	A detailed green belt development plan has been provided in Table 4.4.5.4 of Chapter 4.	

PROPOSED ROUGH STONE & GRAVEL QUARRY OF THIRU. S. PADMAKUMAR OVER AN EXTENT OF 2.99.78hectares of Patta land in S.F.Nos.195/2B(P), 179/1A(P), 178/1 AND 178/2(P) PERANAKAVUR VILLAGE, UTHIRAMERUR TALUK, KANCHEEPURAM DISTRICT, TAMIL NADU STATE.

	attenuate the noise generated, in addition to improving the aesthetics. A wide range of indigenous plant species should be planted as given in the appendix-I in consultation with the DFO, State Agriculture University. The plant species with dense/moderate canopy of native origin should be chosen. Species of small/medium/tall trees alternating with shrubs should be planted in a mixed manner.		
33	Taller / one year old Saplings raised in appropriate size of bags; preferably ecofriendly bags should be planted as per the advice of local forest authorities / botanist / Horticulturist with regard to site specific choices. The proponent shall earmark the greenbelt area with GPS coordinates all along the boundary of the project site with at least 3 meters wide and in between blocks in an organized manner	The FAE of ecology and biodiversity has advised the project proponent that saplings of one year old raised in the ecofriendly bags should be purchased and planted with the spacing of 3 m between each plant around the proposed project area as per the advice of local forest authorities/botanist.	
34	A Disaster management Plan shall be prepared and included in the EIA,/EMP Report for the complete life of the proposed quarry (or)	A disaster management plan for the project has been provided in Section 7.3 under Chapter 7.	

PROPOSED ROUGH STONE & GRAVEL QUARRY OF THIRU. S. PADMAKUMAR OVER AN EXTENT OF 2.99.78hectares of Patta land in S.F.Nos.195/2B(P), 179/1A(P), 178/1 AND 178/2(P) PERANAKAVUR VILLAGE, UTHIRAMERUR TALUK, KANCHEEPURAM DISTRICT, TAMIL NADU STATE.

	till the end of the lease period.		
35	A Risk Assessment and management Plan shall be prepared and included in the EIA/EMP Report for the complete life of the proposed quarry (or) till the end of the lease period.	A risk assessment plan for the project has been provided in Section 7.2 under Chapter 7.	
36	Occupational Health impacts of the Project should be anticipated and the proposed preventive measures spelt out in detail. Details of pre-placement medical examination and periodical medical examination schedules should be incorporated in the EMP. The project specific occupational health mitigation measures with required facilities proposed in the mining area may be detailed.	Occupational health impacts of the project and preventive measures have been discussed in detail in Section 4.4.7 under Chapter 4.	
37	Public health implications of the Project and related activities for the population in the impact zone should be systematically evaluated and the proposed remedial measures should be detailed along with budgetary allocations.	No public health implications are anticipated due to this project. Details of CER activities have been discussed in Chapter 8. Public health facilities will be further aimed to be developed through CER activities wherein periodic health checkups, medical camps for the locals will be conducted.	
38	The Socio-economic studies should be carried out within a	No negative impact on socio-economic environment of the study	

PROPOSED ROUGH STONE & GRAVEL QUARRY OF THIRU. S. PADMAKUMAR OVER AN EXTENT OF 2.99.78hectares of Patta land in S.F.Nos.195/2B(P), 179/1A(P), 178/1 AND 178/2(P) PERANAKAVUR VILLAGE, UTHIRAMERUR TALUK, KANCHEEPURAM DISTRICT, TAMIL NADU STATE.

	5 km buffer zone from the mining activity. Measures of socio-economic significance and influence to the local community proposed to be provided by the Project Proponent should be indicated. As far as possible, quantitative dimensions may be given with time frames for implementation.	area is anticipated and this project shall benefit the socio-economic environment by offering employment for 32 people.	
39	Details of litigation pending against the project, if any, with direction /order passed by any Court of law against the Project should be given.	No litigation is pending in any court against this project.	
40	Benefits of the Project if the Project is implemented should be spelt out. The benefits of the Project shall clearly indicate environmental, social, economic, employment potential, etc.	Benefits of the project is given in Chapter 8.	
41	If any quarrying operations were carried out in the proposed quarrying site for which now the EC is sought, the Project Proponent shall furnish the detailed compliance to EC conditions given in the previous EC with the site photographs which shall duly be certified by MoEF&CC, Regional Office, Chennai (or) the concerned DEE/TNPCB.	Not Applicable It is fresh quarry lease applied area	

PROPOSED ROUGH STONE & GRAVEL QUARRY OF THIRU. S. PADMAKUMAR OVER AN EXTENT OF 2.99.78hectares of Patta land in S.F.Nos.195/2B(P), 179/1A(P), 178/1 AND 178/2(P) PERANAKAVUR VILLAGE, UTHIRAMERUR TALUK, KANCHEEPURAM DISTRICT, TAMIL NADU STATE.

42	The PP shall prepare the EMP for the entire life of mine and also furnish the sworn affidavit stating to abide the EMP for the entire life of mine.	The EMP is planned for the entire life of the mine. The affidavit for the same will be included in the Final EIA/EMP Report.	
43	Concealing any factual information or submission of false/fabricated data and failure to comply with any of the conditions mentioned above may result in withdrawal of this Terms of Conditions besides attracting penal provisions in the Environment (Protection) Act, 1986.	Agreed	
SEIAA Specific Conditions			
3.1	After detailed discussions, the Authority accepts the recommendation of SEAC-I and decided to grant Terms of Reference (ToR) along with Public Hearing for the quantity of 3,79,070 m ³ of Rough Stone & 43,874 m ³ of Gravel up to the depth of 42m BGL as per the approved mining plan, under cluster for undertaking the combined Environment Impact Assessment Study and preparation of separate Environment Management Plan subject to the conditions as recommended by SEAC-I	Agreed	

PROPOSED ROUGH STONE & GRAVEL QUARRY OF THIRU. S. PADMAKUMAR OVER AN EXTENT OF 2.99.78hectares of Patta land in S.F.Nos.195/2B(P), 179/1A(P), 178/1 AND 178/2(P) PERANAKAVUR VILLAGE, UTHIRAMERUR TALUK, KANCHEEPURAM DISTRICT, TAMIL NADU STATE.

	& normal conditions & the SEIAA Standard conditions.		
4 SEIAA Standard Conditions			
Cluster Management Committee			
1	Cluster Management Committee shall be framed which must include all the proponents in the cluster as members including the existing as well as proposed quarry.	There are one existing quarry and this proposed quarry, within a 500-metre radius. The proponent will take the initiative to form a cluster management committee once environmental clearance is obtained for this quarry.	-
2	The members must coordinate among themselves for the effective implementation of EMP as committed including Green Belt Development, water sprinkling, tree plantation, blasting etc.,	Agreed. It will be complied.	
3	The List of members of the committee formed shall be submitted to AD/Mines before the execution of mining lease and the same shall be updated every year to the AD/Mines.	Agreed. The list of members of the committee formed will be submitted to ad/mines after obtaining Environmental Clearance.	
4	Detailed Operational Plan must be submitted which must include the blasting frequency with respect to the nearby quarry situated in the cluster, the usage of haul roads by the individual quarry in the form of route map and network.	Agreed. Details of the Operation plan for cluster mining operations will be submitted once we get environmental clearance.	
5	The committee shall deliberate on risk	Risk management plan for the individual quarry is given in this	

PROPOSED ROUGH STONE & GRAVEL QUARRY OF THIRU. S. PADMAKUMAR OVER AN EXTENT OF 2.99.78hectares of Patta land in S.F.Nos.195/2B(P), 179/1A(P), 178/1 AND 178/2(P) PERANAKAVUR VILLAGE, UTHIRAMERUR TALUK, KANCHEEPURAM DISTRICT, TAMIL NADU STATE.

	management plan pertaining to the cluster in a holistic manner especially during natural calamities like intense rain and the mitigation measures considering the inundation of the cluster and evacuation plan.	report. As far as cluster working condition is concerned, once the committee is formed, risk management as a cluster including inundation of clusters and the evacuation plan will be elaborated.	
6	The Cluster Management Committee shall form Environmental Policy to practice sustainable mining in a scientific and systematic manner in accordance with the law. The role played by the committee in implementing the environmental policy devised shall be given in detail in the EIA report.	Environmental policy for the cluster will be framed by the cluster management committee and the policy will be in accordance with EPA Act, 1986 and its amendments, guidelines by MoEFCC/SEIAA and other regulatory bodies. This policy will be displayed in the quarry.	
7	The committee shall furnish action plan regarding the restoration strategy with respect to the individual quarry falling under the cluster in a holistic manner.	Agreed. It will be complied as mentioned in the Point No.4	
8	The committee shall deliberate on the health of the workers/staff involved in the mining as well as the health of the public.	Agreed. It will be complied as mentioned in the Point No.4	
Agriculture & Agro-biodiversity			
9	impacts on surrounding agricultural fields around the proposed mining Area.	There are no Agriculture, forest area and traditional practices within the project area. However, there are some agricultural land around the project	

PROPOSED ROUGH STONE & GRAVEL QUARRY OF THIRU. S. PADMAKUMAR OVER AN EXTENT OF 2.99.78 hectares of Patta land in S.F.Nos.195/2B(P), 179/1A(P), 178/1 AND 178/2(P) PERANAKAVUR VILLAGE, UTHIRAMERUR TALUK, KANCHEEPURAM DISTRICT, TAMIL NADU STATE.

		site. It may be affected due to the quarry operation as such dust particles sedimentation in the agricultural land. It will be controlled at the source level by proper dust suppression as such wet drilling, controlled blasting and water sprinkling on the project roads and project surrounding roads. As per Air Quality Modelling, the impact of the air quality limited to 400m radius. So, there is no impact for the Agriculture, Forestry & Traditional practices located within 10km radius.	
10	impacts on soil flora & vegetation around the project site.	The chemical and physical characteristics of the soil is given in Table 3.13 of Chapter 3. The anticipated impact and its mitigation measures for soil environment and biological environment are detailed in section 4.2.2 & 4.4.5 of Chapter 4 respectively.	
11	Details of type of vegetations including no. of trees & shrubs within the proposed mining area and. If so, transplantation of such vegetations all along the boundary of the proposed mining area shall committed mentioned in EMP.	There is no standing trees or vegetation within the mine lease area.	
12	The Environmental Impact Assessment should study the agro-biodiversity, agro-forestry, horticultural plantations, the natural ecosystem, the soil micro	The ecological details have been provided in Section 3.7.7 under Chapter 3 and measures have been provided in Section 4.4.5 under Chapter 4.	

PROPOSED ROUGH STONE & GRAVEL QUARRY OF THIRU. S. PADMAKUMAR OVER AN EXTENT OF 2.99.78hectares of Patta land in S.F.Nos.195/2B(P), 179/1A(P), 178/1 AND 178/2(P) PERANAKAVUR VILLAGE, UTHIRAMERUR TALUK, KANCHEEPURAM DISTRICT, TAMIL NADU STATE.

	flora, fauna and soil seed banks and suggest measures to maintain the natural Ecosystem		
13	Action should specifically suggest for sustainable management of the area and restoration of ecosystem for flow of goods and services.	All the essential environmental protective measures will be followed by the proponent to manage the surrounding environment and restore the ecosystem, as discussed in Chapter 4.	
14	The project proponent shall study and furnish the impact of project on plantations in adjoining patta lands, Horticulture, Agriculture and livestock.	The impact of project on the land environment has been discussed in Section 4.2.1 under Chapter 4.	
	Forests		
15	The project proponent shall detailed study on impact of mining on Reserve forests and free ranging wildlife	The following Reserve Forest are located within 10 km radius. Kavanipakkam R.F-400m(NW), Edamachi R.F- 2.8 Km(SW), Marudham R.F- 9.03Km(SW) Maiyur R.F- 7.18Km(SE). There are no R.F within 1 km radius from the project site.	
16	The Environmental Impact Assessment should study impact on forest, vegetation, endemic, vulnerable and endangered indigenous flora and fauna	The impacts of the project on biological environment is given in section 4.4.5 under Chapter 4.	
17	The Environmental Impact Assessment should study impact on standing trees and the existing trees should be numbered and action suggested for protection.	There are no standing trees within lease area.	

PROPOSED ROUGH STONE & GRAVEL QUARRY OF THIRU. S. PADMAKUMAR OVER AN EXTENT OF 2.99.78hectares of Patta land in S.F.Nos.195/2B(P), 179/1A(P), 178/1 AND 178/2(P) PERANAKAVUR VILLAGE, UTHIRAMERUR TALUK, KANCHEEPURAM DISTRICT, TAMIL NADU STATE.

18	The Environmental Impact Assessment should study impact on protected areas, Reserve Forests, National Parks, Corridors and Wildlife pathways, near project site.	There are no protected areas, National Parks, environmentally sensitive areas Corridors and Wildlife pathways near project site. Nil within 10km radius and nearest sanctuary is Karikili Birds Sanctuary-13.2Km, SW.	
Water Environment			
19	Hydro-geological study considering the contour map of the water table detailing the number of ground water pumping & open wells, and surface water bodies such as rivers, tanks, canals, ponds etc. within I km (radius) so as to assess the impacts on the nearby waterbodies due to mining activity. Based on actual monitored data, it may clearly be shown whether working will intersect groundwater. Necessary data and documentation in this regard may be provided, covering the entire mine lease period.	A detailed hydrogeological report will be incorporated in the Final EIA Report.	
20	Erosion Control measures.	There is no waste generation (OB) in this quarry has been envisaged. However, there may be erosion due the rainy season and that is limited within quarry area. The control measures are explained in Chapter 4.	
21	Detailed study shall be carried out in regard to impact of mining around the proposed mine lease area on	Complied. The study details are incorporated in Chapter 3. Anticipated impacts and its mitigation measures are detailed in Chapter 4.	

PROPOSED ROUGH STONE & GRAVEL QUARRY OF THIRU. S. PADMAKUMAR OVER AN EXTENT OF 2.99.78 hectares of Patta land in S.F.Nos.195/2B(P), 179/1A(P), 178/1 AND 178/2(P) PERANAKAVUR VILLAGE, UTHIRAMERUR TALUK, KANCHEEPURAM DISTRICT, TAMIL NADU STATE.

	the nearby Villages, Water-bodies/ Rivers, & any ecological fragile areas		
22	The project proponent shall study impact on fish habitats and the food WEB/ food chain in the water body and Reservoir.	There is no wastewater generation from this Quarry, so this is not applicable.	
23	The project proponent shall study and furnish the details on potential fragmentation impact on natural environment by the activities.	Section 2.4 provides the land-use pattern at present and at the end of the quarrying period. The post mining land use plan showing afforestation and water body is shown in Figure No- 2.10.	
24	The project proponent shall study and furnish the impact on aquatic plants and animals in water bodies and possible scars on the landscape, damages to nearby caves, heritage site, and archaeological sites possible land form changes visual and aesthetic impacts	The Flora and Fauna study covering 10 km radius are detailed in section 3.7.7 of chapter 3. The impacts anticipated with respect to the environment of the project area is very negligible and it will be minimized within the project area. Greenbelt / Plantation will be carried out to enhance the vegetative growth and aesthetic in the safety zone area.	
25	The Terms of Reference should specifically study impact on soil health, soil erosion, the soil physical, chemical components and microbial components.	The impact of mining on soil environment has been discussed in Section 4.2.2 under Chapter 4.	
26	The Environmental Impact Assessment should study on wetlands, water bodies, rivers streams, lakes and farmer sites.	The anticipated impact and its mitigation measures for Water Environment are detailed in section 4.2.3 of Chapter 4.	

PROPOSED ROUGH STONE & GRAVEL QUARRY OF THIRU. S. PADMAKUMAR OVER AN EXTENT OF 2.99.78 hectares of Patta land in S.F.Nos.195/2B(P), 179/1A(P), 178/1 AND 178/2(P) PERANAKAVUR VILLAGE, UTHIRAMERUR TALUK, KANCHEEPURAM DISTRICT, TAMIL NADU STATE.

27	The EIA shall include the impact of mining activity on the following: a) Hydrothermal/Geothermal effect due to destruction in the Environment. b) Bio-geochemical processes and its foot prints including Environmental stress. c) Sediment geochemistry in the surface streams	The proposed quarry operation is Opencast Mechanized operation with drilling, blasting, excavation, loading and transportation. So, the effect of Hydrothermal/Geothermal is not envisaged. This is a simple mining operation, so bio-geochemical processes are not envisaged. There is Vaikkal passing on north and south side of the area and is 20m and 300m away from the area. 10 m safety distance has been provided for vaikkal. There may be minimum impact to the nearby water bodies due to dust sedimentation. It will be controlled by wet drilling, water sprinkling and plantation.	
	Energy		
28	The measures taken to control Noise, Air, Water, Dust Control and steps adopted to efficiently utilize the Energy shall be furnished	The measures taken to control noise, air, water, and dust have been given under Chapter 4.	
	Climate Change		
29	The Environmental Impact Assessment shall study in detail the carbon emission and also suggest the measures to mitigate carbon emission including development of carbon sinks and temperature reduction including control of other	The carbon emission and the measures to mitigate carbon emission have been discussed in Section 4.4.5 under Chapter. Only the best equipment will be used, and it will be properly and regularly maintained. Regular vehicular emission tests will be conducted on the	

PROPOSED ROUGH STONE & GRAVEL QUARRY OF THIRU. S. PADMAKUMAR OVER AN EXTENT OF 2.99.78hectares of Patta land in S.F.Nos.195/2B(P), 179/1A(P), 178/1 AND 178/2(P) PERANAKAVUR VILLAGE, UTHIRAMERUR TALUK, KANCHEEPURAM DISTRICT, TAMIL NADU STATE.

	emission and climate mitigation activities.	transport vehicles to ensure minimal carbon emissions.	
30	The Environmental Impact Assessment should study impact on climate change, temperature rise, pollution and above soil & below soil carbon stock, soil health and physical, chemical & biological soil features..	To further reduce carbon emissions, a good greenbelt plan has been planned.	
31	Impact of mining on pollution leading to GHGs emissions and the impact of the same on the local livelihood.		
	MINE CLOSURE PLAN		
32	Detailed Mine Closure Plan covering the entire mine lease period as per precise area communication order issued.	Detailed mine closure plan is given in Chapter 2.	
	EMP		
33	Detailed Environment Management Plan along with adaptation, mitigation & remedial strategies covering the entire mine lease period as per precise area communication order issued and the scope for achieving SDGs.	Complied. The details are described in Chapter 10.	
34	The Environmental Impact Assessment should hold detailed study on EMP with budget for Green belt development and mine closure plan including disaster management plan.	Total EMP Cost for 5 years is 23.78 lakhs i.e., Rs. 10.02 Lakhs of Capital Cost + Rs. 13.76 Lakhs of Recurring cost (For 5 Years).	

PROPOSED ROUGH STONE & GRAVEL QUARRY OF THIRU. S. PADMAKUMAR OVER AN EXTENT OF 2.99.78hectares of Patta land in S.F.Nos.195/2B(P), 179/1A(P), 178/1 AND 178/2(P) PERANAKAVUR VILLAGE, UTHIRAMERUR TALUK, KANCHEEPURAM DISTRICT, TAMIL NADU STATE.

	Risk Assessment		
35	To furnish risk assessment and management plan including anticipated vulnerabilities during operational and post operational phases of Mining.	The risk assessment and management plan for this project has been provided in Section 7.2 under Chapter 7.	
	Disaster Management Plan		
36	To furnish disaster management plan and disaster mitigation measures in regard to all aspects to avoid,,/reduce vulnerability to hazards & to cope with disaster/untoward accidents in & around the proposed mine lease area due to the proposed method of mining activity & its related activities covering the entire mine lease period as per precise area communication order issued.	Disaster Management plan are detailed in section 7.3, Chapter 7.	
	Others		
37	The project Proponent shall furnish VAO certificate with reference to 300m radius regard to approved habitations, schools, Archaeological sites, Structures, railway lines, roads, water bodies such as streams, odai, vaari, canal, channel, river, lake pond, tank etc.	There are no historical places, schools, cemeteries, temples, bird sanctuaries, and wildlife sanctuaries within 300 meters of the proposed project area. In this regard, the project proponent has received an official letter from the Village Administrative Officer, The letter copy enclosed as Annexure – 4.	
38	As per the MoEF& cc office memorandum F.No.z2-	The concerns raised during the public consultation and all the activities	

PROPOSED ROUGH STONE & GRAVEL QUARRY OF THIRU. S. PADMAKUMAR OVER AN EXTENT OF 2.99.78hectares of Patta land in S.F.Nos.195/2B(P), 179/1A(P), 178/1 AND 178/2(P) PERANAKAVUR VILLAGE, UTHIRAMERUR TALUK, KANCHEEPURAM DISTRICT, TAMIL NADU STATE.

	6512017-tA.III dated: 30.09.2020 and 20.10.2020 the proponent shall address the concerns raised during the public consultation and all the activities proposed shall be part of the Environment Management plan.	proposed will be updated in the final EIA report.	
39	The project proponent shall study and furnish the possible pollution due to plastic and microplastic on the environment. The ecological risks and impacts of plastic & microplastics on aquatic environment and fresh water systems due to activities, contemplated during mining may be investigated and reported.	Complied. The PP has framed detail solid waste management system for the project are and the same will be executed by proper awareness and sign boards. The sign boards will be in two language i.e., Vernacular language (Tamil) and common language (English). The plastic waste generation is very negligible and it will be collected from the source level in specific dustbin and disposed through the municipal bins.	
Standard ToR			
1	Year-wise production details since 1994 should be given, clearly stating the highest production achieved in any one year prior to 1994. It may also be categorically informed whether there had been any increase in production after the EIA Notification 1994 came into force. w.r.t. the highest production achieved prior to 1994	Not applicable. Applied Lease area fresh new Quarry.	
2	A copy of the document in support of the fact that the proponent is the rightful	This proposed project area is classified as patta land and registered in the name of Applicant vide patta no. 2511.	

PROPOSED ROUGH STONE & GRAVEL QUARRY OF THIRU. S. PADMAKUMAR OVER AN EXTENT OF 2.99.78hectares of Patta land in S.F.Nos.195/2B(P), 179/1A(P), 178/1 AND 178/2(P) PERANAKAVUR VILLAGE, UTHIRAMERUR TALUK, KANCHEEPURAM DISTRICT, TAMIL NADU STATE.

	lessee of the mine should be given.		
3	All documents including approved mine plan, EIA and public Hearing should be compatible with one another in terms of the mine lease area, production levels, waste generation and its management, mining technology etc. and should be in the name of the lessee.	Noted & agreed. All documents including approved mine plan, EIA and Public Hearing are compatible with one another in terms of the mine lease area, production levels, waste generation and its management, mining technology etc. and is in the name of the lessee.	
4	All corner coordinates of the mine lease area, superimposed on a High - Resolution Imagery/ topo sheet, topographic sheet, geomorphology and geology of the area should be provided. Such an Imagery of the proposed area should clearly show the land use and other ecological features of the study area (core and buffer zone).	Project coordinates superimposed in satellite imagery and topo map given as Figure No – 3.3 and Figure 3.4. The geology and geomorphology map are provided in Figure No.3.17 & 3.18, Chapter 3. The 10km Radius Index plan showing buffer zone is given in Figure No.3.3 & Figure 3.4 in Chapter – 3.	
5	Information should be provided in Survey of India Topo sheet in 1:50,000 scale indicating geological map of the area, geomorphology of land forms of the area, existing minerals and mining history of the area, important water bodies, streams and rivers and soil characteristics.	The following map in 1:50,000 Scale: Geology map of the project area covering 10km radius – Figure No. 3.17. Geomorphology Map of the Study Area covering 10 km radius – Figure No. 3.18. Drainage map – 3.16	
6	Details about the land proposed for mining activities	Not Applicable. The proposed land is patta land, The copy of the tender	

PROPOSED ROUGH STONE & GRAVEL QUARRY OF THIRU. S. PADMAKUMAR OVER AN EXTENT OF 2.99.78hectares of Patta land in S.F.Nos.195/2B(P), 179/1A(P), 178/1 AND 178/2(P) PERANAKAVUR VILLAGE, UTHIRAMERUR TALUK, KANCHEEPURAM DISTRICT, TAMIL NADU STATE.

	should be given with information as to whether mining conforms to the land use policy of the State; land diversion for mining should have approval from State land use board or the concerned authority.	document is attached as Annexure – 5.	
7	It should be clearly stated whether the proponent company has a well laid down Environment Policy approved by its Board of Directors? If so, it may be spelt out in the EIA Report with description of the prescribed operating process/procedures to bring into focus any infringement/deviation/ violation of the environmental or forest norms/ conditions? The hierarchical system or administrative order of the Company to deal with the environmental issues and for ensuring compliance with the EC conditions may also be given. The system of reporting of non-compliances / violations of environmental norms to the Board of Directors of the company and/or shareholders or stakeholders at large, may also be detailed in the EIA Report.	The proponent will frame a well-planned environmental policy. Its details are provided under Section 10.1, Chapter-10. Monitoring Mechanism is detailed under Section .10.3.	

PROPOSED ROUGH STONE & GRAVEL QUARRY OF THIRU. S. PADMAKUMAR OVER AN EXTENT OF 2.99.78 hectares of Patta land in S.F.Nos.195/2B(P), 179/1A(P), 178/1 AND 178/2(P) PERANAKAVUR VILLAGE, UTHIRAMERUR TALUK, KANCHEEPURAM DISTRICT, TAMIL NADU STATE.

8	Issues relating to Mine Safety, including subsidence study in case of underground mining and slope study in case of open cast mining, blasting study etc. should be detailed. The proposed safeguard measures in each case should also be provided.	Various risks likely to arise due to mining activities are detailed under section 7.2, Chapter-7. This being an opencast mine, subsidence is not applicable. The impact due to ground vibrations due to blasting is given in para 4.4.4, Chapter-4.	
9	The study area will comprise of 10 km zone around the mine lease from lease periphery and the data contained in the EIA such as waste generation etc. should be for the life of the mine / lease period.	Noted & Agreed The study area considered for this study is 10 km radius and all data contained in the EIA report such as waste generation etc., is for the Life of the Mine / lease period.	
10	Land use of the study area delineating forest area, agricultural land, grazing land, wildlife sanctuary, national park, migratory routes of fauna, water bodies, human settlements and other ecological features should be indicated. Land use plan of the mine lease area should be prepared to encompass preoperational, operational and post operational phases and submitted. Impact, if any, of change of land use should be given.	The land use of the study area was studied to demarcate various LULC categories and its details are provided under section 3.7.6. Of Chapter-3. The land use pattern at present and at the end of the quarrying period has been provided in Table 2.4, Chapter-2. The Conceptual plan of mine lease area is shown in Figure No- 2.10.	
11	Details of the land for any Over Burden Dumps outside the mine lease, such as extent of land area, distance	There is no waste generation anticipated in this quarry operation since the entire excavated material	

PROPOSED ROUGH STONE & GRAVEL QUARRY OF THIRU. S. PADMAKUMAR OVER AN EXTENT OF 2.99.78hectares of Patta land in S.F.Nos.195/2B(P), 179/1A(P), 178/1 AND 178/2(P) PERANAKAVUR VILLAGE, UTHIRAMERUR TALUK, KANCHEEPURAM DISTRICT, TAMIL NADU STATE.

	from mine lease, its land use, R&R issues, if any, should be given.	will be utilized. Hence, there is no external overburden dump involved.	
12	Certificate from the Competent Authority in the State Forest Department should be provided, confirming the involvement of forest land, if any, in the project area. In the event of any contrary claim by the Project Proponent regarding the status of forests, the site may be inspected by the State Forest Department along with the Regional Office of the Ministry to ascertain the status of forests, based on which, the Certificate in this regard as mentioned above be issued. In all such cases, it would be desirable for representative of the State Forest Department to assist the Expert Appraisal Committees.	There is no Forest Land involved in the proposed project area. The proposed project area is a patta land. Approved Mining Plan is enclosed in Annexure – 3.	
13	Status of forestry clearance for the broken-up area and virgin forestland involved in the Project including deposition of Net Present Value (NPV) and Compensatory Afforestation (CA) should be indicated. A copy of the forestry clearance should also be furnished.	Not Applicable. The proposed project area does not involve any Forest Land.	

PROPOSED ROUGH STONE & GRAVEL QUARRY OF THIRU. S. PADMAKUMAR OVER AN EXTENT OF 2.99.78 hectares of Patta land in S.F.Nos.195/2B(P), 179/1A(P), 178/1 AND 178/2(P) PERANAKAVUR VILLAGE, UTHIRAMERUR TALUK, KANCHEEPURAM DISTRICT, TAMIL NADU STATE.

14	Implementation status of recognition of forest rights under the Scheduled Tribes and other Traditional Forest Dwellers (Recognition of Forest Rights) Act, 2006 should be indicated.	Not Applicable. The project doesn't attract Recognition of Forest Rights Act, 2006.	
15	The vegetation in the RF / PF areas in the study area, with necessary details, should be given.	The following Reserve Forest are located within 10 km radius. Kavanipakkam R.F-400m(NW), Edamachi R.F- 2.8 Km(SW), Marudham R.F- 9.03Km(SW) Maiyur R.F- 7.18Km(SE). There are no R.E within 1 km radius from the project site.	
16	A study shall be got done to ascertain the impact of the Mining Project on wildlife of the study area and details furnished. Impact of the project on the wildlife in the surrounding and any other protected area and accordingly, detailed mitigative measures required, should be worked out with cost implications and submitted.	The mining lease area and the 10 km buffer zone from the periphery of the core zone is devoid of declared ecologically sensitive features like national parks, biospheres, sanctuaries, etc.	
17	Location of National Parks, Sanctuaries, Biosphere Reserves, Wildlife Corridors, Ramsar site Tiger/ Elephant Reserves/(existing as well as proposed), if any, within 10 km of the mine lease should be clearly indicated, supported by a location map	Not Applicable. There are No National Parks, Biosphere Reserves, Wildlife Corridors, and Tiger/Elephant Reserves within 10 km Radius from the periphery of the project area. Nil within 10km radius and nearest sanctuary is Karikili Birds Sanctuary- 13.2Km, SW.	

PROPOSED ROUGH STONE & GRAVEL QUARRY OF THIRU. S. PADMAKUMAR OVER AN EXTENT OF 2.99.78hectares of Patta land in S.F.Nos.195/2B(P), 179/1A(P), 178/1 AND 178/2(P) PERANAKAVUR VILLAGE, UTHIRAMERUR TALUK, KANCHEEPURAM DISTRICT, TAMIL NADU STATE.

	duly authenticated by Chief Wildlife Warden. Necessary clearance, as may be applicable to such projects due to proximity of the ecologically sensitive areas as mentioned above, should be obtained from the Standing Committee of National Board of Wildlife and copy furnished.		
18	A detailed biological study of the study area [core zone and buffer zone (10 km radius of the periphery of the mine lease)] shall be carried out. Details of flora and fauna, endangered, endemic and RET Species duly authenticated, separately for core and buffer zone should be furnished based on such primary field survey, clearly indicating the Schedule of the fauna present' In case of any scheduled fauna found in the study area. the necessary plan along with budgetary provisions for their conservation should be prepared in consultation with State Forest and wildlife Department and details furnished. Necessary allocation of funds for implementing the same should be made as part of the project cost.	A detailed study of flora and fauna composition in the core and buffer zone of the project has been made. The details are furnished in section 3.7.7.	

PROPOSED ROUGH STONE & GRAVEL QUARRY OF THIRU. S. PADMAKUMAR OVER AN EXTENT OF 2.99.78 hectares of Patta land in S.F.Nos.195/2B(P), 179/1A(P), 178/1 AND 178/2(P) PERANAKAVUR VILLAGE, UTHIRAMERUR TALUK, KANCHEEPURAM DISTRICT, TAMIL NADU STATE.

19	Proximity to Areas declared as 'critically Polluted' or the project areas likely to come under the 'Aravali Range', (attracting court restrictions for mining operations), should also be indicated and where so required, clearance certifications from the prescribed Authorities. such as the SPCB or State Mining Department should be secured and furnished to the effect that the proposed mining activities could be considered.	Not Applicable	
20	Similarly, for coastal projects, a CRZ map duly authenticated by one of the authorized agencies demarcating LTL, HTL, CRZ area, location of the mine lease with respect to CRZ, Coastal features such as mangroves, if any, should be furnished. (Note: The Mining projects falling under CRZ would also need to obtain approval of the concerned Coastal Zone Management Authority).	Not Applicable	
21	R&R Plan/compensation details for the project Affected people (PAP) should be furnished. While preparing the R&R Plan, the relevant State/ National Rehabilitation	The mining activities will be carried out within the mine lease area only. The entire mine lease area of 2.99.78 Ha is a patta land. There is no population within the ML area. Hence, the question of R& R does not arise.	

PROPOSED ROUGH STONE & GRAVEL QUARRY OF THIRU. S. PADMAKUMAR OVER AN EXTENT OF 2.99.78hectares of Patta land in S.F.Nos.195/2B(P), 179/1A(P), 178/1 AND 178/2(P) PERANAKAVUR VILLAGE, UTHIRAMERUR TALUK, KANCHEEPURAM DISTRICT, TAMIL NADU STATE.

	& Resettlement policy should be kept in view. In respect of SCs /STs and other weaker sections of the society in the study area, a need based sample survey, family-wise, should be undertaken to assess their requirements, and action programmes prepared and submitted accordingly, integrating the sectoral programmes of line departments of the state Government. It may be clearly brought out whether the village(s) located in the mine lease area will be shifted or not. The issues relating to shifting of village(s) including their R&R and socio-economic aspects should be discussed in the Report.		
22	one season (non-monsoon) [i.e. March-May (Summer Season); October-December (post monsoon season); December-February (winter season)] primary baseline data on ambient air quality as per CPCB Notification of 2009, water quality, noise level, soil and flora and fauna shall be collected and the AAQ and other data so compiled presented date-wise in the EIA and EMP Report. Site-	Baseline Data were collected for One Season (March 2025 to May 2025) as per CPCB Notification and MoEFCC Guidelines and Detailed in Chapter - 3.	

PROPOSED ROUGH STONE & GRAVEL QUARRY OF THIRU. S. PADMAKUMAR OVER AN EXTENT OF 2.99.78hectares of Patta land in S.F.Nos.195/2B(P), 179/1A(P), 178/1 AND 178/2(P) PERANAKAVUR VILLAGE, UTHIRAMERUR TALUK, KANCHEEPURAM DISTRICT, TAMIL NADU STATE.

	specific meteorological data should also be collected. The location of the monitoring stations should be such as to represent whole of the study area and justified keeping in view the pre-dominant downwind direction and location of sensitive receptors. There should be at least one monitoring station within 500 m of the mine lease in the pre-dominant downwind direction. The mineralogical composition of PM10, particularly for free silica, should be given.		
23	Air quality modeling should be carried out for prediction of impact of the project on the air quality of the area. It should also take into account the impact of movement of Vehicles for transportation of mineral. The details of the model used and input parameters used for modeling should be provided. The air quality contours may be shown on a location map clearly indicating the location of the site, location of sensitive receptors, if any, and the habitation. The wind roses showing pre-dominant wind direction may also be indicated on the map.	Air Quality Modelling for prediction of incremental GLC's of pollutant was carried out using AERMOD view and Detailed in Section 4.2.4.3.	

PROPOSED ROUGH STONE & GRAVEL QUARRY OF THIRU. S. PADMAKUMAR OVER AN EXTENT OF 2.99.78 hectares of Patta land in S.F.Nos.195/2B(P), 179/1A(P), 178/1 AND 178/2(P) PERANAKAVUR VILLAGE, UTHIRAMERUR TALUK, KANCHEEPURAM DISTRICT, TAMIL NADU STATE.

24	The water requirement for the Project, its availability and source should be furnished. A detailed water balance should also be provided. Fresh water requirement for the Project should be indicated.	The total water requirement for the project is 5.0 KLD. The required water will be procured from outside agencies initially and later rainwater harvested in the mine pit shall be used other than drinking purpose. Water Balance diagram is presented in Figure No – 4.1.	
25	Necessary clearance from the Competent Authority for drawl of requisite quantity of water for the Project should be provided.	Not Applicable Water for dust suppression, greenbelt development and domestic use will be sourced from accumulated rainwater/seepage water in mine pits and purchased from local water vendors through water tankers on daily requirement basis.	
26	Description of water conservation measures proposed to be adopted in the Project should be given. Details of rainwater harvesting proposed in the Project, if any, should be provided.	Rain water will be diverted into working area by constructing drains to store and use for dust suppression and greenbelt development. Details are presented in section 4.2.3.4 The total water requirement for the project will be 5.0 KLD comprising Drinking and domestic 1.5 KLD, Dust suppression 2.0 KLD, Greenbelt 1.5 KLD. The water will be sourced initially from outside agencies. Later the rainwater collected in the mine pit sump will be used for this purpose. The water balance diagram for the same is shown in Figure No 4.1.	
27	Impact of the Project on the water quality, both surface and groundwater, should be assessed and necessary safeguard measures, if any required, should be provided.	Impact Studies and Mitigation Measures of Water Environment including Surface Water and Ground Water are discussed in Section 4.2.3.	

PROPOSED ROUGH STONE & GRAVEL QUARRY OF THIRU. S. PADMAKUMAR OVER AN EXTENT OF 2.99.78hectares of Patta land in S.F.Nos.195/2B(P), 179/1A(P), 178/1 AND 178/2(P) PERANAKAVUR VILLAGE, UTHIRAMERUR TALUK, KANCHEEPURAM DISTRICT, TAMIL NADU STATE.

28	Based on actual monitored data, it may clearly be shown whether working will intersect groundwater. Necessary data and documentation in this regard may be provided. In case the working will intersect groundwater table, a detailed Hydro Geological Study should be undertaken and Report furnished. The Report inter-ali4 shall include details of the aquifers present and impact of mining activities on these aquifers. Necessary permission from Central Ground water Authority for working below ground water and for pumping of ground water should also be obtained and copy furnished.	The quarrying activity will not intersect ground water table as quarrying is proposed upto a depth of 42m (BGL) and water table is found at a depth of 70 m BGL.		
29	Details of any stream, seasonal or otherwise, passing through the lease area and modification / diversion proposed, if any, and the impact of the same on the hydrology should be brought out.	Not applicable		
30	Information on site elevation, working depth, groundwater table etc. Should be provided both in AMSL and bgl. A schematic diagram may also be provided for the same.	Site Elevation above MSL	64m (MSL)	
		Ultimate Depth	42m (BGL)	
		Ground water	67 – 70 m BGL.	
31	A time bound Progressive Greenbelt Development Plan	Greenbelt Development Plan & Recommended Species proposed for		

PROPOSED ROUGH STONE & GRAVEL QUARRY OF THIRU. S. PADMAKUMAR OVER AN EXTENT OF 2.99.78 hectares of Patta land in S.F.Nos.195/2B(P), 179/1A(P), 178/1 AND 178/2(P) PERANAKAVUR VILLAGE, UTHIRAMERUR TALUK, KANCHEEPURAM DISTRICT, TAMIL NADU STATE.

	shall be prepared in a tabular form (indicating the linear and quantitative coverage, plant species and time frame) and submitted, keeping in mind, the same will have to be executed up front on commencement of the Project. Phase-wise plan of plantation and compensatory afforestation should be charted clearly indicating the area to be covered under plantation and the species to be planted. The details of plantation already done should be given. The plant species selected for green belt should have greater ecological value and should be of good utility value to the local population with emphasis on local and native species and the species which are tolerant to pollution.	Greenbelt Development are detailed in Section 4.4.5.4. 0.94.76 hectares of land are allotted for greenbelt development.	
32	Impact on local transport infrastructure due to the Project should be indicated. Projected increase in truck traffic as a result of the Project in the present road network (including those outside the Project area) should be worked out, indicating whether it is capable of handling the incremental load.	The traffic density study was carried out and the same is given in section 2.12 of Chapter 2.	

PROPOSED ROUGH STONE & GRAVEL QUARRY OF THIRU. S. PADMAKUMAR OVER AN EXTENT OF 2.99.78hectares of Patta land in S.F.Nos.195/2B(P), 179/1A(P), 178/1 AND 178/2(P) PERANAKAVUR VILLAGE, UTHIRAMERUR TALUK, KANCHEEPURAM DISTRICT, TAMIL NADU STATE.

	Arrangement for improving the infrastructure, if contemplated (including action to be taken by other agencies such as State Government) should be covered. Project Proponent shall conduct Impact of Transportation study as per Indian Road Congress Guidelines.		
33	Details of the onsite shelter and facilities to be provided to the mine workers should be included in the EIA Report.	Temporary Infrastructure & other facilities will be provided to the Mine Workers after the grant of quarry lease and the same has been discussed in Section 2.11.4 of Chapter 2.	
34	Conceptual post mining land use and Reclamation and Restoration of mined out areas (with plans and with adequate number of sections) should be given in the EIA report.	At the conceptual stage the quarried-out land will be fenced and lower benches will be allowed to collect rain water to act as a temporary reservoir and Greenbelt development will be carried out on the top bench, unutilized areas and haul roads. Mine closure plan is detailed in Section 2.10 of Chapter 2.	
35	Occupational Health impacts of the Project should be anticipated and the proposed preventive measures spelt out in detail. Details of pre-placement medical examination and periodical medical examination schedules should be incorporated in the EMP. The project specific occupational health mitigation measures	Details of occupational health and safety aspects are given under the Section 4.4.7 & Section 10.4.	

PROPOSED ROUGH STONE & GRAVEL QUARRY OF THIRU. S. PADMAKUMAR OVER AN EXTENT OF 2.99.78hectares of Patta land in S.F.Nos.195/2B(P), 179/1A(P), 178/1 AND 178/2(P) PERANAKAVUR VILLAGE, UTHIRAMERUR TALUK, KANCHEEPURAM DISTRICT, TAMIL NADU STATE.

	with required facilities proposed in the mining area may be detailed.		
36	Public health implications of the Project and related activities for the population in the impact zone should be systematically evaluated and the proposed remedial measures should be detailed along with budgetary allocations.	No Public Health Implications anticipated due to this project. Details of CER are discussed under Chapter No. 8,	
37	Measures of socio-economic significance and influence to the local community proposed to be provided by the Project Proponent should be indicated. As far as possible, quantitative dimensions may be given with time frames for implementation.	This project provides employment to 32 people directly. Local people will be hired for unskilled labour. Through CER, nearby schools, hospitals will be benefitted. For CER, INR 3.0 Lakh is allocated. Based on the demand of the people during public hearing, further funds will be allocated, if necessary.	
38	Detailed Environmental Management Plan (EMP) to mitigate the environmental impacts which, should inter-alia include the impacts of change of land use, loss of agricultural and grazing land, if any, occupational health impacts besides other impacts specific to the proposed Project.	Environmental Management plan details are given in Chapter 10.	
39	Public Hearing points raised and commitment of the Project Proponent on the same along with time bound Action Plan with budgetary	During public hearing process, the opinions and demands of the people will be noted. The replies and commitment made by the proponent along with time bound action plan	

PROPOSED ROUGH STONE & GRAVEL QUARRY OF THIRU. S. PADMAKUMAR OVER AN EXTENT OF 2.99.78 hectares of Patta land in S.F.Nos.195/2B(P), 179/1A(P), 178/1 AND 178/2(P) PERANAKAVUR VILLAGE, UTHIRAMERUR TALUK, KANCHEEPURAM DISTRICT, TAMIL NADU STATE.

	provisions to implement the same should be provided and also incorporated in the final EIA/EMP Report of the Project.	wherever applicable will be provided in Final EIA/EMP report.	
40	Details of litigation pending against the project, if any, with direction /order paced by any Court of Law against the Project should be given.	There is no litigation pending against the project.	
41	The cost of the Project (capital cost and recurring cost) as well as the cost towards implementation of EMP should be clearly spelt out.	Project Cost is Rs.129.76 Lakhs (including EMP & CER cost) CER Cost is Rs.3.0/- lakhs Total EMP Cost for 5 years is 23.78 lakhs i.e., Rs. 10.02 Lakhs of Capital Cost + Rs. 13.76 Lakhs of Recurring cost (For 5 Years)	
42	A Disaster management Plan shall be prepared and included in the EIA/EMP Report.	Disaster management plan are provided under section 7.3 of Chapter-7.	
43	Benefits of the Project if the Project is implemented should be spelt out. The benefits of the Project shall clearly indicate environmental, social, economic, employment potential, etc.	Detailed in Chapter 8.	
44	Besides the above, the below mentioned general points are also to be followed:- a) All documents to be properly referenced with index and continuous page numbering. b) Where data are presented	Complied	

PROPOSED ROUGH STONE & GRAVEL QUARRY OF THIRU. S. PADMAKUMAR OVER AN EXTENT OF 2.99.78hectares of Patta land in S.F.Nos.195/2B(P), 179/1A(P), 178/1 AND 178/2(P) PERANAKAVUR VILLAGE, UTHIRAMERUR TALUK, KANCHEEPURAM DISTRICT, TAMIL NADU STATE.

	in the Report especially in Tables, the period in which the data were collected and the sources should be indicated. c) Project Proponent shall enclose all the analysis/testing reports of water, air, soil, noise etc. using the MoEF&CC/NABL accredited laboratories. All the original analysis/testing reports should be available during appraisal of the Project. d) Where the documents provided are in a language other than English, an English translation should be provided. e) The Questionnaire for environmental appraisal of mining projects as devised earlier by the Ministry shall also be filled and submitted. f) While preparing the EIA report, the instructions for the Proponents and instructions for the Consultants issued by MoEF vide O.M. No. J-11013/41/2006-IA.II(I) dated 4th August, 2009, which are available on the website of this Ministry, should be followed. g) Changes, if any made in the basic scope and project parameters (as submitted in		

PROPOSED ROUGH STONE & GRAVEL QUARRY OF THIRU. S. PADMAKUMAR OVER AN EXTENT OF 2.99.78hectares of Patta land in S.F.Nos.195/2B(P), 179/1A(P), 178/1 AND 178/2(P) PERANAKAVUR VILLAGE, UTHIRAMERUR TALUK, KANCHEEPURAM DISTRICT, TAMIL NADU STATE.

	Form-I and the PFR for securing the TOR) should be brought to the attention of MoEF&CC with reasons for such changes and permission should be sought, as the TOR may also have to be altered. Post Public Hearing changes in structure and content of the draft EIA/EMP (other than modifications arising out of the P.H. process) will entail conducting the PH again with the revised documentation. h) As per the circular no. J11011/618/2010-IA.II(I) dated 30.5.2012, certified report of the status of compliance of the conditions stipulated in the environment clearance for the existing operations of the project, should be obtained from the Regional Office of Ministry of Environment, Forest and Climate Change, as may be applicable. i) The EIA report should also include (i) surface plan of the area indicating contours of main topographic features, drainage and mining area, (ii) geological maps and sections and (iii) sections of the mine pit and external dumps, if any, clearly showing the land features of the adjoining area		

1.0 INTRODUCTION

1.1 PURPOSE OF THE REPORT

Environmental Impact Assessment (EIA) is the management tool to ensure the sustainable development and it is a process, used to identify the environmental, social and economic impacts of a project prior to decision making. It is a decision-making tool, which guides the decision makers in taking appropriate decisions for any project.

EIA systematically examines both beneficial and adverse consequences of the project and ensures that these impacts are taken into account during the project designing. It also reduces conflicts by promoting community participation, information, decision makers, and helps in developing the base for environmentally sound project.

Rough Stone & Gravel Quarry are the major requirements for construction industry. This EIA report is prepared by considering Cumulative load of all proposed & existing quarries located within 500 m radius of the project area.

Thiru.S.Padma Kumar, proposes to operate Rough Stone & Gravel Quarry at S.F.Nos.195/2B(P), 179/1A(P), 178/1 and 178/2(P) over an extent of 2.99.78 Hectares at Peranakavur Village, Uthiramerur Taluk, Kancheepuram District, Tamil Nadu State. The proposed ML is a Patta land and fresh lease area.

Precise area has been communicated by the Assistant Director, Department of Geology and Mining, Kanchipuram, vide Rc.No.190/kanimum/2025, Dated: 06.08.2025 and the same is granted for period of 5 years. Mining plan has been prepared and got approved from the Assistant Director, Department of Geology and Mining, Perambalur vide Rc.No.190/Mines/2025, Dated: 25.08.2025.

This proposed project is categorized under category "B1" Activity 1(a) (mining lease area in cluster situation). This cluster includes the one existing quarry and this proposed Quarry. The existing and proposed quarries located within 500m radius are detailed in below Table.

PROPOSED ROUGH STONE & GRAVEL QUARRY OF THIRU. S. PADMAKUMAR OVER AN EXTENT OF 2.99.78 hectares of Patta land in S.F.Nos.195/2B(P), 179/1A(P), 178/1 AND 178/2(P) PERANAKAVUR VILLAGE, UTHIRAMERUR TALUK, KANCHEEPURAM DISTRICT, TAMIL NADU STATE.

Table 1.1 Cluster Mines Details

S.No	Name of the Quarry Owner	S.F. Nos & Village	Lease Period	Area
a. Abandoned Quarry				
1.	R.Monish Kumar	Peranakavur, Uthiramerur 179/1B, 192/1, 2, 4, 6A, 6C, 6D, 193/1, 2, 3, 4, 5, 200/6	Rc.No.760/2016 /Q3 Dated 28.07.2017 28.07.2017 – 27.07.2022	4.08.00 Ha
2.	R.Sumathi	Peranakavur, Uthiramerur 200/2D, 200/3D, 200/4E, 201/1, 201/2	Rc.No.371/Q3/2 018 Dated 26.01.2019 26.01.2019 – 25.01.2024	2.40.0 Ha
b. Existing Quarry				
1.	Tmt.R.Lavanya	Peranakavur, Uthiramerur 192/10, 192/7A2, 192/7B1, 192/8A1, 192/8A2, 192/8A3A, 192/8A3B, 192/8B, 192/8C	Rc.No.217/Q3/2 023, Dated. 27.09.2024 27.09.2024 – 26.09.2029	3.15.48Ha
c. Proposed Quarry				
1.	Thiru.S.Padma Kumar	Peranakavur, Uthiramerur 178/1, 178/2, 179/1A, 195/2B	Presently proposed	2.99.78 Ha
Total Area of Cluster: 6.15.26 Ha				

As such Common EIA for the project falling in the cluster with assessment of impacts and EMP separately is carried out. Cluster area calculated as per MoEFCC Notification S.O. 2269(E) Dated 1st July 2016. Satellite image of Quarries in Cluster is shown in Fig 1.1.

As per MoEFCC OM: F.No.L-11011/175/2018-IA-II(M), dated 12.12.2018, the common EIA/EMP report has to be prepared for the cluster area based on ToR recommended by SEIAA. Therefore, the applicant applied for ToR through Parivesh website vide online proposal no. SIA/TN/MIN/550357/2025, Dated: 03.09.2025. The ToR proposal was placed in 623rd SEAC meeting held on 23.09.2025 and 906th SEIAA meeting held on 17.10.2025. Then ToR has been issued by the SEIAA

PROPOSED ROUGH STONE & GRAVEL QUARRY OF THIRU. S. PADMAKUMAR OVER AN EXTENT OF 2.99.78 hectares of Patta land in S.F.Nos.195/2B(P), 179/1A(P), 178/1 AND 178/2(P) PERANAKAVUR VILLAGE, UTHIRAMERUR TALUK, KANCHEEPURAM DISTRICT, TAMIL NADU STATE.

vide ToR identification number TO25B0108TN5721015N, Dated 25.10.2025 to prepare the draft EIA report as per the recommended ToR for conducting Public hearing and obtaining Environmental Clearance from the SEIAA.

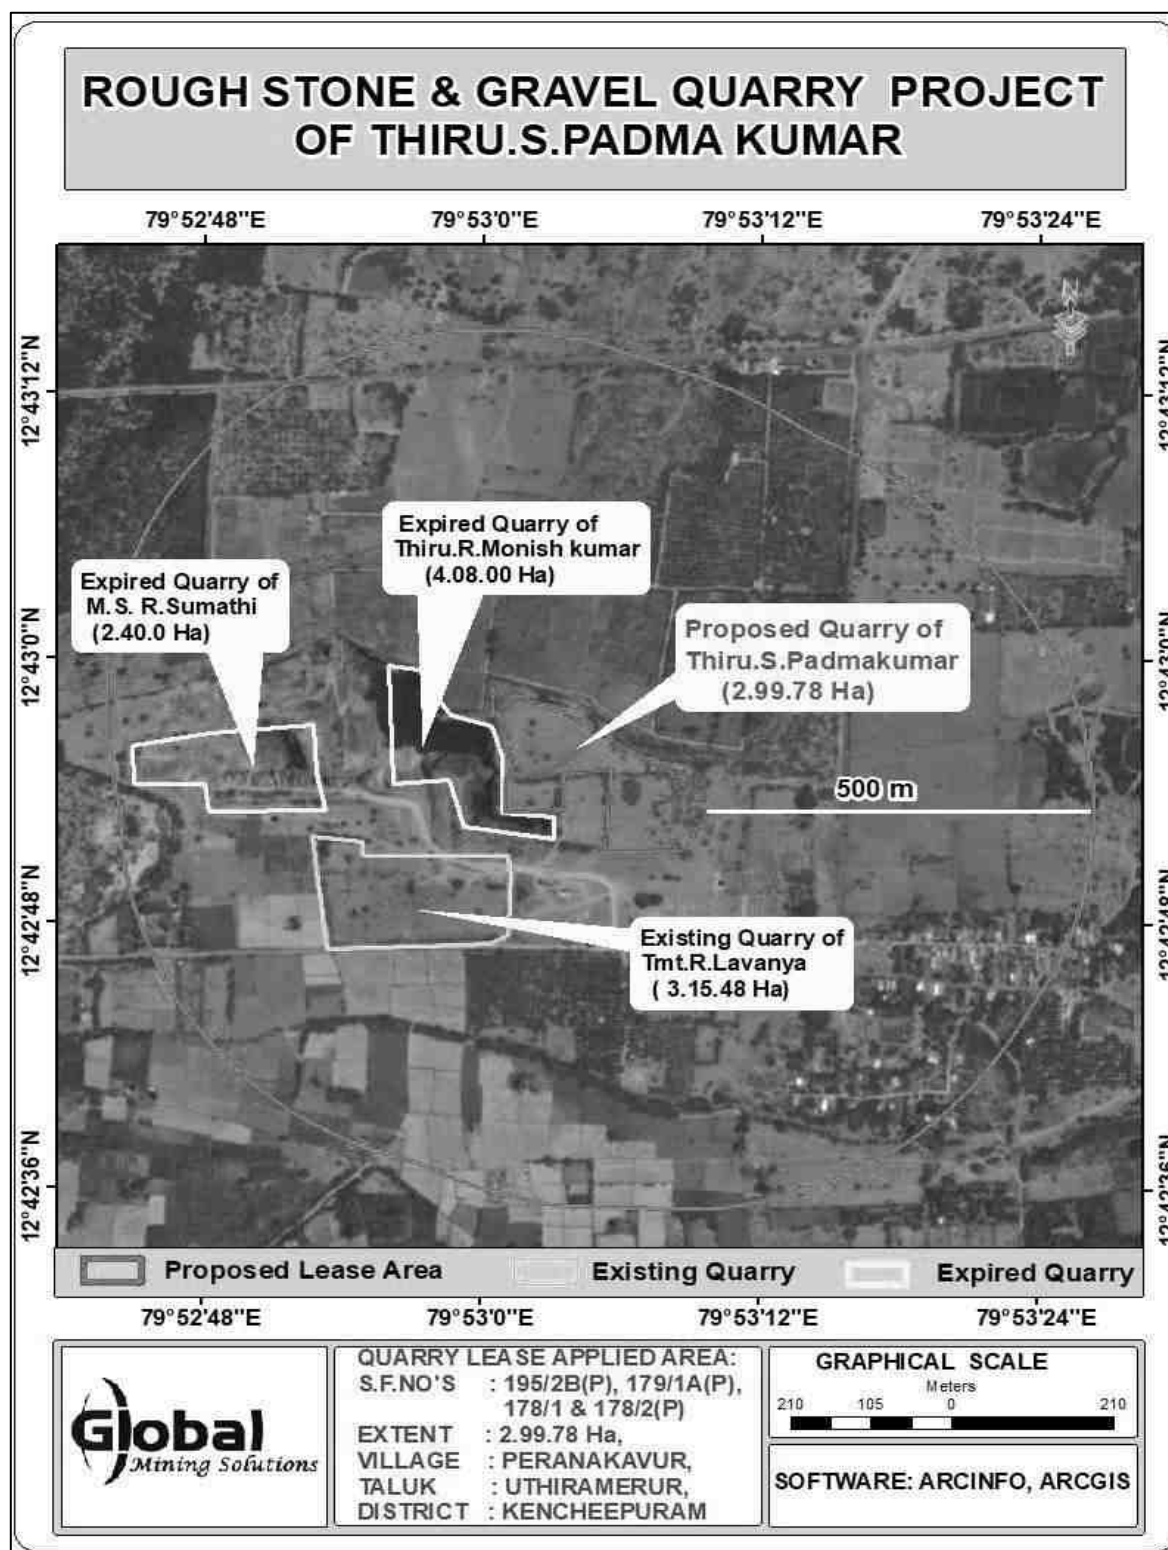


Figure1.1 Satellite Image showing cluster quarries

PROPOSED ROUGH STONE & GRAVEL QUARRY OF THIRU. S. PADMAKUMAR OVER AN EXTENT OF 2.99.78 hectares of Patta land in S.F.Nos.195/2B(P), 179/1A(P), 178/1 AND 178/2(P) PERANAKAVUR VILLAGE, UTHIRAMERUR TALUK, KANCHEEPURAM DISTRICT, TAMIL NADU STATE.

1.2 IDENTIFICATION OF PROJECT AND PROJECT PROPONENT

1.2.1 IDENTIFICATION OF PROJECT

Table -1.2 Project Identification

Name of the Project	Rough Stone & Gravel Quarry of Thiru. S. PADMA KUMAR
S.F No.	195/2B(P), 179/1A(P), 178/1 and 178/2(P)
Location of the Project	Peranakavur Village, Uthiramerur Taluk, Kancheepuram District, Tamil Nadu State
Extent	2.99.78 Ha
Type of Land	Patta land

1.2.2 IDENTIFICATION OF PROJECT PROPONENT

Table -1.3- Details of Project PropONENT

Name of the Project Proponent	THIRU.S.PADMA KUMAR
Communication address	NO.7/46, PARAMESWARI, CHAKIYANCODE, NEYYOOR, KALKULAM, KANNIYAKUMARI DISTRICT -629 802
Mail Id	pathu1988@gmail.com
Mobile No.	99414 41719

1.3 BRIEF DESCRIPTION OF THE PROJECT

1.3.1 NATURE AND SIZE OF THE PROJECT

The quarrying operation is proposed to be carried out by Opencast, Semi-Mechanized Mining Method by jack hammer drilling, slurry blasting by forming 5.0 m bench height and 5.0 m bench width. Excavator and tippers are proposed for Loading and transportation.

Table – 1.4 Brief Descriptions of the Project

Name of the Quarry	Rough Stone & Gravel Quarry of Thiru.S.Padma Kumar
Toposheet No	57 P/14
Latitude between	12°42'51.36"N To 12°42'58.62"N

PROPOSED ROUGH STONE & GRAVEL QUARRY OF THIRU. S. PADMAKUMAR OVER AN EXTENT OF 2.99.78 hectares of Patta land in S.F.Nos.195/2B(P), 179/1A(P), 178/1 AND 178/2(P) PERANAKAVUR VILLAGE, UTHIRAMERUR TALUK, KANCHEEPURAM DISTRICT, TAMIL NADU STATE.

Longitude between	79°53'00.48"E To 79°53'09.85"E			
The altitude of the area	64m (MSL)			
Proposed Depth of Mining	42m (below ground level) for the proposed mining plan			
Geological Resources	1198680 m³ of Rough Stone 59934 m³ of gravel			
Mineable Reserves	379070 m3 of Rough Stone 43874 m3 of gravel			
Proposed Production	379070 m3 of Rough Stone 43874 m3 of gravel			
Ultimate pit Dimension	Ultimate Pit dimension (M) end of Mining plan Period			
	Pit No	Length (max) in (m)	Width (Avg) in (m)	Depth(max) in(m)
	I	129	83	42
	II	101	95	42
Water Level in the area	67 - 70 m bgl			
Method of Mining	Opencast method of semi mechanized mining with 5.0m height 5m width of the bench			
Topography	The area applied for quarry lease is exhibits almost plain covered by gravel formation. The massive Charnockite formation is noticed below 2m Gravel formation and sloping towards southeastern side of the area, the altitude of the area is above 64m (maximum) from MSL.			
Machinery Proposed	Jack Hammer		4 Nos	
	Compressor		1 No	
	Excavator with bucket and rock breaker		2 Nos.	
	Tipper (5/10 T)		5 Nos	
Proposed Manpower Development	32 Nos			
Water Requirement	5 KLD			

PROPOSED ROUGH STONE & GRAVEL QUARRY OF THIRU. S. PADMAKUMAR OVER AN EXTENT OF 2.99.78 hectares of Patta land in S.F.Nos.195/2B(P), 179/1A(P), 178/1 AND 178/2(P) PERANAKAVUR VILLAGE, UTHIRAMERUR TALUK, KANCHEEPURAM DISTRICT, TAMIL NADU STATE.

Greenbelt Development	The safety zone of 0.94.76 ha will be developed with about 947 nos of plantation.
Fuel Requirement	3,10,568 liters of HSD (Entire Project Life)
Project Cost	Rs.129.76 Lakhs (Including Fixed Asset + Operational + EMP Cost+ CER cost)
EMP Cost	Total EMP Cost for 5 years is Rs. 23.78 Lakhs i.e., Rs.10.02 Lakhs of Capital Cost + Rs.13.76 Lakhs of Recurring Cost (For 5 Years)
CER Cost	Rs.3.0 Lakhs will be spent as CER Cost.

1.3.2 NATURE OF THE PROJECT

Sector	1(a) Non-Coal Mining
Type	Fresh Quarry Lease
Category	B1 (Cluster Situation)
Mineral	Minor mineral of Rough Stone

1.3.3 LOCATION OF PROJECT

The proposed Quarry lease area is situated at S.F.Nos. 195/2B(P), 179/1A(P), 178/1 and 178/2(P) over an extent of 2.99.78 Hectares at Peranakavur Village, Uthiramerur Taluk, Kancheepuram District, Tamil Nadu State. The area lies in the north latitude of 12°42'51.36"N To 12°42'58.62"N and eastern longitude of 79°53'00.48"E To 79°53'09.85"E. Location of the proposed project is shown in Figure 2.1 and the satellite imagery of the project site is shown in Figure 2.2.

1.4 IMPORTANCE OF THE PROJECT TO THE REGION

Rough stone & Gravel will continue to be a staple in construction, decoration and industry for years to come. As recycling picks up, mining and quarries may slow down, but we will always need rough stone in general construction and industry.

1.5 REGULATORY COMPLIANCES

Understanding of the applicable environmental legislative framework is crucial for understanding the scope of the EIA study. With respect to prevention and control of environmental pollution, the following Acts and Rules of MoEF&CC (Ministry of Environment Forests and Climate Change), GoI (Government of India) govern the proposed project. The applicable environmental legislation for the proposed mining project is detailed below,

- Environment protection Act, 1986
- EIA Notification, 2006 & Subsequent amendments
- Water Pollution (Prevention & Control) Act, 1974
- Air Pollution (Prevention & Control) Act, 1981
- Noise Pollution (Regulation & Control) Rules, 2000
- Mines Act, 1952
- Tamil Nadu Minor Mineral Concession Rules, 1959
- Mines and Minerals (development and regulation) Act, 1957
- Minor Minerals Conservation and Development Amendment Rules 2018
- State Minor Mineral Concession Rules (GMMCR), 2017
- Explosive Act, 1884
- Explosive Rules, 2008
- Hazardous and other Wastes (management and Transboundary Movement) Rules, 2016
- Batteries (Management and Handling) Rules 2010
- Solid Waste Management Rule 2016

1.5.1PRESENT LEGAL STATUS

Table 1.5 – Present Legal Status

Description	Issuing Authority	Status	Letter number	Date	Reference
Precise Communication Area	Assistant Director, Department of Geology and Mining, Kancheepuram	Received	Rc.No.190/Kanimam/2025	06.08.2025	Annexure - 2
Mine Plan Approval Letter	Assistant Director, Department of Geology and Mining, Kancheepuram	Approved	Rc.No.190/Mines/2025	25.08.2025	Annexure-3
District Survey Report	Collector, Assistant Director, Geology & Mining Kancheepuram	Authenticated	As per S.O. 3611(E) dated25.07.2018	12.06.2019	-
500m radius Cluster Letter	Assistant Director, Department of Geology and Mining, Kancheepuram	Obtained	Rc.No.190/Kanimum/2025	25.08.2025	Annexure-4
VAO NOC for features within300m radius	VAO, Peranakavur Village	obtained	-	17.07.2025	Annexure-5

1.5.2 SCREENING

As per the Environmental Impact Assessment (EIA) Notification dated 14th September 2006 and its subsequent amendments the proposed quarry mining project falls under 'Category B1(Cluster Situation)', which requires Environmental Clearance from the State Environmental Impact Assessment Authority (SEIAA). The project proponent has appointed M/s. Global Mining Solutions, Salem, who are accredited by the National Accreditation Board for Education and Training (NABET), Quality Council of India (QCI), New Delhi, under the registration number NABET / EIA / 23-26 / SA 0241. Their role is to carry out an Environmental Impact Assessment (EIA) and Environmental Management Plan (EMP) study in compliance with the Ministry of Environment, Forest and Climate Change (MoEFCC) requirements.

1.5.3 SCOPE OF THE STUDY

In line with the prescribed Terms of Reference (TOR), the area comprising 10 km radius around the proposed mine lease boundary is considered as the study area. The EIA/EMP report has been prepared following the generic structure specified in the EIA Notification 2006. The detailed studies have been conducted as per prescribed Standard TOR issued by SEIAA, Tamil Nadu vide ToR identification number TO25B0108TN5721015N, Dated 25.10.2025. The point wise compliance for the ToR has been incorporated in this EIA/EMP report.

The main scope of the EIA study is to quantify the cumulative impact in the study area due to cluster quarries and formulate the effective mitigation measures for this applied project area. A detailed account of the emission sources, emissions control equipment, background Air quality levels, Meteorological measurements, Dispersion model and all other aspects of pollution like effluent discharge, Dust generation etc., have been discussed in this report. The baseline monitoring study has been carried out during the Period of March 2025 to May 2025 for various environmental components so as to assess the anticipated impacts due the cluster quarry projects on the environment and suggest suitable mitigation measures for likely adverse impacts due to this proposed project.

The scope of study broadly covered as below,

- ♦ Literature review and collection of secondary data relevant to the study area.
- ♦ Establish the baseline environmental aspects in and around the proposed project covering 10 km radius.
- ♦ Identify various existing pollution loads due to various mining activities.
- ♦ Predict incremental levels of pollutants in the study area due to the proposed operations.
- ♦ Establishing and analyzing demographic profile including sex ratio, literacy rate, SC/ST, workers classification, land use categorization, etc in the project influenced area
- ♦ Evaluate the predicted impacts on various environmental attributes in the study area by using scientifically developed and widely accepted environmental impact assessment methodologies.
- ♦ Prepare an Environment Management Plan (EMP) outlining the measures for improving the environmental quality and identify critical environmental attributes that are required to be monitored in the post-project scenario.
- ♦ To assess the impacts on human settlement in the project influence area Socio-Economic Assessment
- ♦ Cumulative impact assessment for the quarries in cluster.

1.6 NEED AND JUSTIFICATION OF THE PROJECT

- Proposed mining project will fulfill the local market requirement for real estate and infrastructure industry. This project will also provide employment to local people helping them earn livelihood.
- Employment generated consequent to the mining activity in the project will be benefit local and rural population and will have multiplier effects on local economy.
- The Project will give tremendous boosts to the local and regional economy benefiting the population.
- The social benefits arising out of this proposal can be expressed in terms of increase in the standards of living of local population, educational opportunities, training and development of skills etc.

1.7 STRUCTURE OF THE REPORT

As per the new guidelines of the MoEFCC the report has been divided into the following chapters and presented as follows:

1. Introduction

This chapter describes the profile of the project proponent, name and contact address with email, project consultants, the purpose of the project, brief description of the project, applicable environmental regulations, objectives and methodology for EIA studies etc.

2. Project Description

This chapter gives a brief description of the project such as the type of project, need for the project, its location, approachability, layout, etc of the proposed project, the project implementation schedule, estimated cost of development etc

3. Description of the Environment

This chapter presents details of the baseline environmental status for microclimate, air quality, noise, water quality (surface and ground), soil quality, flora, fauna and socioeconomic status etc.

4. Anticipated Environmental Impacts & Mitigation Measures

This chapter discusses the possible sources of pollution and environmental impacts due to the project during operation phases and suggests the mitigation measures.

5. Analysis of Alternatives (Site And Technology)

This chapter discusses the analysis of the various alternatives for the technology as well as the site and gives the selection of the most feasible alternative.

6. Environmental Monitoring Program

This chapter discusses the details about the environmental monitoring program during operation phases. The technical aspects of monitoring the effectiveness of mitigation measures are covered in this chapter.

7. Additional Studies

This chapter covers information about the additional studies conducted for this project such as the Risk Analysis, Emergency Response and Disaster Management Plan.

8. Project Benefits

This chapter presents the benefits from this project

9. Environmental Management Plan

This chapter deals with the EM for the proposed sand mining projects and indicates the measures proposed to minimize the likely impacts on the environment during and operation phases and budgetary allocation for the same.

10. Summary and Conclusion

This chapter deals with the overall justification for implementation of the project and explanation of how, adverse effects have been mitigated.

11. Disclosure of Consultant

This chapter deals with the details of consultants engaged and the NABET accreditation details of environmental consultants.

2.0 PROJECT DESCRIPTION

2.1 TYPE OF THE PROJECT

The proposed activity is the extraction of Rough Stone by open cast mechanized mining method.

This project proposed to produce 10,42,442.50 Ts/3,79,070 m³ of Rough Stone & 87,748Ts /43874 m³ of Gravel upto the depth of 42m (below ground level) for the period of 5 years

2.2 NEED FOR THE PROJECT

Rough stone & Gravel is one of the important materials for the building construction. The rough stone is used as both as coarse aggregate and fine aggregate after the proper sizing of stone. The coarse and fine aggregate are essential for preparing concrete which is used in foundation, beam, column, roof slab work of the buildings. The infrastructure is the sign of development of nation. So it is very need to excavate the rough stone for economic and infrastructure development of our Nation.

2.3 LOCATION OF THE PROJECT

This is a Rough Stone & Gravel Quarry located in Peranakavur Village, Uthiramerur Taluk, Kancheepuram District, Tamil Nadu State. The area lies in the north latitude of 12°42'51.36"N To 12°42'58.62"N and eastern longitude of 79°53'00.48"E To 79°53'09.85"E and toposheet number 57 P/14. Location of the proposed project is shown in Figure 2.1 the satellite imagery of the project site is shown in Figure 2.2.

This proposed project area is classified as Patta land, does not fall within 10 km radius of any Eco – sensitive zone, Wild life Sanctuary, National Park, Tiger Reserve, Elephant Corridor and Biosphere Reserves. The M.L area details are presented in below Table.

PROPOSED ROUGH STONE & GRAVEL QUARRY OF THIRU. S. PADMAKUMAR OVER AN EXTENT OF 2.99.78 hectares of Patta land in S.F.Nos.195/2B(P), 179/1A(P), 178/1 AND 178/2(P) PERANAKAVUR VILLAGE, UTHIRAMERUR TALUK, KANCHEEPURAM DISTRICT, TAMIL NADU STATE.

Table 2.1 Boundary Coordinates of the Project

Corners	Co- ordinates	
	Latitude	Longitude
1	12° 42' 53.05"N	79° 53' 01.11"E
2	12° 42' 54.28"N	79° 53' 01.06"E
3	12° 42' 55.91"N	79° 53' 01.53"E
4	12° 42' 56.06"N	79° 53' 00.93"E
5	12° 42' 57.53"N	79° 53' 00.87"E
6	12° 42' 57.54"N	79° 53' 00.48"E
7	12° 42' 58.62"N	79° 53' 00.48"E
8	12° 42' 57.49"N	79° 53' 03.68"E
9	12° 42' 55.37"N	79° 53' 07.26"E
10	12° 42' 55.13"N	79° 53' 07.87"E
11	12° 42' 54.83"N	79° 53' 08.22"E
12	12° 42' 54.83"N	79° 53' 08.23"E
13	12° 42' 53.08"N	79° 53' 09.85"E
14	12° 42' 51.36"N	79° 53' 08.75"E
15	12° 42' 51.42"N	79° 53' 06.39"E
16	12° 42' 51.42"N	79° 53' 05.41"E
17	12° 42' 55.02"N	79° 53' 05.66"E
18	12° 42' 54.68"N	79° 53' 03.56"E
19	12° 42' 53.15"N	79° 53' 03.56"E

Table 2.2 Mine Lease Area and its Ownership

Location	S.F. No	Area in Ha	Remarks
Peranakavur Village, Uthiramerur Taluk, Kancheepuram District, Tamil Nadu State.	195/2B(P), 179/1A(P), 178/1 and 178/2(P)	2.99.78	Patta Land

Table 2.3 Site Connectivity

Nearest Roadway	There is an existing road from the area leads to Sirumailur – Mambakkam road on South side of the area. The National Highway (NH-132B) Kancheepuram – Tindivanam is about 5.8km on northeast side of the area. The State Highway (SH-118) Natrajpuram – Uthiramerur is about 9.8Km on South side of the area.
Nearest Village	Arumbuliyur - 310m(SE)
Nearest Railway Station	Palur -6.00 km(N)
Nearest Airport	Chennai International Airport - 43.4 km(NE)

PROPOSED ROUGH STONE & GRAVEL QUARRY OF THIRU. S. PADMAKUMAR OVER AN EXTENT OF 2.99.78 hectares of Patta land in S.F.Nos.195/2B(P), 179/1A(P), 178/1 AND 178/2(P) PERANAKAVUR VILLAGE, UTHIRAMERUR TALUK, KANCHEEPURAM DISTRICT, TAMIL NADU STATE.

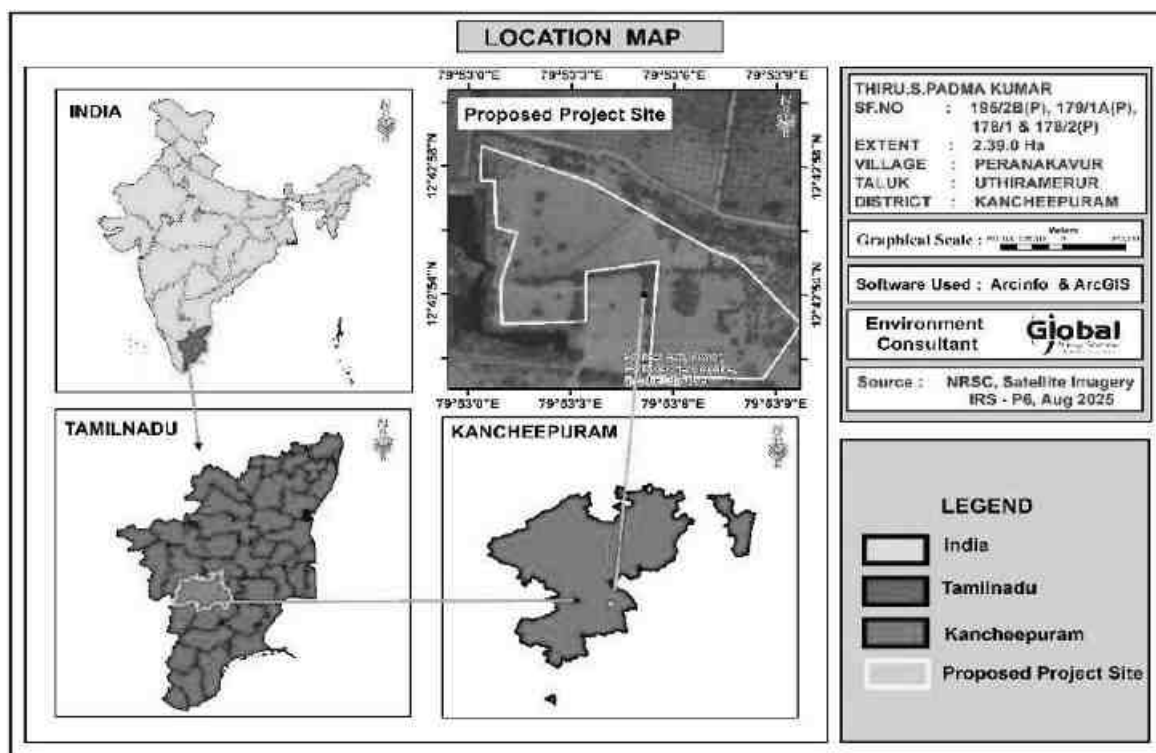


Figure 2.1 Location Map

PROPOSED ROUGH STONE & GRAVEL QUARRY OF THIRU. S. PADMAKUMAR OVER AN EXTENT OF 2.99.78 hectares of Patta land in S.F.Nos.195/2B(P), 179/1A(P), 178/1 AND 178/2(P) PERANAKAVUR VILLAGE, UTHIRAMERUR TALUK, KANCHEEPURAM DISTRICT, TAMIL NADU STATE.

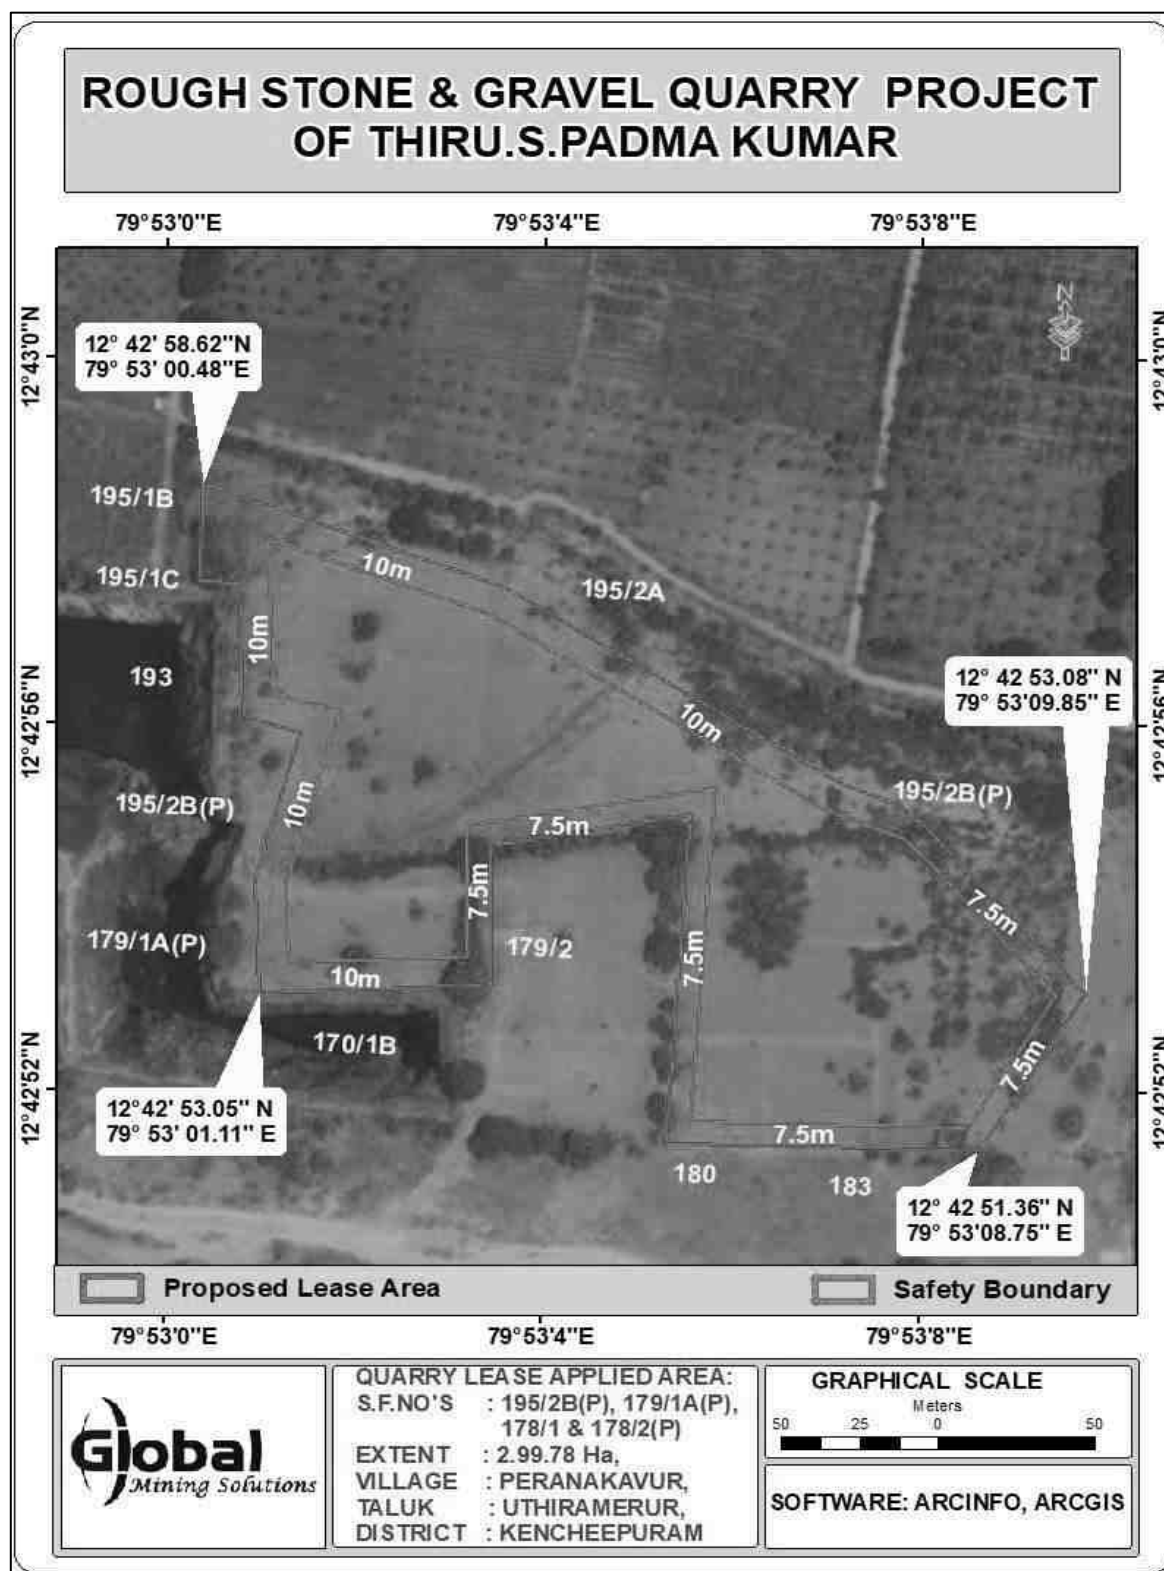


Figure 2.2 Google Image of the project site

[illegible]

**ROUGH STONE & GRAVEL QUARRY PROJECT
OF THIRU.S.PADMA KUMAR**

79°52'48"E 79°53'0"E 79°53'12"E 79°53'24"E

12°42'36"N 12°43'12"N

Proposed Lease Area 300m Radius 500m Radius

79°52'48"E 79°53'0"E 79°53'12"E 79°53'24"E

Global Mining Solutions

QUARRY LEASE APPLIED AREA:
S.F.NO'S : 195/2B(P), 179/1A(P),
178/1 & 178/2(P)
EXTENT : 2.99.78 Ha.
VILLAGE : PERANAKAVUR,
TALUK : UTHIRAMERUR,
DISTRICT : KENCHEEPURAM

GRAPHICAL SCALE
210 105 0 105 210
1:50,000

SOFTWARE: ARCTINFO, ARCGIS

81

PROPOSED ROUGH STONE & GRAVEL QUARRY OF THIRU. S. PADMAKUMAR OVER AN EXTENT OF 2.99.78hectares of Patta land in S.F.Nos.195/2B(P), 179/1A(P), 178/1 AND 178/2(P) PERANAKAVUR VILLAGE, UTHIRAMERUR TALUK, KANCHEEPURAM DISTRICT, TAMIL NADU STATE.



Figure 2.5 Site Photographs

2.4 LAND USE PATTERN OF THE PROJECT AREA

The entire project site is Patta land and registered in the name of applicant vide patta no. 2511. The land use pattern of the mine lease area as of today and conceptual stage given in Table No. 2.4.

Table 2.4 Land use pattern of the Project area

Description	Present Area in Ha.	Area at the end of life of Quarry in Ha.
Quarrying Pit	Nil	2.03.02
Infrastructure	Nil	0.01.00
Roads	Nil	0.01.00
Green Belt	Nil	0.94.76
Unutilized	2.99.78	Nil
Total =	2.99.78	2.99.78

2.5 SIZE AND MAGNITUDE OF THE OPERATION

The proposed activity is the extraction of Rough Stone by open cast mechanized mining method over an extent of 2.99.78 Ha and to produce 3,79,070 m³ of Rough Stone & 43874 m³ of Gravel for the period of 5 years with ultimate depth up to 42m (BGL). The details of geological and mineable reserves in the lease area have been provided below in the subsequent sub section.

2.6 TOPOGRAPHY AND DRAINAGE

The area applied for quarry lease is exhibits almost plain covered by gravel formation. The massive Charnockite formation is noticed below 2m Gravel formation and sloping towards southeastern side of the area, the altitude of the area is above 64m (maximum) from MSL. No major river is found nearby the lease applied area.

2.7 GEOLOGY

2.7.1 REGIONAL GEOLOGY

Kanchipuram area is endowed with a complex geological set up with crystalline rocks occurring in the Southern part of the area and the Northern part of the area. The crystalline rocks occur at depths covered by sedimentary formations ranging from Gondwana to Recent. The depth at which the crystalline rocks occur progressively increase towards north. The eastern part comprises unconsolidated sediments of fluvio-marine and marine origin. The Precambrian crystalline rocks are represented by charnockites and contain several enclaves mafic granulite. Garnetiferous biotite gneisses, leptinites and banded magnetite quartzites are also encountered as linear bands. Intrusion of dolerite dykes are also found.

2.7.2 LOCAL GEOLOGY

The area is underlain by the wide range of metamorphic rocks of peninsular gneissic complex. These rocks are extensively weathered and overlain by the recent valley fills and alluvium at places. The geological formations found in the district are Archaean rocks like Gneisses, Granites, Charnockites basic granulites and calc-gneisses. The younger formations are Quartz veins and pegmatite. The rock type noticed in the area for lease is Charnockite which contains mostly Quartz and Feldspar with some ferromagnesian minerals. The Charnockite is part of peninsular Gneisses, a high grade metamorphic rock.

The strike of the Charnockite formation is N45°E –S45°W with dipping towards SE80°. The general geological succession of the area is given as under.

<u>AGE</u>		<u>ROCK TYPE</u>
Recent	-	Gravelly soil Unconformity
Archaean	-	Dolerite dyke Charnockite. Peninsular Gneissic complex and Calc Gneiss

2.8 RESOURCES AND RESERVES

The Resources and Reserves of Rough Stone were calculated based on Cross-Section Method to cover the maximum lease area.

Table 2.5 Available Geological Resources

The quarrying is restricted up to a depth of 42m (below ground level) only, availability of resources is given below.

Section	Bench	Length in (m)	Width in (m)	Depth in (m)	Gravel in m ³	Rough stone in m ³	Bulk Density	Gravel in Ts	Geological Resources of Rough stone in Ts
XY-AB	I	56	75	2	8400	-	2	16800.00	-
	II	56	75	5	-	21000	2.75	-	57750.00
	III	56	75	5	-	21000	2.75	-	57750.00
	IV	56	75	5	-	21000	2.75	-	57750.00
	V	56	75	5	-	21000	2.75	-	57750.00
	VI	56	75	5	-	21000	2.75	-	57750.00
	VII	56	75	5	-	21000	2.75	-	57750.00
	VIII	56	75	5	-	21000	2.75	-	57750.00
	IX	56	75	5	-	21000	2.75	-	57750.00
Total					8400	168000	-	16800.00	462000.00
XY-CD	I	91	138	2	25116	-	2	50232.00	-
	II	91	138	5	-	62790	2.75	-	172672.50
	III	91	138	5	-	62790	2.75	-	172672.50
	IV	91	138	5	-	62790	2.75	-	172672.50
	V	91	138	5	-	62790	2.75	-	172672.50
	VI	91	138	5	-	62790	2.75	-	172672.50
	VII	91	138	5	-	62790	2.75	-	172672.50
	VIII	91	138	5	-	62790	2.75	-	172672.50
	IX	91	138	5	-	62790	2.75	-	172672.50
Total					25116	502320	-	50232.00	1381380.00
X1Y1- EF	I	119	111	2	26418	-	2	52836.00	-
	II	119	111	5	-	66045	2.75	-	181623.75
	III	119	111	5	-	66045	2.75	-	181623.75
	IV	119	111	5	-	66045	2.75	-	181623.75
	V	119	111	5	-	66045	2.75	-	181623.75
	VI	119	111	5	-	66045	2.75	-	181623.75
	VII	119	111	5	-	66045	2.75	-	181623.75
	VIII	119	111	5	-	66045	2.75	-	181623.75

PROPOSED ROUGH STONE & GRAVEL QUARRY OF THIRU. S. PADMAKUMAR OVER AN EXTENT OF 2.99.78 hectares of Patta land in S.F.Nos.195/2B(P), 179/1A(P), 178/1 AND 178/2(P) PERANAKAVUR VILLAGE, UTHIRAMERUR TALUK, KANCHEEPURAM DISTRICT, TAMIL NADU STATE.

	IX	119	111	5	-	66045	2.75	-	181623.75
	Total				26418	528360	-	52836.00	1452990.00
	Grand Total				59934	1198680	-	119868.00	3296370.00

Gravel : 59,934 m³

The Geological Resources of Rough stone : 11,98,680 m³

MINEABLE RESERVES

The mineable reserve calculated by deducting 7.5m & 10m safety distance and bench loss.

Table 2.6 – Available Mineable Reserves

Section	Bench	Length in (m)	Width in (m)	Depth in (m)	Gravel in m ³	Rough stone in m ³	Bulk Density	Gravel in (Ts)	Mineable Reserves of rough stone in (Ts)
XY-AB	I	46	57	2	5244	-	2	10488.00	-
	II	43	52	5	-	11180	2.75	-	30745.00
	III	38	42	5	-	7980	2.75	-	21945.00
	IV	33	32	5	-	5280	2.75	-	14520.00
	V	28	22	5	-	3080	2.75	-	8470.00
	Total				5244	27520	-	10488.00	75680.00
XY-CD	I	81	120	2	19440	-	2	38880.00	-
	II	78	115	5	-	44850	2.75	-	123337.50
	III	73	105	5	-	38325	2.75	-	105393.75
	IV	68	95	5	-	32300	2.75	-	88825.00
	V	63	85	5	-	26775	2.75	-	73631.25
	VI	58	75	5	-	21750	2.75	-	59812.50
	VII	48	65	5	-	15600	2.75	-	42900.00
	VIII	38	55	5	-	10450	2.75	-	28737.50

PROPOSED ROUGH STONE & GRAVEL QUARRY OF THIRU. S. PADMAKUMAR OVER AN EXTENT OF 2.99.78hectares of Patta land in S.F.Nos.195/2B(P), 179/1A(P), 178/1 AND 178/2(P) PERANAKAVUR VILLAGE, UTHIRAMERUR TALUK, KANCHEEPURAM DISTRICT, TAMIL NADU STATE.

	IX	28	45	5	-	6300	2.75	-	17325.00
	Total				19440	196350	-	38880.00	539962.50
X1Y1- EF	I	101	95	2	19190	-	2	38380.00	-
	II	96	90	5	-	43200	2.75	-	118800.00
	III	86	80	5	-	34400	2.75	-	94600.00
	IV	76	70	5	-	26600	2.75	-	73150.00
	V	66	60	5	-	19800	2.75	-	54450.00
	VI	56	50	5	-	14000	2.75	-	38500.00
	VII	46	40	5	-	9200	2.75	-	25300.00
	VIII	36	30	5	-	5400	2.75	-	14850.00
	IX	26	20	5	-	2600	2.75	-	7150.00
	Total				19190	155200	-	38380.00	426800.00
Grand Total				43874	379070	-	87748.00	1042442.50	

The mineable reserve is computed as **3,79,070 m³** of Rough stone, **43874 m³** of Gravel upto a depth 42m (below ground level) only.

2.9 PROCESS DESCRIPTION AND TECHNOLOGY

2.9.1 PROCESS DESCRIPTON

The quarry operation involves shallow jack hammer drilling, slurry blasting, excavation, Loading and transportation of Rough stone and Gravel to the needy buyers. The production of Rough stone and Gravel in this quarry involves the following method which is typical for Rough Stone quarrying in contrast to other major mineral mining.

- Splitting of rock mass of considerable volume from the parent rock mass by jackhammer drilling and blasting, hydraulic excavators are used for loading the Rough Stone from pithead to the needy buyers.
- Occasionally hydraulic excavators are attached with rock breakers for fragmentation to avoid secondary blasting.
- The primary boulders thus splitted are removed from the pits by excavators and further made to smaller sizes by rock breakers attached in excavators.

The process diagram is provided in Figure 2.6. The Geological and production plan and cross section for the 5 years period and conceptual plan and conceptual cross section is given in Figure No. 2.9 and Figure No. 2.10.

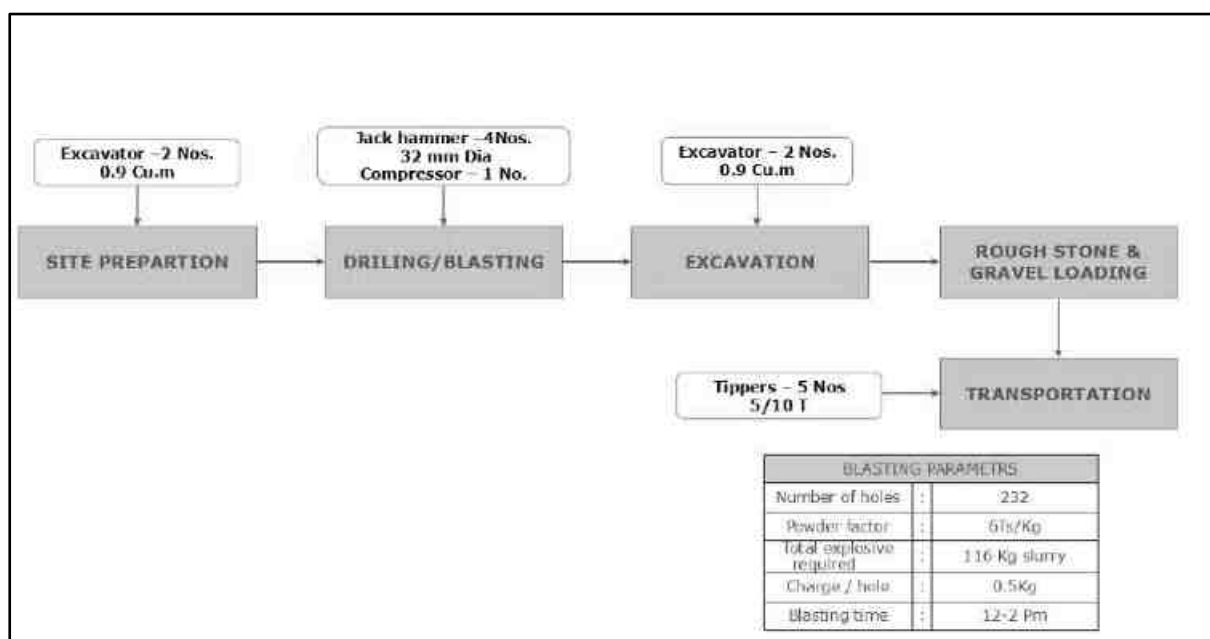


Figure 2.6 Process Flow Diagram

PROPOSED ROUGH STONE & GRAVEL QUARRY OF THIRU. S. PADMAKUMAR OVER AN EXTENT OF 2.99.78 hectares of Patta land in S.F.Nos.195/2B(P), 179/1A(P), 178/1 AND 178/2(P) PERANAKAVUR VILLAGE, UTHIRAMERUR TALUK, KANCHEEPURAM DISTRICT, TAMIL NADU STATE.

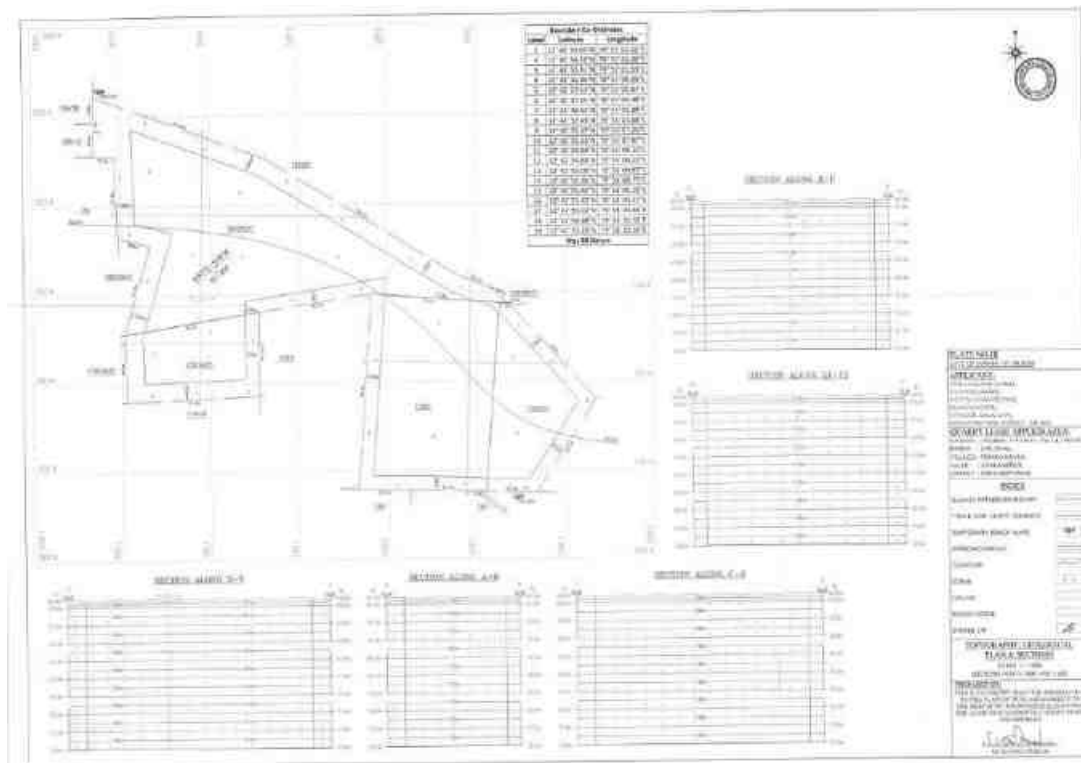


Figure 2.7 Topography, Geological plan and sections

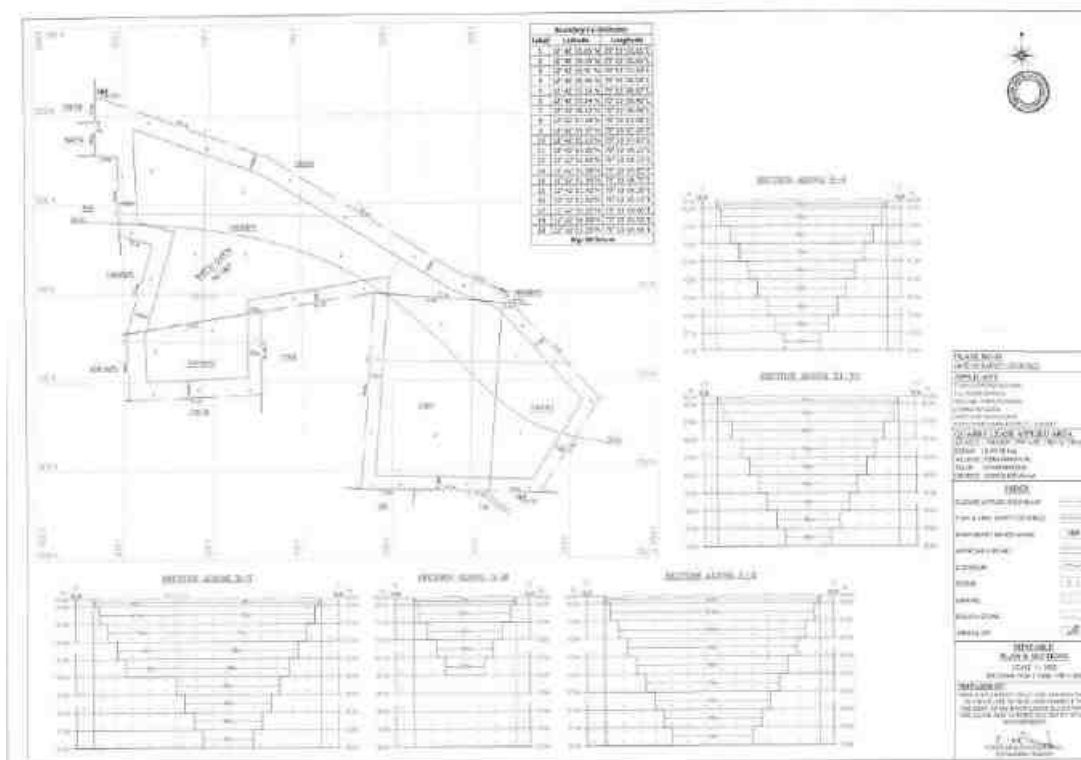


Figure 2.8 Mineable Plan & Sections

PROPOSED ROUGH STONE & GRAVEL QUARRY OF THIRU. S. PADMAKUMAR OVER AN EXTENT OF 2.99.78 hectares of Patta land in S.F.Nos.195/2B(P), 179/1A(P), 178/1 AND 178/2(P) PERANAKAVUR VILLAGE, UTHIRAMERUR TALUK, KANCHEEPURAM DISTRICT, TAMIL NADU STATE.

Table 2.7 – Machinery Details

S.NO	Name of the Equipment	Capacity	Requirement
1	Excavator with Rock breaker attachment	0.90 m ³	2 Nos.
2	Compressor	400 psi	1 No.
3	Jack hammer	32 dia hole mm	4 Nos.
4	Tipper	10/20 Ts	5 Nos.

2.9.2 DRILLING AND BLASTING PARAMETERS

Drilling and Blasting will be carried out as per parameters given below,

Diameter of the hole	32-36 mm
Spacing	0.6m
Depth	1 to 1.5 m
Burden of hole	0.6m
Pattern of hole	Zigzag
Inclination of hole	70° from horizontal
Number of holes	232
Powder factor	6Ts/Kg of explosives
Total explosive required	116Kg slurry explosives
Charge / hole	0.5Kg
Blasting time	12-2 Pm

2.9.3 TYPE OF EXPLOSIVE

Slurry explosive is proposed for shattering and heaving effect for removal of rough stone. No deep hole drilling or primary blasting is proposed. The Project Proponent have agreement with Udayam Explosives to carry out the blasting operation for the proposed quarry. The Blasting Agreement is enclosed as Annexure – 6.

2.9.4 STORAGE OF EXPLOSIVES

No proposal for storage of explosives within the project area, the applicant will engage authorized explosive agency to carry out the blasting and it will be supervised by competent and statutory foreman / mines manager as per DGMS guidelines.

2.9.5 PRODUCTION SCHEDULE

The year wise production schedule upto lease period of 5 years is given below.

Table 2.8 Year wise Production Plan

Year	Section	Bench	Length in (m)	Width in (m)	Depth in (m)	Gravel in m ³	Rough stone m ³	Bulk Density	Gravel in (Ts)	Mineable Reserves of rough stone in (Ts)
I	XY-AB	I	46	57	2	5244	-	2	10488.00	-
		II	43	52	5	-	11180	2.75	-	30745.00
	XY-CD	I	81	120	2	19440	-	2	38880.00	-
		II	78	115	5	-	44850	2.75	-	123337.50
		III	36	105	5	-	18900	2.75	-	51975.00
	Total					24684	74930	-	49368.00	206057.50
II	X1Y1-EF	I	101	95	2	19190	-	2	38380.00	-
	XY-CD	III	37	105	5	-	19425	2.75	-	53418.75
		IV	68	95	5	-	32300	2.75	-	88825.00
		V	22	85	5	-	9350	2.75	-	25712.50
	XY-AB	III	38	42	5	-	7980	2.75	-	21945.00
		IV	33	32	5	-	5280	2.75	-	14520.00
	Total					19190	74335		38380.00	204421.25
III	XY-CD	V	41	85	5	-	17425	2.75	-	47918.75
		VI	58	75	5	-	21750	2.75	-	59812.50
		VII	48	65	5	-	15600	2.75	-	42900.00

PROPOSED ROUGH STONE & GRAVEL QUARRY OF THIRU. S. PADMAKUMAR OVER AN EXTENT OF 2.99.78hectares of Patta land in S.F.Nos.195/2B(P), 179/1A(P), 178/1 AND 178/2(P) PERANAKAVUR VILLAGE, UTHIRAMERUR TALUK, KANCHEEPURAM DISTRICT, TAMIL NADU STATE.

		VIII	38	55	5	-	10450	2.75	-	28737.50
		IX	28	45	5	-	6300	2.75	-	17325.00
	XY-AB	V	28	22	5	-	3080	2.75	-	8470.00
	Total					-	74605	-		205163.75
IV	X1Y1-EF	II	96	90	5	-	43200	2.75	-	118800.00
		III	86	80	5	-	34400	2.75	-	94600.00
	Total					-	77600	-	-	213400.00
V	X1Y1-EF	IV	76	70	5	-	26600	2.75	-	73150.00
		V	66	60	5	-	19800	2.75	-	54450.00
		VI	56	50	5	-	14000	2.75	-	38500.00
		VII	46	40	5	-	9200	2.75	-	25300.00
		VIII	36	30	5	-	5400	2.75	-	14850.00
		IX	26	20	5	-	2600	2.75	-	7150.00
	Total					-	77600	-		213400.00
Grand Total					43874	379070	-	87748.00	1042442.50	

The applicant has proposed to carry out **3,79,070 m³** of Rough Stone, **43874 m³** of gravel upto a depth of 42m (below ground level) for the period of five years.

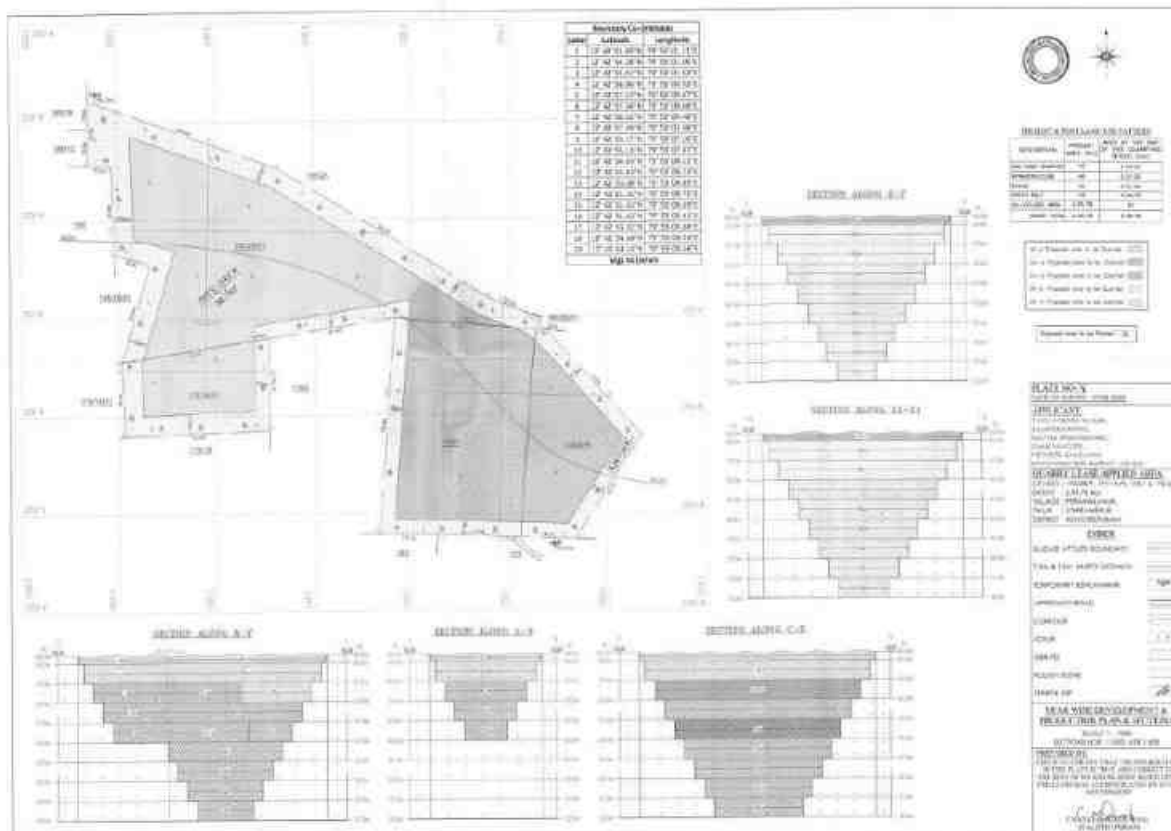


Figure 2.9 Year wise Production Plan & Sections

2.9.6 DISPOSAL OF WASTE

There is no waste anticipated in this rough stone & gravel Quarry. The entire quarried minerals will be utilized.

2.10 CONCEPTUAL MINING PLAN / FINAL MINE CLOSURE PLAN

Conceptual mining plan is prepared with an object of five years of systematic development of bench layouts, selection of ultimate pit limit, depth of quarrying, ultimate pit slope, selection of sites for construction of infrastructure etc.

The ultimate pit size is designed based on certain practical parameters such as economical depth of mining, safety zones, permissible area, etc. Conceptual cross section and mine closure plan is given in Figure 2.10.

Table 2.9 - Ultimate Pit Dimension

Pit	Length in m (Max)	Width in m (Max.)	Depth in m (Max.), bgl
I	129	83	42
II	101	95	42

PROPOSED ROUGH STONE & GRAVEL QUARRY OF THIRU. S. PADMAKUMAR OVER AN EXTENT OF 2.99.78 hectares of Patta land in S.F.Nos.195/2B(P), 179/1A(P), 178/1 AND 178/2(P) PERANAKAVUR VILLAGE, UTHIRAMERUR TALUK, KANCHEEPURAM DISTRICT, TAMIL NADU STATE.

Land use pattern of the Project area

Description	Present Area in Ha.	Area at the end of life of Quarry in Ha.
Quarrying Pit	Nil	2.03.02
Infrastructure	Nil	0.01.00
Roads	Nil	0.01.00
Green Belt	Nil	0.94.76
Unutilized	2.99.78	Nil
Total =	2.99.78	2.99.78

- At the end of life of mine, the excavated mine pit / void of 2.03.02 Ha. will act as artificial reservoir for collecting rain water and helps to meet out the demand or crises during drought season.
- After mine closure the greenbelt (0.94.76 Ha.) will be developed along the safety barrier and top benches and 0.02 ha are approach road and Infrastructure.

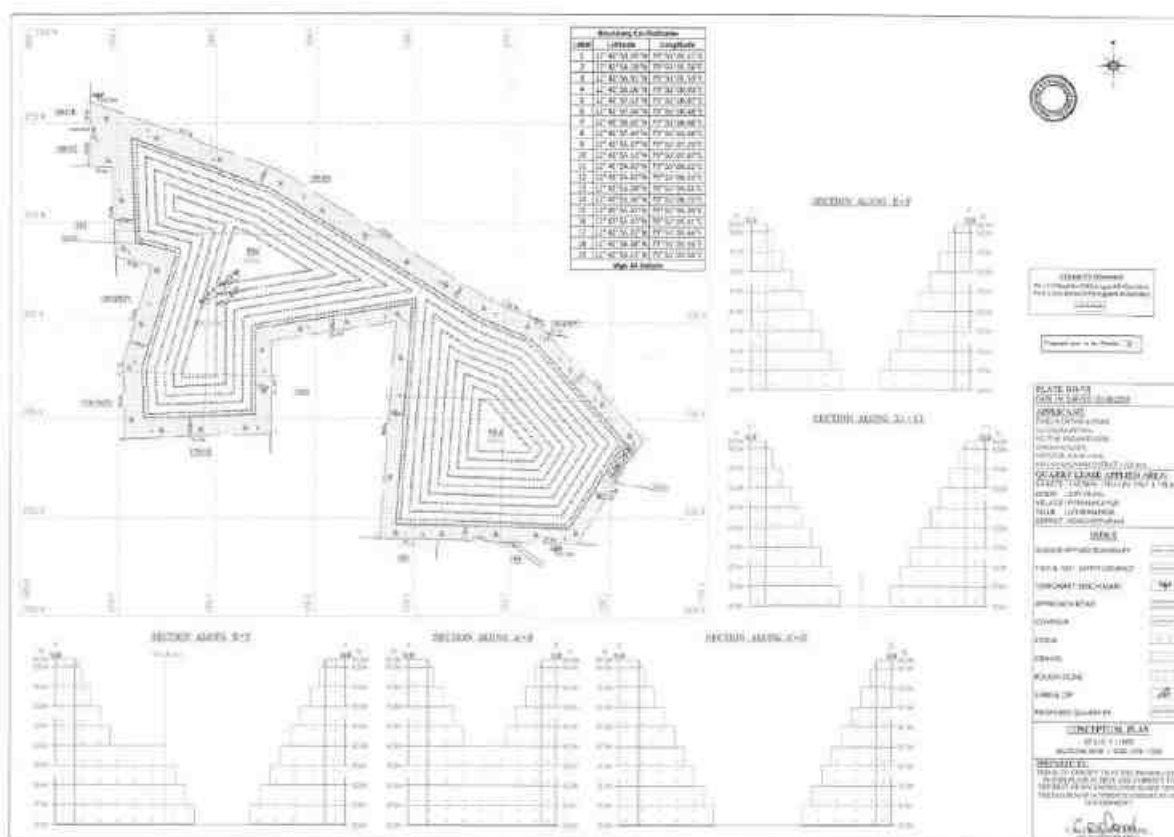


Figure 2.10 Conceptual Plan And Cross Section

2.11 PROJECT REQUIREMENT

2.11.1 WATER REQUIREMENT AND SOURCE

The total water requirement estimated for the quarry is 3.0 KLD. The required water will be procured from outside agencies initially and later rainwater harvested in the mine pit shall be used other than drinking purpose.

Table 2.10 Details of Water requirement

Activity	Water Requirement in KLD
Drinking & Domestic	1.5
Dust Suppression	2.0
Greenbelt Development	1.5
Total	5.0

2.11.2 POWER AND FUEL REQUIREMENT

All the equipment will be diesel operated. No electricity is needed for mining operation. The minimum power requirement for office, etc will be met from state grid. 3,10,568 liters of HSD (Entire Project Life).

2.11.3 EMPLOYMENT GENERATION

The project will provide employment opportunities totally to 32 persons.

1.	Skilled	Mines Manager	1 No.
		Foreman / Mate	2 No.
		Operator	8 No.
		Mechanic	1 No.
2.	Semi-skilled	Driver	5 No.
3.	Unskilled	Labours	15Nos
Total			32Nos

2.11.4 INFRASTRUCTURE REQUIREMENT

This is a proposed project. Site services like mine office, first aid room, toilets etc. will be provided as semi-permanent structures.

PROPOSED ROUGH STONE & GRAVEL QUARRY OF THIRU. S. PADMAKUMAR OVER AN EXTENT OF 2.99.78 hectares of Patta land in S.F.Nos.195/2B(P), 179/1A(P), 178/1 AND 178/2(P) PERANAKAVUR VILLAGE, UTHIRAMERUR TALUK, KANCHEEPURAM DISTRICT, TAMIL NADU STATE.

2.12 TRAFFIC STUDY:

The final product will be transported through Salavakkam – Thirumukudal Village Village Road located at 956 m on western side of the area.

Mineral Transportation

Table 2.11 Mineral Transportation			
Production Per day in tons			
Quarry	Quarry Name	Total Mineral in tons per day	No. of Lorry Load per day
P1 (Proposed)	Thiru.S.Padma Kumar	694.96	70
P2 (Existing)	Tmt.R.Lavanya	1002.38	101
Total		1697.34	171

As Tmt.R. Lavanya quarry is existing quarry, which is part current traffic flow, so the incremental volume from this proposed project will bring 70 trips per day.

METHODOLOGY

Vehicle Count

The vehicles passing through the road (in both ways) were counted separately for 24 hours at the one selected location from 0600 hrs to 0600 hrs next day continuously. Category wise vehicle counting has been done continuously and recorded in the traffic volume count on hourly basis under respective categories.


Categorization of Traffic

The engine driven vehicles were categorized into various heads viz. two wheelers, three wheelers, four wheelers and trucks/bus.

PROPOSED ROUGH STONE & GRAVEL QUARRY OF THIRU. S. PADMAKUMAR OVER AN EXTENT OF 2.99.78 hectares of Patta land in S.F.Nos.195/2B(P), 179/1A(P), 178/1 AND 178/2(P) PERANAKAVUR VILLAGE, UTHIRAMERUR TALUK, KANCHEEPURAM DISTRICT, TAMIL NADU STATE.



Figure 2.11 Mineral Transport Route

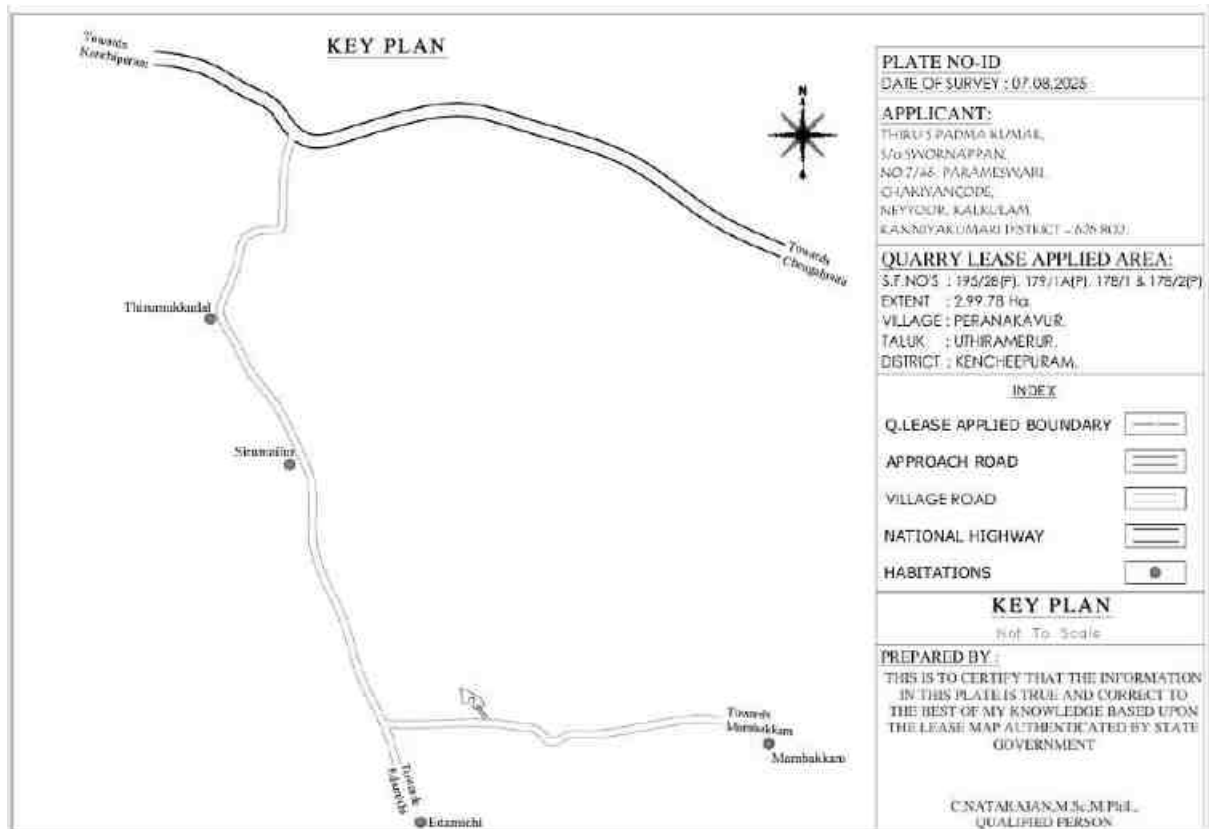

Key Plan of the Project Site

PROPOSED ROUGH STONE & GRAVEL QUARRY OF THIRU. S. PADMAKUMAR OVER AN EXTENT OF 2.99.78 hectares of Patta land in S.F.Nos.195/2B(P), 179/1A(P), 178/1 AND 178/2(P) PERANAKAVUR VILLAGE, UTHIRAMERUR TALUK, KANCHEEPURAM DISTRICT, TAMIL NADU STATE.

OPERATING CONDITION OF ROAD IN TERMS OF V/C AS PER INDIAN ROADS CONGRESS (IRC) 106 - 1990

Level of Service	General Operating conditions	Range of V/C
A	Free flow (traffic flows at or above speed limit and motorists have complete mobility between lanes)	<0.30
B	Reasonable flow (slightly more congested, with some maneuverability)	0.3 – 0.47
C	Stable flow (more congested than B, loads close to capacity)	0.48 – 0.68
D	Approaching unstable flow (speeds are somewhat reduced, example: busy corridor during middle of a weekday, or a functional urban highway during rush hour)	0.69 – 0.88
E	Unstable flow (flow becomes irregular, speed varies widely and rarely reaches speed limit)	0.88 - 1.00
F	Forced or breakdown flow (a constant traffic jam)	>1.00

Table 2.12 Existing Traffic Flow

Station Code	HMV		LMV		2/3 Wheelers		Total PCU
	No	PCU	No	PCU	NO	PCU	
1	43	129	35	35	142	71	235

PCU conversion factor: HMV (Trucks and Bus) = 3, LMV (Car, Jeep and Auto) = 1 and 2/3 Wheelers = 0.5

PROPOSED ROUGH STONE & GRAVEL QUARRY OF THIRU. S. PADMAKUMAR OVER AN EXTENT OF 2.99.78 hectares of Patta land in S.F.Nos.195/2B(P), 179/1A(P), 178/1 AND 178/2(P) PERANAKAVUR VILLAGE, UTHIRAMERUR TALUK, KANCHEEPURAM DISTRICT, TAMIL NADU STATE.

Table 2.13 – Mineral Hourly Transportation Requirement

Capacity of trucks	No Trips per day Cumulatively	Volume in PCU	PCU Per hour considering 8 HOURS
10 tonnes	70	210	26

Table 2.14 - Summary of Traffic Volume

Route	Existing Traffic Survey PCU	Incremental Traffic Survey due to project	Total Traffic Survey Volume	Hourly capacity in PCU as per IRC -1960 guidelines
Peranakavur Village Road	235	26	261	1500

- As per the IRC 1960 this existing village road can handle 1500 PCU in hour hence there will not be any conjunction due to this proposed transportation.

Table 2.15 - Modified Level of Service

Sampling Location	Existing Volume (PCU/hr)	Existing Volume/ Capacity ratio	Additional Volume (PCU/hr)	Modified Volume (PCU/hr)	Modified Volume/ Capacity ratio	Modified LOS
Peranakavur Village Road	235	0.15	26	0.01	0.16	A*

(* A – Free Flow)

2.12.1 PROJECT COST

The Project cost, including Operational, EMP & CER is Rs.129.76 Lakhs. The proponent is financially sound to meet this financial requirement. Besides, he also has the technical capability to work at quarry.

A. FIXED ASSEST COST	
Particulars	Amount

PROPOSED ROUGH STONE & GRAVEL QUARRY OF THIRU. S. PADMAKUMAR OVER AN EXTENT OF 2.99.78 hectares of Patta land in S.F.Nos.195/2B(P), 179/1A(P), 178/1 AND 178/2(P) PERANAKAVUR VILLAGE, UTHIRAMERUR TALUK, KANCHEEPURAM DISTRICT, TAMIL NADU STATE.

Land cost	Rs.17.98 Lakhs	
First aid room and accessories	Rs.1.00 Lakh	
Labour Shed	Rs.1.00 Lakh	
Total	Rs.20.98 Lakhs	
B. OPERATIONAL COST		
Machineries	Rs.80.00 Lakhs	
Fencing cost	Rs.2.00 Lakhs	
Total	Rs. 82.00 Lakhs	
C. EMP COST (FOR 5 YEARS) in Lakhs		
Mitigation Measures	Capital cost	Recurring Cost /Annum
Air Environment	7.65	1.39
Noise Environment	0.30	0.02
Waste Management	0.25	0.12
Mine Closure	0.95	0.19
Implementation of EC, Mining Plan & DGMS Condition	0.87	0.77
Total	10.02	2.49
The total EMP Cost for 5 Years is 23.78 lakhs i.e., Rs.10.02 Lakhs of Capital Cost + Rs.13.76 Lakhs of Recurring Cost.		
Total	23.78 Lakhs	
D. CER COST		
CER Cost	3.00 Lakhs	
Grand Total (A+B+C+D)	129.76 Lakhs	

A. Fixed asset cost = Rs.20.98 Lakhs

B. Operational cost = Rs. 82.00 Lakhs

C. EMP Cost = Rs.23.78Lakhs

D. CER Cost = Rs. 3.00 Lakhs

Total Project cost (A+B+C+D) = Rs. 129.76 Lakhs

PROPOSED ROUGH STONE & GRAVEL QUARRY OF THIRU. S. PADMAKUMAR OVER AN EXTENT OF 2.99.78 hectares of Patta land in S.F.Nos.195/2B(P), 179/1A(P), 178/1 AND 178/2(P) PERANAKAVUR VILLAGE, UTHIRAMERUR TALUK, KANCHEEPURAM DISTRICT, TAMIL NADU STATE.

Total project cost of this Rough stone & Gravel Quarry is Rs. 129.76 Lakhs.

2.12.2 PROJECT IMPLEMENTATION SCHEDULE

The proponent proposes to implement the production immediately after obtaining all the statutory approvals. The commercial operation will commence after the grant of Environmental Clearance. CTO and CTE will be obtained from the Tamil Nadu State Pollution Control Board. The conditions imposed during the Environmental Clearance will be compiled before the start of mining operation.

3.0 DESCRIPTION OF THE ENVIRONMENT

3.1 INTRODUCTION

As a precursor for the prediction of various types of environmental impacts likely to arise due to implementation of the project, it is essential to establish the baseline environmental setting of the project. Details of the baseline environmental parameters are required for decision making for the project design, implementation and operation from the environmental point of views. The data is to be generated through primary data collection (direct monitoring) and secondary sources (published data).

This chapter describes the environmental baseline data of core zone and surrounding areas of the project. The environmental baseline data includes the physical environment (comprising climate & meteorology, air, water, Noise and land components), biological environment and socio-economic environment, which may get affected due to this proposed project.

3.2 STUDY AREA

The study area has been divided into two zones, namely, core and buffer zones. Core zone is considered as the total lease area of mine lease, while buffer zone encompasses an area of 10 km radius distance from the periphery of core zone. This chapter incorporates the description of existing environmental status in an area encompassed within 10 km radius from the boundary of mine lease. The environmental data for the following Environmental components were collected in the study area:

- Micro-meteorological monitoring in one of the representative locations.
- Ambient air quality study comprising gaseous, particulate matter at 7 different locations.
- Water quality analysis in 9 different locations (7 Ground Water + 2 Surface Water)
- Noise levels monitoring in 7 different locations
- Soil quality analysis in 7 locations.
- Flora & Fauna status.
- Land use & Land Cover.

- Socio-economic survey.

3.3 STUDY PERIOD

The above-mentioned studies have been carried out systematically and meticulously as per relevant IS codes, CPCB, MoEFCC guidelines during March to May 2025.

3.4 MONITORING LAB

The baseline information for air, water, noise, and soil was analysed by M/s. Shrient Analytical and Research Labs Pvt Ltd, # 416/15, Dharga Road, Perungalathur, West Tambaram, Chennai – 600 045. (Accredited by NABL as ISO/IEC/17025:2017) between March to May 2025.


3.5 ENUMERATION OF THE STRUCTURES LOCATED WITHIN 500 M RADIUS FROM THE PROPOSED QUARRY SITE

A Site survey has been conducted to identify and list structures located within a 500 m radius from the proposed Quarry. Within a 500-meter radius, there are 5 structures, including Storage sheds, Work Shop, Farm Shed, Farm Storage Shed & PSD Extrusion Private Limited. There is no habitation within 300 m radius and nearest habitation is Peranakavur Village, 465m(SE). The details structures located within 300 m radius are given in Figure 3.1.

Environmental Features Located within 500 m Radius:

There are four tanks Environmental Features Located within 500 m Radius Viz., Vaikkal 20 m (N), Road 140 m (S), Vaikkal 300 m (SW) and Peranakavur – mambakkam Road 185 m (NE) away from the lease area.

ENUMERATION OF THE STRUCTURES LOCATED WITHIN 300m RADIUS FROM THE PROPOSED PROJECT

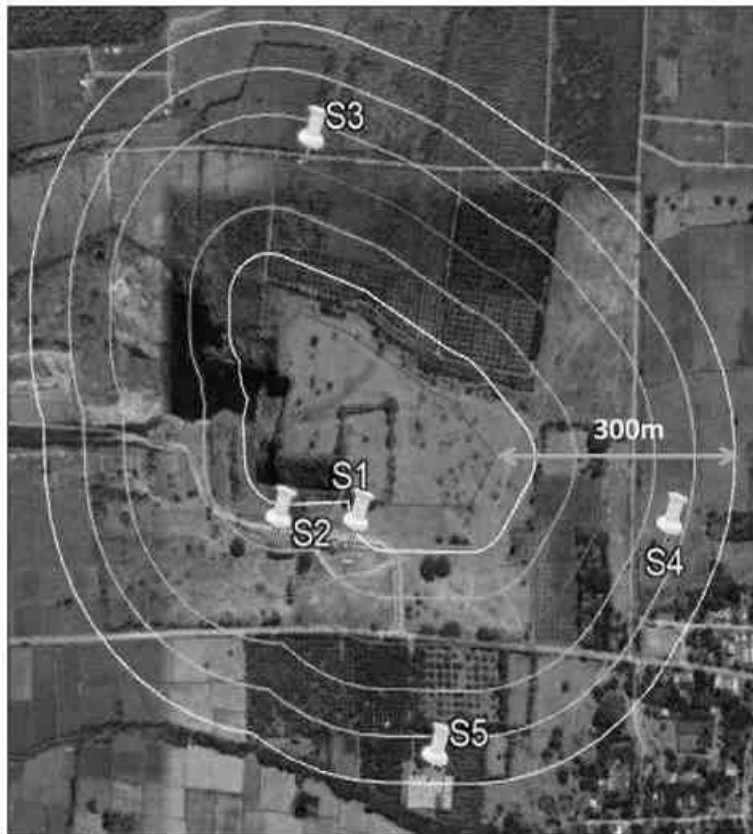

S. No	Name of the Structure	Distance and Direction	Ownership	Occupant	Type	Age
S1	Storage Shed	50 m(S)	Does not belong to the PP	Nil	G.I. Sheet	> 5 years
S2	Workshop	96 m(S)			G.I. Sheet	> 2 years
S3	Farm shed	165 m(N)			G.I. Sheet	> 3 years
S4	Farm Storage Shed	230m(E)			G.I. Shed	> 3 years
S5	PSD Extrusion Private Limited	285 m(S)			Concrete & G.I. Sheet	> 2 years

Figure 3.1 Google Image showing structures located within 300 m radius

PROPOSED ROUGH STONE & GRAVEL QUARRY OF THIRU. S. PADMAKUMAR OVER AN EXTENT OF 2.99.78 hectares of Patta land in S.F.Nos.195/2B(P), 179/1A(P), 178/1 AND 178/2(P) PERANAKAVUR VILLAGE, UTHIRAMERUR TALUK, KANCHEEPURAM DISTRICT, TAMIL NADU STATE.

ENUMERATION OF THE STRUCTURES LOCATED WITHIN 300m RADIUS FROM THE PROPOSED PROJECT



S1 - Storage Shed - 50 m(S)



S2 - Workshop- 96 m(S)



S3 - Farm shed - 165 m(N)



S4 -Farm Storage Shed - 230 m(E)




S5 - PSD Extrusion Private Limited- 285 m(S)

Figure 3.2 Photographs on structures located 500 m radius

PROPOSED ROUGH STONE & GRAVEL QUARRY OF THIRU. S. PADMAKUMAR OVER AN EXTENT OF 2.99.78hectares of Patta land in S.F.Nos.195/2B(P), 179/1A(P), 178/1 AND 178/2(P) PERANAKAVUR VILLAGE, UTHIRAMERUR TALUK, KANCHEEPURAM DISTRICT, TAMIL NADU STATE.

ENVIRONMENTAL FEATURES LOCATED WITHIN 500m RADIUS FROM THE PROPOSED QUARRY SITE

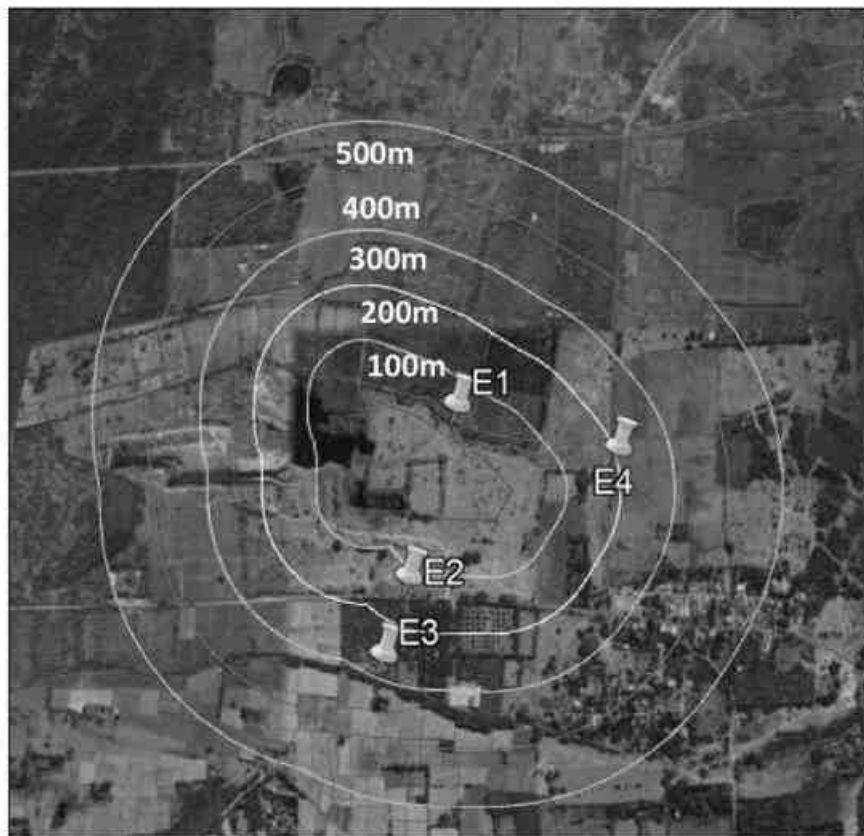

S. No.	Name of the Feature	Distance and Direction
E1	Vaikkal	20m (N)
E2	Road	140m (S)
E3	Vaikkal	300 m(SW)
E4	Peranakavur - Mambakkam Road	185 m(NE)

Figure 3.3 Environmental Features Within 500m Radius

PROPOSED ROUGH STONE & GRAVEL QUARRY OF THIRU. S. PADMAKUMAR OVER AN EXTENT OF 2.99.78 hectares of Patta land in S.F.Nos.195/2B(P), 179/1A(P), 178/1 AND 178/2(P) PERANAKAVUR VILLAGE, UTHIRAMERUR TALUK, KANCHEEPURAM DISTRICT, TAMIL NADU STATE.

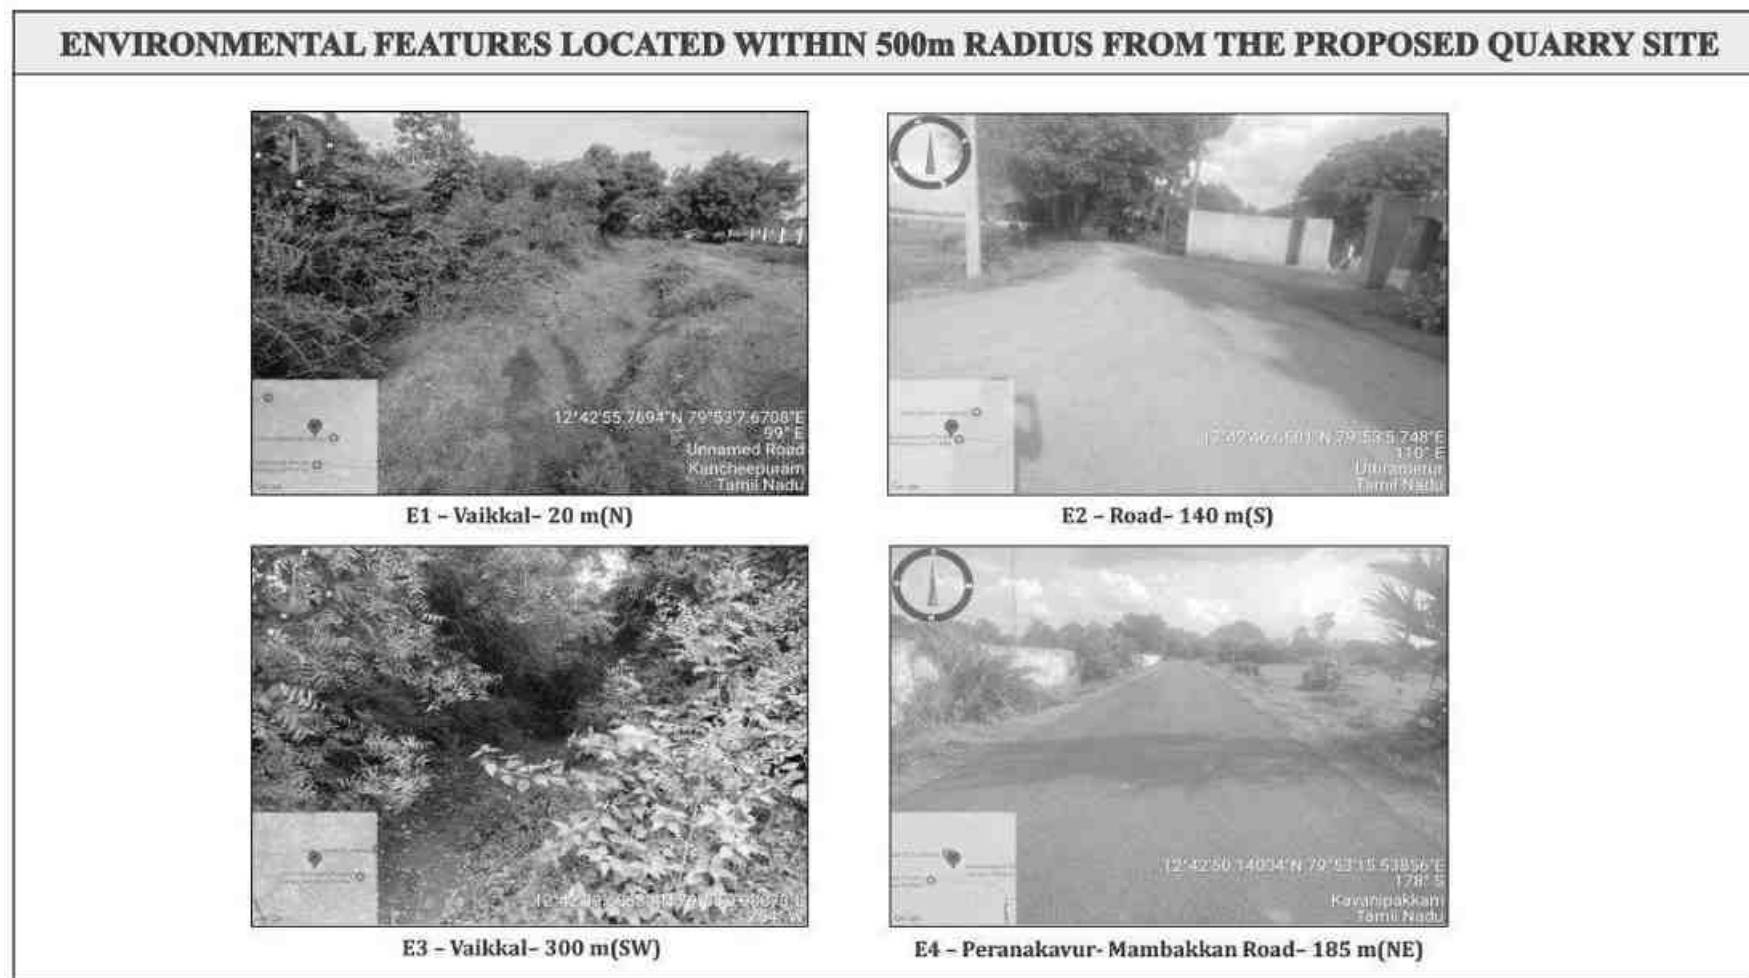


Figure 3.4 Photographs on Environmental Features located 500 m radius

3.6 ENVIRONMENTAL SETTINGS OF THE PROJECT

The Environmental settings of the project covering 10km radius of study area is given in Table 3.1. The study area map is given in Figure- 3.3 and satellite image showing 10 km radius is given in Figure 3.4.

Table 3.1 Environmental Settings of the Study Area – 10 km radius

S.NO	Particulars	Description
1.	Latitude & Longitude	Latitude: 12°42'51.36"N To 12°42'58.62"N Longitude : 79°53'00.48"E To 79°53'09.85"E
2.	The altitude of the area	64m (MSL)
3.	Topography	Plain
4.	Land use of M.L. area	Patta land
5.	Extent of the Lease area	2.99.78 Ha
6.	Nearest Highway	The National Highway (NH-132B) Kancheepuram – Tindivanam is about 5.8km on northeast side of the area. The State Highway (SH-118) Natrajpuram – Uthiramerur is about 9.8Km on South side of the area.
7.	Nearest Railway Station	Palur -6.00 km(N)
8.	Nearest airport	Chennai International Airport - 43.4 km(NE)
9.	Nearest Village	Arumbuliyur - 310m(SE)
10.	Nearest Town	Chengalpattu – 10.4 km, SE
11.	Water Bodies	Core Zone • Odai -20m(N) • Odai -300m (SW) • Peranakkavur Tank- 628m(E) • Arumbuliyur Tank-631.2m(N) • Porpandal Eri- 893.16m(S) Buffer Zone • Chithanakkavoor Tank- 1.4 Km(SE) • Palaveri Thangal Tank-1.58 Km(NW) • Edamachi Tank- 1.9 Km(SW) • Arungkundram Eri- 2.7 Km(NW) • Palar River- 5.42 Km(N) • Cheyyar River-6.7 Km(NW)

PROPOSED ROUGH STONE & GRAVEL QUARRY OF THIRU. S. PADMAKUMAR OVER AN EXTENT OF 2.99.78hectares of Patta land in S.F.Nos.195/2B(P), 179/1A(P), 178/1 AND 178/2(P) PERANAKAVUR VILLAGE, UTHIRAMERUR TALUK, KANCHEEPURAM DISTRICT, TAMIL NADU STATE.

12	Historical Places/Places of Tourist/ Archeological site	NIL within 10 km radius
13.	Environmental sensitive areas, Protected areas as per Wildlife Protection Act, 1972 (Tiger reserve, Elephant reserve, Biospheres, National parks, Wildlife sanctuaries, community reserves and conservation reserves)	Nil within a 10Km radius. • Karikili Birds Sanctuary-13.2Km, SW • Vedanthangal Birds Sanctuary-18.7Km, SE
14	Reserved / Protected Forests	• Kavanipakkam R.F-140m(W) • Edamachi R.F- 4.1Km(SW) • Marudham R.F- 9.03Km(SW) • Maiyur R.F- 7.18Km(SE)
15	Defence Installations	NIL within 10 km radius
16	Seismic Zone	Zone II
17	Interstate boundary	NIL

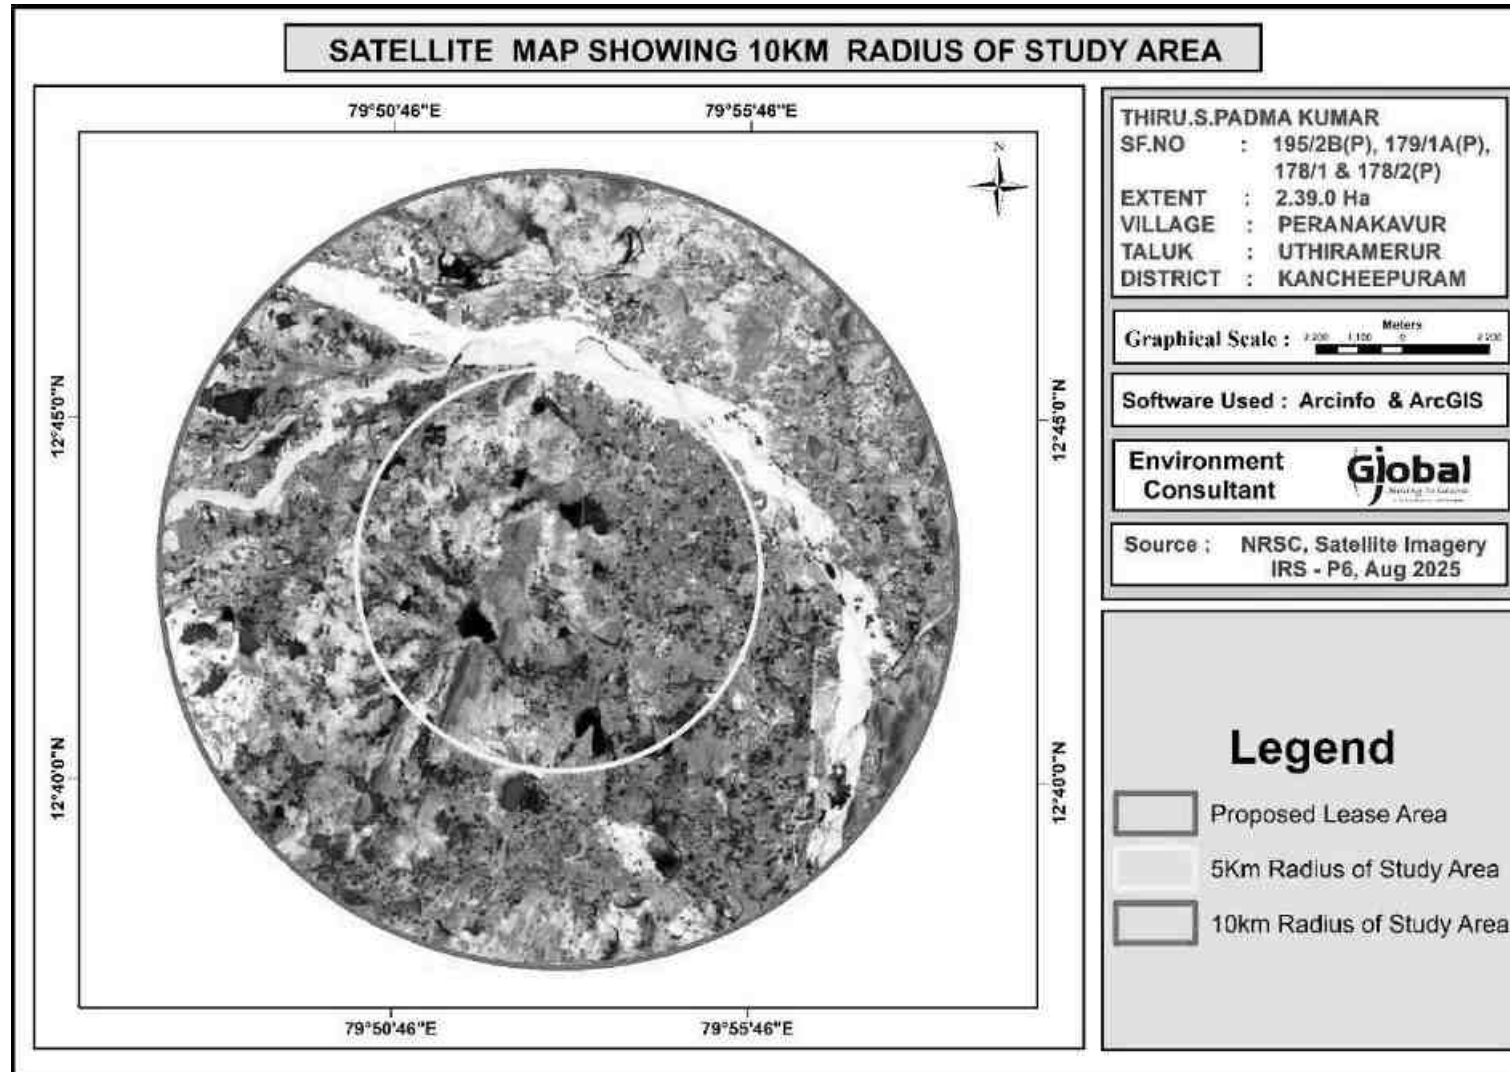


Figure 3.5 Satellite Image of the Study Area

PROPOSED ROUGH STONE & GRAVEL QUARRY OF THIRU. S. PADMAKUMAR OVER AN EXTENT OF 2.99.78 hectares of Patta land in S.F.Nos.195/2B(P), 179/1A(P), 178/1 AND 178/2(P) PERANAKAVUR VILLAGE, UTHIRAMERUR TALUK, KANCHEEPURAM DISTRICT, TAMIL NADU STATE.

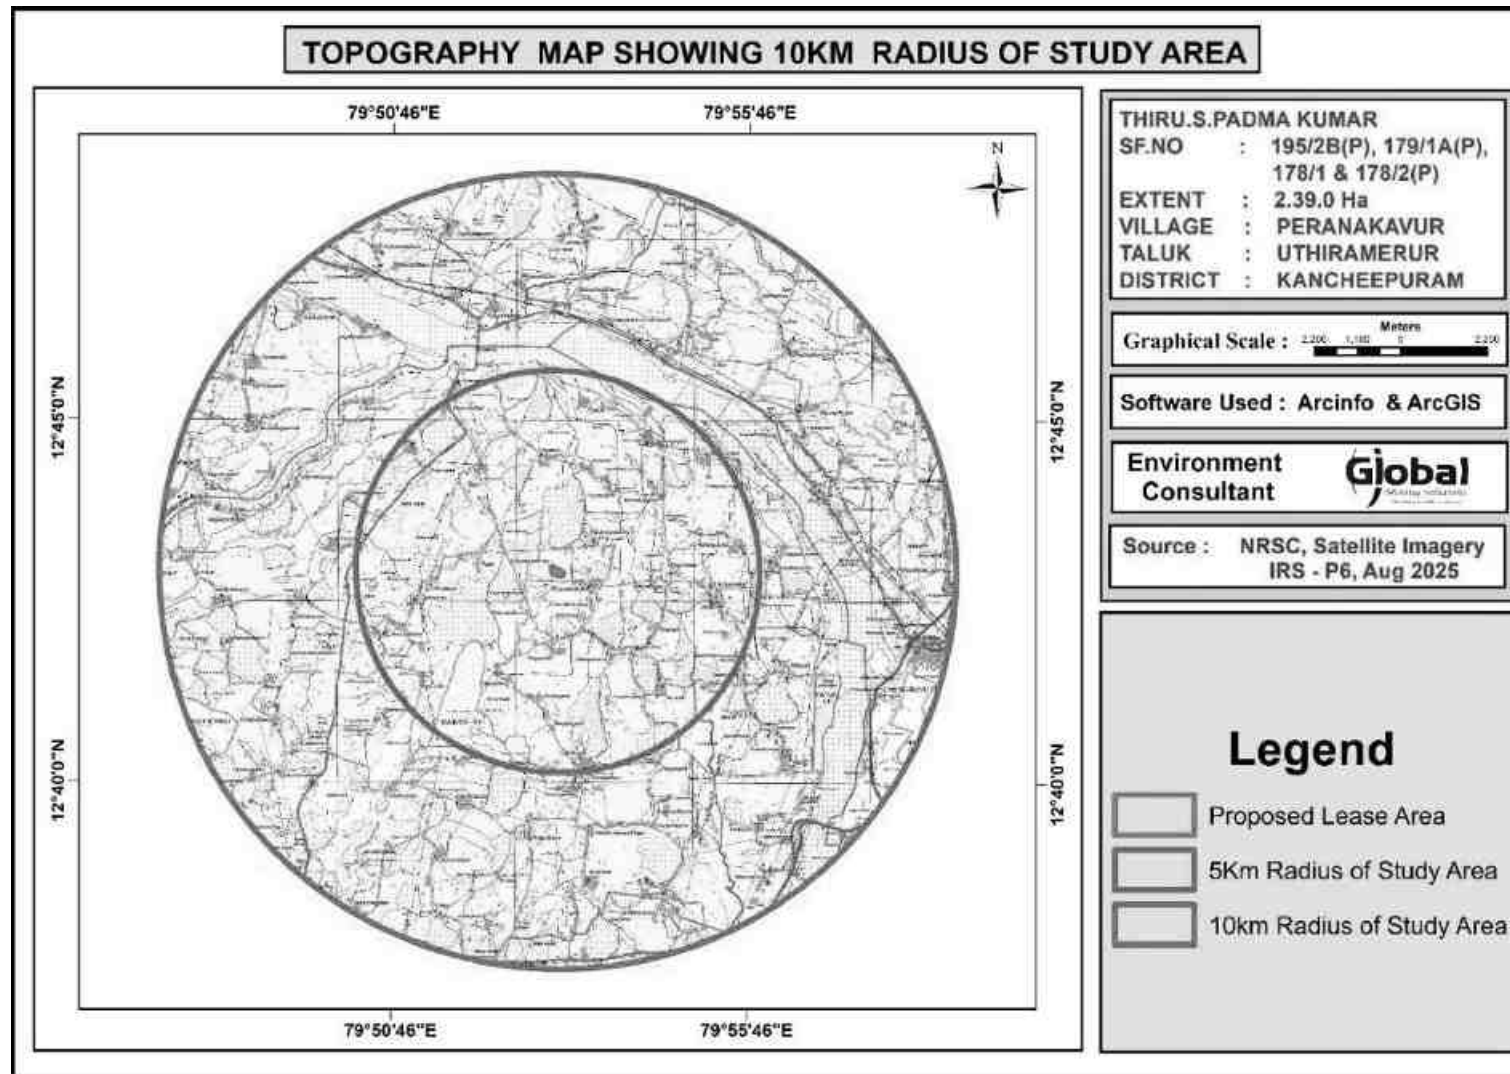


Figure 3.6 Topo map Showing Study Area

3.7 EXISTING ENVIRONMENTAL SCENARIO

3.7.1 MICRO- METEOROLOGY

Meteorology is the key to understand the Air quality. The essential relationship between meteorological condition and atmospheric dispersion involves the wind in the broadest sense. Wind fluctuations over a very wide range of time, accomplish dispersion and strongly influence other processes associated with them.

3.7.1.1 CLIMATE AND RAINFALL DATA

Kancheepuram district enjoys a typical semi-arid climate with hot summers. The hottest season is from March to May. During the period the average annual temperature in Kancheepuram is 27.7 °C | 81.9 °F. The winter season is spread over two months viz. January and February and the nights are cool and pleasant. The district generally has a high humidity.

Table 3.2 Rainfall Data

Actual Rainfall in mm					Normal Rainfall in mm
2020	2021	2022	2023	2024	
1191.7	833.0	1131.4	1258.4	1698.1	985

Source: Kanchipuram

Seismic Sensitivity

The proposed project site falls in the seismic Zone II, low damage risk zone as per BMTPC, Vulnerability Atlas of Seismic zone of India IS: 1893 – 2002.

Table 3.3 Meteorological Data Recorded at Site

S.NO	Parameters		October to December 2023 - 24
1.	Temperature (°C)	Min	21
		Max.	41
		Avg	29
2.	Relative Humidity (%)	Min	19
		Max	95
		Avg	60
3.	Wind Speed (m/s)	Min	0
		Max	8.70
		Avg	3.20
4.	Wind Direction	Blowing From – ESE	

PROPOSED ROUGH STONE & GRAVEL QUARRY OF THIRU. S. PADMAKUMAR OVER AN EXTENT OF 2.99.78 hectares of Patta land in S.F.Nos.195/2B(P), 179/1A(P), 178/1 AND 178/2(P) PERANAKAVUR VILLAGE, UTHIRAMERUR TALUK, KANCHEEPURAM DISTRICT, TAMIL NADU STATE.

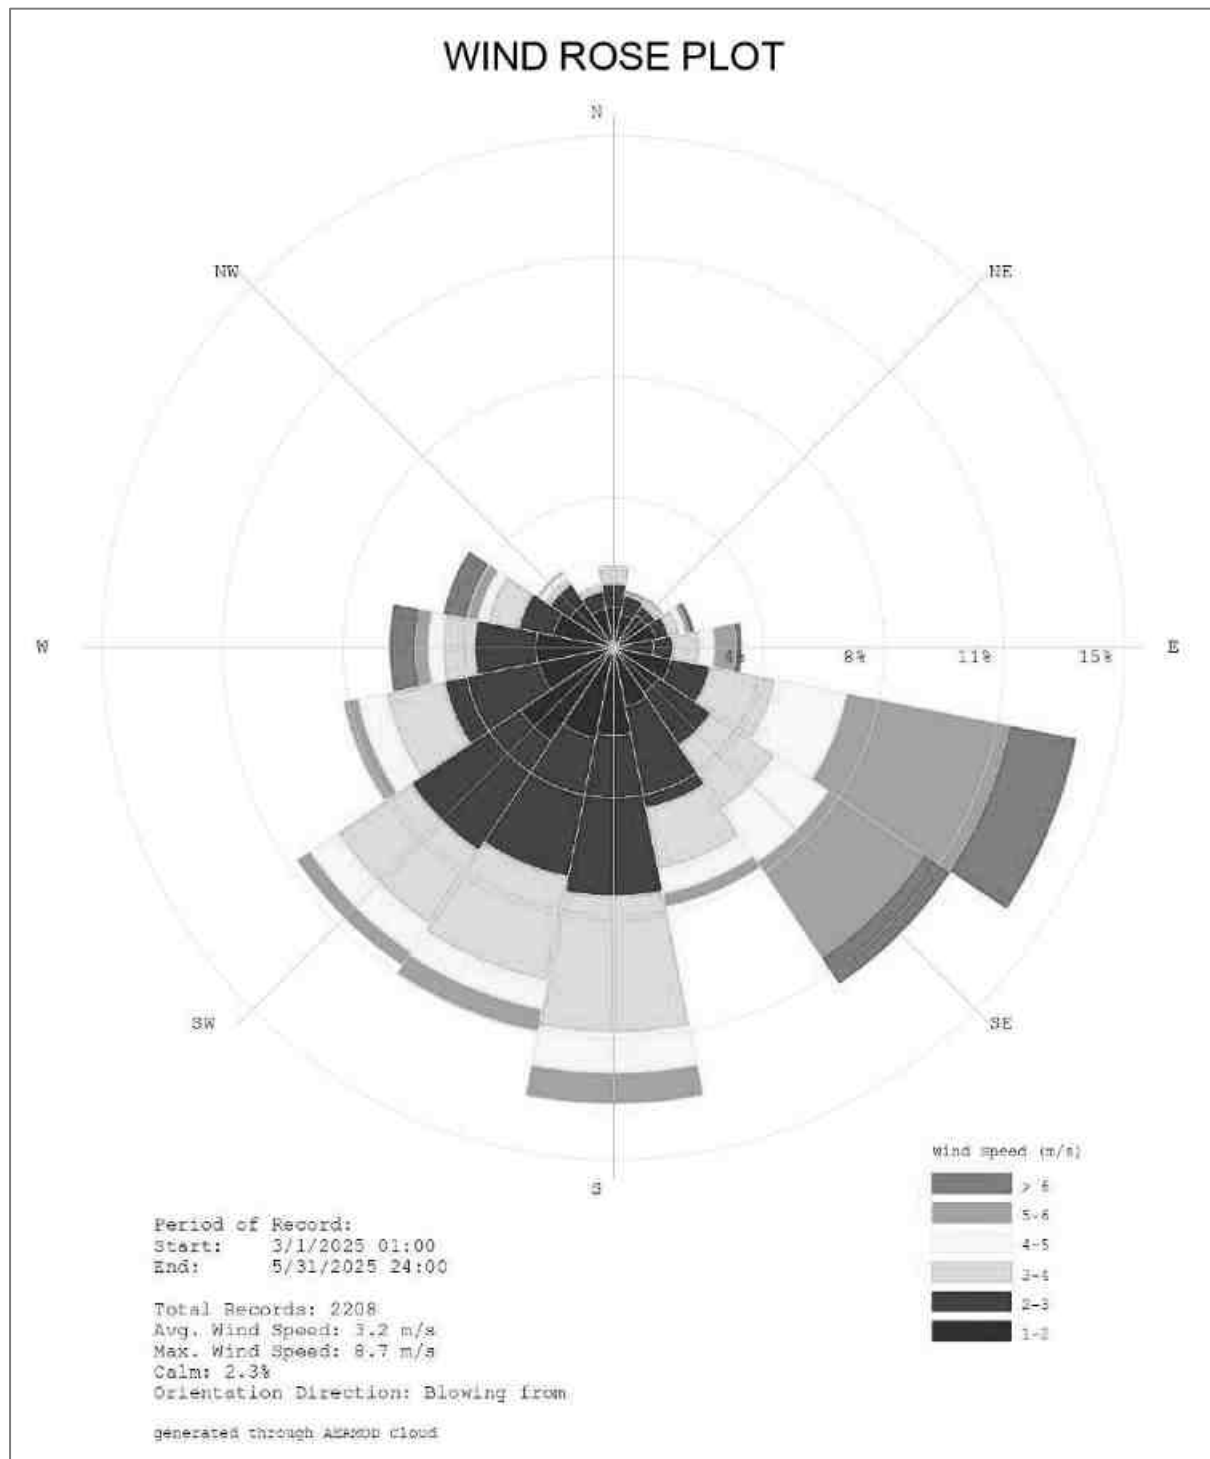


Figure 3.7 Wind Rose Diagram – Blowing From (March – May 2025)

3.7.2 AIR ENVIRONMENT

The prime objective of the ambient air quality study is to assess the existing air quality of study area and its conformity to NAAQS. The observed sources of air pollution in the study area are industrial, traffic and domestic activities. The baseline status of the ambient air quality has been established through a scientifically designed ambient air quality monitoring network considering the followings:

- Meteorological condition on synoptic scale
- Topography of the study area;
- Representatives of regional background air quality for obtaining baseline status;
- Location of residential areas representing different activities;
- Accessibility and power availability; etc.,

3.7.2.1 SAMPLING & ANALYTICAL TECHNIQUES

Table 3.4 Methodology for Air Quality Monitoring

Air Quality Monitoring		
1.	Monitoring Period	Summer (March to May 2025)
2.	Monitoring Location	The monitoring locations for ambient air study is given in Table – 3.5 and Figure 3.6.
Methodology		
3.	A. Sampling	(IS-5182:Part 1:2018)
	B. Analysis	
Parameters		Protocol
4.	Particulate Matter (PM ₁₀)	Gravimetric (IS 5182: Part 23:2017)
	Particulate Matter (PM _{2.5})	Gravimetric (IS 5182: Part 24:2019)
	Sulphur Dioxide	Colorimetric (West & Gaeke Method) (IS 5182: Part 02: 2017)
	Nitrogen Dioxide	Colorimetric (Modified Jacob & Hocheiser Method) (IS 5182: Part 06:2017)
	Carbon Monoxide	CO Monitor
	Monitoring Frequency	2 days in a week, 4 weeks in a month for 3 months in a season.

3.7.2.2 FREQUENCY AND PARAMETERS FOR SAMPLING

Ambient air quality monitoring has been carried out with a frequency of two samples per week at Sevan (7) locations, adopting a continuous 24 hourly (3 shift of 8-hour) schedule for the period March to May 2025. The baseline data of ambient air has been generated for PM₁₀, PM_{2.5}, Sulphur Dioxide (SO₂), Nitrogen Dioxide (NO₂) and Carbon Monoxide Monitoring has been carried out as per the CPCB, MoEFCC guidelines and notifications.

It was ensured that the equipment was placed preferably at a height of at least 1.8 to 2.2 m above the ground level at each monitoring station, for negating the effects of wind-blown ground dust. The equipment was placed at open space free from trees and vegetation which otherwise act as a sink of pollutants resulting in lower levels in monitoring results.

3.7.2.3 AMBIENT AIR QUALITY MONITORING STATIONS

Sevan (7) monitoring stations were set up in the study area as depicted in Figure 3.6 for assessment of the existing ambient air quality. Details of the sampling locations are as per given below.

Table 3.5 – Ambient Air Quality Monitoring Locations

S.NO	Location Code	Monitoring Locations	Latitude and longitude
1	A1	Within Mine Lease Area	12°42'56.40"N & 79°53'5.16"E
2	A2	Edamichi	12°41'51.03"N & 79°53'2.55"E
3	A3	Pazhaveri	12°44'29.66"N & 79°52'57.48"E
4	A4	Salavakkam	12°40'13.71"N & 79°53'26.97"E
5	A5	Arumbuliyur	12°42'46.21"N & 79°53'18.82"E
6	A6	Mambakkam	12°42'47.03"N & 79°54'27.08"E
7	A7	Neerkundram	12°42'45.49"N & 79°51'21.31"E

PROPOSED ROUGH STONE & GRAVEL QUARRY OF THIRU. S. PADMAKUMAR OVER AN EXTENT OF 2.99.78 hectares of Patta land in S.F.Nos.195/2B(P), 179/1A(P), 178/1 AND 178/2(P) PERANAKAVUR VILLAGE, UTHIRAMERUR TALUK, KANCHEEPURAM DISTRICT, TAMIL NADU STATE.

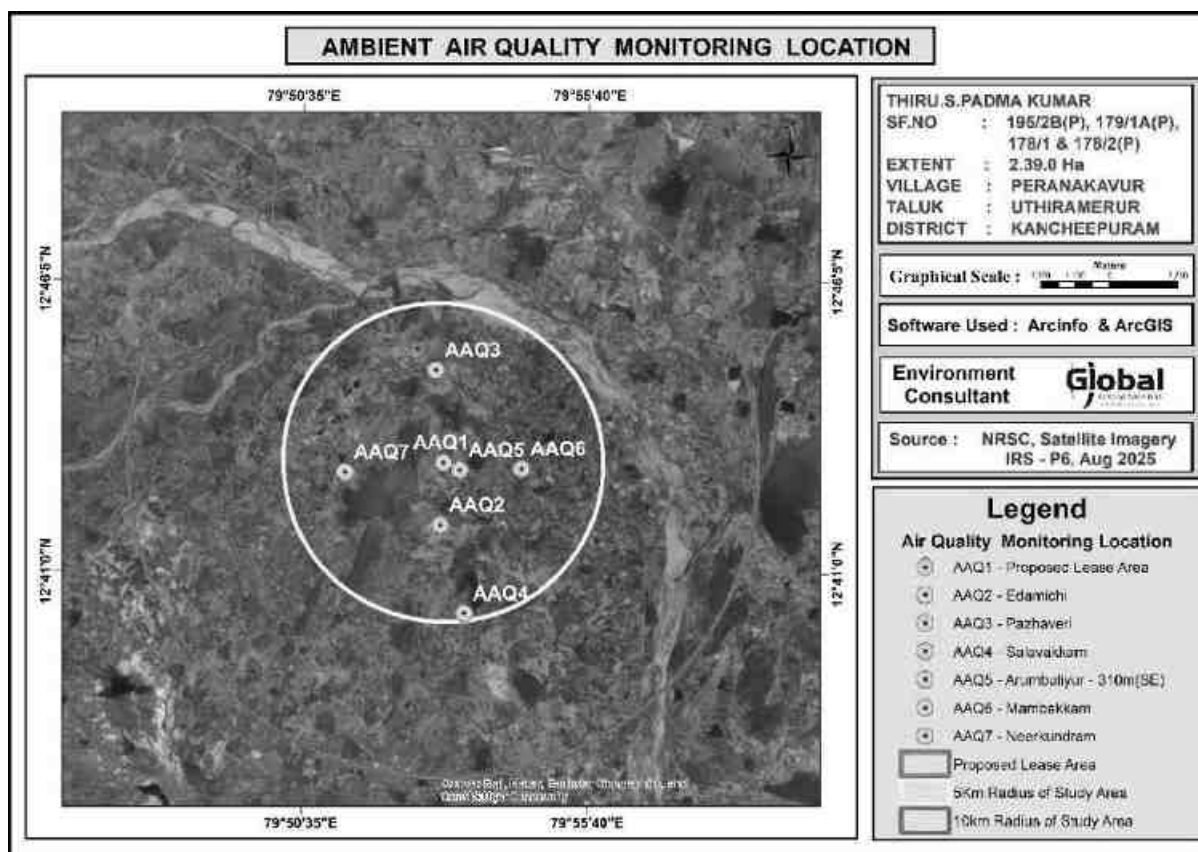


Figure 3.8 Ambient Air Quality Monitoring Locations

Table 3.6 Ambient Air Quality Data

		Ambient Air Quality									All Value in µg/m3		
S.NO	Parameters	PM10			PM2.5			SO2			NO2		
	Locations	Min	Avg	Max	Min	Avg	Max	Min	Avg	Max	Min	Avg	Max
1	Within Mine Lease area	44.8	53.5	67.1	19.8	24.2	28.4	3.5	4.3	5.2	7.3	8.5	9.8
2	Edamichi	38.2	47.0	54.3	18.2	22.7	27.1	3.4	4.3	5.5	6.4	8.2	10.0
3	Pazhaveri	47.3	51.7	55.3	22.2	24.0	25.6	3.8	4.6	5.7	7.4	8.7	10.3
4	Salavakkam	44.7	50.7	56.8	21.4	24.3	27.2	3.8	4.5	5.5	7.4	8.7	9.9
5	Arumbuliyur	43.1	47.7	52.3	20.6	22.9	25.1	3.7	4.9	6.0	8.0	9.2	10.3
6	Mambakkam	41.1	48.0	54.9	18.6	21.9	25.0	3.7	4.3	5.1	7.9	9.0	10.6
7	Neerkundram	45.3	50.8	56.9	21.13	23.7	26.4	4.1	4.8	5.7	9.1	10.9	12.3
	CPCB NAAQS 2009	100			60			80			80		

PROPOSED ROUGH STONE & GRAVEL QUARRY OF THIRU. S. PADMAKUMAR OVER AN EXTENT OF 2.99.78hectares of Patta land in S.F.Nos.195/2B(P), 179/1A(P), 178/1 AND 178/2(P) PERANAKAVUR VILLAGE, UTHIRAMERUR TALUK, KANCHEEPURAM DISTRICT, TAMIL NADU STATE.

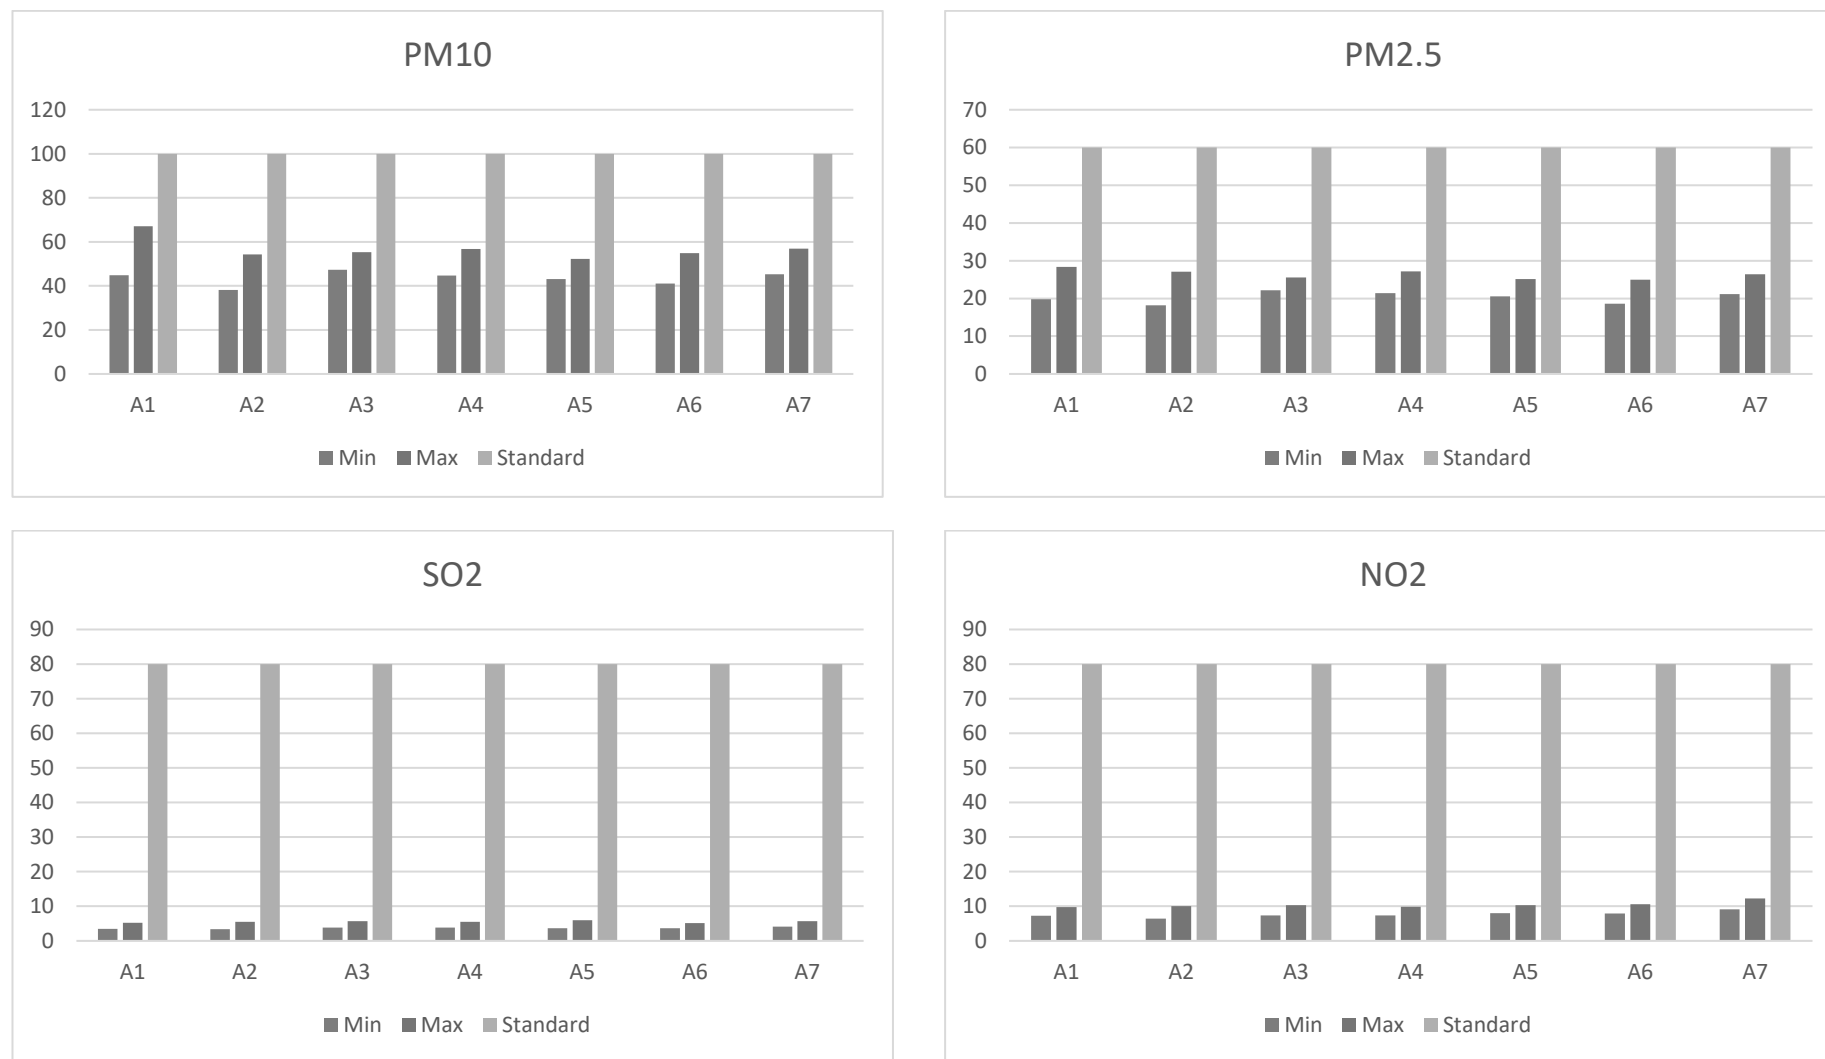


Figure 3.9 Graphical Representation of Air Quality Data

3.7.2.4 DISCUSSION

From the table it is seen that, in the ambient air, the PM₁₀ values were in the range of 38.20 – 67.10 µg/m³. PM_{2.5} values were in the range of 18.20 – 28.40 µg/m³. SO₂ levels were ranging from 3.40 – 6.0 µg/m³. NO₂ levels were ranging from 6.4 – 12.30 µg/m³. While comparing with the NAAQ Norms laid by MoEFCC, all monitored values of PM₁₀, PM_{2.5}, SO₂, NO₂ & CO were found to be well within the prescribed standards. The CO values in the all locations found to be below detectable limit (DL – 1144 µg/m³).

3.7.3 WATER ENVIRONMENT

The water resources, both surface and groundwater play a significant role in the development of the area. The purpose of this study is to assess the water quality characteristics for critical parameters and evaluate the impacts on agricultural productivity, domestic community usage, recreational resources and aesthetics in the vicinity. The water samples were collected and transported as per the standard guidelines issued by CPCB for analysis.

3.7.3.1 METHODOLOGY

Reconnaissance survey was undertaken and monitoring locations were selected based on:

- Location of the major water bodies
- Location of project site, their water intake and effluent disposal locations
- Likely areas that can represent baseline conditions
- The water samples were collected and were analyzed for physical, chemical, and biological characteristics as per guidelines issued by IS code No.10500/2012.

3.7.3.2 SURFACE WATER

There are some water bodies are located in 10 km radius viz., Odai -20m(N), Odai -300m (SW), Peranakkavur Tank- 628m(E), Arumbuliyur Tank-631.2m(N), Porpandal Eri- 893.16m(S), Chithanakkavoor Tank- 1.4Km(SE), Palaveri Thangal Tank-1.58Km(NW), Edamachi Tank- 1.9Km(SW), Arungkundram Eri- 2.7Km(NW), Palar River- 5.42Km(N), Cheyyar River-6.7Km(NW).

The rainfall over the area is moderate, the rainwater storage in open wells, trenches is in practice over the area and the stored water acts as source of freshwater.

3.7.3.3 GROUND WATER

More or less 75% of Kanchipuram district is covered by Sedimentary formations like upper Gondwana, Cretaceous, Tertiary and Alluvial Deposits. The thickness of aquifer in this district varies from 15.00 to 35.00m BGL. In gneissic formations, deep weathering has developed and moderate weathering in Charnockite formations.

In Kanchipuram District, during the pre-monsoon, the water level generally in declining trend ranges from G.L. to 15m. The depth of well below Ground Level 12.0m are become dry during hot season like May, June, July. In the post monsoon, the water level generally in upward trend due to rainfall and it may reach the Ground Level also.

3.7.3.4 SAMPLING LOCATIONS

Two (2) surface water samples and Seven (7) ground water samples were collected from the study area and were analysed for physio-chemical, heavy metals and bacteriological parameters in order to assess the effect of mining and other activities on ground water. The samples were analysed as per the procedures specified by CPCB, IS-10500:2012. The water sampling locations are given in Table 3.7 and shown as Figure 3.8 & 3.9.

Table 3.7 Water Sampling Locations

S.NO	Location Code	Monitoring Locations	Latitude and longitude
Surface Water			
1	SW1	Cheyyar River up stream	12°45'44.21"N & 79°51'28.76"E
2	SW2	Cheyyar River down stream	12°45'49.13"N & 79°54'4.49"E
Ground Water			
1	GW1	Within Mine Lease area	12°42'56.40"N & 79°53'5.16"E
2	GW2	Edamichi	12°41'51.03"N & 79°53'2.55"E
3	GW3	Pazhaveri	12°44'29.66"N & 79°52'57.48"E

PROPOSED ROUGH STONE & GRAVEL QUARRY OF THIRU. S. PADMAKUMAR OVER AN EXTENT OF 2.99.78 hectares of Patta land in S.F.Nos.195/2B(P), 179/1A(P), 178/1 AND 178/2(P) PERANAKAVUR VILLAGE, UTHIRAMERUR TALUK, KANCHEEPURAM DISTRICT, TAMIL NADU STATE.

4	GW4	Salavakkam	12°40'13.71"N & 79°53'26.97"E
5	GW5	ARUMBULIYUR - 310m(SE)	12°42'46.21"N & 79°53'18.82"E
6	GW6	Mambakkam	12°42'47.03"N & 79°54'27.08"E
7	GW7	Neerkundram	12°42'45.49"N & 79°51'21.31"E

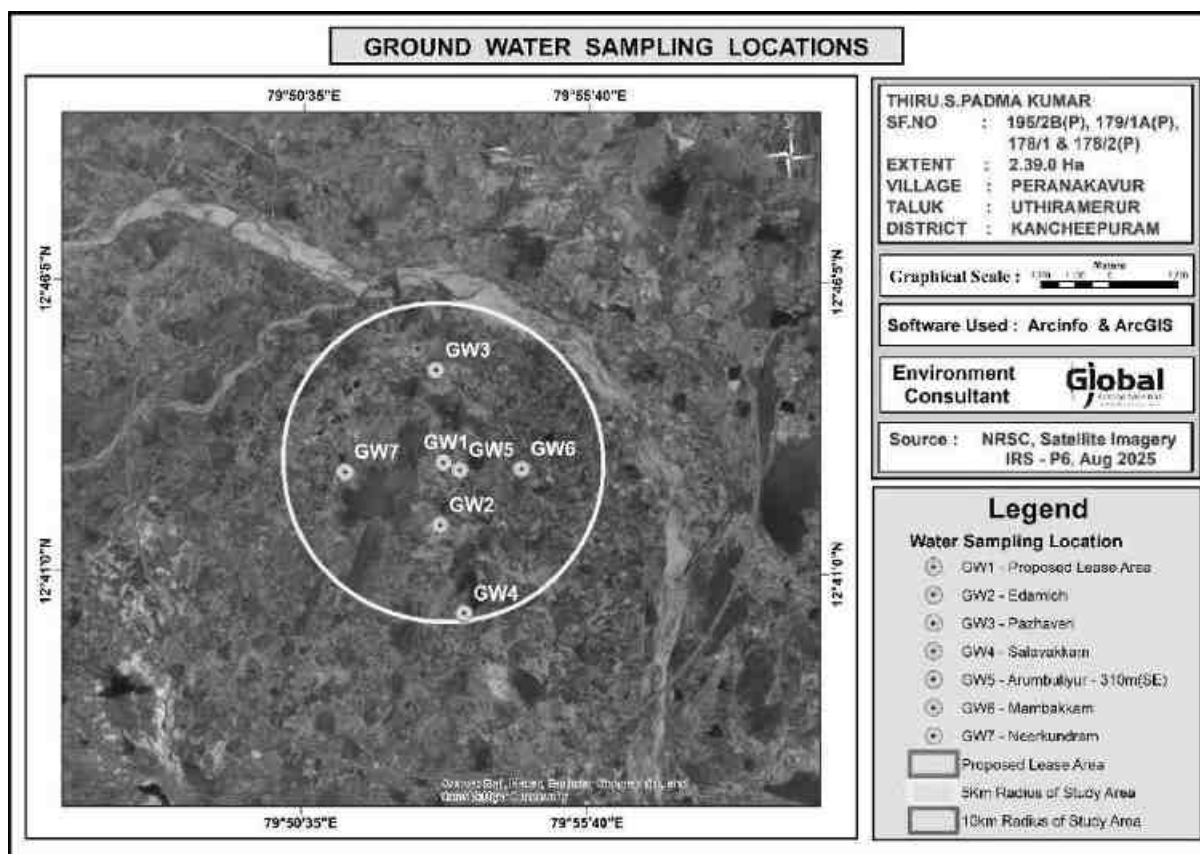


Figure 3.10 – Ground Water Monitoring Locations

PROPOSED ROUGH STONE & GRAVEL QUARRY OF THIRU. S. PADMAKUMAR OVER AN EXTENT OF 2.99.78 hectares of Patta land in S.F.Nos.195/2B(P), 179/1A(P), 178/1 AND 178/2(P) PERANAKAVUR VILLAGE, UTHIRAMERUR TALUK, KANCHEEPURAM DISTRICT, TAMIL NADU STATE.

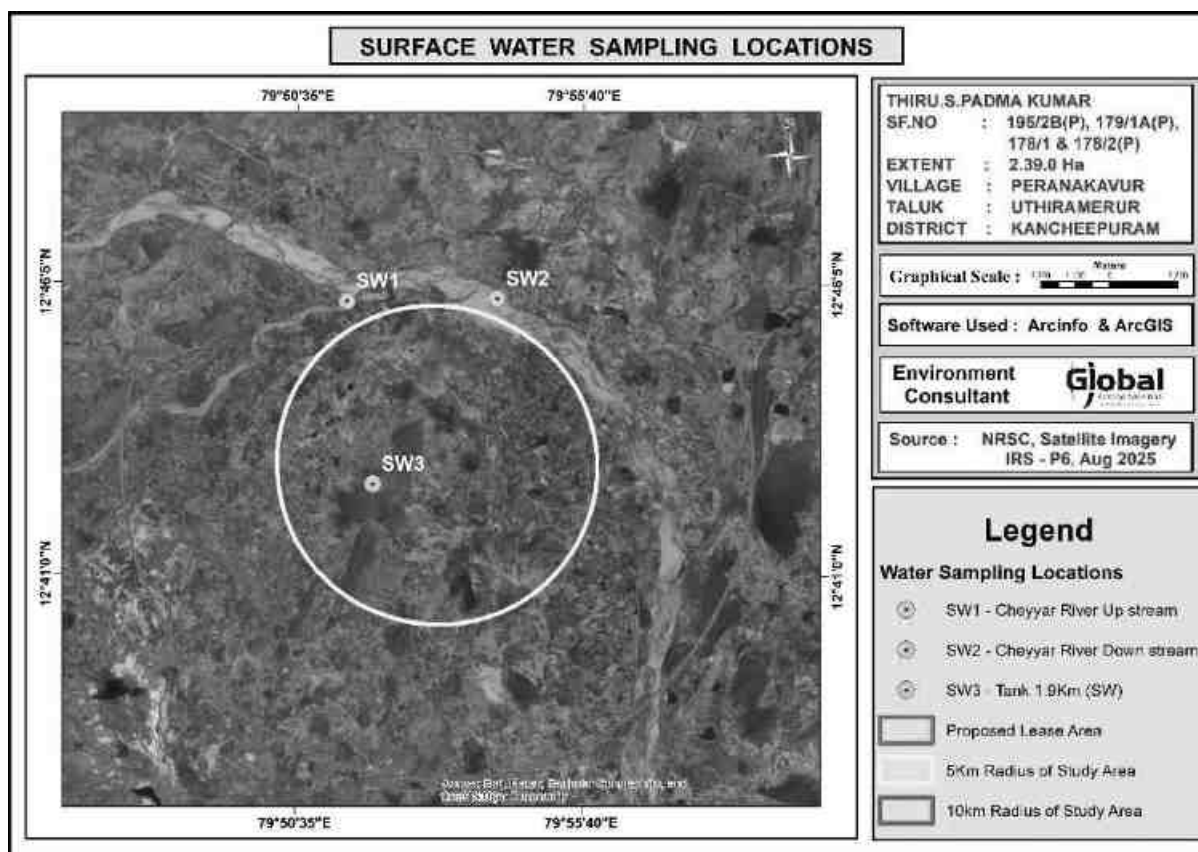


Figure 3.11 – Surface Water Monitoring Locations

Table 3.8 – Ground Water Analysis Results

Parameter	GW1	GW2	GW3	GW4	GW5	GW6	GW7	Standards as Per IS 10500: 2012	
								Acceptable Limits	Permissible Limits
Odour	AGREEABLE	AGREEABLE	AGREEABLE	AGREEABLE	Agreeable	AGREEABLE	AGREEABLE	Agreeable	Agreeable
Turbidity, NTU	<1	<1	<1	<1	<1	<1	<1	1	5
pH at 25 °C	7.92	7.66	7.02	7.85	7.94	7.59	7.91	6.5- 8.5	No Relaxation
Electrical Conductivity, $\mu\text{S}/\text{cm}$	1263.0	798.6	954.8	698.7	1134	609.5	756.4	-	-
Total Dissolved Solids, mg/l	760	482	874	422	682	366	456	500	2000
Total hardness as CaCO_3 mg/l	287	204	323	164	410	145	220	200	600
Calcium as Ca mg/l	74.4	39.6	95.0	36.4	127	28.5	50.0	75	200
Magnesium as Mg mg/l	23.8	24.7	20.0	17.1	21.9	17.1	22.8	30.0	100
Calcium as CaCO_3 mg/l	185	98.0	237	90.2	315	70.2	125	-	-
Magnesium as CaCO_3 mg/l	99.0	103	83.2	71.3	91.1	71.3	95.0	-	-

PROPOSED ROUGH STONE & GRAVEL QUARRY OF THIRU. S. PADMAKUMAR OVER AN EXTENT OF 2.99.78hectares of Patta land in S.F.Nos.195/2B(P), 179/1A(P), 178/1 AND 178/2(P) PERANAKAVUR VILLAGE, UTHIRAMERUR TALUK, KANCHEEPURAM DISTRICT, TAMIL NADU STATE.

Total alkalinity as CaCO ₃ mg/l	186	218	259	192	345	176	207	200	600
Chloride as Cl ⁻ mg/l	232	138	164	126	177	101.0	135	250	1000
Free Residual chlorine as Cl ⁻ mg/l	BDL (D.L - 0.2)	BDL (D.L - 0.2)	BDL (D.L - 0.2)	BDL (D.L - 0.2)	BDL (D.L - 0.2)	BDL (D.L - 0.2)	BDL (D.L - 0.2)	0.2	1
Sulphates as SO ₄ ²⁻ mg/l	170	73.6	98.5	66.7	125	84.5	56.5	200	400
Iron as Fe mg/l	0.07	0.04	0.04	0.03	0.09	0.03	0.06	0.3	No Relaxation
Nitrate as NO ₃ mg/l	2.72	2.89	1.74	1.45	2.86	3.46	1.58	45	No Relaxation
Fluoride as F mg/l	0.49	0.47	0.52	0.39	0.45	0.51	0.55	1	1.5
Manganese as Mn mg/l	BDL (D.L - 0.05)	BDL (D.L - 0.05)	BDL (D.L - 0.05)	BDL (D.L - 0.05)	BDL (D.L - 0.05)	BDL (D.L - 0.05)	BDL (D.L - 0.05)	0.1	0.3

Table 3.9 Surface Water Analysis Results

Parameter	SW1	SW2	Surface water standard s (IS 2296 Class-A)
Odour	AGREEABLE	AGREEABLE	Agreeable
Turbidity, NTU	<1	<1	1
pH at 25 °C	6.98	7.05	6.5- 8.5
Electrical Conductivity, µS/cm	726	633	-
Total Dissolved Solids, mg/l	446	382	500

PROPOSED ROUGH STONE & GRAVEL QUARRY OF THIRU. S. PADMAKUMAR OVER AN EXTENT OF 2.99.78hectares of Patta land in S.F.Nos.195/2B(P), 179/1A(P), 178/1 AND 178/2(P) PERANAKAVUR VILLAGE, UTHIRAMERUR TALUK, KANCHEEPURAM DISTRICT, TAMIL NADU STATE.

Total Suspended Solids, mg/l	236	194	-
Total hardness as CaCO ₃ mg/l	65.6	52.0	300
Calcium as Ca, mg/l	17.3	15.4	80.10
Magnesium as Mg mg/l	164	130	24.28
Calcium as CaCO ₃ mg/l	72.0	64.0	-
Magnesium as CaCO ₃ mg/l	269	255	-
Total alkalinity as CaCO ₃ , mg/l	134.0	120	-
Chloride as Cl ⁻ mg/l	BDL (D.L - 0.2)	BDL (D.L - 0.2)	250
Free Residual chlorine as Cl ⁻ mg/l	33.6	29.5	0.2
Sulphates as SO ₄ ²⁻ , mg/l	0.12	0.09	400
Iron as Fe, mg/l	BDL(DL-1.0)	BDL(DL-1.0)	0.3
Nitrate as NO ₃ , mg/l	0.47	0.35	20
Fluoride as , mg/l	BDL (D.L - 0.05)	BDL (D.L - 0.05)	1.5
Manganese as Mn, mg/l	BDL	BDL	0.1
COD as O ₂ , mg/l	BDL	BDL	-
BOD, 3 days @ 27°C, mg/l	6.1	6.4	2
DO	12	8	6
TSS	AGREEABLE	AGREEABLE	

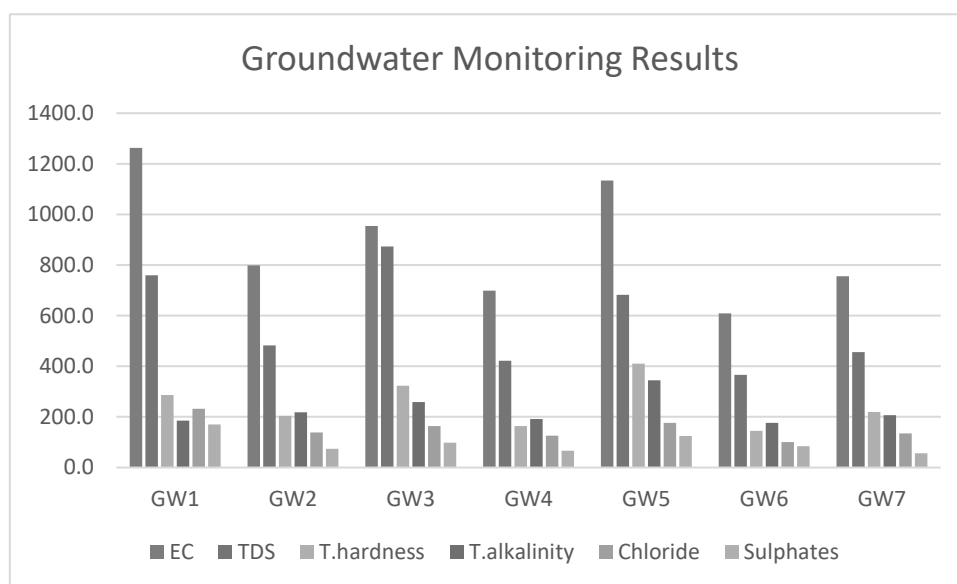


Figure 3. 12 Ground Water - Monitoring Results

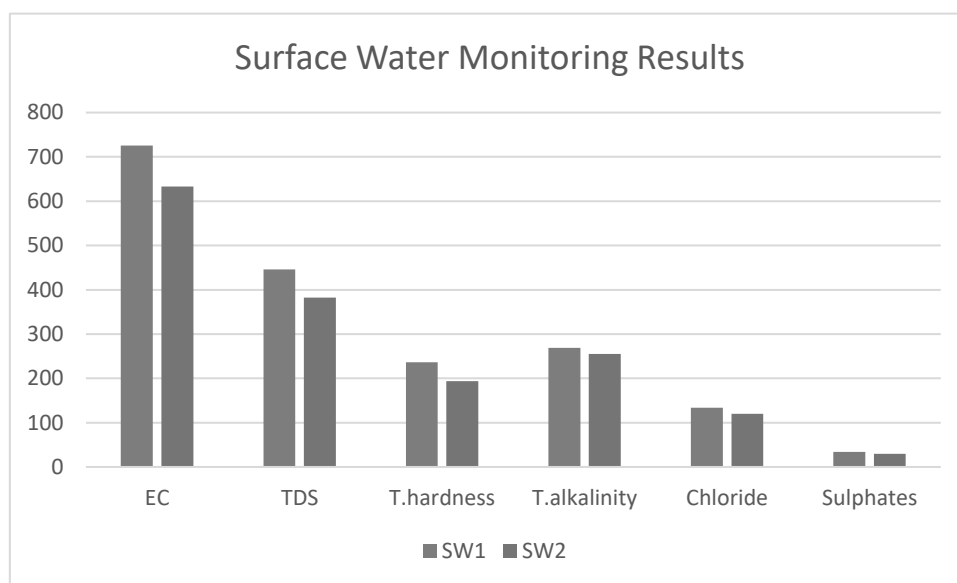


Figure 3. 13 Surface Water - Monitoring Results

3.7.3.5 DISCUSSION

Surface Water

The pH varied from 6.98 to 7.05 while turbidity found within the standards (Optimal pH range for sustainable aquatic life is 6.5 to 8.5 pH). Total Dissolved Solids varied from 382 to 446 mg/l. Chloride varied between 120.0 mg/l and 134.0 mg/l. Nitrates is in BDL(DL-1.0), while sulphates varied from 29.5 to 33.6 mg/l.

Ground Water

Suitability of ground water for drinking/irrigation/industrial purposes is determined keeping in view the effects of various chemical constituents present in water as required human use, plant use. Though many ions are very essential for the growth of plants and human body but when present in excess, have an adverse effect on health and growth.

As Per the data it has been observed that the pH value varies from 7.02 to 7.94, Chlorides Ranges From 101 – 232 mg/l, Sulphates value found to be between 56.5 - 170 mg/l, Fluoride Ranges low in lease area i.e. 0.39 – 0.55, Hardness varies from 145 – 410 mg/l, and Total dissolved solid 366 – 874 mg/l. The ground water has been analyzed as per IS10500: 2012 and found to be suitable for drinking purpose. So the results of chemical and bacteriological analysis of water samples are classified under good class for drinking purpose with respect to total dissolved solids. Total hardness of the samples ranged from soft to moderately hard waters and can be fairly used for drinking. Regular ground water monitoring is suggested as the quality of ground water may fluctuate with groundwater consumption and seasonal variations.

3.7.4 NOISE ENVIRONMENT

The vehicular movement on road and mining activities is the major sources of noise in study area, the environmental assessment of noise from the mining activity and vehicular traffic can be undertaken by taking into consideration various factors like potential damage to hearing, physiological responses, and annoyance and general community responses.

3.7.4.1 SAMPLING LOCATIONS

In order to assess the ambient noise levels within the study area, noise monitoring was carried out at Seven (7) locations. The noise level of monitoring locations were carried out by covering 10 km radius of the project area. A noise monitoring methodology was chosen such that it best suited the purpose and objectives of the study. The noise monitoring locations are given in Figure 3.12 and in below table.

PROPOSED ROUGH STONE & GRAVEL QUARRY OF THIRU. S. PADMAKUMAR OVER AN EXTENT OF 2.99.78 hectares of Patta land in S.F.Nos.195/2B(P), 179/1A(P), 178/1 AND 178/2(P) PERANAKAVUR VILLAGE, UTHIRAMERUR TALUK, KANCHEEPURAM DISTRICT, TAMIL NADU STATE.

Table 3.10 Noise Monitoring Locations

S.NO	Location Code	Monitoring Locations	Latitude and longitude
1	N1	Within Mine Lease area	12°42'56.40"N & 79°53'5.16"E
2	N2	Edamichi	12°41'51.03"N & 79°53'2.55"E
3	N3	Pazhaveri	12°44'29.66"N & 79°52'57.48"E
4	N4	Salavakkam	12°40'13.71"N & 79°53'26.97"E
5	N5	ARUMBULIYUR - 310m(SE)	12°42'46.21"N & 79°53'18.82"E
6	N6	Mambakkam	12°42'47.03"N & 79°54'27.08"E
7	N7	Neerkundram	12°42'45.49"N & 79°51'21.31"E

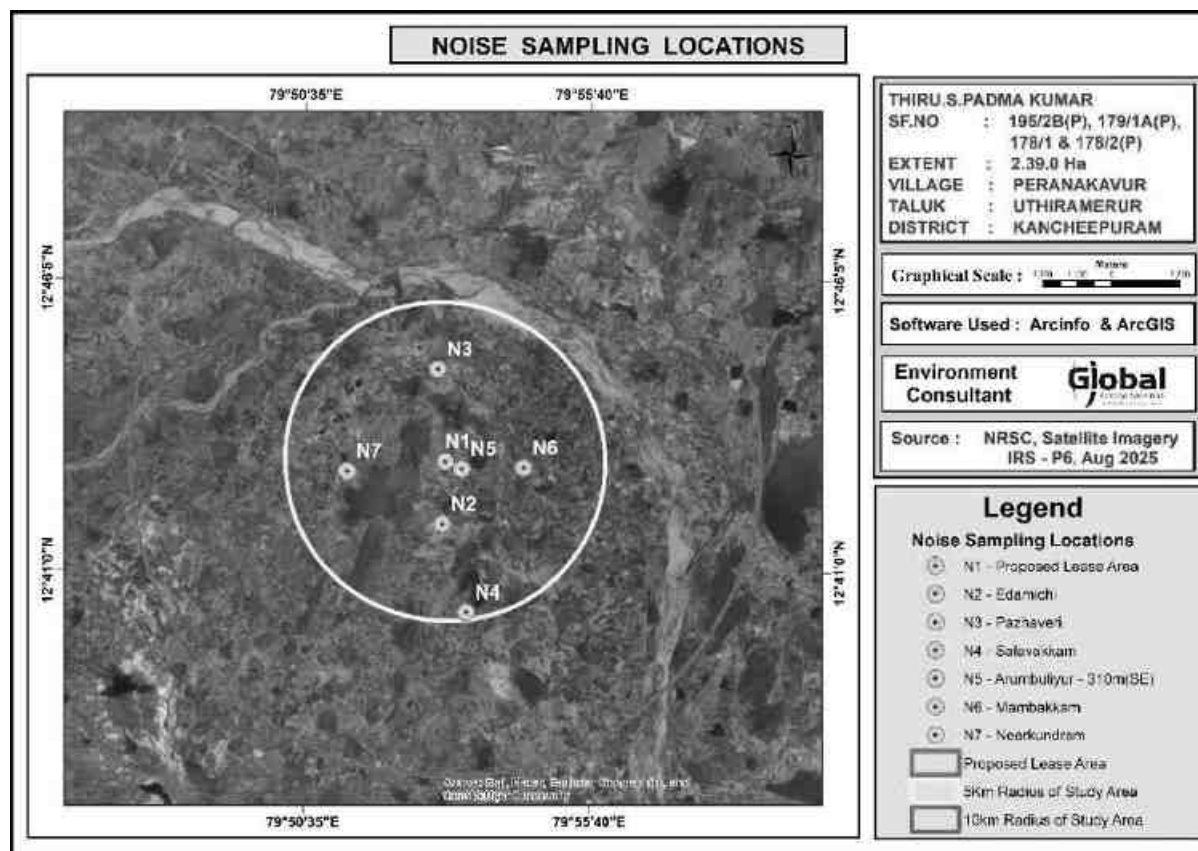


Figure 3.14 Noise Monitoring Location

3.7.4.2 METHOD OF MONITORING

Noise levels were measured using sound level meter manufactured by (Model No - SL4001, Make - Lutron). Sound Pressure Level (SPL) measurements were measured at all locations where ambient air quality monitored; one reading for every hour was taken for 24 hours.

3.7.4.3 NOISE MONITORING RESULT

An analysis of the different Leq data obtained during the study period has been made. Variation was noted during the day-time as well as night-time. The results are presented in below Table 3.11.

Table 3.11 Noise Monitoring Result

Monitoring Location	N1	N2	N3	N4	N5	N6	N7
DAY EQUIVALENT	51.6	44.9	46.7	46.1	51.2	51.4	47.7
NIGHT EQUIVALENT	41.4	41.7	43.0	40.2	40.5	41.5	40.1
DAY & NIGHT EQUIVALENT	50.1	44.0	45.8	44.9	49.7	49.8	46.3
Limits as per MoEF&CC							
For Residential Area - Day equivalent - 55 dB (A); Night equivalent - 45 dB (A);							
Work zone Exposure in 8 hr - 90 dB (A)							

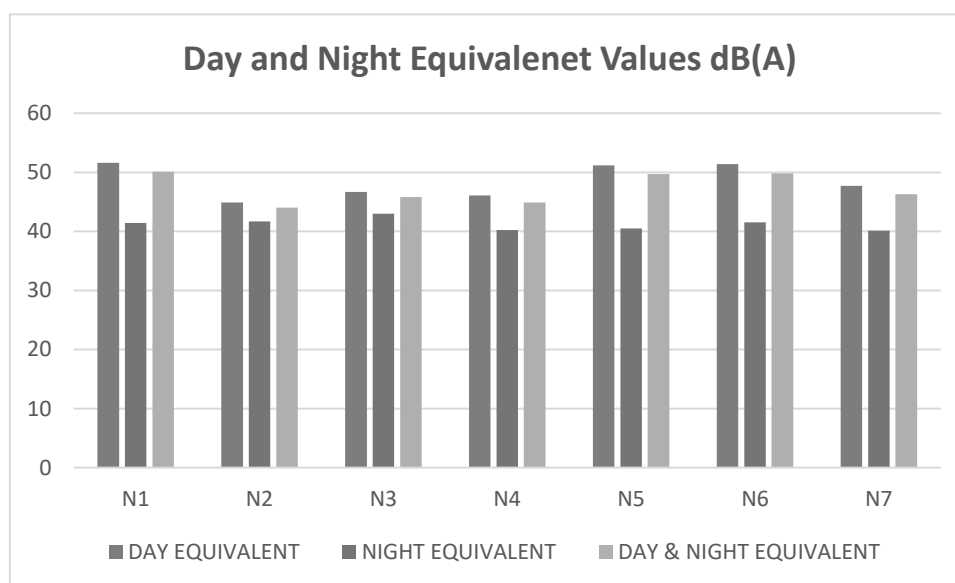


Figure 3.15 Noise Monitoring Results

3.7.4.4 DISCUSSION

From the table it is observed that the day Equivalent Noise (Leq-d) level were ranging from 44.9 to 51.6 dB(A) and Night Equivalent Noise (Leq-n) level were ranging from 40.1 to 43.0 dB(A). Day and Night Equivalent Noise (Leq-n) level

were ranging from 44.0 to 50.1 dB(A). While comparing with the MoEFCC Norm of 55 dB(A) for day time and 45 dB(A) for night time in Residential areas, the monitored ambient noise levels are within the limit values.

After commencement of mine operation the anticipated noise level will be 52 dB – 65 dB in the N1 location. (Project Site). It is very negligible and within the prescribed standards of MoEFCC and DGMS.

3.7.5 SOIL ENVIRONMENT

Soil quality of the study area is one of the important components of the land environment. The composite soil samples were collected from the study area and analyzed for different parameters. The locations of the monitoring sites are detailed in Table 3.12 and Figure 3.14.

3.7.5.1 MONITORING LOCATIONS

Soil samples were collected from 7 locations to assess the soil quality in and around the mines. Soil samples collected using sampling augers and field capacity apparatus.

Table 3.12 – Soil Sampling Locations

S.No	Location Code	Monitoring Locations	Latitude and longitude
1	S1	Within Mine Lease area	12°42'56.40"N & 79°53'5.16"E
2	S2	Edamichi	12°41'51.03"N & 79°53'2.55"E
3	S3	Pazhaveri	12°44'29.66"N & 79°52'57.48"E
4	S4	Salavakkam	12°40'13.71"N & 79°53'26.97"E
5	S5	Arumbuliyur - 310m(SE)	12°42'46.21"N & 79°53'18.82"E
6	S6	Mambakkam	12°42'47.03"N & 79°54'27.08"E
7	S7	Neerkundram	12°42'45.49"N & 79°51'21.31"E

3.7.5.2 METHODOLOGY

For studying soil quality, sampling locations were selected to assess the existing soil conditions in and around the project site representing various land use

PROPOSED ROUGH STONE & GRAVEL QUARRY OF THIRU. S. PADMAKUMAR OVER AN EXTENT OF 2.99.78 hectares of Patta land in S.F.Nos.195/2B(P), 179/1A(P), 178/1 AND 178/2(P) PERANAKAVUR VILLAGE, UTHIRAMERUR TALUK, KANCHEEPURAM DISTRICT, TAMIL NADU STATE.

conditions. The samples were collected by auger boring into the soil up to 90-cm depth. Seven locations were selected for soil sampling on the basis of soil types, vegetative cover, industrial & residential activities including infrastructure facilities, which would accord an overall idea of the soil characteristics.

Composite grab samples of the topsoil were collected by specified depth, and mixed to provide a representative sample for analysis. They were stored in airtight Polythene bags and analyzed at the laboratory.

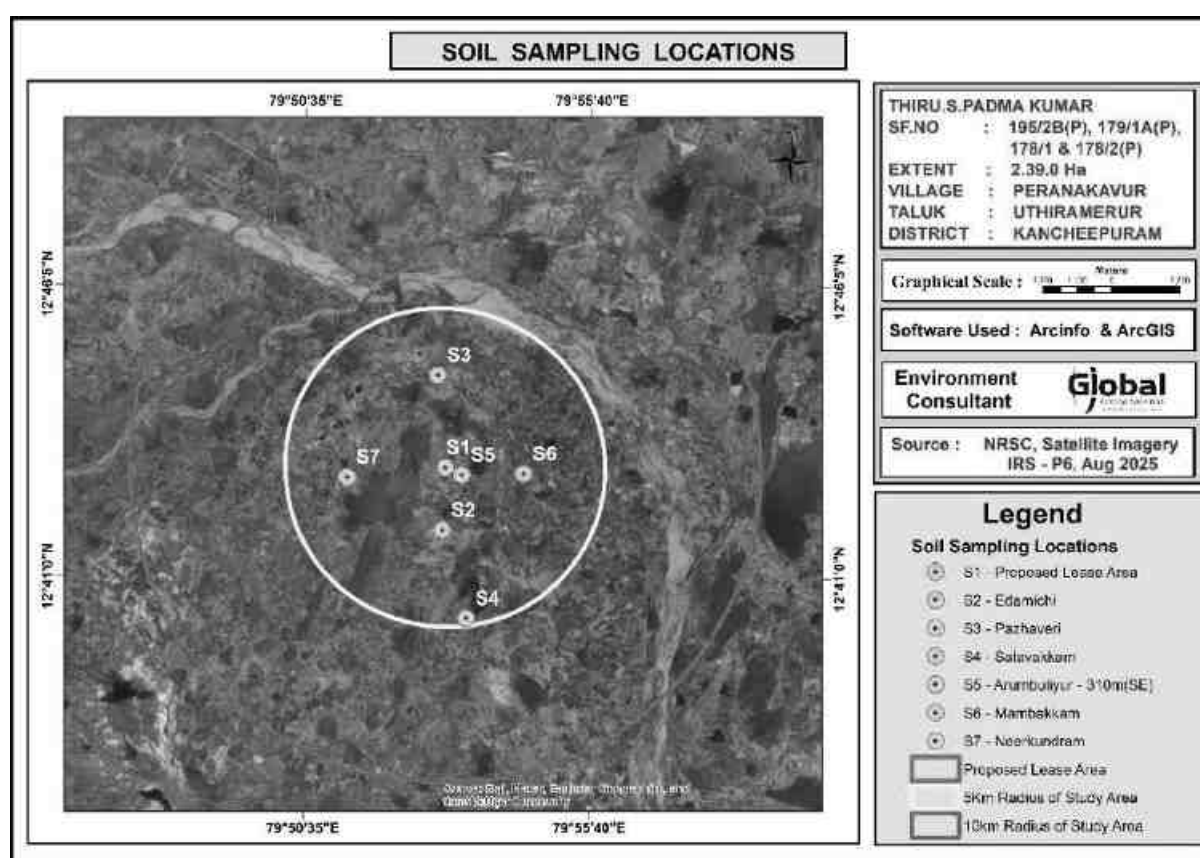


Figure 3.16 - Soil Sampling Stations

3.7.5.3 SOIL TESTING RESULT

Table 3.13 - Soil Testing Result

Parameter	Units	S1	S2	S3	S4	S5	S6	S7
pH at 25 °C	-	6.65	6.37	6.45	7.05	7.12	7.89	6.98
Electrical Conductivity	µmhos/cm	86.52	102.6	134.2	132.5	76.4	60.55	152.3
Dry matter content	%	95.60	98.55	92.14	91.34	92.50	96.67	94.58
Water Content	%	4.40	1.45	7.86	8.66	7.50	3.33	5.42
Organic Matter	%	1.45	1.12	1.74	1.95	1.45	1.36	1.79
Soil texture	-	SANDY LOAM	SILTY CLAY LOAM	SILTY CLAY LOAM	SILTY CLAY LOAM	LOAM	SILTY CLAY LOAM	SILTY CLAY LOAM
Grain Size Distribution	%							
i. Sand	%	54.68	8.32	7.98	8.39	39.64	7.05	7.89
ii. Silt	%	34.66	62.98	62.31	55.66	40.33	61.95	61.32
iii. Clay	%	10.66	28.70	29.71	35.95	20.03	31.00	30.79
Phosphorous as P	mg/kg	1.24	0.99	0.62	0.79	0.79	1.21	0.98
Sodium as Na	mg/kg	895	565	780	842	462	812	920
Potassium as K	mg/kg	632	294	698	526	233	425	564
Nitrogen and Nitrogenous Compounds	mg/kg	326	235	225	354	172	299	220
Total Soluble Sulphate	%	BDL(D.L.0.02)	BDL(D.L.0.02)	BDL(D.L.0.02)	BDL(D.L.0.02)	BDL(D.L.0.02)	BDL(D.L.0.02)	BDL(D.L.0.02)
Porosity	%	20.2	19.5	22.2	21.6	20.5	22.7	21.3
Water Holding Capacity	Inches/foot	44	38	42	38	40	42	40

Results of the soil samples show that the pH values were found to be 6.37 to 7.89 and Electrical Conductivity values were ranging between 60.55 – 152.3 $\mu\text{mhos/cm}$. Soils are generally Silty Clay. Organic matter values were ranging between 1.12 – 1.95 %. Total Nitrogen values were ranging between 172 – 354 mg/kg. Phosphorus values were ranging between 0.62 – 1.24 $\mu\text{g/g}$. Potassium values were ranging between 233 – 698 mg/kg. Sodium values were ranging between 462 – 920 mg/kg. Total Sulphate values were observed to be BDL. The soil quality data for the 7 samples collected and analyzed are provided in Table no – 3.13.

3.7.6 LAND ENVIRONMENT

The main objective of this section is to provide a baseline status of the study area covering 10km radius around the project periphery; so that temporal changes due to the mining activities on the surroundings can be assessed in future.

3.7.6.1 LAND USE PATTERN OF THE PROJECT AREA

The present and the post mining land use pattern is shown below.

Table 3.14 Land use pattern of the project site

Description	Present Area in Ha.	Area at the end of life of Quarry in Ha.
Quarrying Pit	Nil	2.03.02
Infrastructure	Nil	0.01.00
Roads	Nil	0.01.00
Green Belt	Nil	0.94.76
Unutilized	2.99.78	Nil
Total	2.99.78	2.99.78

- At the end of life of mine, the excavated mine pit / void of 2.03.02 Ha. will act as artificial reservoir for collecting rain water and helps to meet out the demand or crises during drought season.
- After mine closure the greenbelt (0.94.76 Ha.) will be developed along the safety barrier and top benches and 0.02 ha are approach road and Infrastructure.

3.7.6.2 LAND USE PATTERN OF THE STUDY AREA

A visual interpretation technique has been adopted for land use classification based on the keys suggested in the chapter – V of the guidelines issued by NNRMS Bangalore & Level III classification with 1:50,000 scale for the preparation of land use mapping. Land use pattern of the area was studied through LISS III imagery of Bhuvan (ISRO). The 10 km radius map of study area was taken for analysis of Land use cover. The land use map of the study area is given in Figure 3.15.

Table 3.15 Land use pattern of the Study area of 10 km radius

Sl.No.	LAND USE / LAND COVER	Area in Sq.Km	Area in Percentage
1	Built-up land	15.15	4.74
2	Crop land	131.72	40.89
3	Existing Quarry	7.87	2.44
4	Fallow land	29.18	9.06
5	Hill & Forest	8.73	2.71
6	Land with scrub	15.55	4.82
7	Land without scrub	10.63	3.30
8	Plantations	27.02	8.38
9	Salt affected land	15.28	4.74
10	Water bodies	60.94	18.92
	Total Area	322.07	100.00

Source : Survey of India Toposheet and Landsat Satellite Imagery

From above table it is inferred that the majority of the land in the study area is Crop land (40.89 %).

PROPOSED ROUGH STONE & GRAVEL QUARRY OF THIRU. S. PADMAKUMAR OVER AN EXTENT OF 2.99.78hectares of Patta land in S.F.Nos.195/2B(P), 179/1A(P), 178/1 AND 178/2(P) PERANAKAVUR VILLAGE, UTHIRAMERUR TALUK, KANCHEEPURAM DISTRICT, TAMIL NADU STATE.

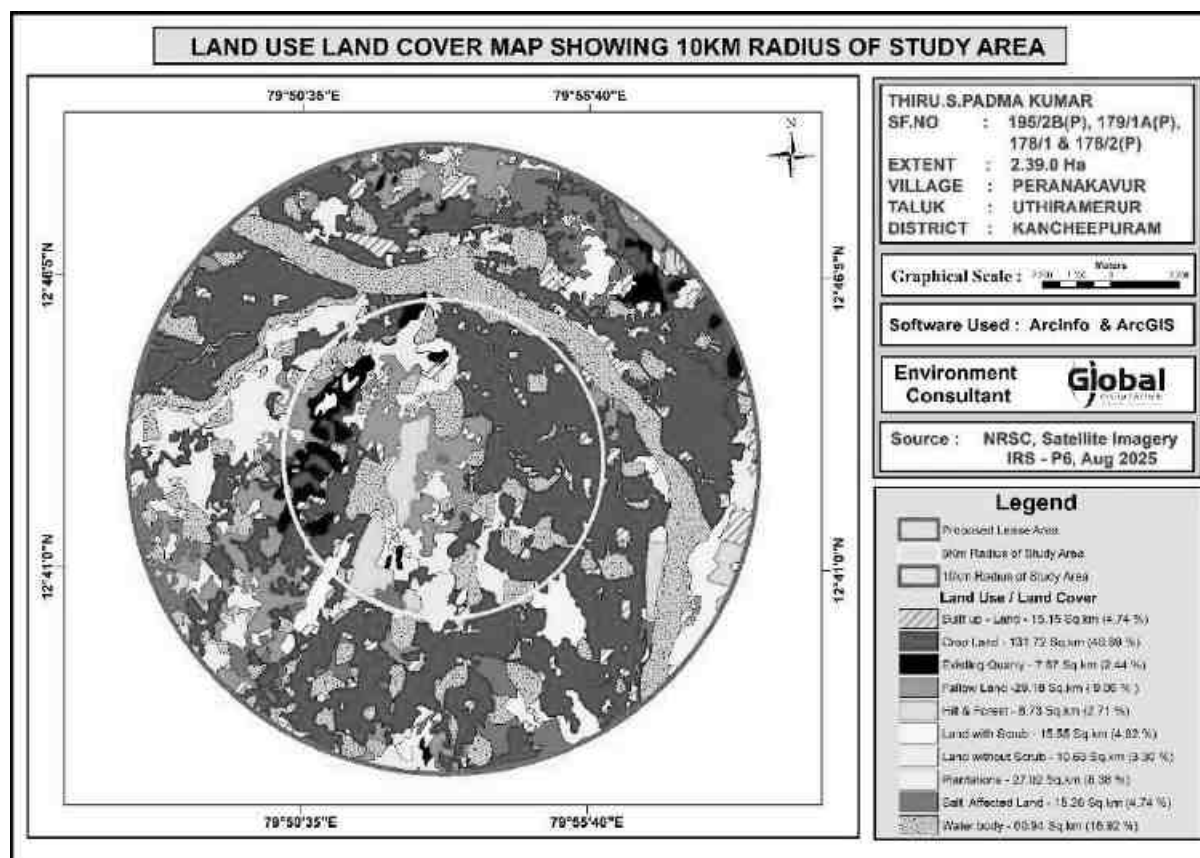


Figure 3.17 Land use map of the study area

3.7.7 BIOLOGICAL ENVIRONMENT

Study of the biological environment of any area comprises of well-planned ecological survey for the floristic and faunal composition of the areas through various scientifically planned techniques. Accordingly, the ecological survey for the proposed Rough stone quarry area including core and buffer zone were carried out to identify various species occurring in the area.

3.7.7.1 FLORA

An ecological survey of the study area was conducted with reference to listing of species and assessment of the existing baseline ecological (Terrestrial Ecosystems) conditions. The objective of the survey is as follows:

- Generate existing data from field observations of various terrestrial floristic occurrences.

- Collect secondary data from Government records as well as through discussion with Forest officials, knowledgeable public etc.,
- Compare the data with authentic past records to identify changes, if any.
- Identify the impact of project operations on the biological aspects.

To accomplish the above objectives, a general ecological survey covering an area of 10 km radius was conducted. The locations were identified for phyto-sociological aspects to assess the current status.

3.7.7.2 FLORISTIC COMPOSITION IN CORE ZONE

The lease area is a non- forest, Government land with scrub and thorny bushes. In the core zone, there are no trees.

3.7.7.3 FLORISTIC SCENARIO IN BUFFER ZONE AREA

The present report gives the review of published secondary data and the results of field sampling conducted during March to May 2025 and there are no forest blocks within 1 km radius of the project site. The detailed ecological assessment of the study area has been carried out and are presented in below Table.

Flora within 300 m radius buffer zone

S.NO	Scientific Name	Family	Local Name
Tree			
1	<i>Borassus flabellifer</i>	Arecaceae	Panai maram
2	<i>Vitex negundo</i>	Lamiaceae	Nochi
3	<i>Prosopis juliflora</i>	Fabaceae	Velikathan maram
4	<i>Azadirachta indica</i>	Meliaceae	Vembu
5	<i>Cocos nucifera</i>	Arecaceae	Thennai maram
6	<i>Wrightia tinctoria</i>	Apocynaceae	Wetpalai maram
7	<i>Albizia amara</i>	Fabaceae	Unjai maram
8	<i>Tamarindus indica</i>	Fabaceae	Puliyamaram
9	<i>Tectona grandis</i>	Lamiaceae	Tek maram
10	<i>Samanea saman</i>	Mimosodeae	Thoongumoonjj maram
Shrubs			
1	<i>Senna auriculata</i>	Fabaceae	Avarai
2	<i>Calotropis gigantea</i>	Apocynaceae	Erukku
3	<i>Solanum torvum</i>	Solanaceae	Sundaika

PROPOSED ROUGH STONE & GRAVEL QUARRY OF THIRU. S. PADMAKUMAR OVER AN EXTENT OF 2.99.78 hectares of Patta land in S.F.Nos.195/2B(P), 179/1A(P), 178/1 AND 178/2(P) PERANAKAVUR VILLAGE, UTHIRAMERUR TALUK, KANCHEEPURAM DISTRICT, TAMIL NADU STATE.

4	<i>Jatropha gossypifolia</i> L	Euphorbiaceae	Kattamanaku
5	<i>Lantana camara</i>	Verbenaceae	Unichedi
6	<i>Dodonaea viscosa</i>	Sapindaceae	Virali chadi
7	<i>Cereus pterogonus</i>	Cactus	Sappathikalli
8	<i>Vitex negundo</i>	Lamiaceae	Nochi
9	<i>Anisomeles malabarica</i>	Lamiaceae	Peyiveratti
10	<i>Jatropha gossypifolia</i>	Euphorbiaceae	Kattamanakku
Herbs, Climbers & Grass			
1	<i>Cyperus rotundus</i>	Cyperaceae	Korai
2	<i>Solanum virginianum</i>	Solanaceae	Katang kathrikai
3	<i>Leucas aspera</i>	Lamiaceae	Thumbai
4	<i>Aerva lanata</i>	Amaranthaceae	Poolai poondu
5	<i>Tribulus terrestris</i>	Zygophyllales	Nerunji
6	<i>Mimosa pudica</i>	Mimosaceae	Thottalchinungi
7	<i>Solanum violaceum</i> Ortega	Solanaceae	Anachundaikai
8	<i>Acanthospermum Hispidum</i>	Asteraceae	Kombumul
9	<i>Dactyloctenium Aegyptium</i>	Poaceae	Korai Pellu
10	<i>Croton bonplandianus</i>	Euphorbiaceae	Railpoondu
11	<i>Cardiospermum Halicacabum</i>	Sapindaceae	Mudakkathan
12	<i>Tridax Procumbens</i>	Asteraceae	Veattukayapoondu
13	<i>Evolvulus alsinoides</i>	Convolvulaceae	Vishnukrandai
14	<i>Mukia maderaspatana</i>	Cucurbitaceae	Musumusukkai
15	<i>Cuscuta</i>	Convolvulaceae	Ammayarkunthal
16	<i>Sida cordifolia</i> L	Malvaceae	Sithamutti
17	<i>Alternanthera pungens</i>	Amaranthaceae	Ponnangani
18	<i>Euphorbia hirta</i>	Acanthaceae	Amman Paccharisi
19	<i>Andrographis echioides</i>	Acanthaceae	Gopuram Tangi
20	<i>Cissus quadrangularis</i>	Vitaceae	Perandai

List of Flora:

Taxonomically a total of 86 species distributed among 56 families have been recorded from the buffer area. Based on habitat classification of the enumerated plants the majority of species were Trees 34 and herbs 32 followed by Shrubs (15), climbers 5. Details of flora with the scientific name were mentioned in Table No. 3.17.

Table 3.16 List of Flora

S.NO	Scientific Name	Family	Local Name
TREES			
1	<i>Alangium salvifolium</i>	Alangiaceae	Elangi
2	<i>Albizia amara</i>	Fabaceae	Arappumaram
3	<i>Albizia lebbeck</i>	Fabaceae	Vagai maram
4	<i>Albizia saman F</i>	Fabaceae	Thoongumoonji maram
5	<i>Cocos nucifera L</i>	Arecaceae	Thennai maram
6	<i>Eucalyptus long folia L</i>	Myrtaceae	Thaila Maram
7	<i>Delonix regia (Boj. exHook.) Raf</i>	Fabaceae	Neruppu Kondrai
8	<i>Ficus benghalensis L</i>	Moraceae	Aalamaram
9	<i>Eucalyptus long folia L</i>	Myrtaceae	Thaila Maram
10	<i>Ficus religiosa L</i>	Moraceae	Arasamaram
11	<i>Pithecellobium dulce (Roxb.) Benth.</i>	Fabaceae	Kodukkaapuli
12	<i>Phoenix loureiroi</i>	Arecaceae	Malaieecham
13	<i>Prosopis cineraria (L.) Druce</i>	Fabaceae	Vanni
14	<i>Polyalthia longifolia Sonn</i>	Annonaceae	Nettilingam
15	<i>Psidium guajava L.</i>	Myrtaceae	Koyya
16	<i>Prosopis cineraria (L.) Druce</i>	Fabaceae	Vanni
17	<i>Azadirachta indica A.Juss.</i>	Meliaceae	Vēppa maram
18	<i>Psidium guajava L.</i>	Myrtaceae	Koyya
19	<i>Borassus flabellifer L.</i>	Arecaceae	Panai Maram
20	<i>Holoptelea integrifolia Planch.</i>	Ulmaceae	Aavili
21	<i>Carica papaya L</i>	Caricaceae	Pappali
22	<i>Lannea coromandelica</i>	Anacardiaceae	Odhiya maram
23	<i>Cassia fistula L</i>	Fabaceae	Sarakondrai
24	<i>Mangifera indica L.</i>	Anacardiaceae	Māmaram
25	<i>Madhuca longifolia</i>	Sapotaceae	Iluppai
26	<i>Melia dubia Cav.</i>	Meliaceae	Malai Vembu
27	<i>Millingtonia hortensis L.f</i>	Bignoniaceae	Maramallingai
28	<i>Millettia pinnata (L.)</i>	Fabaceae	Pungai
29	<i>Tectona grandis L.f</i>	Lamiaceae	Thekku
30	<i>Tamarindus indica L</i>	Fabaceae	Puliya Maram
31	<i>Syzygium cumini (L.)</i>	Myrtaceae	Naval maram
32	<i>Terminalia catappa L</i>	Combretaceae	nattuvadumai
33	<i>Murraya koenigii (L.)</i>	Rutaceae	Karuveppilai

PROPOSED ROUGH STONE & GRAVEL QUARRY OF THIRU. S. PADMAKUMAR OVER AN EXTENT OF 2.99.78hectares of Patta land in S.F.Nos.195/2B(P), 179/1A(P), 178/1 AND 178/2(P) PERANAKAVUR VILLAGE, UTHIRAMERUR TALUK, KANCHEEPURAM DISTRICT, TAMIL NADU STATE.

34	<i>Ziziphus mauritiana</i> <i>Lam.</i>	Rhamnaceae	Elanthai
HERBS			
1	<i>Achyranthes aspera</i> L	Amaranthaceae	Nayuruvi
2	<i>Abutilon indicum</i>	Malvaceae	Thuthi
3	<i>Boerhavia</i> <i>plumbaginea</i>	Nyctaginaceae	Mookirttai
4	<i>Abelmoschus</i> <i>esculentus (L.)</i>	Malvaceae	Vendakkai
5	<i>Acalypha indica</i>	Euphorbiaceae	Kuppaimeni
6	<i>Cardiospermum</i> <i>halicacabum</i>	Sapindaceae	Mudakathan
7	<i>Sida cordifolia</i> L	Malvaceae	Chittamutti
8	<i>Croton bonplandianus</i>	Euphorbiaceae	Raiyl poondu
9	<i>Dactyloctenium</i> <i>aegyptium</i>	Poaceae	Matthangaypul
10	<i>Evolvulus alsinoides</i>	Convolvulaceae	Vishnukaranthi
11	<i>Cuscuta</i>	Convolvulaceae	Kodiyār kūntal
12	<i>Cissus quadrangularis</i>	Vitaceae	Pirandai
13	<i>Mukia maderaspatana</i>	Cucurbitaceae	Musumusukkai
14	<i>Biophytum sensitivum</i> <i>(L.)</i>	Oxalidaceae	Tintanali
15	<i>Justicia procumbens</i>	Acanthaceae	Kōṭakacālai
16	<i>Passiflora foetida</i>	Passifloraceae	Siruppunaikkali
17	<i>Pavonia gallaensis</i>	Malvaceae	Peramutti
18	<i>Euphorbia hirta</i>	Euphorbiaceae	Amman Pacharisi
19	<i>Achyranthes aspera</i>	Amaranthaceae	Nayuruvi
20	<i>Acanthospermum</i> <i>hispidum</i>	Asteraceae	Kombumul
21	<i>Solanum violaceum</i> <i>Ortega</i>	Solanaceae	Anachundai
22	<i>Mimosa pudica</i>	Mimosaceae	Thottar ciṇṇuki
23	<i>Alternanthera</i> <i>pungens</i>	Amaranthaceae	Mullukkanṇi
24	<i>Andrographis</i> <i>echioides</i>	Acanthaceae	Gopuram tangi
25	<i>Hyptis suaveolens (L.)</i>	Lamiaceae	Vilatti Thulasi
26	<i>Leucas aspera</i>	Lamiaceae	Thumbai
27	<i>Cynodon dactylon</i>	Poaceae	Arugampul
28	<i>Tribulus terrestris</i>	Zygophyllales	Nerunji
29	<i>Aerva lanata</i>	Amaranthaceae	Sirupeelai
30	<i>Cyperus rotundus L.</i>	Cyperaceae	Kōrai
31	<i>Hemidesmus indicus</i>	Apocynaceae	Nannari
32	<i>Cleome gynandra</i>	Cleomaceae	Nalvelai
SHRUBS			
1	<i>Canthium</i> <i>coromandelicum</i>	Rubiaceae	Mullukaarai
2	<i>Lantana camara L.</i>	Verbenaceae	Unnichi

PROPOSED ROUGH STONE & GRAVEL QUARRY OF THIRU. S. PADMAKUMAR OVER AN EXTENT OF 2.99.78 hectares of Patta land in S.F.Nos.195/2B(P), 179/1A(P), 178/1 AND 178/2(P) PERANAKAVUR VILLAGE, UTHIRAMERUR TALUK, KANCHEEPURAM DISTRICT, TAMIL NADU STATE.

3	<i>Jatropha curcas L.</i>	Euphorbiaceae	Kattamanakku
4	<i>Senna alata (L.) Roxb.</i>	Fabaceae	Cimaiyagathi
5	<i>Anisomeles malabarica (L.)</i>	Lamiaceae	Peimiradi
6	<i>Senna auriculata (L.)</i>	Fabaceae	Avarampoo
7	<i>Ipomea carnea Jace</i>	Convolvulaceae	Neyveli kattamanakku
8	<i>Calotropis gigantea</i>	Apocynaceae	Erukku
9	<i>Euphorbia antiquorum L</i>	Euphorbiaceae	Chaturakalli
10	<i>Opuntia stricta</i>	Cactaceae	Sappathikalli
11	<i>Nerium oleander L.</i>	Apocynaceae	Arali
12	<i>Phyllanthus reticulatus Poir</i>	Phyllanthaceae	Karumpoola
13	<i>C. phlomidis L.f</i>	Lamiaceae	Tazhuthaazhai
14	<i>Crotalaria trichotoma Bojer</i>	Fabaceae	Sanarppai
15	<i>Corchorus capsularis L</i>	Malvaceae	Naru-valli
CLIMBERS			
1	<i>Cucurbita pepo</i>	Cucurbitaceae	Parangi
2	<i>Cissus quadrangularis</i>	Vitaceae	Perandai
3	<i>Pergularia daemia</i>	Asclepiadaceae	Uttamani
4	<i>Abrus precatorius</i>	Fabaceae	Coral bead
5	<i>Ipomea hederifolia</i>	Convolvulaceae	Kanavali kkodi

3.7.7.4 LIST OF FAUNA

A total of 52 species belonging were recorded in the buffer zone. Based on habitat classification the majority of species were 25 Aves, followed by 11 Reptiles, 8 Mammals, 5 Fishes and 3 Amphibians. The list of fauna within the study area is given in Table No – 3.17.

Table 3.17 List of Fauna

S.No	Common name	Scientific name	Family	IUCN / WPA schedule
MAMMALS				
1	Indian flying Fox	<i>Pteropus giganteus</i>	Pteropodidae	LC
2	Cow	<i>Bos taurus</i>	Bovidae	NL
3	Indian hare	<i>Lepus nigricollis</i>	Leporidae	LC
4	House mouse	<i>Mus musculus</i>	Muridae	LC
5	Goat	<i>Capra hircus</i>	Bovidae	NL
6	Indian grey mongoose	<i>Urva edwardsii</i>	Herpestidae	LC

PROPOSED ROUGH STONE & GRAVEL QUARRY OF THIRU. S. PADMAKUMAR OVER AN EXTENT OF 2.99.78hectares of Patta land in S.F.Nos.195/2B(P), 179/1A(P), 178/1 AND 178/2(P) PERANAKAVUR VILLAGE, UTHIRAMERUR TALUK, KANCHEEPURAM DISTRICT, TAMIL NADU STATE.

7	striped palam squirrel	Funambulus palmarum	Sciuridae	LC
8	Rusty spotted Cat	Felis rubiginosa	Felidae	LC
REPTILES				
1	Common bronzeback tree snake	<i>Dendrelaphis tristis</i>	Colubridae	LC
2	Fan-Throated Lizard	<i>Sitanaponticeriana</i>	Agamidae	NL
3	Common skink	<i>Mabuya carinatus</i>	Scincidae	NL
4	Oriental garden lizard	<i>Calotes uersicolor</i>	Agamidae	NL
5	Fan-Throated Lizard	<i>Sitanaponticeriana</i>	Agamidae	NL
6	Buff striped keelback	<i>Amphiesma stolatum</i>	Colubridae	LC
7	Common krait	<i>Bungarus caeruleus</i>	Elapidae	LC
8	Brahminy blindsnake	<i>Indotyphlope braminus</i>	Typhlopidae	LC
9	Russells wolf snake	<i>Lycodon fasilatus</i>	Colubridae	LC
10	Rock dragon	<i>Psammophilus dorsalis</i>	Agamidae	LC
11	Indian vine snake	<i>Ahaetulla oxyrhynca</i>	Colubridae	NL
AMPHIBIANS				
1	Common skittering Frog	<i>Euphlycits cyanophlyctis</i>	Dicroglossidae	LC
2	Chunam tree frog	<i>Polypedates maculatus</i>	Rhacophoridae	LC
3	Asian common toad	<i>Duttaphrynus Melanostictus</i>	Bufonidae	LC
FISH				
1	Common carp	Cyprinus earpio	Minnows and Carps	IV
2	Tilapia	Oreochromis mossambicus	Cichlid	IV
3	Carplet	Amblypharyngodon Sp	Cyprinidae	IV
4	Trout	Chela sp	-	IV
5	Punctatus	Ophiocephalus	Snakehead	IV
AVES				
1	Great cormorant	<i>Phalacrocorax carbo</i>	Phalacrocoracidae	LC

PROPOSED ROUGH STONE & GRAVEL QUARRY OF THIRU. S. PADMAKUMAR OVER AN EXTENT OF 2.99.78 hectares of Patta land in S.F.Nos.195/2B(P), 179/1A(P), 178/1 AND 178/2(P) PERANAKAVUR VILLAGE, UTHIRAMERUR TALUK, KANCHEEPURAM DISTRICT, TAMIL NADU STATE.

2	Baya weaver	<i>Ploceus philippinus</i>	Ploceidae	LC
3	White – browed Wagtail	<i>Motacilla maderaspatensis</i>	Motacillidae	LC
4	Indian paradise Flycatcher	<i>Terpsiphone paradisi</i>	Monarchidae	LC
5	Indian Roller	<i>Coracias benghalensis</i>	Coraciidae	LC
6	Indian robin	<i>Copsychus fulicatus</i>	Muscicapidae	LC
7	Red junglefowl	<i>Gallus gallus</i>	Phasianidae	LC
8	Common myna	<i>Acridotheres tristis</i>	Sturnidae	LC
9	Black rumped Flameback	<i>Dinopium benghalense</i>	Picidae	LC
10	Brahminy kite	<i>Haliastur indus</i>	Accipitridae	LC
11	Crested serpent eagle	<i>Spilornis cheela</i>	Accipitridae	LC
12	Black – winged stilt	<i>Himantopus Himantopus</i>	Recurvirostridae	LC
13	European bee-eater	<i>Merops apiaster</i>	Meropidae	LC
14	Spotted owlet	<i>Athene brama</i>	Strigidae	LC
15	Scaly – breasted munia	<i>Lonchura punctulata</i>	Estrildidae	LC
16	Indian peafowl	<i>Pavo cristatus</i>	Phasianidae	LC
17	Grey heron	<i>Ardea cinerea</i>	Ardeidae	LC
18	House sparrow	<i>Passer domesticus</i>	Passeridae	LC
19	Rose -ringed parakeet	<i>Psittacula krameria</i>	Psittaculidae	LC
20	House crow	<i>Corvus splendens</i>	Corvidae	LC
21	Asian koel	<i>Eudynamys scolopaceus</i>	Cuculidae	LC
22	Painted stork	<i>Mycteria leucocephala</i>	Ciconiidae	NT
23	Ashy – crowned sparrow lark	<i>Eremopterix griseus</i>	Alaudidae	LC
24	Small pratincole	<i>Glareola lactea</i>	Glareolidae	LC
25	Rock pigeon	<i>Columba livia</i>	Columbidae	LC

The core zone of the area is Patta land, No forest land is involved in the project area. The proposed quarry area is covered by thorny bushes. There is no Wild Life Sanctuary or National Park within the study area of 10km. There is no schedule I species of animals observed within study area as per Wildlife Protection Act 1972 as well as no species is in vulnerable, endangered or threatened category as per

IUCN. There is no endangered red list species found in the study area. Hence this small mining operation over short period of time will not have any significant impact on the surrounding flora and fauna.

3.7.8 HYDROGEOLOGY OF THE STUDY AREA

The following water bodies are located in 10 km radius:

Odai -20m(N), Odai -300m (SW), Peranakkavur Tank- 628m(E), Arumbuliyur Tank-631.2m(N), Porpandal Eri- 893.16m(S), Chithanakkavoor Tank- 1.4Km(SE), Palaveri Thangal Tank-1.58Km(NW), Edamachi Tank- 1.9Km(SW), Arungkundram Eri- 2.7Km(NW), Palar River- 5.42Km(N), Cheyyar River-6.7Km(NW).

The major aquifer systems in the district are constituted by Basal crystalline rocks consisting mainly of Charnockites, Granites and Gneisses of Archean age and Sedimentary formations range in age from Cretaceous to Recent.

Pre-monsoon water level: The Depth to Water Level during pre-monsoon (May-2006) ranges from 1.10 to 8.55 m bgl. In major part of the district the depth to water level during pre-monsoon is in the range of >2 – 5 m bgl.

Post-monsoon water level: The Depth to Water Level during post-monsoon (Jan-2007) ranges from 1.10 to 6.78 m bgl. Almost in entire district, depth to water level during post-monsoon is in the range of >2 – 5 m bgl, except some isolated patches.

Long term Fluctuation (1998-2007) indicates rise in water levels is in the range of 0.0027 to 0.16 m/year. The fall in water level ranges between 0.05 and 0.07 m/year.

The quarrying activity will not intersect ground water table as quarrying is proposed upto a depth of 56m (31m AGL & 25m BGL) and water table is found at a depth of 64 - 67 m BGL. A detailed hydrogeological study will be incorporated in the Final EIA/EMP report.

TOPOGRAPHY

The area applied for quarry lease is exhibits almost plain covered by gravel formation. The massive Charnockite formation is noticed below 2m Gravel formation and sloping towards southeastern side of the area, the altitude of the area is above 64m (maximum) from MSL

3.7.9 DRAINAGE PATTERN OF THE AREA

There are some tanka are situated on nearby the project site covers 2 km radius. The drainage map of the study area is given in Figure 3.16.

3.7.10 GEOMORPHOLOGY

Predominantly the buffer zone is dominated by Alluvial Plain (25.87%), and the lease area falls under Shallow weathered buried Pediplain category. Geomorphology of the study area is detailed below. The geomorphology of the study area is given in Figure 3.18.

Sl.No.	GEOMORPHOLOGY	Area in Sq.Km	Area in Percentage
1	Alluvial Plain	83.35	25.87
2	Flood Plain	62.78	19.48
3	Moderately weathered buried Pediplain	81.81	25.39
4	Pediment – Inselberg Complex	25.49	7.91
5	Residual Hills	4.34	1.35
6	Shallow weathered buried Pediplain	61.0	18.93
7	Structural Hills	3.44	1.07
	Total Area	322.21	100.00

3.7.11 GEOLOGY

The regional geology of the study area is shown below in Figure 3.17. Predominantly the buffer zone is dominated by Charnockite, and the lease area falls under the same category. The geology of the study area is detailed below.

Sl.No.	GEOLOGY	Area in Sq.Km	Area in Percentage
1	Charnockite	169.6	52.66
2	Fluvial	141.94	44.07
3	Shale, SS & Conglomerate	10.54	3.27
	Total Area	322.08	100.00

PROPOSED ROUGH STONE & GRAVEL QUARRY OF THIRU. S. PADMAKUMAR OVER AN EXTENT OF 2.99.78 hectares of Patta land in S.F.Nos.195/2B(P), 179/1A(P), 178/1 AND 178/2(P) PERANAKAVUR VILLAGE, UTHIRAMERUR TALUK, KANCHEEPURAM DISTRICT, TAMIL NADU STATE.

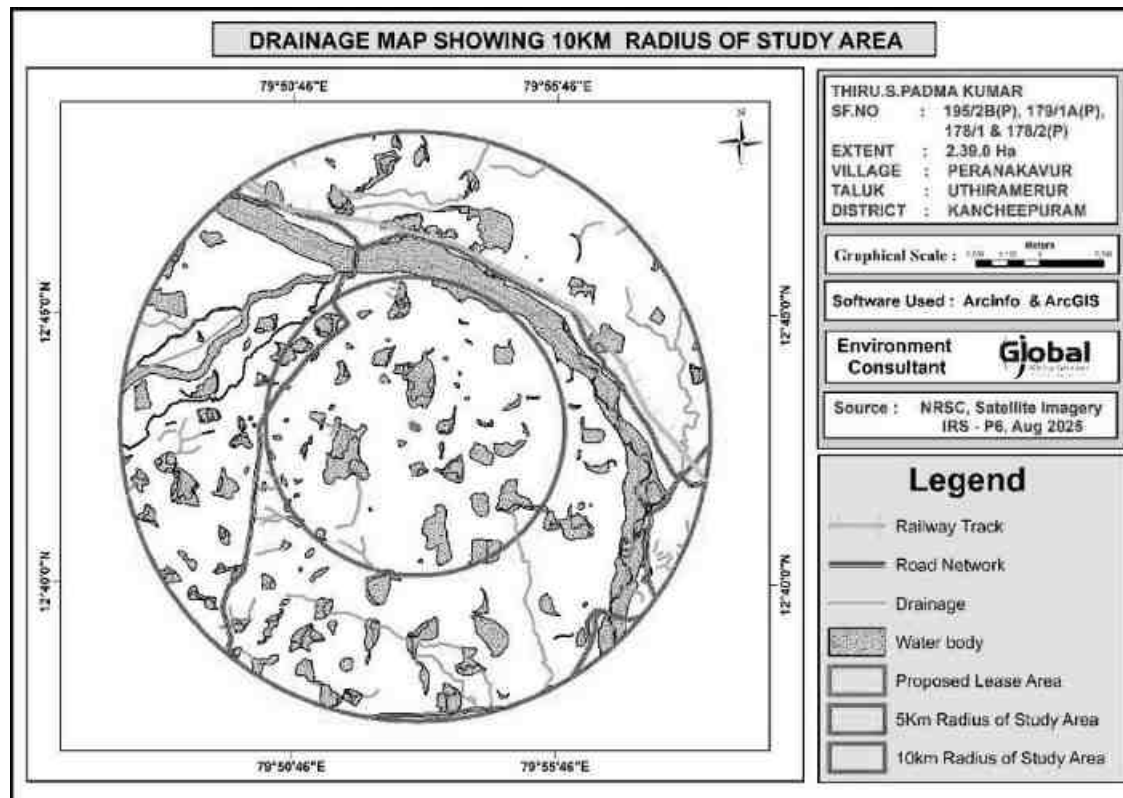


Figure 3.18 Drainage map of the study area

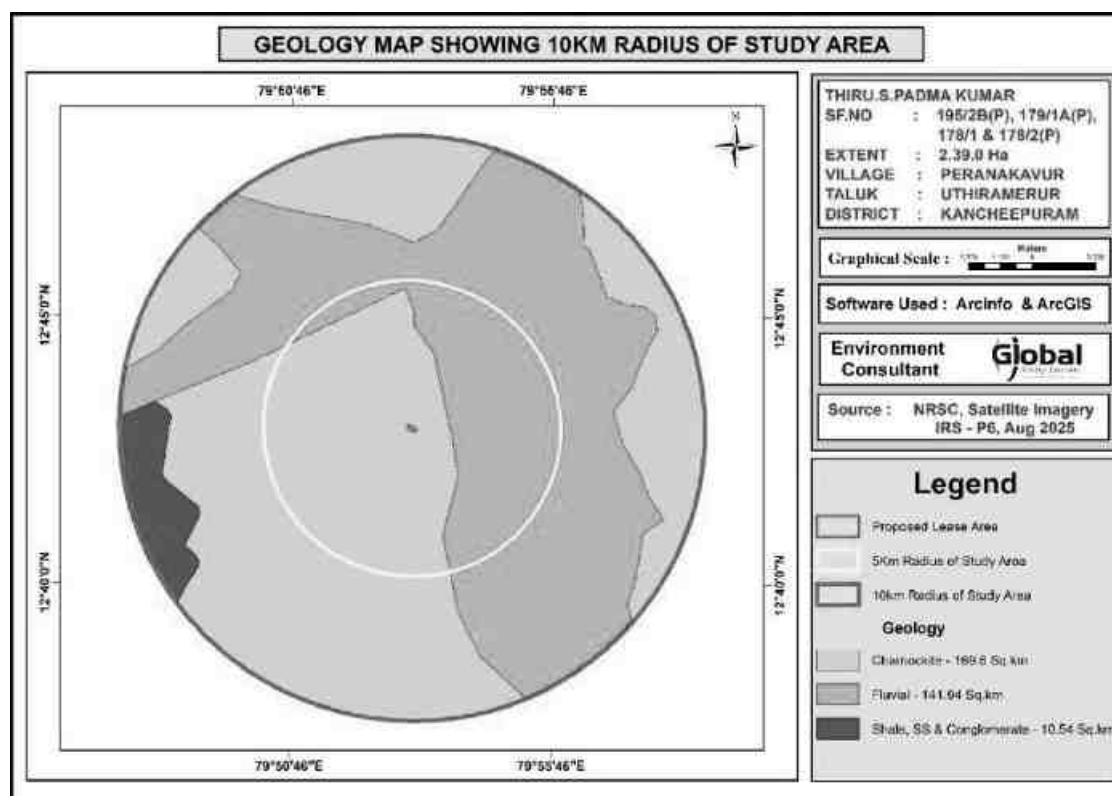


Figure 3.19 Geology map of the study area

PROPOSED ROUGH STONE & GRAVEL QUARRY OF THIRU. S. PADMAKUMAR OVER AN EXTENT OF 2.99.78 hectares of Patta land in S.F.Nos.195/2B(P), 179/1A(P), 178/1 AND 178/2(P) PERANAKAVUR VILLAGE, UTHIRAMERUR TALUK, KANCHEEPURAM DISTRICT, TAMIL NADU STATE.

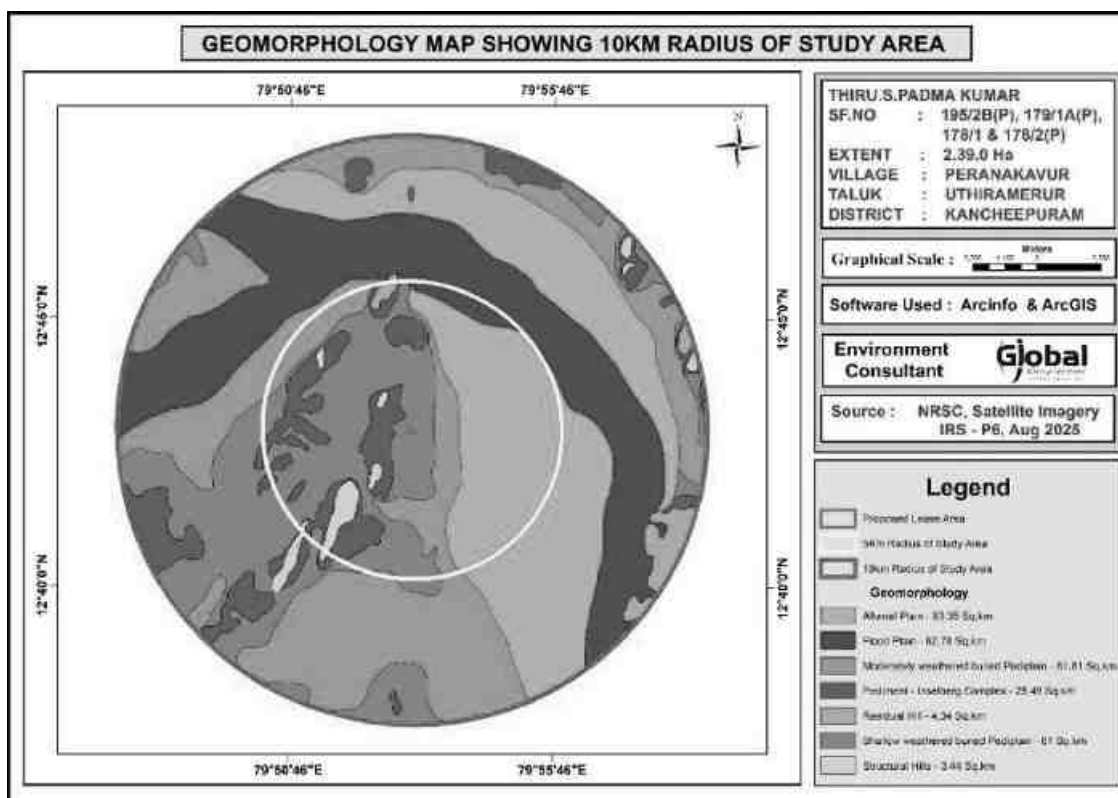


Figure 3.20 Geomorphology map of the study area

3.7.12 SOCIO-ECONOMIC ENVIRONMENT

Socio-economic study is an essential part of environmental study. It includes demographic structure of the area, provision of basic amenities viz., housing, education, health and medical services, occupation, water supply, sanitation, communication, transportation, prevailing diseases pattern as well as feature like temples, historical monuments etc., at the baseline level. This will help in visualizing and predicting the possible impact depending upon the nature and magnitude of the project.

It is expected that the Socio-Economic Status of the area will substantially improve because of this proposed project. As the proposed project will provide direct and indirect employment and improve the infrastructural facilities in that area and, thus, improve their standard of living.

3.7.12.1 OBJECTIVES OF THE STUDY

The objectives of the socio-economic study are as follows:

- To study the socio-economic status of the people living in the study area of the proposed mining project
- To assess the impact of the project on Quality of life of the people in the study area
- To recommend Community Development measures needs to be taken up in the study Area.

3.7.12.2 SCOPE OF WORK

- To study the Socio-economic Environment of the area from the secondary sources;
- Data Collection & Analysis
- Prediction of project impact
- Mitigation Measures

SUMMARY OF VILLAGES IN BUFFER ZONE

There are 28 villages in the study area and its demographic details are given in table 3.18 and village map is given in Figure 3.19.

Basic Amenities

A better network of physical infrastructure facilities (well-built roads, rail links, irrigation, power and telecommunication, information technology, market-network and social infrastructure support, viz. health and education, water and sanitation, veterinary services and co-operative) is essential for development of the rural economy. All basic amenities Education (higher education, colleges, universities, Medical college, Transport facilities, Railway station, Bus station area available.

PROPOSED ROUGH STONE & GRAVEL QUARRY OF THIRU. S. PADMAKUMAR OVER AN EXTENT OF 2.99.78hectares of Patta land in S.F.Nos.195/2B(P), 179/1A(P), 178/1 AND 178/2(P) PERANAKAVUR VILLAGE, UTHIRAMERUR TALUK, KANCHEEPURAM DISTRICT, TAMIL NADU STATE.

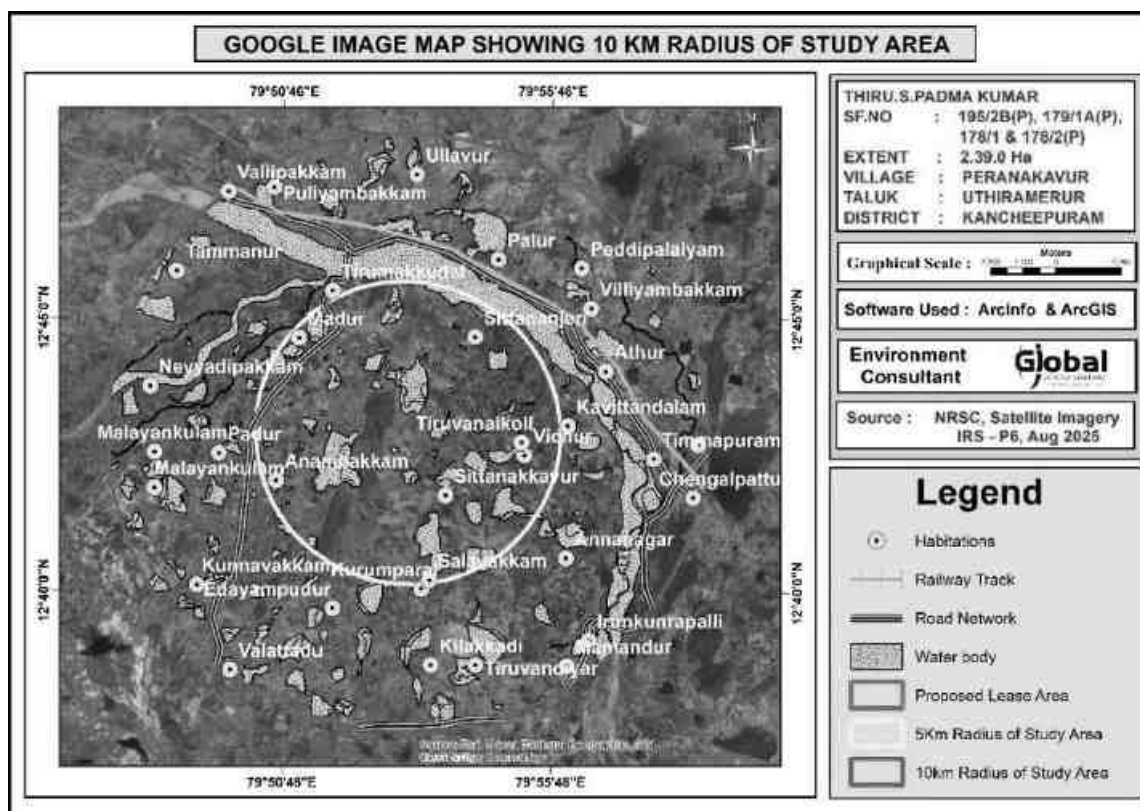


Figure 3.21 Village Map of the Study Area

Table 3.18 - Population profile of the study area

Population profile of the study area		
Particulars	No of Population	Percentage (%)
A. Population break-up by Gender		
Male Population	473817	49.98
Female Population	474264	50.02
Total	948081	100
B. Population break-up by Caste		
Scheduled Caste	52190	5.50
Scheduled Tribes	401	0.04
Others	8,95,490	94.45
Total	948081	100
C. Literacy Level		
Total Literate Population	651399	68.71
Total Illiterate Population	296682	31.29
Total	948081	100
D. Occupational structure		

PROPOSED ROUGH STONE & GRAVEL QUARRY OF THIRU. S. PADMAKUMAR OVER AN EXTENT OF 2.99.78hectares of Patta land in S.F.Nos.195/2B(P), 179/1A(P), 178/1 AND 178/2(P) PERANAKAVUR VILLAGE, UTHIRAMERUR TALUK, KANCHEEPURAM DISTRICT, TAMIL NADU STATE.

Main workers	315196	33.25
Marginal workers	110279	11.63
Total Workers	425475	44.88
Total Non-workers	97,131	10.25
Total	948081	100

The above table shows that the male and female population ratio are almost equal. Among the total population 0.04 % belong to Scheduled Tribes, 5.5 % are Scheduled Caste and the balance 94.45 % people belong to other castes. Among the total population, 68.71 % of the people are literate. The results are plotted in figures below.

Table 3.19 Population profile – Peranakavur Village		
Particulars	No of Population	Percentage (%)
A. Population break-up by Gender		
Male Population	479	51.73
Female Population	447	48.27
Total	926	100
B. Population break-up by Caste		
Scheduled Caste	634	68.47
Scheduled Tribes	9	0.971
Others	283	30.56
Total	926	100
C. Literacy Level		
Total Literate Population	586	63.28
Total Illiterate population	304	32.82
Total	926	100
D. Occupational structure		
Main workers	325	35.09
Marginal workers	103	11.12
Total Workers	428	46.22
Total Non-workers	70	7.57
Total	926	100

The above table shows that the male and female population ratio are almost equal. Among the total population 0.971 % belong to Scheduled Tribes, 68.47 % are

PROPOSED ROUGH STONE & GRAVEL QUARRY OF THIRU. S. PADMAKUMAR OVER AN EXTENT OF 2.99.78hectares of Patta land in S.F.Nos.195/2B(P), 179/1A(P), 178/1 AND 178/2(P) PERANAKAVUR VILLAGE, UTHIRAMERUR TALUK, KANCHEEPURAM DISTRICT, TAMIL NADU STATE.

Scheduled Caste and the balance 30.56 % people belong to other castes. Among the total population, 63.28 % of the people are literate.

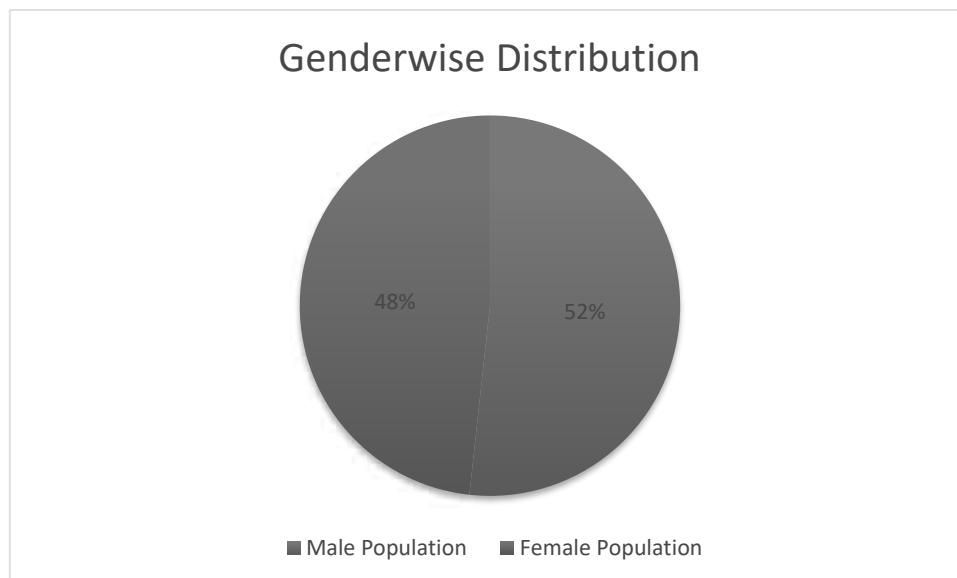


FIG 3.22 GENDER-WISE POPULATION DISTRIBUTION

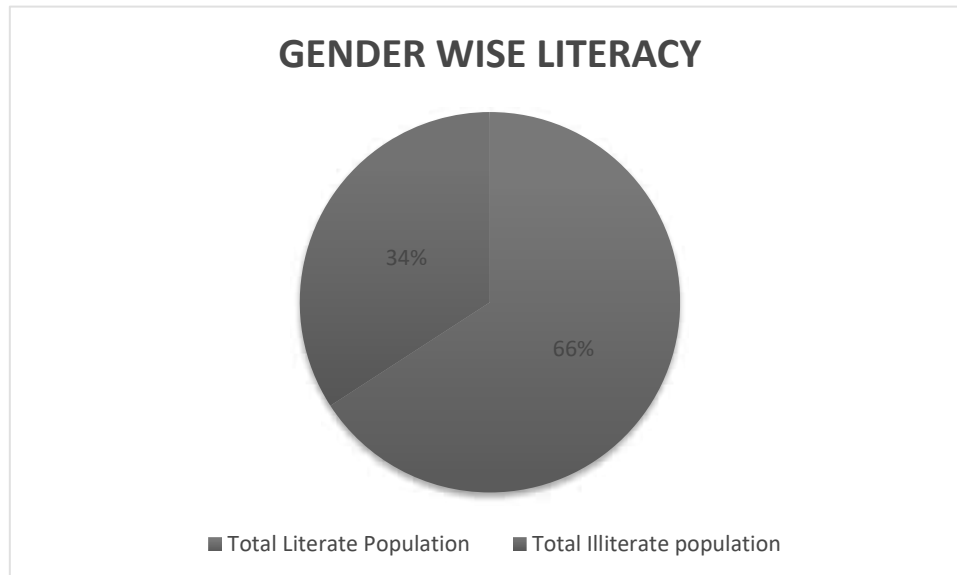


FIG 3.23 GENDER WISE LITERACY DISTRIBUTION

PROPOSED ROUGH STONE & GRAVEL QUARRY OF THIRU. S. PADMAKUMAR OVER AN EXTENT OF 2.99.78hectares of Patta land in S.F.Nos.195/2B(P), 179/1A(P), 178/1 AND 178/2(P) PERANAKAVUR VILLAGE, UTHIRAMERUR TALUK, KANCHEEPURAM DISTRICT, TAMIL NADU STATE.

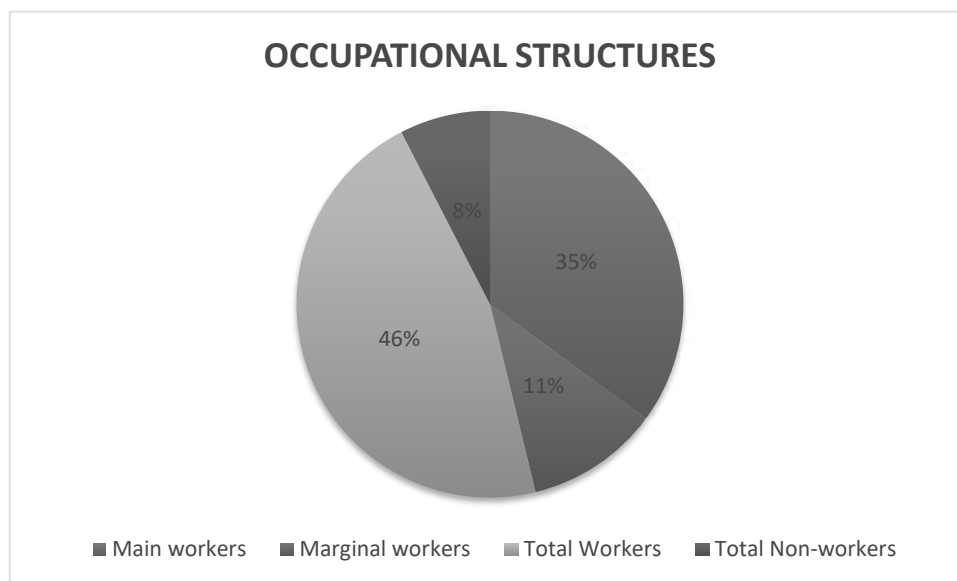


FIG 3.24 OCCUPATIONAL STRUCTURE WITHIN BUFFER ZONE

Infrastructure facilities in the study area

Education

Table 3.20 Educational infrastructure -10 km radius from proposed mine lease

S. No.	Particulars	Available in village (Nos)
1	Govt. Primary School	68
2	Govt. Middle School	26
3	Govt. Secondary School	11
4	Govt. Senior Secondary School	5
5	Govt. Arts and Science Degree College	0
6	Govt. Engineering College	0
7	Govt. Medicine College	0
8	Govt. Management Institute	0
9	Govt. Polytechnic	0
10	Govt. Vocational Training School/ITI	0

Healthcare

In the study area, the following facilities are available.

Table 3.21 Medical Infrastructure-10 km radius from proposed mine lease

S.No.	Particulars	Available in village (Nos)
1	Community Health Centre	1
2	Primary Health Centre	7
3	Primary Health Sub Centre	19
4	Maternity And Child Welfare Centre	15
5	TB Clinic	7
6	Hospital Allopathic	0

Other Infrastructure

The other infrastructure facilities available are given below.

Table 3.22 Other Infrastructure-10 km radius from proposed mine lease

S.No.	Particulars	Available in village
1	Tap Water-Treated	23
2	Covered Well	16
3	Hand Pump	18
4	Tube Wells/Borehole	25
5	Post office	52
6	Public bus services	30
7	Commercial Bank	50
8	Cooperative bank	49

Sample Survey

The expert visited 10 villages in the study area namely Tiruvanaikoil, Sittanakkavur, Salavakkam, Kunnavakkamkurumparaj, Anambakkam, Madur, Tirumakkudai, Chengalpattu, Timmapuram, Vallipakkam & Puliyambakkam.

PROPOSED ROUGH STONE & GRAVEL QUARRY OF THIRU. S. PADMAKUMAR OVER AN EXTENT OF 2.99.78 hectares of Patta land in S.F.Nos.195/2B(P), 179/1A(P), 178/1 AND 178/2(P) PERANAKAVUR VILLAGE, UTHIRAMERUR TALUK, KANCHEEPURAM DISTRICT, TAMIL NADU STATE.

Discussions were held with the people from nearby locality to study the social and economic conditions prevailing in the area. The expert also visited nearby hospitals, primary health centres. The following observations were made.

Primary schools are available in many villages. For hospital facilities, people in the locality have to go to hospital in Peranakavur which is about 1.0 km from the lease area. Major schools with higher secondary and senior secondary schools are located in Peranakavur.

4.0 ANTICIPATED ENVIRONMENTAL IMPACTS AND MITIGATION MEASURES

4.1 GENERAL

Environmental impacts both direct and indirect on various environmental attributes due to cluster quarries will be created in the surrounding environment, during the operational and post-operational phases. The occurrence of mineral deposits, being site specific, their exploitation, often, does not allow for any choice except adoption of eco-friendly operation. The methods are required to be selected in such a manner, so as to maintain environmental equilibrium ensuring sustainable development.

In order to maintain the environmental commensuration with the mining operation, it is essential to undertake studies on the existing environmental scenario and assess the impact on different environmental components. This would help in formulating suitable management plans sustainable resource extraction.

4.2 PROJECT SPECIFIC IMPACTS AND MITIGATION MEASURES

This is a proposed project , Open Mechanized Open Cast mining will be carried out to quarry out Rough Stone & Gravel. The identified impacts during mining and associated activities have been studied in relation to various environmental components like Air, water, noise, vibration, land, transport etc., and the details of the same are elaborated in this chapter. The impact assessment is done for the peak production of the mine lease period and the entire area of quarry operation and can be construed as applicable for the entire lease period. Based on the baseline environmental status at the project site, the environmental factors that are likely to be affected (Impacts) are identified, quantified and assessed.

The following parameters are of significance in the Environmental Impact Assessment and are being discussed in detail in this chapter.

- Land environment
- Soil environment

PROPOSED ROUGH STONE & GRAVEL QUARRY OF THIRU. S. PADMAKUMAR OVER AN EXTENT OF 2.99.78 hectares of Patta land in S.F.Nos.195/2B(P), 179/1A(P), 178/1 AND 178/2(P) PERANAKAVUR VILLAGE, UTHIRAMERUR TALUK, KANCHEEPURAM DISTRICT, TAMIL NADU STATE.

- Water Environment
- Air Environment
- Noise Environment
- Socio economic environment
- Biological Environment

The proposed mining activity is small and not likely to have any serious impacts on the existing environment of the area. However, the potential impacts of the proposed mining and related activities on various environmental parameters are discussed.

4.2.1 LAND ENVIRONMENT

4.2.1.1 ANTICIPATED IMPACT

The main anticipated impact on the Land Environment due to quarrying operation is change in Landscape, change in Land – use Pattern.

The entire mine lease area of 2.99.78 Ha. is Patta land. The project area of 2.99.78 Ha is proposed to be altered by effective quarrying operation such as excavation (2.03.02 Ha), Infrastructure (0.01 Ha), Road (0.01 Ha) and greenbelt (0.94.76 Ha). The ultimate depth of quarrying is proposed by formation of 2 pits with maximum depth of 42m (below ground level) and will not intersect the ground water table. The mine closure plan is given in Figure 2.10. The present land use pattern and the post mining land use pattern is shown below.

Table 4.1 Land use pattern of the project site

Description	Present Area in Ha.	Area at the end of life of Quarry in Ha.
Quarrying Pit	Nil	2.03.02
Infrastructure	Nil	0.01.00
Roads	Nil	0.01.00
Green Belt	Nil	0.94.76
Unutilized	2.99.78	Nil
Total	2.99.78	2.99.78

- Change in topography of the mine lease area will change at the end of the life of the mine.
- At the end of life of mine, the excavated mine pit / void of 2.03.02 Ha. will act as artificial reservoir for collecting rain water and helps to meet out the demand or crises during drought season.
- After mine closure the greenbelt (0.94.76 Ha.) will be developed along the safety barrier and top benches and 0.02 ha are approach road and Infrastructure.
- Problems to agricultural land and human habitations due to dust, and noise caused by movement of heavy vehicles.
- Degradation of the aesthetic environment of the core zone due to quarrying.
- Soil erosion and sediment deposition in the nearby water bodies due to earthworks during the rainy season.
- Siltation of water course due to wash off from the exposed working area.

4.2.1.2 MITIGATION MEASURES

In the rough stone quarrying operation, land degradation is minimal. After completion of the quarrying operation, the land will be allowed to collect rainwater, this rough stone does not produce any toxic effluents in the form of solids, liquids, or gases.

It is a simple quarrying operation where 100% of stones will be removed systematically, according to the approved Mining Plan.

The periphery of the mining lease area will be converted to a greenbelt to prevent Noise and sound propagation to the nearby lands.

Entire mined out area will be properly fenced to prevent inadvertent entry of human and animals.

Since the entire material from the quarry face will be directly dispatched to the consumers, there will not be any stockpiles. There are no waste dumps in this quarry. As such there will not be any wash out due to stock pile or waste

dumps. To manage surface runoff, garland drain will be constructed around the quarry and connected to a settling pond with silt traps.

In terms of aesthetics, natural vegetation surrounding the quarry will be retained (such as in a buffer area i.e., A safety distance of 10 m has been provided along the boundary to the adjoining lands.) so as to help minimize dust emissions.

4.2.2 SOIL ENVIRONMENT

4.2.2.1 ANTICIPATED IMPACT

Mining activities often disrupt the existing environment as they involve disturbing the untouched earth materials. There is no overburden generation from this proposal. During rainy season surface run off may cause sedimentation in low lying areas.

4.2.2.2 MITIGATION MEASURES FOR SOIL EROSION AND SOIL CONSERVATION

- Runoff water will be collected in bottom of the quarry and used for plantation and dust suppression during dry season.no run off water will be discharged beyond lease area.
- Wet drilling and haul road water sprinkling will be carried out to minimise air born dust at source level, which may cause soil pollution due to sedimentation.
- Garland drains will be constructed around the project area with silt traps to control the soil erosion during rainy seasons.
- Greenbelt development (0.94.76 Ha.) all along the periphery of the project area (i.e., 10 m safety barrier) will ensure binding strength and minimizes soil erosion.
- Soil sampling will be carried out in the core zone for every season to ensure the soil quality is not affected due to the quarrying activities.
- Monitoring and maintenance – Weekly monitoring and daily maintenance of erosion control systems so that they perform as specified specially during rainy season.

4.2.3 WATER ENVIRONMENT

4.2.3.1 ANTICIPATED IMPACT ON SURFACE AND GROUND WATER

The impact due to quarrying on the water quality is expected to be insignificant because of no use of chemicals or hazardous substances during quarrying process. The quarrying activity will not intersect ground water table as quarrying is proposed upto a depth of 42m (below ground level) and water table is found at a depth of 67 - 70 m BGL.

The following water bodies are located in 10km Radius project site.

Odai -20m(N), Odai -300m (SW), Peranakkavur Tank- 628m(E), Arumbuliur Tank-631.2m(N), Porpandal Eri- 893.16m(S), Chithanakkavoor Tank- 1.4Km(SE), Palaveri Thangal Tank-1.58Km(NW), Edamachi Tank- 1.9Km(SW), Arungkundram Eri- 2.7Km(NW), Palar River- 5.42Km(N), Cheyyar River-6.7Km(NW). The drainage map of the study area is given in Figure 3.16. There is no proposal for discharging of wastewater outside the project area. There is no proposal for a rough stone processing or workshop within the project area, so no effluent is anticipated in the mine.

During rainy season rain water will be collected in the quarry pit and later used for greenbelt development and for the water sprinkling in the haul roads.

4.2.3.2 ANTICIPATED IMPACT DUE TO WATER USE IN MINE'S

The total water requirement for the project will be 5.0 KLD comprising Drinking and domestic 1.5 KLD, Dust suppression 2.0 KLD and Greenbelt 1.5 KLD. The water will be sourced initially from outside agencies. Later the rainwater collected in the mine pit sump will be used for this purpose. The water balance diagram for the same is shown in Figure No 4.1.

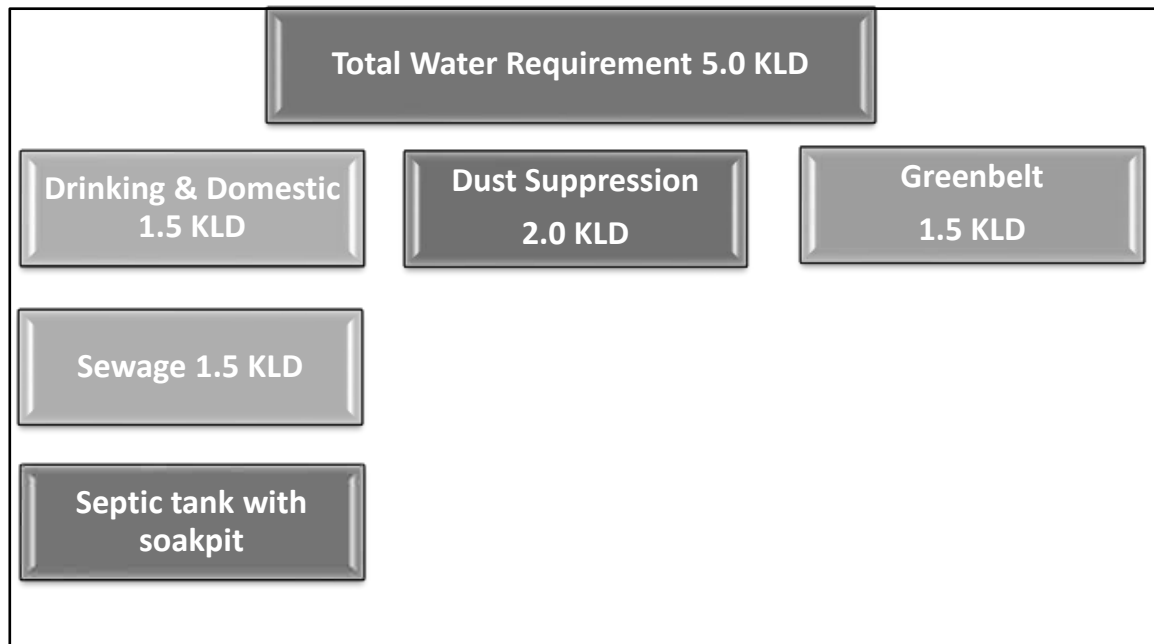


Figure 4.1 Water Balance Diagram

4.2.3.3 MITIGATION MEASURES

The following mitigation measures are suggested for water management

- Rainwater will be collected in lower part of the quarry pit by construction of garland drains to divert surface run-off and will be connected to setting tank to allow suspended solids to settle down if any. This collected water will act as a rain water harvesting system and will be used for dust suppression and greenbelt development.
- Regular water quality will be carried in nearby villages to ensure the water quality is not affected due to the quarrying activities.
- Domestic sewage from site office & urinals/latrines provided in project area will be discharged through septic tank followed by soak pit system.
- Only clear and settled water free from silt content will be used for dust suppression and greenbelt development.
- De-silting will be carried out before and immediately after the monsoon season and the settling tank and drains will be cleaned weekly, especially during monsoons.

4.2.3.4 RAINWATER HARVESTING PLAN

Since the lease proximate areas are with less water potential and the rainwater is the major source for replenishment of ground water, effective rainwater harvesting and other water augmentation measures are proposed in this project.

- Development of garland drain around the quarry connected to settling tank.
- Cleaning of drain periodically to prevent siltation
- The supernatant clear water from the settling pond will drain into the nearby water body.
- Utilizing the rainwater harvested in the mine pit to meet the water requirement of the project.

The average annual rainfall of the area is 908 mm. Taking into consideration of 0.35 as runoff co-efficient for mining area, the total quantity of rain water can be harvested per annum from the area has been tabulated as below.

Table 4.2 – Rainwater Harvesting Plan

S.NO	Rainwater Harvesting Area	Area in Sq.m	Average annual rainfall	Volume of harvestable quantity (Cum) of rain water per annum
1	Total Mine Lease Area	29978	0.90	9443
Total Harvested Rainfall				9443

Total surface water runoff is 9443 Cum per Annum. 10% of this amount will be evaporated and rest 8499 m³ will be recharged in the rain water harvesting pit.

Four Sumps will be proposed to harvest rain water and each sump capacity will be 5000 Cu.m. The rain water stored in the pond will be utilized for plantation, dust suppression activities. The capacity of Rain water harvesting pond will be sufficient to arrest the surface runoff from the lease area considering the highest amount of rainfall.

4.2.4 AIR ENVIRONMENT

The existing ambient air quality in the area has been described in Chapter-3. Opencast mechanized mining, using jackhammer drilling, blasting, and excavation through an excavator, as well as mineral transport through tippers, will be carried out for the excavation of rough stone.

4.2.4.1 ANTICIPATED IMPACT

The proposed mining and allied operations may cause deterioration of air quality due to pollution arising from the project operation if prompt care is not taken. The principal sources of air pollution in general due to mining and allied activities will be:

The air-borne particulate matter generated by quarrying operations and transportation is mainly PM₁₀ and PM_{2.5}, and emissions of sulfur dioxide (SO₂) and oxides of nitrogen (NO₂) due to excavation/loading equipment and vehicles plying on haul roads are the cause of air pollution in the project area.

Furthermore, the loading, unloading, and transportation of rough stone, as well as wind erosion of the exposed area and movement of light vehicles, will cause pollution within a 500-meter radius of the project area due to quarrying activities. This has a cumulative impact on the ambient air environment around the project area.

4.2.4.2 MITIGATION MEASURES

The following measures will be adopted to control impact on the air quality due to mining operations in the lease area due to adoption of which, no major impact on air quality is envisaged due to this proposed opencast mining operation.

PROPOSED ROUGH STONE & GRAVEL QUARRY OF THIRU. S. PADMAKUMAR OVER AN EXTENT OF 2.99.78hectares of Patta land in S.F.Nos.195/2B(P), 179/1A(P), 178/1 AND 178/2(P) PERANAKAVUR VILLAGE, UTHIRAMERUR TALUK, KANCHEEPURAM DISTRICT, TAMIL NADU STATE.

Table 4.3 Mitigative Measures for Air Environment

S.NO	Activity	Consequence	Mitigative Measures
1	Drilling	Dust Emission	Usage of wet drilling
			Covering of drill holes with wet cloth
			Usage of sharp drill bits for drilling of holes.
			Provision of dust mask to workers working at highly dust prone and affected areas.
2	Blasting	Prompt dust emission	Well-designed blasting parameter, effective stemming to achieve optimum breakage occurs without generating fines.
			Use of appropriate explosives for blasting and avoiding overcharging of blast holes.
			Avoiding blasting during high wind periods where the fine dust is carried out away easily affecting the ambient air quality.
			Use of controlled blasting techniques with milli second delay detonators to keep the dust generation, noise as well as vibration level within the prescribed limits.
3	Excavation and Loading	Dust emission, Gaseous Emission	Proper maintenance of HEMM will be carried out to minimize dust and gaseous emission at the source level.
			Water sprinkling will be carried out at excavation and loading area.
			Imparting sufficient training to operators on safety and environmental parameters.
			Avoiding overloading of dumpers.
4	Transportation	Dust emission, Gaseous Emission	Regular wetting of transport road using mobile water tanker.
			Proper maintenance of haul road and other roads
			Avoiding overloading of tippers
			Covering of loaded tippers with tarpaulins during transportation
5	Greenbelt	Dust emission, Gaseous Emission	Vehicular emissions will be controlled through regular and proper preventive maintenance only PUC valid vehicles will be used for transportation.
			Development of greenbelt / barriers around mine in the safety zone and carrying out plantation within the lease area.
6	Occupation Health	Dust emanation, Gaseous Emission	Dust mask will be provided to the workers and their use will be strictly monitored
			Annual medical checkups, trainings and campaigns will be arranged to ensure awareness about importance of wearing dust masks among all mine workers & tipper drivers
			Ambient Air Quality Monitoring will be conducted six months once to assess effectiveness of mitigation measures proposed.

4.2.4.3 AIR QUALITY IMPACT PREDICTION

The AERMOD atmospheric dispersion modeling (AERMOD Cloud remote version) is used for assessment of incremental Ground level concentration (GLC) for the proposed production. Area source model taken into consideration taking into consideration of wet drilling and loading. Further line source model was taken into consideration for transportation through haul road. Baseline meteorological studies were conducted for the period of March to May 2025. The following sources are considered.

TABLE 4.4 Types of Source for Air Pollution in Mining		
S. No.	Type of mining operation	Type of Source
1	Wet drilling	Point
2	Loading	Point
3	Transportation	Line

ARRIVING EMISSION FACTOR

Emission factor for PM₁₀ for different activities are given below.

TABLE 4.5 Emission Factors for Mining Activities			
S. No.	Activity	Emission factor	Unit
1	Wet drilling	0.00008	lb/s
2	Ore loading	0.0014	Kg/t/s
3	Transportation	0.26	Kg/VKT

Source

1. Jose I. Huertas & Dumar A, Camacho & Maria E. Huertas, Standardized emissions inventory methodology for openpit mining areas, Environmental Science Pollution Research, 2012.
2. AP-42. U.S Environmental Protection Agency, Office of Air Quality Planning and Standards

EMISSIONS FROM THE PROPOSED PROJECT

The emissions from each activity after the application of control and mitigation measures like water sprinkling, proper maintenance of transport vehicles, etc., are given below.

TABLE 4.6 PM 10 And PM 2.5 Emission From Mining Activities			
S. No.	Activity	PM10	PM2.5
1	Wet drilling	0.22	0.04
2	Ore loading	0.87	0.16
3	Transportation	0.23	0.05

MODEL INPUT DATA:

The air pollution modeling carried out represents the normal operating scenarios. As the project is a mining project the major source of pollution is particulate matter. The SO_x and NO_x emission will be very less only due to vehicular emission. So, the pollutant taken for prediction of incremental concentration is particulate matter (PM₁₀ & PM_{2.5}). The predicted incremental Ground Level Concentrations (GLCs) for particulate matter is likely to be contributed by the proposed project. The average predicted 24 hr average concentration has been tabulated as below.

EMISSION ESTIMATION

The emission estimations for the activities are detailed below.

(I) Area Emissions – Total Material handling (Rough Stone)

Quantity, TPA	Thiru.S.Padma Kumar Rough stone 10,42,442.50 Ts Gravel 87,748 Ts, (Five Years)
Operational Hours Per Year	2400
Activity Rate, t/hr.	400.1245
Emission of dust, g/t.	0.19
Emission of dust, g /hr.	51.424
Area of influence, m ²	624
Uncontrolled emission rate g/s/m ²	0.00004587
Controlled emission rate, PM10 g/s/m ²	0.0000645789
Controlled emission rate, PM2.5 g/s/m ²	0.00003125

PROPOSED ROUGH STONE & GRAVEL QUARRY OF THIRU. S. PADMAKUMAR OVER AN EXTENT OF 2.99.78 hectares of Patta land in S.F.Nos.195/2B(P), 179/1A(P), 178/1 AND 178/2(P) PERANAKAVUR VILLAGE, UTHIRAMERUR TALUK, KANCHEEPURAM DISTRICT, TAMIL NADU STATE.

(II) Line Source – Transport of Rough Stone from Pit to Boundary

Quantity, TPA	S.Padma Kumar Rough stone 10,42,442.50 Ts Gravel 87,748 Ts, (Five Years)
Operational Hours Per Year	2400
Capacity of each Dumper (T)	10
Total No. of Tippers/ year	25550
Lead length/trip, Km	0.9
Total VKT/Year	81452
Emission Kg/VKT	0.20
Total emission Kg/Year	35427
Uncontrolled emission rate g/s/m	3.2658
Controlled emission rate, PM10 g/s/m	0.32658
Controlled emission rate, PM2.5 g/s/m	0.21879

(III) Area Emissions – Total Material handling (Cluster Rough Stone)

Quantity, m3	• S.Padma Kumar 10,42,442.50 Ts of rough stone and Gravel 87,748 Ts, and cluster quarry Tmt.R.Lavanya 15,03,576.25 Ts and Gravel 1,05,212 Ts (Five Years)
Operational Hours Per Year	2400
Activity Rate, t/hr.	360.52
Emission of dust, g/t.	0.22
Emission of dust, g /hr.	71.524
Area of influence, m2	621
Uncontrolled emission rate g/s/m2	0.00052374
Controlled emission rate, PM10 g/s/m2	0.0005237
Controlled emission rate, PM2.5 g/s/m2	0.00041243

(IV) Line Source – Transport of Rough Stone (Cluster)

Quantity, m3	• S.Padma Kumar 10,42,442.50 Ts of rough stone and Gravel 87,748 Ts, and cluster quarry Tmt.R.Lavanya 15,03,576.25 Ts and Gravel 1,05,212 Ts (Five Years)
Operational Hours Per Year	2400
Capacity of each Dumper (T)	10
Total No. of Tippers/ year	62415
Lead length/trip, Km	0.18
Total VKT/Year	69745


Emission Kg/VKT	0.20
Total emission Kg/Year	18453
Uncontrolled emission rate g/s/m	4.54685
Controlled emission rate, PM10 g/s/m	0.45468
Controlled emission rate, PM2.5 g/s/m	0.38456

FIG 4.2 Isopleth of GLC Prediction for PM_{2.5}




PROPOSED ROUGH STONE & GRAVEL QUARRY OF THIRU. S. PADMAKUMAR OVER AN EXTENT OF 2.99.78hectares of Patta land in S.F.Nos.195/2B(P), 179/1A(P), 178/1 AND 178/2(P) PERANAKAVUR VILLAGE, UTHIRAMERUR TALUK, KANCHEEPURAM DISTRICT, TAMIL NADU STATE.

FIG 4.3 Isopleth of GLC Prediction for PM₁₀

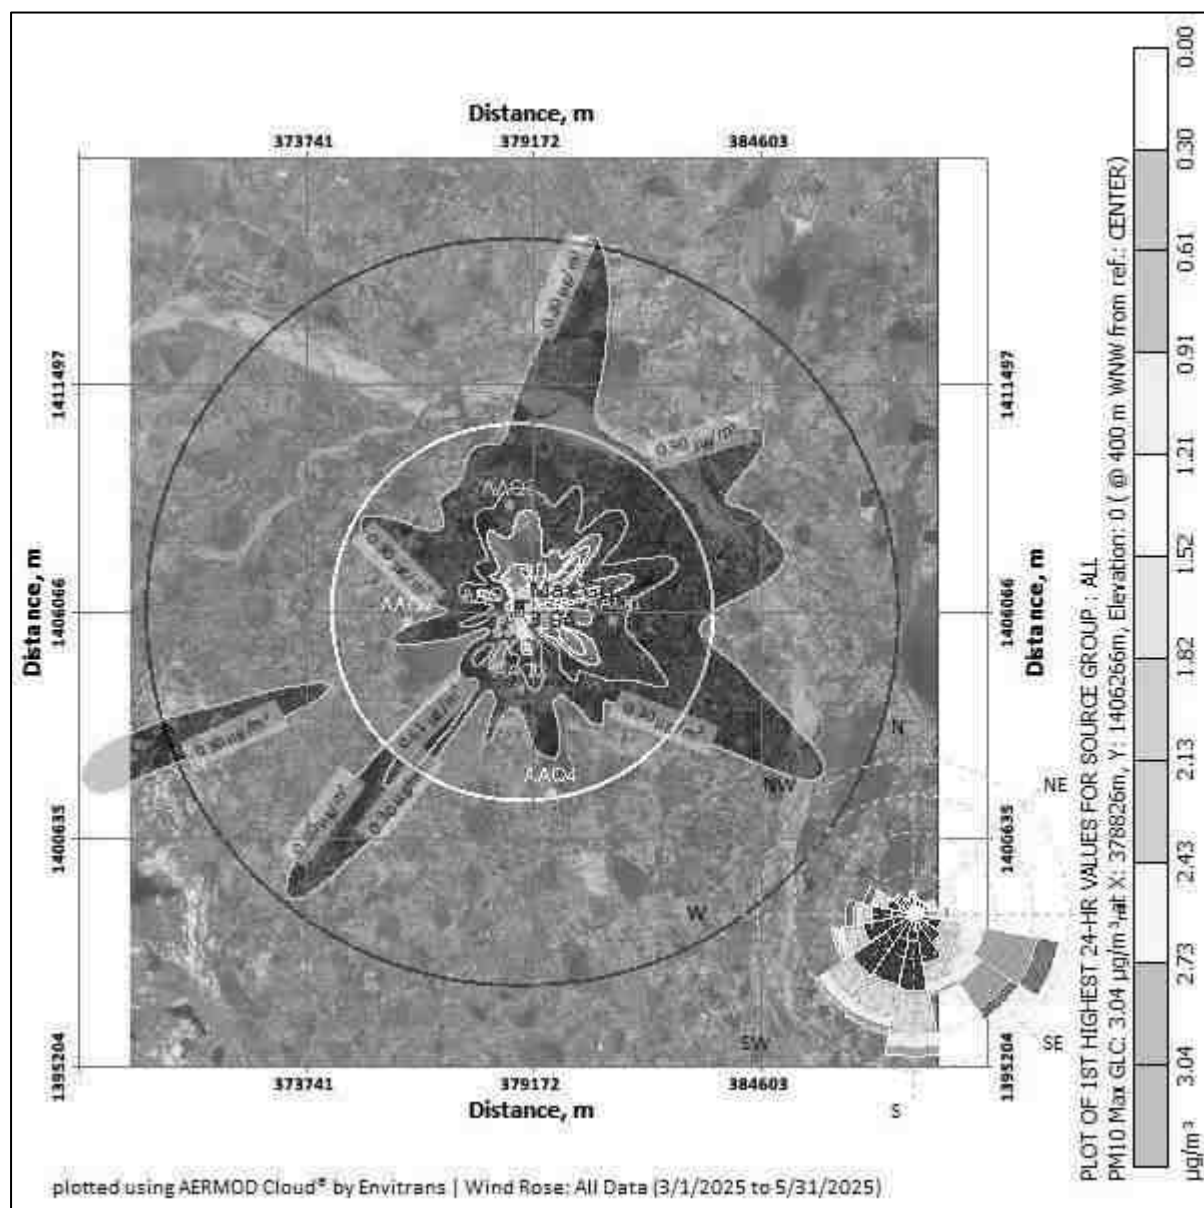


PROPOSED ROUGH STONE & GRAVEL QUARRY OF THIRU. S. PADMAKUMAR OVER AN EXTENT OF 2.99.78hectares of Patta land in S.F.Nos.195/2B(P), 179/1A(P), 178/1 AND 178/2(P) PERANAKAVUR VILLAGE, UTHIRAMERUR TALUK, KANCHEEPURAM DISTRICT, TAMIL NADU STATE.

FIG 4.4 Isopleth of GLC Prediction –Cumulative for PM_{2.5}

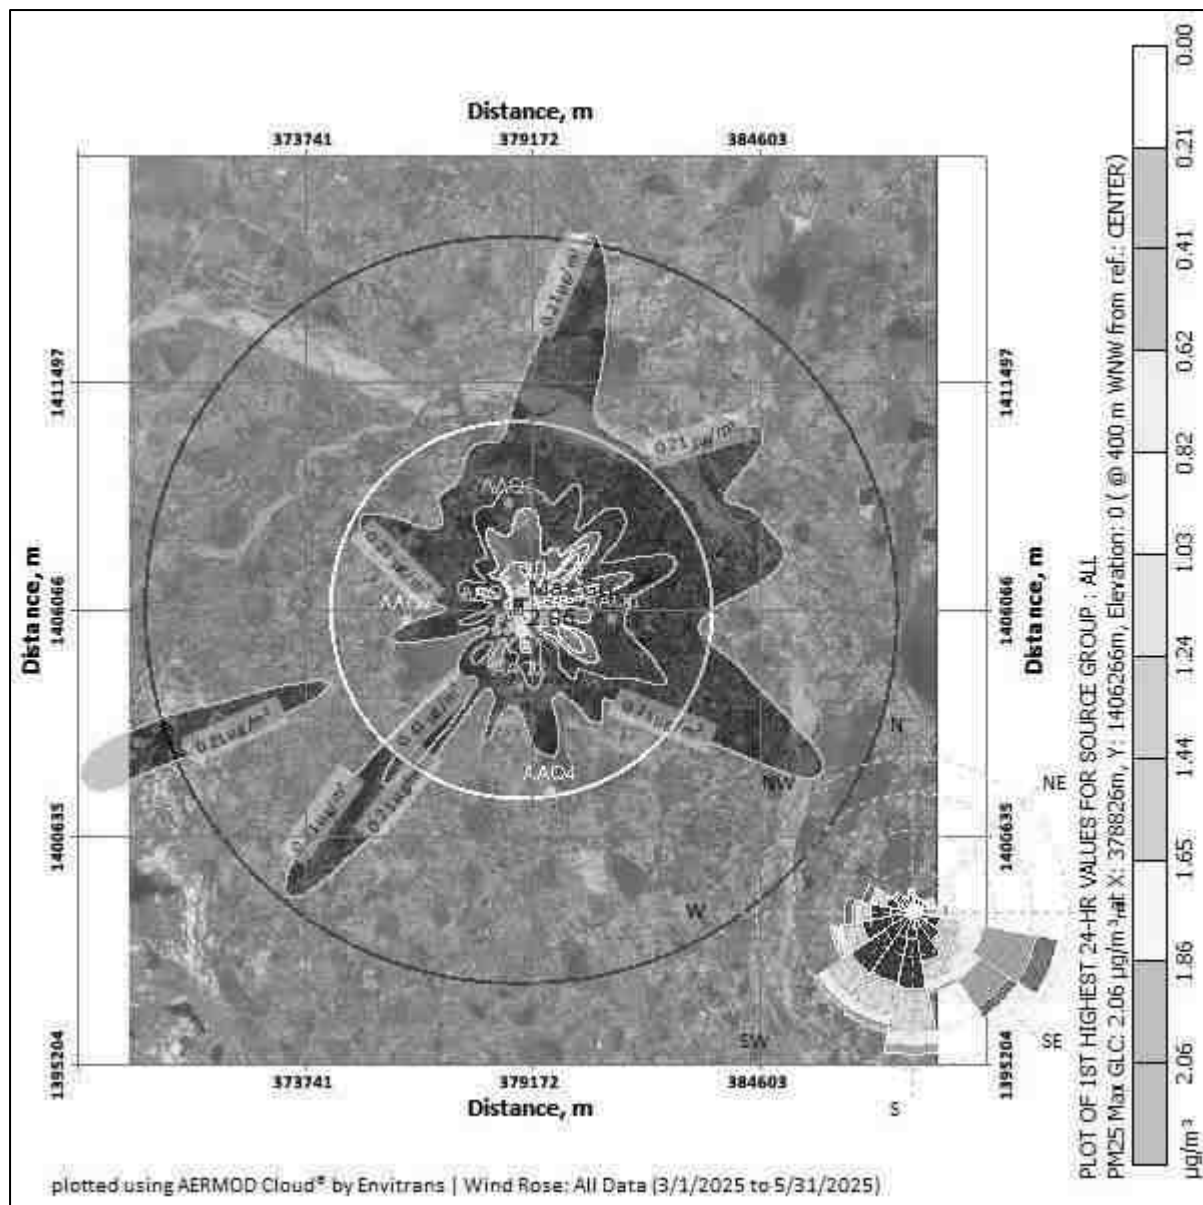

PROPOSED ROUGH STONE & GRAVEL QUARRY OF THIRU. S. PADMAKUMAR OVER AN EXTENT OF 2.99.78hectares of Patta land in S.F.Nos.195/2B(P), 179/1A(P), 178/1 AND 178/2(P) PERANAKAVUR VILLAGE, UTHIRAMERUR TALUK, KANCHEEPURAM DISTRICT, TAMIL NADU STATE.

FIG 4.5 Isopleth of GLC Prediction –Cumulative for PM₁₀

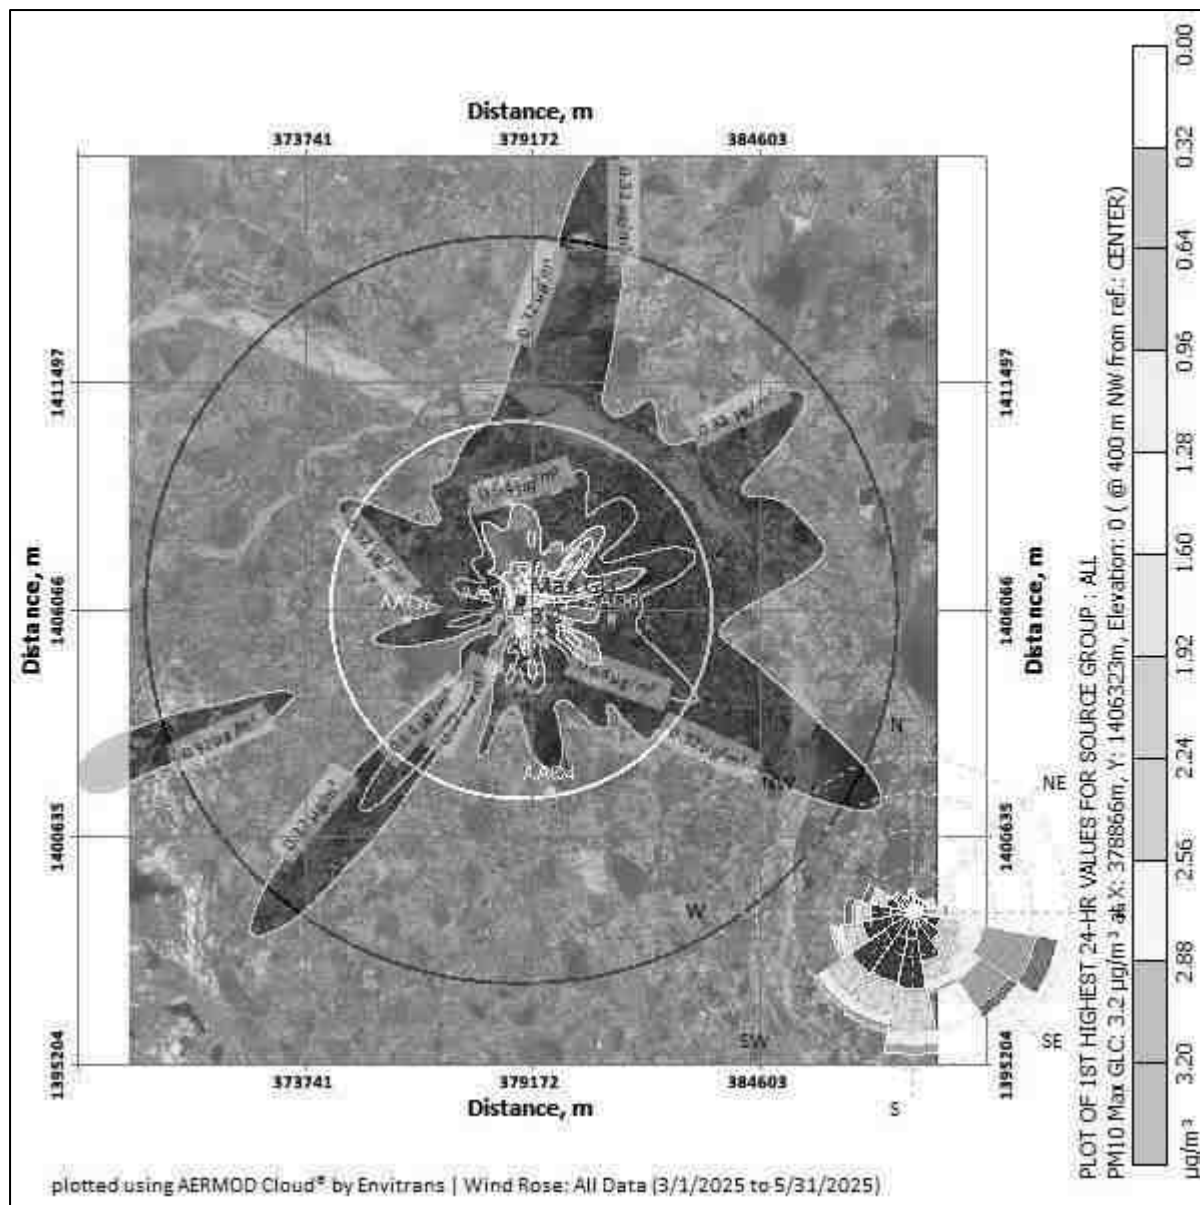

PREDICTED AMBIENT AIR QUALITY:

The post project Concentrations of PM₁₀, PM_{2.5}, (GLC) (base line + incremental) after adopting necessary control measures is given in Table No - 4.7 to 4.8.

PROPOSED ROUGH STONE & GRAVEL QUARRY OF THIRU. S. PADMAKUMAR OVER AN EXTENT OF 2.99.78hectares of Patta land in S.F.Nos.195/2B(P), 179/1A(P), 178/1 AND 178/2(P) PERANAKAVUR VILLAGE, UTHIRAMERUR TALUK, KANCHEEPURAM DISTRICT, TAMIL NADU STATE.

Table 4.7 Concentrations of PM2.5 after Project Implementation

SL. No	Location	Background Concentration	Predicted incremental Concentration	Post Project Concentration	Statutory Limits in $\mu\text{g}/\text{m}^3$
1	Within Mine Lease area	28.4	1.84	30.24	60
2	Edamichi	27.1	1.65	28.75	
3	Pazhaveri	25.6	1.47	27.07	
4	Salavakkam	27.2	1.28	28.48	
5	Arumbuliyur	25.1	1.10	26.20	
6	Mambakkam	25	<1.0	26.0	
7	Neerkundram	26.4	<1.0	27.4	

Table 4.7a Cluster Concentrations of PM2.5 after Project Implementation

SL. No	Location	Background Concentration	Predicted incremental Concentration	Post Project Concentration	Statutory Limits in $\mu\text{g}/\text{m}^3$
1	Within Mine Lease area	28.4	2.06	30.46	60
2	Edamichi	27.1	1.86	28.96	
3	Pazhaveri	25.6	1.65	27.25	
4	Salavakkam	27.2	1.44	28.64	
5	Arumbuliyur	25.1	1.24	26.34	
6	Mambakkam	25	1.03	26.03	
7	Neerkundram	26.4	<1.0	27.40	

Table 4.7b Concentrations of PM10 after Project Implementation

SL. No	Location	Background Concentration	Predicted incremental Concentration	Post Project Concentration	Statutory Limits in $\mu\text{g}/\text{m}^3$
1	Within Mine Lease area	67.1	3.04	70.14	100
2	Edamichi	54.3	2.73	57.03	
3	Pazhaveri	55.3	2.43	57.73	
4	Salavakkam	56.8	2.13	58.93	

PROPOSED ROUGH STONE & GRAVEL QUARRY OF THIRU. S. PADMAKUMAR OVER AN EXTENT OF 2.99.78 hectares of Patta land in S.F.Nos.195/2B(P), 179/1A(P), 178/1 AND 178/2(P) PERANAKAVUR VILLAGE, UTHIRAMERUR TALUK, KANCHEEPURAM DISTRICT, TAMIL NADU STATE.

5	Arumbuliyur	52.3	1.82	54.12	
6	Mambakkam	54.9	1.52	56.42	
7	Neerkundram	56.9	1.21	58.11	

Table 4.7c Cluster Concentrations of PM₁₀ after Project Implementation					
SL. No	Location	Background Concentration	Predicted incremental Concentration	Post Project Concentration	Statutory Limits in µg/m³
1	Within Mine Lease area	67.1	3.20	70.30	100
2	Edamichi	54.3	2.88	57.18	
3	Pazhaveri	55.3	2.56	57.86	
4	Salavakkam	56.8	2.24	59.04	
5	Arumbuliyur	52.3	1.92	54.22	
6	Mambakkam	54.9	1.60	56.50	
7	Neerkundram	56.9	1.28	58.18	

The above report seems that, even in the worst-case scenario, the resultant added concentrations with baseline figures show that the values of ambient air quality for PM₁₀ are in the range of 54.12 µg/m³ to 70.14 µg/m³ and for PM_{2.5} are in the range of 26.0 µg/m³ to 30.24 µg/m³ and PM₁₀ are surrounding area range of 54.22 µg/m³ to 70.30 µg/m³ and for PM_{2.5} are in the range of 26.03 µg/m³ to 30.46 µg/m³ which are within the statutory limits in each case. The mitigation measures undertaken in the mine for control of air pollution are given below.

- Wet drilling will be practiced in drilling operation.
- Water sprinkling will be done in haul roads & loading etc.
- The mines workers are provided with the dust masks.
- Three-layer plantation in the safety zone.
- DG sets shall be periodically maintained as per manufacturer's specification

4.4.4 NOISE ENVIRONMENT

The ambient noise levels in the study area have been discussed in Chapter - 3. The data shows that the existing noise levels are within statutory limits. The impact prediction and control measure for noise environment due to mining and allied activities is described below:

4.4.4.3 IMPACT DUE TO NOISE AND VIBRATION

The main noise generating source during mining operation and related activities are drilling, excavation, loading, unloading and transportation. Intermittent noise is generated due to operation of diesel generator.

Table 4.8 - The likely noise level in the lease area

SL.No	Source Name	Noise Level in dB (A)
1	Diesel generator	102
2	Excavator Operation	95
3	Trucks movement	95
4	Drilling	105
5	Blasting	120

4.4.4.4 MITIGATION MEASURES FOR NOISE CONTROL

The following noise mitigation measures are proposed for control of Noise

- Usage of sharp drill bits while drilling which will help in reducing noise;
- Secondary blasting will be totally avoided and hydraulic rock breaker are utilized for breaking boulders;
- Controlled blasting with proper spacing, burden, stemming and optimum charge/delay will reduce noise;
- The blasting will be carried out during favourable atmospheric condition and less human activity timings by using nonelectrical initiation system;
- Proper maintenance, oiling and greasing of machines will be done every week to reduce generation of noise;
- Provision of sound insulated chambers for the workers working on machines (HEMM) producing higher levels of noise;

- Green Belt will be developed around the project areas and along the haul roads. The plantation minimizes propagation of noise;
- Personal Protective Equipment (PPE) like ear muffs/ear plugs will be provided to the operators of HEMM and persons working near HEMM and their use will be ensured through training and awareness.
- Regular medical check-up and proper training to personnel to create awareness about adverse noise level effects

4.4.4.5 GROUND VIBRATION

The vibration due to blasting can cause damage to the nearby structures if appropriate technology and control measures are not adopted in the blasting operation. Fly rock is another possible damage causing outcome of blasting. There are many factors which influence fly rock during blasting. Most important of these factors are long explosive column with little stemming column, improper burden, loose material or pebbles near the holes and long water column in the hole.

Mitigative Measures

- Proper quantity of explosive, suitable stemming materials and appropriate delay system should be adopted to avoid overcharging and for safe blasting;
- Adequate safe distance from blasting should be maintained as per DGMS guidelines;
- Blasting shelter should be provided as per DGMS guidelines;
- Blasting operations shall be carried out only during day time;
- The charge per delay shall be minimized and preferably more number of delays will be used per blasts;
- During blasting, other activities in the immediate vicinity shall be temporarily stopped;
- Drilling parameters like depth, diameter and spacing will be properly designed to give proper blast;
- Blasting will be carried out under the supervision of statutory persons as approved by DGMS.
- A well-defined SOP will be framed under the leadership of top management and the same will be followed for each blasting.

- Regular PPV monitoring will be carried out to ensure PPV limits i.e., 0.5 mm/s.

4.4.5 BIOLOGICAL ENVIRONMENT

The details and list of flora, fauna, reserved forest and cropping pattern within the 10km radius of study area is given in chapter 3. The impact on ecology and biodiversity due to the proposed mining activity has to be studied in detail to prepare the management plan to safeguard the flora, fauna, forest products and aquatic living organism etc.

A detailed anticipated impact of Ecology and Biodiversity due to mining activity is described in below Table.

Table 4. 9 Ecological Impact Assessments and Its Mitigations -Part 1

S.NO	Issues	Assessment	Mitigations
1	Proximity to national park/ wildlife sanctuary / reserve forest / mangroves / coastline/estuary/se a	There is no reserve forest within 1 km radius. The R.F. in 10 km radius are given below, Kavanipakkam R.F-140m (W) • Edamachi R.F- 4.1Km (SW) • Marudham R.F- 9.03Km (SW) • Maiyur R.F- 7.18Km (SE). The proposed project does not attract Forest Conservation Act, 1980. There is no wild life sanctuaries found around 10km radius and the area does not attract Wildlife Protection Act, 1972 and C.R.Z. Notification, 1991.	The fugitive dust generated by the mining activity will be suppressed by frequent sprinkling of water based on evaporation rate in the site specific.
2	Activities of the project affects the breeding/nesting sites of birds and animals	No breeding and nesting site was identified in mining lease site. The fauna sighted mostly migrated from buffer area. The fauna in the buffer zone may be affected by noise generated due to mining activity.	The noise due to the mining activity will be controlled by developing green belt all along the lease boundary, regular maintenance of tippers, excavators, transporting the tippers within speed limits.

PROPOSED ROUGH STONE & GRAVEL QUARRY OF THIRU. S. PADMAKUMAR OVER AN EXTENT OF 2.99.78 hectares of Patta land in S.F.Nos.195/2B(P), 179/1A(P), 178/1 AND 178/2(P) PERANAKAVUR VILLAGE, UTHIRAMERUR TALUK, KANCHEEPURAM DISTRICT, TAMIL NADU STATE.

3	Located near an area populated by rare or endangered species	No endangered, critically endangered, vulnerable species sighted in core mining lease area and also in buffer zone.	NIL
4	Proposed project restricts access to waterholes for wildlife	No waterholes are in core zone. No Wild life sanctuary within 10km radius.	NIL
5	Proposed mining project impact surface water quality that also provide water to wildlife	„NO“ scheduled or threatened wildlife animal sighted regularly in core area. There is no proposal for discharge of wastewater to nearby water bodies.	NIL
6	Proposed mining project increase siltation that would affect nearby Biodiversity area.	Surface runoff management structures like garland drain, settling pond etc. as explained above will be constructed and as such there will not be any appreciable impact on surface water quality which in turn can affect the bio diversity of the area.	
7	Risk of fall/slip or cause death to wild animals due to project activities	In the post mining stage, wire fencing is proposed all around the mined-out void to prevent falling of animals in the mine pits.	
8	The project release effluents into a water body that also supplies water to a wildlife	As the proposed project is mining activity there will be no possibilities of release of effluents. Also, no Wild life sanctuary within 10km radius.	NIL
9	Mining project effect the forest-based livelihood/ any specific forest production which local livelihood depended	No forest within 1 km radius. So, the proposed mining activity does not affect forest and forest products.	NIL
10	Project likely to affect migration routes	No migration route observed during monitoring period.	NIL
11	Project likely to affect flora of an area, which have medicinal value	No such significantly important medicinal value species within the ML area and its nearby region.	NIL
12	Forestland is to be diverted, has carbon high sequestration	„NO“. There is no forest land within the lease area.	NIL
13	The project likely to affect wetlands, fish breeding grounds, marine ecology	‘NO“. No wetland, fish breeding grounds, marine ecology present in core mining area.	NIL

(Format Source: EIA Guidance Manual-Mining and Minerals, 2010)

Table 4.10 Ecological Impact Assessments and Its Mitigations -Part 2

Identified Impacts	Ecological Significance of impact	Magnitude	Phase / duration	Reversibility	Mitigation
Project site Habitat due to Site Clearance.	There are no trees in the core zone. The Mining activity will be carried within the lease area. No clearance of vegetation in the buffer zone	Low impact	Planning stage	Irreversible	The quarried-out pit will be used as water storage pond which increases agricultural activity in the buffer zone.
Impact on Surrounding habitat due to fugitive emission	The fugitive emission due to the mining activities such as drilling, blasting, loading and transportation on the haul road will be deposited on the flora and crop field in the buffer zone which affects growth and its productivity.	Temporary Impact	Operational stage	Reversible	The sprinkling of water over the haul road will be done. Then completely wet drilling will be take place. The transportation vehicles will be maintained and serviced Properly.
road construction	No Road construction is required to assess the project site. The existing internal Road connects the project site to the existing SH and NH	No Impact	-	-	-
Ecological Impact on Surrounding/ Eco sensitive habitat due to waste water generated from the project activity.	Since the proposed project is a mining activity no waste water generation is expected. Sewage will be generated due to the workers	No impact	-	-	-
Ecological Impact on Surrounding / Eco sensitive habitat due to Noise generated	During drilling or blasting, transportation of rough stone, noise will be generated and it may slightly affect the movement of fauna around the lease area.	Temporary impact	Only during drilling, blasting operation and	NO	Avenue trees will be planted along the lease area to minimize the noise level. Milli second detonators shall be used preferably 25-50ms per delay to control vibrations. Regular maintenance of

PROPOSED ROUGH STONE & GRAVEL QUARRY OF THIRU. S. PADMAKUMAR OVER AN EXTENT OF 2.99.78hectares of Patta land in S.F.Nos.195/2B(P), 179/1A(P), 178/1 AND 178/2(P) PERANAKAVUR VILLAGE, UTHIRAMERUR TALUK, KANCHEEPURAM DISTRICT, TAMIL NADU STATE.

from the project activity.			transportation period. (5 years)		vehicles and driving the tipper within specified limits also control the noise generations.
Ecological Impact on Surrounding/ Eco sensitive habitat due to Transportation	There is no eco sensitive habitat found around the lease area. The fugitive emission from drilling, blasting, vehicle movement will form layer in leaves thus reducing the gaseous exchange process. This ultimately affects the growth of plants. The animals like dog, cattle may get accident due to truck movement.	Temporary impact	During Operation Phase	NO	The truck driver will be advised to drive the vehicle within 20km/hr inside the lease area and 40km/hr outside the lease area. The sprinkling of water over the haul road will be done. Then completely wet drilling will be take place.

4.4.5.3 MITIGATION MEASURES

- Necessary mitigative measures like dust suppression, proper maintenance of equipment's, roads will be carried out to prevent dust generation.
- There is no proposal to discharge any effluent into nearby water bodies.
- Surface runoff management structures like garland drain, settling pond, protective bund etc. as explained above will be constructed and as such there will not be any appreciable impact on surface water quality which in turn can affect the bio diversity of the area.
- Construction of barbed wire fencing all around the boundary to prevent falling of animals in the mine pits.

Carbon Emission:

Carbon released from quarrying machineries and tippers during quarrying would be 555 kg per day, 1,66,500 kg per year and 38,32,500 kg over five years, as provided in below Table.

Description	Per Day	Per year	For Five Years
Total fuel consumption in liters	207	62,114	3,10,568
Co ₂ emission in kg	555	1,66,500	8,32,500

Carbon Sequestration:

To mitigate carbon emission due to mining activities. We recommend planting trees around the quarry to offset the carbon emission. Fuel efficient machinery and optimize transportation routes to reduce emissions from diesel powered vehicles. Conduct regular vehicular emission tests for the transport vehicles to ensure minimal impact due to carbon emissions. To further mediate the carbon emissions, additional plantation will be carried out around the lease area.

4.4.5.4 GREENBELT DEVELOPMENT PLAN

In order to compensate the loss of vegetation cover, it is suggested to carry out afforestation program mainly in proposed mine lease area earmarked for plantation program as per Approved Mining Plan in different phases. This habitat improvement program would ensure the faunal species to re-colonize and improve the abundance status in the core zone. Greenbelt / Plantation will be carried out to enhance the vegetative growth and aesthetic in the safety zone area.

Table – 4.11 GREENBELT DEVELOPMENT PLAN

Year	No. of trees proposed to be planted	Survival %	Name of the Species	No. of trees expected to be grown
I	947	85%	Neem, Casuarina, Pongamia pinnata, etc.,	805
II				
III				
IV				
V				

Nearly 0.94.76 Ha. of area is proposed for Greenbelt development by planting 947 Nos of trees and expected growth is around 805 Nos @ survival rates of 85%.

The objectives of the green belt cover will cover the following:

- Noise abatement.
- Reuse of waste water to the extent possible.
- Prevention of soil erosion.
- Ecological restoration.
- Aesthetic, biological and visual improvement of area due to improved vegetative and plantations cover.

4.4.6 SOCIO – ECONOMIC

From the primary Socio-economic survey & through secondary data available from established literature and census data 2011, it is found that there would be positive impact on Socio-economic condition of the nearby area. There is no habitation within 300 m of the proposed mining lease area. Therefore, no major impact is anticipated on the nearby habitation during the entire life of the mine.

PROPOSED ROUGH STONE & GRAVEL QUARRY OF THIRU. S. PADMAKUMAR OVER AN EXTENT OF 2.99.78 hectares of Patta land in S.F.Nos.195/2B(P), 179/1A(P), 178/1 AND 178/2(P) PERANAKAVUR VILLAGE, UTHIRAMERUR TALUK, KANCHEEPURAM DISTRICT, TAMIL NADU STATE.

The entire lease area is in the proponent's possession. Hence, there are no habitations or hutments in the core zone area and no rehabilitation or resettlement problems will arise here.

The mining operations in the proposed mine will employ about 32 persons directly and indirect basis through allied opportunities in logistics, trading, repairing works etc. good employment potential will arise, which will provide raising income levels and standards of living in the area through various service-related activities connected with the project operations as shown under.

- Project related logistical operations for transport of Rough Stone, etc,
- Various trading services for consumer goods, spare parts, sundry items, etc.
- Contractual services connected with the project.
- Green belt and horticultural works in the project.
- Casual labor needs for various activities.

The State and the Central governments will also get benefited through financial revenues by way of royalty, tax etc from this project.

Mine management will contribute for the upliftment of these villages by conducting regular medical camps, assistance in developing necessary infrastructure facilities like maintenance of schools, village roads, drinking water supply, etc.

From above details, it is clear that the project operations will have highly beneficial positive impact in the area. However, towards the socio-economic development of the surrounding area, the proponent has earmarked an amount of Rs.3.0 Lakhs under Corporate Environmental Responsibility.

4.4.7 OCCUPATIONAL HEALTH AND SAFETY

Primary data collection through field survey conducted in the study area reveals that there is no reported incident of any occupational diseases in the area. Hazardous jobs like blasting, loading, etc. are planned to be executed safely and with all precautionary measures as prescribed in Metalliferous Mines Regulations of 1961, so as to minimize hazards and incidences of health problems.

Occupational health and safety hazards occur during the operational phase of mining and primarily include the following:

- Respiratory hazards
- Noise
- Explosive storage and handling

Respiratory Hazards

Long-term exposure to silica dust may cause silicosis the following measures are proposed:

- Cabins of excavators and tippers will be enclosed with AC and sound proof
- Use of personal dust masks will be made compulsory

Noise

Workers are likely to get exposed to excessive noise levels during mining activities.

The following measures are proposed for implementation

- No employee will be exposed to a noise level greater than 85 dB(A) for a duration of more than 8 hours per day without hearing protection
- The use of hearing protection will be enforced actively when the equivalent sound level over 8 hours reaches 85 dB(A), the peak sound levels reach 140 dB(C), or the average maximum sound level reaches 110 dB(A)
- Ear muffs provided will be capable of reducing sound levels at the ear to at least 85 dB(A)
- Periodic medical hearing checks will be performed on workers exposed to high noise levels

Occupational Health Survey

All the persons will undergo pre-employment and periodic medical examination as per DGMS and 12th National Mines Safety Council recommendation.

The PP will maintain occupational health history card for their Employees.

The PP will establish first aid station within project site.

Good Drinking Water specialty will be provided at the site level.

4.4.8 WASTE MANAGEMENT

4.4.8.3 SOLID WASTE

Since the entire mined out material will be utilized there will not be any solid waste generation from this project. However, the Solid waste (MSW) generated from administrative activities will be properly collected and disposed to Govt. Authorized yards / Re-cylers / Disposers.

4.4.8.4 LIQUID WASTE

There is no process effluent generation from this mine. Hence no liquid waste is generated. Domestic wastewater i.e 1.5 KLD will be discharged in soak pit via septic tank.

4.4.8.5 HAZARDOUS WASTE MANAGEMENT

In this project the following management practices will be followed:

In the quarrying operation, the source of hazardous waste is from machinery maintenance activities that are waste oil/ Waste lubricants / Used filters / Used Hydraulic hoses. The said hazardous waste are very negligible quantity, it will be properly collected in the source level, stored in impervious storage yards and disposed off as per the Hazardous waste (Trans-boundary Movement) Management Rules, 2016.

4.4.8.6 PLASTIC WASTE

Single use plastics/ use and throwaway plastics will be banned in the site as directed by the Tamil Nadu Government vide GO (Ms) No.84 regarding ban on use of plastic products. The employees will be encouraged to use compostable material or reusable material.

5.0 ANALYSIS OF ALTERNATIVES (TECHNOLOGY AND SITE)

5.1 ALTERNATE TECHNOLOGY

The mining technology is mechanized open cast in single-shift operation without any change in technology. The operation will be carried out as per DGMS norms. No alternate technology will be used. Details of the technology used are given in Chapter 2.

5.2 ALTERNATE SITE

The project is a mining project and will be operated within the lease grant area. So no alternate sites have been assessed. Since the resource (Rough stone & Gravel Quarry) is site-specific, the chosen location is the only site to carry out Rough Stone quarry.

6 ENVIRONMENTAL MONITORING PROGRAMME

6.1 GENERAL

The monitoring and evaluation of environmental parameters indicates potential changes occurring in the environment, which paves way for implementation of rectifying measures wherever required to maintain the status of the natural environment. Evaluation is also a very effective tool to judge the effectiveness or deficiency of the measures adopted and provides insight for future corrections.

The main objective of environmental monitoring is to ensure that the obtained results in respect of environmental attributes and prevailing conditions during operation stage are in conformity with the prediction during the planning stage. In case of substantial deviation from the earlier prediction of results, this forms as base data to identify the cause and suggest remedial measures. Environmental monitoring is mandatory to meet compliance of statutory provisions under the Environment (Protection) Act, 1986, relevant conditions regarding monitoring covered under EC orders issued by the SEIAA as well as the conditions set forth under the order issued by Tamil Nadu Pollution Control Board while granting CTE/CTO.

6.2 MONITORING MECHANISM

The PP will undertake effective monitoring and implementation of various environmental control measures promptly and effectively and to oversee various environmental management schemes for air quality control, water quality status, noise level control, plantation programme, social development schemes, etc in the mine.

6.3 ENVIRONMENTAL MONITORING SCHEDULE AND FREQUENCY

The monitoring schedules are planned for systematic study of various pollution levels with respect to air and water qualities, noise levels, etc. to ensure that they conform to the standards laid down by Environmental Protection Act and various statutory Limits. However, based on the need and priority it may be suitably

PROPOSED ROUGH STONE & GRAVEL QUARRY OF THIRU. S. PADMAKUMAR OVER AN EXTENT OF 2.99.78 hectares of Patta land in S.F.Nos.195/2B(P), 179/1A(P), 178/1 AND 178/2(P) PERANAKAVUR VILLAGE, UTHIRAMERUR TALUK, KANCHEEPURAM DISTRICT, TAMIL NADU STATE.

modified / improved in consultation with local authorities. Monitoring may include socio-economic interaction, through local liaison activities or even assessment of complaints. The monitoring schedules to be adopted in this quarry are given below.

Table 6.1 Environmental Monitoring Schedule

S.NO	Environmental Attribute	Parameters to be monitored	Monitoring Locations	Frequency
1	Air Quality	Particulate Matter (PM2.5 and PM10), Sulphur dioxide (SO ₂), Oxides of Nitrogen (NO ₂), Respirable.	4 locations in the buffer zone and 2 work zone locations.	Once in season
2	Water Quality	General, Physical, and chemical parameters	Ground Water samples (around the project area) and Mine Pit water samples	Once in season
3	Hydrogeology	Water Levels	Nearby wells and Borewells	On yearly basis pre and post monsoon level
4	Noise	Leq. Lmax Lmin, Leq Day & Leq Night dB(A)	Work zone locations and buffer zone villages	Once in Season
5	Vibration	Peak Particle Velocity	Mine periphery	Regular Interval
6	Soil	Physical and Chemical Characteristics	2 Locations (1 Core & 1 Buffer)	Once in Season.
7	Greenbelt	Maintenance	Within the lease area	Regular interval

6.4 BUDGET FOR IMPLEMENTAION

The cost in respect of monitoring of environmental attributes, parameter to be monitored, sampling/monitoring locations with frequency and Monitoring work will be outsourced to external laboratory approved by NABL / MoEFCC. The capital and recurring cost required for the project are detailed in below table.

PROPOSED ROUGH STONE & GRAVEL QUARRY OF THIRU. S. PADMAKUMAR OVER AN EXTENT OF 2.99.78 hectares of Patta land in S.F.Nos.195/2B(P), 179/1A(P), 178/1 AND 178/2(P) PERANAKAVUR VILLAGE, UTHIRAMERUR TALUK, KANCHEEPURAM DISTRICT, TAMIL NADU STATE.

EMP COST (FOR 5 YEARS) in Lakhs		
Mitigation Measures	Capital cost	Recurring Cost /Annum
Air Environment	7.65	1.39
Noise Environment	0.30	0.02
Waste Management	0.25	0.12
Mine Closure	0.95	0.19
Implementation of EC, Mining Plan & DGMS Condition	0.87	0.77
Total	10.02	2.49
The total EMP Cost of 23.78 Lakhs for a period of five years have been proposed. i.e., Capital cost of Rs. 10.02 Lakhs + Recurring cost of Rs. 13.76 lakhs (@ 5% Escalation).		

The breakdown of EMP costs is detailed in Table 10.2 of Chapter 10, and this EMP cost includes environmental monitoring.

6.5 SUBMISSION OF PERIODICAL REPORTS

The monitored data on air quality, water quality, noise levels and other environmental attributes will be periodically examined by the Mine Management Coordinator and Respective Head of Organization for taking necessary corrective measures. The monitoring data will be submitted to Tamil Nadu State Pollution Control Board in the Compliance to CTO Conditions & environmental audit statements every year to MoEFCC and Half-Yearly Compliance Monitoring Reports to MoEFCC Regional Office and SEIAA.

Periodical reports to be submitted to: -

- MoEFCC – Six-month EC compliance report
- TNPCB - Half yearly CTO Compliance report
- MOEFCC & TNPCB – annual Environmental Statement Report. (Form – V)
- Annual Hazardous Waste Return (Form – IV)
- Department of Geology and Mining: quarterly, half yearly annual reports.

7 ADDITIONAL STUDIES

The following Additional Studies were done as per items identified by project proponent and the regulatory authority.

- Public Consultation
- Risk Assessment
- Disaster Management Plan
- Cumulative Impact Study
- Mine Closure Plan
- Slope Stability Plan

7.1 PUBLIC CONSULTATION

This draft EIA/EMP report will be exposed to public consultation as per mandatory procedures through the District Collector and State Pollution Control Board officials after giving 30 days advance notice in two local newspapers about the scheduled date and time for conduct of the public hearing procedures. The opinions, concerns and objections of stakeholders will be recorded during the public hearing. All the public queries and the replies to the query by the project proponent and officials concerned will be recorded and incorporated in the EIA/EMP report for approval by SEIAA, Tamil Nadu.

7.2 RISK ASSESSMENT

The DGMS risk assessment process is intended to identify existing and probable hazards in the work environment and all operations and assess the risk levels of those hazards in order to prioritize those that need immediate attention. Further, mechanisms responsible for these hazards are identified and their control measures, set to timetable are recorded along with pinpointed responsibilities.

The whole quarry operation will be carried out under the direction of a Qualified Competent person holding certificate of competency to manage a metalliferous mine granted by the DGMS. Factors of risks involved due to human induced activities in connection with this proposed mining & allied activity with detailed analysis of causes and control measures for the mine is given in below Table 7.1.

Table 7.1 Risk Assessment and Control Measures

S.NO	Risk Factor	Causes of risk	Control Measures
1	Accidents due to explosives and heavy mining machineries	Improper handling and unsafe working practice	All safety precautions and provisions of Mine Act, 1952, Metalliferous Mines Regulation, 1961 and Mines Rules, 1955 will be strictly followed during all mining operations. Entry of unauthorized persons will be prohibited. Fire-fighting and first-aid provisions in the mine office complex and mining area. Provisions of all the safety appliances such as safety boot, helmets, goggles etc. will be made available to the employees and regular check for their use. Quarry operation will be done as per approved mining plan and other applicable statutory guidelines issued by DGMS, Dept. of Mining & Geology-Tamil Nadu. Handling of explosives, charging and firing shall be carried out under competent statutory persons. A comprehensive standard operating procedure (SOP) will be prepared as per DGMS guidelines and the same will be circulated to all the employees and it will be strictly followed in the all face of mining operation.
2	Drilling	Improper and unsafe practices. Due to high pressure of compressed air, hoses may burst. Drill Rod may break.	Safe operating procedure established for drilling (SOP) will be strictly followed. Only trained operators will be deployed. No drilling shall be commenced in an area where shots have been fired until the blaster/blasting foreman has made a thorough Examination of all places. Drilling shall not be carried on simultaneously on the benches at places directly one above the other. Periodical preventive maintenance and replacement of worn-out accessories in the compressor and drill equipment as per operator manual. Drills unit shall be provided with wet drilling to ensure efficient working.

PROPOSED ROUGH STONE & GRAVEL QUARRY OF THIRU. S. PADMAKUMAR OVER AN EXTENT OF 2.99.78 hectares of Patta land in S.F.Nos.195/2B(P), 179/1A(P), 178/1 AND 178/2(P) PERANAKAVUR VILLAGE, UTHIRAMERUR TALUK, KANCHEEPURAM DISTRICT, TAMIL NADU STATE.

3	Blasting	Fly rock, ground vibration, Noise and dust. Improper charging, stemming & Blasting/ fining of blast holes. Vibration due to movement of vehicles.	Restrict maximum charge per delay as per approved mining plan. Proper blasting design with optimum spacing & burden, Charge per delay and stemming. SOP for Charging, Stemming & Blasting/Firing of Blast Holes will be followed by blasting crew during initial stage of operation. Shots are fired during day time only. Charging and firing shall be carried out in the same day. Siren will be done for each blasting. Blasting evacuation plan prepared and executed. The danger zone will be distinctly demarcated (by means of red flags).
5	Transportation	Potential hazards and unsafe workings contributing to accident and injuries. Overloading of material. While reversal & overtaking of vehicle. Operator of truck leaving his cabin when it is loaded.	Before commencing work, drivers personally check the dumper/truck/tipper for oil(s), fuel and water levels, tyre inflation, general cleanliness and inspect the brakes, steering system, warning devices including automatically operated audio-visual reversing alarm, rear view mirrors, side indicator lights etc., are in good condition. Unauthorized person will not be allowed to operate or ride on the vehicle. Loading according to the vehicle capacity. Periodical maintenance of vehicles as per operator manual.
6	Natural calamities	Unexpected happenings	An emergency management plan will be prepared considering all possible natural calamity and the same will be executed if any such situation occurs. Escape Routes will be provided to prevent inundation of storm water. Fire Extinguishers & Sand Buckets in the designated areas.
7	Failure of Mine Benches and Pit Slope	Slope geometry, Geological structure	Ultimate or over all pit slope shall be below 60° and each bench height shall be 5m height.

7.3 DISASTER MANAGEMENT PLAN

This being a small rough stone project that too working in a safe area, no major disaster is expected after following all the statutory rules and regulations.

7.3.1 MODEL DISASTER MANAGEMENT PLAN

The lessee has formulated the disaster Management plan keeping all eventualities in mind.

The mining operation will be carried out under the direction of qualified mines manager and supervisors, based on the guidelines and directions of Directorate General of Mines Safety (DGMS) and Indian Bureau of Mines. Code of practice of different operations will be formulated to ensure safety of men and machines and to avoid various hazards mentioned above. Mine workers will be provided training on safe work practices. The following natural/ industrial hazards may occur during normal operation; slope failure at the mine faces; accident due to heavy equipment/ machinery.

In order to prevent or take care of hazard / disasters if any the following control measures have been adopted.

- All safety precautions and provisions of Metalliferous Mines Regulations (MMR), 1961 is strictly followed during all mining operations.
- Observance of all safety precautions for blasting and storage of explosives as per MMR 1961.
- Entry of unauthorized persons into mine & allied areas is completely prohibited.
- Fire-fighting and first-aid provisions in the mines office complex and mining area are provided.
- Provisions of all the safety appliances such as safety boot, helmets, goggles, dust masks, ear plugs and ear muffs etc. are made available to the employees and the use of same is strictly adhered to through regular monitoring.

- Training and refresher courses for all the employees working in hazardous premises. Working of mine, as per approved plans and regularly updating the mine plans.
- Handling of explosives, charging and blasting are carried out only by qualified persons following SOP.
- Checking and regular maintenance of garland drains and earthen bunds to avoid any inflow of surface water in the mine pit.
- Provision of high-capacity standby pumps with generator sets with enough quantity of diesel for emergency pumping especially during monsoon.
- A blasting SIREN is used at the time of blasting for audio signal.
- Before blasting and after blasting, red and green flags are displayed as visual signals. Warning notice boards indicating the time of blasting and NOT TO TRESPASS are displayed at prominent places.
- Regular maintenance and testing of all mining equipment were carried out as per manufacturer's guidelines.

7.3.2 OBJECTIVE OF DISASTER MANAGEMENT PLAN

The objective of disaster management plan is to identify mitigation measures to avoid hazards turning in to risk, the materials required for implementing the same, the personnel requirement and their roles and responsibilities, and the communication and operating procedures to be adopted in case of an emergency.

Communication System

The telephone numbers and addresses of mine sites in the vicinity, nearest fire station, police station, local hospital, electricity department, ambulance, and local public representatives and revenue officials shall be prepared and kept in custody of PP.

Facilities

The office shed will have provision of first aid centre to provide first aid in the event of an emergency. The office shed will also function as emergency control room. It will be provided with telephone and mobile phones, and a vehicle for emergency transport.

Personnel

The PP is responsible for overall supervision of the disaster management plan. He will be assisted by supervisors, in implementing the emergency management plan and procedures.

Operating Procedures

The operating procedures during emergencies are related communication to the immediate supervisor, who would relay the same to PP. The PP may assess the requirement of first aid, external assistance, transportation to nearby hospital contingent on the emergency. In the absence of mines manager, the senior most supervisor will be made responsible for disaster management.

7.4 CUMULATIVE IMPACT STUDY

There are one existing quarry and this proposed quarries are located within a radius of 500 m from this proposed project area. The proposed quarries situated within 500 m radius are presented in below Table 7.2 and the letter received from Dept. of Geology and Mining, Kancheepuram stating the quarries detail within 500m radius is enclosed in Annexure – 4.

PROPOSED ROUGH STONE & GRAVEL QUARRY OF THIRU. S. PADMAKUMAR OVER AN EXTENT OF 2.99.78hectares of Patta land in S.F.Nos.195/2B(P), 179/1A(P), 178/1 AND 178/2(P) PERANAKAVUR VILLAGE, UTHIRAMERUR TALUK, KANCHEEPURAM DISTRICT, TAMIL NADU STATE.

Table 7.2 Details of Quarries within 500m radius

S.No	Name of the Quarry Owner	S.F. Nos & Village	Lease Period	Area
a. Abandoned Quarry				
1.	R.Monish Kumar	Peranakavur, Uthiramerur 179/1B, 192/1, 2, 4, 6A, 6C, 6D, 193/1, 2, 3, 4, 5, 200/6	Rc.No.760/2016/ Q3 Dated 28.07.2017 28.07.2017 – 27.07.2022	4.08.00 Ha
2.	R.Sumathi	Peranakavur, Uthiramerur 200/2D, 200/3D, 200/4E, 201/1, 201/2	Rc.No.371/Q3/2 018 Dated 26.01.2019 26.01.2019 – 25.01.2024	2.40.0 Ha
b. Existing Quarry				
1.	Tmt.R.Lavanya	Peranakavur, Uthiramerur 192/10, 192/7A2, 192/7B1, 192/8A1, 192/8A2, 192/8A3A, 192/8A3B, 192/8B, 192/8C	Rc.No.217/Q3/2 023, Dated. 27.09.2024 27.09.2024 – 26.09.2029	3.15.48Ha
c. Proposed Quarry				
1.	Thiru.S.Padma Kumar	Peranakavur, Uthiramerur 178/1, 178/2, 179/1A, 195/2B	Presently proposed	2.99.78 Ha
Total Area of Cluster: 6.15.26 Ha				

As seen above, although the individual lease area of this project is less than 5 hectares, the 1 No. of proposed quarries within a 500-meter radius, add up to more than 5 hectares i.e. 6.15.26 Ha. A map showing the existing and proposed quarry located within 500m radius is given in Figure 1.1.

The cumulative production load of existing and proposed Rough stone & Gravel quarries within cluster is shown in below table.

PROPOSED ROUGH STONE & GRAVEL QUARRY OF THIRU. S. PADMAKUMAR OVER AN EXTENT OF 2.99.78 hectares of Patta land in S.F.Nos.195/2B(P), 179/1A(P), 178/1 AND 178/2(P) PERANAKAVUR VILLAGE, UTHIRAMERUR TALUK, KANCHEEPURAM DISTRICT, TAMIL NADU STATE.

Table 7. 3 Salient Features of Existing & Proposed Quarries

Description		P1	P2
Name of the Quarry	-	S.Padma Kumar	Tmt.R.Lavanya
Geological Resources in Ts	Rough stone	32,96,370 Ts	39,61,072.5 Ts
	Gravel	1,19,868 Ts	1,36,136 Ts
Mineable Reserves in Ts	Rough stone	10,42,442.50 Ts	15,03,576.25 Ts
	Gravel	87,748 Ts	1,05,212 Ts
Five years plan period as in the approved mining plan	Rough stone	10,42,442.50 Ts	15,03,576.25 Ts
	Gravel	87,748 Ts	1,05,212 Ts
Production in Ts	Peak Production – rough stone	123337.50 Ts	1,05,545 Ts
	Gravel	38880.00 Ts	35,096 Ts
Total Production per day in tons		694.96	1,002.38
Lorry Loads per day in Nos	-	70	101
Employment in Nos		32 Nos	44 Nos.
Proposed Depth in meters		42 m	47 m
Status of the quarry		Proposed	Existing

PROPOSED ROUGH STONE & GRAVEL QUARRY OF THIRU. S. PADMAKUMAR OVER AN EXTENT OF 2.99.78 hectares of Patta land in S.F.Nos.195/2B(P), 179/1A(P), 178/1 AND 178/2(P) PERANAKAVUR VILLAGE, UTHIRAMERUR TALUK, KANCHEEPURAM DISTRICT, TAMIL NADU STATE.

7.4.1 AIR ENVIRONMENT

Based on the above production quantities the emissions due to various activities in one existing and this proposed mines includes various activities like ground preparation, excavation, handling and transport.

The data on the cumulative production resulting from the 2 projects have been given in Tables 7.4.

Table 7.4 Cumulative Production Load

Mineral Transportation			
Production Per day in tons			
Quarry	Quarry Name	Total Mineral in tons per day	No. of Lorry Load per day
P1 (Proposed)	Thiru.S.Padma Kumar	694.96	70
P2 (Existing)	Tmt.R.Lavanya	1002.38	101
Total		1697.34	171

The cumulative study shows that the overall production of minerals from the 2 quarries is 1697.34 tons per day with a capacity of 171 trips per day.

As the existing quarry are part of the current traffic flow and incremental volume is considered for this proposed quarry and incremental volume is 70 trips per day. The existing road can absorb this additional traffic due to this project. Various measures like proper maintenance of road, covering of the loaded truck with tarpaulin, water sprinkling will be carried out to ensure no adverse impact on the logistical front. Traffic density study is detailed in section 2.12 of Chapter 2.

7.4.2 CUMULATIVE IMPACT ON SOCIO-ECONOMIC ENVIRONMENT

The mining operations in the 2 mines will provide direct employment opportunity and indirect employment opportunity for scores of people through allied opportunities in

logistics, contract workers, trading, repairing works etc. Various mitigative measures suggested in this report will be properly implemented to ensure that no adverse impact is felt on the socio economic and ecological front in the area.

7.5 CLUSTER MINE CLOSURE PLAN

In the mine closure stage all necessary measures will be taken as per Act & Rules, there is no proposal for back filling, reclamation and rehabilitation in any of the proposals. The quarried pits after the end of life of mine will be properly fenced all around to prevent inherent entry of public and cattle and all the statutory requirements will be fulfilled. As already explained, in the post mining stage the rainwater harvested in the mined- out void shall be utilized for irrigation and domestic needs locally. The mine closure plan is provided in Figure 2.10.

7.6 SLOPE STABILITY PLAN

The factors that affect slope stability of the mine are detailed below.

- Geological structure comprising dip, intervening shear zone formation, clay intrusion, joints / discontinuities, faults etc.,
- Lithology of formation
- slope geometry
- Ground water availability which may cause increased thrust on the faces

Site Specific Analysis

- The quarry lease area is hilly terrain which is covered by top soil formation. The rock type noticed in the lease area is Charnockite which contains mostly Quartz and Feldspar with some ferromagnesian.
- Since the formation is of homogeneous rock type probability of slope failure is low and can be avoided if proper measures are adopted.
- There will be a 10 m safety zone which will form a ridge which can also take care of the top section and as such no risk is envisaged on this front.

PROPOSED ROUGH STONE & GRAVEL QUARRY OF THIRU. S. PADMAKUMAR OVER AN EXTENT OF 2.99.78 hectares of Patta land in S.F.Nos.195/2B(P), 179/1A(P), 178/1 AND 178/2(P) PERANAKAVUR VILLAGE, UTHIRAMERUR TALUK, KANCHEEPURAM DISTRICT, TAMIL NADU STATE.

Mitigation Measures

- Regular inspection of the mine faces to be carried out by pp for ensuring absence of any structural features like faults, joints, dyke, intrusive material in the rock strata which may affect the slope stability and cleared.
- No loose material or boulders is to be stacked on the mine top or pit benches.
- Height of the benches should be 5m.
- Haul road formation will be at 1 in 15 slope with adequate road width.
- There will be no ground water table intersection.
- No seepage is expected due to formation. Adequate drainage management system comprising peripheral garland drain, settling pond to regulate monsoon water will be created to prevent saturation of compact layers, apparent drainage over the bench slope to avert damages to quarry face and manage the water flow.

8 PROJECT BENEFITS

The project area is located on barren land, thereby causing no impact on the loss of agriculture or forest land. The project will create employment opportunities in the area. There will be no adverse effect of mining on the socioeconomic status of the people; rather, mining activities will improve their standard of living. The mining activity creates employment opportunities for the local people, and this definitely raises their economic status. Apart from the overall beneficial impact of the project on the local people of the region, it is felt necessary to augment facilities in the fields of education, health, and social awareness, including concern for the environment and ecosystem.

The mining activity at proposed Rough Stone Quarry of Thiru.S.Padma Kumar, will create direct employment opportunity for 32 local people. The PP has proposed CER amount of Rs. 3.0 Lakhs for surrounding schools development.

PROPOSED ROUGH STONE & GRAVEL QUARRY OF THIRU. S. PADMAKUMAR OVER AN EXTENT OF 2.99.78 hectares of Patta land in S.F.Nos.195/2B(P), 179/1A(P), 178/1 AND 178/2(P) PERANAKAVUR VILLAGE, UTHIRAMERUR TALUK, KANCHEEPURAM DISTRICT, TAMIL NADU STATE.

9 ENVIRONMENTAL COST BENEFIT ANALYSIS

Environmental Cost Benefit Analysis is recommended during the scoping stage, if needed. In the TOR granted by SEIAA, Tamil Nadu, it is not recommended. Hence not applicable.

10 ENVIRONMENTAL MANAGEMENT PLAN

Environmental Management plan is a site-specific plan. It is developed to ensure that the project is implemented in an environmentally sustainable manner, where all contractors and subcontractors, including consultants if any, understand the potential environmental risks arising from the project and take appropriate actions to minimize those risks. EMP also ensures that the project implementation is carried out in accordance with the planned design and by taking appropriate mitigation measures to reduce adverse environmental impacts during project's life cycle.

10.1 ENVIRONMENTAL POLICY

THIRU.S.PADMA KUMAR, shall carry out all the quarrying operations and activities in an environmentally responsible manner and to continually improve environmental performance.

The Proponent will:

- Abide by all laws, ordinances, rules, and regulations that are pertinent to its operations and activities.
- Allocate the resources required to guarantee that the environmental policy is carried out.
- Implement a programme to educate employees about environmental issues in general and their personal environmental responsibilities at work.
- Set up monitoring systems to alert as soon as there is a problem or a performance that is unexpected in relation to environmental protections.

10.2 ENVIRONMENTAL MANAGEMENT PLAN

The impacts due to this mining project are detailed in chapter 4. Mitigation measures at the source level and an overall Management Plan at the site level are elaborated

PROPOSED ROUGH STONE & GRAVEL QUARRY OF THIRU. S. PADMAKUMAR OVER AN EXTENT OF 2.99.78 hectares of Patta land in S.F.Nos.195/2B(P), 179/1A(P), 178/1 AND 178/2(P) PERANAKAVUR VILLAGE, UTHIRAMERUR TALUK, KANCHEEPURAM DISTRICT, TAMIL NADU STATE.

in this chapter. Details of EMP measures for implementation in the mine are given in the table 10.1.

Table 10.1 - ENVIRONMENTAL MANAGEMENT PLAN

Environmental Parameter	Mitigation Measures
Air	Wet drilling to suppress the dust emission from drill machine
	Regular water sprinkling on haulage road through fixed water sprinkler.
	1.5 m ³ /day of water will be used for dust suppression.
	Avoiding blasting during high wind period, night times and temperature inversion periods.
	Regular grading of haul road to clear accumulation of loose material.
	It will be ensured that vehicles are properly maintained to comply with exhaust emission requirements
	Maintenance as per operator manual of the equipment and machinery in the mines to minimizing air pollution
	Ambient Air Quality Monitoring carried out in the project area and in surrounding villages to assess the impact due to the mining activities and the efficacy of the adopted air pollution control measures.
	Afforestation for control of dust.
Water	
Surface water	Vaikkal -20m(N), Vaikkal -300m (SW), Peranakkavur Tank-628m(E), Tank-630m(N), Porpandal Eri-1.2 km(S), Chithanakkavoor Tank-1.4Km(SE), Palaveri Thangal Tank-1.58Km(NW), Edamachi Tank-1.9Km(SW), Palar River-5.0Km(N), Cheyyar River-6.7Km(NW). The drainage map of the study area is given in Figure 3.16. There is no effluent discharge from this proposed Quarry. So, no impact is anticipated.

PROPOSED ROUGH STONE & GRAVEL QUARRY OF THIRU. S. PADMAKUMAR OVER AN EXTENT OF 2.99.78 hectares of Patta land in S.F.Nos.195/2B(P), 179/1A(P), 178/1 AND 178/2(P) PERANAKAVUR VILLAGE, UTHIRAMERUR TALUK, KANCHEEPURAM DISTRICT, TAMIL NADU STATE.

	Surface runoff management structures like garland drain of required length which is connected to a settling pond will be constructed around the quarry to collect the rain water. Monthly or after rainfall, inspection for performance of water management structures and systems. There is no discharge of any effluent into nearby water bodies.
Ground Water	The quarrying operation is proposed upto a depth of 42m (BGL), the water table in the area is 67 m & 70 m below ground level, hence the project will not intersect the Ground water table during entire quarry period.
Water Consumption and Wastewater generation	The required water of 5.0 KLD will be procured from outside agencies initially and later rainwater harvested in the mine pit shall be used other than drinking purpose.
	Domestic wastewater generation of 1.5 KLD will be discharged in soak pit via septic tank.
	Conduct ground water and surface water monitoring for parameters specified by CPCB
Noise	The workers employed are provided with personal protective equipment (PPE) as such, earmuffs and ear-plugs for the protection from high noise level generated at the mine site wherever required.
	Noise levels are controlled by using optimum explosive charge, proper delay detonators and proper stemming to prevent blow out of holes.
	Development of thick greenbelt all along the Buffer Zone (10 Meters) of the project area to attenuate the noise and the same will be maintained.
	Preventive maintenance of mining machinery and replacement of worn-out accessories to control noise generation.
	Regular ambient noise level monitoring will be carried out in the project area and in surrounding villages to assess the impact due to the mining activities and the efficacy of the adopted noise control measures.

PROPOSED ROUGH STONE & GRAVEL QUARRY OF THIRU. S. PADMAKUMAR OVER AN EXTENT OF 2.99.78hectares of Patta land in S.F.Nos.195/2B(P), 179/1A(P), 178/1 AND 178/2(P) PERANAKAVUR VILLAGE, UTHIRAMERUR TALUK, KANCHEEPURAM DISTRICT, TAMIL NADU STATE.

Ground Vibration and Fly Rock Control	Controlled blasting using delay detonators will be carried out to maintain the PPV value well within the prescribed standards of DGMS.
	Drilling and blasting will be carried under the supervision of qualified persons.
	ensure blast holes are adequately stemmed for the depth of the hole and stemmed with suitable angular material.
	Undertake noise or vibration monitoring.
Land Environment	There is no change will be in the land use pattern as mentioned in the approved mining plan a such mine pit, safety zone etc., At conceptual stage, the mining pits will be converted into Rain Water Harvesting. Remaining area will be converted into greenbelt area.
	Garland drains with catch pits / settlement traps to be provided all around the project area to prevent run off affecting the surrounding lands.
	The periphery of Project area will be planted with thick plantation to arrest the fugitive dust, which will also act as acoustic barrier.
	Frequent Soil and ground water testing as per Environmental Monitoring Plan.
Top Soil / Overburden	There is no waste anticipated in this rough stone Quarry. The entire quarried minerals will be utilized.
Biological Environment	During mining, three layer thick plantation will be carried out around the project periphery, on safety barrier zone, on top benches of quarried out area etc.,
	The main attributes that retard the survival of sapling is fugitive dust, this fugitive dust can be controlled by water sprinkling on the haul roads and installing a sprinkler unit near the newly planted area.
	Regular review on Greenbelt development programme.
	Year wise greenbelt development plan mentioned in Chapter 4

10.3 ADMINISTRATION AND TECHNICAL SETUP

The Environment Monitoring Cell discussed under Chapter 6 will ensure effective implementation of environment management plan and to ensure compliance of environmental statutory guidelines through Mine Management Level. The organizational chart for the same has been given below.

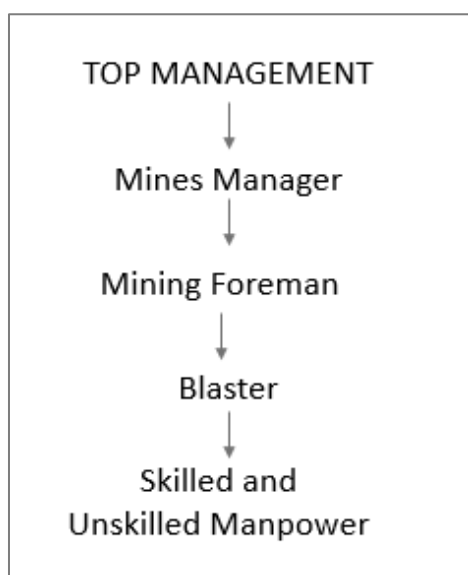


Figure 10.1 Organization Chart

The action plan for monitoring consists of monitoring of following environmental components.

- Monitoring of the water/ waste water quality, air quality and solid waste generated
- Analysis of the water and air samples collected through external laboratory
- Implementation and monitoring of the pollution control and protective measures/ devices which shall include financial estimation, ordering, installation of air pollution control equipment, waste water treatment plant, etc.

PROPOSED ROUGH STONE & GRAVEL QUARRY OF THIRU. S. PADMAKUMAR OVER AN EXTENT OF 2.99.78hectares of Patta land in S.F.Nos.195/2B(P), 179/1A(P), 178/1 AND 178/2(P) PERANAKAVUR VILLAGE, UTHIRAMERUR TALUK, KANCHEEPURAM DISTRICT, TAMIL NADU STATE.

-
- Co-ordination of the environment related activities within the project as well as with outside agencies
 - Green belt development
 - Monitoring the progress of implementation of the environmental monitoring programme
 - Compliance to statutory provisions, norms of State Pollution Control Board, Ministry of Environment and Forests and the conditions of the environmental clearance as well as the consents to establish and consents to operate.

10.4 OCCUPATIONAL SAFETY & HEALTH MANAGEMENT

Occupational safety and health are very closely related to productivity and good employer-employee relationship. The main factors of occupational health impact in quarries are fugitive dust and noise. Safety of employees during quarrying operation and maintenance of mining equipment will be taken care as per Mines Act 1952 and Rule 29 of Mines Rules 1955. To avoid any adverse effect on the health of workers due to dust, noise and vibration sufficient measures have been provided. The health status of workers in the mine shall be regularly monitored under an occupational surveillance program. Under this program, all the employees are subjected to a detail medical examination at the time of employment.

10.5 BUDGETARY PROVISION FOR ENVIRONMENTAL MANAGEMENT

Adequate budgetary provision has been made by the Company for execution of Environmental Management Plan. The below Table gives overall investment on the environmental safeguards and recurring expenditure for successful monitoring and implementation of control measures.

PROPOSED ROUGH STONE & GRAVEL QUARRY OF THIRU. S. PADMAKUMAR OVER AN EXTENT OF 2.99.78 hectares of Patta land in S.F.Nos.195/2B(P), 179/1A(P), 178/1 AND 178/2(P) PERANAKAVUR VILLAGE, UTHIRAMERUR TALUK, KANCHEEPURAM DISTRICT, TAMIL NADU STATE.

Table 10.2 Environmental Management Plan Budget

Activities	Mitigation Measure	Capital cost	Recurring Cost per Annum
Air Environment	Compaction, gradation and drainage on both sides for Haulage Road	0.15	0.15
	Fixed Water Sprinkling Arrangements + Water sprinkling by own water tankers	5.00	0.25
	Muffle blasting – To control fly rocks during blasting	0.00	0.05
	Wet drilling procedure / latest eco-friendly drill machine with separate dust extractor unit	0.40	0.08
	No overloading of trucks/tippers/tractors	0.00	0.05
	Stone carrying trucks will be covered by tarpaulin	0.00	0.10
	Enforcing speed limits of 20 km/hr within ML area	0.10	0.01
	Regular monitoring of exhaust fumes as per RTO norms	0.00	0.05
	Regular sweeping and maintenance of approach roads for at least about 200 m from ML Area	0.00	0.60
	Installing wheel wash system near gate of quarry	2.00	0.05
Sub-Total (A)		7.65	1.39

PROPOSED ROUGH STONE & GRAVEL QUARRY OF THIRU. S. PADMAKUMAR OVER AN EXTENT OF 2.99.78 hectares of Patta land in S.F.Nos.195/2B(P), 179/1A(P), 178/1 AND 178/2(P) PERANAKAVUR VILLAGE, UTHIRAMERUR TALUK, KANCHEEPURAM DISTRICT, TAMIL NADU STATE.

Noise Environment	Provision for Portable blaster shed	0.30	0.02
Sub-Total (B)		0.30	0.02
Activities	Mitigation Measure	Capital cost	Recurring Cost per Annum
Waste Management	Provision for domestic waste collection and disposal through authorized agency	0.20	0.10
	Installation of dust bins	0.05	0.02
Sub-Total (C)		0.25	0.12
Mine Closure	Plantation inside ML area (800 Nos.)	0.95	0.19
Sub-Total (D)		0.95	0.19
Implementation of EC, Mining Plan & DGMS Condition	Size 6' X 5' with blue background and white letters as mentioned in MoM Appendix II by the SEAC TN	0.05	0.01
	Air, Water, Noise and Soil Quality Sampling every 6 Months for Compliance Report of EC Conditions	0.00	0.50
	Workers will be provided with Personal Protective Equipment's	0.32	0.03
	Health check up for workers will be provisioned	0.00	0.16
	First Aid facility Provision	0.00	0.03
	Signage & boards for safety precautions	0.05	0.01

PROPOSED ROUGH STONE & GRAVEL QUARRY OF THIRU. S. PADMAKUMAR OVER AN EXTENT OF 2.99.78 hectares of Patta land in S.F.Nos.195/2B(P), 179/1A(P), 178/1 AND 178/2(P) PERANAKAVUR VILLAGE, UTHIRAMERUR TALUK, KANCHEEPURAM DISTRICT, TAMIL NADU STATE.

	No parking will be provided on the transport routes. Separate provision on the south side of the hill will be made for vehicles /HEMMs. Flaggers will be deployed for traffic management	0.30	0.01
	Installation of CCTV cameras in the mines and mine entrance	0.15	0.02
Sub-Total (E)		0.87	0.77
Grand Total		10.02	2.49
Total EMP Cost for 5 years is 23.78 lakhs			
i.e.,10.02 Lakhs of Capital Cost + 13.76 Lakhs of Recurring cost (For 5 Years)			

10.6 CONCLUSION

Various aspects of mining activities were considered and related impacts were evaluated. Considering all the possible ways to mitigate the environmental concerns, Environmental Management Plan was prepared and fund has been allocated for the same. The EMP is dynamic, flexible and subjected to periodic review. For project where the major environmental impacts are associated, EMP will be under regular review. Senior Management responsible for the project will conduct a review of EMP and its implementation to ensure that the EMP remains effective and appropriate. Thus, the proper steps will be taken to accomplish all the goals mentioned in the EMP and the project will bring the positive impact in the study area.

11. SUMMARY AND CONCLUSION

11.1 INTRODUCTION

This EIA Report is prepared for Thiru.S.Padma Kumar Rough Stone & Gravel Quarry over an extent of 2.99.78 Ha of patta land in S.F.Nos.195/2B(P), 179/1A(P), 178/1 and 178/2(P) of Peranakavur Village, Uthiramerur Taluk, Kancheepuram District, Tamil Nadu State in compliance with ToR obtained vide ToR identification number TO25B0108TN5721015N, Dated 25.10.2025.

Although the individual lease area of this project is less than 5 hectares, the one existing quarry and this proposed quarry within a 500-meter radius, add up to more than 5 hectares i.e. 6.15.26 Ha. A map showing the existing and proposed quarry located within 500m radius is given in Figure 1.1.

This project proposed to produce 3,79,070 m³ of Rough Stone and 43874 m³ of Gravel for the period of first 5 years with ultimate depth up to 42m BGL.

PROJECT DESCRIPTION

Table 11.1 Salient Features of the Project

Description	Salient Feature
Name of the Project	Rough Stone & Gravel Quarry of Thiru.S.Padma Kumar
Location of the Project	Survey No : 195/2B(P), 179/1A(P), 178/1 and 178/2(P) Village : Peranakavur Taluk : Uthiramerur District : Kancheepuram State : Tamil Nadu

PROPOSED ROUGH STONE & GRAVEL QUARRY OF THIRU. S. PADMAKUMAR OVER AN EXTENT OF 2.99.78 hectares of Patta land in S.F.Nos.195/2B(P), 179/1A(P), 178/1 AND 178/2(P) PERANAKAVUR VILLAGE, UTHIRAMERUR TALUK, KANCHEEPURAM DISTRICT, TAMIL NADU STATE.

Latitude & Longitude	Latitude : 12°42'51.36"N To 12°42'58.62"N Longitude : 79°53'00.48"E To 79°53'09.85"E
Toposheet No.	57 P/ 14
ML Area	2.99.78 Ha
Type of Land	Patta land
Geological Resource	Rough Stone – 11,98,680 m ³ Gravel – 59934 m ³
Mineable Reserves	3,79,070 m ³ of Rough Stone & 43874 m ³ of Gravel
Proposed Production for Five years	3,79,070 m ³ of Rough Stone & 43874 m ³ of Gravel
Life of the mine	5 years
Proposed depth of mining	42m BGL
Method of Mining	Opencast mechanized mining involving drilling and blasting
Proposed bench height and width	Bench Height & Width – 5m.
Total Waste	There is no waste generation from this quarry.
Top Soil / Overburden	There is no waste / over burden generation from this quarry, entire mined out mineral will be directly transported to the needy customer.
Water Requirement & source	Total – 5.0 KLD. The required water will be procured from outside agencies initially. Later, water collected in the mine pit will be used to meet the needs.
Proposed Manpower Deployment	32 Nos
Total Project Cost	Rs.129.76 Lakhs
Nearest Highway	(NH-132B) Kancheepuram – Tindivanam – 5.8km (NE) (SH-118) Natrajpuram – Uthiramerur – 9.8Km (S)
Nearest Railway Station	Kancheepuram to Chengalpattu line which is about 6.0Km on Northeast side of the area.

PROPOSED ROUGH STONE & GRAVEL QUARRY OF THIRU. S. PADMAKUMAR OVER AN EXTENT OF 2.99.78 hectares of Patta land in S.F.Nos.195/2B(P), 179/1A(P), 178/1 AND 178/2(P) PERANAKAVUR VILLAGE, UTHIRAMERUR TALUK, KANCHEEPURAM DISTRICT, TAMIL NADU STATE.

Nearest Airport	Chennai International Airport - 43.4 km(NE)
Nearest Major Water bodies	Vaikkal -20m(N), Vaikkal -300m (SW), Peranakkavur Tank-628m(E), Tank-630m(N), Porpandal Eri-1.2 km(S), Chithanakkavoor Tank-1.4Km(SE), Palaveri Thangal Tank-1.58Km(NW), Edamachi Tank-1.9Km(SW), Palar River-5.0Km(N), Cheyyar River-6.7Km(NW).
Environmental sensitive areas, Protected areas as per Wildlife Protection Act, 1972 (Tiger reserve, Elephant reserve, Biospheres, National parks, Wildlife sanctuaries, community reserves and conservation reserves)	Nil within 10km radius, Karikili Birds Sanctuary-13.2Km, SW
Reserved / Protected Forests	Kavanipakkam R.F-400m(NW), Edamachi R.F-2.8 Km(SW), Marudham R.F- 9.03Km(SW) Maiyur R.F- 7.18Km(SE)
Nearest Village	Arumbuliyur - 310m(SE)
Seismic Zone	Zone II (Least Active)

11.2 DESCRIPTION OF THE ENVIRONMENT

The baseline monitoring study was carried out during March to May 2025 to assess the existing environmental scenario in the area. For the purpose of EIA studies, project area was considered as the core zone and area outside the project area up to 10km radius from the periphery of the project site was considered as buffer zone. Baseline Environmental data has been collected for: -

- a) Land
- b) Water
- c) Air

PROPOSED ROUGH STONE & GRAVEL QUARRY OF THIRU. S. PADMAKUMAR OVER AN EXTENT OF 2.99.78 hectares of Patta land in S.F.Nos.195/2B(P), 179/1A(P), 178/1 AND 178/2(P) PERANAKAVUR VILLAGE, UTHIRAMERUR TALUK, KANCHEEPURAM DISTRICT, TAMIL NADU STATE.

- d) Noise
- e) Biological
- f) Socio-economic status

11.2.1 LAND ENVIRONMENT

The existing land use pattern of the study area is tabulated below in table 11.2.

Table - 11.2 Land use Pattern of the study area

Sl.No.	LAND USE / LAND COVER	Area in Sq.Km	Area in Percentage
1	Built-up land	15.15	4.74
2	Crop land	131.72	40.89
3	Existing Quarry	7.87	2.44
4	Fallow land	29.18	9.06
5	Hill & Forest	8.73	2.71
6	Land with scrub	15.55	4.82
7	Land without scrub	10.63	3.30
8	Plantations	27.02	8.38
9	Salt affected land	15.28	4.74
10	Water bodies	60.94	18.92
	Total Area	322.07	100.00

Source: Survey of India Toposheet and Landsat Satellite Imagery

11.2.2 SOIL CHARACTERISTICS

Results of the soil samples show that the pH values were found to be 6.37 to 7.89 and Electrical Conductivity values were ranging between 60.55 – 152.3 μ mhos/cm. Soils are generally Silty Clay. Organic matter values were ranging between 1.12 – 1.95 %. Total Nitrogen values were ranging between 172 – 354 mg/kg. Phosphorus values were ranging between 0.62 – 1.24 μ g/g. Potassium values were ranging between 233 – 698 mg/kg. Sodium values were ranging between 462 – 920 mg/kg. Total Sulphate values were observed to be BDL. The soil quality data for the 7 samples collected and analyzed are provided in Table no – 3.13.

11.2.3 AMBIENT AIR QUALITY

The results of ambient air quality monitoring for the period (March to May 2025) are presented in Chapter 3. The ambient air quality data for PM₁₀, PM_{2.5}, SO₂, NO₂, CO studied at 7 locations as per prescribed guidelines/ methods. As per the monitoring data, the PM₁₀ values were in the range of 38.20 – 67.10 µg/m³. PM_{2.5} values were in the range of 18.20 – 28.40 µg/m³. SO₂ levels were ranging from 3.40 – 6.0 µg/m³. NO₂ levels were ranging from 6.4 – 12.30 µg/m³. While comparing with the NAAQ Norms laid by MoEFCC, all monitored values of PM₁₀, PM_{2.5}, SO₂, NO₂ & CO were found to be well within the prescribed standards. The CO values in the all locations found to be below detectable limit (DL – 1144 µg/m³).

11.2.4 WATER ENVIRONMENT

Surface Water

The pH varied from 6.98 to 7.05 while turbidity found within the standards (Optimal pH range for sustainable aquatic life is 6.5 to 8.5 pH). Total Dissolved Solids varied from 382 to 446 mg/l. Chloride varied between 120.0 mg/l and 134.0 mg/l. Nitrates is in BDL(DL-1.0), while sulphates varied from 29.5 to 33.6 mg/l.

Ground Water

Suitability of ground water for drinking/irrigation/industrial purposes is determined keeping in view the effects of various chemical constituents present in water as required human use, plant use. Though many ions are very essential for the growth of plants and human body but when present in excess, have an adverse effect on health and growth.

As Per the data it has been observed that the pH value varies from 7.02 to 7.94, Chlorides Ranges From 101 – 232 mg/l, Sulphates value found to be between 56.5 - 170 mg/l, Fluoride Ranges low in lease area i.e. 0.39 – 0.55, Hardness varies from

PROPOSED ROUGH STONE & GRAVEL QUARRY OF THIRU. S. PADMAKUMAR OVER AN EXTENT OF 2.99.78 hectares of Patta land in S.F.Nos.195/2B(P), 179/1A(P), 178/1 AND 178/2(P) PERANAKAVUR VILLAGE, UTHIRAMERUR TALUK, KANCHEEPURAM DISTRICT, TAMIL NADU STATE.

145 – 410 mg/l, and Total dissolved solid 366 – 874 mg/l. The ground water has been analyzed as per IS10500: 2012 and found to be suitable for drinking purpose. So the results of chemical and bacteriological analysis of water samples are classified under good class for drinking purpose with respect to total dissolved solids. Total hardness of the samples ranged from soft to moderately hard waters and can be fairly used for drinking. Regular ground water monitoring is suggested as the quality of ground water may fluctuate with groundwater consumption and seasonal variations.

11.2.5 NOISE ENVIRONMENT

From the table it is observed that the day Equivalent Noise (Leq-d) level were ranging from 44.9 to 51.6 dB(A) and Night Equivalent Noise (Leq-n) level were ranging from 40.1 to 43.0 dB(A). Day and Night Equivalent Noise (Leq-n) level were ranging from 44.0 to 50.1 dB(A). While comparing with the MoEFCC Norm of 55 dB(A) for day time and 45 dB(A) for night time in Residential areas, the monitored ambient noise levels are within the limit values.

11.2.6 BIOLOGICAL ENVIRONMENT

There is no schedule I species of animals observed within study area as per Wildlife Protection Act 1972 as well as no species is in vulnerable, endangered or threatened category as per IUCN. There is no endangered red list species found in the study area. Hence this small operation over short period of time will not have any significant impact on the surrounding flora and fauna.

11.2.7 SOCIO-ECONOMIC ENVIRONMENT

An attempt has been made to assess the impact of the proposed mining project at Peranakavur Village on Socioeconomic aspect of the study area. The various attributes that have been taken into account are population composition, employment generation, occupational shift, household income and consumption

PROPOSED ROUGH STONE & GRAVEL QUARRY OF THIRU. S. PADMAKUMAR OVER AN EXTENT OF 2.99.78 hectares of Patta land in S.F.Nos.195/2B(P), 179/1A(P), 178/1 AND 178/2(P) PERANAKAVUR VILLAGE, UTHIRAMERUR TALUK, KANCHEEPURAM DISTRICT, TAMIL NADU STATE.

pattern. Implementation of the Proposed Mine Project will generate both direct and indirect employment. Besides, Mining operation will be legally valid and it will bring income to the state exchequer.

11.3 ANTICIPATED ENVIRONMENTAL IMPACTS AND MITIGATION MEASURES

The main scope of the EIA study is to quantify the cumulative impact in the study area due to cluster quarries and formulate the effective mitigation measures for each individual leases. A detailed account of the emission sources, emissions control equipment, background Air quality levels, Meteorological measurements, Dispersion model and all other aspects of pollution like effluent discharge, Dust generation etc., have been discussed in Chapter 4 of this report.

The project proponent will adopt all the necessary mitigation measures and management plan mentioned in this report and also comply the conditions stipulated in Environmental clearance and CTO of this project.

Anticipated Impacts & Mitigation Measures

Impact	Mitigation Measures
Land Environment	
❖ Destruction of natural landscapes ❖ Changes in soil characteristics ❖ Soil erosion and slope instability ❖ Problems to agricultural land and human habitations due to dust, and noise caused by movement of heavy vehicles.	❖ Rough stone does not produce any toxic effluents in the form of solids, liquids, or gases. ❖ At the end of life of mine, the excavated mine pit / void of 2.03.02 Ha. will act as artificial reservoir for collecting rain water and helps to meet out the demand or crises during drought season. ❖ After mine closure the greenbelt (0.94.76 Ha.) will be developed along the safety barrier and top benches and 0.02 ha are approach road and Infrastructure. ❖ The periphery of the mining lease area will be converted to a greenbelt to prevent Noise and sound propagation to the nearby lands. ❖ Entire mined out area will be properly fenced to prevent inadvertent entry of human and animals. ❖ Construction of garland drains all around the quarry pit and construction of settling traps at strategic location in lower elevations to prevent soil erosion due to surface runoff during rainfall and also to collect the storm water for various uses within the proposed area.
Water Environment	
❖ Impact due to Usage of Water in mines ❖ Generation of waste water from vehicle washing ❖ Domestic sewage	❖ There are some water bodies are located in 10 km radius viz., Odai - 20m(N), Odai -300m (SW), Peranakkavur Tank- 628m(E), Arumbuliyur Tank-631.2m(N), Porpandal Eri- 893.16m(S),

PROPOSED ROUGH STONE & GRAVEL QUARRY OF THIRU. S. PADMAKUMAR OVER AN EXTENT OF 2.99.78 hectares of Patta land in S.F.Nos.195/2B(P), 179/1A(P), 178/1 AND 178/2(P) PERANAKAVUR VILLAGE, UTHIRAMERUR TALUK, KANCHEEPURAM DISTRICT, TAMIL NADU STATE.

❖ Washouts from surface exposure or working areas ❖ Impact on Surface Water Resources ❖ Impact on Ground water ❖ Impact on Water Quality ❖	Chithanakkavoor Tank- 1.4Km(SE), Palaveri Thangal Tank-1.58Km(NW), Edamachi Tank- 1.9Km(SW), Arungkundram Eri- 2.7Km(NW), Palar River- 5.42Km(N), Cheyyar River-6.7Km(NW). ❖ The drainage map of the study area is given in Figure 3.16. ❖ There is no proposal for discharging of wastewater outside the project area. ❖ There is no proposal for a rough stone processing or workshop within the project area, so no effluent is anticipated in the mine. ❖ The required water (5.0 KLD) will be sourced initially from outside agencies. Later the rainwater collected in the mine pit sump will be used for this purpose. ❖ Regular water quality will be carried in nearby villages to ensure the water quality is not affected due to the quarrying activities. ❖ Domestic sewage from site office & urinals/latrines provided in project area will be discharged through septic tank followed by soak pit system. ❖ Only clear and settled water free from silt content will be used for dust suppression and greenbelt development. ❖ De-silting will be carried out before and immediately after the monsoon season and the settling tank and drains will be cleaned weekly, especially during monsoons. ❖ Four sumps with each capacity 5000 Cu.m will be proposed for harvesting rain water. The rain water stored in the pond will be utilized for

PROPOSED ROUGH STONE & GRAVEL QUARRY OF THIRU. S. PADMAKUMAR OVER AN EXTENT OF 2.99.78hectares of Patta land in S.F.Nos.195/2B(P), 179/1A(P), 178/1 AND 178/2(P) PERANAKAVUR VILLAGE, UTHIRAMERUR TALUK, KANCHEEPURAM DISTRICT, TAMIL NADU STATE.

	plantation, dust suppression activities.
Air Environment	
❖ Generation of Fugitive Dust ❖ Dust will be generated mainly during excavation, loading & unloading activities. ❖ Reduction in visibility due to dust plumes. ❖ Coating of vegetation leading to reduced photosynthesis. ❖ Inhibited growth, destroying of foliage, degradation of crops; ❖ Increase in health hazards due to inhalation of dust.	❖ Using Wet drilling methods, Allowing drilling only with PPE, Carrying out blasting only during specified times, Avoiding blasting during unfavourable weather conditions, Using explosives of good quality, Using mist sprayers Regular wetting of transport, Covering the materials carried in tippers with tarpaulin, Proper maintenance of vehicles used for transportation, Conducting regular emission tests for vehicles used for transport. ❖ Speed restrictions will be imposed to avoid spillage of loaded materials upon the road and to reduce wear and tear of the road. ❖ Weekly inspections of the condition of the access road by competent person employed, and immediate action will be taken to address any potholes or damage to the road surface. ❖ Development of greenbelt is proposed in the safety zone of 10m barriers in the lease area. ❖ Personal Protective Equipment's will be provided to all workers
Noise & Vibration	
❖ The main noise generating source during mining operation and related activities are drilling, excavation, loading, unloading and transportation.	❖ Usage of sharp drill bits while drilling which will help in reducing noise; ❖ Secondary blasting will be totally avoided and hydraulic rock breaker are utilized for breaking boulders; ❖ Controlled blasting with proper spacing, burden, stemming and

PROPOSED ROUGH STONE & GRAVEL QUARRY OF THIRU. S. PADMAKUMAR OVER AN EXTENT OF 2.99.78hectares of Patta land in S.F.Nos.195/2B(P), 179/1A(P), 178/1 AND 178/2(P) PERANAKAVUR VILLAGE, UTHIRAMERUR TALUK, KANCHEEPURAM DISTRICT, TAMIL NADU STATE.

	optimum charge/delay will reduce noise; ❖ The blasting will be carried out during favourable atmospheric condition and less human activity timings by using nonelectrical initiation system; ❖ Proper maintenance, oiling and greasing of machines will be done every week to reduce generation of noise; ❖ Provision of sound insulated chambers for the workers working on machines (HEMM) producing higher levels of noise; ❖ Green Belt will be developed around the project areas and along the haul roads. The plantation minimizes propagation of noise; ❖ Personal Protective Equipment (PPE) like ear muffs/ear plugs will be provided to the operators of HEMM and persons working near HEMM and their use will be ensured through training and awareness. ❖ Regular medical check-up and proper training to personnel to create awareness about adverse noise level effects
Ground Vibration	
❖ The vibration due to blasting can cause damage to the nearby structures if appropriate technology and control measures are not adopted in the blasting operation. ❖ Fly rock is another possible damage causing outcome of blasting.	❖ Proper quantity of explosive, suitable stemming materials and appropriate delay system should be adopted to avoid overcharging and for safe blasting; ❖ Adequate safe distance from blasting should be maintained as per DGMS guidelines; ❖ Blasting shelter should be provided as per DGMS guidelines;

PROPOSED ROUGH STONE & GRAVEL QUARRY OF THIRU. S. PADMAKUMAR OVER AN EXTENT OF 2.99.78 hectares of Patta land in S.F.Nos.195/2B(P), 179/1A(P), 178/1 AND 178/2(P) PERANAKAVUR VILLAGE, UTHIRAMERUR TALUK, KANCHEEPURAM DISTRICT, TAMIL NADU STATE.

	❖ Blasting operations shall be carried out only during day time; ❖ The charge per delay shall be minimized and preferably more number of delays will be used per blasts; ❖ During blasting, other activities in the immediate vicinity shall be temporarily stopped; ❖ Drilling parameters like depth, diameter and spacing will be properly designed to give proper blast; ❖ Blasting will be carried out under the supervision of statutory persons as approved by DGMS. ❖ A well-defined SOP will be framed under the leadership of top management and the same will be followed for each blasting. ❖ Regular PPV monitoring will be carried out to ensure PPV limits i.e., 0.5 mm/s.
Biological Environment	
❖ Direct impacts include land clearance and excavation causing destruction of flora and fauna and loss of habitats. ❖ Indirect impacts include habitat degradation due to noise, dust, and human activity.	❖ Only some common herbs, shrubs and grass will be cleared. So, there will be no impact on the biodiversity. ❖ Green belt development with suitable species will enhance the biodiversity of the project area. ❖ The core zone or buffer zone does not encompass any threatened flora or fauna species.
Socio-Economic Environment	
❖ Health and safety of workers and the general public. ❖ Increase in traffic volumes and sizes of road vehicles.	❖ Around 32 local workers will get employment opportunities along with periodical training to generate local skills. ❖ Mine management will contribute for the upliftment of these villages by

PROPOSED ROUGH STONE & GRAVEL QUARRY OF THIRU. S. PADMAKUMAR OVER AN EXTENT OF 2.99.78hectares of Patta land in S.F.Nos.195/2B(P), 179/1A(P), 178/1 AND 178/2(P) PERANAKAVUR VILLAGE, UTHIRAMERUR TALUK, KANCHEEPURAM DISTRICT, TAMIL NADU STATE.

❖ Economic issues, including the increase in employment opportunities.	conducting regular medical camps, assistance in developing necessary infrastructure facilities like maintenance of schools, village roads, drinking water supply, etc.
Occupational Health & Safety	
❖ Exposure to Dust ❖ Noise and Vibration Exposure ❖ Physical Hazards ❖ Respiratory hazards due to Dust exposure	❖ Provision of rest shelters for mine workers with amenities like drinking water etc. ❖ All safety measures like use of safety appliances, such as dust masks, helmets, shoes, safety awareness programs, awards, posters, slogans related to safety etc. ❖ Training of employees for use of safety appliances and first aid in vocational training centre. ❖ Weekly maintenance and testing of all equipment as per manufacturers' guidelines. ❖ Pre placement and Yearly Medical Examination of all workers by a medical Officer. ❖ First Aid facility will be provided at the mine site. ❖ Close surveillance of the factors in working environment and work practices which may affect environment and worker's health by the mine's manager employed. ❖ Working of mine as per approved mining plan and environmental plans.

11.4 ANALYSIS OF ALTERNATIVES

There are no alternatives suggested as the proposed mining area has the following advantages:

- ❖ The mineral deposit occurs in a non-forest area.
- ❖ There is no habitation within the applied lease area; hence, no R & R issues exist.
- ❖ There is no river, stream, nallas and water bodies in the or passing through the applied mine lease areas.
- ❖ Mine connectivity through road and rail is good.
- ❖ The proposed mining operations do not intersect the ground water level. Hence, no impact on ground water environment.

11.5 ENVIRONMENTAL MONITORING PROGRAM

Environmental Monitoring program will be conducted for various environmental components as per conditions stipulated in Environmental Clearance Letter issued by SEIAA & Consent to Operate issued by TNPCB. Post project monitoring program is detailed in Chapter 6.

PP will supervise the overall environmental management plan of the project during operation. The capital cost of Rs. 10.02 Lakhs and the recurring cost of Rs. 13.76 Lakhs (5 years) have been allocated under the EMP budget which includes Environmental Monitoring Cost.

11.6 ADDITIONAL STUDIES

Risk Analysis & Disaster Management Plan

The methodology for the risk assessment has been based on the specific risk assessment guidance issued by the Directorate General of Mine Safety (DGMS). The DGMS risk assessment process is intended to identify existing and probable hazards

PROPOSED ROUGH STONE & GRAVEL QUARRY OF THIRU. S. PADMAKUMAR OVER AN EXTENT OF 2.99.78hectares of Patta land in S.F.Nos.195/2B(P), 179/1A(P), 178/1 AND 178/2(P) PERANAKAVUR VILLAGE, UTHIRAMERUR TALUK, KANCHEEPURAM DISTRICT, TAMIL NADU STATE.

in the work environment and all operations and assess the risk levels of those hazards in order to prioritize those that need immediate attention.

Further, mechanisms responsible for these hazards are identified and their control measures set to time table are recorded along with pinpointed responsibilities. In the unlikely event that a consequence has occurred, disaster management kicks in. This includes instituting procedures pertaining to a number of issues such as communication, rescue, and rehabilitation. These are addressed in the disaster management plan. Both, the RA and DMP, are living documents and need to be updated whenever there are changes in operations, equipment, or procedures. Assessment is all about preventing accidents and taking necessary steps to prevent it from happening.

The Disaster Management Plan (DMP) is a guide, giving general considerations, directions, and procedures for handling emergencies likely to arise from planned operations. The DMP has been prepared on the basis of the Risk Assessment and related findings covered in the report.

Terms of Reference with Public Hearing (ToR) for the project was issued vide ToR identification number TO25B0108TN5721015N, Dated 25.10.2025.. Now, this Draft EIA / EMP Report is prepared for conducting Public Hearing as the projects falls under B1 Category.

Although the individual lease area of this project is less than 5 Ha, the ten proposed quarries including this proposal within the 500m radius works out to >5 Ha. A Cumulative impact study is conducted to determine the impact of the existing and proposed quarries located within 500m radius on the environment and are detailed in Section 7.4.

Cumulative Impact Study

The baseline monitoring conducted for this project reflects the cumulative impact of the existing and proposed quarries and impact of this proposed project on air environment do not exceed the permissible limits set by CPCB for air pollution.

The proposed project will bring 70 trips per day. The existing road can absorb this additional traffic due to this project.

This proposed project will provide employment opportunities for 32 people.

11.7 PROJECT BENEFITS

Financial benefits

- This project will contribute financially through payment of taxes like royalty, GST, etc
- The project will also contribute via CSR.
- The demands of people during public hearing will also be considered by the project proponent

Social benefits

- This project provides employment to 32 people directly. Local people will be hired for unskilled labour.
- Through CSR, nearby schools, hospitals will be benefitted.

11.8 CONCLUSION

EIA study was performed as per the approved ToR. Various environmental attributes were studied relating with aspects of mining activities. The related impacts were identified and evaluated. Considering all the possible ways to mitigate the environmental concerns, Environmental Management Plan was prepared and

PROPOSED ROUGH STONE & GRAVEL QUARRY OF THIRU. S. PADMAKUMAR OVER AN EXTENT OF 2.99.78 hectares of Patta land in S.F.Nos.195/2B(P), 179/1A(P), 178/1 AND 178/2(P) PERANAKAVUR VILLAGE, UTHIRAMERUR TALUK, KANCHEEPURAM DISTRICT, TAMIL NADU STATE.

accordingly fund was allocated. The EMP has been dynamic, flexible and subject to periodic review.

The project will increase the revenue of the State Govt. as well as it will help in the social upliftment of the local community. The green belt development programme will help in increasing the green cover in the area. Thus, the proposed project is not likely to affect the environment or adjacent ecosystem adversely.

The Mine Management will be responsible for the project review of EMP and its implementation to ensure that the EMP remains effective and appropriate. Thus, the proper steps will be taken to accomplish all the goals mentioned in the EMP and the project will bring the positive impact in the study area.

PROPOSED ROUGH STONE & GRAVEL QUARRY OF THIRU. S. PADMAKUMAR OVER AN EXTENT OF 2.99.78 hectares of Patta land in S.F.Nos.195/2B(P), 179/1A(P), 178/1 AND 178/2(P) PERANAKAVUR VILLAGE, UTHIRAMERUR TALUK, KANCHEEPURAM DISTRICT, TAMIL NADU STATE.


12 DISCLOSURE OF CONSULTANTS

Global Mining Solutions is a NABET Accredited EIA consultant as per NABET certificate ABET/EIA/23-26/SA 0241. The registered office of Global Mining Solutions is at Plot No.6, S.F.No.13/2 A2, VS City, RC Chettypatty, Kottamettupatty, Omalur, Salem, Tamilnadu-636455.

Declaration by Experts contributing to the proposed Rough Stone and Gravel Quarry over an extent of 2.99.78 Ha, while total cluster area of 6.15.26 Ha in Peranakavur Village, Uthiramerur Taluk, Kancheepuram District, Tamil Nadu State.

I, hereby, certify that I was a part of the EIA team that developed the above EIA.

EIA Coordinator Name: Manikandan Manickam

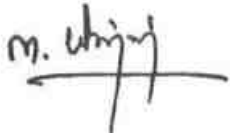

Signature & Date

Period of involvement: March to May 2025.

Contact information:


M/s Global Mining Solutions

Plot No.6, SF No. 13/2, A2, VS City, RC Chettypatty,

Kottamettupatty, Omalur,

Salem, Tamil Nadu – 636 455



PROPOSED ROUGH STONE & GRAVEL QUARRY OF THIRU. S. PADMAKUMAR OVER AN EXTENT OF 2.99.78 hectares of Patta land in S.F.Nos.195/2B(P), 179/1A(P), 178/1 AND 178/2(P) PERANAKAVUR VILLAGE, UTHIRAMERUR TALUK, KANCHEEPURAM DISTRICT, TAMIL NADU STATE.

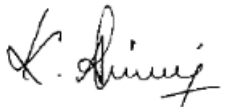S.NO.	Functional areas	Name of the expert/s	Involvement (period and task**)	Signature and Date
1	AP	Dhanalakshmi Ramanathan	Assessment of existing air quality, Impact of the project on ambient air and suggested mitigation measures for air pollution. Period: March 2025 to May 2025.	
2	WP	Abirami Kaliaperumal	Assessment of existing water quality, impact of the project on surface and ground water quality, suggested mitigation measures for minimizing the impact. Period: March 2025 to May 2025	
3	SHW	Ramadoss N	Assessment of waste generated from the project, suggested waste management practices. Period: March 2025 to May 2025	
4	SE	Sarasvathy K	Baseline SE studies. Data compilation and assessment. Impact of the project on SE status of the area. Formulation of CER plan. Period: March 2025 to May 2025	
5	EB	Saravanan S	Baseline data collection of related to ecology of the area.	

PROPOSED ROUGH STONE & GRAVEL QUARRY OF THIRU. S. PADMAKUMAR OVER AN EXTENT OF 2.99.78 hectares of Patta land in S.F.Nos.195/2B(P), 179/1A(P), 178/1 AND 178/2(P) PERANAKAVUR VILLAGE, UTHIRAMERUR TALUK, KANCHEEPURAM DISTRICT, TAMIL NADU STATE.

			<u>Period: March 2025 to May 2025</u>	
6	HG	Ravinthiran N	Hydrogeological feature of the area. Ground water depth and impact of project on ground water of the area. <u>Period: March 2025 to May 2025</u>	
7	AQ	Srilatha Thiruveedhula	Air quality modeling utilizing the area source model. Predication of the ground level concentration of the dust. Suggesting suitable mitigation measures. <u>Period: March 2025 to May 2025</u>	
8	NV	Dhanalakshmi Ramanathan	Ambient noise study of the area. Incremental noise generation due to quarry operation and impact of the noise due to the project. <u>Period: March 2025 to May 2025</u>	
9	LU	Srilatha Thiruveedhula	Preparation of land use map based on satellite imagery. Land use classification and analysis. Impact prediction of the project on the surrounding land environment. <u>Period: March 2025 to May 2025</u>	

PROPOSED ROUGH STONE & GRAVEL QUARRY OF THIRU. S. PADMAKUMAR OVER AN EXTENT OF 2.99.78hectares of Patta land in S.F.Nos.195/2B(P), 179/1A(P), 178/1 AND 178/2(P) PERANAKAVUR VILLAGE, UTHIRAMERUR TALUK, KANCHEEPURAM DISTRICT, TAMIL NADU STATE.

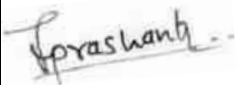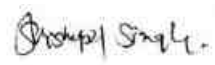10	RH	S.V. Prashant	Identification of the Risk related to the mining activities. Preparation of emergency disaster management plan. Plan for supply of safety equipment for the worker. <u>Period: March 2024 to May 2024</u>	
11	SC	Shisupal Sing	Soil monitoring, secondary data collection on soil type, soil management practices, utilization of topsoil. <u>Period: March 2025 to May 2025</u>	
12	GEO	Valliappan Meyyappan	Geological map, stability of quarry and dump, management plan for mine stability, after use of mining quarry and geological feature of the area. <u>Period: March 2025 to May 2025</u>	

PROPOSED ROUGH STONE & GRAVEL QUARRY OF THIRU. S. PADMAKUMAR OVER AN EXTENT OF 2.99.78hectares of Patta land in S.F.Nos.195/2B(P), 179/1A(P), 178/1 AND 178/2(P) PERANAKAVUR VILLAGE, UTHIRAMERUR TALUK, KANCHEEPURAM DISTRICT, TAMIL NADU STATE.

TM- EC						
S. No	Name of TM (EC)	Sector (s) proposed	Approved (to work under)	Period of involvement	Type of work	Signature
1.	Dhanalakshmi	1(a)	Manikandan Manickam	Period: March to May 2025.	Associate d with EIA Coordinat or in overall preparati on of Draft EIA/EMP report.	
TM- FAE:						
S. N O	Name of TM (FAE)	Function al Area	Approve d FAE (to work under)	Period of involve ment	Type of work	Signature
1	Kamaraj S	HG	Ashok Kumar Rajagopa l	Period: March to May 2025.	Associated with Experts in studying hydrogeologica l pattern of study area, Studying ground water and the impact of the project on ground water	
2	B.J.Sampatk kumar	SE	Saraswat hy K	Period: March to May 2025.	Assisted by the Expert in preparation of socio-economic report.	
		SC	Shishupa l Singh	Period: March to May 2025.	Assisted by the Expert in interpretation of soil sampling and their	

PROPOSED ROUGH STONE & GRAVEL QUARRY OF THIRU. S. PADMAKUMAR OVER AN EXTENT OF 2.99.78hectares of Patta land in S.F.Nos.195/2B(P), 179/1A(P), 178/1 AND 178/2(P) PERANAKAVUR VILLAGE, UTHIRAMERUR TALUK, KANCHEEPURAM DISTRICT, TAMIL NADU STATE.

					quality involved in the project.	
3	Mownica Balaji	NV	Dhanalak shmi Ramanat han	Period: March to May 2025.	Associated with the expert team in suggesting control measures for noise and Ground Vibration.	Mownica.B
		AP	Dhanalak shmi Ramanat han		Associated with expert team in assessing existing air quality, impact of the project on ambient air and suggesting mitigation measures for air pollution	
4	Balasubram ani G	NV	Dhanalak shmi Ramanat han	Period: March to May 2025.	Associated with the expert in selection of base line monitoring stations, Review of Noise quality results, Review of emission sources – drilling, blasting, excavation and transportation, Identification of impacts on environment, identification of	

PROPOSED ROUGH STONE & GRAVEL QUARRY OF THIRU. S. PADMAKUMAR OVER AN EXTENT OF 2.99.78hectares of Patta land in S.F.Nos.195/2B(P), 179/1A(P), 178/1 AND 178/2(P) PERANAKAVUR VILLAGE, UTHIRAMERUR TALUK, KANCHEEPURAM DISTRICT, TAMIL NADU STATE.


					remedial measures and input to EIA preparation	
		Geo	Valliappa n Meyyapp an		Associated with the expert in preparing Geological map.	
5	Suresh Mani	LU	Srilatha Thiruvee dhula	Period: March to May 2025.	Associated with Experts in preparing Land use map based on satellite imagery, Land use classification and analysis, Impact prediction on surrounding land environment.	M. Suresh
		HG	Ashok Kumar Rajagopa l		Associated with Experts in studying hydro-geology pattern of study area, studying water and the impact of the project on ground water.	
6	Asan Ali S	NV	Srilatha Thiruvee dhula	Period: March to May 2025.	Associated with the expert in monitoring and analysis of blast induced ground vibration in order to develop the site-specific	S. Asan ali

PROPOSED ROUGH STONE & GRAVEL QUARRY OF THIRU. S. PADMAKUMAR OVER AN EXTENT OF 2.99.78hectares of Patta land in S.F.Nos.195/2B(P), 179/1A(P), 178/1 AND 178/2(P) PERANAKAVUR VILLAGE, UTHIRAMERUR TALUK, KANCHEEPURAM DISTRICT, TAMIL NADU STATE.

					equation for its prediction, monitoring of fly rocks & air blast (noise), preparation of SOP's for the safety blasting practice in the mines.	
		Geo	Valliappa n Meyyapp an		Associated with the Qualified Person & Experts in preparing Geological map, assessing stability of quarry slope faces and dump, management plan for mine stability and after use of mining quarry and geological features of the area during mine plan preparation.	
7	Prabu M	Geo	Valliappa n Meyyapp an	Period: March to May 2025.	Associated with Experts and involved in Field Investigations, Mapping /Geo-referencing	
8	Abirami Kaliyaperum al	RH	S V Prashant	Period: March to May 2025.	Associated with experts and involved in the identification risk and hazard,	

PROPOSED ROUGH STONE & GRAVEL QUARRY OF THIRU. S. PADMAKUMAR OVER AN EXTENT OF 2.99.78hectares of Patta land in S.F.Nos.195/2B(P), 179/1A(P), 178/1 AND 178/2(P) PERANAKAVUR VILLAGE, UTHIRAMERUR TALUK, KANCHEEPURAM DISTRICT, TAMIL NADU STATE.

					suggesting safeguard measures.	
9	Dhanalakshmi Ramanathan	AQ	Srilatha Thiruveedhula	Period: March to May 2025	Involved with Expert team and involved in calculating air emission values using Meteorological data and Providing inputs for running modelling (ISCT3, AERMOD).	R. Dhanu
10	Manikandan Manickam	AP	Ramados N	Period: March to May 2025.	Associated with expert team in assessing existing air quality, impact of the project on ambient air and suggesting mitigation measures for air pollution	m. jay
		WP	Abirami Kaliyaperumal		Involved in the identification of source of water and waste generation, suggesting treatment for safe disposal of wastewater	

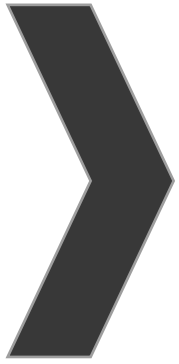

ANNEXURE-1



File No: 12688
Government of India
Ministry of Environment, Forest and Climate Change
(Issued by the State Environment Impact Assessment Authority(SEIAA),
TAMIL NADU)



Dated: 25/10/2025



To,

Thiru. S. PADMA KUMAR
S/o.Swornappan, No.7/46, Parameswari, Chakiyancode, Neyyoor, Kalkulam, Kanniyakumari District -
629802. TAMIL NADU.
pathu1988@gmail.com

Subject: Grant of Terms of Reference along with Public Hearing under the provision of the EIA Notification 2006-regarding.

Sir/Madam,

Sub: SEIAA, Tamil Nadu - Proposed Rough Stone and Gravel Quarry over an extent of 2.99.78 Ha in S.F. Nos. 195/2B(P), 179/1A(P), 178/1 & 178/2(P) of Peranakavur Village, Uthiramerur Taluk, Kancheepuram District, Tamil Nadu by Thiru. S. Padma Kumar - under project category – “B1” and Schedule S.No.1(a) “Mining of Minerals Projects” of EIA Notification, 2006, as amended – **ToR issued along with Public Hearing** - preparation of EIA report – Regarding.

Ref: 1. Online proposal No. SIA/TN/MIN/550357/2025 Dated 03.09.2025.

2. Your application submitted for Terms of Reference dated:04.09.2025.

3. Minutes of the 623rd SEAC meeting held on 23.09.2025.

4. Minutes of the 906th SEIAA meeting held on 17.10.2025.

2. The particulars of the proposal are as below:

(i) TOR Identification No.	TO25B0108TN5721015N
(ii) File No.	12688
(iii) Clearance Type	TOR
(iv) Category	B1
(v) Project/Activity Included Schedule No.	1(a) Mining of minerals
(vii) Name of Project	PROPOSED ROUGH STONE & GRAVEL QUARRY OF THIRU.S.PADMA KUMAR
(viii) Name of Company/Organization	PADMA KUMAR
(ix) Location of Project (District, State)	KANCHIPURAM, TAMIL NADU
(x) Issuing Authority	SEIAA
(xi) Applicability of General Conditions	no
(xii) Applicability of Specific Conditions	no

1. In view of the particulars given in the Para 1 above, the project proposal interalia including Form-1(Part A and B) were submitted to the SEIAA for an appraisal by the SEAC under the provision of EIA notification 2006 and its subsequent amendments.
2. The above-mentioned proposal has been considered by SEIAA in the meeting held on 17.10.2025. The minutes of the meeting and all the Application and documents submitted [viz. Form-1 Part A, Part B] are available on PARIVESH portal which can be accessed by scanning the QR Code above.
3. The State Expert Appraisal Committee (SEAC), based on the information & clarifications provided by the project proponent and after detailed deliberations on all technical aspects recommended the proposal for grant of Terms of Reference with public hearing under the provision of EIA Notification, 2006 and as amended thereof subject to the stipulation of specific and general conditions as detailed in Annexure (2).
4. The SEIAA has examined the proposal in accordance with the Environment Impact Assessment (EIA) Notification, 2006 & further amendments thereto and after accepting the recommendations of the SEAC hereby decided to issue the following Terms of Reference with public hearing for instant proposal of **Thiru. S. Padma Kumar** under the provisions of EIA Notification, 2006 and as amended thereof.
5. The Ministry/SEIAA-TN reserves the right to stipulate additional conditions, if found necessary.
6. The Terms of Reference with public hearing to the aforementioned project is under provisions of EIA Notification, 2006. It does not tantamount to approvals/consent/permissions etc. required to be obtained under any other Act/Rule/regulation. The Project Proponent is under obligation to obtain approvals /clearances under any other Acts/ Regulations or Statutes, as applicable, to the project.
7. This issues with the approval of the Competent Authority.
8. The TORs with public hearing prescribed shall be valid for a period of three years from the date of issue, for submission of the EIA/EMP report as per OMNo.J-11013/41/2006-IA-II(I)(part) dated 29th August, 2017.

Copy To

1. The Additional Chief Secretary to Government, Environment & Forests Department, Govt. of Tamil Nadu, Fort St. George, Chennai - 9
2. The Chairman, Central Pollution Control Board, Parivesh Bhavan, CBD Cum-Office Complex, East Arjun Nagar, New Delhi 110032.
3. The Member Secretary, Tamil Nadu Pollution Control Board, 76, Mount Salai, Guindy, Chennai-600 032.
4. Monitoring Cell, IA Division, Ministry of Environment, Forests & CC, Paryavaran Bhavan, CGO Complex, New Delhi 110003
5. The District Collector, Kancheepuram District.
6. Stock File.

Annexure 1

Specific Terms of Reference s for (Mining Of Minerals)

1. Seac Conditions - Site Specific

S. No	Terms of Reference
1.1	1. A Cluster Management Committee (CMC) shall be constituted including all the mines in the cluster as Committee Members for the effective management of the mining operation in the cluster through systematic & scientific approach with appointment of statutory personnel, appropriate environmental monitoring, good maintenance of haul roads and village/panchayat roads, authorized blasting operation etc. The PP shall submit the following details in the form of an Affidavit during the EIA appraisal: (i) Copy of the agreement forming CMC. (ii) The Organization chart of the Committee with defining the role of the members

S. No	Terms of Reference
	(iii) The 'Standard Operating Procedures' (SoP) executing the planned activities. 2. The PP should submit an affidavit to follow the scientific formation of benches for 5m * 5m properly during mining as per the approved mining plan. 3. The PP shall install the CCTV camera for the continuous surveillance of mining activity & furnish the photographic/video graphic evidence along with the EIA report.

2. Seac Standard Conditions

S. No	Terms of Reference
2.1	1. In the case of existing/operating mines, a letter obtained from the concerned AD (Mines) shall be submitted and it shall include the following: (i) Original pit dimension (ii) Quantity achieved Vs EC Approved Quantity (iii) Balance Quantity as per Mineable Reserve calculated. (iv) Mined out Depth as on date Vs EC Permitted depth (v) Details of illegal/illicit mining (vi) Violation in the quarry during the past working. (vii) Quantity of material mined out outside the mine lease area (viii) Condition of Safety zone/benches (ix) Revised/Modified Mining Plan showing the benches of not exceeding 6 m height and ultimate depth of not exceeding 50m. 2. Details of habitations around the proposed mining area and latest VAO certificate regarding the location of habitations within 300m radius from the periphery of the site. 3. The proponent is requested to carry out a survey and enumerate on the structures located within the radius of (i) 50 m, (ii) 100 m, (iii) 200 m and (iv) 300 m (v) 500m shall be enumerated with details such as dwelling houses with number of occupants, whether it belongs to the owner (or) not, places of worship, industries, factories, sheds, etc with indicating the owner of the building, nature of construction, age of the building, number of residents, their profession and income, etc. 4. The PP shall submit a detailed hydrological report indicating the impact of proposed quarrying operations on the waterbodies like lake, water tanks, etc are located within 1 km of the proposed quarry. 5. The Proponent shall carry out Bio diversity study through reputed Institution and the same shall be included in EIA Report. 6. The DFO letter stating that the proximity distance of Reserve Forests, Protected Areas, Sanctuaries, Tiger reserve etc., up to a radius of 25 km from the proposed site. 7. In the case of proposed lease in an existing (or old) quarry where the benches are not formed (or) partially formed as per the approved Mining Plan, the Project Proponent (PP) shall the PP shall carry out the scientific studies to assess the slope stability of the working benches to be constructed and existing quarry wall, by involving any one of the reputed Research and Academic Institutions - CSIR-Central Institute of Mining & Fuel Research / Dhanbad, NIRM/Bangalore, Division of Geotechnical Engineering-IIT-Madras, NIT-Dept of Mining Engg, Surathkal, and Anna University Chennai-CEG Campus. The PP shall submit a copy of the aforesaid report indicating the stability status of the quarry wall and possible mitigation measures during the time of appraisal for obtaining the EC. 8. However, in case of the fresh/virgin quarries, the Proponent shall submit a conceptual 'Slope Stability Plan' for the proposed quarry during the appraisal while obtaining the EC, when the depth of the working is extended beyond 30 m below ground level. 9. The PP shall furnish the affidavit stating that the blasting operation in the proposed quarry is carried out by the statutory competent person as per the MMR 1961 such as blaster, mining mate, mine foreman, II/I Class mines manager appointed by the proponent.

S. No	Terms of Reference
	10. The PP shall present a conceptual design for carrying out only controlled blasting operation involving line drilling and muffle blasting in the proposed quarry such that the blast-induced ground vibrations are controlled as well as no fly rock travel beyond 30 m from the blast site. 11. The EIA Coordinators shall obtain and furnish the details of quarry/quarries operated by the proponent in the past, either in the same location or elsewhere in the State with video and photographic evidences. 12. If the proponent has already carried out the mining activity in the proposed mining lease area after 15.01.2016, then the proponent shall furnish the following details from AD/DD, mines, 13. What was the period of the operation and stoppage of the earlier mines with last work permit issued by the AD/DD mines? 14. Quantity of minerals mined out. · Highest production achieved in any one year · Detail of approved depth of mining. · Actual depth of the mining achieved earlier. · Name of the person already mined in that leases area. · If EC and CTO already obtained, the copy of the same shall be submitted. · Whether the mining was carried out as per the approved mine plan (or EC if issued) with stipulated benches. 15. All corner coordinates of the mine lease area, superimposed on a High-Resolution Imagery/Topo sheet, topographic sheet, geomorphology, lithology and geology of the mining lease area should be provided. Such an Imagery of the proposed area should clearly show the land use and other ecological features of the study area (core and buffer zone). 16. The PP shall carry out Drone video survey covering the cluster, green belt, fencing, etc., 17. The proponent shall furnish photographs of adequate fencing, green belt along the periphery including replantation of existing trees & safety distance between the adjacent quarries & water bodies nearby provided as per the approved mining plan. 18. The Project Proponent shall provide the details of mineral reserves and mineable reserves, planned production capacity, proposed working methodology with justifications, the anticipated impacts of the mining operations on the surrounding environment, and the remedial measures for the same. 19. The Project Proponent shall provide the Organization chart indicating the appointment of various statutory officials and other competent persons to be appointed as per the provisions of the Mines Act'1952 and the MMR, 1961 for carrying out the quarrying operations scientifically and systematically in order to ensure safety and to protect the environment. 20. The Project Proponent shall conduct the hydro-geological study considering the contour map of the water table detailing the number of groundwater pumping & open wells, and surface water bodies such as rivers, tanks, canals, ponds, etc. within 1 km (radius) along with the collected water level data for both monsoon and non-monsoon seasons from the PWD / TWAD so as to assess the impacts on the wells due to mining activity. Based on actual monitored data, it may clearly be shown whether working will intersect groundwater. Necessary data and documentation in this regard may be provided. 21. The proponent shall furnish the baseline data for the environmental and ecological parameters with regard to surface water/ground water quality, air quality, soil quality & flora/fauna including traffic/vehicular movement study. 22. The Proponent shall carry out the Cumulative impact study due to mining operations carried out in the quarry specifically with reference to the specific environment in terms of soil health, biodiversity, air pollution, water pollution, climate change and flood control & health impacts. Accordingly, the Environment Management plan should be prepared keeping the concerned quarry and the surrounding habitations in the mind. 23. Rain water harvesting management with recharging details along with water balance (both monsoon & non-monsoon) be submitted. 24. Land use of the study area delineating forest area, agricultural land, grazing land, wildlife

S. No	Terms of Reference
	sanctuary, national park, migratory routes of fauna, water bodies, human settlements and other ecological features should be indicated. Land use plan of the mine lease area should be prepared to encompass preoperational, operational and post operational phases and submitted. Impact, if any, of change of land use should be given. 25. Details of the land for storage of Overburden/Waste Dumps (or) Rejects outside the mine lease, such as extent of land area, distance from mine lease, its land use, R&R issues, if any, should be provided. 26. Proximity to Areas declared as 'Critically Polluted' (or) the Project areas which attracts the court restrictions for mining operations, should also be indicated and where so required, clearance certifications from the prescribed Authorities, such as the TNPCB (or) Dept. of Geology and Mining should be secured and furnished to the effect that the proposed mining activities could be considered. 27. Description of water conservation measures proposed to be adopted in the Project should be given. Details of rainwater harvesting proposed in the Project, if any, should be provided. 28. Impact on local transport infrastructure due to the Project should be indicated. 29. A tree survey study shall be carried out (nos., name of the species, age, diameter etc.,) both within the mining lease applied area & 300m buffer zone and its management during mining activity. 30. A detailed mine closure plan for the proposed project shall be included in EIA/EMP report which should be site-specific. 31. As a part of the study of flora and fauna around the vicinity of the proposed site, the EIA coordinator shall strive to educate the local students on the importance of preserving local flora and fauna by involving them in the study, wherever possible. 32. The purpose of Green belt around the project is to capture the fugitive emissions, carbon sequestration and to attenuate the noise generated, in addition to improving the aesthetics. A wide range of indigenous plant species should be planted as given in the appendix-I in consultation with the DFO, State Agriculture University. The plant species with dense/moderate canopy of native origin should be chosen. Species of small/medium/tall trees alternating with shrubs should be planted in a mixed manner. 33. Taller/one year old Saplings raised in appropriate size of bags, preferably ecofriendly bags should be planted as per the advice of local forest authorities/botanist/Horticulturist with regard to site specific choices. The proponent shall earmark the greenbelt area with GPS coordinates all along the boundary of the project site with at least 3 meters wide and in between blocks in an organized manner 34. A Disaster management Plan shall be prepared and included in the EIA/EMP Report for the complete life of the proposed quarry (or) till the end of the lease period. 35. A Risk Assessment and management Plan shall be prepared and included in the EIA/EMP Report for the complete life of the proposed quarry (or) till the end of the lease period. 36. Occupational Health impacts of the Project should be anticipated and the proposed preventive measures spelt out in detail. Details of pre-placement medical examination and periodical medical examination schedules should be incorporated in the EMP. The project specific occupational health mitigation measures with required facilities proposed in the mining area may be detailed. 37. Public health implications of the Project and related activities for the population in the impact zone should be systematically evaluated and the proposed remedial measures should be detailed along with budgetary allocations. 38. The Socio-economic studies should be carried out within a 5 km buffer zone from the mining activity. Measures of socio-economic significance and influence to the local community proposed to be provided by the Project Proponent should be indicated. As far as possible, quantitative dimensions may be given with time frames for implementation. 39. Details of litigation pending against the project, if any, with direction /order passed by any Court of Law against the Project should be given. 40. Benefits of the Project if the Project is implemented should be spelt out. The benefits of the

S. No	Terms of Reference
	Project shall clearly indicate environmental, social, economic, employment potential, etc. 41. If any quarrying operations were carried out in the proposed quarrying site for which now the EC is sought, the Project Proponent shall furnish the detailed compliance to EC conditions given in the previous EC with the site photographs which shall duly be certified by MoEF&CC, Regional Office, Chennai (or) the concerned DEE/TNPCCB. 42. The PP shall prepare the EMP for the entire life of mine and also furnish the sworn affidavit stating to abide the EMP for the entire life of mine. 43. Concealing any factual information or submission of false/fabricated data and failure to comply with any of the conditions mentioned above may result in withdrawal of this Terms of Conditions besides attracting penal provisions in the Environment (Protection) Act, 1986.

3. Seiaa Specific Conditions :

S. No	Terms of Reference
3.1	After detailed discussions, the Authority accepts the recommendation of SEAC-I and decided to grant Terms of Reference (ToR) along with Public Hearing for the quantity of 3,79,070 m³ of Rough Stone & 43,874 m³ of Gravel up to the depth of 42m BGL as per the approved mining plan, under cluster for undertaking the combined Environment Impact Assessment Study and preparation of separate Environment Management Plan subject to the conditions as recommended by SEAC-I & normal conditions & the SEIAA Standard conditions.

4. Seiaa Standard Conditions:

S. No	Terms of Reference
4.1	<u>Cluster Management Committee</u> - Cluster Management Committee shall be framed which must include all the proponents in the cluster as members including the existing as well as proposed quarry. - The members must coordinate among themselves for the effective implementation of EMP as committed including Green Belt Development, Water sprinkling, tree plantation, blasting etc., - The List of members of the committee formed shall be submitted to AD/Mines before the execution of mining lease and the same shall be updated every year to the AD/Mines. - Detailed Operational Plan must be submitted which must include the blasting frequency with respect to the nearby quarry situated in the cluster, the usage of haul roads by the individual quarry in the form of route map and network. - The committee shall deliberate on risk & emergency management plan, fire safety & evacuation plan and sustainable development goals pertaining to the cluster in a holistic manner especially during natural calamities like intense rain and the mitigation measures considering the inundation of the cluster and evacuation plan. - The Cluster Management Committee shall form Environmental Policy to practice sustainable mining in a scientific and systematic manner in accordance with the law. The role played by the committee in implementing the Environmental policy devised shall be given in detail in the EIA Report. - The committee shall furnish action plan regarding the restoration strategy with respect to the individual quarry falling under the cluster in a holistic manner. - The committee shall deliberate on the health of the workers/staff involved in the mining as well as the health of the public in the vicinity. <u>Agriculture & Agro-Biodiversity</u> - Impact on surrounding agricultural fields around the proposed mining Area.

S. No	Terms of Reference
	10. Impact on soil flora & vegetation around the project site. 11. Details of type of vegetation including no. of trees & shrubs within the proposed mining area and. If so, transplantation of such vegetation all along the boundary of the proposed mining area shall committed mentioned in EMP. 12. The Environmental Impact Assessment should study the agro-biodiversity, agro- forestry, horticultural plantations, the natural ecosystem, the soil micro flora, fauna and soil seed banks and suggest measures to maintain the natural Ecosystem. 13. Action should specifically suggest for sustainable management of the area and restoration of ecosystem for flow of goods and services. 14. The project proponent shall study and furnish the impact of project on plantations in adjoining patta lands, Horticulture, Agriculture and livestock. <u>Forests</u> 15. The project proponent shall detailed study on impact of mining on Reserve forests and free ranging wildlife. 16. The Environmental Impact Assessment should study impact on forest, vegetation, endemic, vulnerable and endangered indigenous flora and fauna. 17. The Environmental Impact Assessment should study impact on standing trees and the existing trees should be numbered and action suggested for protection. 18. The Environmental Impact Assessment should study impact on protected areas, Reserve Forests, National Parks, Corridors and Wildlife pathways, near project site. <u>Water Environment</u> 19. Hydro-geological study considering the contour map of the water table detailing the number of ground water pumping & open wells, and surface water bodies such as rivers, tanks, canals, ponds etc. within 1 km (radius) so as to assess the impacts on the nearby waterbodies due to mining activity. Based on actual monitored data, it may clearly be shown whether working will intersect groundwater. Necessary data and documentation in this regard may be provided, covering the entire mine lease period. 20. Erosion Control measures. 21. Detailed study shall be carried out in regard to impact of mining around the proposed mine lease area on the nearby Villages, Water-bodies/ Rivers, & any ecological fragile areas. 22. The project proponent shall study impact on fish habitats and the food WEB/ food chain in the water body and Reservoir. 23. The project proponent shall study and furnish the details on potential fragmentation impact on natural Environment, by the activities. 24. The project proponent shall study and furnish the impact on aquatic plants and animals in water bodies and possible scars on the landscape, damages to nearby caves, heritage site, and archaeological sites possible land form changes visual and aesthetic impacts. 25. The Terms of Reference should specifically study impact on soil health, soil erosion, the soil physical, chemical components and microbial components. 26. The Environmental Impact Assessment should study on wetlands, water bodies, rivers streams, lakes and farmer sites. 27. The EIA shall include the impact of mining activity on the following: - Hydrothermal/Geothermal effect due to destruction in the Environment. - Bio-geochemical processes and its foot prints including Environmental stress. - Sediment geochemistry in the surface streams. <u>Energy</u> 28. The measures taken to control Noise, Air, Water, Dust Control and steps adopted to efficiently utilise the Energy shall be furnished. <u>Climate Change</u> 29. The Environmental Impact Assessment shall study in detail the carbon emission and also suggest the measures to mitigate carbon emission including development of carbon sinks and temperature reduction including control of other emission and climate mitigation activities.

S. No	Terms of Reference
	30. The Environmental Impact Assessment should study impact on climate change, temperature rise, pollution and above soil & below soil carbon stock, soil health and physical, chemical & biological soil features. 31. Impact of mining on pollution leading to GHGs emissions and the impact of the same on the local livelihood. <u>Mine Closure Plan</u> 32. Detailed Mine Closure Plan covering the entire mine lease period as per precise area communication order issued. <u>EMP</u> 33. Detailed Environment Management Plan along with adaptation, mitigation & remedial strategies covering the entire mine lease period as per precise area communication order issued and the scope for achieving SDGs. 34. The Environmental Impact Assessment should hold detailed study on EMP with budget for Green belt development and mine closure plan including disaster management plan. <u>Risk Assessment</u> 35. To furnish risk assessment and management plan including anticipated vulnerabilities during operational and post operational phases of Mining. <u>Disaster Management Plan</u> 36. To furnish disaster management plan and disaster mitigation measures in regard to all aspects to avoid/reduce vulnerability to hazards & to cope with disaster/unfavorable accidents in & around the proposed mine lease area due to the proposed method of mining activity & its related activities covering the entire mine lease period as per precise area communication order issued. <u>Others</u> 37. The project proponent shall furnish VAO certificate with reference to 300m radius regard to approved habitations, schools, Archaeological sites, Structures, railway lines, roads, water bodies such as streams, odai, vaari, canal, channel, river, lake pond, tank etc. 38. As per the MoEF& CC office memorandum F.No.22-65/2017-IA.III dated: 30.09.2020 and 20.10.2020 the proponent shall address the concerns raised during the public consultation and all the activities proposed shall be part of the Environment Management Plan. 39. The project proponent shall study and furnish the possible pollution due to plastic and microplastic on the Environment. The ecological risks and impacts of plastic & microplastics on aquatic Environment and fresh water systems due to activities, contemplated during mining may be investigated and reported.

Standard Terms of Reference for (Mining of minerals)

1.

S. No	Terms of Reference
1.1	Year-wise production details since 1994 should be given, clearly stating the highest production achieved in any one year prior to 1994. It may also be categorically informed whether there had been any increase in production after the EIA Notification 1994 came into force, w.r.t. the highest production achieved prior to 1994
1.2	A copy of the document in support of the fact that the Proponent is the rightful lessee of the mine should be given
1.3	All documents including approved mine plan, EIA and Public Hearing should be compatible with one another in terms of the mine lease area, production levels, waste generation and its

S. No	Terms of Reference
	management, mining technology etc. and should be in the name of the lessee
1.4	All corner coordinates of the mine lease area, superimposed on a High Resolution Imagery/toposheet, topographic sheet, geomorphology and geology of the areashould be provided. Such an Imagery of the proposed area should clearly show the land use and other ecological features of the study area (core and buffer zone)
1.5	Information should be provided in Survey of India Toposheet in 1:50,000 scale indicating geological map of the area, geomorphology of land forms of the area, existing minerals and mining history of the area, important water bodies, streams and rivers and soil characteristics
1.6	Details about the land proposed for mining activities should be givenwith information as to whether mining conforms to the land use policy of the State; land diversion for mining should have approval from State land use board or the concerned authority
1.7	It should be clearly stated whether the proponent Company has a well laid down Environment Policy approved by its Board of Directors? If so, it may be spelt out in the EIA Report with description of the prescribed operating process/procedures to bring into focus any infringement/deviation/ violation of the environmental or forest norms/ conditions? The hierarchical system or administrative order of the Company to deal with the environmental issues and for ensuring compliance with the EC conditions may also be given. The system of reporting of non-compliances / violations of environmental norms to the Board of Directors of the Company and/or shareholders or stakeholders at large,may also be detailed in the EIA Report
1.8	Issues relating to Mine Safety, including subsidence study in case of underground mining and slope study in case of open cast mining, blasting study etc. should be detailed. The proposed safeguard measures in each case should also be provided
1.9	The study rea will comprise of 10 km zone around the mine lease from lease periphery and the data contained in the EIA such as waste generation etc. should be for the life of the mine / lease period
1.10	Land use of the study rea delineating forest area, agricultural land, grazing land, wildlife sanctuary, national park, migratory routes of fauna, water bodies, human settlements and other ecological features should be indicated. Land use plan of the mine lease area should be prepared to encompass preoperational, operational and post operational phases and submitted. Impact, if any, of change of land use should be given
1.11	Details of the land for any Over Burden Dumps outside the mine lease, such as extent of land area, distance from mine lease, its land use, R&R issues, if any, should be given
1.12	A Certificate from the Competent Authority in the State Forest Department should be provided, confirming the involvement of forest land, if any, in the project area. In the event of any contrary claim by the Project Proponent regarding the status of forests, the site may be inspected by the State Forest Department along with the Regional Office of the Ministry to ascertain the status of forests, based on which, the Certificate in this regard as mentioned above be issued. In all such cases, it would be desirable for representative of the State Forest Department to assist the State Expert Appraisal Committees
1.13	Status of forestry clearance for the broken up area and virgin forestland involved in the Project including deposition of net present value (NPV) and compensatory afforestation (CA) should be

S. No	Terms of Reference
	indicated. A copy of the forestry clearance should also be furnished
1.14	Implementation status of recognition of forest rights under the Scheduled Tribes and other Traditional Forest Dwellers (Recognition of Forest Rights) Act, 2006 should be indicated
1.15	The vegetation in the RF / PF areas in the study area, with necessary details, should be given
1.16	A study shall be got done to ascertain the impact of the Mining Project on wildlife of the study area and details furnished. Impact of the project on the wildlife in the surrounding and any other protected area and accordingly, detailed mitigative measures required, should be worked out with cost implications and submitted
1.17	Location of National Parks, Sanctuaries, Biosphere Reserves, Wildlife Corridors, Ramsar site Tiger/ Elephant Reserves/(existing as well as proposed), if any, within 10 km of the mine lease should be clearly indicated, supported by a location map duly authenticated by Chief Wildlife Warden. Necessary clearance, as may be applicable to such projects due to proximity of the ecologically sensitive areas as mentioned above, should be obtained from the Standing Committee of National Board of Wildlife and copy furnished
1.18	A detailed biological study of the study area [core zone and buffer zone (10 km radius of the periphery of the mine lease)] shall be carried out. Details of flora and fauna, endangered, endemic and RET Species duly authenticated, separately for core and buffer zone should be furnished based on such primary field survey, clearly indicating the Schedule of the fauna present. In case of any scheduled- I fauna found in the study area, the necessary plan alongwith budgetary provisions for their conservation should be prepared in consultation with State Forest and Wildlife Department and details furnished. Necessary allocation of funds for implementing the same should be made as part of the project cost
1.19	Proximity to Areas declared as Critically Polluted or the Project areas likely to come under the Aravali Range, (attracting court restrictions for mining operations), should also be indicated and where so required, clearance certifications from the prescribed Authorities, such as the SPCB or State Mining Dept. Should be secured and furnished to the effect that the proposed mining activities could be considered
1.20	Similarly, for coastal Projects, A CRZ map duly authenticated by one of the authorized agencies demarcating LTL, HTL, CRZ area, location of the mine lease w.r.t CRZ, coastal features such as mangroves, if any, should be furnished. (Note: The Mining Projects falling under CRZ would also need to obtain approval of the concerned Coastal Zone Management Authority)
1.21	R&R Plan/compensation details for the Project Affected People (PAP) should be furnished. While preparing the R&R Plan, the relevant State/National Rehabilitation & Resettlement Policy should be kept in view. In respect of SCs /STs and other weaker sections of the society in the study area, a need based sample survey, family-wise, should be undertaken to assess their requirements, and action programmes prepared and submitted accordingly, integrating the sectoral programmes of line departments of the State Government. It may be clearly brought out whether the village(s) located in the mine lease area will be shifted or not. The issues relating to shifting of village(s) including their R&R and socio-economic aspects should be discussed in the Report
1.22	One season (non-monsoon) [i.e. March-May (Summer Season); October-December (post monsoon season) ; December-February (winter season)] primary baseline data on ambient air quality as per

S. No	Terms of Reference
	CPCB Notification of 2009, water quality, noise level, soil and flora and fauna shall be collected and the AAQ and other data so compiled presented date-wise in the EIA and EMP Report. Site-specific meteorological data should also be collected. The location of the monitoring stations should be such as to represent whole of the study area and justified keeping in view the pre-dominant downwind direction and location of sensitive receptors. There should be at least one monitoring station within 500 m of the mine lease in the pre-dominant downwind direction. The mineralogical composition of PM10, particularly for free silica, should be given
1.23	Air quality modeling should be carried out for prediction of impact of the project on the air quality of the area. It should also take into account the impact of movement of vehicles for transportation of mineral. The details of the model used and input parameters used for modeling should be provided. The air quality contours may be shown on a location map clearly indicating the location of the site, location of sensitive receptors, if any, and the habitation. The wind roses showing pre-dominant wind direction may also be indicated on the map
1.24	The water requirement for the Project, its availability and source should be furnished. A detailed water balance should also be provided. Fresh water requirement for the Project should be indicated
1.25	Necessary clearance from the Competent Authority for drawl of requisite quantity of water for the Project should be provided
1.26	Description of water conservation measures proposed to be adopted in the Project should be given. Details of rainwater harvesting proposed in the Project, if any, should be provided
1.27	Impact of the Project on the water quality, both surface and groundwater, should be assessed and necessary safeguard measures, if any required, should be provided
1.28	Based on actual monitored data, it may clearly be shown whether working will intersect groundwater. Necessary data and documentation in this regard may be provided. In case the working will intersect groundwater table, a detailed Hydro Geological Study should be undertaken and Report furnished. The Report inter-alia, shall include details of the aquifers present and impact of mining activities on these aquifers. Necessary permission from State Ground Water Authority for working below ground water and for pumping of ground water should also be obtained and copy furnished
1.29	Details of any stream, seasonal or otherwise, passing through the lease area and modification / diversion proposed, if any, and the impact of the same on the hydrology should be brought out
1.30	Information on site elevation, working depth, groundwater table etc. Should be provided both in AMSL and bgl. A schematic diagram may also be provided for the same
1.31	A time bound Progressive Greenbelt Development Plan shall be prepared in a tabular form (indicating the linear and quantitative coverage, plant species and time frame) and submitted, keeping in mind, the same will have to be executed up front on commencement of the Project. Phase-wise plan of plantation and compensatory afforestation should be charted clearly indicating the area to be covered under plantation and the species to be planted. The details of plantation already done should be given. The plant species selected for green belt should have greater ecological value and should be of good utility value to the local population with emphasis on local and native species and the species which are tolerant to pollution

S. No	Terms of Reference
1.32	Impact on local transport infrastructure due to the Project should be indicated. Projected increase in truck traffic as a result of the Project in the present road network (including those outside the Project area) should be worked out, indicating whether it is capable of handling the incremental load. Arrangement for improving the infrastructure, if contemplated (including action to be taken by other agencies such as State Government) should be covered. Project Proponent shall conduct Impact of Transportation study as per Indian Road Congress Guidelines
1.33	Details of the onsite shelter and facilities to be provided to the mine workers should be included in the EIA Report
1.34	Conceptual post mining land use and Reclamation and Restoration of mined out areas (with plans and with adequate number of sections) should be given in the EIA report
1.35	Occupational Health impacts of the Project should be anticipated and the proposed preventive measures spelt out in detail. Details of pre-placement medical examination and periodical medical examination schedules should be incorporated in the EMP. The project specific occupational health mitigation measures with required facilities proposed in the mining area may be detailed
1.36	Public health implications of the Project and related activities for the population in the impact zone should be systematically evaluated and the proposed remedial measures should be detailed along with budgetary allocations
1.37	Measures of socio economic significance and influence to the local community proposed to be provided by the Project Proponent should be indicated. As far as possible, quantitative dimensions may be given with time frames for implementation
1.38	Detailed environmental management plan (EMP) to mitigate the environmental impacts which, should inter-alia include the impacts of change of land use, loss of agricultural and grazing land, if any, occupational health impacts besides other impacts specific to the proposed Project
1.39	Public Hearing points raised and commitment of the Project Proponent on the same along with time bound Action Plan with budgetary provisions to implement the same should be provided and also incorporated in the final EIA/EMP Report of the Project
1.40	Details of litigation pending against the project, if any, with direction /order passed by any Court of Law against the Project should be given
1.41	The cost of the Project (capital cost and recurring cost) as well as the cost towards implementation of EMP should be clearly spelt out
1.42	A Disaster management Plan shall be prepared and included in the EIA/EMP Report
1.43	Benefits of the Project if the Project is implemented should be spelt out. The benefits of the Project shall clearly indicate environmental, social, economic, employment potential, etc
1.44	Besides the above, the below mentioned general points are also to be followed:- a) All documents to be properly referenced with index and continuous page numbering. b) Where data are presented in the Report especially in Tables, the period in which the data were collected and the sources should be indicated. c) Project Proponent shall enclose all the analysis/testing reports of water, air, soil, noise etc. using the MoEF&CC/NABL accredited laboratories. All the original analysis/testing

S. No	Terms of Reference
	reports should be available during appraisal of the Project. d) Where the documents provided are in a language other than English, an English translation should be provided. e) The Questionnaire for environmental appraisal of mining projects as devised earlier by the Ministry shall also be filled and submitted. f) While preparing the EIA report, the instructions for the Proponents and instructions for the Consultants issued by MoEF vide O.M. No. J-11013/41/2006-IA.II(I) dated 4th August, 2009, which are available on the website of this Ministry, should be followed. g) Changes, if any made in the basic scope and project parameters (as submitted in Form-I and the PFR for securing the TOR) should be brought to the attention of MoEF&CC with reasons for such changes and permission should be sought, as the TOR may also have to be altered. Post Public Hearing changes in structure and content of the draft EIA/EMP (other than modifications arising out of the P.H. process) will entail conducting the PH again with the revised documentation. h) As per the circular no. J-11011/618/2010-IA.II(I) dated 30.5.2012, certified report of the status of compliance of the conditions stipulated in the environment clearance for the existing operations of the project, should be obtained from the Regional Office of Ministry of Environment, Forest and Climate Change, as may be applicable. i) The EIA report should also include (i) surface plan of the area indicating contours of main topographic features, drainage and mining area, (ii) geological maps and sections and (iii) sections of the mine pit and external dumps, if any, clearly showing the land features of the adjoining area



STANDARD TERMS OF REFERENCE

- 1) Year-wise production details since 1994 should be given, clearly stating the highest production achieved in any one year prior to 1994. It may also be categorically informed whether there had been any increase in production after the EIA Notification 1994 came into force, w.r.t. the highest production achieved prior to 1994.
- 2) A copy of the document in support of the fact that the Proponent is the rightful lessee of the mine should be given.
- 3) All documents including approved mine plan, EIA and Public Hearing should be compatible with one another in terms of the mine lease area, production levels, waste generation and its management, mining technology etc. and should be in the name of the lessee.
- 4) All corner coordinates of the mine lease area, superimposed on a High Resolution Imagery/ topo sheet, topographic sheet, geomorphology and geology of the area should be provided. Such an Imagery of the proposed area should clearly show the land use and other ecological features of the study area (core and buffer zone).
- 5) Information should be provided in Survey of India Topo sheet in 1:50,000 scale indicating geological map of the area, geomorphology of land forms of the area, existing minerals and mining history of the area, important water bodies, streams and rivers and soil characteristics.
- 6) Details about the land proposed for mining activities should be given with information as to whether mining conforms to the land use policy of the State; land diversion for mining should have approval from State land use board or the concerned authority.
- 7) It should be clearly stated whether the proponent Company has a well laid down Environment Policy approved by its Board of Directors? If so, it may be spelt out in the EIA Report with description of the prescribed operating process/procedures to bring into focus any infringement/deviation/violation of the environmental or forest norms/conditions? The hierarchical system or administrative order of the Company to deal with the environmental issues and for ensuring compliance with the EC conditions may also be given. The system of reporting of non-compliances / violations of environmental norms to the Board of Directors of the Company and/or shareholders or stakeholders at large, may also be detailed in the EIA Report.
- 8) Issues relating to Mine Safety, including subsidence study in case of underground mining and slope study in case of open cast mining, blasting study etc. should be detailed. The

proposed safeguard measures in each case should also be provided.

- 9) The study area will comprise of 10 km zone around the mine lease from lease periphery and the data contained in the EIA such as waste generation etc. should be for the life of the mine / lease period.
- 10) Land use of the study area delineating forest area, agricultural land, grazing land, wildlife sanctuary, national park, migratory routes of fauna, water bodies, human settlements and other ecological features should be indicated. Land use plan of the mine lease area should be prepared to encompass preoperational, operational and post operational phases and submitted. Impact, if any, of change of land use should be given.
- 11) Details of the land for any Over Burden Dumps outside the mine lease, such as extent of land area, distance from mine lease, its land use, R&R issues, if any, should be given.
- 12) Certificate from the Competent Authority in the State Forest Department should be provided, confirming the involvement of forest land, if any, in the project area. In the event of any contrary claim by the Project Proponent regarding the status of forests, the site may be inspected by the State Forest Department along with the Regional Office of the Ministry to ascertain the status of forests, based on which, the Certificate in this regard as mentioned above be issued. In all such cases, it would be desirable for representative of the State Forest Department to assist the Expert Appraisal Committees.
- 13) Status of forestry clearance for the broken up area and virgin forestland involved in the Project including deposition of Net Present Value (NPV) and Compensatory Afforestation (CA) should be indicated. A copy of the forestry clearance should also be furnished.
- 14) Implementation status of recognition of forest rights under the Scheduled Tribes and other Traditional Forest Dwellers (Recognition of Forest Rights) Act, 2006 should be indicated.
- 15) The vegetation in the RF / PF areas in the study area, with necessary details, should be given.
- 16) A study shall be got done to ascertain the impact of the Mining Project on wildlife of the study area and details furnished. Impact of the project on the wildlife in the surrounding and any other protected area and accordingly, detailed mitigative measures required, should be worked out with cost implications and submitted.
- 17) Location of National Parks, Sanctuaries, Biosphere Reserves, Wildlife Corridors, Ramsar site Tiger/ Elephant Reserves/(existing as well as proposed), if any, within 10 km of the mine lease should be clearly indicated, supported by a location map duly authenticated by Chief Wildlife Warden. Necessary clearance, as may be applicable to such projects due to proximity of the ecologically sensitive areas as mentioned above, should be obtained from

the Standing Committee of National Board of Wildlife and copy furnished.

- 18) A detailed biological study of the study area [core zone and buffer zone (10 km radius of the periphery of the mine lease)] shall be carried out. Details of flora and fauna, endangered, endemic and RET Species duly authenticated, separately for core and buffer zone should be furnished based on such primary field survey, clearly indicating the Schedule of the fauna present. In case of any scheduled-I fauna found in the study area, the necessary plan along with budgetary provisions for their conservation should be prepared in consultation with State Forest and Wildlife Department and details furnished. Necessary allocation of funds for implementing the same should be made as part of the project cost.
- 19) Proximity to Areas declared as 'Critically Polluted' or the Project areas likely to come under the 'Aravali Range', (attracting court restrictions for mining operations), should also be indicated and where so required, clearance certifications from the prescribed Authorities, such as the SPCB or State Mining Department should be secured and furnished to the effect that the proposed mining activities could be considered.
- 20) Similarly, for Coastal Projects, a CRZ map duly authenticated by one of the authorized agencies demarcating LTL, HTL, CRZ area, location of the mine lease with respect to CRZ, coastal features such as mangroves, if any, should be furnished. (Note: The Mining Projects falling under CRZ would also need to obtain approval of the concerned Coastal Zone Management Authority).
- 21) R&R Plan/compensation details for the Project Affected People (PAP) should be furnished. While preparing the R&R Plan, the relevant State/National Rehabilitation & Resettlement Policy should be kept in view. In respect of SCs /STs and other weaker sections of the society in the study area, a need based sample survey, family-wise, should be undertaken to assess their requirements, and action programmes prepared and submitted accordingly, integrating the sectoral programmes of line departments of the State Government. It may be clearly brought out whether the village(s) located in the mine lease area will be shifted or not. The issues relating to shifting of village(s) including their R&R and socio-economic aspects should be discussed in the Report.
- 22) One season (non-monsoon) [i.e. March-May (Summer Season); October-December (post monsoon season) ; December-February (winter season)] primary baseline data on ambient air quality as per CPCB Notification of 2009, water quality, noise level, soil and flora and fauna shall be collected and the AAQ and other data so compiled presented date-wise in the EIA and EMP Report. Site-specific meteorological data should also be collected. The

location of the monitoring stations should be such as to represent whole of the study area and justified keeping in view the pre-dominant downwind direction and location of sensitive receptors. There should be at least one monitoring station within 500 m of the mine lease in the pre-dominant downwind direction. The mineralogical composition of PM10, particularly for free silica, should be given.

- 23) Air quality modeling should be carried out for prediction of impact of the project on the air quality of the area. It should also take into account the impact of movement of Vehicles for transportation of mineral. The details of the model used and input parameters used for modeling should be provided. The air quality contours may be shown on a location map clearly indicating the location of the site, location of sensitive receptors, if any, and the habitation. The wind roses showing pre-dominant wind direction may also be indicated on the map.
- 24) The water requirement for the Project, its availability and source should be furnished. A detailed water balance should also be provided. Fresh water requirement for the Project should be indicated.
- 25) Necessary clearance from the Competent Authority for drawl of requisite quantity of water for the Project should be provided.
- 26) Description of water conservation measures proposed to be adopted in the Project should be given. Details of rainwater harvesting proposed in the Project, if any, should be provided.
- 27) Impact of the Project on the water quality, both surface and groundwater, should be assessed and necessary safeguard measures, if any required, should be provided.
- 28) Based on actual monitored data, it may clearly be shown whether working will intersect groundwater. Necessary data and documentation in this regard may be provided. In case the working will intersect groundwater table, a detailed Hydro Geological Study should be undertaken and Report furnished. The Report inter-alia, shall include details of the aquifers present and impact of mining activities on these aquifers. Necessary permission from Central Ground Water Authority for working below ground water and for pumping of ground water should also be obtained and copy furnished.
- 29) Details of any stream, seasonal or otherwise, passing through the lease area and modification / diversion proposed, if any, and the impact of the same on the hydrology should be brought out.
- 30) Information on site elevation, working depth, groundwater table etc. Should be provided both in AMSL and bgl. A schematic diagram may also be provided for the same.

- 31) A time bound Progressive Greenbelt Development Plan shall be prepared in a tabular form (indicating the linear and quantitative coverage, plant species and time frame) and submitted, keeping in mind, the same will have to be executed up front on commencement of the Project. Phase-wise plan of plantation and compensatory afforestation should be charted clearly indicating the area to be covered under plantation and the species to be planted. The details of plantation already done should be given. The plant species selected for green belt should have greater ecological value and should be of good utility value to the local population with emphasis on local and native species and the species which are tolerant to pollution.
- 32) Impact on local transport infrastructure due to the Project should be indicated. Projected increase in truck traffic as a result of the Project in the present road network (including those outside the Project area) should be worked out, indicating whether it is capable of handling the incremental load. Arrangement for improving the infrastructure, if contemplated (including action to be taken by other agencies such as State Government) should be covered. Project Proponent shall conduct Impact of Transportation study as per Indian Road Congress Guidelines.
- 33) Details of the onsite shelter and facilities to be provided to the mine workers should be included in the EIA Report.
- 34) Conceptual post mining land use and Reclamation and Restoration of mined out areas (with plans and with adequate number of sections) should be given in the EIA report.
- 35) Occupational Health impacts of the Project should be anticipated and the proposed preventive measures spelt out in detail. Details of pre-placement medical examination and periodical medical examination schedules should be incorporated in the EMP. The project specific occupational health mitigation measures with required facilities proposed in the mining area may be detailed.
- 36) Public health implications of the Project and related activities for the population in the impact zone should be systematically evaluated and the proposed remedial measures should be detailed along with budgetary allocations.
- 37) Measures of socio economic significance and influence to the local community proposed to be provided by the Project Proponent should be indicated. As far as possible, quantitative dimensions may be given with time frames for implementation.
- 38) Detailed Environmental Management Plan (EMP) to mitigate the environmental impacts which, should inter-alia include the impacts of change of land use, loss of agricultural and grazing land, if any, occupational health impacts besides other impacts specific to the

proposed Project.

- 39) Public Hearing points raised and commitment of the Project Proponent on the same along with time bound Action Plan with budgetary provisions to implement the same should be provided and also incorporated in the final EIA/EMP Report of the Project.
- 40) Details of litigation pending against the project, if any, with direction /order passed by any Court of Law against the Project should be given.
- 41) The cost of the Project (capital cost and recurring cost) as well as the cost towards implementation of EMP should be clearly spelt out.
- 42) A Disaster management Plan shall be prepared and included in the EIA/EMP Report.
- 43) Benefits of the Project if the Project is implemented should be spelt out. The benefits of the Project shall clearly indicate environmental, social, economic, employment potential, etc.
- 44) Besides the above, the below mentioned general points are also to be followed:-
 - a) Executive Summary of the EIA/EMP Report
 - b) All documents to be properly referenced with index and continuous page numbering.
 - c) Where data are presented in the Report especially in Tables, the period in which the data were collected and the sources should be indicated.
 - d) Project Proponent shall enclose all the analysis/testing reports of water, air, soil, noise etc. using the MoEF&CC/NABL accredited laboratories. All the original analysis/testing reports should be available during appraisal of the Project.
 - e) Where the documents provided are in a language other than English, an English translation should be provided.
 - f) The Questionnaire for environmental appraisal of mining projects as devised earlier by the Ministry shall also be filled and submitted.
 - g) While preparing the EIA report, the instructions for the Proponents and instructions for the Consultants issued by MoEF&CC vide O.M. No. J-11013/41/2006-IA.II(I) dated 4th August, 2009, which are available on the website of this Ministry, should be followed.
 - h) Changes, if any made in the basic scope and project parameters (as submitted in Form-I and the PFR for securing the TOR) should be brought to the attention of MoEF&CC with reasons for such changes and permission should be sought, as the ToR may also have to be altered. Post Public Hearing changes in structure and content of the draft EIA/EMP (other than modifications arising out of the P.H. process) will entail conducting the PH again with the revised documentation.

- i) As per the circular no. J-11011/618/2010-IA.II(I) dated 30.5.2012, certified report of the status of compliance of the conditions stipulated in the Environment Clearance for the existing operations of the project, should be obtained from the Regional Office of Ministry of Environment, Forest and Climate Change, as may be applicable.
- j) The EIA report should also include (i) surface plan of the area indicating contours of main topographic features, drainage and mining area, (ii) geological maps and sections and (iii) sections of the mine pit and external dumps, if any, clearly showing the land features of the adjoining area.

In addition to the above, the following shall be furnished:-


The Executive summary of the EIA/EMP report in about 8-10 pages should be prepared incorporating the information on following points:

1. Project name and location (Village, District, State, Industrial Estate (if applicable).
2. Process description in brief, specifically indicating the gaseous emission, liquid effluent and solid and hazardous wastes.
3. Measures for mitigating the impact on the environment and mode of discharge or disposal.
4. Capital cost of the project, estimated time of completion.
5. The proponent shall furnish the contour map of the water table detailing the number of wells located around the site and impacts on the wells due to mining activity.
6. A detailed study of the lithology of the mining lease area shall be furnished.
7. Details of village map, "A" register and FMB sketch shall be furnished.
8. Detailed mining closure plan for the proposed project approved by the Geology of Mining department shall be submitted along with EIA report.
9. Obtain a letter /certificate from the Assistant Director of Geology and Mining standing that there is no other Minerals/resources like sand in the quarrying area within the approved depth of mining and below depth of mining and the same shall be furnished in the EIA report.
10. EIA report should strictly follow the Environmental Impact Assessment Guidance Manual for Mining of Minerals published February 2010.
11. Detail plan on rehabilitation and reclamation carried out for the stabilization and restoration of the mined areas.
12. The EIA study report shall include the surrounding mining activity, if any.
13. Modeling study for Air, Water and noise shall be carried out in this field and incremental

- increase in the above study shall be substantiated with mitigation measures.
14. A study on the geological resources available shall be carried out and reported.
 15. A specific study on agriculture & livelihood shall be carried out and reported.
 16. Impact of soil erosion, soil physical chemical and biological property changes may be assumed.
 17. Site selected for the project - Nature of land - Agricultural (single/double crop), barren, Govt./ private land, status of is acquisition, nearby (in 2-3 km.) water body, population, with in 10km other industries, forest , eco-sensitive zones, accessibility, (note - in case of industrial estate this information may not be necessary)
 18. Baseline environmental data - air quality, surface and ground water quality, soil characteristic, flora and fauna, socio-economic condition of the nearby population
 19. Identification of hazards in handling, processing and storage of hazardous material and safety system provided to mitigate the risk.
 20. Likely impact of the project on air, water, land, flora-fauna and nearby population
 21. Emergency preparedness plan in case of natural or in plant emergencies
 22. Issues raised during public hearing (if applicable) and response given
 23. CER plan with proposed expenditure.
 24. Occupational Health Measures
 25. Post project monitoring plan
 26. The project proponent shall carry out detailed hydro geological study through intuitions/NABET Accredited agencies.
 27. A detailed report on the green belt development already undertaken is to be furnished and also submit the proposal for green belt activities.
 28. The proponent shall propose the suitable control measure to control the fugitive emissions during the operations of the mines.
 29. A specific study should include impact on flora & fauna, disturbance to migratory pattern of animals.
 30. Reserve funds should be earmarked for proper closure plan.
 31. A detailed plan on plastic waste management shall be furnished. Further, the proponent should strictly comply with, Tamil Nadu Government Order (Ms) No.84 Environment and forests (EC.2) Department dated 25.06.2018 regarding ban on one time use and throw away plas tics irrespective of thickness with effect from 01.01.2019 under Environment (Protection) Act, 1986. In this connection, the project proponent has to furnish the action plan.

Besides the above, the below mentioned general points should also be followed:-

- a. A note confirming compliance of the TOR, with cross referencing of the relevant sections / pages of the EIA report should be provided.
- b. All documents may be properly referenced with index, page numbers and continuous page numbering.
- c. Where data are presented in the report especially in tables, the period in which the data were collected and the sources should be indicated.
- d. While preparing the EIA report, the instructions for the proponents and instructions for the consultants issued by MoEF& CC vide O.M. No. J-11013/41/2006-IA.II (I) dated 4th August, 2009, which are available on the website of this Ministry should also be followed.
- e. The consultants involved in the preparation of EIA/EMP report after accreditation with Quality Council of India (QCI)/National Accreditation Board of Education and Training (NABET) would need to include a certificate in this regard in the EIA/EMP reports prepared by them and data provided by other organization/Laboratories including their status of approvals etc. In this regard circular no F. No.J -11013/77/2004-IA-II(I) dated 2nd December, 2009, 18th March 2010, 28th May 2010, 28th June 2010, 31st December 2010 & 30th September 2011 posted on the Ministry's website <http://www.moef.nic.in/> may be referred.
 - After preparing the EIA (as per the generic structure prescribed in Appendix-III of the EIA Notification, 2006) covering the above mentioned points, the proponent will take further necessary action for obtaining environmental clearance in accordance with the procedure prescribed under the EIA Notification, 2006.
 - The final EIA report shall be submitted to the SEIAA, Tamil Nadu for obtaining Environmental Clearance.
 - The TORs with public hearing prescribed shall be **valid for a period of three years** from the date of issue, for submission of the EIA/EMP report as per OMNo.J-11013/41/2006-IA-II(I)(part) dated 29th August, 2017.

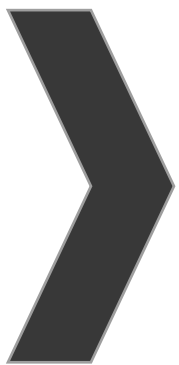

ANNEXURE-2



நக.எண்.190/கனிமம்/2025
நாள்.06.08.2025.

உதவி இயக்குநர் அலுவலகம்,
புவியியல் மற்றும் சுரங்கத்துறை,
காஞ்சிபுரம்.

குறிப்பாணை

பொருள்:- கனிமங்களும் குவாரிகளும் - சிறுகனிமம் - சாதாரண கற்கள் - காஞ்சிபுரம் மாவட்டம்- உத்திரமேரூர் வட்டம் - நெ.105, பேரணக்காவூர் கிராமம் - பட்டா புல எண்கள். 178/1, 178/2, 179/1A, 195/2B-ல் மொத்த பரப்பு 3.52.52 ஹெக்டேர்ஸ் பரப்பில் சாதாரண கற்கள் / கிராவல் மண் வெட்டியெடுக்க திரு. S. பத்மகுமார் த/பெ. சொர்ணப்பன் என்பவர் 5 ஆண்டுகளுக்கு அனுமதிக்கோரி விண்ணப்பம் செய்தது - அறிக்கைகள் வரப்பெற்றது - புலத்தணிக்கை செய்யப்பட்டது - மேற்படி விண்ணப்பதாரர் அனுமதி கோரியுள்ள புலங்களில் 178/1 (0.78.20), 178/2 (P)(0.38.54), 179/1A (P) (0.31.37) (மற்றும்) 195/2B (P) (1.51.67)-ல் மொத்த பரப்பு 2.99.78 ஹெக்டேர்ஸ் பரப்பில் மட்டும் குவாரி குத்தகை உரிமம் வழங்க தகுதியான நிலப்பரப்பாக கருதி ஏற்பளிக்கப்பட்ட சுரங்கதிட்டம் மற்றும் சுற்றுச்சூழல் தாக்க மதிப்பீட்டு ஆணைய தடையின்மை சான்று பெற்று சமர்ப்பிக்க கோருதல் - தொடர்பாக.

- பார்வை:-**
1. திரு. S. பத்மகுமார் த/பெ. சொர்ணப்பன், எண்.7/46, பரமேஸ்வரி, சாக்கியான்கோடு, நெய்யூர், கல்குளம், கன்னியாகுமரி - 629802 என்பவரிடமிருந்து விண்ணப்பம் பெறப்பட்ட நாள்.20.03.2025 (இவ்வலுவலகத்தில் பெறப்பட்ட நாள்.21.03.2025).
 2. இவ்வலுவலக நக.எண்.190/கனிமம்/2025 நாள் 25.03.2025.
 3. உத்திரமேரூர், வட்டாட்சியர் அவர்களின் கடித நக.668/2025/அ1, நாள்.09.06.2025.
 4. காஞ்சிபுரம் சார் ஆட்சியர் அவர்களின் கடித நக. எண்.1330/2025/அ1, நாள் 16.07.2025.
 5. உதவி புவியியலாளர் (கனிமம்), காஞ்சிபுரம் அவர்களின் புலத்தணிக்கை அறிக்கை நாள்.18.07.2025.
 6. செயற்பொறியாளர், நீர்வள ஆதாரத்துறை, கீழ்பாலாறு வடிநிலக்கோட்டம், காஞ்சிபுரம் அவர்களின் கடித எண்.இவஅ2.22 (கனிமம்-பேரணக்காவூர்)/ 2025/நாள்.01.08.2025.



பார்வையில் காணும் கடிதங்களின்பால் கனிவான கவனம் வேண்டப்படுகிறது.

2. காஞ்சிபுரம் மாவட்டம், உத்திரமேரூர் வட்டம், நெ.105, பேரணக்காவூர் கிராமம், பட்டா புல எண்கள். 178/1 (0.78.20), 178/2 (0.88.30), 179/1A (0.32.50), 195/2B (1.53.52)-ல் மொத்த பரப்பு 3.52.52 ஹெக்டேர்ஸ் பரப்பில் பரப்பில் சாதாரண கற்கள் / கிராவல் மண் குவாரி செய்ய ஐந்து ஆண்டுகளுக்கு குத்தகை உரிமம் வழங்கக்கோரி திரு. S. பத்மகுமார் த/பெ. சொர்ணப்பன் என்பவர் 20.03.2025 நாளிட்ட விண்ணப்பித்தினை உரிய ஆவணங்களுடன் சமர்ப்பித்துள்ளார்.

3. மேற்கண்ட விண்ணப்பம் தொடர்பாக வட்டாட்சியர், உத்திரமேரூர், சார் ஆட்சியர், காஞ்சிபுரம் மற்றும் உதவி புவியியலாளர் (கனிமம்), காஞ்சிபுரம் மற்றும் செயற்பொறியாளர், நீர்வள ஆதாரத்துறை, கீழ்பாலாறு வடிநிலக்கோட்டம், காஞ்சிபுரம் ஆகியோர் மேற்படி புலங்களில் கனிமவிதிகளின் படி சில நிபந்தனைகளுக்குட்பட்டு குவாரி குத்தகை உரிமம் வழங்கலாம் என பரிந்துரை செய்துள்ளனர்.

4. இயக்குநர், புவியியல் மற்றும் சுரங்கத்துறை, சென்னை அவர்களின் 10.08.2020 நாளிட்ட கடிதத்துடன் இணைத்து வரப்பெற்ற அரசாணை எண்.169 தொழில் துறை (எம்.எம்.சி-1) நாள் 04.08.2020ன்படி பட்டா புலங்களில் கிராவல், சாதாரண வகை கற்கள் ஆகிய சிறுகனிம உரிமம் வழங்கும் நேர்வுகளில் நடவடிக்கை எடுக்க விதி 19(1) மற்றும் 20-ல் மாவட்ட ஆட்சியருக்கு வழங்கப்பட்ட அதிகாரம் தற்போது சம்மந்தப்பட்ட உதவி/துணை இயக்குநர் அவர்களுக்கு மாற்றி வழங்க உத்திரவிடப்பட்டுள்ளது.

5. எனவே, பார்வை 3 முதல் 6 வரை காணும் வட்டாட்சியர், உத்திரமேரூர், சார் ஆட்சியர், காஞ்சிபுரம், உதவி புவியியலாளர் (கனிமம்) காஞ்சிபுரம் மற்றும் செயற்பொறியாளர், நீர்வள ஆதாரத்துறை, கீழ்பாலாறு வடிநிலக்கோட்டம், காஞ்சிபுரம் ஆகியோரின் பரிந்துரை அறிக்கைகள் மற்றும் நிபந்தனைகளின் அடிப்படையில், காஞ்சிபுரம் மாவட்டம், உத்திரமேரூர்





வட்டம், நெ.105, பேரணக்காவூர் கிராமம், பட்டா புல எண்கள். 178/1 (0.78.20), 178/2 (P) (0.38.54), 179/1A (P) (0.31.37) (மற்றும்) 195/2B (P) (1.51.67)-ல் மொத்த பரப்பு 2.99.78 ஹெக்டேர்ஸ் பரப்பில் 1959-ம் வருட தமிழ்நாடு சிறுகனிம விதிகள், விதி எண்.19(1), 20 மற்றும் 33-ன்படி கீழ்க்காணும் நிபந்தனைகளுக்குட்பட்டு 5 (ஐந்து) வருட காலத்திற்கு திரு. S. பத்மகுமார் த/பெ. சொர்ணப்பன் என்பவருக்கு சாதாரண கற்கள் மற்றும் கிராவல் குவாரி உரிமம் வழங்குவதற்குரிய தகுதியான நிலப்பரப்பாக கருதப்படுகிறது.

6. மேலும், தமிழ்நாடு சிறுகனிம சலுகை விதிகள் -1959 விதி எண்.41-ன்படி குவாரிப் பணி மேற்கொள்வது தொடர்பாக வரைவு சுரங்க திட்டத்தினை 90 தினங்களுக்குள் சமர்ப்பிக்குமாறு மனுதாரரைக் கேட்டுக் கொள்ளப்படுகிறது. மேலும் ஏற்பளிக்கப்பட்ட சுரங்கத்திட்டத்தின் தொடர்ச்சியாக 1959-ம் வருடத்திய தமிழ்நாடு சிறு கனிம சலுகை விதிகள், விதி எண்.42-ன்படி சுற்றுச் சூழல் தாக்க மதிப்பீட்டு ஆணையத்தின் தடையின்மை சான்று பெற்று சமர்ப்பிக்கும் பட்சத்தில் மட்டுமே குவாரி உரிமம் வழங்கப்படும் என இதன் மூலம் தெரிவிக்கப்படுகிறது.

நிபந்தனைகள்

1. 1959-ம் வருடத்திய தமிழ்நாடு சிறு கனிம சலுகை விதிகள் விதி எண்.41 மற்றும் 42-ன்படி ஏற்பளிக்கப்பட்ட சுரங்கத்திட்டம் மற்றும் சுற்றுச்சூழல் தாக்க மதிப்பீட்டு ஆணையத்தின் தடையின்மை சான்றினை பெற்று சமர்ப்பிக்க வேண்டும்.
2. விண்ணப்ப புலங்களுக்கு அருகிலுள்ள அரசு புறம்போக்கு மற்றும் பட்டா நிலங்களுக்கு முறையே 10 மீட்டர் மற்றும் 7.5 மீட்டர் பாதுகாப்பு இடைவெளிவிட்டு குவாரிப்பணி செய்யப்பட வேண்டும்.
3. மேற்படி பட்டா நிலத்தை ஒட்டி புல எண்.196-ல் வாய்க்கால் புறம்போக்கு அமைந்துள்ளதால், 10 மீட்டர் பாதுகாப்பு இடைவெளி விட்டு குவாரிப்பணி செய்யப்பட வேண்டும்.

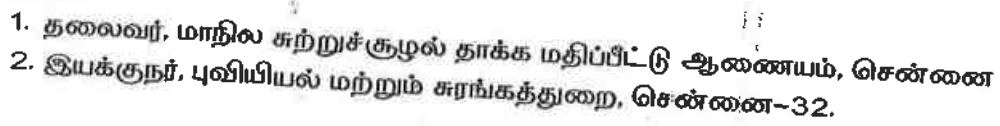

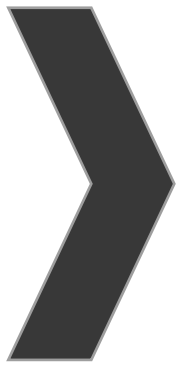

ANNEXURE-3

From

Tmt. S. Safiya, M.Sc.,
Assistant Director,
Dept of Geology and Mining,
Kancheepuram.

To

Thiru. S. Padma Kumar,
S/o. Swornappan,
No.7/46, Parameswari, Chakiyancode,
Neyyoor, Kalkulam,
Kanniyakumari -629 802.

Rc.No.190/Mines/2025, Dated.25.08.2025.


Sir,

Sub: Quarries and Minerals – Minor Mineral - Rough Stone and Gravel – Kancheepuram District – Uthiramerur Taluk – Peranakavur Village - Patta land in S.F.Nos. 178/1, 178/2, 179/1A, 195/2B - over an extent of 3.52.52 Hectares- area for which permission is requested 2.99.78 Hectares of patta lands - Application preferred by Thiru. S. Padma Kumar S/o. Swornappan - Precise area communicated - Draft Mining Plan submitted - Approved - reg.

- Ref:**
1. Application preferred by Thiru. S. Padma Kumar S/o. Swornappan application dated 20.03.2025.
 2. This Office Memorandum Letter No. 190/Mines/2025 dated 20.03.2025.
 3. Draft Mining plan submitted by Thiru. S. Padma Kumar S/o. Swornappan dated 20.08.2025.

Kind attention is invited to the references cited above.

2. Thiru. S. Padma Kumar S/o. Swornappan has preferred an application for quarrying Rough stone and Gravel quarry from S.F.Nos. 178/1 (0.78.20), 178/2 (0.88.30), 179/1A (0.32.50), 195/2B (1.53.52), over an extent of 3.52.52 Hectares area for which permission is requested S.F.Nos. 178/1 (0.78.20), 178/2 (P) (0.38.54), 179/1A (P) (0.31.37) & 195/2B (P) (1.51.67) over an extent of 2.99.78 Hectares of patta land in Peranakavur Village, Uthiramerur Taluk, Kancheepuram District for a period of 05 years under Rule 19 (1) of Tamil Nadu Minor Mineral Concession Rules, 1959. In this regard, based on the recommendation of the Sub-Collector, Kancheepuram and Assistant Director (Mines), Kancheepuram precise area communication was issued vide memo dated:

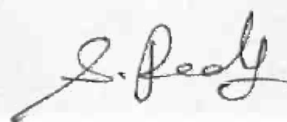

06.08.2025 with a direction to submit approved mining plan and Environment Clearance.

3. Accordingly, Thiru. S. Padma Kumar S/o. Swornappan had submitted three copies of draft Mining Plan vide letter dated: 20.08.2025 and the same has been examined in detail and it is found correct.


4. As per the mining plan the year wise production for the proposed Five years is detailed below.

	Year	Mineable Reserves	
		Rough Stone (MT)	Gravel (MT)
Five years	1 st Year	206057.50	49368.00
	2 nd year	204421.25	38380.00
	3 rd year	205163.75	-
	4 th year	213400.00	-
	5 th year	213400.00	-
	Total	1042442.50	87748.00

5. Hence, as per the power delegated under Rule 41 of Tamil Nadu Minor Mineral Concession Rules, 1959 and as per the guidelines/instructions issued by the Commissioner of Geology and Mining, vide letter Rc.No.3868/LC/2012 dated 19.11.2012, the said draft mining plan submitted by the applicant is hereby approved subject to the following conditions.

i) That the mining plan is approved without prejudice to any other law applicable to the quarry lease from time to time whether such laws are made by the Central Government, State Government or any other authority.

ii) This approval of the mining plan does not in any way imply the approval of the Government in terms of any other provisions of Mines and Minerals (Development and Regulation) Act 1957, or any other connected

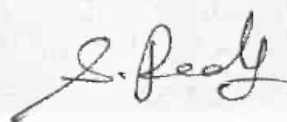

laws including Forest (Conservation) Act 1957, or any other connected Laws Industry Forest (Conservation) Act 1980, Forest Conservation Rules 1981 Environment protection Act 1980, Indian Explosive Act 1884 (Central Act IV of 1884) and the rules made there under, Minor Mineral Conservation and Development Rules, and The Tamil Nadu Minor Mineral Concession rules, 1959.

iii) That the mining plan is approved without prejudice to any other order or directions from any court of competent jurisdiction.

iv) All the conditions mentioned in the precise area letter should be followed during quarry operation as per rules.


v) The applicant should get prior Environmental clearance from the appropriate authority and same has to be submitted to the Assistant Director, Geology and Mining, Kancheepuram.

[Signature]
Assistant Director,
Dept of Geology and Mining,
Kancheepuram.

Copy submitted to

1. The Director,
Dept of Geology and Mining,
Guindy, Chennai -32.
2. The Chairman, Tamil Nadu State Environment
Impact Assessment Authority,
3rd Floor, Panakal Maligai,
No. 1 Jeenes Road, Saidapet, Chennai -15

[Signature]

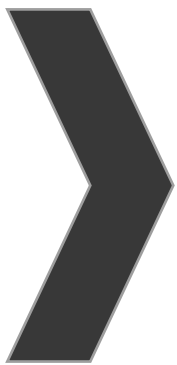

APPROVAL MINING PLAN



MINING PLAN FOR PERANAKAVUR ROUGH STONE AND GRAVEL QUARRY

(Prepared Under Rule 19, 41 & 42 of Tamil Nadu Minor Mineral Concession
Rules, 1959)

LOCATION OF THE QUARRY LEASE APPLIED AREA

STATE : TAMIL NADU
DISTRICT : KANCHEEPURAM
TALUK : UTHIRAMERUR
VILLAGE : PERANAKAVUR
S.F.NOS : 195/2B(P), 179/1A(P), 178/1
AND 178/2(P)
EXTENT : 2.99.78Ha

FOR

APPLICANT

Thiru.S.Padma Kumar,
S/o.Swornappan,
No.7/46, Parameswari, Chakiyancode,
Neyyoor, Kalkulam,
Kanniyakumari District -629 802.

PREPARED BY

C.Natarajan, M.Sc.,M.Phil.,
Qualified Person

M/s. GLOBAL MINING SOLUTIONS

(NABET ACCREDITED & ISO 9001 CERTIFIED CONSULTANT)

PLOT NO. 6, SF NO. 13/2, A2, VS CITY, RC CHETTYPATTY,
KOTTAMETTUPATTY,

OMALUR, SALEM, TAMIL NADU – 636 455

NABET ACCREDITATION NO – NABET/EIA/2326/IA 0110

CONTACT: 97502 23535, 94446 54520

Email: infoglobalmining@gmail.com, globalminingsolutionssalem@gmail.com



ECO-FRIENDLY



SUSTAINABILITY



SAFETY



(PPE)

S. Padma

S.Padma Kumar,
S/o. Swornappan,
No.7/46, Parameswari, Chakiyancode,
Neyyoor, Kalkulam,
Kanniyakumari District -629 802.



CONSENT LETTER FROM THE APPLICANT

The Mining Plan in respect of **Rough Stone and Gravel** quarry over an extent of 2.99.78 Hectares of Patta land in S.F.Nos.195/2B(P), 179/1A(P), 178/1 and 178/2(P) of Peranakavur Village, Uthiramerur Taluk, Kancheepuram District, Tamil Nadu State has been prepared by

**C.Natarajan, M.Sc., M.Phil.,
Qualified Person**

I request to the Assistant Director, Department of Geology and Mining, Kancheepuram District to make further correspondence regarding modifications of the Mining Plan with the said Qualified Person on this following address.

**C.Natarajan, M.Sc., M.Phil.,
Qualified Person**

M/s. GLOBAL MINING SOLUTIONS

(NABET ACCREDITED & ISO 9001 CERTIFIED CONSULTANT)

PLOT No. 6, SF No. 13/2, A2, Vs City, RC Chettypatty,

Kottamettupatty, Omalur, Salem, Tamil Nadu - 636 455

NABET ACCREDITATION NO - NABET/EIA/2326/IA 0110

CONTACT: 97502 23535, 94446 54520


I hereby undertake that all modifications so made in the Mining Plan by the Qualified Person may be deemed to have been made with my knowledge and consent and shall be acceptable to me and binding on me in all respects.

Signature of the Applicant


S.Padma Kumar

Place: Kanniyakumari

Date: 07.08.2025

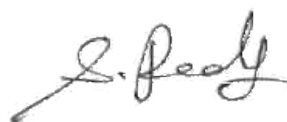

S.Padma Kumar,
S/o. Swornappan,
No.7/46, Parameswari, Chakiyancode,
Neyyoor, Kalkulam,
Kanniyakumari District -629 802.

DECLARATION

The Mining Plan in respect of **Rough Stone and Gravel** quarry over an extent of 2.99.78 Hectares of Patta land in S.F.Nos.195/2B(P), 179/1A(P), 178/1 and 178/2(P) of Peranakavur Village, Uthiramerur Taluk, Kancheepuram District, Tamil Nadu State has been prepared with my consultation and I have understood the contents and agree to implement the same in accordance with the Mining Laws.

Signature of the Applicant



S.Padma Kumar

Place: Kanniyakumari

Date: 07.08.2025





C.Natarajan, M.Sc., M.Phil.,

Qualified Person

M/s. GLOBAL MINING SOLUTIONS

(NABET ACCREDITED & ISO 9001 CERTIFIED CONSULTANT)

PLOT No. 6, SF No. 13/2, A2, Vs City, RC Chettypatty,

Kottamettupatty, Omalur, Salem, Tamil Nadu - 636 455

NABET ACCREDITATION NO - NABET/EIA/2326/IA 0110

CONTACT: 97502 23535, 94446 54520

CERTIFICATE

This is to certify that, the provisions of Minor Minerals Conservation and Development Rules, 2010 (MMCDR) have been observed in the Mining Plan for the grant of **Rough Stone and Gravel** quarry lease over an extent of 2.99.78 Hectares of Patta land in S.F.Nos.195/2B(P), 179/1A(P), 178/1 and 178/2(P) of Peranakavur Village, Uthiramerur Taluk, Kancheepuram District, Tamil Nadu State applied by Thiru.S.Padma Kumar, for fresh quarry lease.

Wherever specific permission / exemptions / relaxations or approvals are required, the applicant will approach the concerned authorities of State and Central Governments for granting such permissions etc.

Certified

Signature of Qualified Person.


C.Natarajan, M.Sc., M.Phil.,

Qualified Person
C.NATARAJAN M.Sc., M.Phil.,
Qualified Person

Place: Salem

Date: 08.08.2025



C.Natarajan, M.Sc., M.Phil.,

Qualified Person

M/s. GLOBAL MINING SOLUTIONS

(NABET ACCREDITED & ISO 9001 CERTIFIED CONSULTANT)

PLOT No. 6, SF No. 13/2, A2, Vs City, RC Chettypatty,

Kottamettupatty, Omalur, Salem, Tamil Nadu – 636 455

NABET ACCREDITATION NO – NABET/EIA/2326/IA 0110

CONTACT: 97502 23535, 94446 54520



CERTIFICATE

Certified that, in preparation of Mining Plan for **Rough Stone and Gravel** quarry over an extent of 2.99.78 Hectares of Patta land in S.F.Nos.195/2B(P), 179/1A(P), 178/1 and 178/2(P) of Peranakavur Village, Uthiramerur Taluk, Kancheepuram District, Tamil Nadu State for Thiru.S.Padma Kumar, covers all the provisions of Mines Act, Rules and Regulations etc. made there under and whenever specific permission are required, the applicant will approach the Director General of Mines Safety, Chennai. The standards prescribed by DGMS in respect of Mines Health will be strictly implemented.

Certified


Signature of Qualified Person.


C.Natarajan, M.Sc., M.Phil.,

Qualified Person
C.NATARAJAN M.Sc., M.Phil.,
Qualified Person

Place: Salem

Date: 08.08.2025

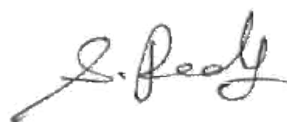

CERTIFICATE



Certified that I, C.Natarajan, M/s. GLOBAL MINING SOLUTIONS (NABET ACCREDITED & ISO 9001 CERTIFIED CONSULTANT) Plot No. 6, SF No. 13/2, A2, Vs City, RC Chettypatty, Kottamettupatty, Omalur, Salem, Tamil Nadu - 636 455 NABET ACCREDITATION NO- NABET/EIA/2326/IA 0110. I am a Post graduate in Geology (M.Sc., Geology) from Annamalai university and more than five years of experience in mining Field.

Rule 15(1)(a) and (b) of Minerals (Other than Atomic, Hydro Carbons Energy Minerals) concession Rules 2016 stipulates the eligibility for preparing Mining Plans as *"(1)(a) a post graduate degree in Geology granted by a university established" and (1)(b) "Professional experience of five years of working in a supervisory capacity in the field of mining after obtaining the degree"*. Since my qualification and experience are satisfied the Rule (1)(a) and (1)(b) of 15 of the Said Rules, I am eligible to prepare Mining Plans for both Major and Minor Minerals.


Accordingly I prepared this Mining Plan in respect of Rough Stone and Gravel quarry lease applied for an extent of 2.99.78Ha of (Patta land) in S.F.Nos.195/2B(P), 179/1A(P), 178/1 and 178/2(P) of Peranakavur Village, Uthiramerur Taluk, Kancheepuram District, by Thiru.S.Padma Kumar, for a period of Five years. Since the Mining Plan is prepared as per the provisions contained in Rule 15(1) (a) and (b) of Minerals (Other than Atomic, Hydro Carbons Energy Minerals) concession Rules 2016, the same may be approved by the Competent Authority.


C.Natarajan, M.Sc., M.Phil.,

Qualified Person
C.NATARAJAN M.Sc., M.Phil.,
Qualified Person

Place: Salem

Date: 28.07.2025

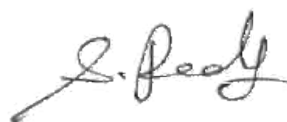

CONTENTS



S. No.	Description	Page No.
1.0	Introduction	1
2.0	General Information	5
3.0	Location	6
4.0	Geology and Mineral Reserves	8
5.0	Mining	12
6.0	Blasting	15
7.0	Mine Drainage	16
8.0	Other Permanent Structures	17
9.0	Employment Potentials & Welfare Measures	18
10.0	Environment Management Plan	20
11.0	Mine Closure Plan	23
12.0	Any Other Details Intend to furnish by the Applicant	24


S. Peedy

ANNEXURE

S. No.	Description	Annexure No.
1.0	Precise Area Communication letter issued by the Assistant Director, Department of Geology and Mining,	I
2.0	Copy of FMB	II
3.0	Copy of Village map	III
4.0	Copy of Patta	IV
5.0	Copy of Adangal	V
6.0	Copy of A Register	VI
7.0	Copy of Identity Proof	VII
8.0	Copy of QP Certificate	VIII

LIST OF PLATES

S. No.	Description	Plate No.
1.0	Location Plan	I
2.0	Environmental Plan	I-A
3.0	Satellite imagery map	I-B
4.0	Topo sketch of Quarry lease applied area for 10Km Radius	I-C
5.0	Key Plan	I-D
6.0	Quarry lease & Surface plan	II
7.0	Topography and Geological Plan & Sections	III
8.0	Mineable Plan & Sections	IV
9.0	Yearwise Development & Production Plan & Sections	V
10.0	Conceptual Plan & Sections	VI

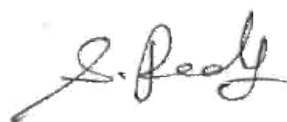



MINING PLAN FOR MINOR MINERALS

ROUGH STONE AND GRAVEL

Over an extent of 2.99.78 hectares of Patta land in S.F.Nos.195/2B(P), 179/1A(P), 178/1 and 178/2(P) Peranakavur Village, Uthiramerur Taluk, Kancheepuram District, Tamil Nadu State.

(PREPARED UNDER RULE 19(1), 41 and 42 OF TNMMCR 1959)

1.0 Introduction and Executive Summary;

1. The present Mining Plan is prepared for Thiru.S.Padma Kumar, S/o.Swornappan, No.7/46, Parameswari, Chakiyancode, Neyyoor, Kalkulam, Kanniyakumari District -629 802.
2. The application was processed by the Assistant Director, Department of Geology and Mining, Kancheepuram, and passed an order vide Rc.No.190/Kanimam/2025 Dated 06.08.2025 directing the applicant to produce approved Mining Plan under Rule 41(5) of the Tamil Nadu Minor Mineral Concession Rules, 1959 and Environmental Clearance Certificate under Rule 42 from the State Level Environmental Impact Assessment Authority (SEIAA) for the grant of quarry lease to quarry Rough Stone and Gravel over an extent of 2.99.78 hectares of Patta lands in S.F.Nos. 195/2B(P), 179/1A(P), 178/1 and 178/2(P) of Peranakavur Village, Uthiramerur Taluk, Kancheepuram District of Tamil Nadu State for a period of five years.
3. Accordingly, Mining Plan is prepared under the provisions of rule 19(1), 41 and 42 as per the amendments under Tamil Nadu Minor Mineral Concession Rules, 1959 by incorporating following the conditions imposed in the precise area communication letter.
 - a) The approved Mining Plan and Environmental Clearance Certificate should be submit as per Rule 41 & 42 of the Tamil Nadu Minor Mineral Concession Rules, 1959.
 - b) A safety distance of 10m and 7.5m should be provided to the adjoining Government lands and patta lands while quarrying operations.



- c) A 10 meter safety distance should be provided to Vaikkal poramboke situated in S.F.No. 196, while quarrying operations.
- d) The applicant should not cause any hindrance, Damage to the village road as using as Approach road.
- e) The applicant should not occupied by nearby abandoned/Expired quarries and should leave the proper safety distance to abandoned/Expired quarries.
4. Geological Resources is estimated at 32,96,370Ts of Rough stone, 1,19,868Ts of gravel. Mineable Reserves is estimated at 10,42,442.50Ts of Rough Stone, 87,748Ts of gravel after leaving necessary safety distance from the lease boundary as indicated in the precise area letter and relevant mining laws in force.
5. The production schedule is proposed production of 10,42,442.50Ts of Rough Stone, 87,748Ts of gravel for the period of five years.
6. The applicant ensured that, child labours under 18 years of age will not be engaged for quarrying operation.
7. The applicant ensure that will appoint should have valid certified persons (Mines Manager, Foreman, Mate) during quarrying operation.
8. Environmental parameters,
- i) The area does not attract the Forest Conservation Act, 1980 as there is no forest around 400m radius.
 - ii) There is no interstate boundary around 10Kms radius.
 - iii) There is no wild life animal sanctuary within 10Kms radius from the project site area under the Wildlife (Protection) Act, 1972.

Therefore the project seeks clearance only from State Level Environmental Impact Assessment Authority (SEIAA).



9. Environmental measures to be adopted shall be,

- i) Dust Control at source while drilling and blasting,
- ii) Dust suppression at loading point and transport haul roads,
- iii) Noise Control in blasting, control of fly rock missiles and vibration by doing peak particle velocity with in standard as prescribed by the DGMS and MOEF.
- iv) Unnecessary land degradation should be avoided or damaged land should be reclaimed or rehabilitated.
- v) Avoid uneven rat hole mining and follow scientific and systematic mining by safe bench system of open cast mining.
- vi) Mining near major fracture zones if any should be avoided to control ground water fluctuation in the adjacent agricultural lands.
- vii) Emission test of vehicles should be in tack to maintain minimum emission level of flue gases.
- viii) Noise level should not exceed 80db and the vehicles should use only permitted Air Horn while on road near residential areas.
- ix) Safety zones as prescribed by the Department of Geology and Mining from adjacent infrastructures should be strictly adhere to.
- x) And any other conditions as stipulated by the concerned authorities should be followed to protect the environment.

S. Peedy



11	12° 42' 54.83"N	79° 53' 08.22"E	11-12 =	0.4m
12	12° 42' 54.83"N	79° 53' 08.23"E	12-13 =	72.6m
13	12° 42' 53.08"N	79° 53' 09.85"E	13-14 =	62.5m
14	12° 42' 51.36"N	79° 53' 08.75"E	14-15 =	71.1m
15	12° 42' 51.42"N	79° 53' 06.39"E	15-16 =	29.4m
16	12° 42' 51.42"N	79° 53' 05.41"E	16-17 =	110.8m
17	12° 42' 55.02"N	79° 53' 05.66"E	17-18 =	64.4m
18	12° 42' 54.68"N	79° 53' 03.56"E	18-19 =	47.2m
19	12° 42' 53.15"N	79° 53' 03.56"E	19-1 =	74.0m


2.0 General Information:

2.1	a.	Name of the Applicant	:	Thiru.S.Padma Kumar,
	b.	Address of the Applicant with phone No and e-mail id if any	:	S/o.Swornappan, No.7/46, Parameswari, Chakiyancode, Neyyoor, Kalkulam, Kanniyakumari District -629 802, Cell No.:99414 41719
	c.	Status of the Applicant	:	Individual
2.2	a.	Mineral Which the applicant intends to mine	:	Rough Stone and Gravel.
	b.	Precise area communication letter No.	:	Precise area communication letter received from the Assistant Director, Department of Geology and Mining, Kancheepuram, vide Rc.No.190/Kanimam/2025 Dated 06.08.2025
	c.	Period of permission / lease granted	:	The Assistant Director, Department of Geology and Mining, Kancheepuram, has grant of lease period for five years .
	d.	Name and Address of the QP preparing Mining Plan	:	C.Natarajan, M.Sc., M.Phil., Qualified Person M/s. GLOBAL MINING SOLUTIONS (NABET ACCREDITED & ISO 9001 CERTIFIED CONSULTANT) Plot No. 6, S.F.No. 13/2, A2, Vs City, RC Chettypatty, Kottamettupatty, Omalur, Salem, Tamil Nadu – 636 455 NABET Accreditation No -NABET/ EIA/23-26 / SA 0241 Contact: 97502 23535, 94446 54520

S. Padma

3.0 Location:

S.No	Details of the Area:	
1	Corner Coordinates	Latitude : 12°42'51.36"N To 12°42'58.62"N Longitude : 79°53'00.48"E To 79°53'09.85"E
2	Toposheet Number	57 P/14
3	The altitude of the area	64m (MSL)
4	Extent	2.99.78Ha
5	Survey Nos	195/2B(P), 179/1A(P), 178/1 and 178/2(P)
6	Village	Peranakavur
7	Taluk	Uthiramerur
8	District	Kancheepuram
9	State	Tamil Nadu

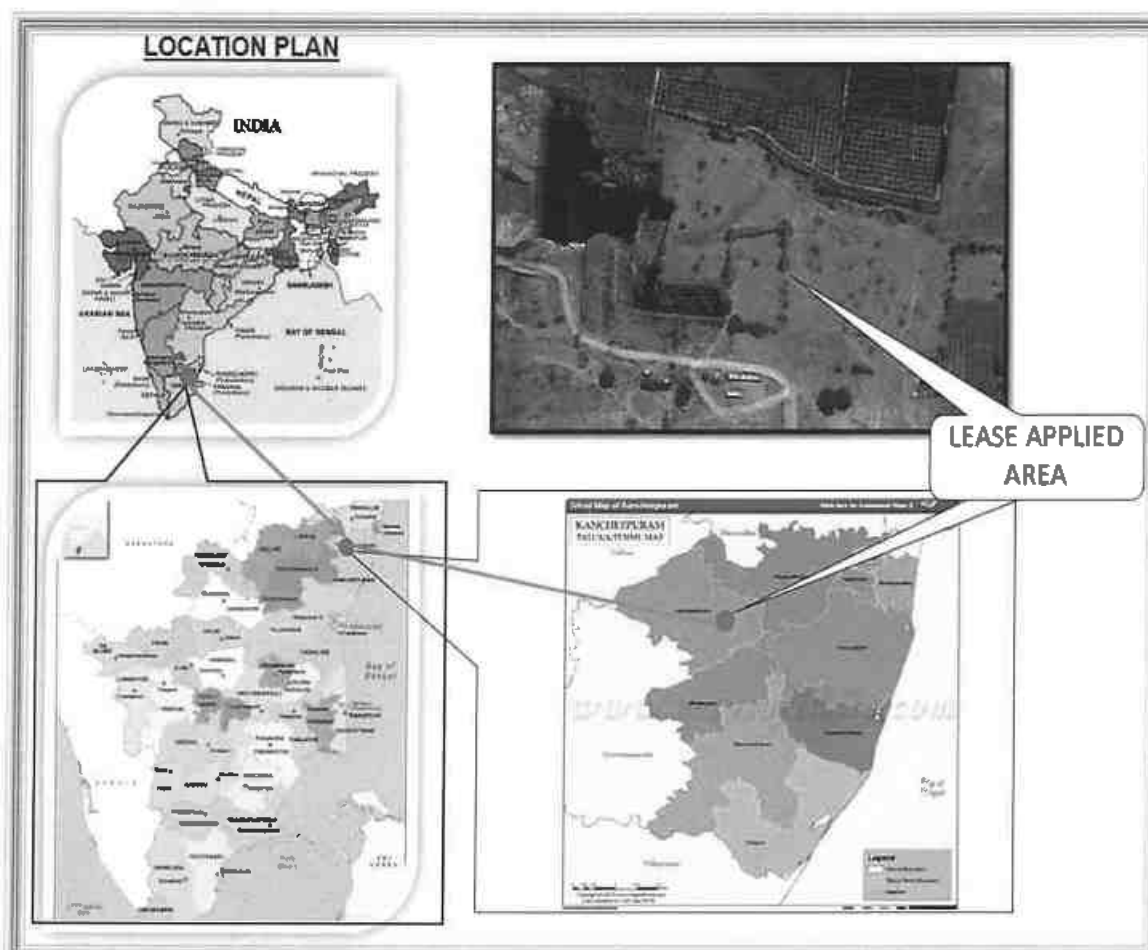



a.	Classification of the Area (Ryotwari / poramboke / others)	:	Patta land
b.	Ownership / Occupancy of the Applied area (Surface rights)	:	It is a patta land registered in the name of Applicant vide patta no. 2511, please refer annexure no: IV.
c.	Toposheet No. with Latitude and Longitude	:	Topo Sheet No: 57 P/ 14 Latitude : 12°42'51.36"N To 12°42'58.62"N Longitude : 79°53'00.48"E To 79°53'09.85"E
d.	Existence of Public Road / Railway line if any nearby the area and approximate distance	:	There is an existing road from the area leads to Sirumailur – Mambakkam road on South side of the area. The Nearest Railway line is Kancheepuram to Chengalpattu line which is about 6.0Km on Northeast side of the area.



Fig. Location of the lease applied area

S. Peedy



PART - A

4.0 Geology and Mineral Reserves:

4.1	a.	Topography	: ➤ The area applied for quarry lease is exhibits almost plain covered by gravel formation. The massive Charnockite formation is noticed below 2m Gravel formation and sloping towards southeastern side of the area, the altitude of the area is above 64m (maximum) from MSL. ➤ No major river is found nearby the lease applied area. ➤ Water table is found at a depth of 70m in summer and 67m in rainy seasons. ➤ Temperature of the area is reported to be 18°C to a maximum of 42°C during summer. ➤ Rainfall of this area is about 800mm to 900 mm during the both NE & SW monsoons.
	b.	General Geology of the Area	: The area is underlain by the wide range of metamorphic rocks of peninsular gneissic complex. These rocks are extensively weathered and overlain by the recent valley fills and alluvium at places. The geological formations found in the district are Archaean rocks like Gneisses, Granites, Charnockites basic granulites and calc-gneisses. The younger formations are Quartz veins and pegmatite. The rock type noticed in the area for lease is Charnockite which contains mostly Quartz and Feldspar with some ferromagnesian minerals. The Charnockite is part of peninsular Gneisses, a high grade metamorphic rock.

S. Peedy



			The strike of the Charnockite formation is N45°E -S45°W with dipping towards SE80°. The general geological succession of the area is given as under. <table><tr><th><u>AGE</u></th><th><u>ROCK TYPE</u></th></tr><tr><td>Recent</td><td>Gravelly soil Unconformity</td></tr><tr><td>Archaean</td><td>Dolerite dyke Charnockite. Peninsular Gneissic complex and Calc Gneiss</td></tr></table>	<u>AGE</u>	<u>ROCK TYPE</u>	Recent	Gravelly soil Unconformity	Archaean	Dolerite dyke Charnockite. Peninsular Gneissic complex and Calc Gneiss
<u>AGE</u>	<u>ROCK TYPE</u>								
Recent	Gravelly soil Unconformity								
Archaean	Dolerite dyke Charnockite. Peninsular Gneissic complex and Calc Gneiss								
4.2		Details of Exploration already carried out if any	: No exploration was carried out, as the Rough stone formations are clearly visible from adjacent existing pit.						
4.3	a.	Estimation of Reserves	: The Geological and Recoverable reserves are estimated by cross sectional method. Totally Five sections have been drawn, two sections drawn length wise as (X-Y), (X1-Y1) and another three sections drawn width wise as (A-B), (C-D) & (E-F), to cover maximum area considered for lease. The Plans and Sections have been drawn with a scale of 1:1000 and 1:500 respectively. Please refer plate No.III.						

S. Reddy

a. Geological Resources

The quarrying is restricted up to a depth of 42m (below ground level) only, availability of resources is given below.

Table No-1

Table No-1

Section	Bench	Length in (m)	Width in (m)	Depth in (m)	Gravel in m ³	Rough stone in m ³	Bulk Density	Gravel in Ts	Geological Resources of Rough stone in Ts
XY-AB	I	56	75	2	8400	-	2	16800.00	-
	II	56	75	5	-	21000	2.75	-	57750.00
	III	56	75	5	-	21000	2.75	-	57750.00
	IV	56	75	5	-	21000	2.75	-	57750.00
	V	56	75	5	-	21000	2.75	-	57750.00
	VI	56	75	5	-	21000	2.75	-	57750.00
	VII	56	75	5	-	21000	2.75	-	57750.00
	VIII	56	75	5	-	21000	2.75	-	57750.00
	IX	56	75	5	-	21000	2.75	-	57750.00
Total					8400	168000	-	16800.00	462000.00
XY-CD	I	91	138	2	25116	-	2	50232.00	-
	II	91	138	5	-	62790	2.75	-	172672.50
	III	91	138	5	-	62790	2.75	-	172672.50
	IV	91	138	5	-	62790	2.75	-	172672.50
	V	91	138	5	-	62790	2.75	-	172672.50
	VI	91	138	5	-	62790	2.75	-	172672.50
	VII	91	138	5	-	62790	2.75	-	172672.50
	VIII	91	138	5	-	62790	2.75	-	172672.50
	IX	91	138	5	-	62790	2.75	-	172672.50
Total					25116	502320	-	50232.00	1381380.00
XIY1- EF	I	119	111	2	26418	-	2	52836.00	-
	II	119	111	5	-	66045	2.75	-	181623.75
	III	119	111	5	-	66045	2.75	-	181623.75
	IV	119	111	5	-	66045	2.75	-	181623.75
	V	119	111	5	-	66045	2.75	-	181623.75
	VI	119	111	5	-	66045	2.75	-	181623.75
	VII	119	111	5	-	66045	2.75	-	181623.75
	VIII	119	111	5	-	66045	2.75	-	181623.75
	IX	119	111	5	-	66045	2.75	-	181623.75
Total					26418	528360	-	52836.00	1452990.00
Grand Total					59934	1198680	-	119868.00	3296370.00

Gravel

The Geological Resources of Rough stone

1,19,868Ts

32,96,370Ts

69



b. Mineable Reserve

The mineable reserve calculated by deducting 7.5m & 10m safety distance and bench loss.

Table No-2

Section	Bench	Length in (m)	Width in (m)	Depth in (m)	Gravel in m ³	Rough stone in m ³	Bulk Density	Gravel in (Ts)	Mineable Reserves of rough stone in (Ts)
XY-AB	I	46	57	2	5244	-	2	10488.00	-
	II	43	52	5	-	11180	2.75	-	30745.00
	III	38	42	5	-	7980	2.75	-	21945.00
	IV	33	32	5	-	5280	2.75	-	14520.00
	V	28	22	5	-	3080	2.75	-	8470.00
		Total			5244	27520	-	10488.00	75680.00
XY-CD	I	81	120	2	19440	-	2	38880.00	-
	II	78	115	5	-	44850	2.75	-	123337.50
	III	73	105	5	-	38325	2.75	-	105393.75
	IV	68	95	5	-	32300	2.75	-	88825.00
	V	63	85	5	-	26775	2.75	-	73631.25
	VI	58	75	5	-	21750	2.75	-	59812.50
	VII	48	65	5	-	15600	2.75	-	42900.00
	VIII	38	55	5	-	10450	2.75	-	28737.50
	IX	28	45	5	-	6300	2.75	-	17325.00
		Total			19440	196350	-	38880.00	539962.50
X1Y1- EF	I	101	95	2	19190	-	2	38380.00	-
	II	96	90	5	-	43200	2.75	-	118800.00
	III	86	80	5	-	34400	2.75	-	94600.00
	IV	76	70	5	-	26600	2.75	-	73150.00
	V	66	60	5	-	19800	2.75	-	54450.00
	VI	56	50	5	-	14000	2.75	-	38500.00
	VII	46	40	5	-	9200	2.75	-	25300.00
	VIII	36	30	5	-	5400	2.75	-	14850.00
	IX	26	20	5	-	2600	2.75	-	7150.00
		Total			19190	155200	-	38380.00	426800.00
		Grand Total			43874	379070	-	87748.00	1042442.50

The mineable reserve is computed as 10,42,442.50Ts of Rough stone, 87,748Ts of Gravel upto a depth 42m (below ground level) only.

S. Reddy



5.0 Mining:

5.1	Method of Mining	:	1. Opencast method of semi mechanized mining with 5.0m height 5m width of the bench. 2. However, as far as the quarrying of Rough stone is concerned, observance of the provisions of Regulation 106(2) (b) as above is seldom[possible due to various inherent petrogenetic factors coupled with mining difficulties. Hence it is proposed to obtain relaxation to the provisions of the above regulation from the Director of mines safety for which necessary provision is available with the regulation 106 (2) (b) of MMR-1961, under Mine Act-1952.
5.2	Mode of Working	:	The rough stone is proposed to quarry 5m bench height, 5m width with conventional opencast semi-Mechanized method. The quarry operation involves shallow jack hammer drilling, slurry blasting, excavation, Loading and transportation of Rough stone to the needy crushers/other buyers. The production of Rough stone in this quarry involves the following method which is typical for Rough Stone quarrying in contrast to other major mineral mining. Splitting of rock mass of considerable volume from the parent rock mass by jackhammer drilling and blasting, hydraulic excavators are used for loading the Rough Stone from pithead to the needy crushers/other buyers. Occasionally hydraulic excavators are attached with rock breakers for fragmentation to avoid secondary blasting. The primary boulders thus splitted are removed from the pits by excavators and further made to smaller sizes by rock breakers attached in excavators. It is a conventional opencast semi mechanized method of mining.
5.3	Proposed bench height & Width	:	Quarrying of Rough Stone is proposed bench height of 5m and bench width of 5m.
5.4	Details of Overburden / Mineral Production proposed for the first 5 years.	:	The overburden in the form of Gravel formation, after excavation of gravel and Rough stone will be directly loaded into tipper to the needy crushers/other buyers for road project and construction works for filling and leveling of low lying areas.

The Yearwise Production and Development Table

Table No - 3

Year	Section	Bench	Length in (m)	Width in (m)	Depth in (m)	Gravel in m ³	Rough stone m ³	Bulk Density	Gravel in (Ts)	Mineable Reserves of rough stone in (Ts)	
I	XY-AB	I	46	57	2	5244	-	2	10488.00	-	
		II	43	52	5	-	11180	2.75	-	30745.00	
	XY-CD	I	81	120	2	19440	-	2	38880.00	-	
		II	78	115	5	-	44850	2.75	-	123337.50	
II	III	III	36	105	5	-	18900	2.75	-	51975.00	
		Total									
		X1Y1-EF	I	101	95	2	19190	-	2	38380.00	206057.50
	XY-CD	III	37	105	5	-	19425	2.75	-	53418.75	-
		IV	68	95	5	-	32300	2.75	-	88825.00	-
		V	22	85	5	-	9350	2.75	-	25712.50	-
	XY-AB	III	38	42	5	-	7980	2.75	-	21945.00	-
		IV	33	32	5	-	5280	2.75	-	14520.00	-
		Total									
	III	XY-CD	V	41	85	5	19190	74335	-	38380.00	204421.25
VI			58	75	5	-	17425	2.75	-	47918.75	-
VII			48	65	5	-	21750	2.75	-	59812.50	-
VIII			38	55	5	-	15600	2.75	-	42900.00	-
IX			28	45	5	-	10450	2.75	-	28737.50	-
XY-AB		V	28	22	5	-	6300	2.75	-	17325.00	-
		Total									
IV		X1Y1-EF	II	96	90	5	-	74605	-	-	205163.75
			III	86	80	5	-	43200	2.75	-	118800.00
	Total										
	V	X1Y1-EF	IV	76	70	5	-	34400	2.75	-	94600.00
V			66	60	5	-	77600	-	-	213400.00	-
VI			56	50	5	-	26600	2.75	-	73150.00	-
VII			46	40	5	-	19800	2.75	-	54450.00	-
VIII			36	30	5	-	14000	2.75	-	38500.00	-
IX		IX	26	20	5	-	9200	2.75	-	25300.00	-
		Total									
		Grand Total									
								43874	379070	-	87748.00
										1042442.50	

The applicant has proposed to carry out 10,42,442.50Ts of Rough Stone, 87,748Ts of gravel upto a depth of 42m (below ground level) for the period of five years.






5.5		Machineries to be used																			
	a.	Drilling	: It is proposed to use following machineries for quarrying rough stone																		
		<table><tr><td>S.No</td><td>Type</td><td>Nos</td><td>Dia Hole mm</td><td>Make</td><td>Motive power</td></tr><tr><td>1</td><td>Jack hammer</td><td>4</td><td>32</td><td>Atlas Copco</td><td>Compressed air</td></tr><tr><td>2</td><td>Compressor</td><td>1</td><td>-</td><td>Atlas Copco</td><td>Diesel Drive</td></tr></table>	S.No	Type	Nos	Dia Hole mm	Make	Motive power	1	Jack hammer	4	32	Atlas Copco	Compressed air	2	Compressor	1	-	Atlas Copco	Diesel Drive	
S.No	Type	Nos	Dia Hole mm	Make	Motive power																
1	Jack hammer	4	32	Atlas Copco	Compressed air																
2	Compressor	1	-	Atlas Copco	Diesel Drive																
	b.	Loading	: Excavator of 0.90m ³ bucket capacity (with Rock breaker attachment) (2No).																		
	c.	Transportation	: Tipper 5Nos (10/20Ts) capacity.																		
5.6		Disposal of Overburden	: The overburden in the form of Gravel, after the excavation gravel will be directly loaded into tipper to the needy buyers for road project and construction works for filling and leveling of low lying areas.																		
5.7		Brief Note on Conceptual Mining Plan for the entire lease period	Conceptual Mining Plan is prepared with an object of five years of systematic development of bench lay outs, selection of ultimate pit limit, depth of quarrying, ultimate pit slope, selection of sites for construction of infrastructures etc. Ultimate pit size is designed based on certain practical factors such as the economical depth of mining, safety zones, permissible areas etc. Ultimate Pit dimension is given as under, <table><tr><th colspan="4">Ultimate Pit dimension (M) end of Mining plan Period</th></tr><tr><th>Pit No</th><th>Length (max) in (m)</th><th>Width (Avg) in (m)</th><th>Depth(max) in(m)</th></tr><tr><td>I</td><td>129</td><td>83</td><td>42</td></tr><tr><td>II</td><td>101</td><td>95</td><td>42</td></tr></table> Afforestation has been proposed on all along the boundary barrier by planting trees. All the baseline information studies like Air Quality monitoring, Noise and Vibration monitoring, Water Analysis studies will be carried out every year as per the MOEF norms.	Ultimate Pit dimension (M) end of Mining plan Period				Pit No	Length (max) in (m)	Width (Avg) in (m)	Depth(max) in(m)	I	129	83	42	II	101	95	42		
Ultimate Pit dimension (M) end of Mining plan Period																					
Pit No	Length (max) in (m)	Width (Avg) in (m)	Depth(max) in(m)																		
I	129	83	42																		
II	101	95	42																		

6.0 Blasting:

- 6.1 Blasting Pattern : The massive formation shall be broken into pieces of portable size by drilling and blasting using jack hammers and shot hole blasting. Powder factor of explosives for breaking such hard rock shall be in the order of 6 to 7 Tonnes per Kg of explosives. Blasting parameters are as follows.

Diameter of the hole	Spacing	Depth	Burden for hole	Pattern of hole	Inclination of hole
32-36mm	0.6m	1 to 1.5m	0.6m	Zig Zag	70° from the horizontal

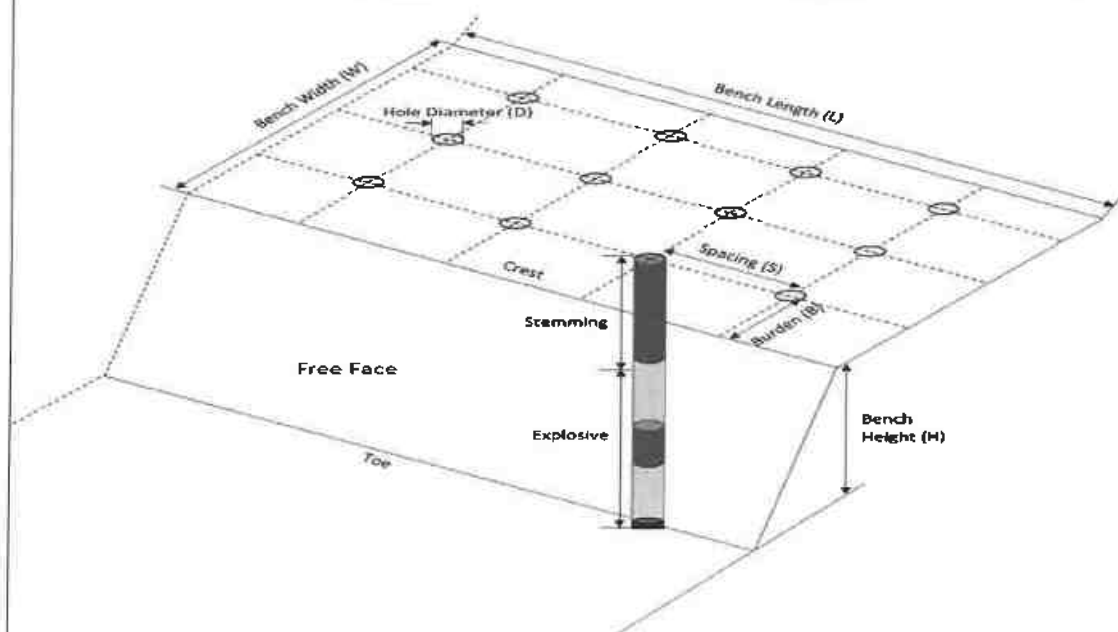

- 6.2 Types of Explosives : Small dia, 25mm slurry explosive are proposed to be used for shattering and heaving effect for removal and winning of Rough stone. No deep hole drilling or primary blasting is proposed.



6.3	Measures proposed to minimize ground vibration due to blasting	: ➤ Controlled blasting measures will be adopted for minimizing ground vibration and fly rock. ➤ Shallow depths jackhammer drilling and blasting is proposed to be carried out with minimum use of explosive mainly to give shattering effect in rough stone for easy excavation and to control fly rock. <table border="1" data-bbox="762 593 1358 770"> <tr> <td>Number of holes</td> <td>: 232</td> </tr> <tr> <td>Powder factor</td> <td>: 6Ts/Kg of explosives</td> </tr> <tr> <td>Total explosive required</td> <td>: 116Kg slurry explosives</td> </tr> <tr> <td>Charge / hole</td> <td>: 0.5Kg</td> </tr> <tr> <td>Blasting time</td> <td>: 12-2 Pm</td> </tr> </table>	Number of holes	: 232	Powder factor	: 6Ts/Kg of explosives	Total explosive required	: 116Kg slurry explosives	Charge / hole	: 0.5Kg	Blasting time	: 12-2 Pm
Number of holes	: 232											
Powder factor	: 6Ts/Kg of explosives											
Total explosive required	: 116Kg slurry explosives											
Charge / hole	: 0.5Kg											
Blasting time	: 12-2 Pm											
6.4	Storage of Explosives and safety measures to be taken while blasting.	: ➤ The applicant will engage an authorized explosive agency to carry out the small amount of blasting and it will be supervised by competent and statutory foreman/ mines manager. ➤ <i>The applicant ensure that will appoint the Mate (Should have Valid Blaster Certificate) during Blasting Operation.</i>										

7.0 Mine Drainage:

7.1	Depth of Water table	: The ground water table is reported as 70m below ground level. In the proposed mining plan only 42m (below ground level) depth has been envisaged as workable depth for safe & economic quarrying for the entire lease period. Hence the quarrying operation may not affect the ground water.
7.2	Arrangement and Places where the mine water is finally proposed to be discharged	: The ground water may not rise immediately in this type of mining. However, the rain water percolation and collection of water from the seepage shall be less than 300lpm and it shall be pumped about periodically by a stand by diesel powered Centrifugal pump motivated with 7.5H.P.Motor. The quality of water is potable and it is not contaminated with any hazardous things. Hence, water stored in the quarry pit will be pumped into the adjacent agricultural fields. Further the water stored in the old pit will also be used for plantation purposes

S. Reddy

**8.0 Other Permanent Structures:**


8.1	Habitations / Village	:	There is no habitations situated within a radius of 300m.
8.2	Power lines (HT/LT)	:	There is no Power line (HT/LT) passing within a radius of 50m.
8.3	Water bodies (River, Pond, Lake, Odai, Channel etc)	:	There is Vaikkal passing on north and south side of the area and is 20m and 300m away from the area.
8.4	Archeological / Historical Monuments	:	There are no Archaeological / Historical Monuments within a radius of 300m.
8.5	Road (NH, SH, Village Road etc)	:	The National Highway (NH-132B) Kancheepuram – Tindivanam is about 5.8km on northeast side of the area. The State Highway (SH-118) Natrajpuram – Uthiramerur is about 9.8Km on South side of the area.
8.6	Places of Worship	:	There are no Places of Worship within a radius of 50m.
8.7	Reserved Forest / Forest / Social Forest / Wild Life Sanctuary etc.,	:	There is Kavanippakkam Reserved Forest on Northwest side and is 400m away from the area. There is no Wild Life Sanctuary within a radius of 1Km.
8.8	Any Interstate Border, Protected areas under the Wild Life (Protection) Act, 1972, Critically Polluted Areas as Identified by Central Pollution Control Board and Notified Eco sensitive areas	:	There are No inter State border within a radius of 10Kms.
8.9	Any Other Structures	:	Nil



9.0 Employment Potential & Welfare Measures:

9.1 Employment Potential (Management & Supervisory personal)

The proposed organization chart

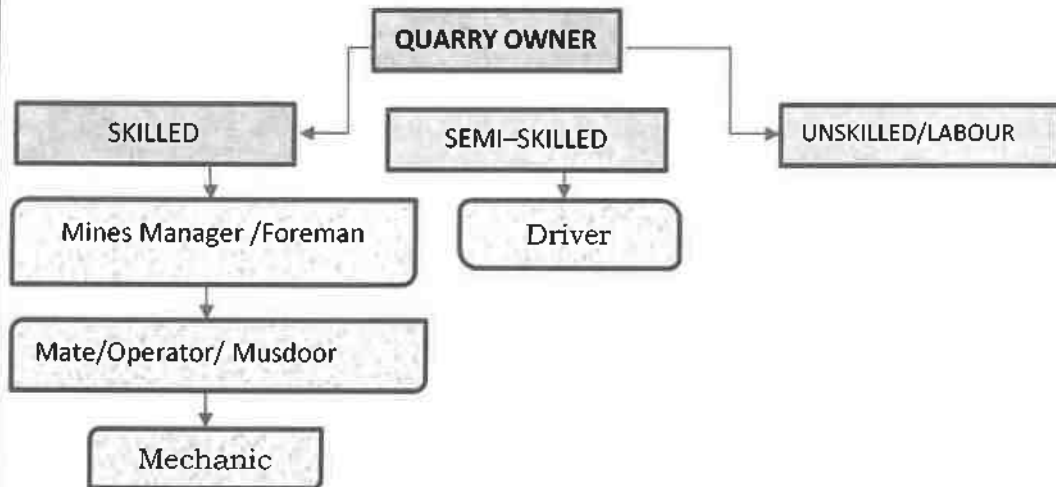

1.	Skilled	Mines Manager	1 No.
		Foreman / Mate	2 No.
		Operator	8 No.
		Mechanic	1 No.
2.	Semi-skilled	Driver	5 No.
3.	Unskilled	Labours	15Nos
Total =			32Nos

Allowing 10% absentee, the no. of men of roll will be around 29.

The above man power is adequate to meet out the production schedule and the machinery strength envisaged in the mining plan and to comply the statutory provisions of Mines Safety Regulations.

- **It is been ensured that, child labours under 18 years of age will not be engaged for quarrying operation.**
- **Necessary life insurance policies will be taken by the applicant to all the employees up to the end of the lease period.**

9.2 Welfare Measures

a. Drinking Water : Packaged drinking water is available from the nearby approved water vendors in Peranakavur village which is about 350m on southeast side of the area.

S. Reddy

b.	Sanitary facilities	:	Semi-permanent latrines & urinals shall be maintained at convenient places for use of labours as per the provisions of Rule (33) of the Mines Rules, 1955 separately for males and females. Washing facilities shall also be arranged as per rule (36) of the Mines Rules, 1955.
c.	First Aid Facility	:	First aid kits are kept in Mines office room, in case of such eventualities the victim will be given first aid immediately at the site and injured person will be taken to the hospital. Hospital is available at distance of 10Km (SE) in Chengalpattu the competent and Statutory foreman/ permit manager will be in charge of first aid.
d.	Labour Health	:	As per Mines Rule, Periodic medical examination related to occupational health safety will be conducted to all the workers in applicant's own cost.
e.	Precautionary safety measures to the Labourers:		
	Safety provisions like helmet, goggles, safety shoes, Dust mask, Ear muffs etc., have to be provided as per the circulars and amendments made for Mine labours under the guidance of DGMS being a mechanized operation. Necessary training will be conducted once in a year to all the employees with the help of qualified and experienced officers to train about the safe and systematic quarrying operation.		




PART - B

10.0 Environmental Management Plan:


10.1	Existing Land Use Pattern	:	1. The area exhibits almost plain topography covered by gravel formation. 2. Quarrying operation is proposed up to a depth of 42m (below ground level) for the proposed mining plan period. 3. Fluctuation of Water table in this area is in between 70m and 67m during a year. 4. This region receives the average annual rainfall of 800mm to 900mm. The surrounding area is practiced by the seasonal cultivation. The existing land use pattern is given as under. Table No-4 <table border="1"> <thead> <tr> <th>Sl. No.</th><th>Land Use</th><th>Present Area (Ha)</th><th>Area in use during the quarrying period (Ha)</th></tr> </thead> <tbody> <tr> <td>1.</td><td>Quarrying Pit</td><td>Nil</td><td>2.03.02</td></tr> <tr> <td>2.</td><td>Infrastructure</td><td>Nil</td><td>0.01.00</td></tr> <tr> <td>3.</td><td>Roads</td><td>Nil</td><td>0.01.00</td></tr> <tr> <td>4.</td><td>Green Belt</td><td>Nil</td><td>0.94.76</td></tr> <tr> <td>5.</td><td>Unutilized</td><td>2.99.78</td><td>Nil</td></tr> <tr> <td></td><td>Total =</td><td>2.99.78</td><td>2.99.78</td></tr> </tbody> </table>	Sl. No.	Land Use	Present Area (Ha)	Area in use during the quarrying period (Ha)	1.	Quarrying Pit	Nil	2.03.02	2.	Infrastructure	Nil	0.01.00	3.	Roads	Nil	0.01.00	4.	Green Belt	Nil	0.94.76	5.	Unutilized	2.99.78	Nil		Total =	2.99.78	2.99.78
Sl. No.	Land Use	Present Area (Ha)	Area in use during the quarrying period (Ha)																												
1.	Quarrying Pit	Nil	2.03.02																												
2.	Infrastructure	Nil	0.01.00																												
3.	Roads	Nil	0.01.00																												
4.	Green Belt	Nil	0.94.76																												
5.	Unutilized	2.99.78	Nil																												
	Total =	2.99.78	2.99.78																												
10.2	Water Regime	:	Water table in this area is noticed at a depth of 70m and presently, in the proposed mining plan only 42m (below ground level) depth has been envisaged as workable depth for safe & economic quarrying for the entire lease period. Hence, it will not affect the ground water depletion of this area.																												
10.3	Flora and Fauna	:	Except acacia bushes, no other valuable trees are noticed in the applied area. Further, neither flora of botanical interest nor fauna of zoological interest is noticed in this area.																												

S. Reddy

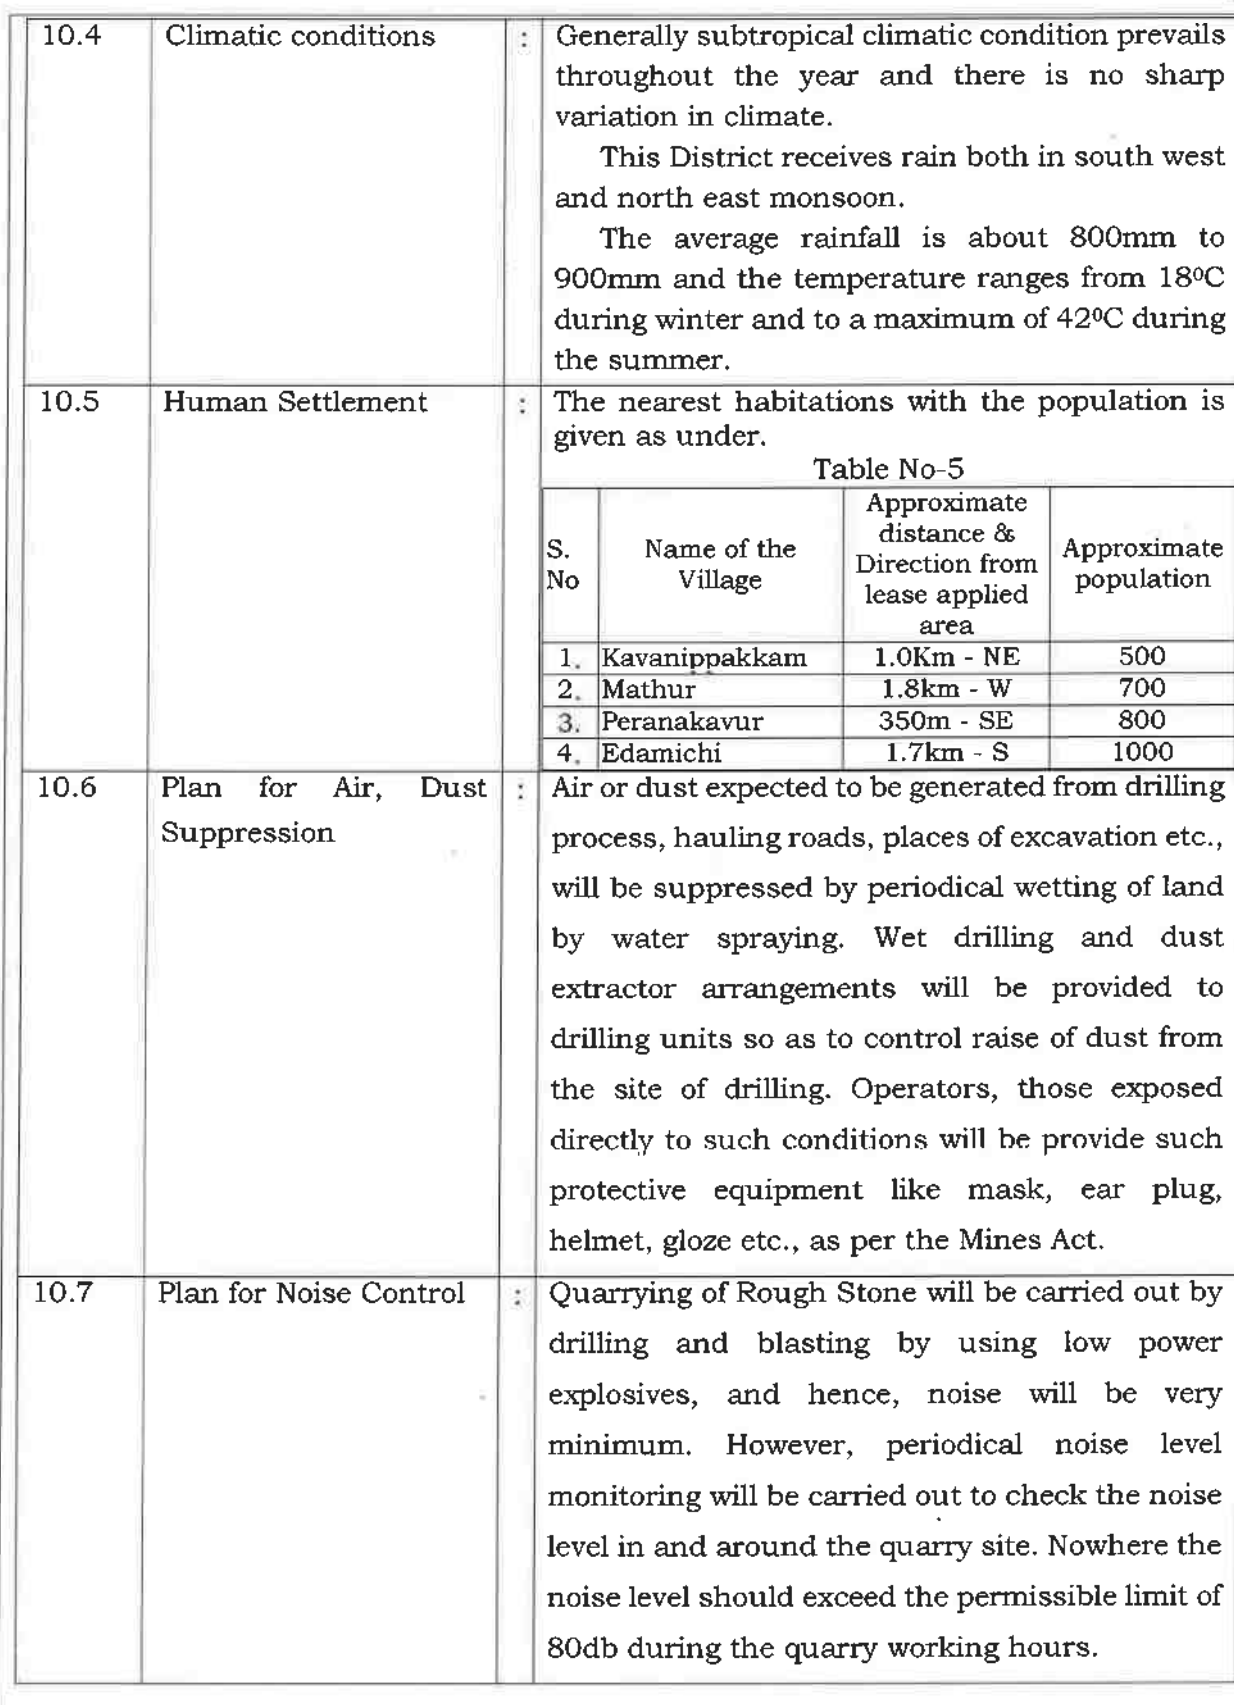



10.8	Environmental Impact Assessment Statement Describing Impact on mining on the next Five years	:	The mining plan proposed is for a small production of Rough stone without involving deep hole drilling and heavy blasting. Such limited mining activity is not likely to cause any impact adversely on environment as far as pollution of air, water and noise is concerned, anyhow environmental impact studies will be conducted as per EIA notification issued by MOEF.
10.9	Proposal for Waste Management	:	There is no waste anticipated in this rough stone quarry operation.
10.10	Proposal of Reclamation of Land affected during mining activities and at the end of mining.	:	In the proposed mining plan 42m (below ground level) depth has been envisaged as workable depth for safe & economic mining during the lease period. Hence, after quarry reaches ultimate pit limit (for this lease period) of 42m depth, fencing will be constructed around the quarried pits to prevent inherent entry of the public and cattle.
10.11	Program for Afforestation	:	The 7.5m & 10m safety distance along the lease boundary has been identified to be utilized for afforestation. Appropriate native species of Neem/Pungan trees will be planted in the first year. Nearly 9476Sqm area is proposed to use under afforestation by planting 1,137nos of Neem/Pungan trees during first year with an anticipated survival rate of 80%. The Quarry landuse, layout and afforestation plan is shown in Plate No.III.
10.12	Proposed Financial Estimate / Budget for (EMP) Environment Management		
	A. Fixed Asset Cost:		
	1. Land Cost (600000/1Ha)=		Rs. 17,98,680
	2. First aid room and accessories		Rs.1,00,000
	3. Labour Shed		Rs.1,00,000
	4. Sanitary Facility		Rs.1,00,000
	Total=		Rs. 20,98,680 /-

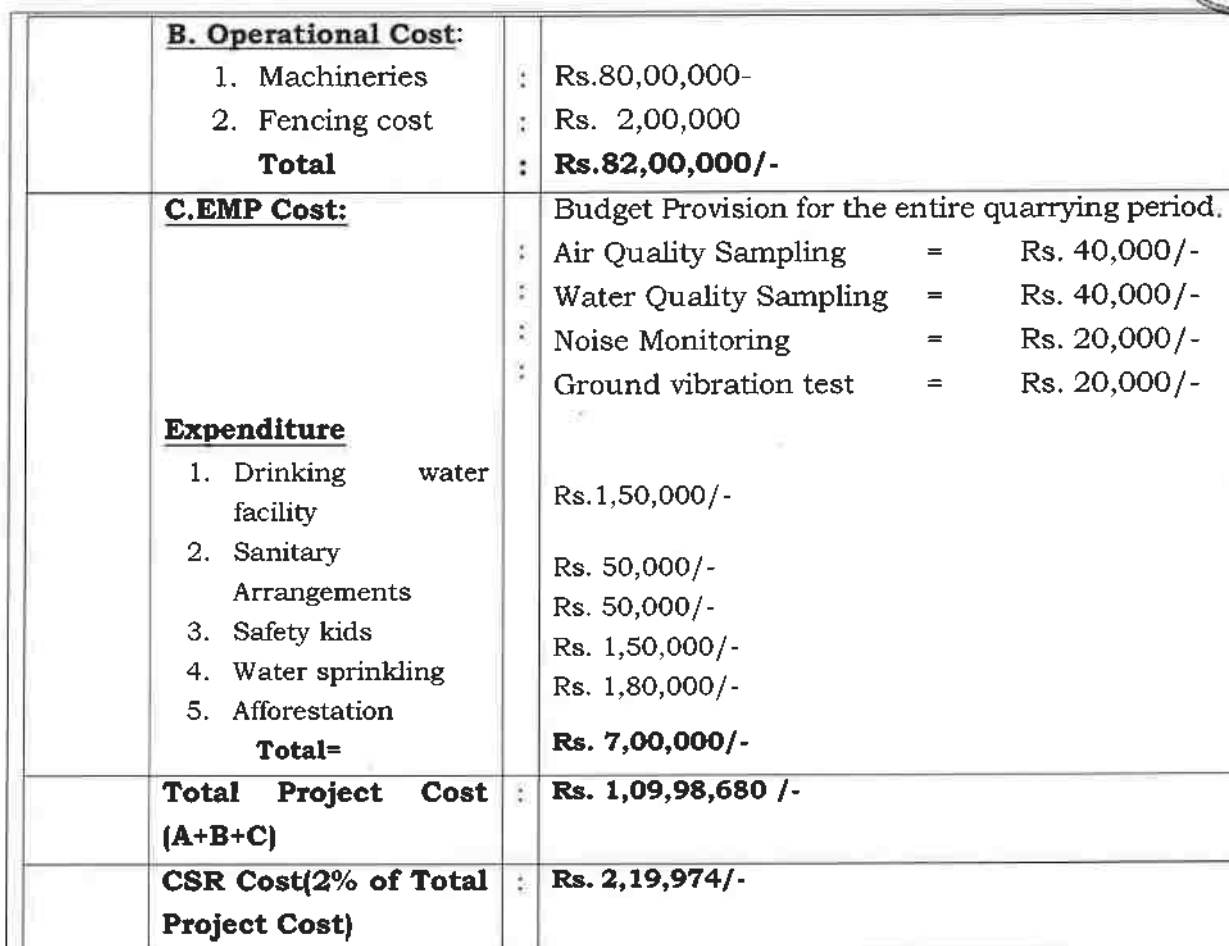

11.1	Steps proposed for phased restoration, reclamation of already mined out area.	:	There is no proposal for back filling, reclamation and rehabilitation. The quarried pits after the end of the life of lease will be fenced to prevent inherent entry of public and cattles.
11.2	Measures to be under taken on mine closure as per Act & Rules	:	Measures will be taken as per the Acts and Rules. The quarried pit will be fenced by using Barbed wire fencing to prevent inherent entry of public and cattle.
11.3	Mitigation measures to be undertaken for safety and restoration/ reclamation of the already mined out area	:	Mitigation measures: Drilling will be carried out by wet drilling mode to control the dust propagation into the air. Blasting will be carried out on limited scale. Mist Water spraying on haul road is proposed to prevent the dust propagation into the air.



12.0 Any Other Details Intend to Furnish by the Applicant:

- (i) Permission will be obtained from the District Mines Office to extract the Rough Stone from the Boundary barriers and for slopes.
- (ii) Care and precautionary measures will be taken for the safety of workers as per Rules and Acts.
- (iii) The applicant will endeavor every attempt to quarry the Rough Stone economically without any wastage and to improve the environment and ecology.
- (iv) The Mining Plan is prepared by incorporating the conditions stipulated in the precise area communication issued and relevant mining laws in force.
- (v) Any violation pointed out by the inspecting authorities shall be rectified as per the guidelines of the Department.

Prepared by


C. Natarajan, M.Sc., M.Phil.,

Qualified Person
C. NATARAJAN M.Sc., M.Phil.,
Qualified Person

Place: Salem


Date: 08.08.2025

**This Mining Plan is approved subject
to the conditions / stipulations
indicated in the Mining Plan approval
Letter No. 190 / Mining / 2025
Dated. 25.08.2025**

**This Mining Plan is approved as per the
powers conferred Under Rule 41 (2) of
Tamil Nadu Minor Mineral Concession
Rules, 1959**


25/08/2025
**Assistant Director of Geology and Mining,
Kancheepuram District.**

25/8/25

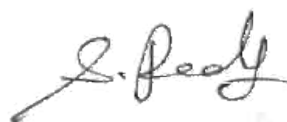



நக.எண்.190/கனிமம்/2025
நாள்.06.08.2025.

உதவி இயக்குநர் அலுவலகம்,
புவியியல் மற்றும் சுரங்கத்துறை,
காஞ்சிபுரம்.

குறிப்பாணை

பொருள்:- கனிமங்களும் குவாரிகளும் - சிறுகனிமம் - சாதாரண கற்கள் - காஞ்சிபுரம் மாவட்டம்- உத்திரமேரூர் வட்டம் - நெ.105, பேரணக்காவூர் கிராமம் - பட்டா புல எண்கள். 178/1, 178/2, 179/1A, 195/2B-ல் மொத்த பரப்பு 3.52.52 ஹெக்டேர்ஸ் பரப்பில் சாதாரண கற்கள் / கிராவல் மண் வெட்டியெடுக்க திரு. S. பத்மகுமார் த/பெ. சொர்ணப்பன் என்பவர் 5 ஆண்டுகளுக்கு அனுமதிக்கோரி விண்ணப்பம் செய்தது - அறிக்கைகள் வரப்பெற்றது - புலத்தணிக்கை செய்யப்பட்டது - மேற்படி விண்ணப்பதாரர் அனுமதி கோரியுள்ள புலங்களில் 178/1 (0.78.20), 178/2 (P)(0.38.54), 179/1A (P) (0.31.37) (மற்றும்) 195/2B (P) (1.51.67)-ல் மொத்த பரப்பு 2.99.78 ஹெக்டேர்ஸ் பரப்பில் மட்டும் குவாரி குத்தகை உரிமம் வழங்க தகுதியான நிலப்பரப்பாக கருதி ஏற்பளிக்கப்பட்ட சுரங்கதிட்டம் மற்றும் சுற்றுச்சூழல் தாக்க மதிப்பீட்டு ஆணைய தடையின்மை சான்று பெற்று சமர்ப்பிக்க கோருதல் - தொடர்பாக.

- பார்வை:-
1. திரு. S. பத்மகுமார் த/பெ. சொர்ணப்பன், எண்.7/46, பரமேஸ்வரி, சாக்கியான்கோடு, நெய்யூர், கல்குளம், கன்னியாகுமரி - 629802 என்பவரிடமிருந்து விண்ணப்பம் பெறப்பட்ட நாள்.20.03.2025 (இவ்வலுவலகத்தில் பெறப்பட்ட நாள்.21.03.2025).
 2. இவ்வலுவலக நக.எண்.190/கனிமம்/2025 நாள் 25.03.2025.
 3. உத்திரமேரூர், வட்டாட்சியர் அவர்களின் கடித நக.668/2025/அ1, நாள்.09.06.2025.
 4. காஞ்சிபுரம் சார் ஆட்சியர் அவர்களின் கடித நக. எண்.1330/2025/அ1, நாள் 16.07.2025.
 5. உதவி புவியியலாளர் (கனிமம்), காஞ்சிபுரம் அவர்களின் புலத்தணிக்கை அறிக்கை நாள்.18.07.2025.
 6. செயற்பொறியாளர், நீர்வள ஆதாரத்துறை, கீழ்பாலாறு வடிநிலக்கோட்டம், காஞ்சிபுரம் அவர்களின் கடித எண்.இவஅ2.22 (கனிமம்-பேரணக்காவூர்)/ 2025/நாள்.01.08.2025.

S. Peedy



பார்வையில் காணும் கடிதங்களின்பால் கனிவான கவனம் வேண்டப்படுகிறது.

2. காஞ்சிபுரம் மாவட்டம், உத்திரமேரூர் வட்டம், நெ.105, பேரணக்காவூர் கிராமம், பட்டா புல எண்கள். 178/1 (0.78.20), 178/2 (0.88.30), 179/1A (0.32.50), 195/2B (1.53.52)-ல் மொத்த பரப்பு 3.52.52 ஹெக்டேர்ஸ் பரப்பில் பரப்பில் சாதாரண கற்கள் / கிராவல் மண் குவாரி செய்ய ஐந்து ஆண்டுகளுக்கு குத்தகை உரிமம் வழங்கக்கோரி திரு. S. பத்மகுமார் த/பெ. சொர்ணப்பன் என்பவர் 20.03.2025 நாளிட்ட விண்ணப்பித்தினை உரிய ஆவணங்களுடன் சமர்ப்பித்துள்ளார்.

3. மேற்கண்ட விண்ணப்பம் தொடர்பாக வட்டாட்சியர், உத்திரமேரூர், சார் ஆட்சியர், காஞ்சிபுரம் மற்றும் உதவி புவியியலாளர் (கனிமம்), காஞ்சிபுரம் மற்றும் செயற்பொறியாளர், நீர்வள ஆதாரத்துறை, கீழ்பாலாறு வடிநிலக்கோட்டம், காஞ்சிபுரம் ஆகியோர் மேற்படி புலங்களில் கனிமவிதிகளின் படி சில நிபந்தனைகளுக்குட்பட்டு குவாரி குத்தகை உரிமம் வழங்கலாம் என பரிந்துரை செய்துள்ளனர்.

4. இயக்குநர், புவியியல் மற்றும் சுரங்கத்துறை, சென்னை அவர்களின் 10.08.2020 நாளிட்ட கடிதத்துடன் இணைத்து வரப்பெற்ற அரசாணை எண்.169 தொழில் துறை (எம்.எம்.சி-1) நாள் 04.08.2020ன்படி பட்டா புலங்களில் கிராவல், சாதாரண வகை கற்கள் ஆகிய சிறுகனிம உரிமம் வழங்கும் நேர்வுகளில் நடவடிக்கை எடுக்க விதி 19(1) மற்றும் 20-ல் மாவட்ட ஆட்சியருக்கு வழங்கப்பட்ட அதிகாரம் தற்போது சம்மந்தப்பட்ட உதவி/துணை இயக்குநர் அவர்களுக்கு மாற்றி வழங்க உத்திரவிடப்பட்டுள்ளது.

5. எனவே, பார்வை 3 முதல் 6 வரை காணும் வட்டாட்சியர், உத்திரமேரூர், சார் ஆட்சியர், காஞ்சிபுரம், உதவி புவியியலாளர் (கனிமம்) காஞ்சிபுரம் மற்றும் செயற்பொறியாளர், நீர்வள ஆதாரத்துறை, கீழ்பாலாறு வடிநிலக்கோட்டம், காஞ்சிபுரம் ஆகியோரின் பரிந்துரை அறிக்கைகள் மற்றும் நிபந்தனைகளின் அடிப்படையில், காஞ்சிபுரம் மாவட்டம், உத்திரமேரூர்

S. Peedy



வட்டம், நெ.105, பேரணக்காவூர் கிராமம், பட்டா புல எண்கள். 178/1 (0.78.20), 178/2 (P) (0.38.54), 179/1A (P) (0.31.37) (மற்றும்) 195/2B (P) (1.51.67)-ல் மொத்த பரப்பு 2.99.78 ஹெக்டேர்ஸ் பரப்பில் 1959-ம் வருட தமிழ்நாடு சிறுகனிம விதிகள், விதி எண்.19(1), 20 மற்றும் 33-ன்படி கீழ்க்காணும் நிபந்தனைகளுக்குட்பட்டு 5 (ஐந்து) வருட காலத்திற்கு திரு. S. பத்மகுமார் த/பெ. சொர்ணப்பன் என்பவருக்கு சாதாரண கற்கள் மற்றும் கிராவல் குவாரி உரிமம் வழங்குவதற்குரிய தகுதியான நிலப்பரப்பாக கருதப்படுகிறது.

6. மேலும், தமிழ்நாடு சிறுகனிம சலுகை விதிகள் -1959 விதி எண்.41-ன்படி குவாரிப் பணி மேற்கொள்வது தொடர்பாக வரைவு சுரங்க திட்டத்தினை 90 தினங்களுக்குள் சமர்ப்பிக்குமாறு மனுதாரரைக் கேட்டுக் கொள்ளப்படுகிறது. மேலும் ஏற்பளிக்கப்பட்ட சுரங்கத்திட்டத்தின் தொடர்ச்சியாக 1959-ம் வருடத்திய தமிழ்நாடு சிறு கனிம சலுகை விதிகள், விதி எண்.42-ன்படி சுற்றுச் சூழல் தாக்க மதிப்பீட்டு ஆணையத்தின் தடையின்மை சான்று பெற்று சமர்ப்பிக்கும் பட்சத்தில் மட்டுமே குவாரி உரிமம் வழங்கப்படும் என இதன் மூலம் தெரிவிக்கப்படுகிறது.

நிபந்தனைகள்

1. 1959-ம் வருடத்திய தமிழ்நாடு சிறு கனிம சலுகை விதிகள் விதி எண்.41 மற்றும் 42-ன்படி ஏற்பளிக்கப்பட்ட சுரங்கத்திட்டம் மற்றும் சுற்றுச்சூழல் தாக்க மதிப்பீட்டு ஆணையத்தின் தடையின்மை சான்றினை பெற்று சமர்ப்பிக்க வேண்டும்.
2. விண்ணப்ப புலங்களுக்கு அருகிலுள்ள அரசு புறம்போக்கு மற்றும் பட்டா நிலங்களுக்கு முறையே 10 மீட்டர் மற்றும் 7.5 மீட்டர் பாதுகாப்பு இடைவெளிவிட்டு குவாரிப்பணி செய்யப்பட வேண்டும்.
3. மேற்படி பட்டா நிலத்தை ஒட்டி புல எண்.196-ல் வாய்க்கால் புறம்போக்கு அமைந்துள்ளதால், 10 மீட்டர் பாதுகாப்பு இடைவெளி விட்டு குவாரிப்பணி செய்யப்பட வேண்டும்.

S. Peedy



District : Kancheepuram

Survey No : 178

Taluk : Uthiramerur

Area : Hect 01 Ares 65/100

Village : Peranakavur [105]


Scale : 1 : 1000



☐ - பரணக் 178/1 அடிகள் அளவுள்ள
பொதுப் பரணக் காலியைப் பற்றி - 07820

☐ - பரணக் 178/2 அடிகள் அளவுள்ள பொதுப் பரணக் காலியைப் பற்றி - 03854

☐ - மீளடி பற்றி - 04976
08830

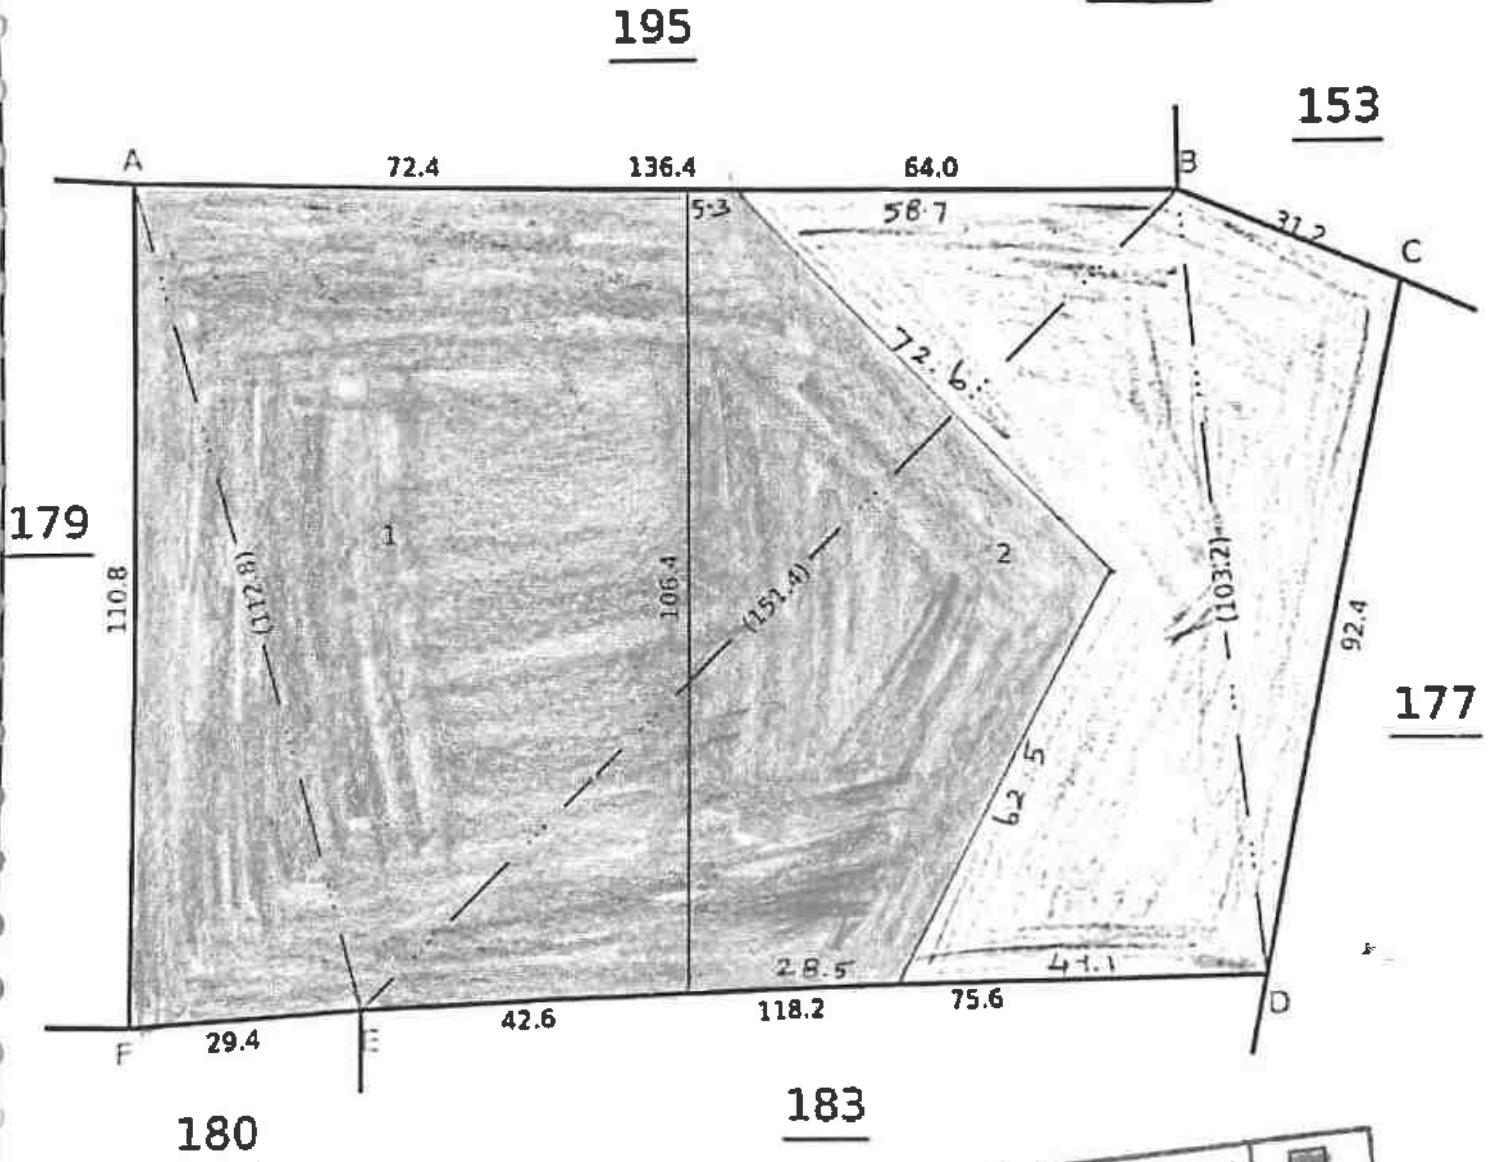


LEASE APPLIED AREA

19/5/2024
கிராம நிர்வாக அலுவலர்
நெ.103, தண்டரை கிராமம்
நெ.105, பேரணக்காவூர் கிராமம்
தஞ்சை மாவட்டம்
Date of Issue: 05/05/2024 22:45:03

சு.மணி
குறுவை அளவீடு
.....சு.மணி
.....சு.மணி
காஞ்சிபுரம் மாவட்டம்

District : Kancheepuram

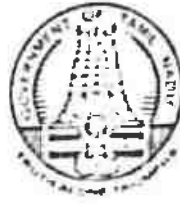

Survey No : 179

Taluk : Uthiramerur

Area : Hect 01 Ares 30.50

Village : Peranakavur [105]

Scale : 1 : 1000



1. - கையாள் அளவளவு வயல்
பரிந்துரை செய்யும் பகுதி - 0 3137

2. - கையாள் அளவளவு
- 00 113
03250

195

193

192

178

180

LEASE APPLIED AREA

19/5/2025
கிராம நிர்வாக அலுவலர்
தெ.103, தண்டனா கிராமம்
நெல்லை மாவட்டம்
08-05-2025 22:46:22

S. Peedy

குமாரன் அளவளவு
.....சாஸனாப்தம்.....கையாள்
.....உத்தரவு.....கையாள்
காஞ்சிபுரம் மாவட்டம்




No. 263

KAVANIPAKKAM

No. 271

ANNEXURE

171

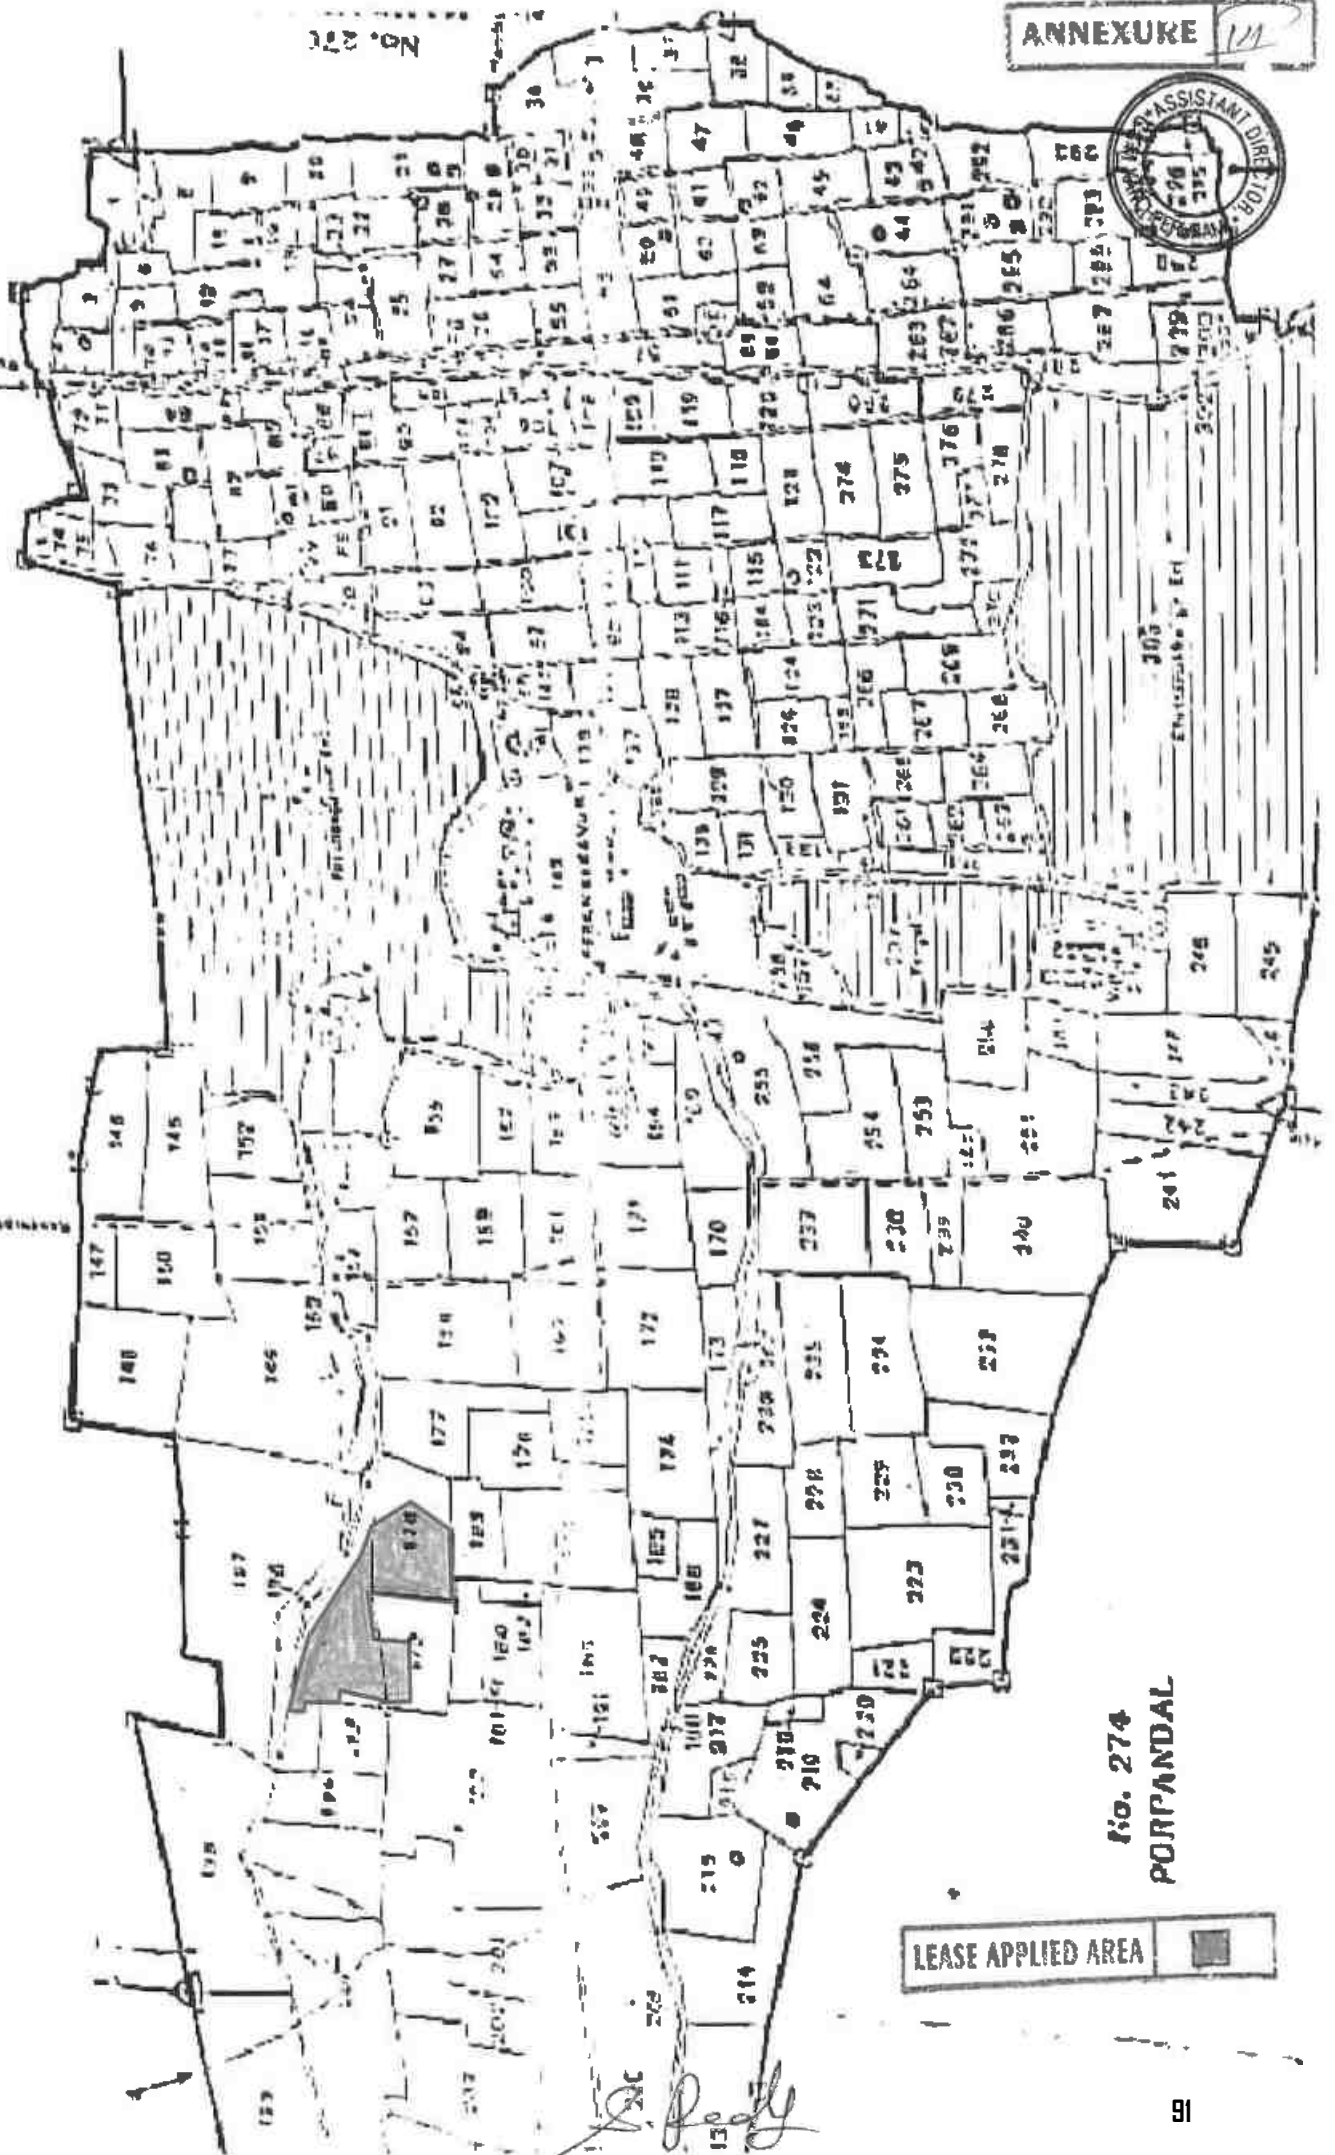

No. 274
PORPANDAL

LEASE APPLIED AREA



தமிழ்நாடு அரசு

வருவாய் மற்றும் பேரிடர் மேலாண்மைத் துறை

நில உரிமை விபரங்கள் : இ. எண் 10(1) பிரிவு

மாவட்டம் : காஞ்சிபுரம்

வட்டம் : உத்திரமேரூர்

வருவாய் இராமம் : பேரணக்காலூர்

பட்டா எண் : 2511


உரிமையாளர்கள் பெயர்

1. சொர்ணப்பன்

மகன்

பத்ம குமார்

S. Peedy

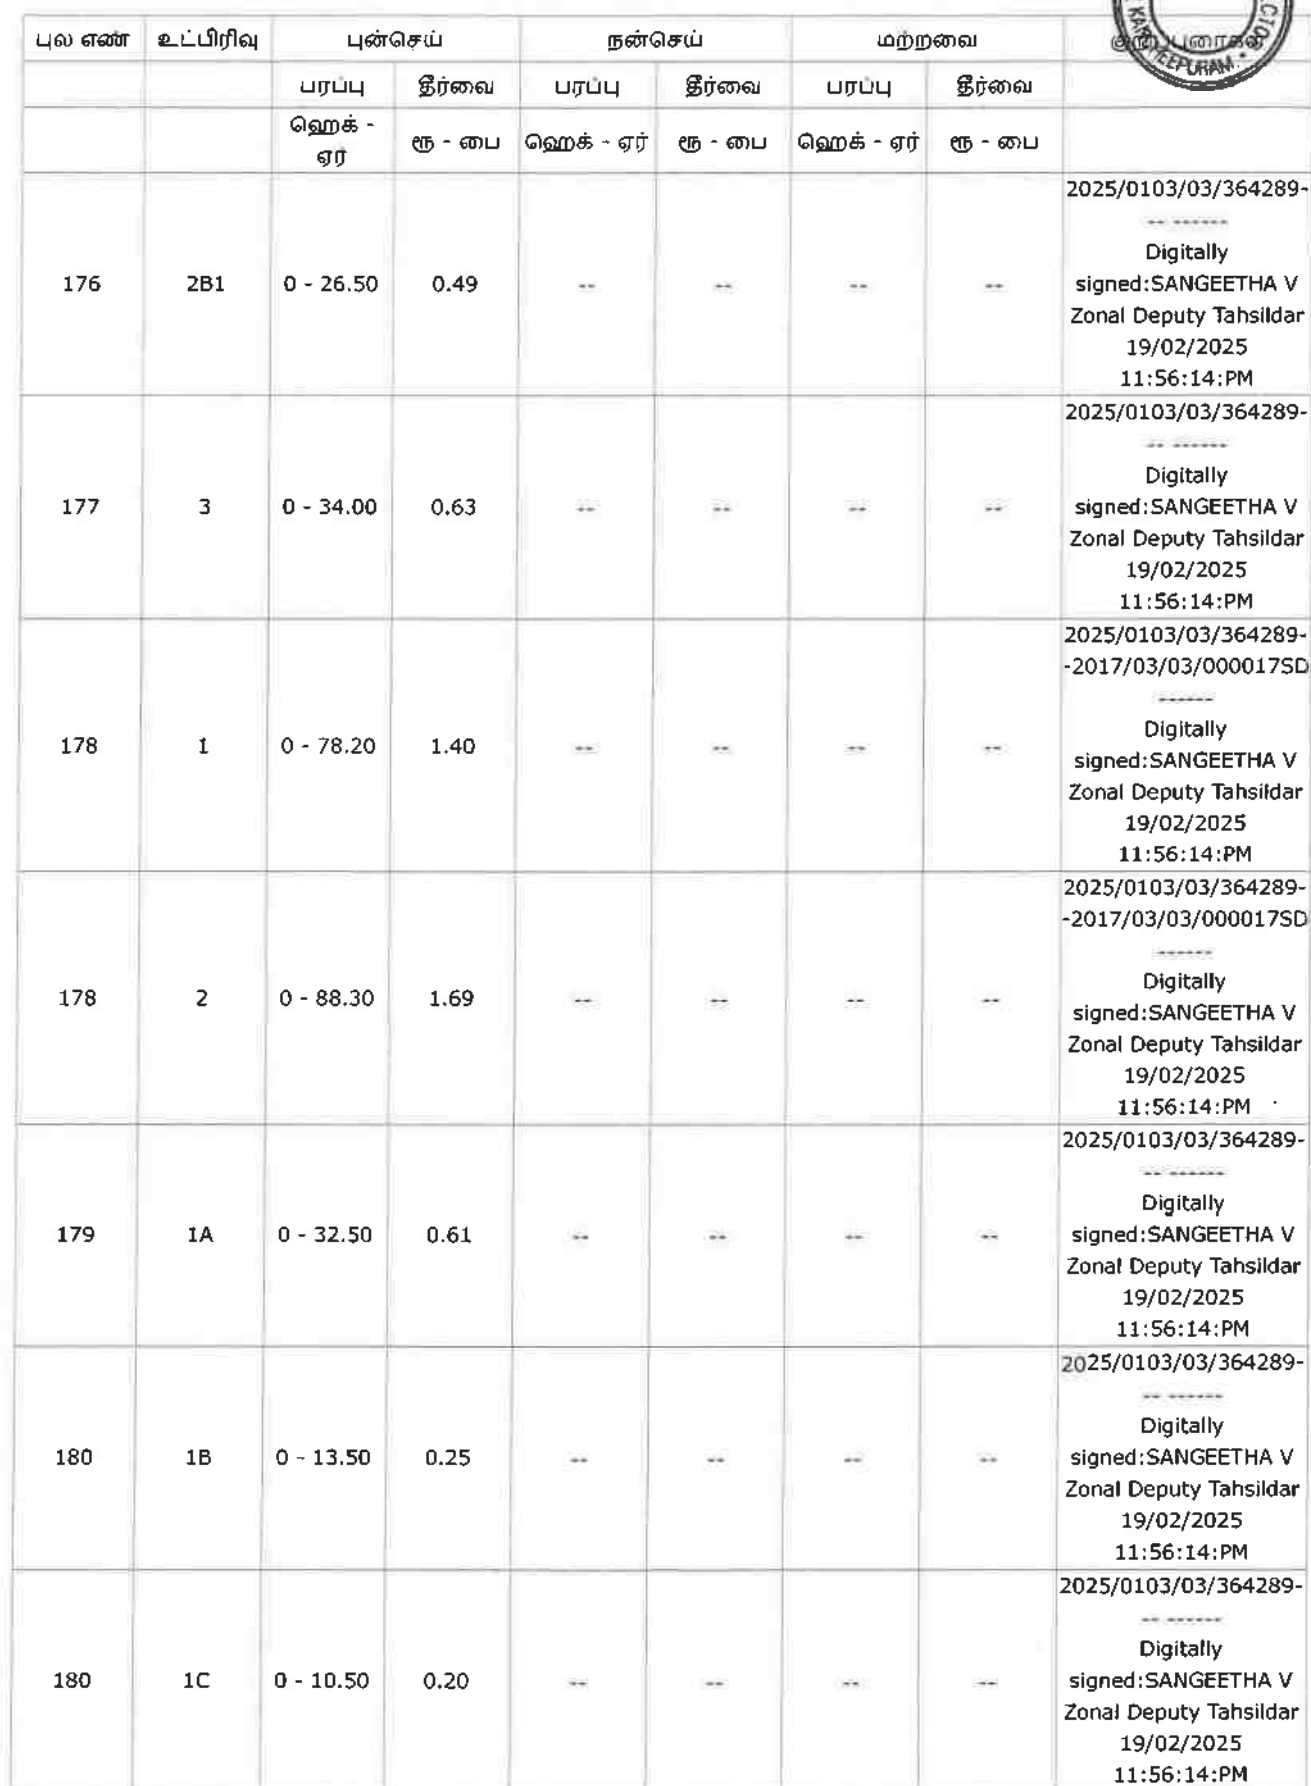

93



182	2	0 - 12.60	0.23	--	--	--	--	2025/0103/03/364289- -2017/03/03/000010SD Digitally signed:SANGEETHA V Zonal Deputy Tahsildar 19/02/2025 11:56:14:PM
183	1A	0 - 12.10	0.20	--	--	--	--	2025/0103/03/364289- -2017/03/03/000017SD Digitally signed:SANGEETHA V Zonal Deputy Tahsildar 19/02/2025 11:56:14:PM
183	1B	0 - 32.40	0.63	--	--	--	--	2025/0103/03/364289- -2017/03/03/000017SD Digitally signed:SANGEETHA V Zonal Deputy Tahsildar 19/02/2025 11:56:14:PM
183	2A1	0 - 11.30	0.20	--	--	--	--	2025/0103/03/364289- -2017/03/03/000017SD Digitally signed:SANGEETHA V Zonal Deputy Tahsildar 19/02/2025 11:56:14:PM
183	2A2	0 - 8.70	0.12	--	--	--	--	2025/0103/03/364289- -2017/03/03/000017SD Digitally signed:SANGEETHA V Zonal Deputy Tahsildar 19/02/2025 11:56:14:PM
183	2B	0 - 11.50	0.21	--	--	--	--	2025/0103/03/364289- -2017/03/03/000017SD Digitally signed:SANGEETHA V Zonal Deputy Tahsildar 19/02/2025 11:56:14:PM
184	1A	0 - 23.50	0.40	--	--	--	--	2025/0103/03/364289- -2017/03/03/000017SD Digitally signed:SANGEETHA V Zonal Deputy Tahsildar 19/02/2025 11:56:14:PM

S. Reddy



184	1B	0 - 52.50	1.04	--	--	--	--	2025/0103/03/364289- -2017/03/03/000017SD ----- Digitally signed:SANGEETHA V Zonal Deputy Tahsildar 19/02/2025 11:56:14:PM
186	1A	0 - 15.08	0.28	--	--	--	--	2025/0103/03/364289- -2016/03/03/000010SD ----- Digitally signed:SANGEETHA V Zonal Deputy Tahsildar 19/02/2025 11:56:14:PM
186	1C	0 - 3.00	0.10	--	--	--	--	2025/0103/03/364289- -2016/03/03/000010SD ----- Digitally signed:SANGEETHA V Zonal Deputy Tahsildar 19/02/2025 11:56:14:PM
195	2B	1 - 53.52	3.00	--	--	--	--	2025/0105/03/498758- -2025/03/03/000059SD ----- Digitally signed:THENMOZHI J Tahsildar 24/02/2025 03:07:20:PM
		6 - 19.70	11.68					

குறிப்பு :



1. மேற்கண்ட தகவல் / சான்றிதழ் நகல் விவரங்கள் மின் பதிவேட்டிலிருந்து பெறப்பட்டவை. இவற்றை தாங்கள் <https://eservices.tn.gov.in> என்ற இணைய தளத்தில் P/03/03/105/02511/20549 என்ற குறிப்பு எண்ணை உள்ளிட்டு செய்து உறுதி செய்துகொள்ளவும்.
2. இத் தகவல்கள் 07-08-2025 அன்று 08:05:02 PM நேரத்தில் அச்சடிக்கப்பட்டது.
3. கைப்பேசி கேமராவின் 2D barcode படிப்பான் மூலம் படித்து 3G/GPRS வழி இணையதளத்தில் சரிபார்க்கவும்

S. Peedy



கிராமக் கணக்கு

1434 - ஆம் பசலியில்

காஞ்சிபுரம்

மாவட்டம்

2 திருவாரூர்

வட்டம் 105. உயரணம் 105. உயரணம் 105.

நில வரித் திட்டத்தின்படி புலங்களின் விபரம்.					சாருதர யாளானின் பெயர்.		முதல் போகம்.						
நில அளவை எண்.	உட்பிரிவு எண்.	பரப்பு.	தீர்வை.	ஒரு போகம் அல்லது இரு போகம்.	கைப்பற்று தாரகூடைய பெயரும் என்னும் அல்லது அனுபோக தாரகூடைய பெயர்.	நிலத்தின் எந்த பகுதி யாவது சாகுபடியாளரால் பயிரிடப்பட்டுள்ளது.	எந்த மாதத்தில் பயிற் செய்யப்பட்டது எந்த மாதத்தில் அறுவடை செய்யப்பட்டது.	பயிரின் பெயர்.	பயிரான (அறுவடை யான பரப்பு.	உண்டையான பாய்ச்சல் ஆதாரம்.	விளைச்சல் அளவு விழுக்காடு.		
(1)	(2)	(3)	(4)	(5)	(6)	(7)	(8)	(9)	(10)	(11)	(12)		
179	1A	0225	0.61	2511	புதிதான								
195	2B	1535	3.00	2511	-do-								
178	1	0782	1.40	2511	-do-								
178	2	0883	1.69	2511	-do-								
176	2B	0245	0.49	2511	-do-								
177	3	0340	0.63	2511	-do-								
180	1B	0135	0.25	2511	-do-								
180	1C	0105	0.20	2511	-do-								
182	2	0126	0.23	2511	-do-								
183	1A	0121	0.20	2511	-do-								
183	1B	0324	0.63	2511	-do-								
183	2A	0113	0.20	2511	-do-								
183	2A2	0087	0.12	2511	-do-								
183	2B	0115	0.21	2511	-do-								
184	1A	0235	0.40	2511	-do-								
184	1B	0525	1.04	2511	-do-								
186	1A	0150	0.28	2511	-do-								
186	1C	0030	0.10	2511	-do-								

12 அக்டோபர் 2024

சிராம் நிர்வாக அலுவலர்
நெ 103, தண்டரை சிராம்.
நெ-105, பெணக்காலுர் கிராமம்
சென்னை வட்டம்.

CPA-GAP-MDU-7-2024

கிராம நிர்வாக அலுவலர்
நெ.103, தண்டரை கிராமம்
நெ.105, வேளாங்குடி கிராமம்
உத்தியோகம் வட்டம்.

அ-பதிவேடு விவரங்கள் - ஊரகம்



மாவட்டம் : காஞ்சிபுரம்

வட்டம் : உத்திரமேரூர்

கிராமம் : பேரணக்காலூர்

1. புல எண்	178	9. மண் வயனமும் ரகமும்	8 - 3
2. உட்பிரிவு எண்	1	10. மண் தரம்	6
3. பழைய புல உட்பிரிவு எண்	178--	11. தீர்வை (ரூ - ஹெ)	1.85
4. பகுதி	P	12. பரப்பு (ஹெக்டேர் - ஏர்)	0 - 78.20
5. அரசு / ரயத்துவாரி	ரயத்துவாரி	13. மொத்த தீர்வை (ரூ - பை)	1.40
6. நிலத்தின் வகை	பஞ்சை	14. பட்டா எண்	2511
7. பாசன ஆதாரம்	-	15. குறிப்பு	-
8. இரு போகமா	-	16. பெயர்	1.பத்ம குமார்

குறிப்பு:



மேற்கண்ட தகவல் / சான்றிதழ் நகல் விவரங்கள் மின் பதிவேட்டிலிருந்து பெறப்பட்டவை.
1. இவற்றை தாங்கள் <https://eservices.tn.gov.in> என்ற இணைய தளத்தில்
03/03/105/178/1/10549 என்ற குறிப்பு எண்ணை உள்ளீடு செய்து உறுதி
செய்துகொள்ளவும்.



அ-பதிவேடு விவரங்கள் - ஊரகம்

மாவட்டம் : காஞ்சிபுரம்

வட்டம் : உத்திரமேரூர்

கிராமம் : பேரணக்காலூர்

1. புல எண்	178	9. மண் வயனமும் ரகமும்	8 - 3
2. உட்பிரிவு எண்	2	10. மண் தரம்	6
3. பழைய புல உட்பிரிவு எண்	178--	11. தீர்வை (ரூ - ஹெ)	1.85
4. பகுதி	P	12. பரப்பு (ஹெக்டேர் - ஏர்)	0 - 88.30
5. அரசு / ரயத்துவாரி	ரயத்துவாரி	13. மொத்த தீர்வை (ரூ - பை)	1.69
6. நிலத்தின் வகை	பஞ்சை	14. பட்டா எண்	2511
7. பாசன ஆதாரம்	-	15. குறிப்பு	-
8. இரு போகமா	-	16. பெயர்	1.பத்ம குமார்

குறிப்பு:



மேற்கண்ட தகவல் / சான்றிதழ் நகல் விவரங்கள் மின் பதிவேட்டிலிருந்து பெறப்பட்டவை.
1. இவற்றை தாங்கள் <https://eservices.tn.gov.in> என்ற இணைய தளத்தில்
03/03/105/178/2/10549 என்ற குறிப்பு எண்ணை உள்ளீடு செய்து உறுதி
செய்துகொள்ளவும்.

S. Peedy



அ-பதிவேடு விவரங்கள் - ஊரகம்

மாவட்டம் : காஞ்சிபுரம்

வட்டம் : உத்திரமேரூர்

இராமம் : பேரணக்காஜர்

1. புல எண்	179	9. மண் வயனமும் ரகமும்	8 - 3
2. உட்பிரிவு எண்	1A	10. மண் தரம்	6
3. பழைய புல உட்பிரிவு எண்		11. தீர்வை (ரூ - ஹெ)	1.85
4. பகுதி	-	12. பரப்பு (ஹெக்டேர் - ஏர்)	0 - 32.50
5. அரசு / ரயத்துவாரி	ரயத்துவாரி	13. மொத்த தீர்வை (ரூ - பை)	0.61
6. நிலத்தின் வகை	பஞ்சை	14. பட்டா எண்	2511
7. பாசன ஆதாரம்	-	15. குறிப்பு	-
8. இரு போகமா	-	16. பெயர்	1.பத்ம குமார்

குறிப்பு:



மேற்கண்ட தகவல் / சான்றிதழ் நகல் விவரங்கள் மின் பதிவேட்டிலிருந்து பெறப்பட்டவை.
1. இவற்றை தாங்கள் <https://eservices.tn.gov.in> என்ற இணைய தளத்தில்
03/03/105/179/1A/10549 என்ற குறிப்பு எண்ணை உள்ளீடு செய்து உறுதி
செய்துகொள்ளவும்.

S. Peedy



அ-பதிவேடு விவரங்கள் - ஊரகம்

மாவட்டம் : காஞ்சிபுரம்

வட்டம் : உத்திரமேரூர்

கிராமம் : பேரணக்காசூர்

1. புல எண்	195	9. மண் வயனமும் ரகமும்	8 - 3
2. உட்பிரிவு எண்	2B	10. மண் தரம்	6
3. பழைய புல உட்பிரிவு எண்	195-2	11. தீர்வை (ரூ - ஹெ)	1.85
4. பகுதி	P	12. பரப்பு (ஹெக்டேர் - ஏர்)	1 - 53.52
5. அரசு / ரயத்துவாரி	ரயத்துவாரி	13. மொத்த தீர்வை (ரூ - பை)	3.00
6. நிலத்தின் வகை	பஞ்சை	14. பட்டா எண்	2511
7. பாசன ஆதாரம்	-	15. குறிப்பு	-
8. இரு போகமா	0	16. பெயர்	1.பத்ம குமார்

குறிப்பு:



மேற்கண்ட தகவல் / சான்றிதழ் நகல் விவரங்கள் மின் பதிவேட்டிலிருந்து பெறப்பட்டவை.
1. இவற்றை தாங்கள் <https://eservices.tn.gov.in> என்ற இணைய தளத்தில்
03/03/105/195/28/10549 என்ற குறிப்பு எண்ணை உள்ளீடு செய்து உறுதி
செய்துகொள்ளவும்.

S. Peedy



आयकर विभाग		भारत सरकार
INCOME TAX DEPARTMENT		GOVT. OF INDIA
PADMA KUMAR		
PADMA KUMAR SWORNAPPAN		
07/11/1988		
Permanent Account Number		
GPAPS7603E		
		
Signature		

S. Reddy



ஆதாம் - சாதாரண மனிதனின் அதிகாரம்

CHETTINAD CEMENT CORPORATION LTD.,

(Regd. Office: RANI SEETHAI HALL BUILDING IV & V FLOORS, 603, ANNA SALAI, MADRAS-600006.)

WORKS OFFICE: PULIYUR.

TELE: 21144
PHONE 22744 KARUR
21745
GRAM "CEMENT" Puliur C.F.
Telex: 0458-215.
STD Code: 04324

All Correspondence to
Kumararajah Muthiah
PULIYUR CEMENT FACTORY POST 639114.
(Karur Taluk, Trichy Dt.)

T.RAJU., B.E.,
MINES MANAGER & DY. GENERAL MANAGER.

22nd September, 1987.

CERTIFICATE.

This is to certify that Mr.C.Natarajan has been working as a Geologist from 14-12-1979 to till date. He has been incharge of supervision of day to day functions in respect of Exploration, Preparation of Geological Plans & Sections, Preparation of Mines Plans, and Quality control and other allied mining activities in the following Pits of our Seethainagar Limestone Mines in Anna District.

<u>Name of the Pit.</u>	<u>Average Raising/day.</u>
1. Alambadi Pit.	- 1,700 T.
2. Mallapuram Pit.	- 900 T.
3. Karikkali Pit.	- 150 T.

Total.	- 2,750 T.

He has got nearly Eight years of total experience in our Mines in the above supervisory capacity.

for CHETTINAD CEMENT CORPORATION LTD.,

(Signature)
(T.RAJU).

Mines Manager & Dy. General Manager.



Faculty of Science

The Senate of the Annamalai University hereby makes known that E. Natarajan has been admitted to the Degree of Master of Science (by Examination) in Geology, he having been certified by duly appointed Examiners at the examination held in April, 1976, to be qualified to receive the same and that he was placed in the First Class.


Given under the seal of the University.

Annamalainagar.
24th December, 1976.

J. Peedy

A. Chandrasekha
Vice-Chancellor.

12°42'58.62"N

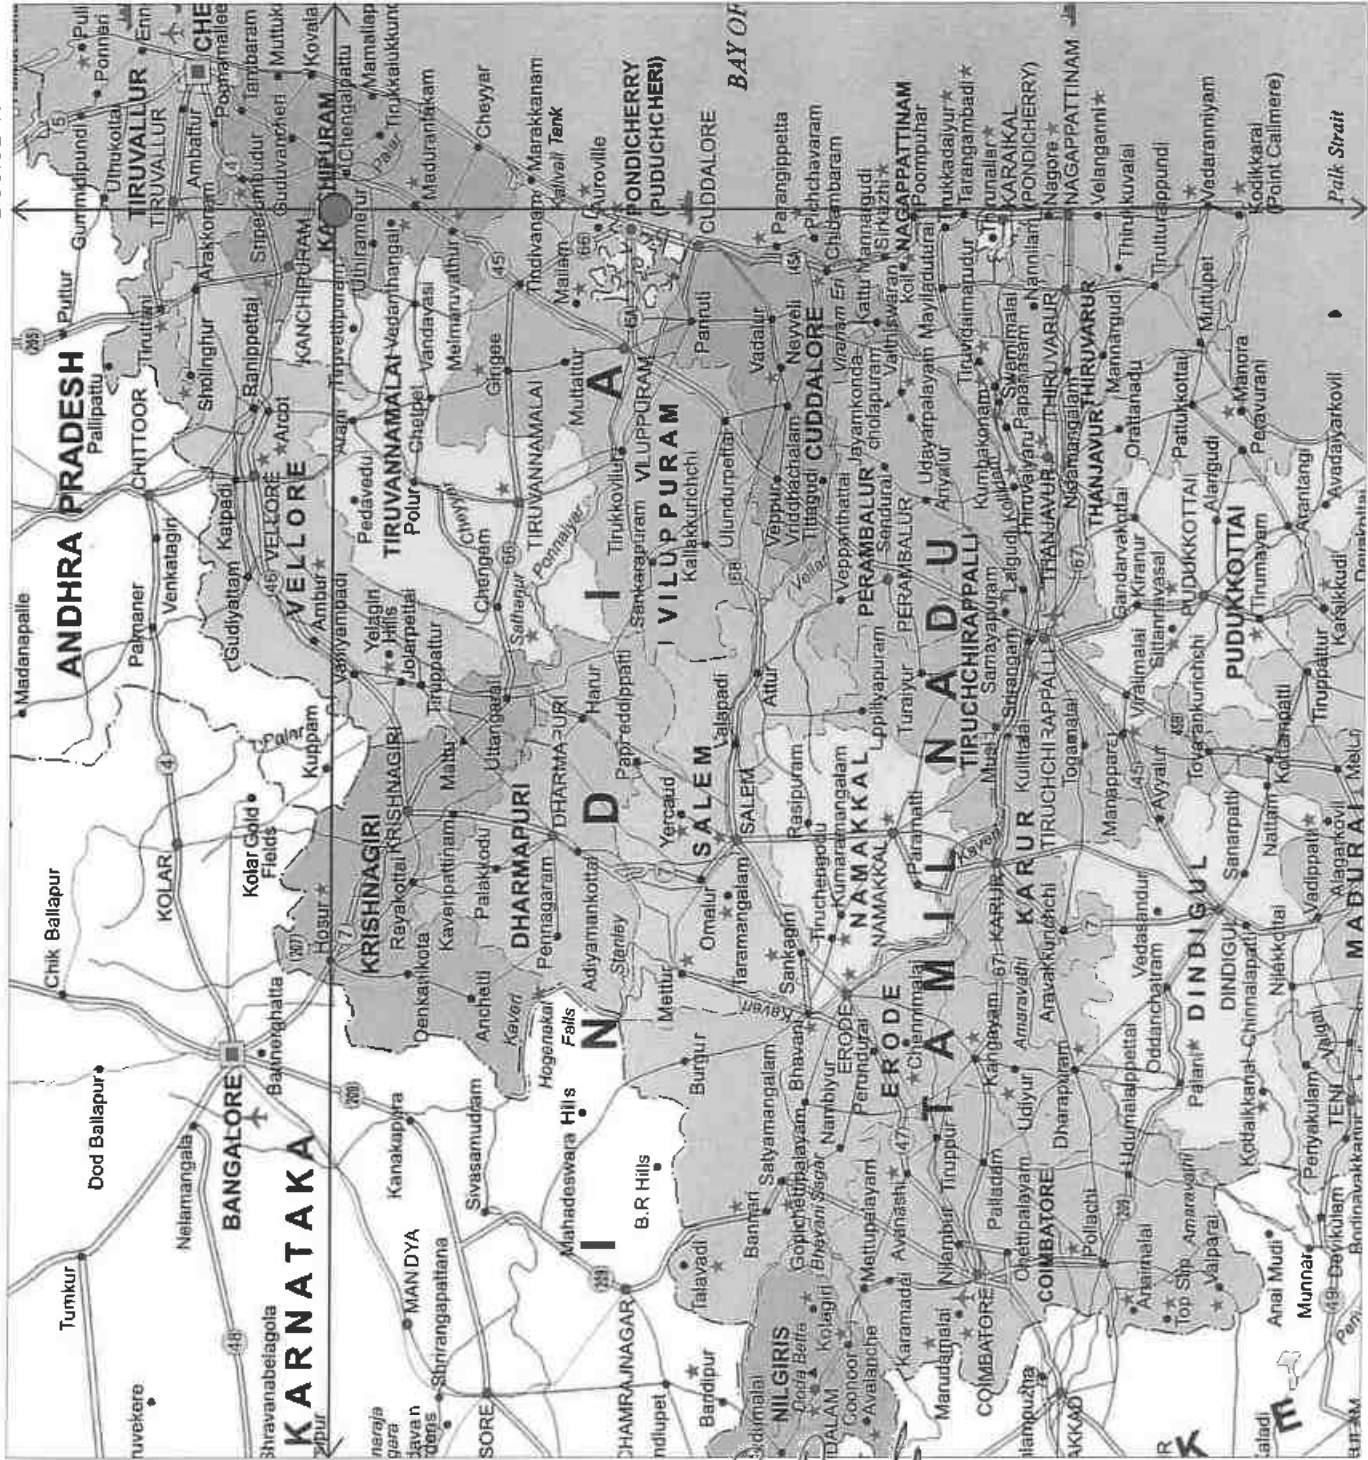

79°53'09.85"E

79°53'00.48"E

PLATE NO-I

DATE OF SURVEY : 07.08.2025

APPLICANT:

THIRU.S.PADMA KUMAR,
S/o.SWORNAPPAN,
NO.7/46, PARAMESWARI,
CHIAKIYANCODE,
NEYYOOR, KALKULAM,
KANNIYAKUMARI DISTRICT - 626 802.

QUARRY LEASE APPLIED AREA:

S.F.NO'S : 195/28(P), 179/1A(P), 178/1 & 178/2(P),
EXTENT : 2.99.78 Ha,
VILLAGE : PERANAKAVUR,
TALUK : UTHIRAMERUR,
DISTRICT : KENCHEEPURAM.

INDEX

Q. LEASE APPLIED AREA : ●

TOPO SHEET No. : 57 P/14

LATITUDE : 12°42'51.36"N TO 12°42'58.62"N

LONGITUDE : 79°53'00.48"E TO 79°53'09.85"E

LOCATION PLAN

NOT TO SCALE


PREPARED BY :

THIS IS TO CERTIFY THAT THE INFORMATION
IN THIS PLATE IS TRUE AND CORRECT
TO THE BEST OF MY KNOWLEDGE BASED UPON
THE LEASE MAP AUTHENTICATED BY THE
GOVERNMENT OF TAMIL NADU.

C.NATARAJAN M.Sc.,MPhil.,
QUALIFIED PERSON

12°42'51.36"N

PLATE NO-1A
DATE OF SURVEY : 07.08.2025

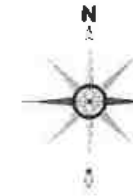

APPLICANT:
THIRU.S.PADMA KUMAR,
S/o.SWORNAPPAN,
NO.7/46, PARAMESWARI,
CHAKIYANCODE,
NEYYOOR, KALKULAM,
KANNIYAKUMARI DISTRICT - 626 802.

QUARRY LEASE APPLIED AREA:
S.F.NO'S : 195/2B(P), 179/1A(P), 178/1 & 178/2(P),
EXTENT : 2.99.78 Ha,
VILLAGE : PERANAKAVUR,
TALUK : UTHIRAMERUR,
DISTRICT : KENCHEEPURAM.

INDEX

TOPO SHEET NO. : 57 P/14

LATITUDE : 12°42'51.36"N TO 12°42'58.62"N

LONGITUDE : 79°53'00.48"E TO 79°53'09.85"E

Q.LEASE APPLIED BOUNDARY

7.5m & 10m SAFETY

300M RADIUS

500M RADIUS

1KM RADIUS

APPROACH ROAD

VILLAGE ROAD

BARREN LAND

TREES

SEASONAL AGRICULTURE

QUARRY PIT


TANK

CRUSHER PLANT

HABITATION

KAVANIPPAKKAM RF

VAIKKAL

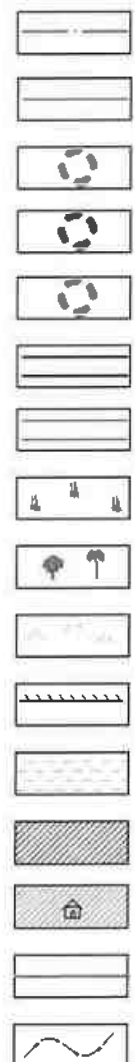

LAND USE PATTERN

DESCRIPTION	AREA IN (%)
ROAD	04
TREES	15
BARREN LAND	40
AGRICUTURE LAND	07
WATER BODIES	14
FOREST	15
HABITATION	05


ENVIRONMENTAL PLAN

SCALE 1: 10,000

PREPARED BY :
THIS IS TO CERTIFY THAT THE INFORMATION
IN THIS PLATE IS TRUE AND CORRECT TO
THE BEST OF MY KNOWLEDGE BASED UPON
THE LEASE MAP AUTHENTICATED BY STATE

GOVERNMENT

C.NATARAJAN, M.Sc., M.Phil.,
QUALIFIED PERSON

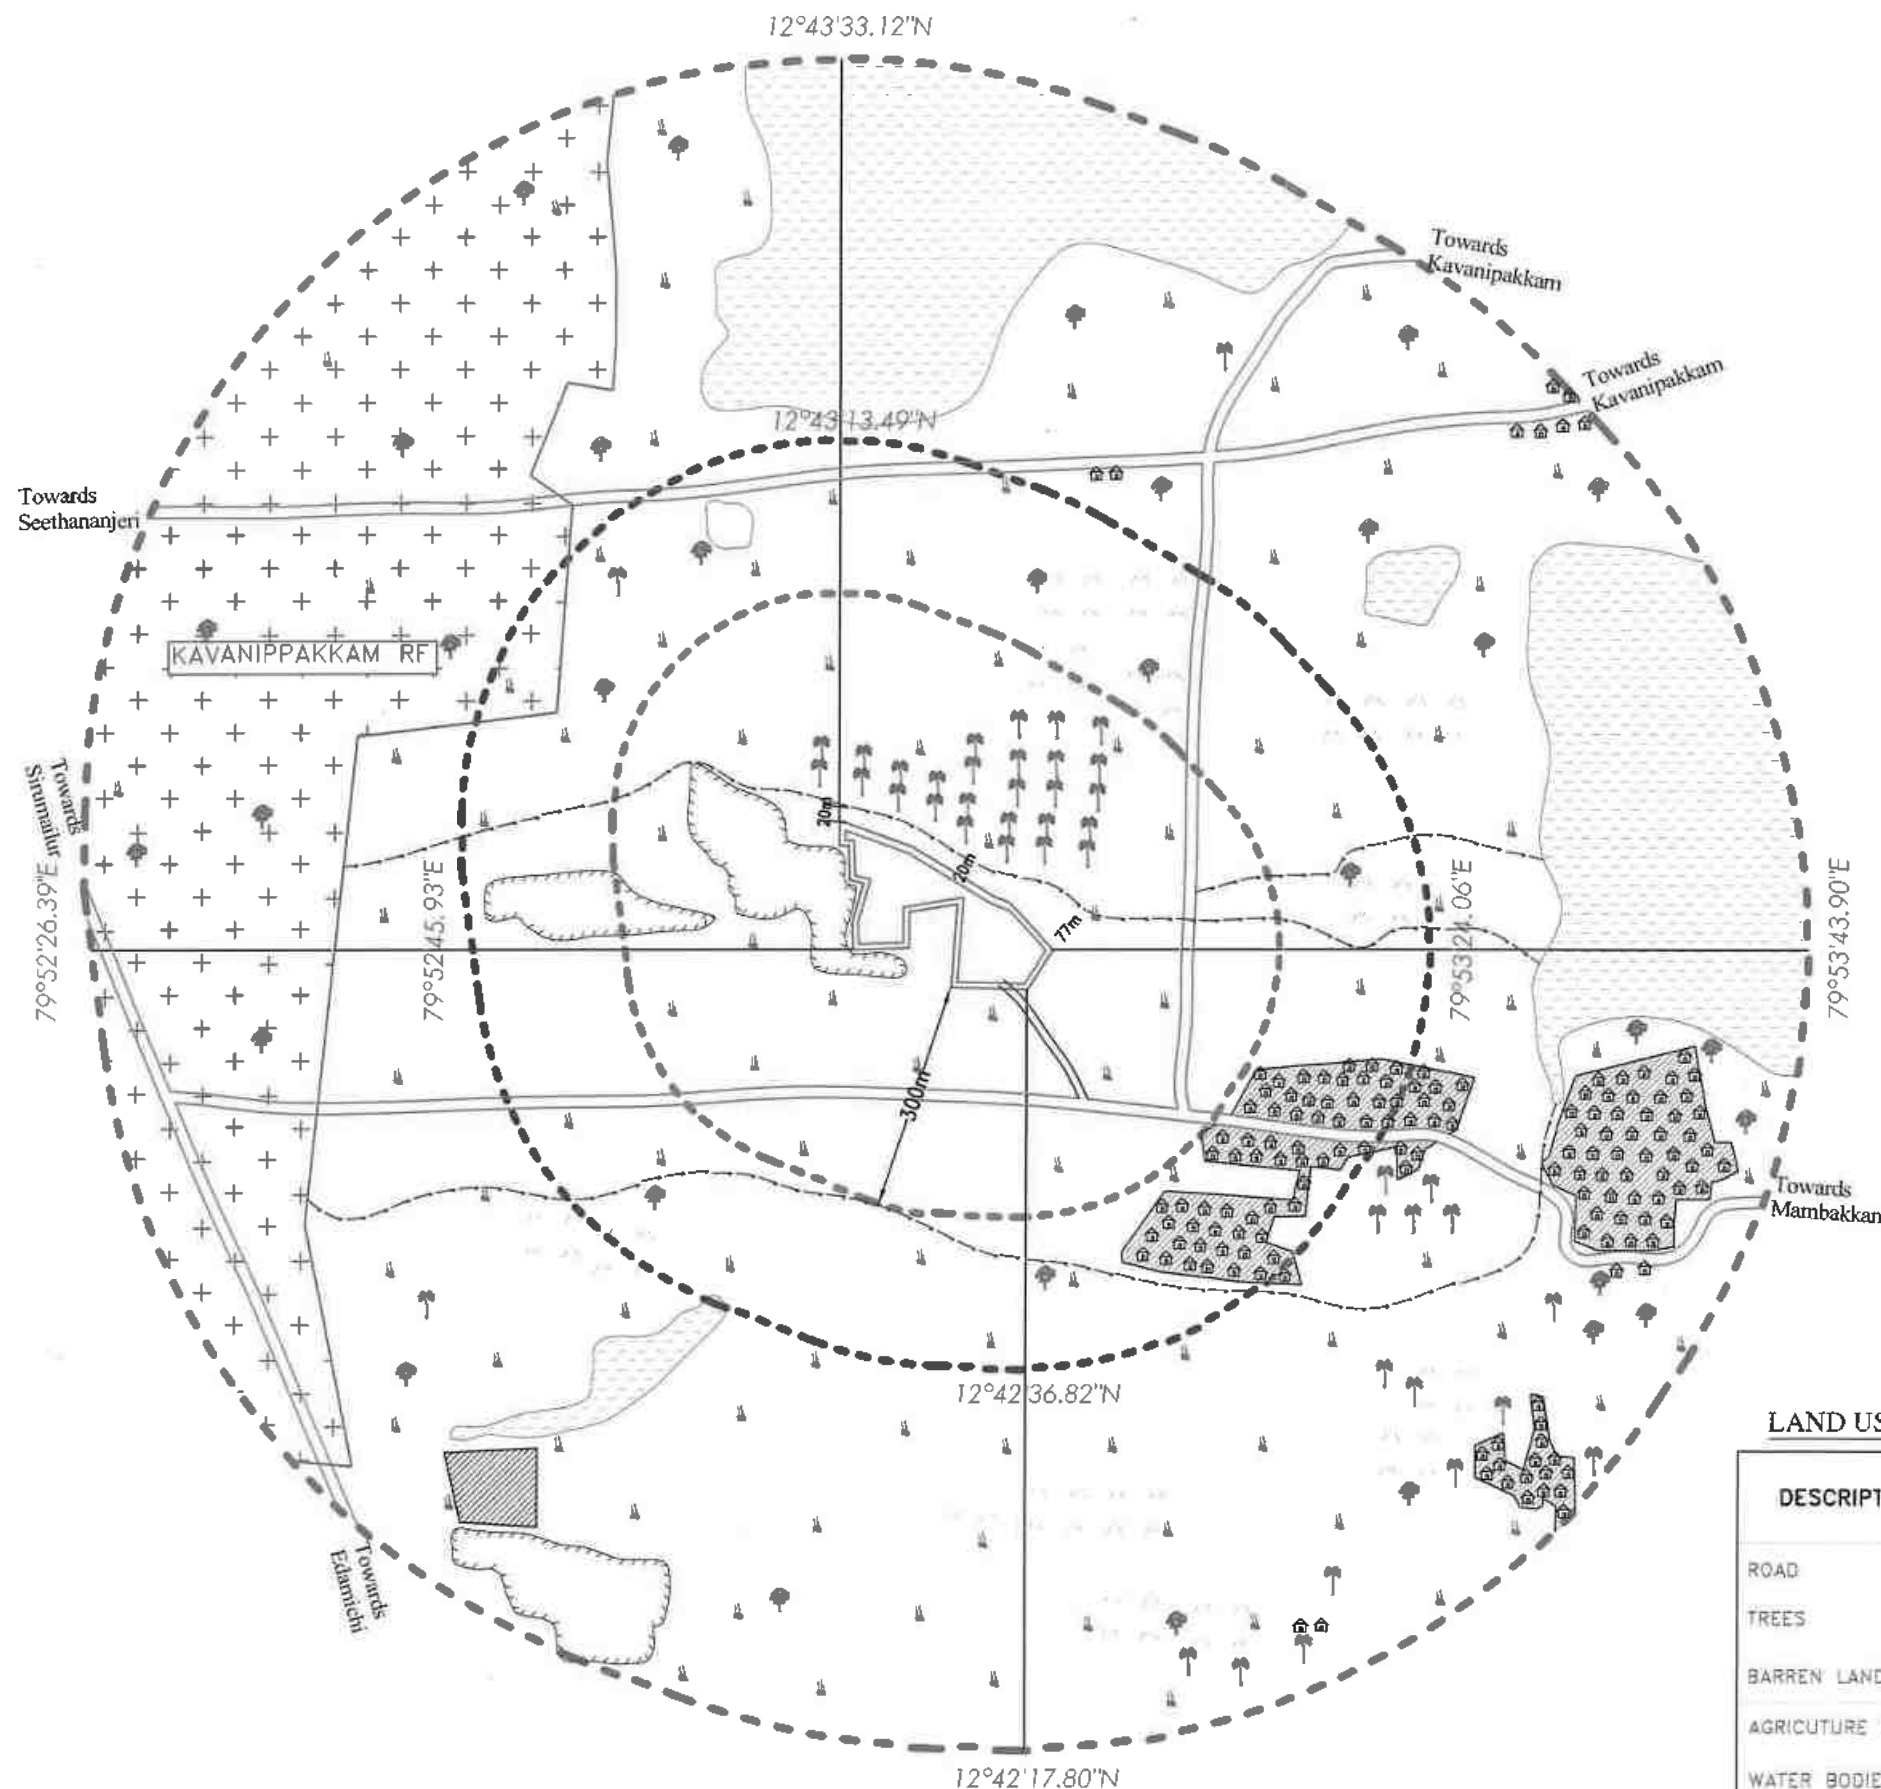

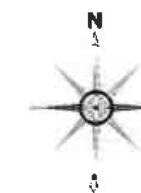


PLATE NO-IB

DATE OF SURVEY : 07.08.2025

APPLICANT:

THIRU.S.PADMA KUMAR,
S/o.SWORNAPPAN,
NO.7/46, PARAMESWARI,
CHAKIYANCODE,
NEYVOOR, KALKULAM,
KANNIYAKU/MARI DISTRICT - 626 802.

QUARRY LEASE APPLIED AREA:

S.F.NO'S : 195/2B(P), 179/1A(P), 178/1 & 178/2(P),
EXTENT : 2.99.78 Ha,
VILLAGE : PERANAKAVUR,
TALUK : UTHIRAMERUR,
DISTRICT : KENCHEEPURAM.

INDEX

TOPO SHEET NO. : 57 P/14

LATITUDE : 12°42'51.36"N TO 12°42'58.62"N

LONGITUDE : 79°53'00.48"E TO 79°53'09.85"E

Q.LEASE APPLIED BOUNDARY



7.5m & 10m SAFETY



300M RADIUS



500M RADIUS



1KM RADIUS



APPROACH ROAD



VILLAGE ROAD



SATELLITE IMAGERY MAP

SCALE 1: 10,000

PREPARED BY :

THIS IS TO CERTIFY THAT THE INFORMATION
IN THIS PLATE IS TRUE AND CORRECT TO
THE BEST OF MY KNOWLEDGE BASED UPON
THE LEASE MAP AUTHENTICATED BY STATE
GOVERNMENT

C. Natarajan
C. NATARAJAN M.Sc.M.Phil.
QUALIFIED PERSON



KEY PLAN

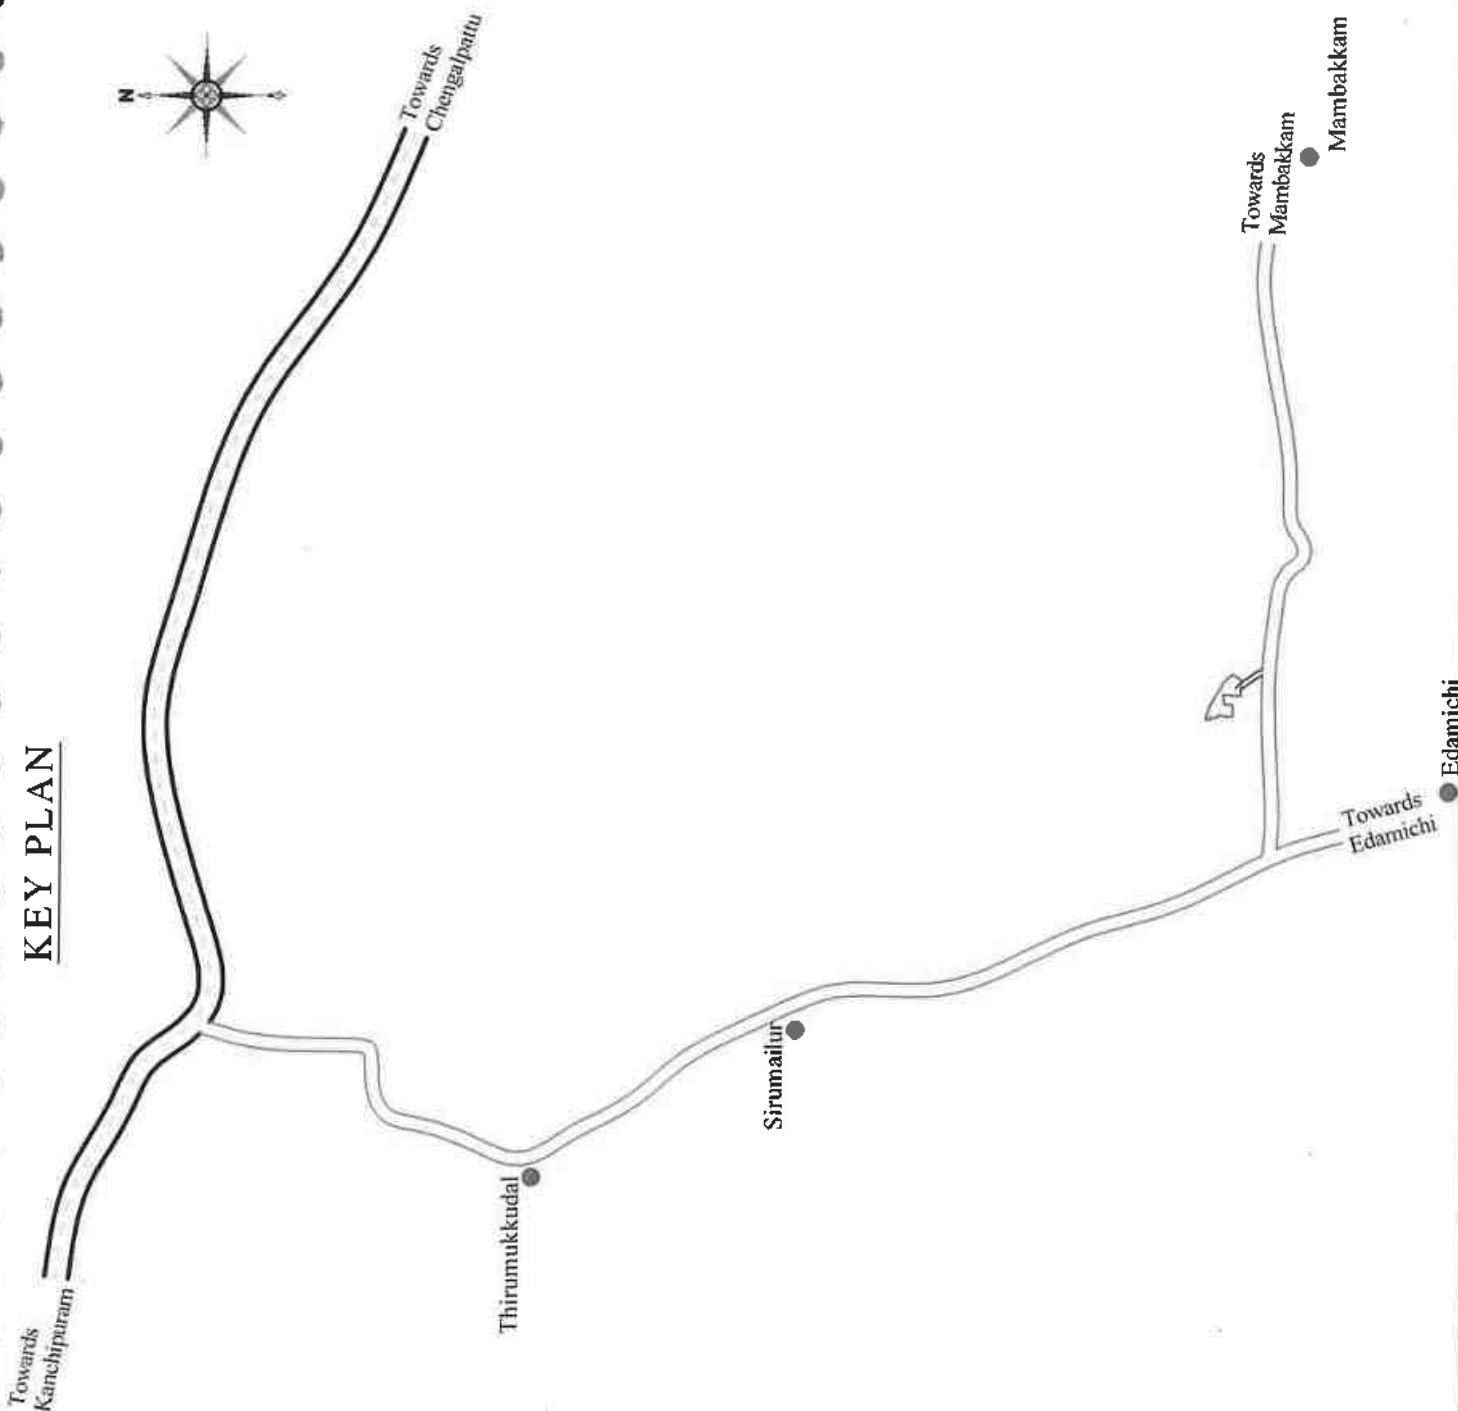


PLATE NO-ID

DATE OF SURVEY : 07.08.2025

APPLICANT:

THIRU.S.PADMA KUMAR,
S/o.SWORNAPPAN,
NO.7/46, PARAMESWARI,
CHAKIYANCODE,
NEYYOOR, KALKULAM,
KANNIYAKUMARI DISTRICT - 626 802.

QUARRY LEASE APPLIED AREA:

S.F.NO'S : 195/28(P), 179/1A(P), 178/1 & 178/2(P)
EXTENT : 2.99.78 Ha.
VILLAGE : PERANAKAVUR,
TALUK : UTHIRAMERUR,
DISTRICT : KENCHEEPURAM.

INDEX

Q. LEASE APPLIED BOUNDARY



APPROACH ROAD



VILLAGE ROAD



NATIONAL HIGHWAY



HABITATIONS



KEY PLAN

Not To Scale


PREPARED BY :

THIS IS TO CERTIFY THAT THE INFORMATION
IN THIS PLATE IS TRUE AND CORRECT TO
THE BEST OF MY KNOWLEDGE BASED UPON
THE LEASE MAP AUTHENTICATED BY STATE
GOVERNMENT



C.NATARAJAN, M.Sc., M.Phil.,

QUALIFIED PERSON

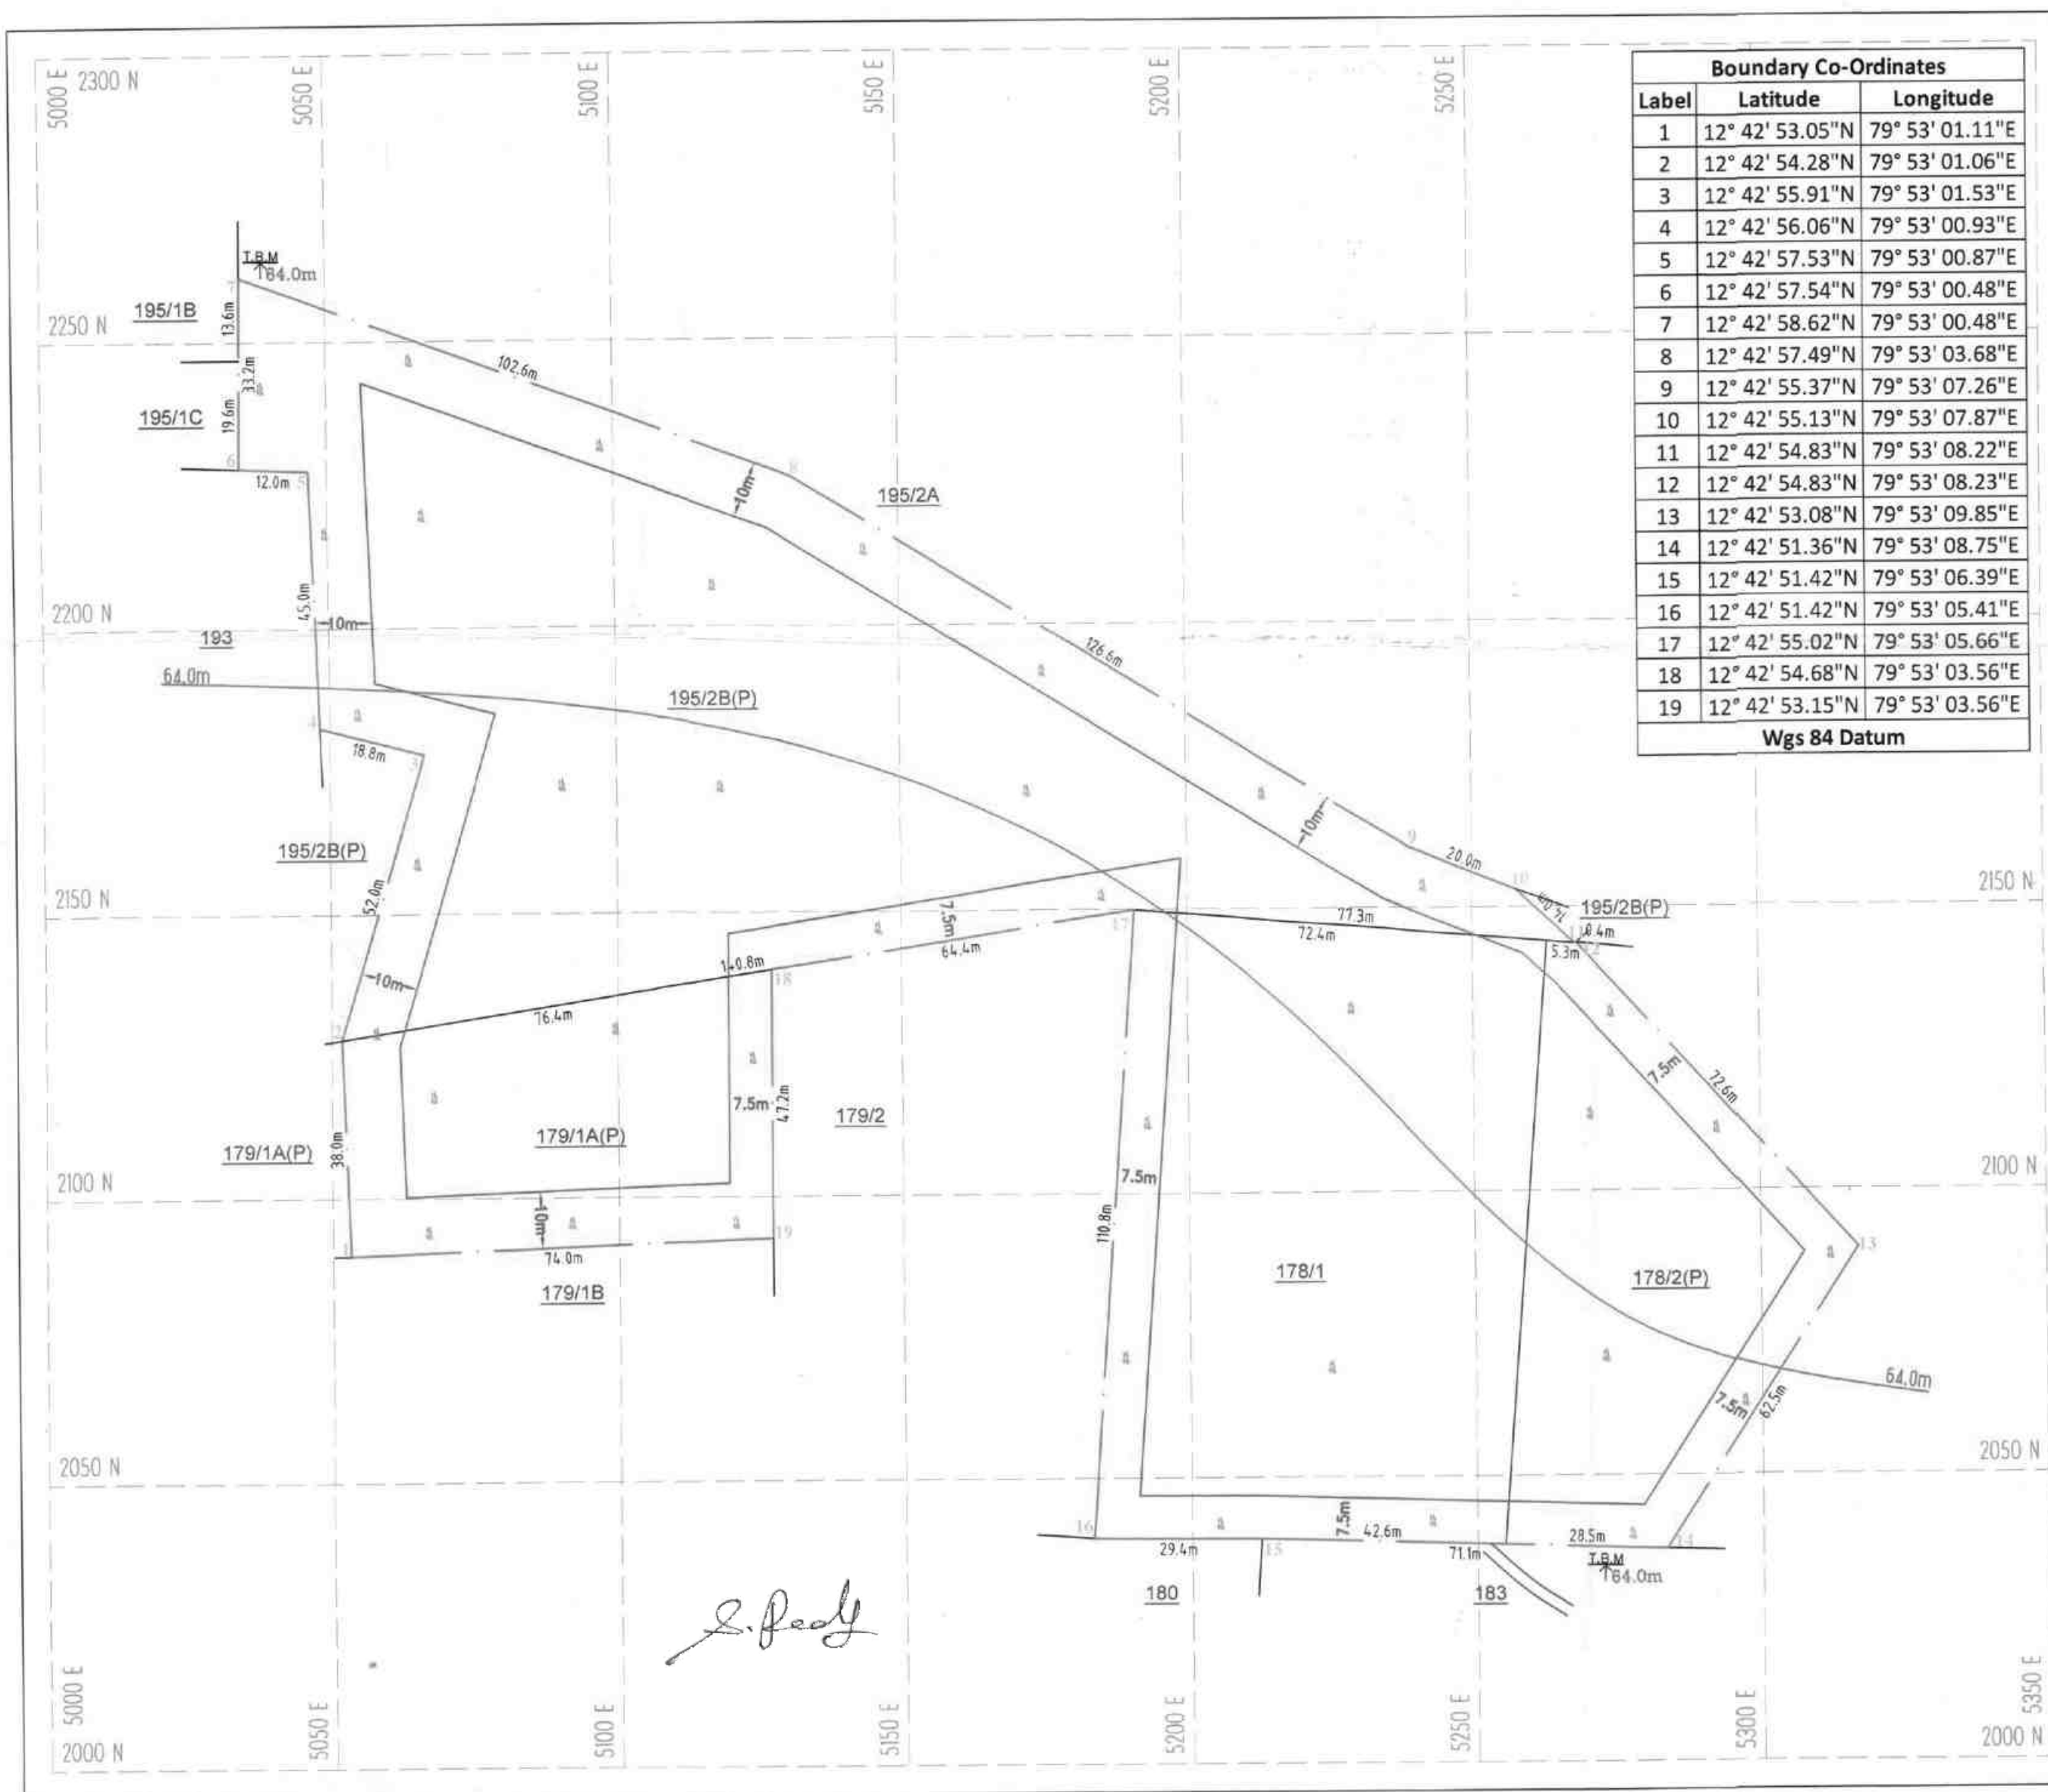

Boundary Co-Ordinates		
Label	Latitude	Longitude
1	12° 42' 53.05"N	79° 53' 01.11"E
2	12° 42' 54.28"N	79° 53' 01.06"E
3	12° 42' 55.91"N	79° 53' 01.53"E
4	12° 42' 56.06"N	79° 53' 00.93"E
5	12° 42' 57.53"N	79° 53' 00.87"E
6	12° 42' 57.54"N	79° 53' 00.48"E
7	12° 42' 58.62"N	79° 53' 00.48"E
8	12° 42' 57.49"N	79° 53' 03.68"E
9	12° 42' 55.37"N	79° 53' 07.26"E
10	12° 42' 55.13"N	79° 53' 07.87"E
11	12° 42' 54.83"N	79° 53' 08.22"E
12	12° 42' 54.83"N	79° 53' 08.23"E
13	12° 42' 53.08"N	79° 53' 09.85"E
14	12° 42' 51.36"N	79° 53' 08.75"E
15	12° 42' 51.42"N	79° 53' 06.39"E
16	12° 42' 51.42"N	79° 53' 05.41"E
17	12° 42' 55.02"N	79° 53' 05.66"E
18	12° 42' 54.68"N	79° 53' 03.56"E
19	12° 42' 53.15"N	79° 53' 03.56"E
Wgs 84 Datum		



PLATE NO-II

DATE OF SURVEY : 07.08.2025

APPLICANT:

THIRU.S.PADMA KUMAR,
S/o.SWORNAPPAN,
NO.7/46, PARAMESWARI,
CHAKIYANCODE,
NEYYOOR, KALKULAM,
KANNIYAKUMARI DISTRICT - 626 802.

QUARRY LEASE APPLIED AREA:

S.F.NO'S : 195/2B(P), 179/1A(P), 178/1 & 178/2(P),
EXTENT : 2.99.78 Ha,
VILLAGE : PERANAKAVUR,
TALUK : UTHIRAMERUR,
DISTRICT : KENCHEEPURAM.

INDEX

Q.LEASE APPLIED BOUNDARY	
7.5m & 10m SAFETY DISTANCE	
TEMPORARY BENCH MARK	
APPROACH ROAD	
CONTOUR	
SCRUB	


QUARRY LEASE & SURFACE PLAN

SCALE 1 : 1000

PREPARED BY:


THIS IS TO CERTIFY THAT THE INFORMATION
IN THIS PLATE IS TRUE AND CORRECT TO
THE BEST OF MY KNOWLEDGE BASED UPON
THE LEASE MAP AUTHENTICATED BY STATE
GOVERNMENT

C. NATARAJAN, M.Sc., M.Phil.,
QUALIFIED PERSON

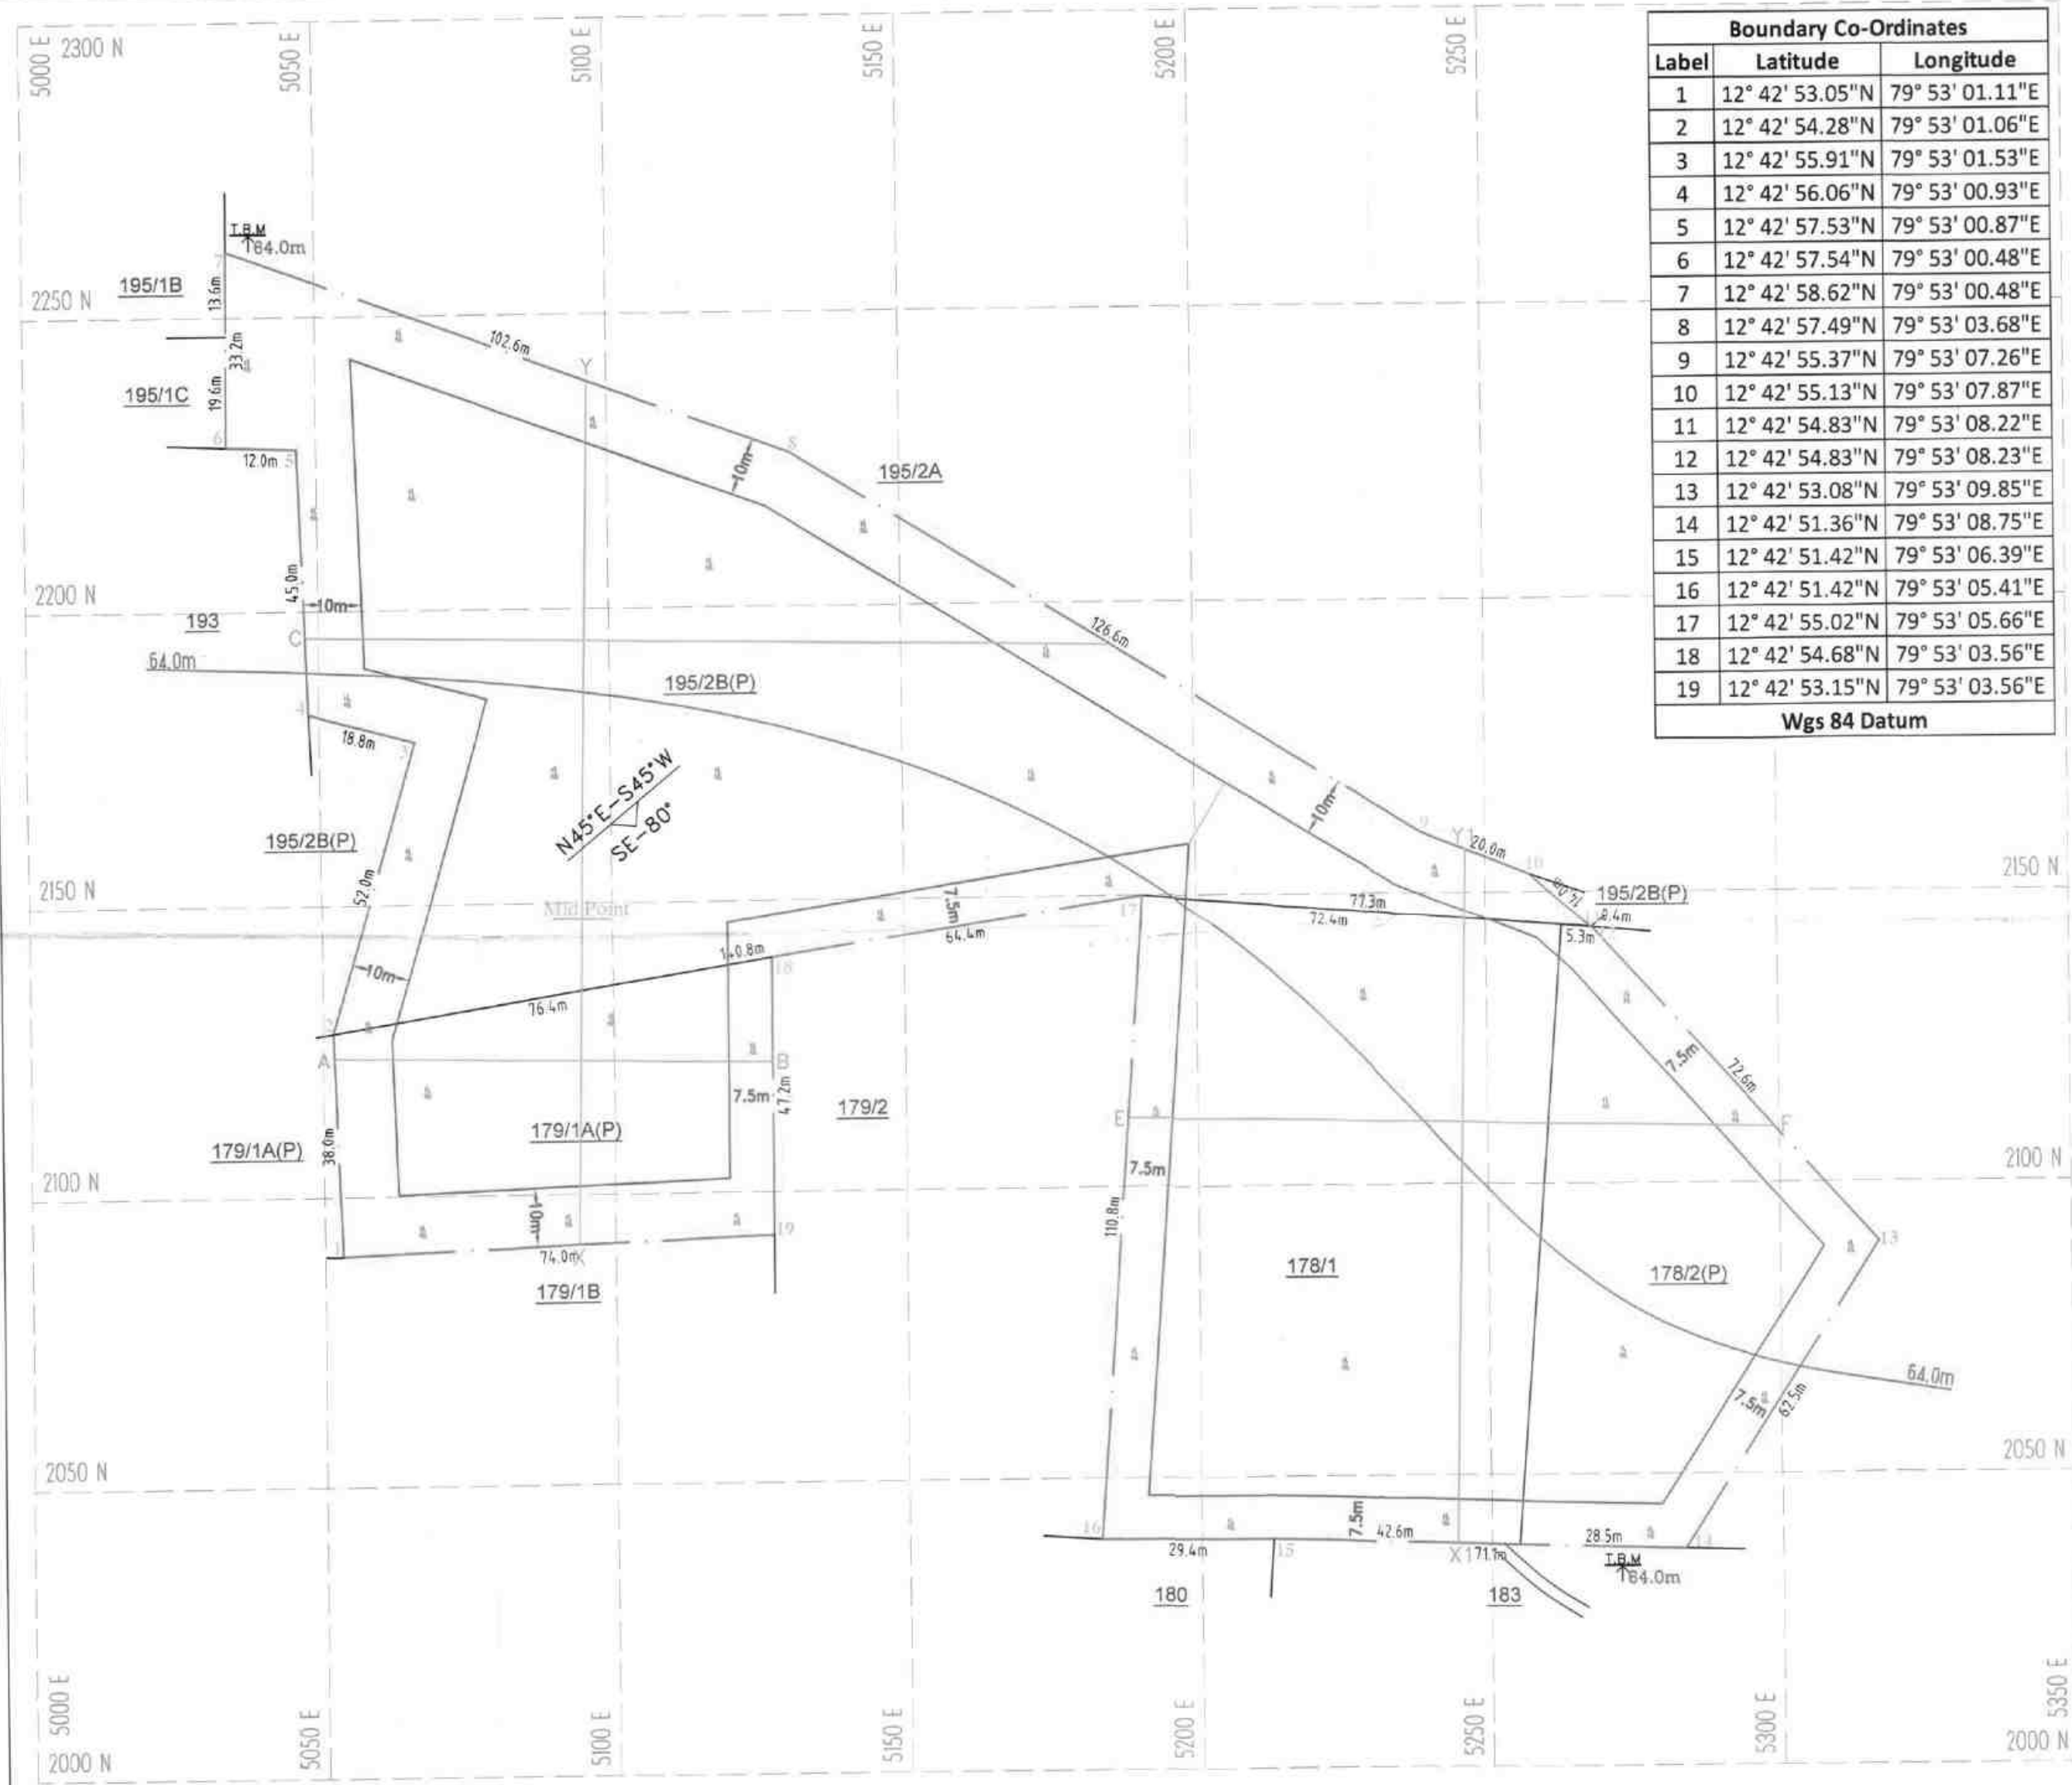


Boundary Co-Ordinates		
Label	Latitude	Longitude
1	12° 42' 53.05"N	79° 53' 01.11"E
2	12° 42' 54.28"N	79° 53' 01.06"E
3	12° 42' 55.91"N	79° 53' 01.53"E
4	12° 42' 56.06"N	79° 53' 00.93"E
5	12° 42' 57.53"N	79° 53' 00.87"E
6	12° 42' 57.54"N	79° 53' 00.48"E
7	12° 42' 58.62"N	79° 53' 00.48"E
8	12° 42' 57.49"N	79° 53' 03.68"E
9	12° 42' 55.37"N	79° 53' 07.26"E
10	12° 42' 55.13"N	79° 53' 07.87"E
11	12° 42' 54.83"N	79° 53' 08.22"E
12	12° 42' 54.83"N	79° 53' 08.23"E
13	12° 42' 53.08"N	79° 53' 09.85"E
14	12° 42' 51.36"N	79° 53' 08.75"E
15	12° 42' 51.42"N	79° 53' 06.39"E
16	12° 42' 51.42"N	79° 53' 05.41"E
17	12° 42' 55.02"N	79° 53' 05.66"E
18	12° 42' 54.68"N	79° 53' 03.56"E
19	12° 42' 53.15"N	79° 53' 03.56"E
Wgs 84 Datum		


SECTION ALONG E-F

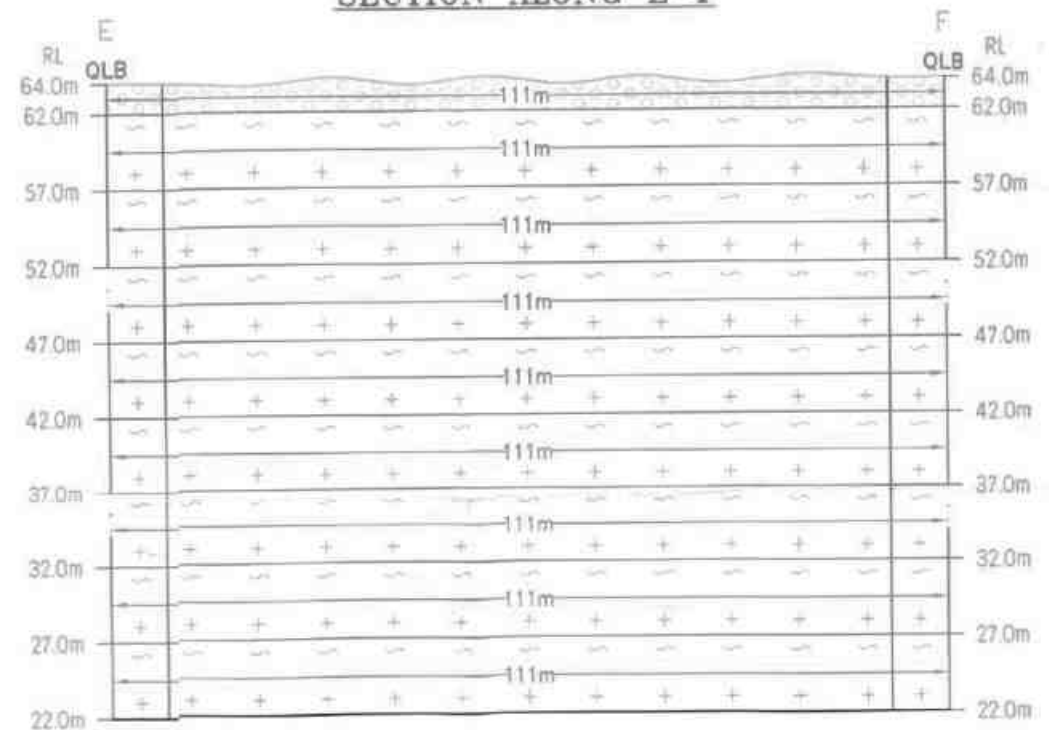


SECTION ALONG X1-Y1

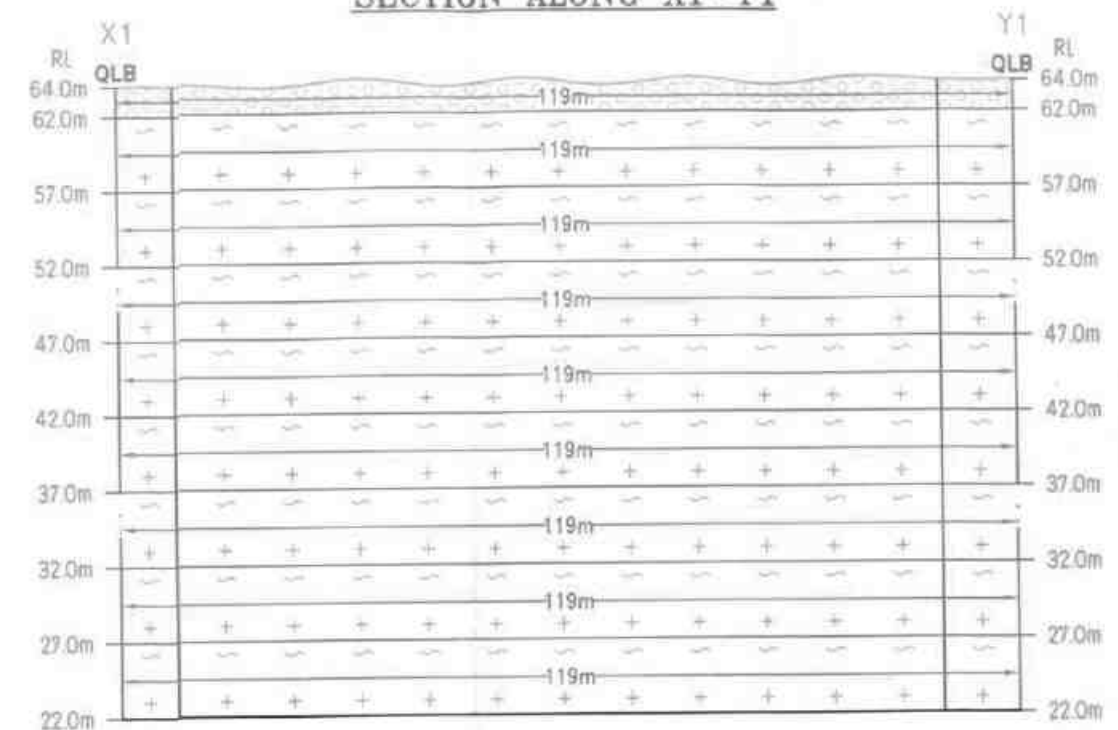

SECTION ALONG X-Y

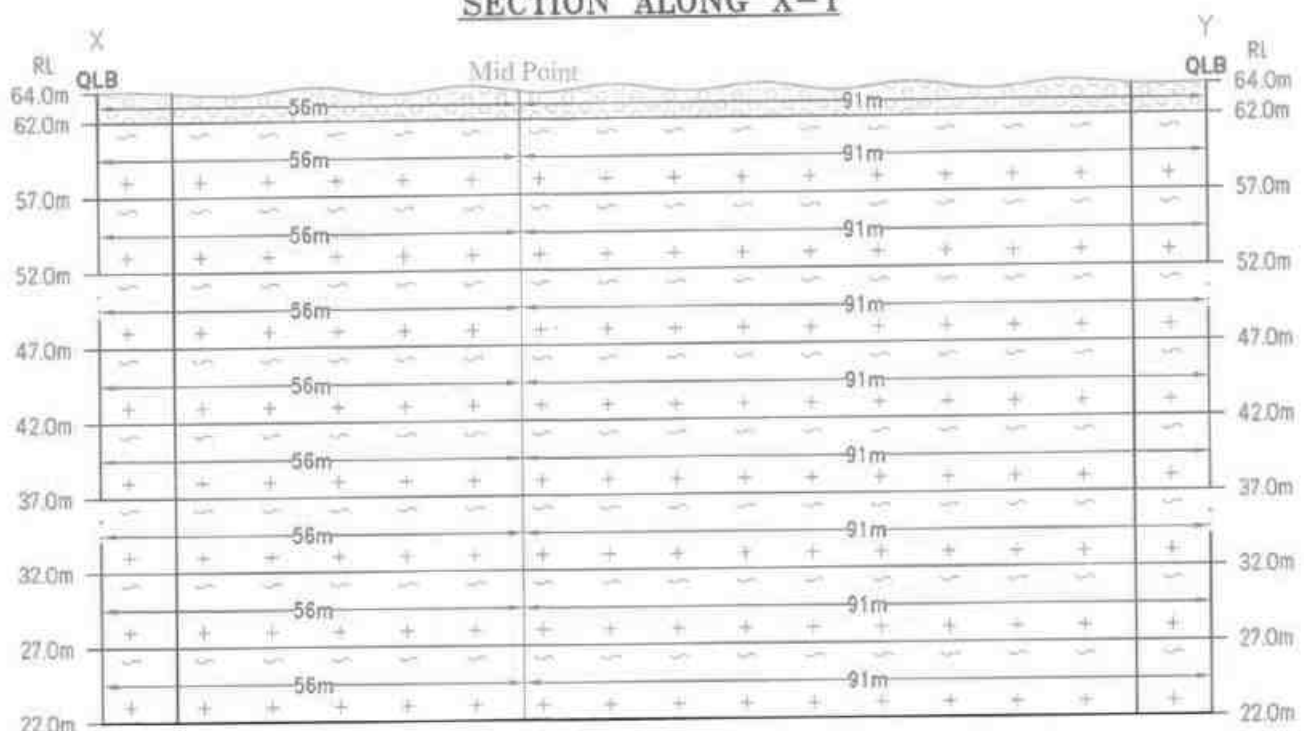

SECTION ALONG A-B

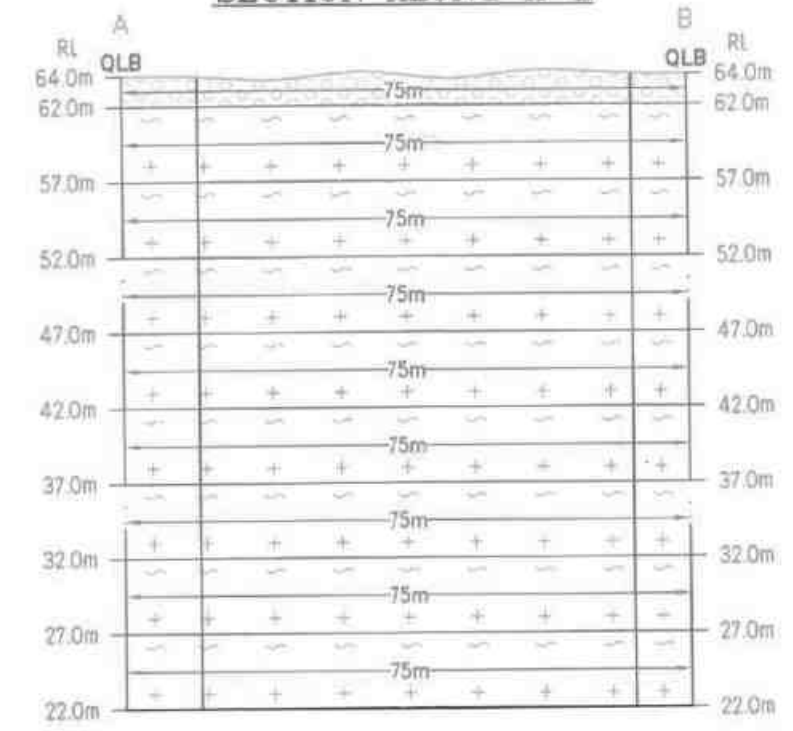

SECTION ALONG C-D

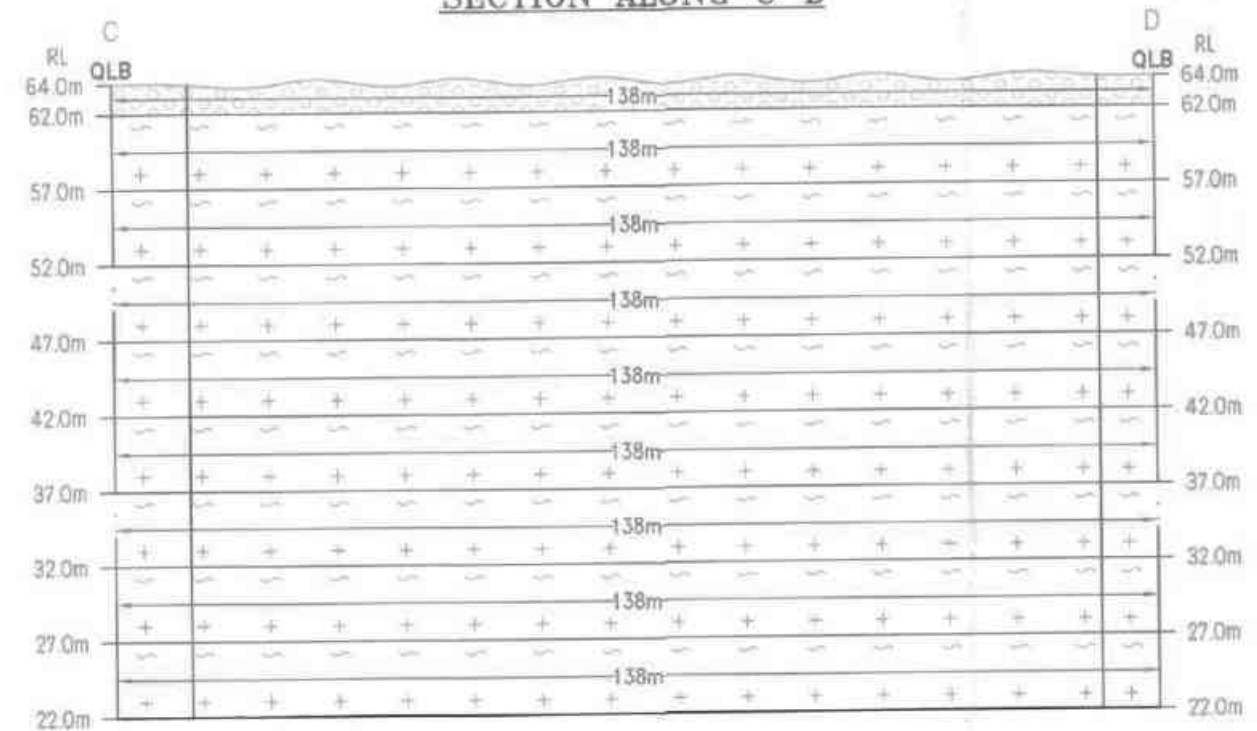


PLATE NO-III
DATE OF SURVEY : 07.08.2025

APPLICANT:
THIRU.S.PADMA KUMAR,
S/o.SWORNAPPAN,
NO.7/46, PARAMESWARI,
CHAKIYANCODE,
NEYYOOR, KALKULAM,
KANNIYAKUMARI DISTRICT - 626 802.

QUARRY LEASE APPLIED AREA:
S.F.NO'S : 195/2B(P), 179/1A(P), 178/1 & 178/2(P),
EXTENT : 2.99.78 Ha,
VILLAGE : PERANAKAVUR,
TALUK : UTHIRAMERUR,
DISTRICT : KENCHEEPURAM.


INDEX

- Q.LEASE APPLIED BOUNDARY
- 7.5m & 10m SAFETY DISTANCE
- TEMPORARY BENCH MARK
- APPROACH ROAD
- CONTOUR
- SCRUB
- GRAVEL
- ROUGH STONE
- STRIKE& DIP

**TOPOGRAPHY, GEOLOGICAL
PLAN & SECTIONS**
SCALE 1 : 1000
SECTIONS HOR 1:1000, VER 1:500

PREPARED BY:
THIS IS TO CERTIFY THAT THE INFORMATION
IN THIS PLATE IS TRUE AND CORRECT TO
THE BEST OF MY KNOWLEDGE BASED UPON
THE LEASE MAP AUTHENTICATED BY STATE
GOVERNMENT

C.NATARAJAN, M.Sc.M.Phil.,
QUALIFIED PERSON

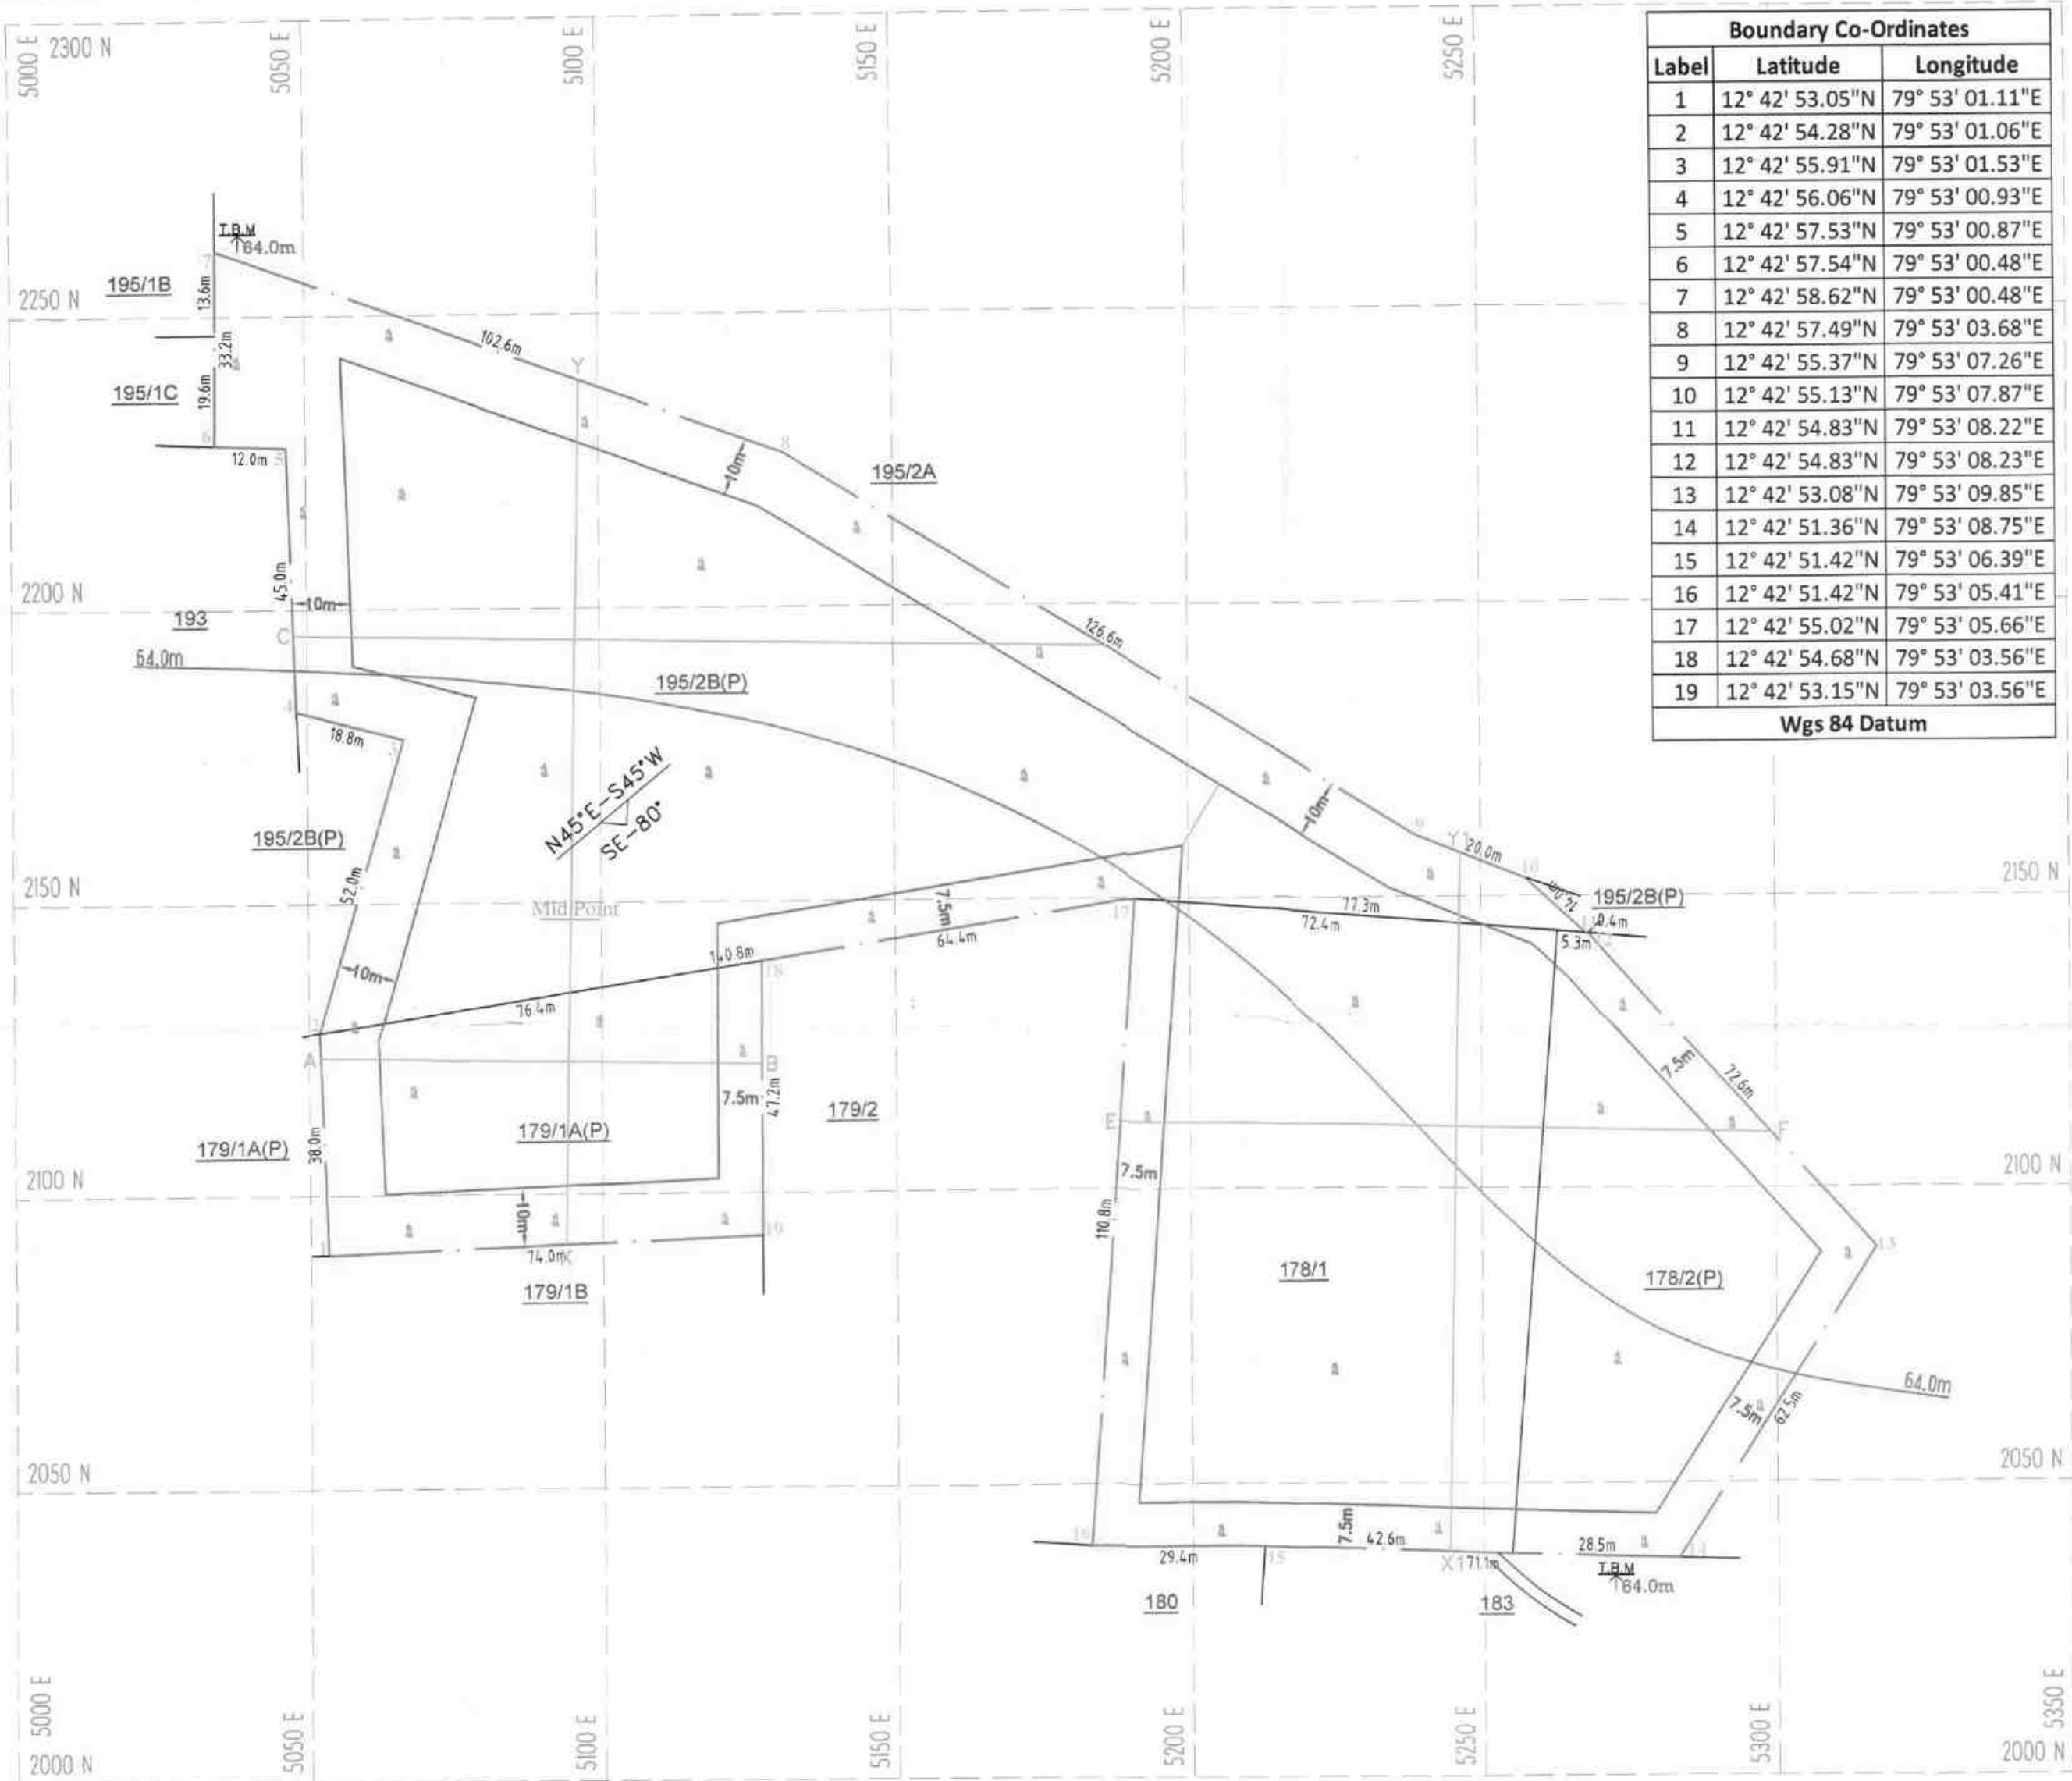

Boundary Co-Ordinates		
Label	Latitude	Longitude
1	12° 42' 53.05"N	79° 53' 01.11"E
2	12° 42' 54.28"N	79° 53' 01.06"E
3	12° 42' 55.91"N	79° 53' 01.53"E
4	12° 42' 56.06"N	79° 53' 00.93"E
5	12° 42' 57.53"N	79° 53' 00.87"E
6	12° 42' 57.54"N	79° 53' 00.48"E
7	12° 42' 58.62"N	79° 53' 00.48"E
8	12° 42' 57.49"N	79° 53' 03.68"E
9	12° 42' 55.37"N	79° 53' 07.26"E
10	12° 42' 55.13"N	79° 53' 07.87"E
11	12° 42' 54.83"N	79° 53' 08.22"E
12	12° 42' 54.83"N	79° 53' 08.23"E
13	12° 42' 53.08"N	79° 53' 09.85"E
14	12° 42' 51.36"N	79° 53' 08.75"E
15	12° 42' 51.42"N	79° 53' 06.39"E
16	12° 42' 51.42"N	79° 53' 05.41"E
17	12° 42' 55.02"N	79° 53' 05.66"E
18	12° 42' 54.68"N	79° 53' 03.56"E
19	12° 42' 53.15"N	79° 53' 03.56"E
Wgs 84 Datum		

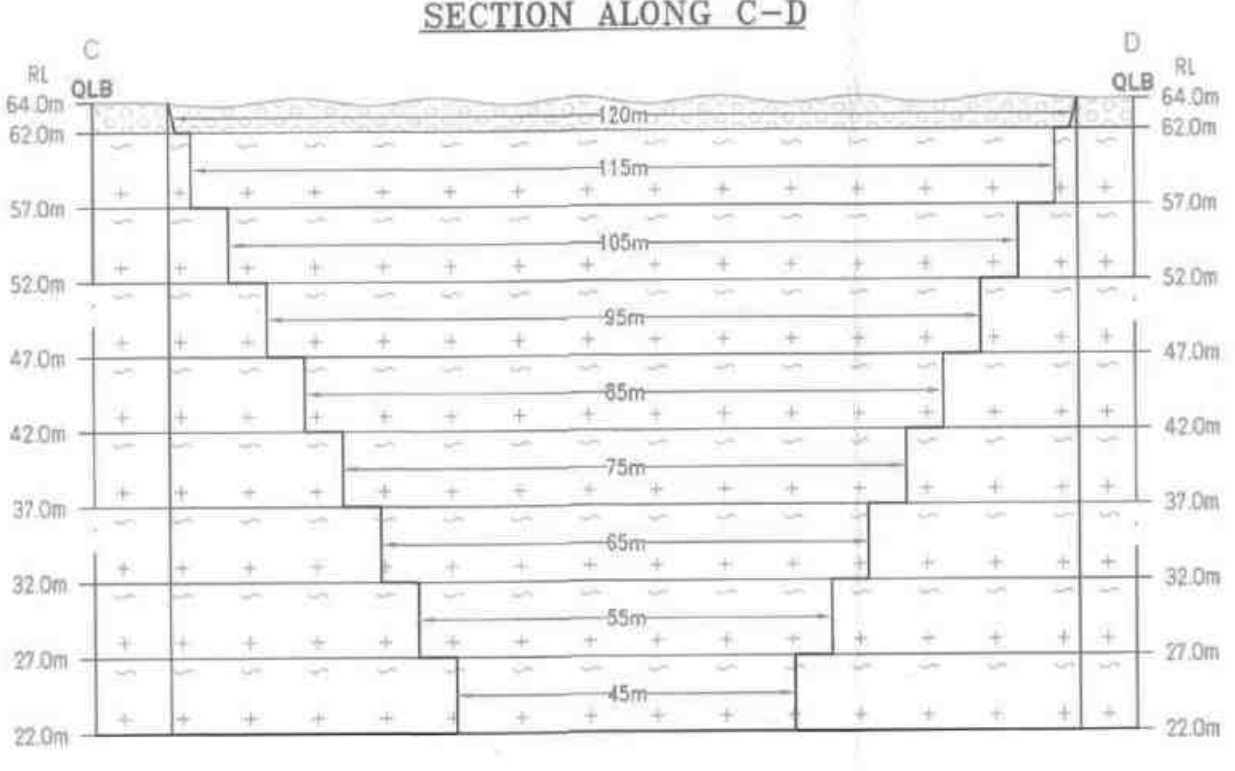
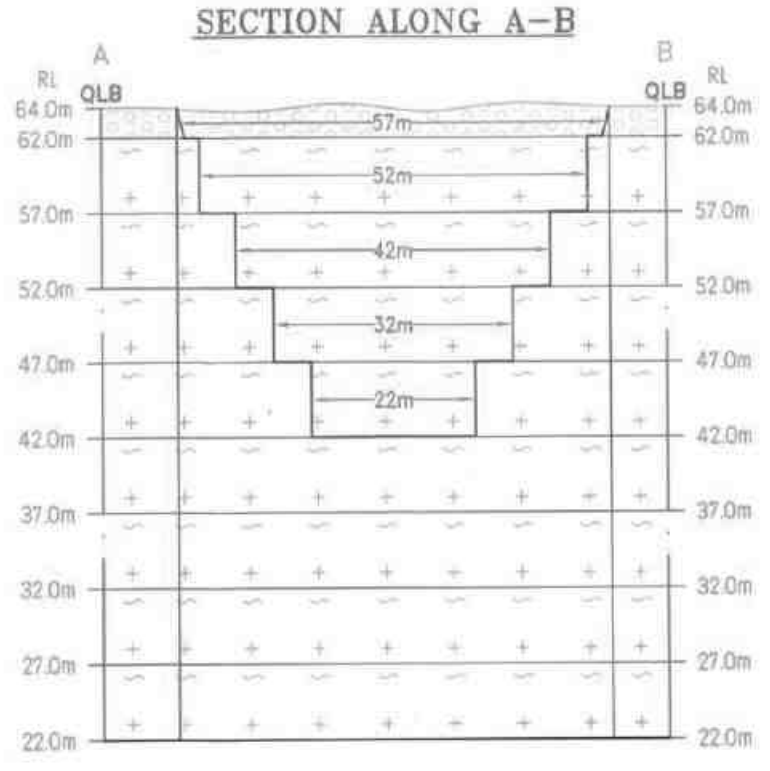
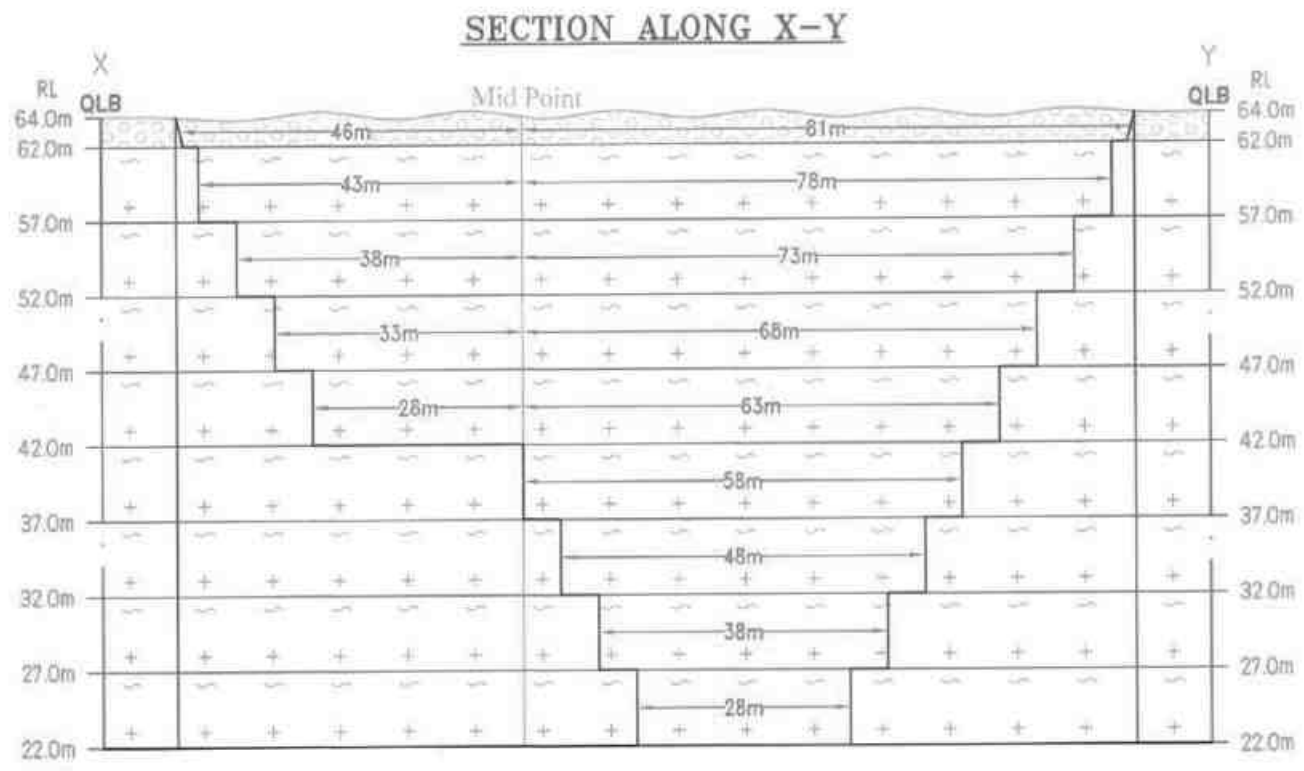
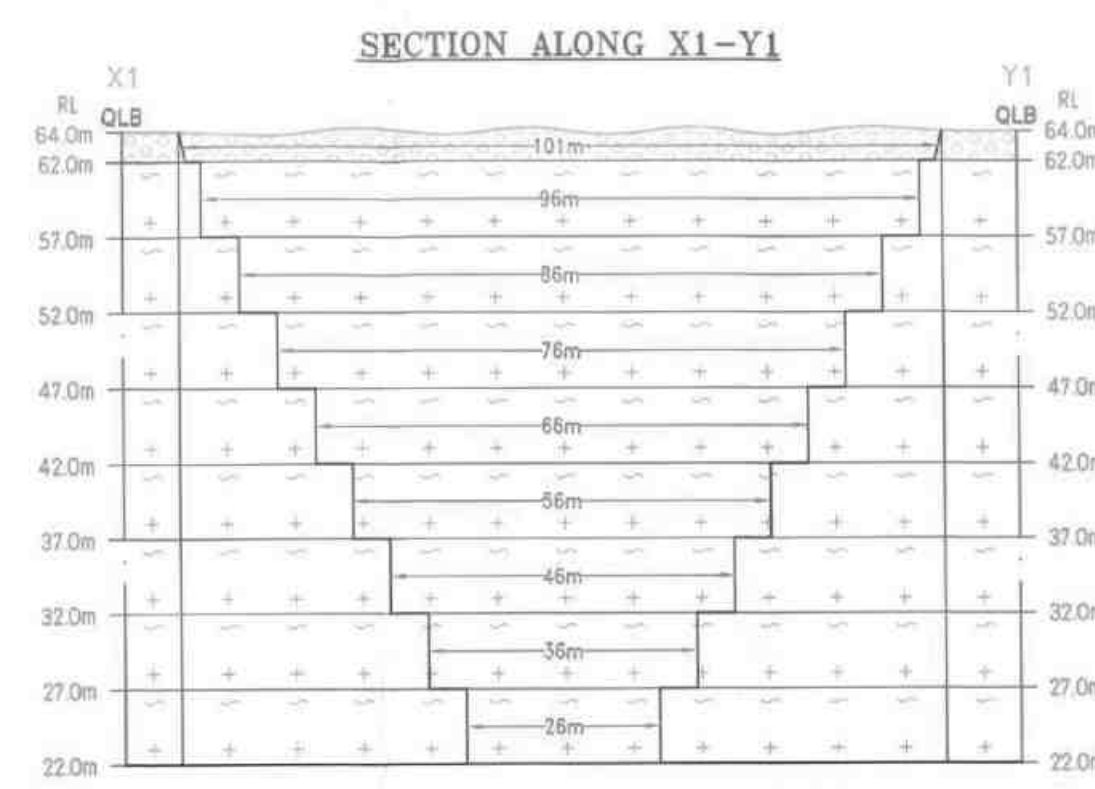
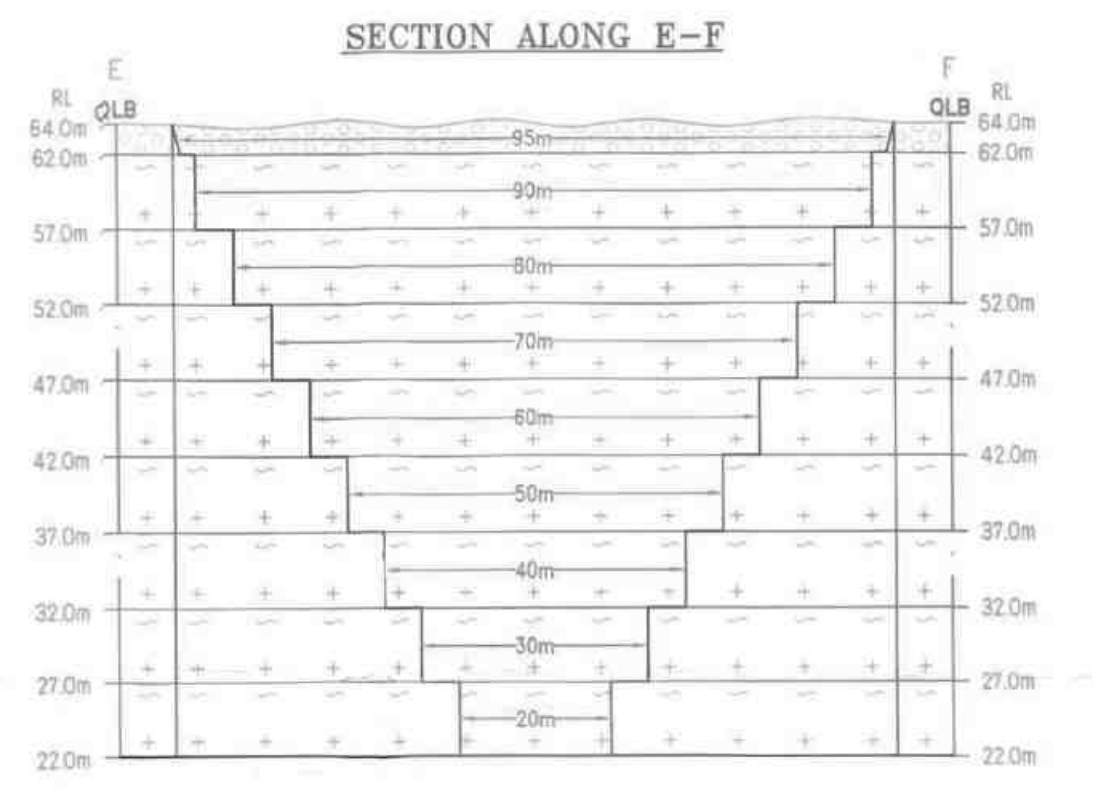


PLATE NO-IV
DATE OF SURVEY : 07.08.2025

APPLICANT:
THIRU S. PADMA KUMAR,
S/o. SWORNAPPAN,
NO.7/46, PARAMESWARI,
CHAKIYANCODE,
NEYYOOR, KALKULAM,
KANNIYAKUMARI DISTRICT - 626 802.

QUARRY LEASE APPLIED AREA:
S.F.NO'S : 195/2B(P), 179/1A(P), 178/1 & 178/2(P),
EXTENT : 2.99.78 Ha.
VILLAGE : PERANAKAVUR,
TALUK : UTHIRAMERUR,
DISTRICT : KENCHEEPURAM.


INDEX

- Q.LEASE APPLIED BOUNDARY
- 7.5m & 10m SAFETY DISTANCE
- TEMPORARY BENCH MARK
- APPROACH ROAD
- CONTOUR
- SCRUB
- GRAVEL
- ROUGH STONE
- STRIKE & DIP

**MINEABLE
PLAN & SECTIONS**
SCALE 1 : 1000
SECTIONS HOR 1:1000, VER 1:500

PREPARED BY:
THIS IS TO CERTIFY THAT THE INFORMATION
IN THIS PLATE IS TRUE AND CORRECT TO
THE BEST OF MY KNOWLEDGE BASED UPON
THE LEASE MAP AUTHENTICATED BY STATE
GOVERNMENT


(Signature)
C. NATARAJAN, M.Sc., M.Phil.,
QUALIFIED PERSON

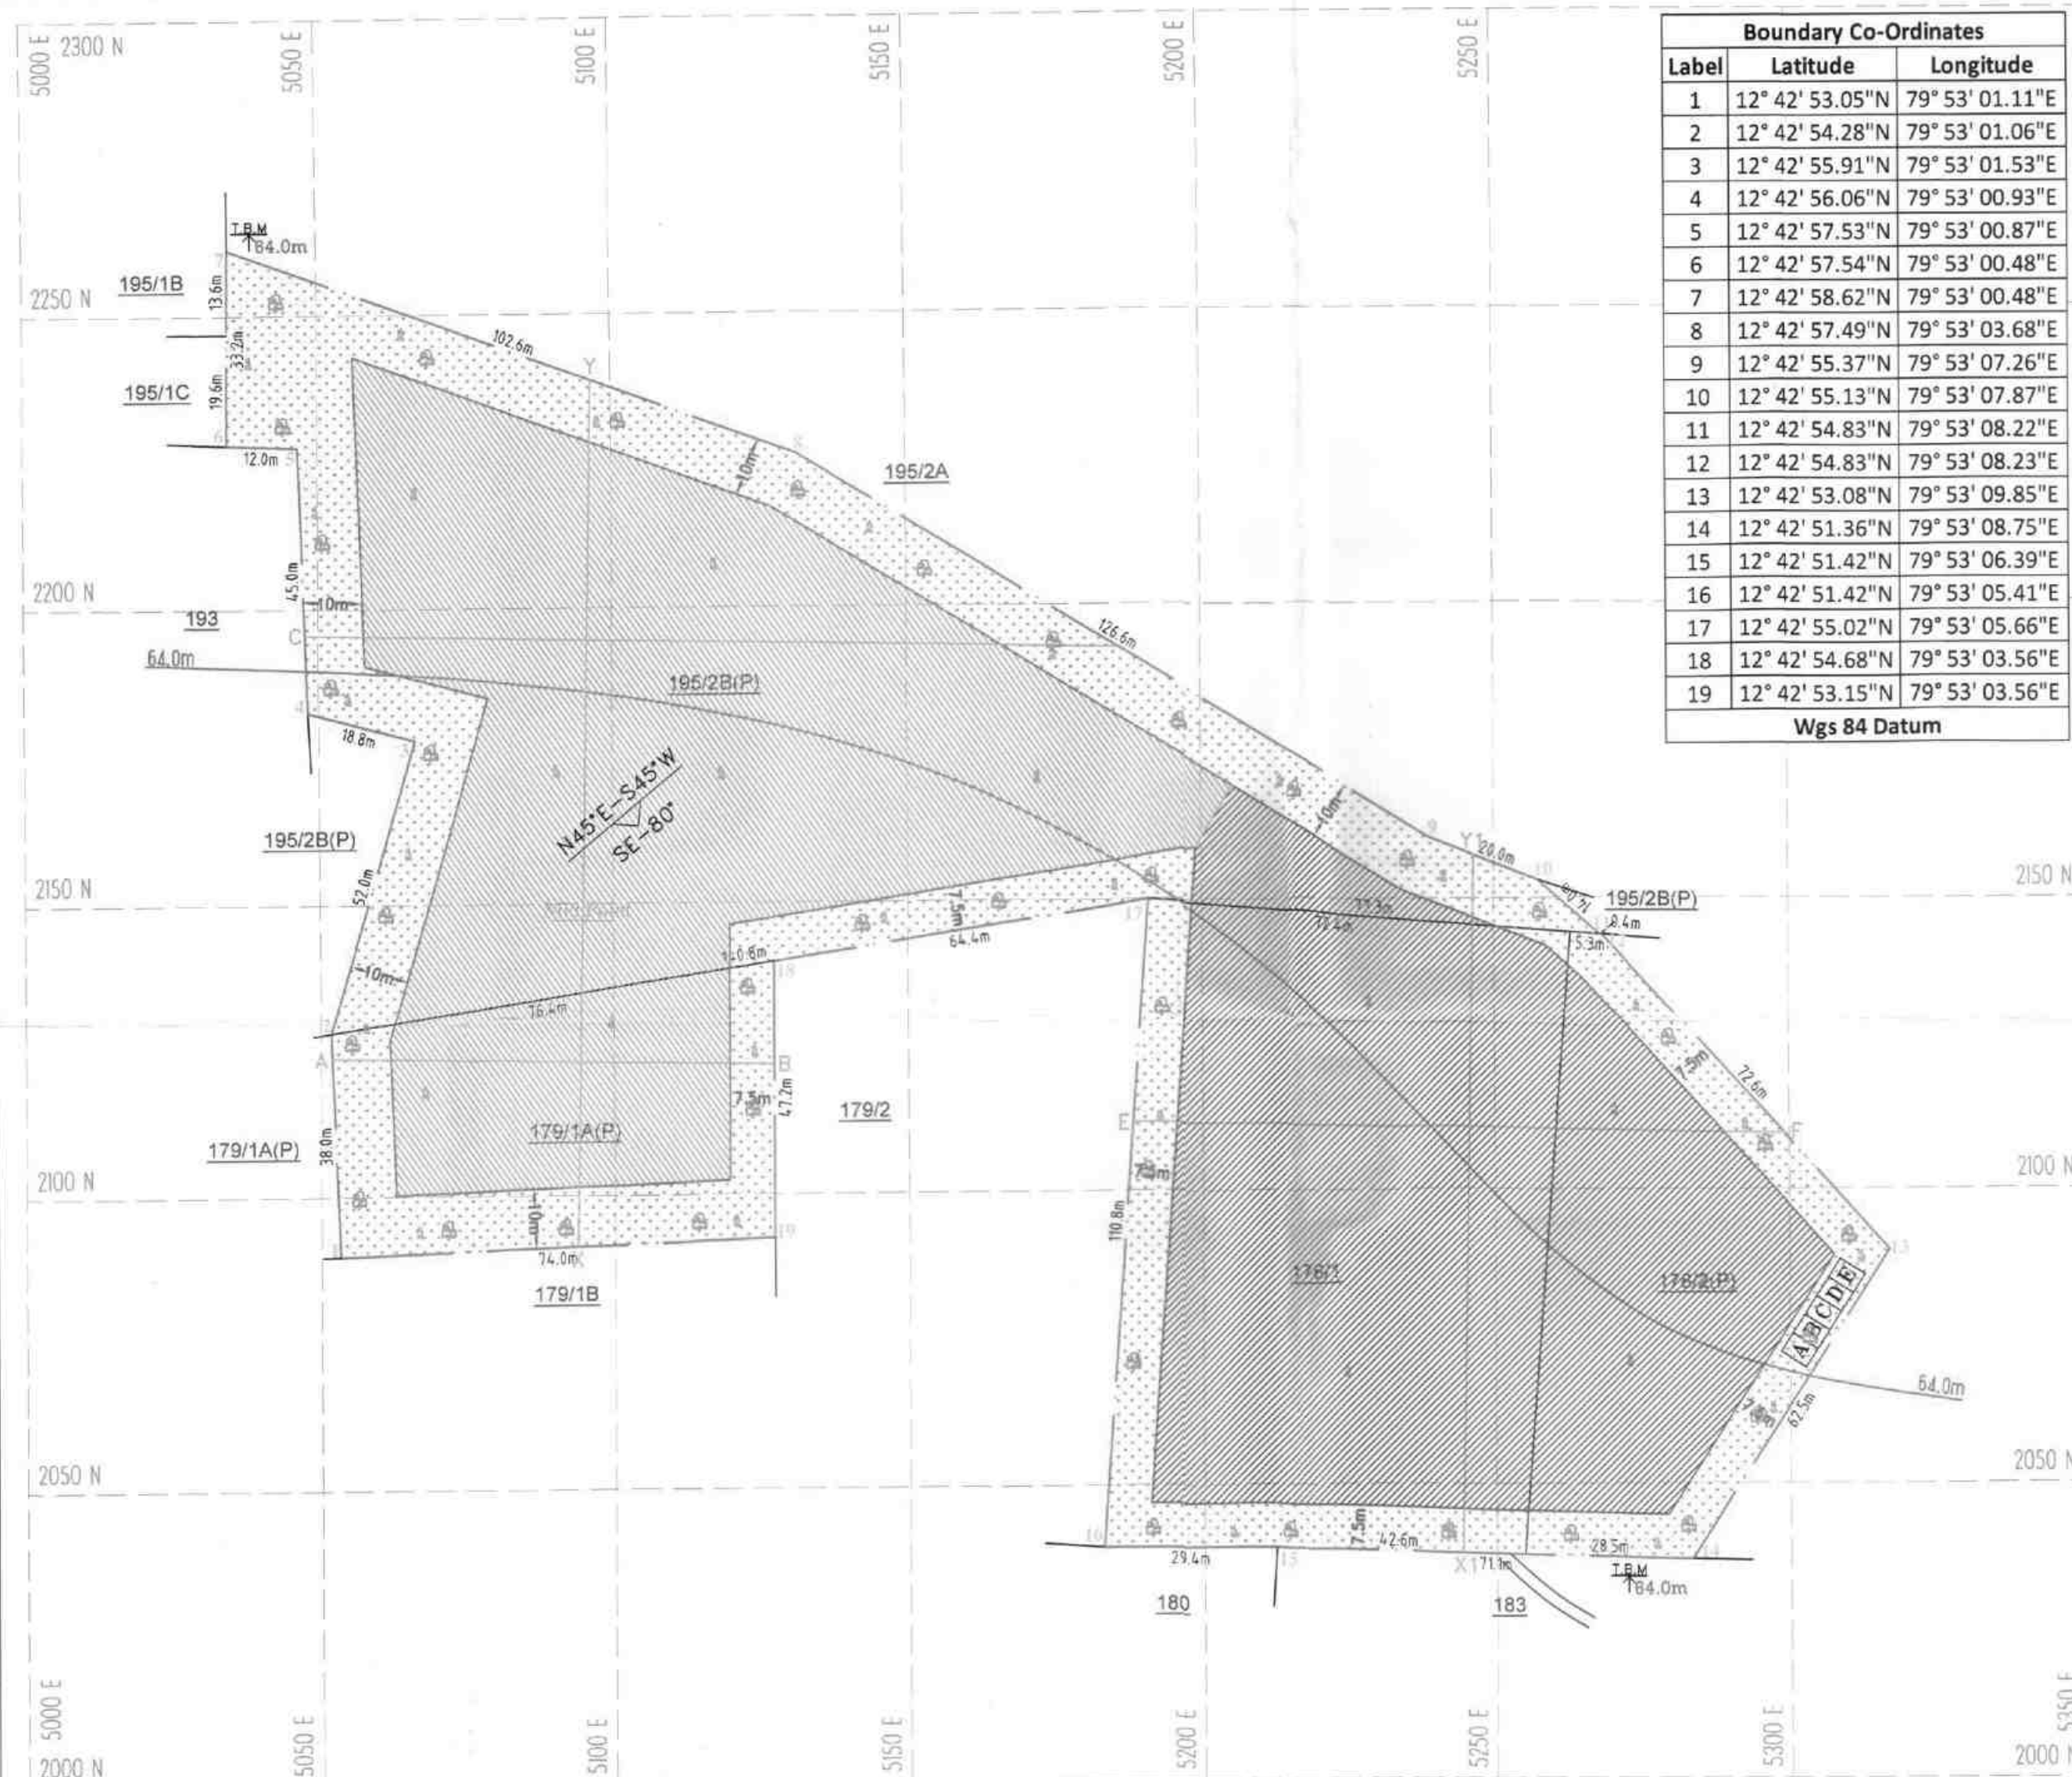

PRESENT & POST LAND USE PATTERN

DESCRIPTION	PRESENT AREA (Ha)	AREA AT THE END OF THIS QUARRYING PERIOD (Ha)
AREA UNDER QUARRYING	NIL	2.03.02
INFRASTRUCTURE	NIL	0.01.00
ROADS	NIL	0.01.00
GREEN BELT	NIL	0.94.76
UN-UTILIZED AREA	2.99.78	NIL
GRAND TOTAL	2.99.78	2.99.78

SECTION ALONG E-F

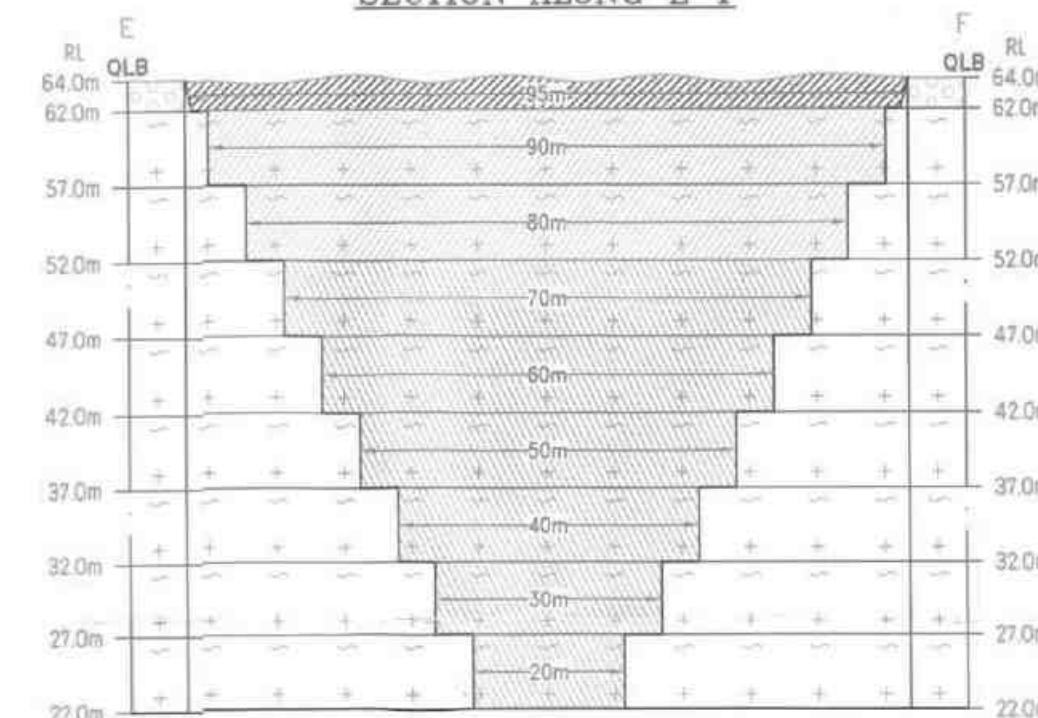

- 1st yr Proposed area to be Quarried
- 2nd yr Proposed area to be Quarried
- 3rd yr Proposed area to be Quarried
- 4th yr Proposed area to be Quarried
- 5th yr Proposed area to be Quarried

Proposed area to be Planted

SECTION ALONG X1-Y1

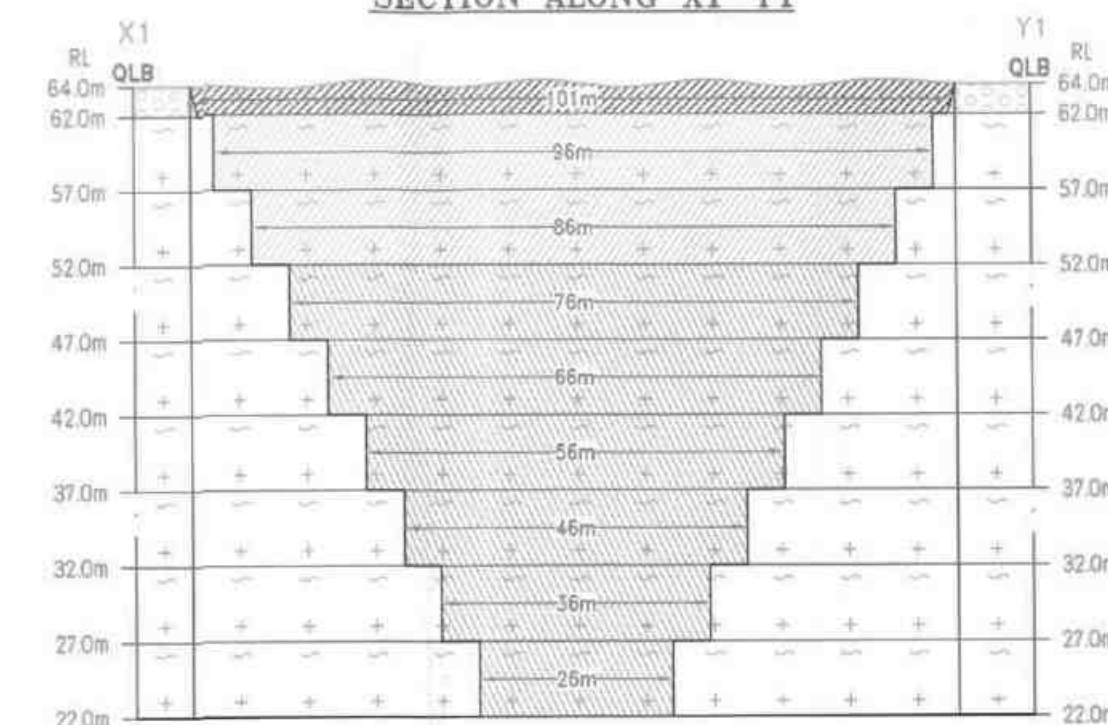


PLATE NO- V

DATE OF SURVEY : 07.08.2025

APPLICANT:

THIRU.S.PADMA KUMAR,
S/o.SWORNAPPAN,
NO.7/46, PARAMESWARI,
CHAKIYANCODE,
NEYYOOR, KALKULAM,
KANNIYAKUMARI DISTRICT - 626 802.

QUARRY LEASE APPLIED AREA:

S.F.NO'S : 195/2B(P), 179/1A(P), 178/1 & 178/2(P),
EXTENT : 2.99.78 Ha,
VILLAGE : PERANAKAVUR,
TALUK : UTHIRAMERUR,
DISTRICT : KENCHEEPURAM.

INDEX

Q.LEASE APPLIED BOUNDARY

7.5m & 10m SAFETY DISTANCE

TEMPORARY BENCH MARK

APPROACH ROAD

CONTOUR

SCRUB

GRAVEL

ROUGH STONE

STRIKE & DIP

YEAR WISE DEVELOPMENT & PRODUCTION PLAN & SECTIONS

SCALE 1 : 1000


SECTIONS HOR 1:1000, VER 1:500

PREPARED BY:


THIS IS TO CERTIFY THAT THE INFORMATION
IN THIS PLATE IS TRUE AND CORRECT TO
THE BEST OF MY KNOWLEDGE BASED UPON
THE LEASE MAP AUTHENTICATED BY STATE
GOVERNMENT

C.NATARAJAN, M.Sc., M.Phil.,
QUALIFIED PERSON


SECTION ALONG X-Y

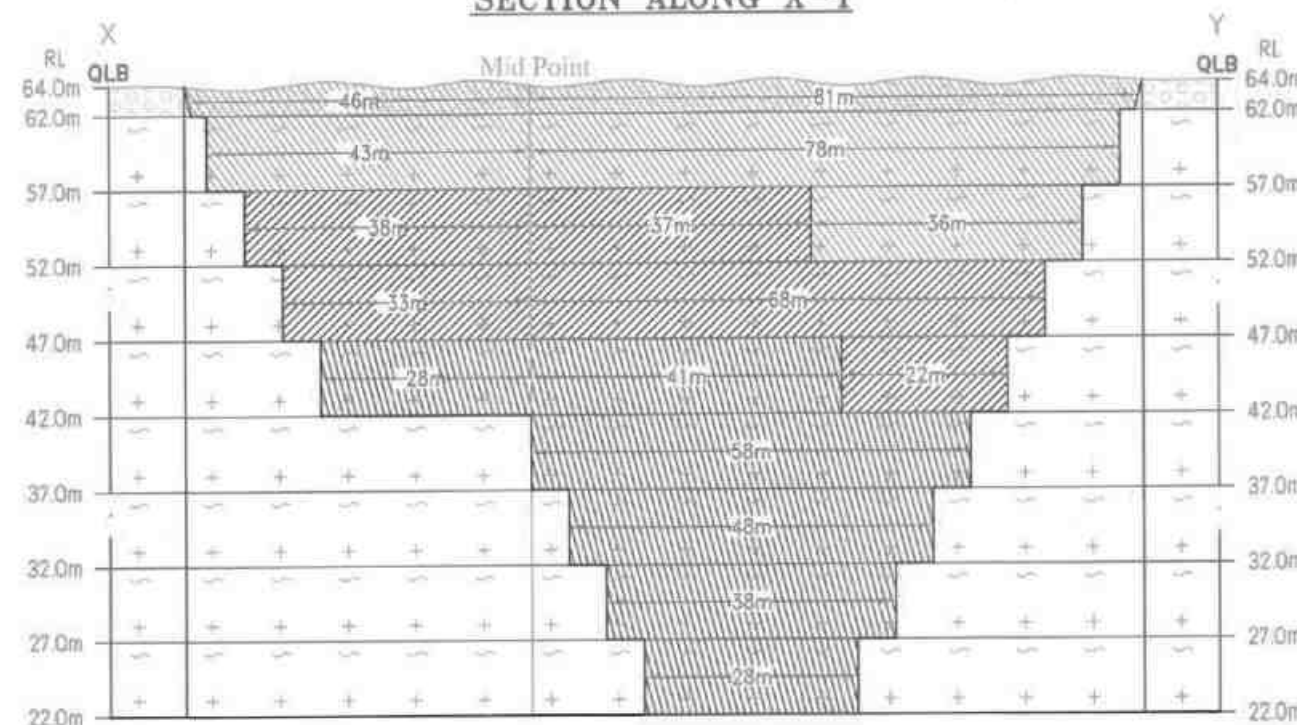


SECTION ALONG A-B

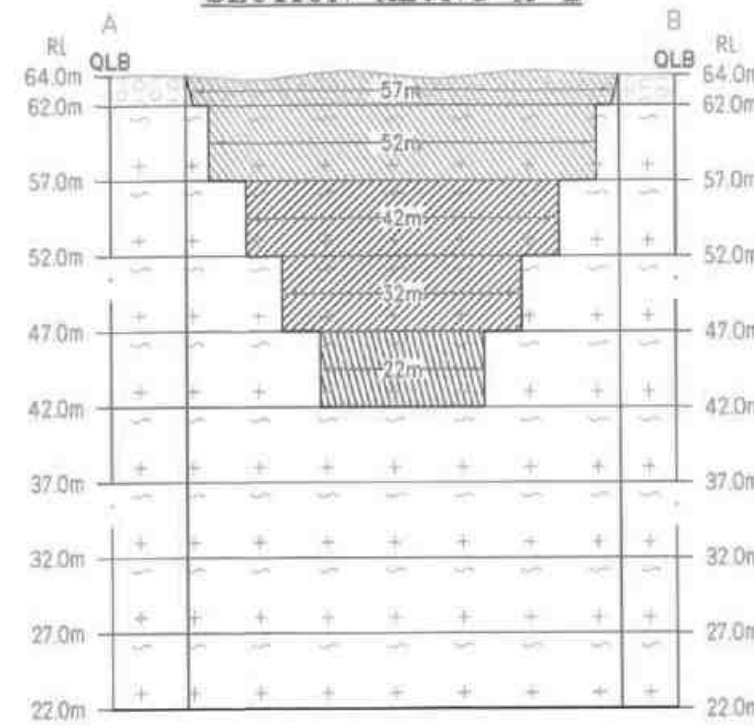


SECTION ALONG C-D

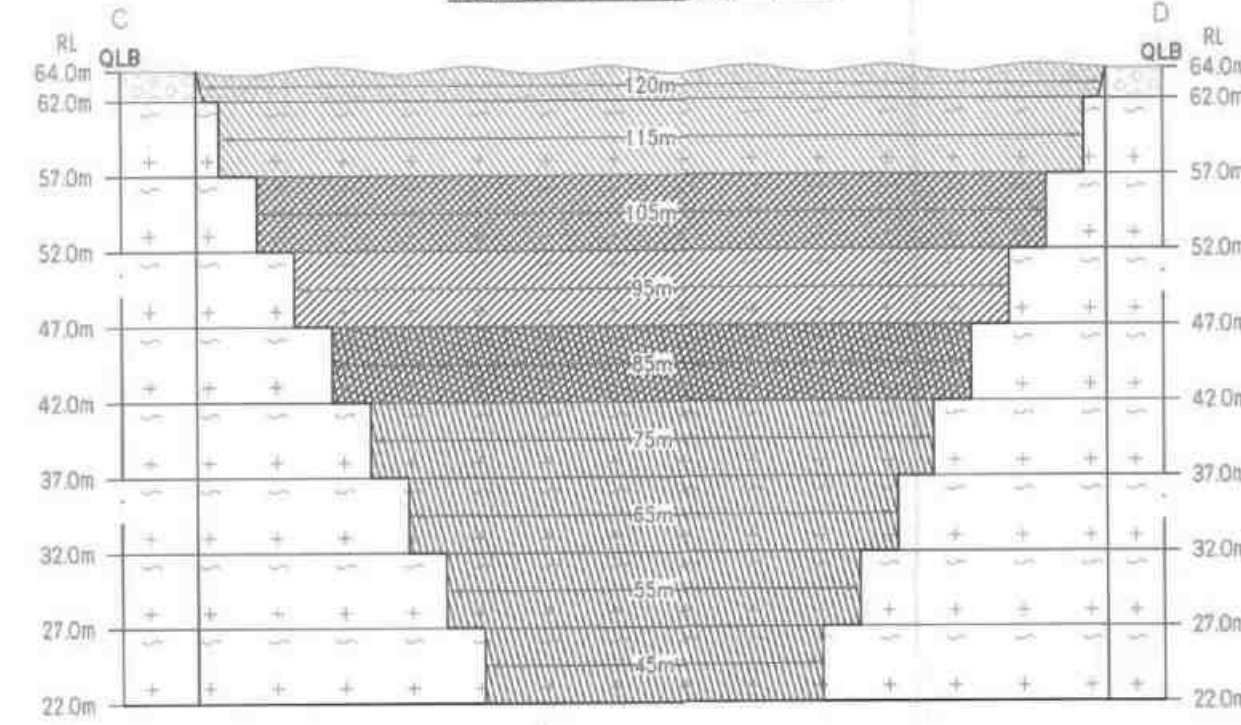

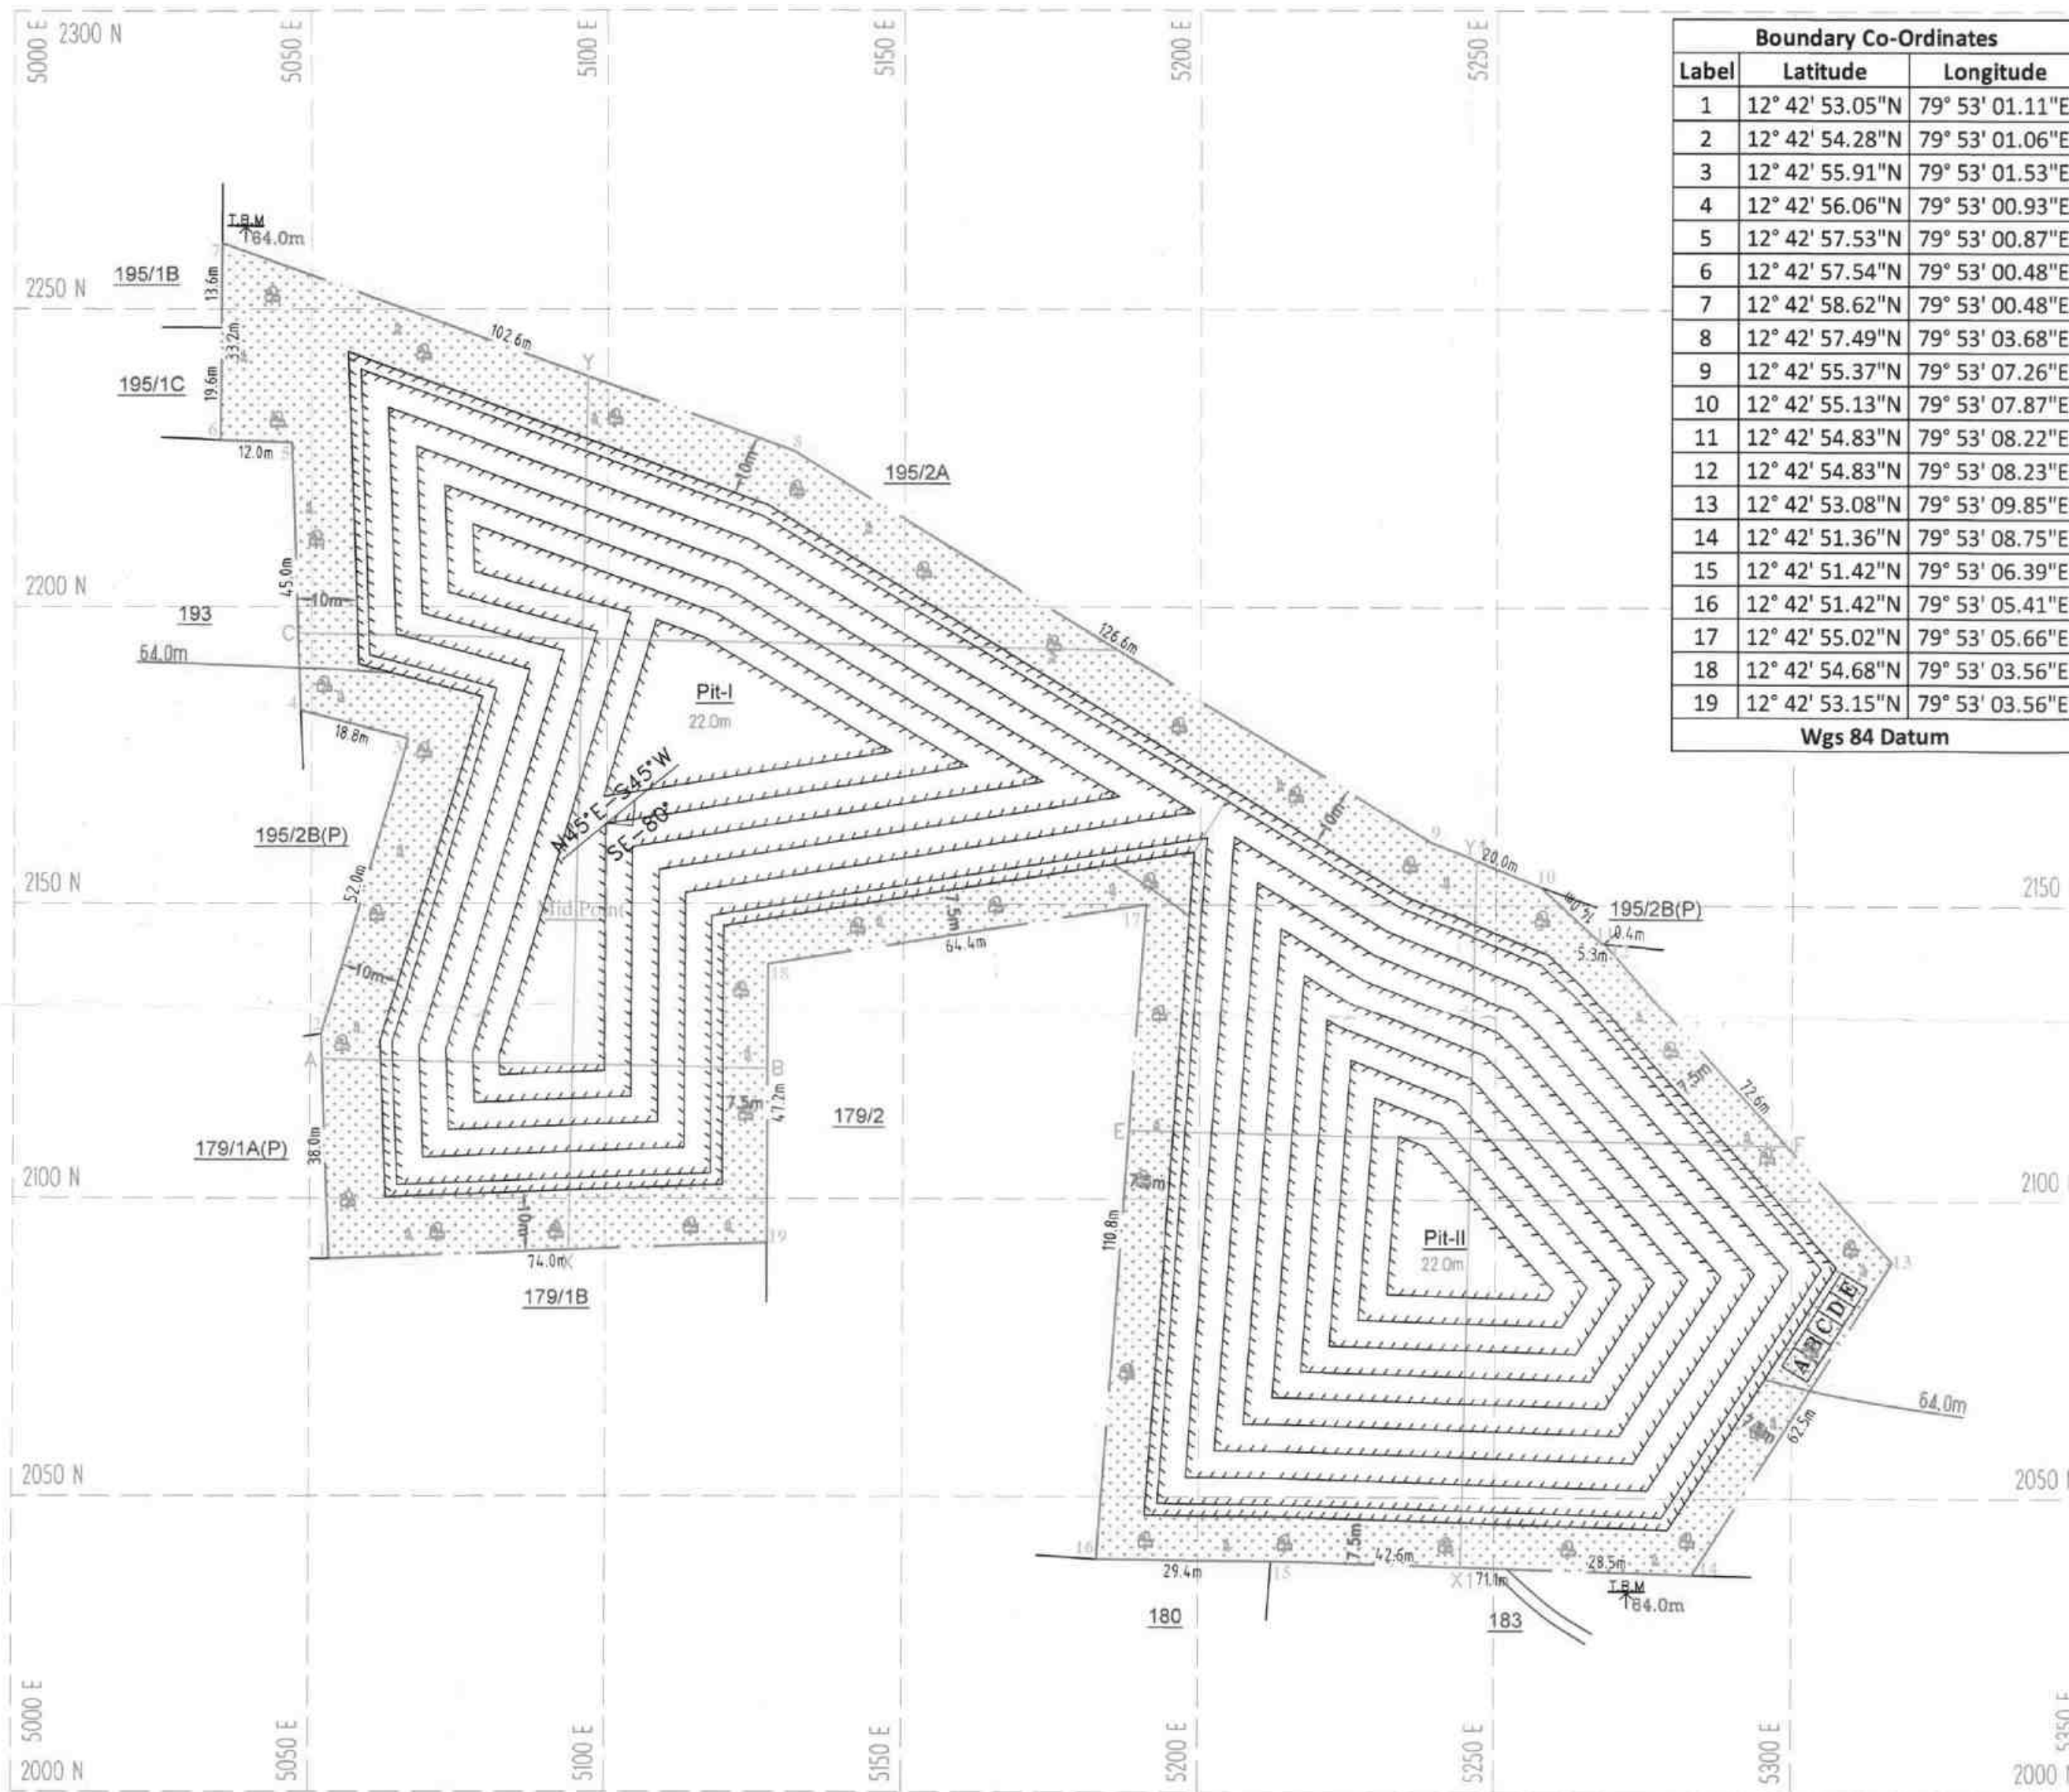


Boundary Co-Ordinates		
Label	Latitude	Longitude
1	12° 42' 53.05"N	79° 53' 01.11"E
2	12° 42' 54.28"N	79° 53' 01.06"E
3	12° 42' 55.91"N	79° 53' 01.53"E
4	12° 42' 56.06"N	79° 53' 00.93"E
5	12° 42' 57.53"N	79° 53' 00.87"E
6	12° 42' 57.54"N	79° 53' 00.48"E
7	12° 42' 58.62"N	79° 53' 00.48"E
8	12° 42' 57.49"N	79° 53' 03.68"E
9	12° 42' 55.37"N	79° 53' 07.26"E
10	12° 42' 55.13"N	79° 53' 07.87"E
11	12° 42' 54.83"N	79° 53' 08.22"E
12	12° 42' 54.83"N	79° 53' 08.23"E
13	12° 42' 53.08"N	79° 53' 09.85"E
14	12° 42' 51.36"N	79° 53' 08.75"E
15	12° 42' 51.42"N	79° 53' 06.39"E
16	12° 42' 51.42"N	79° 53' 05.41"E
17	12° 42' 55.02"N	79° 53' 05.66"E
18	12° 42' 54.68"N	79° 53' 03.56"E
19	12° 42' 53.15"N	79° 53' 03.56"E
Wgs 84 Datum		


SECTION ALONG E-F

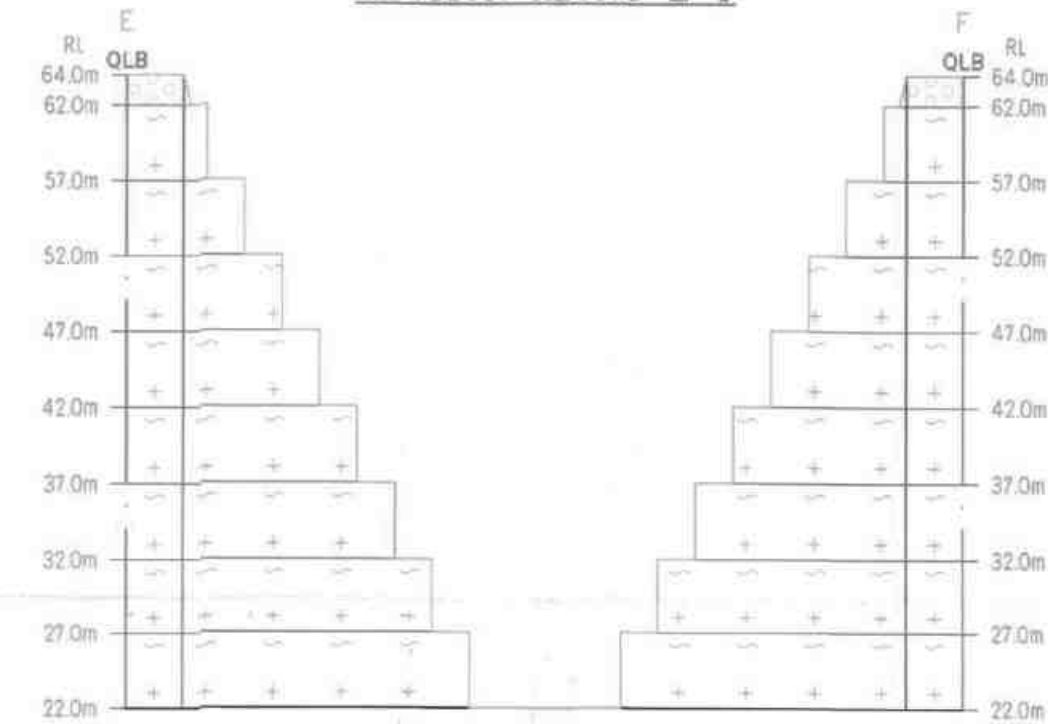


SECTION ALONG X1-Y1

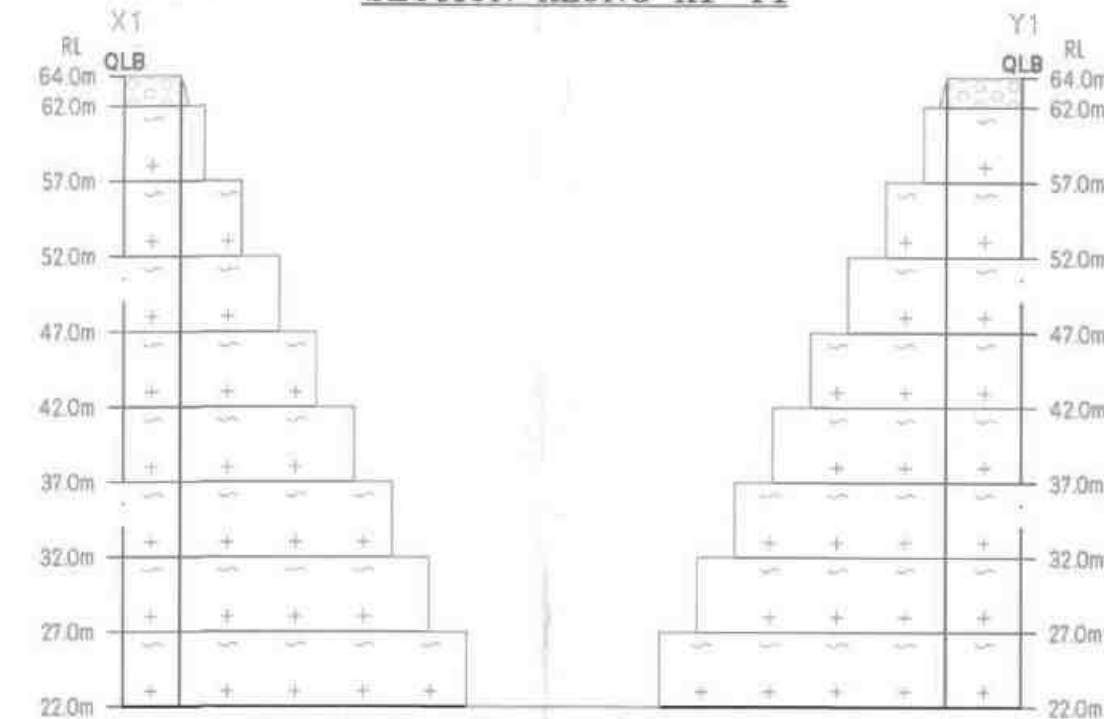



SECTION ALONG X-Y

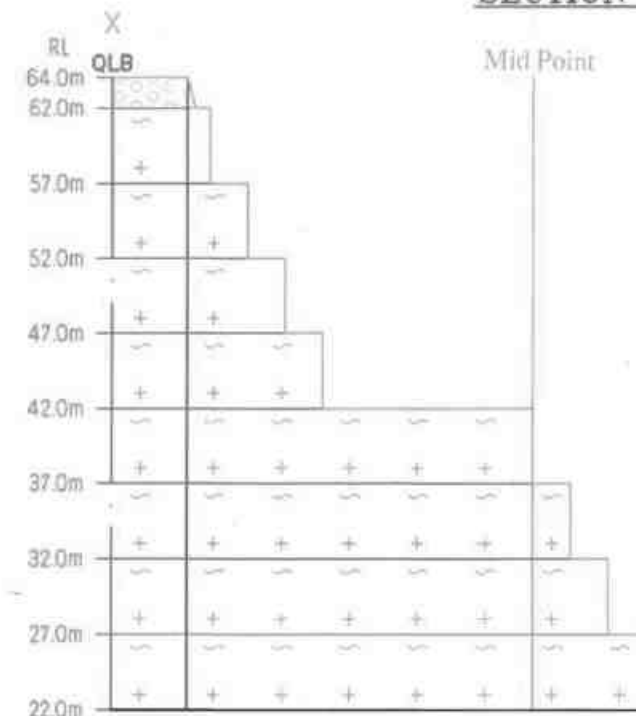

SECTION ALONG A-B

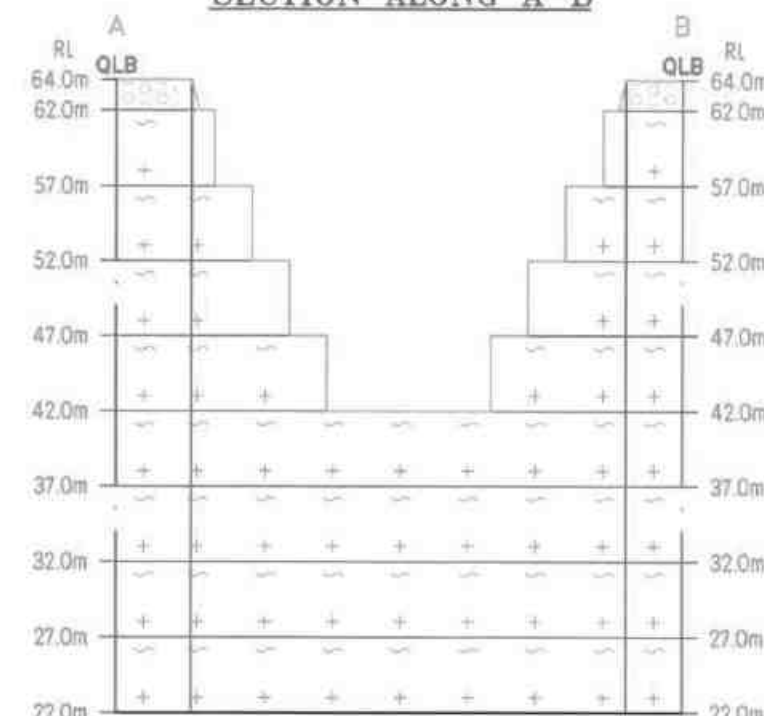

SECTION ALONG C-D

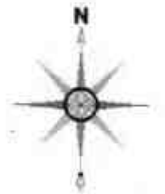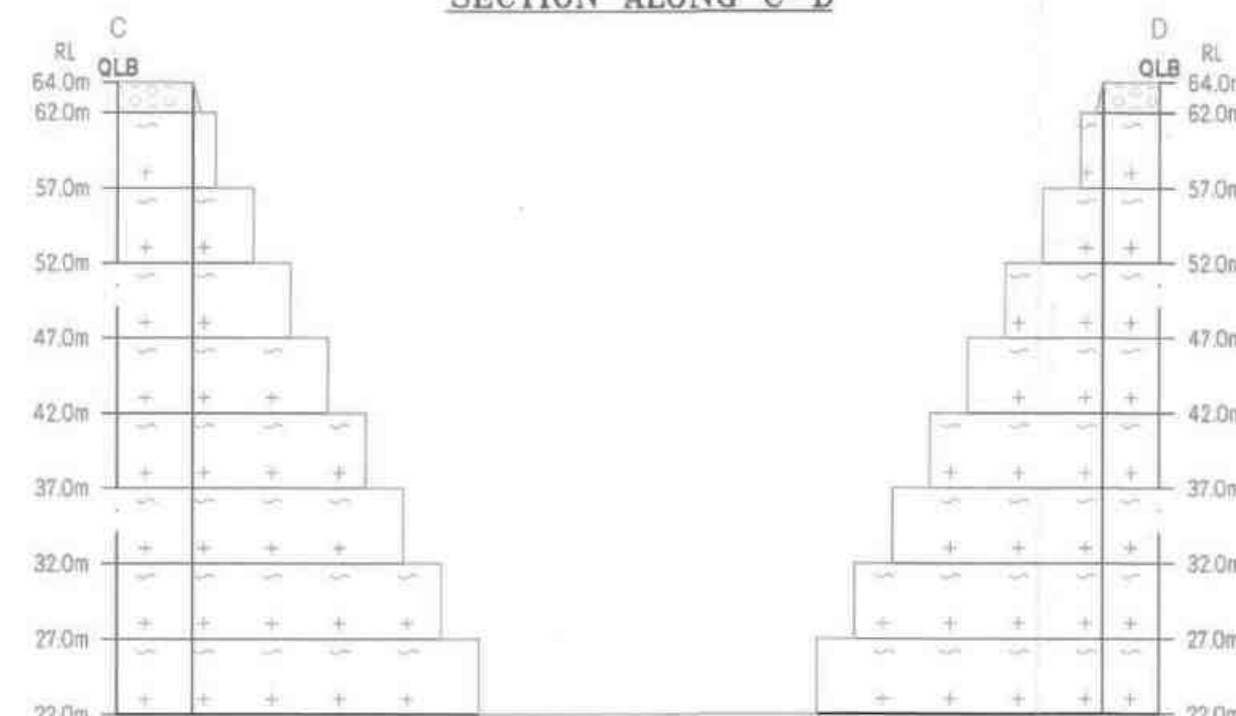

Ultimate Pit Dimension
Pit-I L 129m(Max)X83(Avg)mXD42m(Max)
Pit-II L 101m(Max)X95(Avg)mXD42m(Max)


Proposed area to be Planted

PLATE NO-VI
DATE OF SURVEY : 07.08.2025

APPLICANT:
THIRU.S.PADMA KUMAR,
S/o.SWORNAPPAN,
NO.7/46, PARAMESWARI,
CHAKIYANCODE,
NEYVOOR, KALKULAM,
KANNIYAKUMARI DISTRICT - 626 802.
QUARRY LEASE APPLIED AREA:
S.F.NO'S : 195/2B(P), 179/1A(P), 178/1 & 178/2(P),
EXTENT : 2.99.78 Ha,
VILLAGE : PERANAKAVUR,
TALUK : UTHIRAMERUR,
DISTRICT : KENCHEEPURAM.

INDEX	
Q.LEASE APPLIED BOUNDARY	
7.5m & 10m SAFETY DISTANCE	
TEMPORARY BENCH MARK	
APPROACH ROAD	
CONTOUR	
SCRUB	
GRAVEL	
ROUGH STONE	
STRIKE& DIP	
PROPOSED QUARRY PIT	

CONCEPTUAL PLAN
SCALE 1 : 1000
SECTIONS HOR 1:1000, VER 1:500
PREPARED BY:
THIS IS TO CERTIFY THAT THE INFORMATION
IN THIS PLATE IS TRUE AND CORRECT TO
THE BEST OF MY KNOWLEDGE BASED UPON
THE LEASE MAP AUTHENTICATED BY STATE
GOVERNMENT
C.NATARAJAN, M.Sc., M.Phil.,
QUALIFIED PERSON

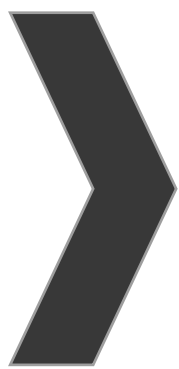

ANNEXURE-4

From

Tmt. S. Safiya, M.Sc.,
Assistant Director,
Dept of Geology and Mining,
Kancheepuram.

To

Thiru. S. Padma Kumar,
S/o. Swornappan,
No.7/46, Parameswari, Chakiyancode,
Neyyoor, Kalkulam,
Kanniyakumari -629 802.

Roc.No.190/Mines/2025 Dated:25.08.2025


Sir,

Sub: Quarries and Minerals – Minor Mineral - Rough Stone and Gravel – Kancheepuram District – Uthiramerur Taluk – Peranakavur Village - Patta land in S.F.Nos. 178/1, 178/2, 179/1A, 195/2B - over an extent of 3.52.52 Hectares- area for which permission is requested 2.99.78 Hectares of patta lands of patta lands - Application preferred by Thiru. S. Padma Kumar S/o. Swornappan – Other quarries situated in 500 mtrs radial distance – Details furnished - reg.

- Ref:**
- 1 Application preferred by Thiru. S. Padma Kumar S/o. Swornappan application dated 20.03.2025.
 - 2 This Office Memorandum Letter No. 190/Mines/2025 dated 20.03.2025.
 - 3 Draft Mining plan submitted by Thiru. S. Padma Kumar S/o. Swornappan dated 20.08.2025.
 - 4 Thiru. S. Padma Kumar S/o. Swornappan letter dated:20.08.2025.
 - 5 Mining plan approved by the Assistant Director of Geology and Mining, Kancheepuram vide Letter.No.190/Mines/2025 dated. .08.2025.

Kind attention is invited to the references cited above.

2. Thiru. S. Padma Kumar S/o. Swornappan has preferred an application for quarrying Rough stone and Gravel quarry from S.F.Nos. 178/1 (0.78.20), 178/2 (0.88.30), 179/1A (0.32.50), 195/2B (1.53.52), over an extent of 3.52.52 Hectares area for which permission is requested S.F.Nos. 178/1 (0.78.20), 178/2 (P) (0.38.54), 179/1A (P) (0.31.37) &

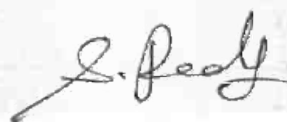

195/2B (P) (1.51.67) over an extent of 2.99.78 Hectares of patta land in Peranakavur Village, Uthiramerur Taluk, Kancheepuram District for a period of 05 years under Rule 19 (1) of Tamil Nadu Minor Mineral Concession Rules, 1959. In this regard, based on the recommendation of the Sub-Collector, Kancheepuram and Assistant Director (Mines), Kancheepuram precise area communication was issued vide memo dated: 06.08.2025 with a direction to submit approved mining plan and Environment Clearance.

3. Accordingly, Thiru. S. Padma Kumar S/o. Swornappan has submitted three copies of draft Mining Plan vide letter dated: 20.08.2025 and the same has been examined in detail and approved by Assistant Director of Geology and Mining, Kancheepuram vide Letter.No.190/Mines/2025 dated. .08.2025.

4) In this connection, Thiru. S. Padma Kumar S/o. Swornappan vide letter dated.20.08.2025 has requested the details of other quarries situated within 500 meters radial distance from the subject quarry.

5) As requested by the applicant, the details of existing, abandoned/old and Proposed/applied quarries within 500 radial distance are tabulated below:-

I. Details of Existing quarries.

Sl. No	Name of the Lessee	Village and Taluk	SF.No	Extent in Hect	GO.No./Proceeding No. & Date	Lease Period
1	Tmt. R. Lavanya, S/o. Rajendran, No.35/88, Rajaji street, Chengalpattu Taluk, Chengalpattu District- 603 001	Peranakavur Uthiramerur	192/10, 192/7A2, 192/7B1, 192/7B2, 192/8A1, 192/8A2, 192/8A3A, 192/8A3B, 192/8B, 192/8C.	3.15.48	Rc.No.217/Q3/20 23, Dated.27.09.2024.	27.09.2024 to 26.09.2029


S. Padma

II. Details of abandoned/Old quarries.

Sl. No	Name of the Lessee	Village	SF.No	Extent in Hect	GO.No./Proceeding No. & Date	Lease Period
1.	R. MonishKumar, No.35, (old No.88), Rajaji Street, Chengalpattu, Pincode-603 001.	Peranakavur Uthiramerur	179/1B, 192/1, 2,4,6A,6B, 6C,6D, 193/1, 2,3,4 194/1,2, 3,4,5 200/6	4.08.00	Rc.No.760/2016/Q3 dated 28.07.17	28.07.2017 To 27.07.2022
2.	R. Sumathi, W/o. R. Rajendiran, No.35, (old No.88), Rajaji Street, Chengalpattu 603001.	Peranakavur Uthiramerur	200/2D, 200/3B, 200/4E, 201/1, 201/2	2.40.00	Rc.No. 371/Q3/2018 dated 26.01.2019	26.01.2019 To 25.01.2024


III. Details of other Proposed/applied quarries


Sl. No	Name of the lessee	Name of the Mineral	Village & Taluk	S.F No.	Extent in Het	Lease period.
1.	Thiru. S. Padma Kumar S/o. Swornappan	Rough stone and Gravel	Peranakavur Village, Uthiramerur Taluk	178/1, 178/2, 179/1A, 195/2B	2.99.78	Instant Proposa

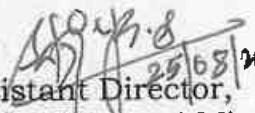
 Assistant Director,
 Dept. of Geology and Mining,
 Kancheepuram.

Copy to :-

The Chairman, Tamil Nadu State Environment
 Impact Assessment Authority,
 3rd Floor, Panakal Maligai,
 No. 1 Jeenes Road,
 Saidapet, Chennai -15.

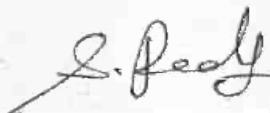

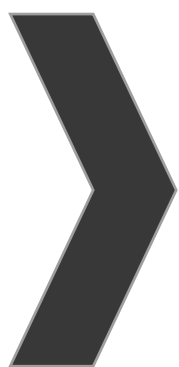

ANNEXURE-5

Survey No : 178

Area : Hect 01 Ares 65/240

Scale : 1 : 1000




District : Kancheepuram

Taluk : Uthiramerur

Village : Peranakavur [105]

பகுதி 178/1 அளவு அளவு
பகுதி பகுதி பகுதி - 07820

பகுதி 178/2 அளவு அளவு பகுதி பகுதி பகுதி - 03854
பகுதி பகுதி - 04976
08830

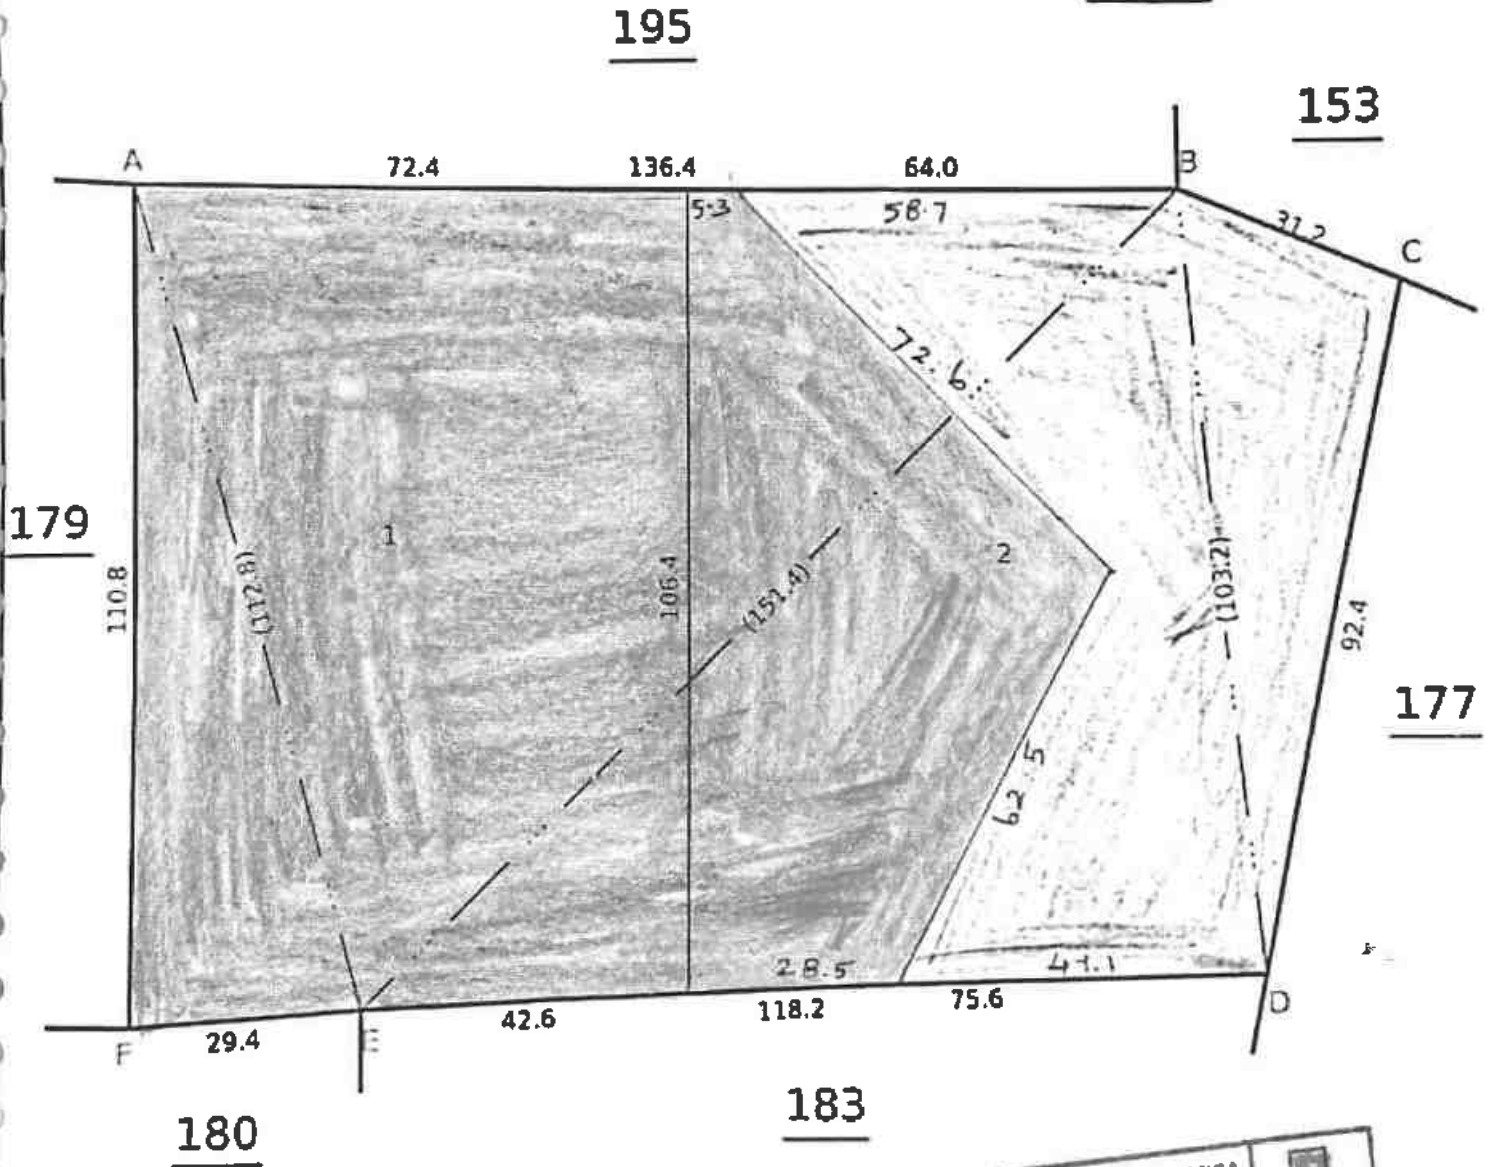


LEASE APPLIED AREA

19/5/2024
கிராம நிர்வாக அலுவலர்
நெ.103, தண்டரை கிராமம்
நெ.105, பேரணக்காவூர் கிராமம்
தஞ்சை மாவட்டம்
Date of Issue: 05/05/2024 22:45:03

சு.மணி
குறுவை அளவு
.....சு.மணி.....குறுவை
.....சு.மணி.....குறுவை
காஞ்சிபுரம் மாவட்டம்



District : Kancheepuram

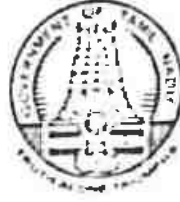

Survey No : 179

Taluk : Uthiramerur

Area : Hect 01 Ares 30.50

Village : Peranakavur [105]

Scale : 1 : 1000



☐ - கையாள் அளவீடு வட்டம்
பரிந்துரை செய்யும் பகுதி - 0 3137


☐ - கையாள் அளவீடு - 00 113
03250

195



193

192

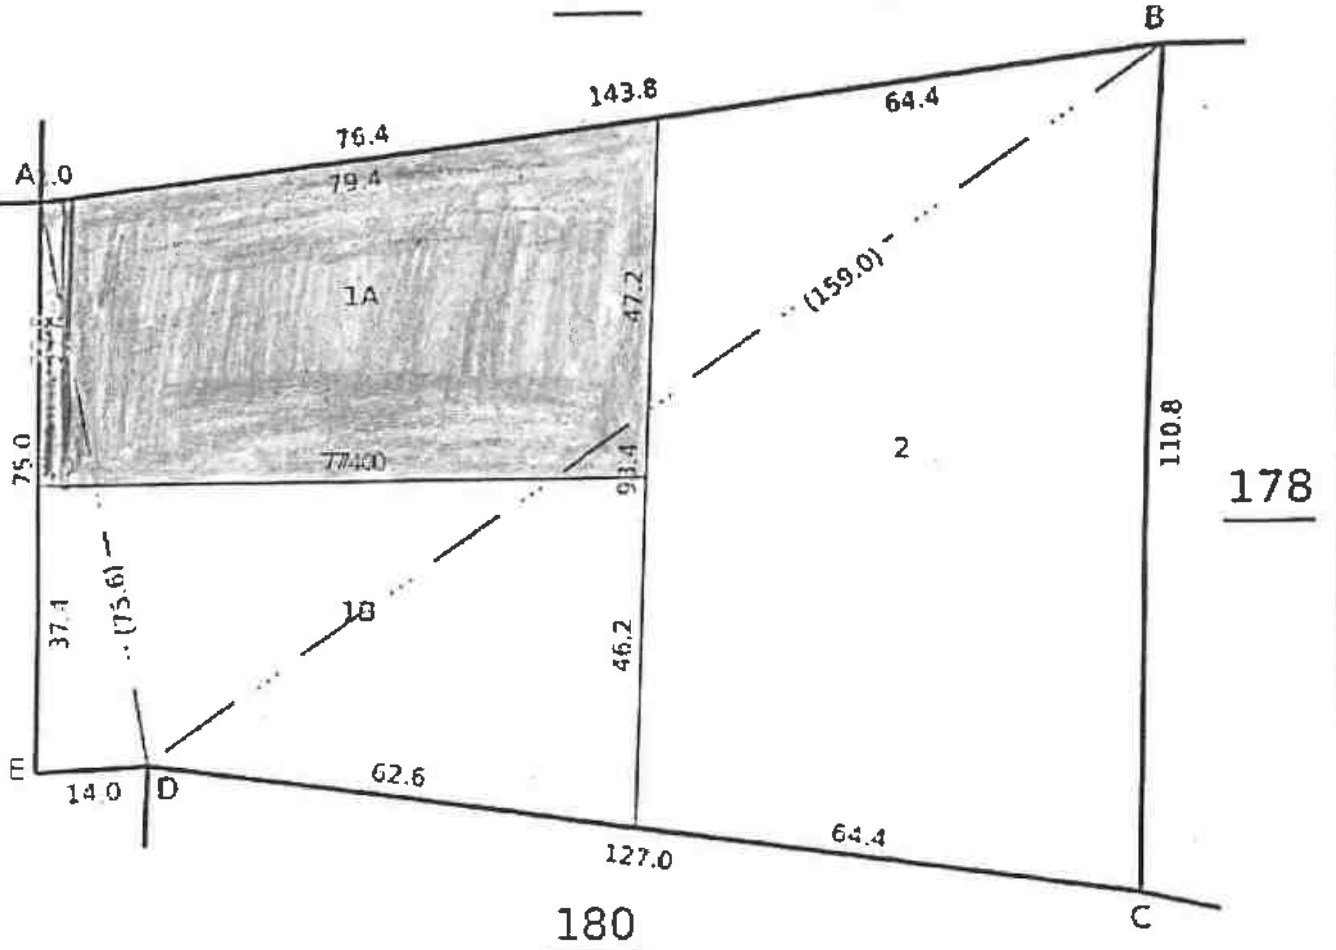

LEASE APPLIED AREA

19/5/2025
கிராம நிர்வாக அலுவலர்
தெ.103, தண்டனா கிராமம்
நே. 103, தண்டனா கிராமம்
நே. 103, தண்டனா கிராமம்

S. Peedy

குமாரன் அளவீடு
.....சாஸனாக்கம்.....கையாள்
.....உத்தரவு.....கையாள்
காஞ்சிபுரம் மாவட்டம்



District : Kancheepuram

Area : Hect 02 Ares 24.50

Taluk : Uthiramerur


Scale : 1 : 2000

Village : Peranakavur [105]



☐ - இரண்டு அங்குலம் பரிசீலனை
 செய்யப் பட்ட பகுதி 15167
☐ - மஞ்சள் பகுதி 00185
 15352

198

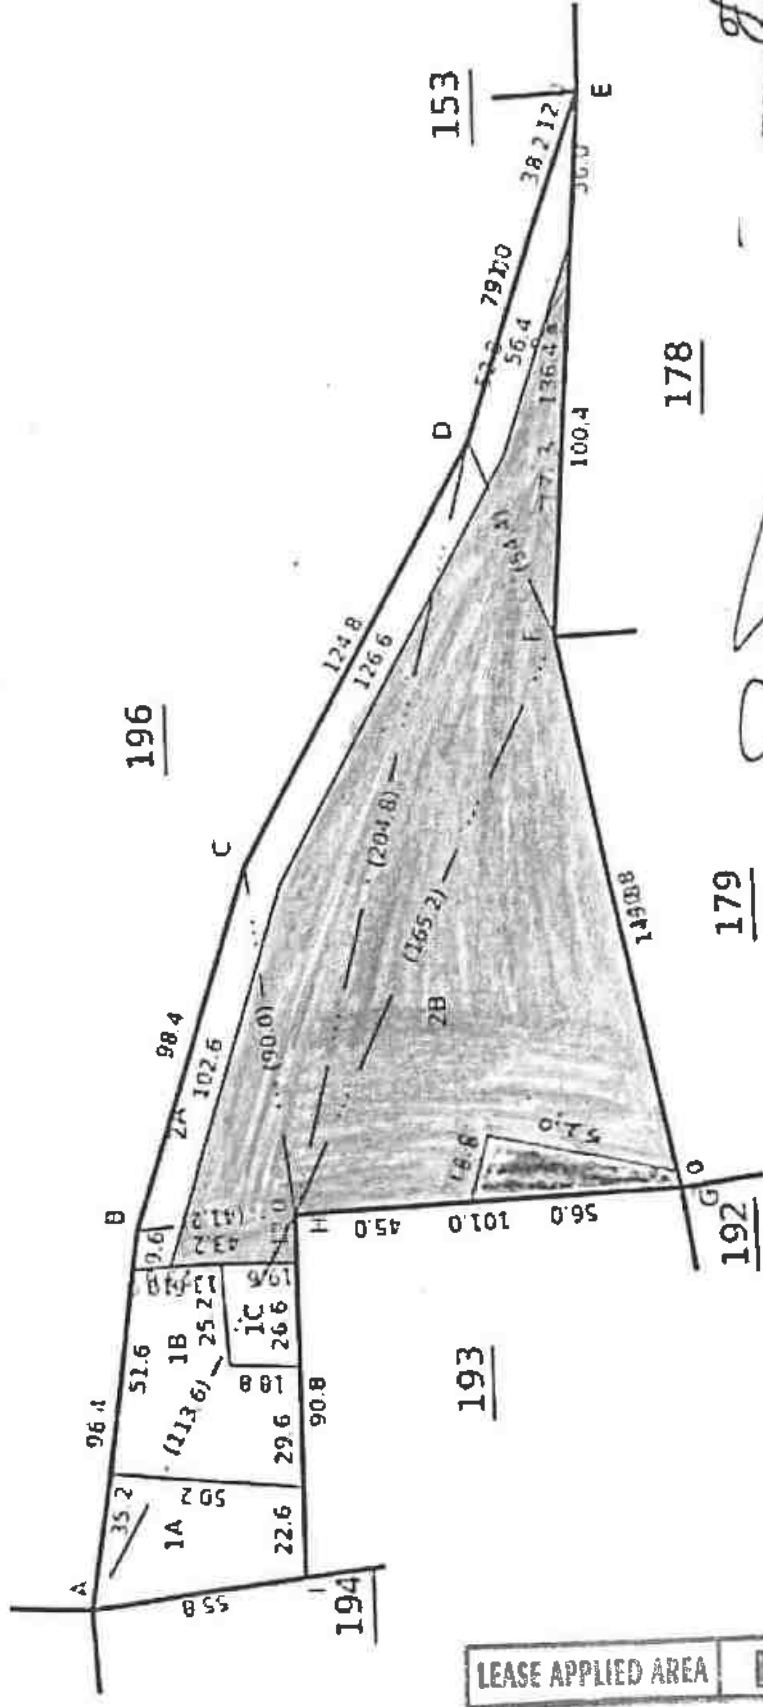

S. Peedy

193

LEASE APPLIED AREA

178

179

192



கருவாடி அளவினர்
சு.பெருமாளசாமி.....
சு.பெருமாளசாமி.....
 கருவாடி அளவினர்

1956
 கிராம நிர்வாக அலுவலர்
 தெ.103, தண்டனா கிராமம்
 தெ.105, பெருமாளசாமி கிராமம்


No. 263

KAVANIPAKKAM

No. 271

ANNEXURE

171

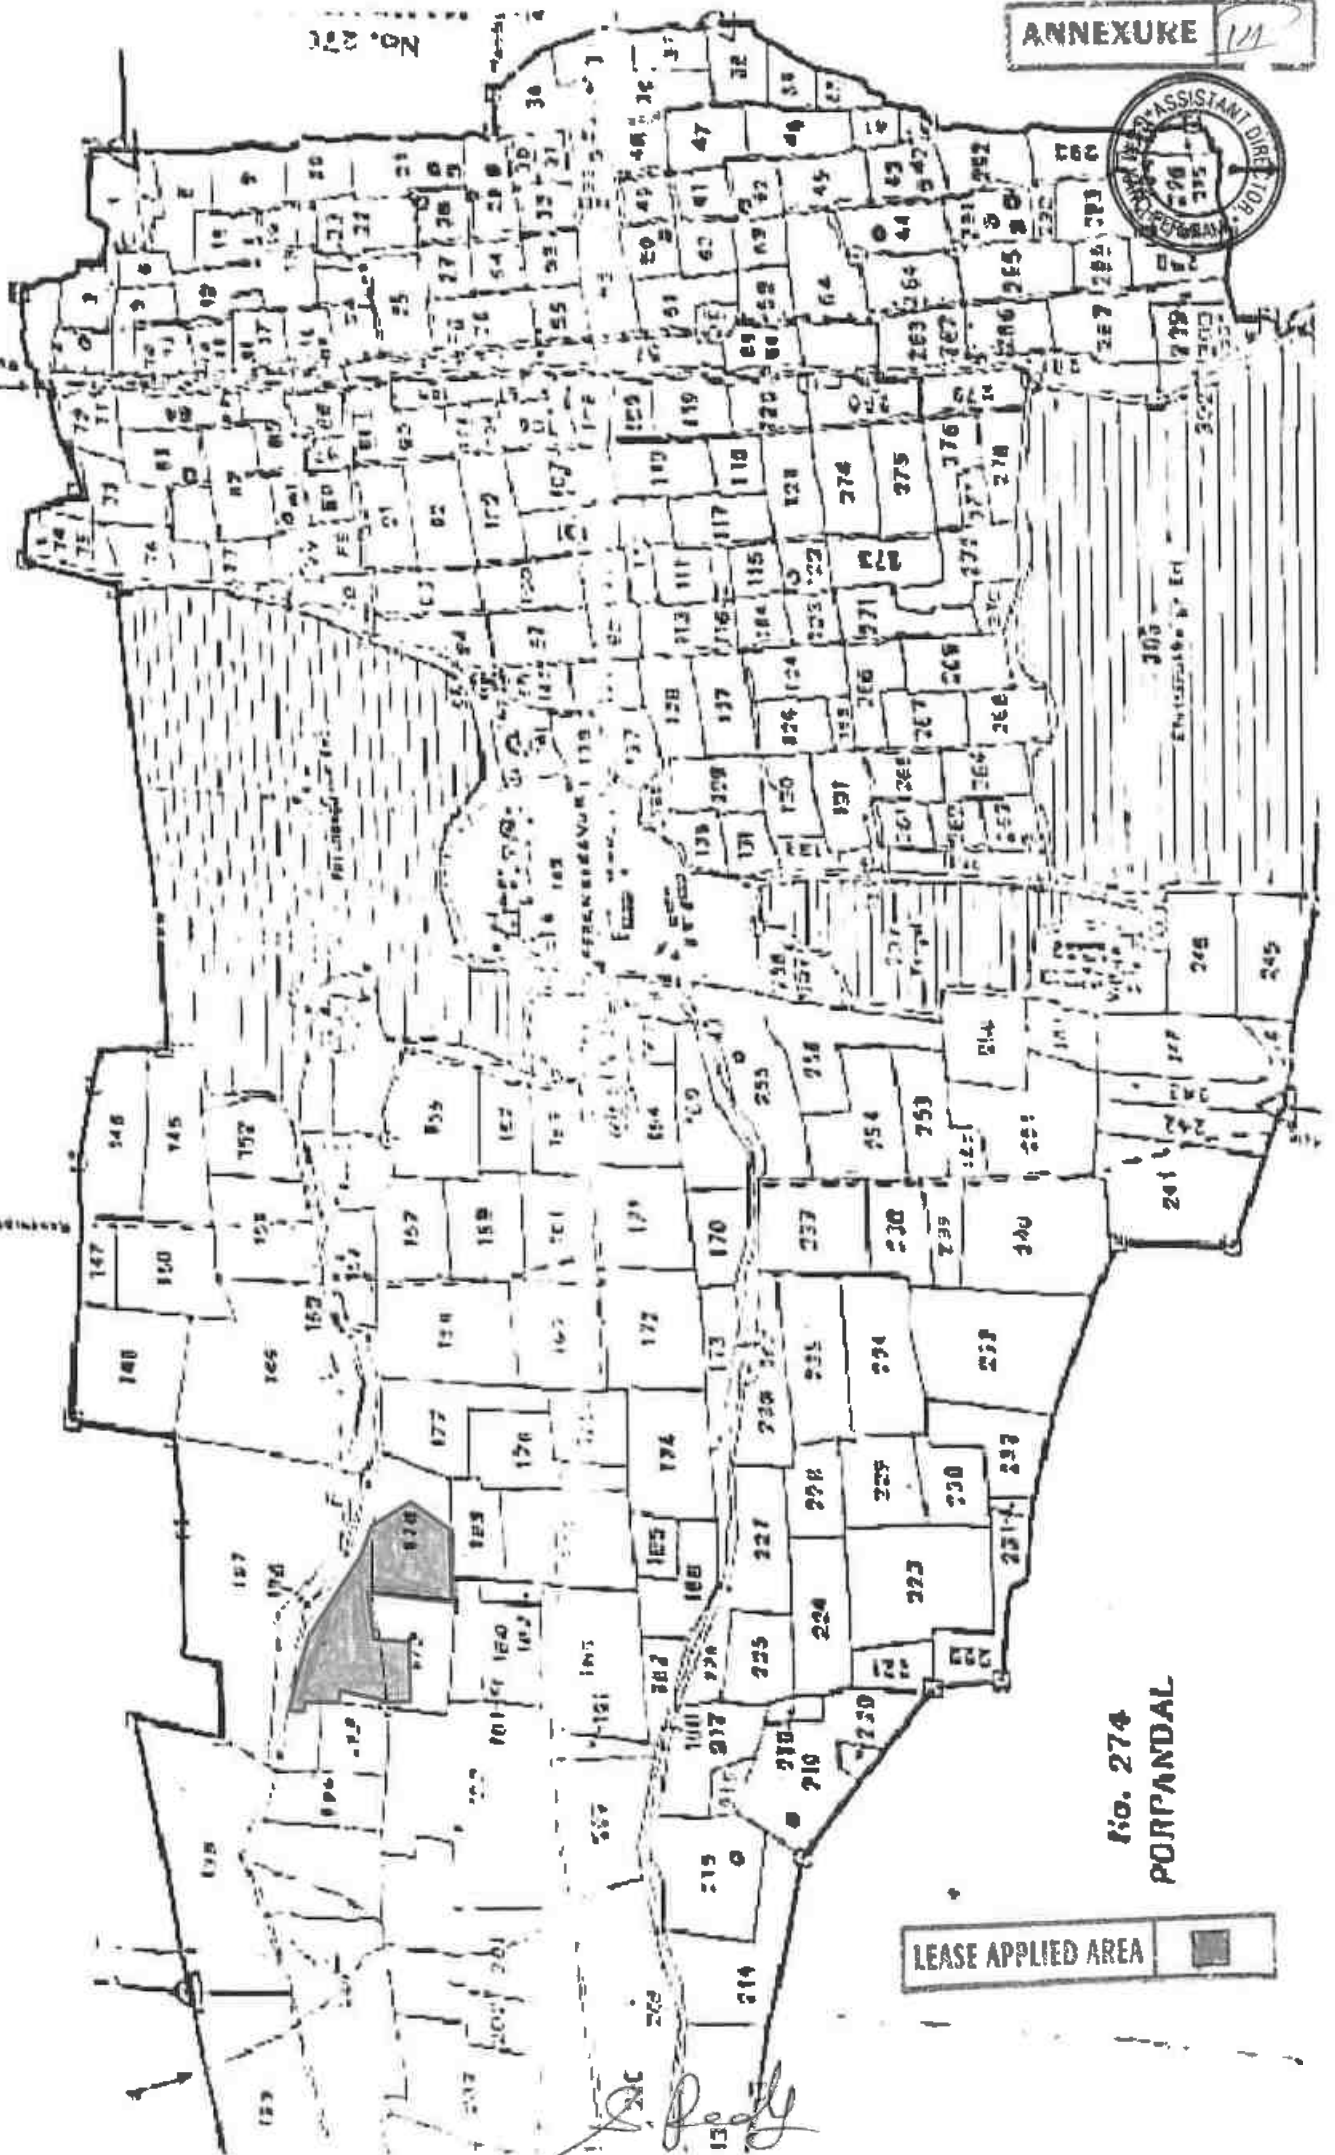

No. 274
PORPANDAL

LEASE APPLIED AREA



தமிழ்நாடு அரசு

வருவாய் மற்றும் பேரிடர் மேலாண்மைத் துறை

நில உரிமை விபரங்கள் : இ. எண் 10(1) பிரிவு

மாவட்டம் : காஞ்சிபுரம்

வட்டம் : உத்திரமேரூர்

வருவாய் இராமம் : பேரணக்காலூர்

பட்டா எண் : 2511

உரிமையாளர்கள் பெயர்

1. சொர்ணப்பன்

மகன்

பத்ம குமார்

S. Peedy



புல எண்	உட்பிரிவு	புன்செய்		நன்செய்		மற்றவை		
		பரப்பு	தீர்வை	பரப்பு	தீர்வை	பரப்பு	தீர்வை	
		ஹெக் - ஏர்	ரூ - பை	ஹெக் - ஏர்	ரூ - பை	ஹெக் - ஏர்	ரூ - பை	
176	2B1	0 - 26.50	0.49	--	--	--	--	2025/0103/03/364289- Digitally signed:SANGEETHA V Zonal Deputy Tahsildar 19/02/2025 11:56:14:PM
177	3	0 - 34.00	0.63	--	--	--	--	2025/0103/03/364289- Digitally signed:SANGEETHA V Zonal Deputy Tahsildar 19/02/2025 11:56:14:PM
178	1	0 - 78.20	1.40	--	--	--	--	2025/0103/03/364289- -2017/03/03/000017SD Digitally signed:SANGEETHA V Zonal Deputy Tahsildar 19/02/2025 11:56:14:PM
178	2	0 - 88.30	1.69	--	--	--	--	2025/0103/03/364289- -2017/03/03/000017SD Digitally signed:SANGEETHA V Zonal Deputy Tahsildar 19/02/2025 11:56:14:PM
179	1A	0 - 32.50	0.61	--	--	--	--	2025/0103/03/364289- Digitally signed:SANGEETHA V Zonal Deputy Tahsildar 19/02/2025 11:56:14:PM
180	1B	0 - 13.50	0.25	--	--	--	--	2025/0103/03/364289- Digitally signed:SANGEETHA V Zonal Deputy Tahsildar 19/02/2025 11:56:14:PM
180	1C	0 - 10.50	0.20	--	--	--	--	2025/0103/03/364289- Digitally signed:SANGEETHA V Zonal Deputy Tahsildar 19/02/2025 11:56:14:PM

S. Peedy



182	2	0 - 12.60	0.23	--	--	--	--	2025/0103/03/364289- 2017/03/03/000010SD Digitally signed:SANGEETHA V Zonal Deputy Tahsildar 19/02/2025 11:56:14:PM
183	1A	0 - 12.10	0.20	--	--	--	--	2025/0103/03/364289- 2017/03/03/000017SD Digitally signed:SANGEETHA V Zonal Deputy Tahsildar 19/02/2025 11:56:14:PM
183	1B	0 - 32.40	0.63	--	--	--	--	2025/0103/03/364289- 2017/03/03/000017SD Digitally signed:SANGEETHA V Zonal Deputy Tahsildar 19/02/2025 11:56:14:PM
183	2A1	0 - 11.30	0.20	--	--	--	--	2025/0103/03/364289- 2017/03/03/000017SD Digitally signed:SANGEETHA V Zonal Deputy Tahsildar 19/02/2025 11:56:14:PM
183	2A2	0 - 8.70	0.12	--	--	--	--	2025/0103/03/364289- 2017/03/03/000017SD Digitally signed:SANGEETHA V Zonal Deputy Tahsildar 19/02/2025 11:56:14:PM
183	2B	0 - 11.50	0.21	--	--	--	--	2025/0103/03/364289- 2017/03/03/000017SD Digitally signed:SANGEETHA V Zonal Deputy Tahsildar 19/02/2025 11:56:14:PM
184	1A	0 - 23.50	0.40	--	--	--	--	2025/0103/03/364289- 2017/03/03/000017SD Digitally signed:SANGEETHA V Zonal Deputy Tahsildar 19/02/2025 11:56:14:PM

S. Reddy



184	1B	0 - 52.50	1.04	--	--	--	--	2025/0103/03/364289- -2017/03/03/000017SD ----- Digitally signed:SANGEETHA V Zonal Deputy Tahsildar 19/02/2025 11:56:14:PM
186	1A	0 - 15.08	0.28	--	--	--	--	2025/0103/03/364289- -2016/03/03/000010SD ----- Digitally signed:SANGEETHA V Zonal Deputy Tahsildar 19/02/2025 11:56:14:PM
186	1C	0 - 3.00	0.10	--	--	--	--	2025/0103/03/364289- -2016/03/03/000010SD ----- Digitally signed:SANGEETHA V Zonal Deputy Tahsildar 19/02/2025 11:56:14:PM
195	2B	1 - 53.52	3.00	--	--	--	--	2025/0105/03/498758- -2025/03/03/000059SD ----- Digitally signed:THENMOZHI J Tahsildar 24/02/2025 03:07:20:PM
		6 - 19.70	11.68					

குறிப்பு :



1. மேற்கண்ட தகவல் / சான்றிதழ் நகல் விவரங்கள் மின் பதிவேட்டிலிருந்து பெறப்பட்டவை. இவற்றை தாங்கள் <https://eservices.tn.gov.in> என்ற இணைய தளத்தில் P/03/03/105/02511/20549 என்ற குறிப்பு எண்ணை உள்ளிட்டு செய்து உறுதி செய்துகொள்ளவும்.
2. இத் தகவல்கள் 07-08-2025 அன்று 08:05:02 PM நேரத்தில் அச்சடிக்கப்பட்டது.
3. கைப்பேசி கேமராவின் 2D barcode படிப்பான் மூலம் படித்து 3G/GPRS வழி இணையதளத்தில் சரிபார்க்கவும்

S. Peedy



கிராமக் கணக்கு

1434 - ஆம் பசலியில்

காங்கிரஸ்

மாவட்டம்

2 திருவாரூர்

வட்டம் 105. உயர்நிலை

நில வரித் திட்டத்தின்படி புலங்களின் விபரம்.					முதல் போகம்.							
நில அளவை எண்.	உட்பிரிவு எண்.	பரப்பு.	தீர்வை.	ஒரு போகம் அல்லது இரு போகம்.	கைப்பற்று தாரகூடைய பெயரும் என்னும் அல்லது அனுபோக தாரகூடைய பெயர்.	சாருதர யாளரின் பெயர்.	நிலத்தின் எந்த பகுதி யாவது சாகுபடியாளரால் பயிரிடப்பட்டுள்ளது.	எந்த மாதத்தில் பயிற் செய்யப்பட்டது எந்த மாதத்தில் அறுவடை செய்யப்பட்டது.	பயிரின் பெயர்.	பயிரான அறுவடை யான பரப்பு.	உண்டையான பாய்ச்சல் ஆதாரம்.	விளைச்சல் அளவு விழுக்காடு.
(1)	(2)	(3)	(4)	(5)	(6)	(7)	(8)	(9)	(10)	(11)	(12)	
179	1A	0225	0.61	2511	புதிதான							
195	2B	1535	3.00	2511	-do-							
178	1	0782	1.40	2511	-do-							
178	2	0883	1.69	2511	-do-							
176	2B	0245	0.49	2511	-do-							
177	3	0340	0.63	2511	-do-							
180	1B	0135	0.25	2511	-do-							
180	1C	0105	0.20	2511	-do-							
182	2	0126	0.23	2511	-do-							
183	1A	0121	0.20	2511	-do-							
183	1B	0324	0.63	2511	-do-							
183	2A	0113	0.20	2511	-do-							
183	2A2	0087	0.12	2511	-do-							
183	2B	0115	0.21	2511	-do-							
184	1A	0235	0.40	2511	-do-							
184	1B	0525	1.04	2511	-do-							
186	1A	0150	0.28	2511	-do-							
186	1C	0030	0.10	2511	-do-							

12 மார்ச் 2024

சிராந்திராபாட்சு அலுவலர்

நெ 103, தண்டரை சிராந்திராபாட்சு

நெ 105, பேரணாக்காலுர் சிராந்திராபாட்சு

உத்தியோகநாயகர் ஸ்டீபன்.

2024 CPK-GBP-MDU-7-2024

கிராம நிர்வாக அலுவலர்

நெ.103, தண்டரை கிராமம்

நெ.105, வேளாங்குடி கிராமம்

உத்தியோகம் வட்டம்.

S. Reddy

அ-பதிவேடு விவரங்கள் - ஊரகம்



மாவட்டம் : காஞ்சிபுரம்

வட்டம் : உத்திரமேரூர்

கிராமம் : பேரணக்காலூர்

1. புல எண்	178	9. மண் வயனமும் ரகமும்	8 - 3
2. உட்பிரிவு எண்	1	10. மண் தரம்	6
3. பழைய புல உட்பிரிவு எண்	178--	11. தீர்வை (ரூ - ஹெ)	1.85
4. பகுதி	P	12. பரப்பு (ஹெக்டேர் - ஏர்)	0 - 78.20
5. அரசு / ரயத்துவாரி	ரயத்துவாரி	13. மொத்த தீர்வை (ரூ - பை)	1.40
6. நிலத்தின் வகை	பஞ்சை	14. பட்டா எண்	2511
7. பாசன ஆதாரம்	-	15. குறிப்பு	-
8. இரு போகமா	-	16. பெயர்	1.பத்ம குமார்

குறிப்பு:



மேற்கண்ட தகவல் / சான்றிதழ் நகல் விவரங்கள் மின் பதிவேட்டிலிருந்து பெறப்பட்டவை.
1. இவற்றை தாங்கள் <https://eservices.tn.gov.in> என்ற இணைய தளத்தில்
03/03/105/178/1/10549 என்ற குறிப்பு எண்ணை உள்ளீடு செய்து உறுதி
செய்துகொள்ளவும்.

L. Peck

அ-பதிவேடு விவரங்கள் - ஊரகம்



மாவட்டம் : காஞ்சிபுரம்

வட்டம் : உத்திரமேரூர்

இராமம் : பேரணக்காஜர்

1. புல எண்	179	9. மண் வயனமும் ரகமும்	8 - 3
2. உட்பிரிவு எண்	1A	10. மண் தரம்	6
3. பழைய புல உட்பிரிவு எண்		11. தீர்வை (ரூ - ஹெ)	1.85
4. பகுதி	-	12. பரப்பு (ஹெக்டேர் - ஏர்)	0 - 32.50
5. அரசு / ரயத்துவாரி	ரயத்துவாரி	13. மொத்த தீர்வை (ரூ - பை)	0.61
6. நிலத்தின் வகை	பஞ்சை	14. பட்டா எண்	2511
7. பாசன ஆதாரம்	-	15. குறிப்பு	-
8. இரு போகமா	-	16. பெயர்	1.பத்ம குமார்

குறிப்பு:



மேற்கண்ட தகவல் / சான்றிதழ் நகல் விவரங்கள் மின் பதிவேட்டிலிருந்து பெறப்பட்டவை.
1. இவற்றை தாங்கள் <https://eservices.tn.gov.in> என்ற இணைய தளத்தில்
03/03/105/179/1A/10549 என்ற குறிப்பு எண்ணை உள்ளீடு செய்து உறுதி
செய்துகொள்ளவும்.

S. Peedy



அ-பதிவேடு விவரங்கள் - ஊரகம்

மாவட்டம் : காஞ்சிபுரம்

வட்டம் : உத்திரமேரூர்

கிராமம் : பேரணக்காசூர்


1. புல எண்	195	9. மண் வயனமும் ரகமும்	8 - 3
2. உட்பிரிவு எண்	2B	10. மண் தரம்	6
3. பழைய புல உட்பிரிவு எண்	195-2	11. தீர்வை (ரூ - ஹெ)	1.85
4. பகுதி	P	12. பரப்பு (ஹெக்டேர் - ஏர்)	1 - 53.52
5. அரசு / ரயத்துவாரி	ரயத்துவாரி	13. மொத்த தீர்வை (ரூ - பை)	3.00
6. நிலத்தின் வகை	பஞ்சை	14. பட்டா எண்	2511
7. பாசன ஆதாரம்	-	15. குறிப்பு	-
8. இரு போகமா	0	16. பெயர்	1.பத்ம குமார்

குறிப்பு:



மேற்கண்ட தகவல் / சான்றிதழ் நகல் விவரங்கள் மின் பதிவேட்டிலிருந்து பெறப்பட்டவை.
1. இவற்றை தாங்கள் <https://eservices.tn.gov.in> என்ற இணைய தளத்தில்
03/03/105/195/28/10549 என்ற குறிப்பு எண்ணை உள்ளீடு செய்து உறுதி
செய்துகொள்ளவும்.

S. Peedy

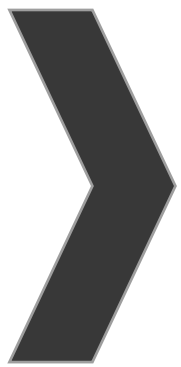

ANNEXURE-7



Shrient Analytical and Research Labs Pvt. Ltd

416/15, DhargasRoad, West Tambaram, Chennai- 600045
Phone Number +91 82208 36377 Email: -info@shrientanalytical.com
www.shrientanalytical.com

TEST REPORT

Report No.	SARL/25/3503	Report Date.	17.03.2025

Customer Name & Address	Roposed Rough Stone & Gravel Quarry Of Thiru.S.Padma Kumar At S.F.Nos. 195/2b(P), 179/1a(P), 178/1 & 178/2(P), Peranakavur Village, Uthiramerur Taluk, Kancheepuram District, Tamil Nadu State.
Sample Description	AMBIENT AIR QUALITY
Sampling Procedure	IS – 5182 (Part – 14: 2000 & Part – V: Reaffirmed - 2003), CPCB Guide lines

Sample Location	A1-Within Mine Lease area
Positioned height of Sampler	1.5 M above Ground Level

Customer Reference	By Mail	Sampling Duration	24 hrs
Sample Reference No	SARL/A/CHE-3503	Sample Received on	10.03.2025
Sample Collected by	LABORATORY	Test Commenced on	10.03.2025
Sample Collected on	04.03.2025	Test Completed on	17.03.2025
Temperature	36°C	Relative Humidity	25%
Sample Condition	Fit for Analysis		

S. No.	Parameters	Protocol	Unit	Results	*Limits
1	Particulate Matter less than 10micron size (PM ₁₀)	IS:5182: Part 23:2006	µg/m ³	59.1	100
2	Particulate Matter less than 2.5micron size (PM _{2.5})	IS 5182 (Part 24):2019	µg/m ³	25.7	60
3	Sulphur dioxide (SO ₂)	IS:5182: Part 02:2001	µg/m ³	4.5	80
4	Nitrogen Dioxide (NO ₂)	IS:5182: Part 06:2006	µg/m ³	8.9	80
5	Carbon monoxide (CO)	SARL/IOP/013 (Issue No:01, Issue Date – 01.03.2023)	mg/m ³	BDL(D.L – 1.1)	-

Remarks: Limits: *National Ambient air quality standards from CPCB. BDL- Below detectable limit. DL –Detectable limit

For Shrient Analytical and Research Labs Pvt. Ltd

Verified



Authorized Signatory
S. BALAMURUGAN
Asst. Technical Manager

END OF THE REPORT

Please Contact:

For any Technical Issues&Complaints: technical@shrientanalytical.com

Terms and conditions:

(1) The test items will not be retained for more than 15 days from the date of issue of test report. (2) The results relate only to the items tested (3) The test report shall not be reproduced except in full without the written approval of the laboratory (4) Any use for advertising purposes must be granted in writing. This technical report may only be quoted in full. This report is the result of a single examination of the object in question and is not generally applicable evaluation of the quality of other products in regular production. For further details, please see testing and certification regulation, chapter A-3.4. (5) The correctness of the information related to sample(s) in the Test Request Form/Customer letterhead/Email is the customer's responsibility. The laboratory reports the said information in the test report and is not liable for the same.



Shrient Analytical and Research Labs Pvt. Ltd

416/15, DhargasRoad, West Tambaram, Chennai- 600045
Phone Number +91 82208 36377 Email: -info@shrientanalytical.com
www.shrientanalytical.com

TEST REPORT

Report No.	SARL/25/3504	Report Date.	17.03.2025

Customer Name & Address	Roposed Rough Stone & Gravel Quarry Of Thiru.S.Padma Kumar At S.F.Nos. 195/2b(P), 179/1a(P), 178/1 & 178/2(P), Peranakavur Village, Uthiramerur Taluk, Kancheepuram District, Tamil Nadu State.
Sample Description	AMBIENT AIR QUALITY
Sampling Procedure	IS – 5182 (Part – 14: 2000 & Part – V: Reaffirmed - 2003), CPCB Guide lines

Sample Location	A2-Edamichi
Positioned height of Sampler	1.5 M above Ground Level

Customer Reference	By Mail	Sampling Duration	24 hrs
Sample Reference No	SARL/A/CHE-3504	Sample Received on	10.03.2025
Sample Collected by	LABORATORY	Test Commenced on	10.03.2025
Sample Collected on	04.03.2025	Test Completed on	17.03.2025
Temperature	36°C	Relative Humidity	25%
Sample Condition	Fit for Analysis		

S. No.	Parameters	Protocol	Unit	Results	*Limits
1	Particulate Matter less than 10micron size (PM ₁₀)	IS:5182: Part 23:2006	µg/m ³	44.2	100
2	Particulate Matter less than 2.5micron size (PM _{2.5})	IS 5182 (Part 24):2019	µg/m ³	22.5	60
3	Sulphur dioxide (SO ₂)	IS:5182: Part 02:2001	µg/m ³	3.9	80
4	Nitrogen Dioxide (NO ₂)	IS:5182: Part 06:2006	µg/m ³	7.8	80
5	Carbon monoxide (CO)	SARL/IOP/013 (Issue No:01, Issue Date – 01.03.2023)	mg/m ³	BDL (D.L – 1.1)	-

Remarks: Limits: *National Ambient air quality standards from CPCB. BDL- Below detectable limit. DL –Detectable limit

For Shrient Analytical and Research Labs Pvt. Ltd

Verified



END OF THE REPORT

Authorized Signatory
S. BALAMURUGAN
Asst. Technical Manager

Please Contact:

For any Technical Issues&Complaints: technical@shrientanalytical.com

Terms and conditions:

(1) The test items will not be retained for more than 15 days from the date of issue of test report. (2) The results relate only to the items tested (3) The test report shall not be reproduced except in full without the written approval of the laboratory (4) Any use for advertising purposes must be granted in writing. This technical report may only be quoted in full. This report is the result of a single examination of the object in question and is not generally applicable evaluation of the quality of other products in regular production. For further details, please see testing and certification regulation, chapter A-3.4. (5) The correctness of the information related to sample(s) in the Test Request Form/Customer letterhead/Email is the customer's responsibility. The laboratory reports the said information in the test report and is not liable for the same.



Shrient Analytical and Research Labs Pvt. Ltd

416/15, DhargasRoad, West Tambaram, Chennai- 600045
Phone Number +91 82208 36377 Email: -info@shrientanalytical.com
www.shrientanalytical.com

TEST REPORT

Report No.	SARL/25/3505	Report Date.	17.03.2025

Customer Name & Address	Roposed Rough Stone & Gravel Quarry Of Thiru.S.Padma Kumar At S.F.Nos. 195/2b(P), 179/1a(P), 178/1 & 178/2(P), Peranakavur Village, Uthiramerur Taluk, Kancheepuram District, Tamil Nadu State.
Sample Description	AMBIENT AIR QUALITY
Sampling Procedure	IS – 5182 (Part – 14: 2000 & Part – V: Reaffirmed - 2003), CPCB Guide lines

Sample Location	A1-Within Mine Lease area
Positioned height of Sampler	1.5 M above Ground Level

Customer Reference	By Mail	Sampling Duration	24 hrs
Sample Reference No	SARL/A/CHE-3505	Sample Received on	10.03.2025
Sample Collected by	LABORATORY	Test Commenced on	10.03.2025
Sample Collected on	05.03.2025	Test Completed on	17.03.2025
Temperature	36°C	Relative Humidity	27%
Sample Condition	Fit for Analysis		

S. No.	Parameters	Protocol	Unit	Results	*Limits
1	Particulate Matter less than 10micron size (PM ₁₀)	IS:5182: Part 23:2006	µg/m ³	60.7	100
2	Particulate Matter less than 2.5micron size (PM _{2.5})	IS 5182 (Part 24):2019	µg/m ³	26.2	60
3	Sulphur dioxide (SO ₂)	IS:5182: Part 02:2001	µg/m ³	4.7	80
4	Nitrogen Dioxide (NO ₂)	IS:5182: Part 06:2006	µg/m ³	9.2	80
5	Carbon monoxide (CO)	SARL/IOP/013 (Issue No:01, Issue Date – 01.03.2023)	mg/m ³	BDL(DL-1.1)	-

Remarks: Limits: *National Ambient air quality standards from CPCB. BDL- Below detectable limit. DL –Detectable limit

For Shrient Analytical and Research Labs Pvt. Ltd


Verified



END OF THE REPORT


Authorized Signatory
S. BALAMURUGAN
Asst. Technical Manager

Please Contact:

For any Technical Issues&Complaints: technical@shrientanalytical.com

Terms and conditions:

(1) The test items will not be retained for more than 15 days from the date of issue of test report. (2) The results relate only to the items tested (3) The test report shall not be reproduced except in full without the written approval of the laboratory (4) Any use for advertising purposes must be granted in writing. This technical report may only be quoted in full. This report is the result of a single examination of the object in question and is not generally applicable evaluation of the quality of other products in regular production. For further details, please see testing and certification regulation, chapter A-3.4. (5) The correctness of the information related to sample(s) in the Test Request Form/Customer letterhead/Email is the customer's responsibility. The laboratory reports the said information in the test report and is not liable for the same.



Shrient Analytical and Research Labs Pvt. Ltd

416/15, DhargasRoad, West Tambaram, Chennai- 600045
Phone Number +91 82208 36377 Email: -info@shrientanalytical.com
www.shrientanalytical.com

TEST REPORT

Report No.	SARL/25/3506	Report Date.	17.03.2025

Customer Name & Address	Roposed Rough Stone & Gravel Quarry Of Thiru.S.Padma Kumar At S.F.Nos. 195/2b(P), 179/1a(P), 178/1 & 178/2(P), Peranakavur Village, Uthiramerur Taluk, Kancheepuram District, Tamil Nadu State.
Sample Description	AMBIENT AIR QUALITY
Sampling Procedure	IS – 5182 (Part – 14: 2000 & Part – V: Reaffirmed - 2003), CPCB Guide lines


Sample Location	A2-Edamichi
Positioned height of Sampler	1.5 M above Ground Level

Customer Reference	By Mail	Sampling Duration	24 hrs
Sample Reference No	SARL/A/CHE-3506	Sample Received on	10.03.2025
Sample Collected by	LABORATORY	Test Commenced on	10.03.2025
Sample Collected on	05.03.2025	Test Completed on	17.03.2025
Temperature	34°C	Relative Humidity	28%
Sample Condition	Fit for Analysis		

S. No.	Parameters	Protocol	Unit	Results	*Limits
1	Particulate Matter less than 10micron size (PM ₁₀)	IS:5182: Part 23:2006	µg/m ³	41.3	100
2	Particulate Matter less than 2.5micron size (PM _{2.5})	IS 5182 (Part 24):2019	µg/m ³	21.5	60
3	Sulphur dioxide (SO ₂)	IS:5182: Part 02:2001	µg/m ³	3.5	80
4	Nitrogen Dioxide (NO ₂)	IS:5182: Part 06:2006	µg/m ³	7.3	80
5	Carbon monoxide (CO)	SARL/IOP/013 (Issue No:01, Issue Date – 01.03.2023)	mg/m ³	BDL (D.L – 1.1)	-

Remarks: Limits: *National Ambient air quality standards from CPCB. BDL- Below detectable limit. DL – Detectable limit

For Shrient Analytical and Research Labs Pvt. Ltd

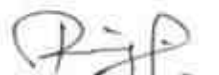
Verified




Authorized Signatory
S. BALAMURUGAN
Asst. Technical Manager

END OF THE REPORT

Please Contact:

For any Technical Issues & Complaints: technical@shrientanalytical.com

Terms and conditions:

(1) The test items will not be retained for more than 15 days from the date of issue of test report. (2) The results relate only to the items tested (3) The test report shall not be reproduced except in full without the written approval of the laboratory (4) Any use for advertising purposes must be granted in writing. This technical report may only be quoted in full. This report is the result of a single examination of the object in question and is not generally applicable evaluation of the quality of other products in regular production. For further details, please see testing and certification regulation, chapter A-3.4. (5) The correctness of the information related to sample(s) in the Test Request Form/Customer letterhead/Email is the customer's responsibility. The laboratory reports the said information in the test report and is not liable for the same.



Shrient Analytical and Research Labs Pvt. Ltd

416/15, DhargasRoad, West Tambaram, Chennai- 600045
Phone Number +91 82208 36377 Email: -info@shrientanalytical.com
www.shrientanalytical.com

TEST REPORT

Report No.	SARL/25/3507	Report Date.	17.03.2025

Customer Name & Address	Proposed Rough Stone & Gravel Quarry At Tmt.R.Chitra S.F.Nos. 7/10a, 7/10b, 7/11, 7/12, 7/3, 7/4 & 7/5, Achankulam Village, Kallikkudi Taluk, Madurai District, Tamil Nadu State. (1.58.50 Ha)
Sample Description	AMBIENT AIR QUALITY
Sampling Procedure	IS – 5182 (Part – 14: 2000 & Part – V: Reaffirmed - 2003), CPCB Guide lines

Sample Location	A3-Pazhaveri
Positioned height of Sampler	1.5 M above Ground Level

Customer Reference	By Mail	Sampling Duration	24 hrs
Sample Reference No	SARL/A/CHE-3507	Sample Received on	10.03.2025
Sample Collected by	LABORATORY	Test Commenced on	10.03.2025
Sample Collected on	06.03.2025	Test Completed on	17.03.2025
Temperature	34°C	Relative Humidity	28%
Sample Condition	Fit for Analysis		

S. No.	Parameters	Protocol	Unit	Results	*Limits
1	Particulate Matter less than 10micron size (PM ₁₀)	IS:5182: Part 23:2006	µg/m ³	49.3	100
2	Particulate Matter less than 2.5micron size (PM _{2.5})	IS 5182 (Part 24):2019	µg/m ³	23.1	60
3	Sulphur dioxide (SO ₂)	IS:5182: Part 02:2001	µg/m ³	4.0	80
4	Nitrogen Dioxide (NO ₂)	IS:5182: Part 06:2006	µg/m ³	7.9	80
5	Carbon monoxide (CO)	SARL/IOP/013 (Issue No:01, Issue Date – 01.03.2023)	mg/m ³	BDL (D.L – 1.1)	-

Remarks: Limits: *National Ambient air quality standards from CPCB. BDL- Below detectable limit. DL – Detectable limit

For Shrient Analytical and Research Labs Pvt. Ltd

Verified



END OF THE REPORT

Authorized Signatory
S. BALAMURUGAN
Asst. Technical Manager

Please Contact:

For any Technical Issues&Complaints: technical@shrientanalytical.com

Terms and conditions:

(1) The test items will not be retained for more than 15 days from the date of issue of test report. (2) The results relate only to the items tested (3) The test report shall not be reproduced except in full without the written approval of the laboratory (4) Any use for advertising purposes must be granted in writing. This technical report may only be quoted in full. This report is the result of a single examination of the object in question and is not generally applicable evaluation of the quality of other products in regular production. For further details, please see testing and certification regulation, chapter A-3.4. (5) The correctness of the information related to sample(s) in the Test Request Form/Customer letterhead/Email is the customer's responsibility. The laboratory reports the said information in the test report and is not liable for the same.



Shrient Analytical and Research Labs Pvt. Ltd

416/15, DhargasRoad, West Tambaram, Chennai- 600045
Phone Number +91 82208 36377 Email: -info@shrientanalytical.com
www.shrientanalytical.com

TEST REPORT

Report No.	SARL/25/3508	Report Date.	17.03.2025

Customer Name & Address	Proposed Rough Stone & Gravel Quarry At Tmt.R.Chitra S.F.Nos. 7/10a, 7/10b, 7/11, 7/12, 7/3, 7/4 & 7/5, Achankulam Village, Kallikkudi Taluk, Madurai District, Tamil Nadu State. (1.58.50 Ha)
Sample Description	AMBIENT AIR QUALITY
Sampling Procedure	IS – 5182 (Part – 14: 2000 & Part – V: Reaffirmed - 2003), CPCB Guide lines

Sample Location	A4-Salavakkam
Positioned height of Sampler	1.5 M above Ground Level

Customer Reference	By Mail	Sampling Duration	24 hrs
Sample Reference No	SARL/A/CHE-3508	Sample Received on	10.03.2025
Sample Collected by	LABORATORY	Test Commenced on	10.03.2025
Sample Collected on	06.03.2025	Test Completed on	17.03.2025
Temperature	36°C	Relative Humidity	27%
Sample Condition	Fit for Analysis		

S. No.	Parameters	Protocol	Unit	Results	*Limits
1	Particulate Matter less than 10micron size (PM ₁₀)	IS:5182: Part 23:2006	µg/m ³	51.8	100
2	Particulate Matter less than 2.5micron size (PM _{2.5})	IS 5182 (Part 24):2019	µg/m ³	24.7	60
3	Sulphur dioxide (SO ₂)	IS:5182: Part 02:2001	µg/m ³	4.5	80
4	Nitrogen Dioxide (NO ₂)	IS:5182: Part 06:2006	µg/m ³	8.9	80
5	Carbon monoxide (CO)	SARL/IOP/013 (Issue No:01, Issue Date – 01.03.2023)	mg/m ³	BDL (D.L – 1.1)	-

Remarks: Limits: *National Ambient air quality standards from CPCB. BDL- Below detectable limit. DL – Detectable limit

For Shrient Analytical and Research Labs Pvt. Ltd

Verified



END OF THE REPORT

Authorized Signatory
S. BALAMURUGAN
Asst. Technical Manager

Please Contact:

For any Technical Issues & Complaints: technical@shrientanalytical.com

Terms and conditions:

(1) The test items will not be retained for more than 15 days from the date of issue of test report. (2) The results relate only to the items tested (3) The test report shall not be reproduced except in full without the written approval of the laboratory (4) Any use for advertising purposes must be granted in writing. This technical report may only be quoted in full. This report is the result of a single examination of the object in question and is not generally applicable evaluation of the quality of other products in regular production. For further details, please see testing and certification regulation, chapter A-3.4. (5) The correctness of the information related to sample(s) in the Test Request Form/Customer letterhead/Email is the customer's responsibility. The laboratory reports the said information in the test report and is not liable for the same.



Shrient Analytical and Research Labs Pvt. Ltd

416/15, DhargasRoad, West Tambaram, Chennai- 600045
Phone Number +91 82208 36377 Email: -info@shrientanalytical.com
www.shrientanalytical.com

TEST REPORT

Report No.	SARL/25/3509	Report Date.	17.03.2025

Customer Name & Address	Roposed Rough Stone & Gravel Quarry Of Thiru.S.Padma Kumar At S.F.Nos. 195/2b(P), 179/1a(P), 178/1 & 178/2(P), Peranakavur Village, Uthiramerur Taluk, Kancheepuram District, Tamil Nadu State.
Sample Description	AMBIENT AIR QUALITY
Sampling Procedure	IS – 5182 (Part – 14: 2000 & Part – V: Reaffirmed - 2003), CPCB Guide lines

Sample Location	A3-Pazhaveri
Positioned height of Sampler	1.5 M above Ground Level

Customer Reference	By Mail	Sampling Duration	24 hrs
Sample Reference No	SARL/A/CHE-2980	Sample Received on	10.03.2025
Sample Collected by	LABORATORY	Test Commenced on	10.03.2025
Sample Collected on	07.03.2025	Test Completed on	17.03.2025
Temperature	36°C	Relative Humidity	27%
Sample Condition	Fit for Analysis		

S. No.	Parameters	Protocol	Unit	Results	*Limits
1	Particulate Matter less than 10micron size (PM ₁₀)	IS:5182: Part 23:2006	µg/m ³	51.7	100
2	Particulate Matter less than 2.5micron size (PM _{2.5})	IS 5182 (Part 24):2019	µg/m ³	24.2	60
3	Sulphur dioxide (SO ₂)	IS:5182: Part 02:2001	µg/m ³	4.4	80
4	Nitrogen Dioxide (NO ₂)	IS:5182: Part 06:2006	µg/m ³	8.6	80
5	Carbon monoxide (CO)	SARL/IOP/013 (Issue No:01, Issue Date – 01.03.2023)	mg/m ³	BDL (D.L – 1.1)	-

Remarks: Limits: *National Ambient air quality standards from CPCB. BDL- Below detectable limit. DL – Detectable limit

For Shrient Analytical and Research Labs Pvt. Ltd

Verified



Authorized Signatory
S. BALAMURUGAN
Asst. Technical Manager

END OF THE REPORT

Please Contact:

For any Technical Issues & Complaints: technical@shrientanalytical.com

Terms and conditions:

(1) The test items will not be retained for more than 15 days from the date of issue of test report. (2) The results relate only to the items tested (3) The test report shall not be reproduced except in full without the written approval of the laboratory (4) Any use for advertising purposes must be granted in writing. This technical report may only be quoted in full. This report is the result of a single examination of the object in question and is not generally applicable evaluation of the quality of other products in regular production. For further details, please see testing and certification regulation, chapter A-3.4. (5) The correctness of the information related to sample(s) in the Test Request Form/Customer letterhead/Email is the customer's responsibility. The laboratory reports the said information in the test report and is not liable for the same.



Shrient Analytical and Research Labs Pvt. Ltd

416/15, DhargasRoad, West Tambaram, Chennai- 600045
Phone Number +91 82208 36377 Email: -info@shrientanalytical.com
www.shrientanalytical.com

TEST REPORT

Report No.	SARL/25/3510	Report Date.	17.03.2025

Customer Name & Address	Roposed Rough Stone & Gravel Quarry Of Thiru.S.Padma Kumar At S.F.Nos. 195/2b(P), 179/1a(P), 178/1 & 178/2(P), Peranakavur Village, Uthiramerur Taluk, Kancheepuram District, Tamil Nadu State.
Sample Description	AMBIENT AIR QUALITY
Sampling Procedure	IS – 5182 (Part – 14: 2000 & Part – V: Reaffirmed - 2003), CPCB Guide lines

Sample Location	A4-Salavakkam
Positioned height of Sampler	1.5 M above Ground Level

Customer Reference	By Mail	Sampling Duration	24 hrs
Sample Reference No	SARL/A/CHE-3510	Sample Received on	10.03.2025
Sample Collected by	LABORATORY	Test Commenced on	10.03.2025
Sample Collected on	07.03.2025	Test Completed on	17.03.2025
Temperature	36°C	Relative Humidity	28%
Sample Condition	Fit for Analysis		

S. No.	Parameters	Protocol	Unit	Results	*Limits
1	Particulate Matter less than 10micron size (PM ₁₀)	IS:5182: Part 23:2006	µg/m ³	54.8	100
2	Particulate Matter less than 2.5micron size (PM _{2.5})	IS 5182 (Part 24):2019	µg/m ³	26.4	60
3	Sulphur dioxide (SO ₂)	IS:5182: Part 02:2001	µg/m ³	5.1	80
4	Nitrogen Dioxide (NO ₂)	IS:5182: Part 06:2006	µg/m ³	9.6	80
5	Carbon monoxide (CO)	SARL/IOP/013 (Issue No:01, Issue Date – 01.03.2023)	mg/m ³	BDL (D.L – 1.1)	-

Remarks: Limits: *National Ambient air quality standards from CPCB. BDL- Below detectable limit. DL – Detectable limit

For Shrient Analytical and Research Labs Pvt. Ltd

Verified



Authorized Signatory
S. BALAMURUGAN
Asst. Technical Manager

END OF THE REPORT

Please Contact:

For any Technical Issues & Complaints: technical@shrientanalytical.com

Terms and conditions:

(1) The test items will not be retained for more than 15 days from the date of issue of test report. (2) The results relate only to the items tested (3) The test report shall not be reproduced except in full without the written approval of the laboratory (4) Any use for advertising purposes must be granted in writing. This technical report may only be quoted in full. This report is the result of a single examination of the object in question and is not generally applicable evaluation of the quality of other products in regular production. For further details, please see testing and certification regulation, chapter A-3.4. (5) The correctness of the information related to sample(s) in the Test Request Form/Customer letterhead/Email is the customer's responsibility. The laboratory reports the said information in the test report and is not liable for the same.



Shrient Analytical and Research Labs Pvt. Ltd

416/15, DhargasRoad, West Tambaram, Chennai- 600045
Phone Number +91 82208 36377 Email: -info@shrientanalytical.com
www.shrientanalytical.com

TEST REPORT

Report No.	SARL/25/3511	Report Date.	17.03.2025

Customer Name & Address	Roposed Rough Stone & Gravel Quarry Of Thiru.S.Padma Kumar At S.F.Nos. 195/2b(P), 179/1a(P), 178/1 & 178/2(P), Peranakavur Village, Uthiramerur Taluk, Kancheepuram District, Tamil Nadu State.
Sample Description	AMBIENT AIR QUALITY
Sampling Procedure	IS – 5182 (Part – 14: 2000 & Part – V: Reaffirmed - 2003), CPCB Guide lines

Sample Location	A5-Arumbuliur - 310m(SE)
Positioned height of Sampler	1.5 M above Ground Level

Customer Reference	By Mail	Sampling Duration	24 hrs
Sample Reference No	SARL/A/CHE-3511	Sample Received on	10.03.2025
Sample Collected by	LABORATORY	Test Commenced on	10.03.2025
Sample Collected on	08.03.2025	Test Completed on	17.03.2025
Temperature	36°C	Relative Humidity	26%
Sample Condition	Fit for Analysis		

S. No.	Parameters	Protocol	Unit	Results	*Limits
1	Particulate Matter less than 10micron size (PM ₁₀)	IS:5182: Part 23:2006	µg/m ³	47.1	100
2	Particulate Matter less than 2.5micron size (PM _{2.5})	IS 5182 (Part 24):2019	µg/m ³	22.5	60
3	Sulphur dioxide (SO ₂)	IS:5182: Part 02:2001	µg/m ³	4.7	80
4	Nitrogen Dioxide (NO ₂)	IS:5182: Part 06:2006	µg/m ³	9.8	80
5	Carbon monoxide (CO)	SARL/IOP/013 (Issue No:01, Issue Date – 01.03.2023)	mg/m ³	BDL (D.L – 1.1)	-

Remarks: Limits: *National Ambient air quality standards from CPCB. BDL- Below detectable limit. DL – Detectable limit

For Shrient Analytical and Research Labs Pvt. Ltd

Verified



END OF THE REPORT

Authorized Signatory
S. BALAMURUGAN
Asst. Technical Manager

Please Contact:

For any Technical Issues & Complaints: technical@shrientanalytical.com

Terms and conditions:

(1) The test items will not be retained for more than 15 days from the date of issue of test report. (2) The results relate only to the items tested (3) The test report shall not be reproduced except in full without the written approval of the laboratory (4) Any use for advertising purposes must be granted in writing. This technical report may only be quoted in full. This report is the result of a single examination of the object in question and is not generally applicable evaluation of the quality of other products in regular production. For further details, please see testing and certification regulation, chapter A-3.4. (5) The correctness of the information related to sample(s) in the Test Request Form/Customer letterhead/Email is the customer's responsibility. The laboratory reports the said information in the test report and is not liable for the same.



Shrient Analytical and Research Labs Pvt. Ltd

416/15, DhargasRoad, West Tambaram, Chennai- 600045
Phone Number +91 82208 36377 Email: -info@shrientanalytical.com
www.shrientanalytical.com

TEST REPORT

Report No.	SARL/25/3512	Report Date.	17.03.2025

Customer Name & Address	Roposed Rough Stone & Gravel Quarry Of Thiru.S.Padma Kumar At S.F.Nos. 195/2b(P), 179/1a(P), 178/1 & 178/2(P), Peranakavur Village, Uthiramerur Taluk, Kancheepuram District, Tamil Nadu State.
Sample Description	AMBIENT AIR QUALITY
Sampling Procedure	IS – 5182 (Part – 14: 2000 & Part – V: Reaffirmed - 2003), CPCB Guide lines

Sample Location	A6 -Mambakkam
Positioned height of Sampler	1.5 M above Ground Level

Customer Reference	By Mail	Sampling Duration	24 hrs
Sample Reference No	SARL/A/CHE-3512	Sample Received on	10.03.2025
Sample Collected by	LABORATORY	Test Commenced on	10.03.2025
Sample Collected on	08.03.2025	Test Completed on	17.03.2025
Temperature	36°C	Relative Humidity	28%
Sample Condition	Fit for Analysis		

S. No.	Parameters	Protocol	Unit	Results	*Limits
1	Particulate Matter less than 10micron size (PM ₁₀)	IS:5182: Part 23:2006	µg/m ³	44.1	100
2	Particulate Matter less than 2.5micron size (PM _{2.5})	IS 5182 (Part 24):2019	µg/m ³	20	60
3	Sulphur dioxide (SO ₂)	IS:5182: Part 02:2001	µg/m ³	4	80
4	Nitrogen Dioxide (NO ₂)	IS:5182: Part 06:2006	µg/m ³	8.4	80
5	Carbon monoxide (CO)	SARL/IOP/013 (Issue No:01, Issue Date – 01.03.2023)	mg/m ³	BDL (D.L – 1.1)	-

Remarks: Limits: *National Ambient air quality standards from CPCB. BDL- Below detectable limit. DL –Detectable limit

For Shrient Analytical and Research Labs Pvt. Ltd

Verified



END OF THE REPORT

Authorized Signatory
S. BALAMURUGAN
Asst. Technical Manager

Please Contact:

For any Technical Issues & Complaints: technical@shrientanalytical.com

Terms and conditions:

(1) The test items will not be retained for more than 15 days from the date of issue of test report. (2) The results relate only to the items tested (3) The test report shall not be reproduced except in full without the written approval of the laboratory (4) Any use for advertising purposes must be granted in writing. This technical report may only be quoted in full. This report is the result of a single examination of the object in question and is not generally applicable evaluation of the quality of other products in regular production. For further details, please see testing and certification regulation, chapter A-3.4. (5) The correctness of the information related to sample(s) in the Test Request Form/Customer letterhead/Email is the customer's responsibility. The laboratory reports the said information in the test report and is not liable for the same.



Shrient Analytical and Research Labs Pvt. Ltd

416/15, DhargasRoad, West Tambaram, Chennai- 600045
Phone Number +91 82208 36377 Email: -info@shrientanalytical.com
www.shrientanalytical.com

TEST REPORT

Report No.	SARL/25/3513	Report Date.	17.03.2025

Customer Name & Address	Roposed Rough Stone & Gravel Quarry Of Thiru.S.Padma Kumar At S.F.Nos. 195/2b(P), 179/1a(P), 178/1 & 178/2(P), Peranakavur Village, Uthiramerur Taluk, Kancheepuram District, Tamil Nadu State.
Sample Description	AMBIENT AIR QUALITY
Sampling Procedure	IS – 5182 (Part – 14: 2000 & Part – V: Reaffirmed - 2003), CPCB Guide lines

Sample Location	A7-Neerkundram
Positioned height of Sampler	1.5 M above Ground Level

Customer Reference	By Mail	Sampling Duration	24 hrs
Sample Reference No	SARL/A/CHE-3513	Sample Received on	10.03.2025
Sample Collected by	LABORATORY	Test Commenced on	10.03.2025
Sample Collected on	08.03.2025	Test Completed on	17.03.2025
Temperature	36°C	Relative Humidity	28%
Sample Condition	Fit for Analysis		

S. No.	Parameters	Protocol	Unit	Results	*Limits
1	Particulate Matter less than 10micron size (PM ₁₀)	IS:5182: Part 23:2006	µg/m ³	49.8	100
2	Particulate Matter less than 2.5micron size (PM _{2.5})	IS 5182 (Part 24):2019	µg/m ³	23.1	60
3	Sulphur dioxide (SO ₂)	IS:5182: Part 02:2001	µg/m ³	4.6	80
4	Nitrogen Dioxide (NO ₂)	IS:5182: Part 06:2006	µg/m ³	10.2	80
5	Carbon monoxide (CO)	SARL/IOP/013 (Issue No:01, Issue Date – 01.03.2023)	mg/m ³	BDL (D.L – 1.1)	-

Remarks: Limits: *National Ambient air quality standards from CPCB. BDL- Below detectable limit. DL – Detectable limit

For Shrient Analytical and Research Labs Pvt. Ltd

Verified



END OF THE REPORT

Authorized Signatory
S. BALAMURUGAN
Asst. Technical Manager

Please Contact:

For any Technical Issues & Complaints: technical@shrientanalytical.com

Terms and conditions:

(1) The test items will not be retained for more than 15 days from the date of issue of test report. (2) The results relate only to the items tested (3) The test report shall not be reproduced except in full without the written approval of the laboratory (4) Any use for advertising purposes must be granted in writing. This technical report may only be quoted in full. This report is the result of a single examination of the object in question and is not generally applicable evaluation of the quality of other products in regular production. For further details, please see testing and certification regulation, chapter A-3.4. (5) The correctness of the information related to sample(s) in the Test Request Form/Customer letterhead/Email is the customer's responsibility. The laboratory reports the said information in the test report and is not liable for the same.



Shrient Analytical and Research Labs Pvt. Ltd

416/15, DhargasRoad, West Tambaram, Chennai- 600045
Phone Number +91 82208 36377 Email: -info@shrientanalytical.com
www.shrientanalytical.com

TEST REPORT

Report No.	SARL/25/3514	Report Date.	17.03.2025

Customer Name & Address	Roposed Rough Stone & Gravel Quarry Of Thiru.S.Padma Kumar At S.F.Nos. 195/2b(P), 179/1a(P), 178/1 & 178/2(P), Peranakavur Village, Uthiramerur Taluk, Kancheepuram District, Tamil Nadu State.
Sample Description	AMBIENT AIR QUALITY
Sampling Procedure	IS – 5182 (Part – 14: 2000 & Part – V: Reaffirmed - 2003), CPCB Guide lines

Sample Location	A5-Arumbuliur - 310m(SE)
Positioned height of Sampler	1.5 M above Ground Level

Customer Reference	By Mail	Sampling Duration	24 hrs
Sample Reference No	SARL/A/CHE-3514	Sample Received on	10.03.2025
Sample Collected by	LABORATORY	Test Commenced on	10.03.2025
Sample Collected on	09.03.2025	Test Completed on	17.03.2025
Temperature	35°C	Relative Humidity	32%
Sample Condition	Fit for Analysis		

S. No.	Parameters	Protocol	Unit	Results	*Limits
1	Particulate Matter less than 10micron size (PM ₁₀)	IS:5182: Part 23:2006	µg/m ³	51.9	100
2	Particulate Matter less than 2.5micron size (PM _{2.5})	IS 5182 (Part 24):2019	µg/m ³	24.9	60
3	Sulphur dioxide (SO ₂)	IS:5182: Part 02:2001	µg/m ³	5.9	80
4	Nitrogen Dioxide (NO ₂)	IS:5182: Part 06:2006	µg/m ³	10.3	80
5	Carbon monoxide (CO)	SARL/IOP/013 (Issue No:01, Issue Date – 01.03.2023)	mg/m ³	BDL (D.L – 1.1)	-

Remarks: Limits: *National Ambient air quality standards from CPCB. BDL- Below detectable limit. DL –Detectable limit

For Shrient Analytical and Research Labs Pvt. Ltd

Verified



END OF THE REPORT

Authorized Signatory
S. BALAMURUGAN
Asst. Technical Manager

Please Contact:

For any Technical Issues&Complaints: technical@shrientanalytical.com

Terms and conditions:

(1) The test items will not be retained for more than 15 days from the date of issue of test report. (2) The results relate only to the items tested (3) The test report shall not be reproduced except in full without the written approval of the laboratory (4) Any use for advertising purposes must be granted in writing. This technical report may only be quoted in full. This report is the result of a single examination of the object in question and is not generally applicable evaluation of the quality of other products in regular production. For further details, please see testing and certification regulation, chapter A-3.4. (5) The correctness of the information related to sample(s) in the Test Request Form/Customer letterhead/Email is the customer's responsibility. The laboratory reports the said information in the test report and is not liable for the same.



Shrient Analytical and Research Labs Pvt. Ltd

416/15, DhargasRoad, West Tambaram, Chennai- 600045
Phone Number +91 82208 36377 Email: -info@shrientanalytical.com
www.shrientanalytical.com

TEST REPORT

Report No.	SARL/25/3515	Report Date.	17.03.2025

Customer Name & Address	Roposed Rough Stone & Gravel Quarry Of Thiru.S.Padma Kumar At S.F.Nos. 195/2b(P), 179/1a(P), 178/1 & 178/2(P), Peranakavur Village, Uthiramerur Taluk, Kancheepuram District, Tamil Nadu State.
Sample Description	AMBIENT AIR QUALITY
Sampling Procedure	IS – 5182 (Part – 14: 2000 & Part – V: Reaffirmed - 2003), CPCB Guide lines

Sample Location	A6 -Mambakkam
Positioned height of Sampler	1.5 M above Ground Level

Customer Reference	By Mail	Sampling Duration	24 hrs
Sample Reference No	SARL/A/CHE-3515	Sample Received on	10.03.2025
Sample Collected by	LABORATORY	Test Commenced on	10.03.2025
Sample Collected on	09.03.2025	Test Completed on	17.03.2025
Temperature	35°C	Relative Humidity	32%
Sample Condition	Fit for Analysis		

S. No.	Parameters	Protocol	Unit	Results	*Limits
1	Particulate Matter less than 10micron size (PM ₁₀)	IS:5182: Part 23:2006	µg/m ³	47.7	100
2	Particulate Matter less than 2.5micron size (PM _{2.5})	IS 5182 (Part 24):2019	µg/m ³	21.7	60
3	Sulphur dioxide (SO ₂)	IS:5182: Part 02:2001	µg/m ³	4.2	80
4	Nitrogen Dioxide (NO ₂)	IS:5182: Part 06:2006	µg/m ³	8.9	80
5	Carbon monoxide (CO)	SARL/IOP/013 (Issue No:01, Issue Date – 01.03.2023)	mg/m ³	BDL (D.L – 1.1)	-

Remarks: Limits: *National Ambient air quality standards from CPCB. BDL- Below detectable limit. DL –Detectable limit

For Shrient Analytical and Research Labs Pvt. Ltd

Verified



END OF THE REPORT

S. BALAMURUGAN
Asst. Technical Manager

Please Contact:

For any Technical Issues&Complaints: technical@shrientanalytical.com

Terms and conditions:

(1) The test items will not be retained for more than 15 days from the date of issue of test report. (2) The results relate only to the items tested (3) The test report shall not be reproduced except in full without the written approval of the laboratory (4) Any use for advertising purposes must be granted in writing. This technical report may only be quoted in full. This report is the result of a single examination of the object in question and is not generally applicable evaluation of the quality of other products in regular production. For further details, please see testing and certification regulation, chapter A-3.4. (5) The correctness of the information related to sample(s) in the Test Request Form/Customer letterhead/Email is the customer's responsibility. The laboratory reports the said information in the test report and is not liable for the same.



Shrient Analytical and Research Labs Pvt. Ltd

416/15, DhargasRoad, West Tambaram, Chennai- 600045
Phone Number +91 82208 36377 Email: -info@shrientanalytical.com
www.shrientanalytical.com

TEST REPORT

Report No.	SARL/25/3516	Report Date.	17.03.2025

Customer Name & Address	Roposed Rough Stone & Gravel Quarry Of Thiru.S.Padma Kumar At S.F.Nos. 195/2b(P), 179/1a(P), 178/1 & 178/2(P), Peranakavur Village, Uthiramerur Taluk, Kancheepuram District, Tamil Nadu State.
Sample Description	AMBIENT AIR QUALITY
Sampling Procedure	IS – 5182 (Part – 14: 2000 & Part – V: Reaffirmed - 2003), CPCB Guide lines


Sample Location	A7-Neerkundram
Positioned height of Sampler	1.5 M above Ground Level

Customer Reference	By Mail	Sampling Duration	24 hrs
Sample Reference No	SARL/A/CHE-3516	Sample Received on	10.03.2025
Sample Collected by	LABORATORY	Test Commenced on	10.03.2025
Sample Collected on	09.03.2025	Test Completed on	17.03.2025
Temperature	35°C	Relative Humidity	32%
Sample Condition	Fit for Analysis		

S. No.	Parameters	Protocol	Unit	Results	*Limits
1	Particulate Matter less than 10micron size (PM ₁₀)	IS:5182: Part 23:2006	µg/m ³	45.6	100
2	Particulate Matter less than 2.5micron size (PM _{2.5})	IS 5182 (Part 24):2019	µg/m ³	21.1	60
3	Sulphur dioxide (SO ₂)	IS:5182: Part 02:2001	µg/m ³	4.1	80
4	Nitrogen Dioxide (NO ₂)	IS:5182: Part 06:2006	µg/m ³	9.3	80
5	Carbon monoxide (CO)	SARL/IOP/013 (Issue No:01, Issue Date – 01.03.2023)	mg/m ³	BDL (D.L – 1.1)	-

Remarks: Limits: *National Ambient air quality standards from CPCB. BDL- Below detectable limit. DL – Detectable limit

For Shrient Analytical and Research Labs Pvt. Ltd

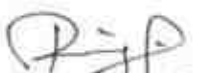
Verified



END OF THE REPORT


S. BALAMURUGAN
Asst. Technical Manager

Please Contact:

For any Technical Issues&Complaints: technical@shrientanalytical.com

Terms and conditions:

(1) The test items will not be retained for more than 15 days from the date of issue of test report. (2) The results relate only to the items tested (3) The test report shall not be reproduced except in full without the written approval of the laboratory (4) Any use for advertising purposes must be granted in writing. This technical report may only be quoted in full. This report is the result of a single examination of the object in question and is not generally applicable evaluation of the quality of other products in regular production. For further details, please see testing and certification regulation, chapter A-3.4. (5) The correctness of the information related to sample(s) in the Test Request Form/Customer letterhead/Email is the customer's responsibility. The laboratory reports the said information in the test report and is not liable for the same.



Shrient Analytical and Research Labs Pvt. Ltd

416/15, DhargasRoad, West Tambaram, Chennai- 600045
Phone Number +91 82208 36377 Email: -info@shrientanalytical.com
www.shrientanalytical.com

TEST REPORT

Report No.	SARL/25/3545	Report Date.	24.03.2025

Customer Name & Address	Roposed Rough Stone & Gravel Quarry Of Thiru.S.Padma Kumar At S.F.Nos. 195/2b(P), 179/1a(P), 178/1 & 178/2(P), Peranakavur Village, Uthiramerur Taluk, Kancheepuram District, Tamil Nadu State.
Sample Description	AMBIENT AIR QUALITY
Sampling Procedure	IS – 5182 (Part – 14: 2000 & Part – V: Reaffirmed - 2003), CPCB Guide lines

Sample Location	A5-ARUMBULIYUR - 310m(SE)
Positioned height of Sampler	1.5 M above Ground Level

Customer Reference	By Mail	Sampling Duration	24 hrs
Sample Reference No	SARL/A/CHE-3545	Sample Received on	17.03.2025
Sample Collected by	LABORATORY	Test Commenced on	17.03.2025
Sample Collected on	11.03.2025	Test Completed on	24.03.2025
Temperature	36°C	Relative Humidity	30%
Sample Condition	Fit for Analysis		

S. No.	Parameters	Protocol	Unit	Results	*Limits
1	Particulate Matter less than 10micron size (PM ₁₀)	IS:5182: Part 23:2006	µg/m ³	43.1	100
2	Particulate Matter less than 2.5micron size (PM _{2.5})	IS 5182 (Part 24):2019	µg/m ³	20.6	60
3	Sulphur dioxide (SO ₂)	IS:5182: Part 02:2001	µg/m ³	3.7	80
4	Nitrogen Dioxide (NO ₂)	IS:5182: Part 06:2006	µg/m ³	8	80
5	Carbon monoxide (CO)	SARL/IOP/013 (Issue No:01, Issue Date – 01.03.2023)	mg/m ³	BDL (D.L – 1.1)	-

Remarks: Limits: *National Ambient air quality standards from CPCB. BDL- Below detectable limit. DL – Detectable limit

For Shrient Analytical and Research Labs Pvt. Ltd

Verified



END OF THE REPORT

Authorized Signatory
S. BALAMURUGAN
Asst. Technical Manager

Please Contact:

For any Technical Issues&Complaints: technical@shrientanalytical.com

Terms and conditions:

(1) The test items will not be retained for more than 15 days from the date of issue of test report. (2) The results relate only to the items tested (3) The test report shall not be reproduced except in full without the written approval of the laboratory (4) Any use for advertising purposes must be granted in writing. This technical report may only be quoted in full. This report is the result of a single examination of the object in question and is not generally applicable evaluation of the quality of other products in regular production. For further details, please see testing and certification regulation, chapter A-3.4. (5) The correctness of the information related to sample(s) in the Test Request Form/Customer letterhead/Email is the customer's responsibility. The laboratory reports the said information in the test report and is not liable for the same.



Shrient Analytical and Research Labs Pvt. Ltd

416/15, DhargasRoad, West Tambaram, Chennai- 600045
Phone Number +91 82208 36377 Email: -info@shrientanalytical.com
www.shrientanalytical.com

TEST REPORT

Report No.	SARL/25/3546	Report Date.	24.03.2025

Customer Name & Address	Roposed Rough Stone & Gravel Quarry Of Thiru.S.Padma Kumar At S.F.Nos. 195/2b(P), 179/1a(P), 178/1 & 178/2(P), Peranakavur Village, Uthiramerur Taluk, Kancheepuram District, Tamil Nadu State.
Sample Description	AMBIENT AIR QUALITY
Sampling Procedure	IS – 5182 (Part – 14: 2000 & Part – V: Reaffirmed - 2003), CPCB Guide lines

Sample Location	A6 -Mambakkam
Positioned height of Sampler	1.5 M above Ground Level

Customer Reference	By Mail	Sampling Duration	24 hrs
Sample Reference No	SARL/A/CHE-3546	Sample Received on	17.03.2025
Sample Collected by	LABORATORY	Test Commenced on	17.03.2025
Sample Collected on	11.03.2025	Test Completed on	24.03.2025
Temperature	36°C	Relative Humidity	30%
Sample Condition	Fit for Analysis		

S. No.	Parameters	Protocol	Unit	Results	*Limits
1	Particulate Matter less than 10micron size (PM ₁₀)	IS:5182: Part 23:2006	µg/m ³	49.5	100
2	Particulate Matter less than 2.5micron size (PM _{2.5})	IS 5182 (Part 24):2019	µg/m ³	22.8	60
3	Sulphur dioxide (SO ₂)	IS:5182: Part 02:2001	µg/m ³	4.5	80
4	Nitrogen Dioxide (NO ₂)	IS:5182: Part 06:2006	µg/m ³	9.4	80
5	Carbon monoxide (CO)	SARL/IOP/013 (Issue No:01, Issue Date – 01.03.2023)	mg/m ³	BDL (D.L – 1.1)	-

Remarks: Limits: *National Ambient air quality standards from CPCB. BDL- Below detectable limit. DL –Detectable limit

For Shrient Analytical and Research Labs Pvt. Ltd


Verified



END OF THE REPORT


Authorized Signatory
S. BALAMURUGAN
Asst. Technical Manager

Please Contact:

For any Technical Issues&Complaints: technical@shrientanalytical.com

Terms and conditions:

(1) The test items will not be retained for more than 15 days from the date of issue of test report. (2) The results relate only to the items tested (3) The test report shall not be reproduced except in full without the written approval of the laboratory (4) Any use for advertising purposes must be granted in writing. This technical report may only be quoted in full. This report is the result of a single examination of the object in question and is not generally applicable evaluation of the quality of other products in regular production. For further details, please see testing and certification regulation, chapter A-3.4. (5) The correctness of the information related to sample(s) in the Test Request Form/Customer letterhead/Email is the customer's responsibility. The laboratory reports the said information in the test report and is not liable for the same.



Shrient Analytical and Research Labs Pvt. Ltd

416/15, DhargasRoad, West Tambaram, Chennai- 600045
Phone Number +91 82208 36377 Email: -info@shrientanalytical.com
www.shrientanalytical.com

TEST REPORT

Report No.	SARL/25/3547	Report Date.	24.03.2025

Customer Name & Address	Roposed Rough Stone & Gravel Quarry Of Thiru.S.Padma Kumar At S.F.Nos. 195/2b(P), 179/1a(P), 178/1 & 178/2(P), Peranakavur Village, Uthiramerur Taluk, Kancheepuram District, Tamil Nadu State.
Sample Description	AMBIENT AIR QUALITY
Sampling Procedure	IS – 5182 (Part – 14: 2000 & Part – V: Reaffirmed - 2003), CPCB Guide lines

Sample Location	A7-Neerkundram
Positioned height of Sampler	1.5 M above Ground Level

Customer Reference	By Mail	Sampling Duration	24 hrs
Sample Reference No	SARL/A/CHE-3547	Sample Received on	17.03.2025
Sample Collected by	LABORATORY	Test Commenced on	17.03.2025
Sample Collected on	11.03.2025	Test Completed on	24.03.2025
Temperature	36°C	Relative Humidity	30%
Sample Condition	Fit for Analysis		

S. No.	Parameters	Protocol	Unit	Results	*Limits
1	Particulate Matter less than 10micron size (PM ₁₀)	IS:5182: Part 23:2006	µg/m ³	56.4	100
2	Particulate Matter less than 2.5micron size (PM _{2.5})	IS 5182 (Part 24):2019	µg/m ³	26.2	60
3	Sulphur dioxide (SO ₂)	IS:5182: Part 02:2001	µg/m ³	5.1	80
4	Nitrogen Dioxide (NO ₂)	IS:5182: Part 06:2006	µg/m ³	12.0	80
5	Carbon monoxide (CO)	SARL/IOP/013 (Issue No:01, Issue Date – 01.03.2023)	mg/m ³	BDL (D.L – 1.1)	-

Remarks: Limits: *National Ambient air quality standards from CPCB. BDL- Below detectable limit. DL – Detectable limit

For Shrient Analytical and Research Labs Pvt. Ltd

Verified



END OF THE REPORT

Authorized Signatory
S. BALAMURUGAN
Asst. Technical Manager

Please Contact:

For any Technical Issues & Complaints: technical@shrientanalytical.com

Terms and conditions:

(1) The test items will not be retained for more than 15 days from the date of issue of test report. (2) The results relate only to the items tested (3) The test report shall not be reproduced except in full without the written approval of the laboratory (4) Any use for advertising purposes must be granted in writing. This technical report may only be quoted in full. This report is the result of a single examination of the object in question and is not generally applicable evaluation of the quality of other products in regular production. For further details, please see testing and certification regulation, chapter A-3.4. (5) The correctness of the information related to sample(s) in the Test Request Form/Customer letterhead/Email is the customer's responsibility. The laboratory reports the said information in the test report and is not liable for the same.



Shrient Analytical and Research Labs Pvt. Ltd

416/15, DhargasRoad, West Tambaram, Chennai- 600045
Phone Number +91 82208 36377 Email: -info@shrientanalytical.com
www.shrientanalytical.com

TEST REPORT

Report No.	SARL/25/3548	Report Date.	24.03.2025

Customer Name & Address	Roposed Rough Stone & Gravel Quarry Of Thiru.S.Padma Kumar At S.F.Nos. 195/2b(P), 179/1a(P), 178/1 & 178/2(P), Peranakavur Village, Uthiramerur Taluk, Kancheepuram District, Tamil Nadu State.
Sample Description	AMBIENT AIR QUALITY
Sampling Procedure	IS – 5182 (Part – 14: 2000 & Part – V: Reaffirmed - 2003), CPCB Guide lines

Sample Location	A5-ARUMBULIYUR - 310m(SE)
Positioned height of Sampler	1.5 M above Ground Level

Customer Reference	By Mail	Sampling Duration	24 hrs
Sample Reference No	SARL/A/CHE-3548	Sample Received on	17.03.2025
Sample Collected by	LABORATORY	Test Commenced on	17.03.2025
Sample Collected on	12.03.2025	Test Completed on	24.03.2025
Temperature	36°C	Relative Humidity	30%
Sample Condition	Fit for Analysis		

S. No.	Parameters	Protocol	Unit	Results	*Limits
1	Particulate Matter less than 10micron size (PM ₁₀)	IS:5182: Part 23:2006	µg/m ³	47.9	100
2	Particulate Matter less than 2.5micron size (PM _{2.5})	IS 5182 (Part 24):2019	µg/m ³	22.9	60
3	Sulphur dioxide (SO ₂)	IS:5182: Part 02:2001	µg/m ³	4.8	80
4	Nitrogen Dioxide (NO ₂)	IS:5182: Part 06:2006	µg/m ³	9.4	80
5	Carbon monoxide (CO)	SARL/IOP/013 (Issue No:01, Issue Date – 01.03.2023)	mg/m ³	BDL (D.L – 1.1)	-

Remarks: Limits: *National Ambient air quality standards from CPCB. BDL- Below detectable limit. DL –Detectable limit

For Shrient Analytical and Research Labs Pvt. Ltd

Verified



Authorized Signatory

S. BALAMURUGAN
Asst. Technical Manager

END OF THE REPORT

Please Contact:

For any Technical Issues&Complaints: technical@shrientanalytical.com

Terms and conditions:

(1) The test items will not be retained for more than 15 days from the date of issue of test report. (2) The results relate only to the items tested (3) The test report shall not be reproduced except in full without the written approval of the laboratory (4) Any use for advertising purposes must be granted in writing. This technical report may only be quoted in full. This report is the result of a single examination of the object in question and is not generally applicable evaluation of the quality of other products in regular production. For further details, please see testing and certification regulation, chapter A-3.4. (5) The correctness of the information related to sample(s) in the Test Request Form/Customer letterhead/Email is the customer's responsibility. The laboratory reports the said information in the test report and is not liable for the same.



Shrient Analytical and Research Labs Pvt. Ltd

416/15, DhargasRoad, West Tambaram, Chennai- 600045
Phone Number +91 82208 36377 Email: -info@shrientanalytical.com
www.shrientanalytical.com

TEST REPORT

Report No.	SARL/25/3549	Report Date.	24.03.2025

Customer Name & Address	Roposed Rough Stone & Gravel Quarry Of Thiru.S.Padma Kumar At S.F.Nos. 195/2b(P), 179/1a(P), 178/1 & 178/2(P), Peranakavur Village, Uthiramerur Taluk, Kancheepuram District, Tamil Nadu State.
Sample Description	AMBIENT AIR QUALITY
Sampling Procedure	IS – 5182 (Part – 14: 2000 & Part – V: Reaffirmed - 2003), CPCB Guide lines

Sample Location	A6 -Mambakkam
Positioned height of Sampler	1.5 M above Ground Level

Customer Reference	By Mail	Sampling Duration	24 hrs
Sample Reference No	SARL/A/CHE-3549	Sample Received on	17.03.2025
Sample Collected by	LABORATORY	Test Commenced on	17.03.2025
Sample Collected on	12.03.2025	Test Completed on	24.03.2025
Temperature	37°C	Relative Humidity	21%
Sample Condition	Fit for Analysis		

S. No.	Parameters	Protocol	Unit	Results	*Limits
1	Particulate Matter less than 10micron size (PM ₁₀)	IS:5182: Part 23:2006	µg/m ³	53.1	100
2	Particulate Matter less than 2.5micron size (PM _{2.5})	IS 5182 (Part 24):2019	µg/m ³	24.3	60
3	Sulphur dioxide (SO ₂)	IS:5182: Part 02:2001	µg/m ³	4.8	80
4	Nitrogen Dioxide (NO ₂)	IS:5182: Part 06:2006	µg/m ³	9.9	80
5	Carbon monoxide (CO)	SARL/IOP/013 (Issue No:01, Issue Date – 01.03.2023)	mg/m ³	BDL (D.L – 1.1)	-

Remarks: Limits: *National Ambient air quality standards from CPCB. BDL- Below detectable limit. DL –Detectable limit

For Shrient Analytical and Research Labs Pvt. Ltd


Verified




Authorized Signatory
S. BALAMURUGAN
Asst. Technical Manager

END OF THE REPORT

Please Contact:

For any Technical Issues & Complaints: technical@shrientanalytical.com

Terms and conditions:

(1) The test items will not be retained for more than 15 days from the date of issue of test report. (2) The results relate only to the items tested (3) The test report shall not be reproduced except in full without the written approval of the laboratory (4) Any use for advertising purposes must be granted in writing. This technical report may only be quoted in full. This report is the result of a single examination of the object in question and is not generally applicable evaluation of the quality of other products in regular production. For further details, please see testing and certification regulation, chapter A-3.4. (5) The correctness of the information related to sample(s) in the Test Request Form/Customer letterhead/Email is the customer's responsibility. The laboratory reports the said information in the test report and is not liable for the same.



Shrient Analytical and Research Labs Pvt. Ltd

416/15, DhargasRoad, West Tambaram, Chennai- 600045
Phone Number +91 82208 36377 Email: -info@shrientanalytical.com
www.shrientanalytical.com

TEST REPORT

Report No.	SARL/25/3550	Report Date.	24.03.2025

Customer Name & Address	Roposed Rough Stone & Gravel Quarry Of Thiru.S.Padma Kumar At S.F.Nos. 195/2b(P), 179/1a(P), 178/1 & 178/2(P), Peranakavur Village, Uthiramerur Taluk, Kancheepuram District, Tamil Nadu State.
Sample Description	AMBIENT AIR QUALITY
Sampling Procedure	IS – 5182 (Part – 14: 2000 & Part – V: Reaffirmed - 2003), CPCB Guide lines

Sample Location	A7-Neerkundram
Positioned height of Sampler	1.5 M above Ground Level

Customer Reference	By Mail	Sampling Duration	24 hrs
Sample Reference No	SARL/A/CHE-3550	Sample Received on	17.03.2025
Sample Collected by	LABORATORY	Test Commenced on	17.03.2025
Sample Collected on	11.03.2025	Test Completed on	24.03.2025
Temperature	36°C	Relative Humidity	30%
Sample Condition	Fit for Analysis		

S. No.	Parameters	Protocol	Unit	Results	*Limits
1	Particulate Matter less than 10micron size (PM ₁₀)	IS:5182: Part 23:2006	µg/m ³	46.8	100
2	Particulate Matter less than 2.5micron size (PM _{2.5})	IS 5182 (Part 24):2019	µg/m ³	21.7	60
3	Sulphur dioxide (SO ₂)	IS:5182: Part 02:2001	µg/m ³	4.4	80
4	Nitrogen Dioxide (NO ₂)	IS:5182: Part 06:2006	µg/m ³	9.8	80
5	Carbon monoxide (CO)	SARL/IOP/013 (Issue No:01, Issue Date – 01.03.2023)	mg/m ³	BDL (D.L – 1.1)	-

Remarks: Limits: *National Ambient air quality standards from CPCB. BDL- Below detectable limit. DL – Detectable limit

For Shrient Analytical and Research Labs Pvt. Ltd

Verified



END OF THE REPORT

Authorized Signatory
S. BALAMURUGAN
Asst. Technical Manager

Please Contact:

For any Technical Issues & Complaints: technical@shrientanalytical.com

Terms and conditions:

(1) The test items will not be retained for more than 15 days from the date of issue of test report. (2) The results relate only to the items tested (3) The test report shall not be reproduced except in full without the written approval of the laboratory (4) Any use for advertising purposes must be granted in writing. This technical report may only be quoted in full. This report is the result of a single examination of the object in question and is not generally applicable evaluation of the quality of other products in regular production. For further details, please see testing and certification regulation, chapter A-3.4. (5) The correctness of the information related to sample(s) in the Test Request Form/Customer letterhead/Email is the customer's responsibility. The laboratory reports the said information in the test report and is not liable for the same.



Shrient Analytical and Research Labs Pvt. Ltd

416/15, DhargasRoad, West Tambaram, Chennai- 600045
Phone Number +91 82208 36377 Email: -info@shrientanalytical.com
www.shrientanalytical.com

TEST REPORT

Report No.	SARL/25/3551	Report Date.	24.03.2025

Customer Name & Address	Roposed Rough Stone & Gravel Quarry Of Thiru.S.Padma Kumar At S.F.Nos. 195/2b(P), 179/1a(P), 178/1 & 178/2(P), Peranakavur Village, Uthiramerur Taluk, Kancheepuram District, Tamil Nadu State.
Sample Description	AMBIENT AIR QUALITY
Sampling Procedure	IS – 5182 (Part – 14: 2000 & Part – V: Reaffirmed - 2003), CPCB Guide lines

Sample Location	A3-Pazhaveri
Positioned height of Sampler	1.5 M above Ground Level

Customer Reference	By Mail	Sampling Duration	24 hrs
Sample Reference No	SARL/A/CHE-3551	Sample Received on	17.03.2025
Sample Collected by	LABORATORY	Test Commenced on	17.03.2025
Sample Collected on	13.03.2025	Test Completed on	24.03.2025
Temperature	37°C	Relative Humidity	23%
Sample Condition	Fit for Analysis		

S. No.	Parameters	Protocol	Unit	Results	*Limits
1	Particulate Matter less than 10micron size (PM ₁₀)	IS:5182: Part 23:2006	µg/m ³	49.7	100
2	Particulate Matter less than 2.5micron size (PM _{2.5})	IS 5182 (Part 24):2019	µg/m ³	23.4	60
3	Sulphur dioxide (SO ₂)	IS:5182: Part 02:2001	µg/m ³	4.1	80
4	Nitrogen Dioxide (NO ₂)	IS:5182: Part 06:2006	µg/m ³	8.0	80
5	Carbon monoxide (CO)	SARL/IOP/013 (Issue No:01, Issue Date – 01.03.2023)	mg/m ³	BDL (D.L – 1.1)	-

Remarks: Limits: *National Ambient air quality standards from CPCB. BDL- Below detectable limit. DL – Detectable limit

For Shrient Analytical and Research Labs Pvt. Ltd

Verified



END OF THE REPORT

Authorized Signatory
S. BALAMURUGAN
Asst. Technical Manager

Please Contact:

For any Technical Issues&Complaints: technical@shrientanalytical.com

Terms and conditions:

(1) The test items will not be retained for more than 15 days from the date of issue of test report. (2) The results relate only to the items tested (3) The test report shall not be reproduced except in full without the written approval of the laboratory (4) Any use for advertising purposes must be granted in writing. This technical report may only be quoted in full. This report is the result of a single examination of the object in question and is not generally applicable evaluation of the quality of other products in regular production. For further details, please see testing and certification regulation, chapter A-3.4. (5) The correctness of the information related to sample(s) in the Test Request Form/Customer letterhead/Email is the customer's responsibility. The laboratory reports the said information in the test report and is not liable for the same.



Shrient Analytical and Research Labs Pvt. Ltd

416/15, DhargasRoad, West Tambaram, Chennai- 600045
Phone Number +91 82208 36377 Email: -info@shrientanalytical.com
www.shrientanalytical.com

TEST REPORT

Report No.	SARL/25/3552	Report Date.	24.03.2025

Customer Name & Address	Roposed Rough Stone & Gravel Quarry Of Thiru.S.Padma Kumar At S.F.Nos. 195/2b(P), 179/1a(P), 178/1 & 178/2(P), Peranakavur Village, Uthiramerur Taluk, Kancheepuram District, Tamil Nadu State.)
Sample Description	AMBIENT AIR QUALITY
Sampling Procedure	IS – 5182 (Part – 14: 2000 & Part – V: Reaffirmed - 2003), CPCB Guide lines

Sample Location	A4-Salavakkam
Positioned height of Sampler	1.5 M above Ground Level

Customer Reference	By Mail	Sampling Duration	24 hrs
Sample Reference No	SARL/A/CHE-3552	Sample Received on	17.03.2025
Sample Collected by	LABORATORY	Test Commenced on	17.03.2025
Sample Collected on	13.03.2025	Test Completed on	24.03.2025
Temperature	37°C	Relative Humidity	23%
Sample Condition	Fit for Analysis		

S. No.	Parameters	Protocol	Unit	Results	*Limits
1	Particulate Matter less than 10micron size (PM ₁₀)	IS:5182: Part 23:2006	µg/m ³	44.7	100
2	Particulate Matter less than 2.5micron size (PM _{2.5})	IS 5182 (Part 24):2019	µg/m ³	21.4	60
3	Sulphur dioxide (SO ₂)	IS:5182: Part 02:2001	µg/m ³	3.9	80
4	Nitrogen Dioxide (NO ₂)	IS:5182: Part 06:2006	µg/m ³	7.4	80
5	Carbon monoxide (CO)	SARL/IOP/013 (Issue No:01, Issue Date – 01.03.2023)	mg/m ³	BDL (D.L – 1.1)	-

Remarks: Limits: *National Ambient air quality standards from CPCB. BDL- Below detectable limit. DL –Detectable limit

For Shrient Analytical and Research Labs Pvt. Ltd

Verified



END OF THE REPORT

Authorized Signatory
S. BALAMURUGAN
Asst. Technical Manager

Please Contact:

For any Technical Issues&Complaints: technical@shrientanalytical.com

Terms and conditions:

(1) The test items will not be retained for more than 15 days from the date of issue of test report. (2) The results relate only to the items tested (3) The test report shall not be reproduced except in full without the written approval of the laboratory (4) Any use for advertising purposes must be granted in writing. This technical report may only be quoted in full. This report is the result of a single examination of the object in question and is not generally applicable evaluation of the quality of other products in regular production. For further details, please see testing and certification regulation, chapter A-3.4. (5) The correctness of the information related to sample(s) in the Test Request Form/Customer letterhead/Email is the customer's responsibility. The laboratory reports the said information in the test report and is not liable for the same.



Shrient Analytical and Research Labs Pvt. Ltd

416/15, DhargasRoad, West Tambaram, Chennai- 600045
Phone Number +91 82208 36377 Email: -info@shrientanalytical.com
www.shrientanalytical.com

TEST REPORT

Report No.	SARL/25/3553	Report Date.	24.03.2025

Customer Name & Address	Roposed Rough Stone & Gravel Quarry Of Thiru.S.Padma Kumar At S.F.Nos. 195/2b(P), 179/1a(P), 178/1 & 178/2(P), Peranakavur Village, Uthiramerur Taluk, Kancheepuram District, Tamil Nadu State.
Sample Description	AMBIENT AIR QUALITY
Sampling Procedure	IS – 5182 (Part – 14: 2000 & Part – V: Reaffirmed - 2003), CPCB Guide lines

Sample Location	A3-Pazhaveri
Positioned height of Sampler	1.5 M above Ground Level

Customer Reference	By Mail	Sampling Duration	24 hrs
Sample Reference No	SARL/A/CHE-3553	Sample Received on	17.03.2025
Sample Collected by	LABORATORY	Test Commenced on	17.03.2025
Sample Collected on	14.03.2025	Test Completed on	24.03.2025
Temperature	36°C	Relative Humidity	30%
Sample Condition	Fit for Analysis		

S. No.	Parameters	Protocol	Unit	Results	*Limits
1	Particulate Matter less than 10micron size (PM ₁₀)	IS:5182: Part 23:2006	µg/m ³	47.3	100
2	Particulate Matter less than 2.5micron size (PM _{2.5})	IS 5182 (Part 24):2019	µg/m ³	22.2	60
3	Sulphur dioxide (SO ₂)	IS:5182: Part 02:2001	µg/m ³	3.8	80
4	Nitrogen Dioxide (NO ₂)	IS:5182: Part 06:2006	µg/m ³	7.6	80
5	Carbon monoxide (CO)	SARL/IOP/013 (Issue No:01, Issue Date – 01.03.2023)	mg/m ³	BDL (D.L – 1.1)	-

Remarks: Limits: *National Ambient air quality standards from CPCB. BDL- Below detectable limit. DL – Detectable limit

For Shrient Analytical and Research Labs Pvt. Ltd

Verified



END OF THE REPORT

Authorized Signatory
S. BALAMURUGAN
Asst. Technical Manager

Please Contact:

For any Technical Issues&Complaints: technical@shrientanalytical.com

Terms and conditions:

(1) The test items will not be retained for more than 15 days from the date of issue of test report. (2) The results relate only to the items tested (3) The test report shall not be reproduced except in full without the written approval of the laboratory (4) Any use for advertising purposes must be granted in writing. This technical report may only be quoted in full. This report is the result of a single examination of the object in question and is not generally applicable evaluation of the quality of other products in regular production. For further details, please see testing and certification regulation, chapter A-3.4. (5) The correctness of the information related to sample(s) in the Test Request Form/Customer letterhead/Email is the customer's responsibility. The laboratory reports the said information in the test report and is not liable for the same.



Shrient Analytical and Research Labs Pvt. Ltd

416/15, DhargasRoad, West Tambaram, Chennai- 600045
Phone Number +91 82208 36377 Email: -info@shrientanalytical.com
www.shrientanalytical.com

TEST REPORT

Report No.	SARL/25/3554	Report Date.	24.03.2025

Customer Name & Address	Roposed Rough Stone & Gravel Quarry Of Thiru.S.Padma Kumar At S.F.Nos. 195/2b(P), 179/1a(P), 178/1 & 178/2(P), Peranakavur Village, Uthiramerur Taluk, Kancheepuram District, Tamil Nadu State.
Sample Description	AMBIENT AIR QUALITY
Sampling Procedure	IS – 5182 (Part – 14: 2000 & Part – V: Reaffirmed - 2003), CPCB Guide lines

Sample Location	A4-Salavakkam
Positioned height of Sampler	1.5 M above Ground Level

Customer Reference	By Mail	Sampling Duration	24 hrs
Sample Reference No	SARL/A/CHE-3554	Sample Received on	17.03.2025
Sample Collected by	LABORATORY	Test Commenced on	17.03.2025
Sample Collected on	14.03.2025	Test Completed on	24.03.2025
Temperature	36°C	Relative Humidity	30%
Sample Condition	Fit for Analysis		

S. No.	Parameters	Protocol	Unit	Results	*Limits
1	Particulate Matter less than 10micron size (PM ₁₀)	IS:5182: Part 23:2006	µg/m ³	48.0	100
2	Particulate Matter less than 2.5micron size (PM _{2.5})	IS 5182 (Part 24):2019	µg/m ³	23.0	60
3	Sulphur dioxide (SO ₂)	IS:5182: Part 02:2001	µg/m ³	4.1	80
4	Nitrogen Dioxide (NO ₂)	IS:5182: Part 06:2006	µg/m ³	8.2	80
5	Carbon monoxide (CO)	SARL/IOP/013 (Issue No:01, Issue Date – 01.03.2023)	mg/m ³	BDL (D.L – 1.1)	-

Remarks: Limits: *National Ambient air quality standards from CPCB. BDL- Below detectable limit. DL – Detectable limit

For Shrient Analytical and Research Labs Pvt. Ltd

Verified



END OF THE REPORT

Authorized Signatory
S. BALAMURUGAN
Asst. Technical Manager

Please Contact:

For any Technical Issues & Complaints: technical@shrientanalytical.com

Terms and conditions:

(1) The test items will not be retained for more than 15 days from the date of issue of test report. (2) The results relate only to the items tested (3) The test report shall not be reproduced except in full without the written approval of the laboratory (4) Any use for advertising purposes must be granted in writing. This technical report may only be quoted in full. This report is the result of a single examination of the object in question and is not generally applicable evaluation of the quality of other products in regular production. For further details, please see testing and certification regulation, chapter A-3.4. (5) The correctness of the information related to sample(s) in the Test Request Form/Customer letterhead/Email is the customer's responsibility. The laboratory reports the said information in the test report and is not liable for the same.



Shrient Analytical and Research Labs Pvt. Ltd

416/15, DhargasRoad, West Tambaram, Chennai- 600045
Phone Number +91 82208 36377 Email: -info@shrientanalytical.com
www.shrientanalytical.com

TEST REPORT

Report No.	SARL/25/3555	Report Date.	24.03.2025

Customer Name & Address	Roposed Rough Stone & Gravel Quarry Of Thiru.S.Padma Kumar At S.F.Nos. 195/2b(P), 179/1a(P), 178/1 & 178/2(P), Peranakavur Village, Uthiramerur Taluk, Kancheepuram District, Tamil Nadu State.
Sample Description	AMBIENT AIR QUALITY
Sampling Procedure	IS – 5182 (Part – 14: 2000 & Part – V: Reaffirmed - 2003), CPCB Guide lines


Sample Location	A1-Within Mine Lease area
Positioned height of Sampler	1.5 M above Ground Level

Customer Reference	By Mail	Sampling Duration	24 hrs
Sample Reference No	SARL/A/CHE-3555	Sample Received on	17.03.2025
Sample Collected by	LABORATORY	Test Commenced on	17.03.2025
Sample Collected on	15.03.2025	Test Completed on	24.03.2025
Temperature	36°C	Relative Humidity	30%
Sample Condition	Fit for Analysis		

S. No.	Parameters	Protocol	Unit	Results	*Limits
1	Particulate Matter less than 10micron size (PM ₁₀)	IS:5182: Part 23:2006	µg/m ³	57.5	100
2	Particulate Matter less than 2.5micron size (PM _{2.5})	IS 5182 (Part 24):2019	µg/m ³	24.7	60
3	Sulphur dioxide (SO ₂)	IS:5182: Part 02:2001	µg/m ³	4.1	80
4	Nitrogen Dioxide (NO ₂)	IS:5182: Part 06:2006	µg/m ³	8.5	80
5	Carbon monoxide (CO)	SARL/IOP/013 (Issue No:01, Issue Date – 01.03.2023)	mg/m ³	BDL (D.L – 1.1)	-

Remarks: Limits: *National Ambient air quality standards from CPCB. BDL- Below detectable limit. DL – Detectable limit

For Shrient Analytical and Research Labs Pvt. Ltd

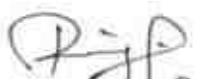
Verified




Authorized Signatory
S. BALAMURUGAN
Asst. Technical Manager

END OF THE REPORT

Please Contact:

For any Technical Issues & Complaints: technical@shrientanalytical.com

Terms and conditions:

(1) The test items will not be retained for more than 15 days from the date of issue of test report. (2) The results relate only to the items tested (3) The test report shall not be reproduced except in full without the written approval of the laboratory (4) Any use for advertising purposes must be granted in writing. This technical report may only be quoted in full. This report is the result of a single examination of the object in question and is not generally applicable evaluation of the quality of other products in regular production. For further details, please see testing and certification regulation, chapter A-3.4. (5) The correctness of the information related to sample(s) in the Test Request Form/Customer letterhead/Email is the customer's responsibility. The laboratory reports the said information in the test report and is not liable for the same.



Shrient Analytical and Research Labs Pvt. Ltd

416/15, DhargasRoad, West Tambaram, Chennai- 600045
Phone Number +91 82208 36377 Email: -info@shrientanalytical.com
www.shrientanalytical.com

TEST REPORT

Report No.	SARL/25/3556	Report Date.	24.03.2025

Customer Name & Address	Roposed Rough Stone & Gravel Quarry Of Thiru.S.Padma Kumar At S.F.Nos. 195/2b(P), 179/1a(P), 178/1 & 178/2(P), Peranakavur Village, Uthiramerur Taluk, Kancheepuram District, Tamil Nadu State.
Sample Description	AMBIENT AIR QUALITY
Sampling Procedure	IS – 5182 (Part – 14: 2000 & Part – V: Reaffirmed - 2003), CPCB Guide lines

Sample Location	A2-Edamichi
Positioned height of Sampler	1.5 M above Ground Level

Customer Reference	By Mail	Sampling Duration	24 hrs
Sample Reference No	SARL/A/CHE-3556	Sample Received on	17.03.2025
Sample Collected by	LABORATORY	Test Commenced on	17.03.2025
Sample Collected on	15.03.2025	Test Completed on	24.03.2025
Temperature	35°C	Relative Humidity	30%
Sample Condition	Fit for Analysis		

S. No.	Parameters	Protocol	Unit	Results	*Limits
1	Particulate Matter less than 10micron size (PM ₁₀)	IS:5182: Part 23:2006	µg/m ³	49.4	100
2	Particulate Matter less than 2.5micron size (PM _{2.5})	IS 5182 (Part 24):2019	µg/m ³	24.9	60
3	Sulphur dioxide (SO ₂)	IS:5182: Part 02:2001	µg/m ³	4.4	80
4	Nitrogen Dioxide (NO ₂)	IS:5182: Part 06:2006	µg/m ³	8.9	80
5	Carbon monoxide (CO)	SARL/IOP/013 (Issue No:01, Issue Date – 01.03.2023)	mg/m ³	BDL (D.L – 1.1)	-

Remarks: Limits: *National Ambient air quality standards from CPCB. BDL- Below detectable limit. DL –Detectable limit

For Shrient Analytical and Research Labs Pvt. Ltd

Verified



Authorized Signatory
S. BALAMURUGAN
Asst. Technical Manager

END OF THE REPORT

Please Contact:

For any Technical Issues&Complaints: technical@shrientanalytical.com

Terms and conditions:

(1) The test items will not be retained for more than 15 days from the date of issue of test report. (2) The results relate only to the items tested (3) The test report shall not be reproduced except in full without the written approval of the laboratory (4) Any use for advertising purposes must be granted in writing. This technical report may only be quoted in full. This report is the result of a single examination of the object in question and is not generally applicable evaluation of the quality of other products in regular production. For further details, please see testing and certification regulation, chapter A-3.4. (5) The correctness of the information related to sample(s) in the Test Request Form/Customer letterhead/Email is the customer's responsibility. The laboratory reports the said information in the test report and is not liable for the same.

LAB SERVICES FOR:- Food, Water, Milk, Environment, Academic & Industrial Segment.

CIN : U74999TN2017PTC116807 / GST No : 33AAYCS7325R1ZA / PAN No: AAYCS7325R

Page 12 of 14



Shrient Analytical and Research Labs Pvt. Ltd

416/15, DhargasRoad, West Tambaram, Chennai- 600045
Phone Number +91 82208 36377 Email: -info@shrientanalytical.com
www.shrientanalytical.com

TEST REPORT

Report No.	SARL/25/3557	Report Date.	24.03.2025

Customer Name & Address	Roposed Rough Stone & Gravel Quarry Of Thiru.S.Padma Kumar At S.F.Nos. 195/2b(P), 179/1a(P), 178/1 & 178/2(P), Peranakavur Village, Uthiramerur Taluk, Kancheepuram District, Tamil Nadu State.
Sample Description	AMBIENT AIR QUALITY
Sampling Procedure	IS – 5182 (Part – 14: 2000 & Part – V: Reaffirmed - 2003), CPCB Guide lines


Sample Location	A1-Within Mine Lease area
Positioned height of Sampler	1.5 M above Ground Level

Customer Reference	By Mail	Sampling Duration	24 hrs
Sample Reference No	SARL/A/CHE-3557	Sample Received on	17.03.2025
Sample Collected by	LABORATORY	Test Commenced on	17.03.2025
Sample Collected on	16.03.2025	Test Completed on	24.03.2025
Temperature	35°C	Relative Humidity	30%
Sample Condition	Fit for Analysis		

S. No.	Parameters	Protocol	Unit	Results	*Limits
1	Particulate Matter less than 10micron size (PM ₁₀)	IS:5182: Part 23:2006	µg/m ³	54.3	100
2	Particulate Matter less than 2.5micron size (PM _{2.5})	IS 5182 (Part 24):2019	µg/m ³	23.2	60
3	Sulphur dioxide (SO ₂)	IS:5182: Part 02:2001	µg/m ³	3.7	80
4	Nitrogen Dioxide (NO ₂)	IS:5182: Part 06:2006	µg/m ³	8.0	80
5	Carbon monoxide (CO)	SARL/IOP/013 (Issue No:01, Issue Date – 01.03.2023)	mg/m ³	BDL (D.L – 1.1)	-

Remarks: Limits: *National Ambient air quality standards from CPCB. BDL- Below detectable limit. DL – Detectable limit

For Shrient Analytical and Research Labs Pvt. Ltd

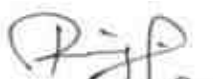
Verified




Authorized Signatory
S. BALAMURUGAN
Asst. Technical Manager

END OF THE REPORT

Please Contact:

For any Technical Issues & Complaints: technical@shrientanalytical.com

Terms and conditions:

(1) The test items will not be retained for more than 15 days from the date of issue of test report. (2) The results relate only to the items tested (3) The test report shall not be reproduced except in full without the written approval of the laboratory (4) Any use for advertising purposes must be granted in writing. This technical report may only be quoted in full. This report is the result of a single examination of the object in question and is not generally applicable evaluation of the quality of other products in regular production. For further details, please see testing and certification regulation, chapter A-3.4. (5) The correctness of the information related to sample(s) in the Test Request Form/Customer letterhead/Email is the customer's responsibility. The laboratory reports the said information in the test report and is not liable for the same.



Shrient Analytical and Research Labs Pvt. Ltd

416/15, DhargasRoad, West Tambaram, Chennai- 600045
Phone Number +91 82208 36377 Email: -info@shrientanalytical.com
www.shrientanalytical.com

TEST REPORT

Report No.	SARL/25/3558	Report Date.	24.03.2025

Customer Name & Address	Roposed Rough Stone & Gravel Quarry Of Thiru.S.Padma Kumar At S.F.Nos. 195/2b(P), 179/1a(P), 178/1 & 178/2(P), Peranakavur Village, Uthiramerur Taluk, Kancheepuram District, Tamil Nadu State.
Sample Description	AMBIENT AIR QUALITY
Sampling Procedure	IS – 5182 (Part – 14: 2000 & Part – V: Reaffirmed - 2003), CPCB Guide lines


Sample Location	A2-Edamichi
Positioned height of Sampler	1.5 M above Ground Level

Customer Reference	By Mail	Sampling Duration	24 hrs
Sample Reference No	SARL/A/CHE-3558	Sample Received on	17.03.2025
Sample Collected by	LABORATORY	Test Commenced on	17.03.2025
Sample Collected on	16.03.2025	Test Completed on	24.03.2025
Temperature	35°C	Relative Humidity	30%
Sample Condition	Fit for Analysis		

S. No.	Parameters	Protocol	Unit	Results	*Limits
1	Particulate Matter less than 10micron size (PM ₁₀)	IS:5182: Part 23:2006	µg/m ³	47.8	100
2	Particulate Matter less than 2.5micron size (PM _{2.5})	IS 5182 (Part 24):2019	µg/m ³	24.1	60
3	Sulphur dioxide (SO ₂)	IS:5182: Part 02:2001	µg/m ³	4.2	80
4	Nitrogen Dioxide (NO ₂)	IS:5182: Part 06:2006	µg/m ³	8.6	80
5	Carbon monoxide (CO)	SARL/IOP/013 (Issue No:01, Issue Date – 01.03.2023)	mg/m ³	BDL (D.L – 1.1)	-

Remarks: Limits: *National Ambient air quality standards from CPCB. BDL- Below detectable limit. DL –Detectable limit

For Shrient Analytical and Research Labs Pvt. Ltd

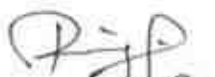
Verified




Authorized Signatory
S. BALAMURUGAN
Asst. Technical Manager

END OF THE REPORT

Please Contact:

For any Technical Issues&Complaints: technical@shrientanalytical.com

Terms and conditions:

(1) The test items will not be retained for more than 15 days from the date of issue of test report. (2) The results relate only to the items tested (3) The test report shall not be reproduced except in full without the written approval of the laboratory (4) Any use for advertising purposes must be granted in writing. This technical report may only be quoted in full. This report is the result of a single examination of the object in question and is not generally applicable evaluation of the quality of other products in regular production. For further details, please see testing and certification regulation, chapter A-3.4. (5) The correctness of the information related to sample(s) in the Test Request Form/Customer letterhead/Email is the customer's responsibility. The laboratory reports the said information in the test report and is not liable for the same.

LAB SERVICES FOR:- Food, Water, Milk, Environment, Academic & Industrial Segment.

CIN : U74999TN2017PTC116807 / GST No : 33AAYCS7325R1ZA / PAN No: AAYCS7325R

Page 14 of 14



Shrient Analytical and Research Labs Pvt. Ltd

416/15, DhargasRoad, West Tambaram, Chennai- 600045
Phone Number +91 82208 36377 Email: -info@shrientanalytical.com
www.shrientanalytical.com

TEST REPORT

Report No.	SARL/25/3587	Report Date.	31.03.2025

Customer Name & Address	Roposed Rough Stone & Gravel Quarry Of Thiru.S.Padma Kumar At S.F.Nos. 195/2b(P), 179/1a(P), 178/1 & 178/2(P), Peranakavur Village, Uthiramerur Taluk, Kancheepuram District, Tamil Nadu State.
Sample Description	AMBIENT AIR QUALITY
Sampling Procedure	IS – 5182 (Part – 14: 2000 & Part – V: Reaffirmed - 2003), CPCB Guide lines

Sample Location	A1-Within Mine Lease area
Positioned height of Sampler	1.5 M above Ground Level

Customer Reference	By Mail	Sampling Duration	24 hrs
Sample Reference No	SARL/A/CHE-3587	Sample Received on	24.03.2025
Sample Collected by	LABORATORY	Test Commenced on	24.03.2025
Sample Collected on	18.03.2025	Test Completed on	31.03.2025
Temperature	36°C	Relative Humidity	25%
Sample Condition	Fit for Analysis		

S. No.	Parameters	Protocol	Unit	Results	*Limits
1	Particulate Matter less than 10micron size (PM ₁₀)	IS:5182: Part 23:2006	µg/m ³	55.9	100
2	Particulate Matter less than 2.5micron size (PM _{2.5})	IS 5182 (Part 24):2019	µg/m ³	24.6	60
3	Sulphur dioxide (SO ₂)	IS:5182: Part 02:2001	µg/m ³	4.0	80
4	Nitrogen Dioxide (NO ₂)	IS:5182: Part 06:2006	µg/m ³	8.2	80
5	Carbon monoxide (CO)	SARL/IOP/013 (Issue No:01, Issue Date – 01.03.2023)	mg/m ³	BDL(D.L – 1.1)	-

Remarks: Limits: *National Ambient air quality standards from CPCB. BDL- Below detectable limit. DL –Detectable limit

For Shrient Analytical and Research Labs Pvt. Ltd


Verified




Authorized Signatory
S. BALAMURUGAN
Asst. Technical Manager

END OF THE REPORT

Please Contact:

For any Technical Issues&Complaints: technical@shrientanalytical.com

Terms and conditions:

(1) The test items will not be retained for more than 15 days from the date of issue of test report. (2) The results relate only to the items tested (3) The test report shall not be reproduced except in full without the written approval of the laboratory (4) Any use for advertising purposes must be granted in writing. This technical report may only be quoted in full. This report is the result of a single examination of the object in question and is not generally applicable evaluation of the quality of other products in regular production. For further details, please see testing and certification regulation, chapter A-3.4. (5) The correctness of the information related to sample(s) in the Test Request Form/Customer letterhead/Email is the customer's responsibility. The laboratory reports the said information in the test report and is not liable for the same.



Shrient Analytical and Research Labs Pvt. Ltd

416/15, DhargasRoad, West Tambaram, Chennai- 600045
Phone Number +91 82208 36377 Email: -info@shrientanalytical.com
www.shrientanalytical.com

TEST REPORT

Report No.	SARL/25/3588	Report Date.	31.03.2025

Customer Name & Address	Roposed Rough Stone & Gravel Quarry Of Thiru.S.Padma Kumar At S.F.Nos. 195/2b(P), 179/1a(P), 178/1 & 178/2(P), Peranakavur Village, Uthiramerur Taluk, Kancheepuram District, Tamil Nadu State.
Sample Description	AMBIENT AIR QUALITY
Sampling Procedure	IS – 5182 (Part – 14: 2000 & Part – V: Reaffirmed - 2003), CPCB Guide lines

Sample Location	A2-Edamichi
Positioned height of Sampler	1.5 M above Ground Level

Customer Reference	By Mail	Sampling Duration	24 hrs
Sample Reference No	SARL/A/CHE-3588	Sample Received on	24.03.2025
Sample Collected by	LABORATORY	Test Commenced on	24.03.2025
Sample Collected on	18.03.2025	Test Completed on	31.03.2025
Temperature	36°C	Relative Humidity	25%
Sample Condition	Fit for Analysis		

S. No.	Parameters	Protocol	Unit	Results	*Limits
1	Particulate Matter less than 10micron size (PM ₁₀)	IS:5182: Part 23:2006	µg/m ³	52.2	100
2	Particulate Matter less than 2.5micron size (PM _{2.5})	IS 5182 (Part 24):2019	µg/m ³	27.1	60
3	Sulphur dioxide (SO ₂)	IS:5182: Part 02:2001	µg/m ³	4.9	80
4	Nitrogen Dioxide (NO ₂)	IS:5182: Part 06:2006	µg/m ³	9.2	80
5	Carbon monoxide (CO)	SARL/IOP/013 (Issue No:01, Issue Date – 01.03.2023)	mg/m ³	BDL (D.L – 1.1)	-

Remarks: Limits: *National Ambient air quality standards from CPCB. BDL- Below detectable limit. DL –Detectable limit

For Shrient Analytical and Research Labs Pvt. Ltd

Verified



END OF THE REPORT

Authorized Signatory
S. BALAMURUGAN
Asst. Technical Manager

Please Contact:

For any Technical Issues&Complaints: technical@shrientanalytical.com

Terms and conditions:

(1) The test items will not be retained for more than 15 days from the date of issue of test report. (2) The results relate only to the items tested (3) The test report shall not be reproduced except in full without the written approval of the laboratory (4) Any use for advertising purposes must be granted in writing. This technical report may only be quoted in full. This report is the result of a single examination of the object in question and is not generally applicable evaluation of the quality of other products in regular production. For further details, please see testing and certification regulation, chapter A-3.4. (5) The correctness of the information related to sample(s) in the Test Request Form/Customer letterhead/Email is the customer's responsibility. The laboratory reports the said information in the test report and is not liable for the same.



Shrient Analytical and Research Labs Pvt. Ltd

416/15, DhargasRoad, West Tambaram, Chennai- 600045
Phone Number +91 82208 36377 Email: -info@shrientanalytical.com
www.shrientanalytical.com

TEST REPORT

Report No.	SARL/25/3589	Report Date.	31.03.2025

Customer Name & Address	Roposed Rough Stone & Gravel Quarry Of Thiru.S.Padma Kumar At S.F.Nos. 195/2b(P), 179/1a(P), 178/1 & 178/2(P), Peranakavur Village, Uthiramerur Taluk, Kancheepuram District, Tamil Nadu State.
Sample Description	AMBIENT AIR QUALITY
Sampling Procedure	IS – 5182 (Part – 14: 2000 & Part – V: Reaffirmed - 2003), CPCB Guide lines

Sample Location	A1-Within Mine Lease area
Positioned height of Sampler	1.5 M above Ground Level

Customer Reference	By Mail	Sampling Duration	24 hrs
Sample Reference No	SARL/A/CHE-3589	Sample Received on	24.03.2025
Sample Collected by	LABORATORY	Test Commenced on	24.03.2025
Sample Collected on	19.03.2025	Test Completed on	31.03.2025
Temperature	36°C	Relative Humidity	27%
Sample Condition	Fit for Analysis		

S. No.	Parameters	Protocol	Unit	Results	*Limits
1	Particulate Matter less than 10micron size (PM ₁₀)	IS:5182: Part 23:2006	µg/m ³	65.5	100
2	Particulate Matter less than 2.5micron size (PM _{2.5})	IS 5182 (Part 24):2019	µg/m ³	27.8	60
3	Sulphur dioxide (SO ₂)	IS:5182: Part 02:2001	µg/m ³	4.8	80
4	Nitrogen Dioxide (NO ₂)	IS:5182: Part 06:2006	µg/m ³	9.5	80
5	Carbon monoxide (CO)	SARL/IOP/013 (Issue No:01, Issue Date – 01.03.2023)	mg/m ³	BDL (D.L – 1.1)	-

Remarks: Limits: *National Ambient air quality standards from CPCB. BDL- Below detectable limit. DL – Detectable limit

For Shrient Analytical and Research Labs Pvt. Ltd

Verified



END OF THE REPORT

Authorized Signatory
S. BALAMURUGAN
Asst. Technical Manager

Please Contact:

For any Technical Issues & Complaints: technical@shrientanalytical.com

Terms and conditions:

(1) The test items will not be retained for more than 15 days from the date of issue of test report. (2) The results relate only to the items tested (3) The test report shall not be reproduced except in full without the written approval of the laboratory (4) Any use for advertising purposes must be granted in writing. This technical report may only be quoted in full. This report is the result of a single examination of the object in question and is not generally applicable evaluation of the quality of other products in regular production. For further details, please see testing and certification regulation, chapter A-3.4. (5) The correctness of the information related to sample(s) in the Test Request Form/Customer letterhead/Email is the customer's responsibility. The laboratory reports the said information in the test report and is not liable for the same.



Shrient Analytical and Research Labs Pvt. Ltd

416/15, DhargasRoad, West Tambaram, Chennai- 600045
Phone Number +91 82208 36377 Email: -info@shrientanalytical.com
www.shrientanalytical.com

TEST REPORT

Report No.	SARL/25/3590	Report Date.	31.03.2025

Customer Name & Address	Roposed Rough Stone & Gravel Quarry Of Thiru.S.Padma Kumar At S.F.Nos. 195/2b(P), 179/1a(P), 178/1 & 178/2(P), Peranakavur Village, Uthiramerur Taluk, Kancheepuram District, Tamil Nadu State.
Sample Description	AMBIENT AIR QUALITY
Sampling Procedure	IS – 5182 (Part – 14: 2000 & Part – V: Reaffirmed - 2003), CPCB Guide lines

Sample Location	A2-Edamichi
Positioned height of Sampler	1.5 M above Ground Level

Customer Reference	By Mail	Sampling Duration	24 hrs
Sample Reference No	SARL/A/CHE-3590	Sample Received on	24.03.2025
Sample Collected by	LABORATORY	Test Commenced on	24.03.2025
Sample Collected on	19.03.2025	Test Completed on	31.03.2025
Temperature	34°C	Relative Humidity	28%
Sample Condition	Fit for Analysis		

S. No.	Parameters	Protocol	Unit	Results	*Limits
1	Particulate Matter less than 10micron size (PM ₁₀)	IS:5182: Part 23:2006	µg/m ³	49.8	100
2	Particulate Matter less than 2.5micron size (PM _{2.5})	IS 5182 (Part 24):2019	µg/m ³	25.4	60
3	Sulphur dioxide (SO ₂)	IS:5182: Part 02:2001	µg/m ³	4.7	80
4	Nitrogen Dioxide (NO ₂)	IS:5182: Part 06:2006	µg/m ³	8.9	80
5	Carbon monoxide (CO)	SARL/IOP/013 (Issue No:01, Issue Date – 01.03.2023)	mg/m ³	BDL (D.L – 1.1)	-

Remarks: Limits: *National Ambient air quality standards from CPCB. BDL- Below detectable limit. DL – Detectable limit

For Shrient Analytical and Research Labs Pvt. Ltd


Verified



END OF THE REPORT


Authorized Signatory
S. BALAMURUGAN
Asst. Technical Manager

Please Contact:

For any Technical Issues&Complaints: technical@shrientanalytical.com

Terms and conditions:

(1) The test items will not be retained for more than 15 days from the date of issue of test report. (2) The results relate only to the items tested (3) The test report shall not be reproduced except in full without the written approval of the laboratory (4) Any use for advertising purposes must be granted in writing. This technical report may only be quoted in full. This report is the result of a single examination of the object in question and is not generally applicable evaluation of the quality of other products in regular production. For further details, please see testing and certification regulation, chapter A-3.4. (5) The correctness of the information related to sample(s) in the Test Request Form/Customer letterhead/Email is the customer's responsibility. The laboratory reports the said information in the test report and is not liable for the same.



Shrient Analytical and Research Labs Pvt. Ltd

416/15, DhargasRoad, West Tambaram, Chennai- 600045
Phone Number +91 82208 36377 Email: -info@shrientanalytical.com
www.shrientanalytical.com

TEST REPORT

Report No.	SARL/25/3591	Report Date.	31.03.2025

Customer Name & Address	Roposed Rough Stone & Gravel Quarry Of Thiru.S.Padma Kumar At S.F.Nos. 195/2b(P), 179/1a(P), 178/1 & 178/2(P), Peranakavur Village, Uthiramerur Taluk, Kancheepuram District, Tamil Nadu State.
Sample Description	AMBIENT AIR QUALITY
Sampling Procedure	IS – 5182 (Part – 14: 2000 & Part – V: Reaffirmed - 2003), CPCB Guide lines

Sample Location	A3-Pazhaveri
Positioned height of Sampler	1.5 M above Ground Level

Customer Reference	By Mail	Sampling Duration	24 hrs
Sample Reference No	SARL/A/CHE-3591	Sample Received on	24.03.2025
Sample Collected by	LABORATORY	Test Commenced on	24.03.2025
Sample Collected on	20.03.2025	Test Completed on	31.03.2025
Temperature	34°C	Relative Humidity	28%
Sample Condition	Fit for Analysis		

S. No.	Parameters	Protocol	Unit	Results	*Limits
1	Particulate Matter less than 10micron size (PM ₁₀)	IS:5182: Part 23:2006	µg/m ³	48.9	100
2	Particulate Matter less than 2.5micron size (PM _{2.5})	IS 5182 (Part 24):2019	µg/m ³	22.8	60
3	Sulphur dioxide (SO ₂)	IS:5182: Part 02:2001	µg/m ³	4.0	80
4	Nitrogen Dioxide (NO ₂)	IS:5182: Part 06:2006	µg/m ³	7.9	80
5	Carbon monoxide (CO)	SARL/IOP/013 (Issue No:01, Issue Date – 01.03.2023)	mg/m ³	BDL (D.L – 1.1)	-

Remarks: Limits: *National Ambient air quality standards from CPCB. BDL- Below detectable limit. DL –Detectable limit

For Shrient Analytical and Research Labs Pvt. Ltd

Verified



END OF THE REPORT

Authorized Signatory
S. BALAMURUGAN
Asst. Technical Manager

Please Contact:

For any Technical Issues&Complaints: technical@shrientanalytical.com

Terms and conditions:

(1) The test items will not be retained for more than 15 days from the date of issue of test report. (2) The results relate only to the items tested (3) The test report shall not be reproduced except in full without the written approval of the laboratory (4) Any use for advertising purposes must be granted in writing. This technical report may only be quoted in full. This report is the result of a single examination of the object in question and is not generally applicable evaluation of the quality of other products in regular production. For further details, please see testing and certification regulation, chapter A-3.4. (5) The correctness of the information related to sample(s) in the Test Request Form/Customer letterhead/Email is the customer's responsibility. The laboratory reports the said information in the test report and is not liable for the same.



Shrient Analytical and Research Labs Pvt. Ltd

416/15, DhargasRoad, West Tambaram, Chennai- 600045
Phone Number +91 82208 36377 Email: -info@shrientanalytical.com
www.shrientanalytical.com

TEST REPORT

Report No.	SARL/25/3592	Report Date.	31.03.2025

Customer Name & Address	Roposed Rough Stone & Gravel Quarry Of Thiru.S.Padma Kumar At S.F.Nos. 195/2b(P), 179/1a(P), 178/1 & 178/2(P), Peranakavur Village, Uthiramerur Taluk, Kancheepuram District, Tamil Nadu State.
Sample Description	AMBIENT AIR QUALITY
Sampling Procedure	IS – 5182 (Part – 14: 2000 & Part – V: Reaffirmed - 2003), CPCB Guide lines

Sample Location	A4-Salavakkam
Positioned height of Sampler	1.5 M above Ground Level

Customer Reference	By Mail	Sampling Duration	24 hrs
Sample Reference No	SARL/A/CHE-3592	Sample Received on	24.03.2025
Sample Collected by	LABORATORY	Test Commenced on	24.03.2025
Sample Collected on	20.03.2025	Test Completed on	31.03.2025
Temperature	36°C	Relative Humidity	27%
Sample Condition	Fit for Analysis		

S. No.	Parameters	Protocol	Unit	Results	*Limits
1	Particulate Matter less than 10micron size (PM ₁₀)	IS:5182: Part 23:2006	µg/m ³	55.8	100
2	Particulate Matter less than 2.5micron size (PM _{2.5})	IS 5182 (Part 24):2019	µg/m ³	26.6	60
3	Sulphur dioxide (SO ₂)	IS:5182: Part 02:2001	µg/m ³	5.3	80
4	Nitrogen Dioxide (NO ₂)	IS:5182: Part 06:2006	µg/m ³	9.8	80
5	Carbon monoxide (CO)	SARL/IOP/013 (Issue No:01, Issue Date – 01.03.2023)	mg/m ³	BDL (D.L – 1.1)	-

Remarks: Limits: *National Ambient air quality standards from CPCB. BDL- Below detectable limit. DL –Detectable limit

For Shrient Analytical and Research Labs Pvt. Ltd

Verified



END OF THE REPORT

Authorized Signatory
S. BALAMURUGAN
Asst. Technical Manager

Please Contact:

For any Technical Issues&Complaints: technical@shrientanalytical.com

Terms and conditions:

(1) The test items will not be retained for more than 15 days from the date of issue of test report. (2) The results relate only to the items tested (3) The test report shall not be reproduced except in full without the written approval of the laboratory (4) Any use for advertising purposes must be granted in writing. This technical report may only be quoted in full. This report is the result of a single examination of the object in question and is not generally applicable evaluation of the quality of other products in regular production. For further details, please see testing and certification regulation, chapter A-3.4. (5) The correctness of the information related to sample(s) in the Test Request Form/Customer letterhead/Email is the customer's responsibility. The laboratory reports the said information in the test report and is not liable for the same.



Shrient Analytical and Research Labs Pvt. Ltd

416/15, DhargasRoad, West Tambaram, Chennai- 600045
Phone Number +91 82208 36377 Email: -info@shrientanalytical.com
www.shrientanalytical.com

TEST REPORT

Report No.	SARL/25/3593	Report Date.	31.03.2025

Customer Name & Address	Roposed Rough Stone & Gravel Quarry Of Thiru.S.Padma Kumar At S.F.Nos. 195/2b(P), 179/1a(P), 178/1 & 178/2(P), Peranakavur Village, Uthiramerur Taluk, Kancheepuram District, Tamil Nadu State.
Sample Description	AMBIENT AIR QUALITY
Sampling Procedure	IS – 5182 (Part – 14: 2000 & Part – V: Reaffirmed - 2003), CPCB Guide lines

Sample Location	A3-Pazhaveri
Positioned height of Sampler	1.5 M above Ground Level

Customer Reference	By Mail	Sampling Duration	24 hrs
Sample Reference No	SARL/A/CHE-3593	Sample Received on	24.03.2025
Sample Collected by	LABORATORY	Test Commenced on	24.03.2025
Sample Collected on	21.03.2025	Test Completed on	31.03.2025
Temperature	36°C	Relative Humidity	27%
Sample Condition	Fit for Analysis		

S. No.	Parameters	Protocol	Unit	Results	*Limits
1	Particulate Matter less than 10micron size (PM ₁₀)	IS:5182: Part 23:2006	µg/m ³	51.3	100
2	Particulate Matter less than 2.5micron size (PM _{2.5})	IS 5182 (Part 24):2019	µg/m ³	24.0	60
3	Sulphur dioxide (SO ₂)	IS:5182: Part 02:2001	µg/m ³	4.4	80
4	Nitrogen Dioxide (NO ₂)	IS:5182: Part 06:2006	µg/m ³	8.5	80
5	Carbon monoxide (CO)	SARL/IOP/013 (Issue No:01, Issue Date – 01.03.2023)	mg/m ³	BDL (D.L – 1.1)	-

Remarks: Limits: *National Ambient air quality standards from CPCB. BDL- Below detectable limit. DL – Detectable limit

For Shrient Analytical and Research Labs Pvt. Ltd

Verified



Authorized Signatory
S. BALAMURUGAN
Asst. Technical Manager

END OF THE REPORT

Please Contact:

For any Technical Issues & Complaints: technical@shrientanalytical.com

Terms and conditions:

(1) The test items will not be retained for more than 15 days from the date of issue of test report. (2) The results relate only to the items tested (3) The test report shall not be reproduced except in full without the written approval of the laboratory (4) Any use for advertising purposes must be granted in writing. This technical report may only be quoted in full. This report is the result of a single examination of the object in question and is not generally applicable evaluation of the quality of other products in regular production. For further details, please see testing and certification regulation, chapter A-3.4. (5) The correctness of the information related to sample(s) in the Test Request Form/Customer letterhead/Email is the customer's responsibility. The laboratory reports the said information in the test report and is not liable for the same.



Shrient Analytical and Research Labs Pvt. Ltd

416/15, DhargasRoad, West Tambaram, Chennai- 600045
Phone Number +91 82208 36377 Email: -info@shrientanalytical.com
www.shrientanalytical.com

TEST REPORT

Report No.	SARL/25/3594	Report Date.	31.03.2025

Customer Name & Address	Roposed Rough Stone & Gravel Quarry Of Thiru.S.Padma Kumar At S.F.Nos. 195/2b(P), 179/1a(P), 178/1 & 178/2(P), Peranakavur Village, Uthiramerur Taluk, Kancheepuram District, Tamil Nadu State.
Sample Description	AMBIENT AIR QUALITY
Sampling Procedure	IS – 5182 (Part – 14: 2000 & Part – V: Reaffirmed - 2003), CPCB Guide lines

Sample Location	A4-Salavakkam
Positioned height of Sampler	1.5 M above Ground Level

Customer Reference	By Mail	Sampling Duration	24 hrs
Sample Reference No	SARL/A/CHE-3594	Sample Received on	24.03.2025
Sample Collected by	LABORATORY	Test Commenced on	24.03.2025
Sample Collected on	21.03.2025	Test Completed on	31.03.2025
Temperature	36°C	Relative Humidity	28%
Sample Condition	Fit for Analysis		

S. No.	Parameters	Protocol	Unit	Results	*Limits
1	Particulate Matter less than 10micron size (PM ₁₀)	IS:5182: Part 23:2006	µg/m ³	52.3	100
2	Particulate Matter less than 2.5micron size (PM _{2.5})	IS 5182 (Part 24):2019	µg/m ³	25.2	60
3	Sulphur dioxide (SO ₂)	IS:5182: Part 02:2001	µg/m ³	4.7	80
4	Nitrogen Dioxide (NO ₂)	IS:5182: Part 06:2006	µg/m ³	9.0	80
5	Carbon monoxide (CO)	SARL/IOP/013 (Issue No:01, Issue Date – 01.03.2023)	mg/m ³	BDL (D.L – 1.1)	-

Remarks: Limits: *National Ambient air quality standards from CPCB. BDL- Below detectable limit. DL – Detectable limit

For Shrient Analytical and Research Labs Pvt. Ltd


Verified




Authorized Signatory
S. BALAMURUGAN
Asst. Technical Manager

END OF THE REPORT

Please Contact:

For any Technical Issues & Complaints: technical@shrientanalytical.com

Terms and conditions:

(1) The test items will not be retained for more than 15 days from the date of issue of test report. (2) The results relate only to the items tested (3) The test report shall not be reproduced except in full without the written approval of the laboratory (4) Any use for advertising purposes must be granted in writing. This technical report may only be quoted in full. This report is the result of a single examination of the object in question and is not generally applicable evaluation of the quality of other products in regular production. For further details, please see testing and certification regulation, chapter A-3.4. (5) The correctness of the information related to sample(s) in the Test Request Form/Customer letterhead/Email is the customer's responsibility. The laboratory reports the said information in the test report and is not liable for the same.



Shrient Analytical and Research Labs Pvt. Ltd

416/15, DhargasRoad, West Tambaram, Chennai- 600045
Phone Number +91 82208 36377 Email: -info@shrientanalytical.com
www.shrientanalytical.com

TEST REPORT

Report No.	SARL/25/3595	Report Date.	31.03.2025

Customer Name & Address	Roposed Rough Stone & Gravel Quarry Of Thiru.S.Padma Kumar At S.F.Nos. 195/2b(P), 179/1a(P), 178/1 & 178/2(P), Peranakavur Village, Uthiramerur Taluk, Kancheepuram District, Tamil Nadu State.
Sample Description	AMBIENT AIR QUALITY
Sampling Procedure	IS – 5182 (Part – 14: 2000 & Part – V: Reaffirmed - 2003), CPCB Guide lines

Sample Location	A5-ARUMBULIYUR - 310m(SE)
Positioned height of Sampler	1.5 M above Ground Level

Customer Reference	By Mail	Sampling Duration	24 hrs
Sample Reference No	SARL/A/CHE-3595	Sample Received on	24.03.2025
Sample Collected by	LABORATORY	Test Commenced on	24.03.2025
Sample Collected on	22.03.2025	Test Completed on	31.03.2025
Temperature	36°C	Relative Humidity	26%
Sample Condition	Fit for Analysis		

S. No.	Parameters	Protocol	Unit	Results	*Limits
1	Particulate Matter less than 10micron size (PM ₁₀)	IS:5182: Part 23:2006	µg/m ³	51.5	100
2	Particulate Matter less than 2.5micron size (PM _{2.5})	IS 5182 (Part 24):2019	µg/m ³	25	60
3	Sulphur dioxide (SO ₂)	IS:5182: Part 02:2001	µg/m ³	5.8	80
4	Nitrogen Dioxide (NO ₂)	IS:5182: Part 06:2006	µg/m ³	10	80
5	Carbon monoxide (CO)	SARL/IOP/013 (Issue No:01, Issue Date – 01.03.2023)	mg/m ³	BDL (D.L – 1.1)	-

Remarks: Limits: *National Ambient air quality standards from CPCB. BDL- Below detectable limit. DL – Detectable limit

For Shrient Analytical and Research Labs Pvt. Ltd

Verified



END OF THE REPORT

Authorized Signatory
S. BALAMURUGAN
Asst. Technical Manager

Please Contact:

For any Technical Issues & Complaints: technical@shrientanalytical.com

Terms and conditions:

(1) The test items will not be retained for more than 15 days from the date of issue of test report. (2) The results relate only to the items tested (3) The test report shall not be reproduced except in full without the written approval of the laboratory (4) Any use for advertising purposes must be granted in writing. This technical report may only be quoted in full. This report is the result of a single examination of the object in question and is not generally applicable evaluation of the quality of other products in regular production. For further details, please see testing and certification regulation, chapter A-3.4. (5) The correctness of the information related to sample(s) in the Test Request Form/Customer letterhead/Email is the customer's responsibility. The laboratory reports the said information in the test report and is not liable for the same.



Shrient Analytical and Research Labs Pvt. Ltd

416/15, DhargasRoad, West Tambaram, Chennai- 600045
Phone Number +91 82208 36377 Email: -info@shrientanalytical.com
www.shrientanalytical.com

TEST REPORT

Report No.	SARL/25/3596	Report Date.	31.03.2025

Customer Name & Address	Roposed Rough Stone & Gravel Quarry Of Thiru.S.Padma Kumar At S.F.Nos. 195/2b(P), 179/1a(P), 178/1 & 178/2(P), Peranakavur Village, Uthiramerur Taluk, Kancheepuram District, Tamil Nadu State.
Sample Description	AMBIENT AIR QUALITY
Sampling Procedure	IS – 5182 (Part – 14: 2000 & Part – V: Reaffirmed - 2003), CPCB Guide lines

Sample Location	A6 -Mambakkam
Positioned height of Sampler	1.5 M above Ground Level

Customer Reference	By Mail	Sampling Duration	24 hrs
Sample Reference No	SARL/A/CHE-3596	Sample Received on	24.03.2025
Sample Collected by	LABORATORY	Test Commenced on	24.03.2025
Sample Collected on	22.03.2025	Test Completed on	31.03.2025
Temperature	36°C	Relative Humidity	28%
Sample Condition	Fit for Analysis		

S. No.	Parameters	Protocol	Unit	Results	*Limits
1	Particulate Matter less than 10micron size (PM ₁₀)	IS:5182: Part 23:2006	µg/m ³	47.1	100
2	Particulate Matter less than 2.5micron size (PM _{2.5})	IS 5182 (Part 24):2019	µg/m ³	21.7	60
3	Sulphur dioxide (SO ₂)	IS:5182: Part 02:2001	µg/m ³	4.2	80
4	Nitrogen Dioxide (NO ₂)	IS:5182: Part 06:2006	µg/m ³	8.8	80
5	Carbon monoxide (CO)	SARL/IOP/013 (Issue No:01, Issue Date – 01.03.2023)	mg/m ³	BDL (D.L – 1.1)	-

Remarks: Limits: *National Ambient air quality standards from CPCB. BDL- Below detectable limit. DL –Detectable limit

For Shrient Analytical and Research Labs Pvt. Ltd


Verified




Authorized Signatory
S. BALAMURUGAN
Asst. Technical Manager

END OF THE REPORT

Please Contact:

For any Technical Issues&Complaints: technical@shrientanalytical.com

Terms and conditions:

(1)

The test items will not be retained for more than 15 days from the date of issue of test report. (2) The results relate only to the items tested (3) The test report shall not be reproduced except in full without the written approval of the laboratory (4) Any use for advertising purposes must be granted in writing. This technical report may only be quoted in full. This report is the result of a single examination of the object in question and is not generally applicable evaluation of the quality of other products in regular production. For further details, please see testing and certification regulation, chapter A-3.4. (5) The correctness of the information related to sample(s) in the Test Request Form/Customer letterhead/Email is the customer's responsibility. The laboratory reports the said information in the test report and is not liable for the same.



Shrient Analytical and Research Labs Pvt. Ltd

416/15, DhargasRoad, West Tambaram, Chennai- 600045
Phone Number +91 82208 36377 Email: -info@shrientanalytical.com
www.shrientanalytical.com

TEST REPORT

Report No.	SARL/25/3597	Report Date.	31.03.2025

Customer Name & Address	Roposed Rough Stone & Gravel Quarry Of Thiru.S.Padma Kumar At S.F.Nos. 195/2b(P), 179/1a(P), 178/1 & 178/2(P), Peranakavur Village, Uthiramerur Taluk, Kancheepuram District, Tamil Nadu State.
Sample Description	AMBIENT AIR QUALITY
Sampling Procedure	IS – 5182 (Part – 14: 2000 & Part – V: Reaffirmed - 2003), CPCB Guide lines

Sample Location	A7-Neerkundram
Positioned height of Sampler	1.5 M above Ground Level

Customer Reference	By Mail	Sampling Duration	24 hrs
Sample Reference No	SARL/A/CHE-3597	Sample Received on	24.03.2025
Sample Collected by	LABORATORY	Test Commenced on	24.03.2025
Sample Collected on	22.03.2025	Test Completed on	31.03.2025
Temperature	36°C	Relative Humidity	28%
Sample Condition	Fit for Analysis		

S. No.	Parameters	Protocol	Unit	Results	*Limits
1	Particulate Matter less than 10micron size (PM ₁₀)	IS:5182: Part 23:2006	µg/m ³	48.8	100
2	Particulate Matter less than 2.5micron size (PM _{2.5})	IS 5182 (Part 24):2019	µg/m ³	22.1	60
3	Sulphur dioxide (SO ₂)	IS:5182: Part 02:2001	µg/m ³	4.7	80
4	Nitrogen Dioxide (NO ₂)	IS:5182: Part 06:2006	µg/m ³	11.1	80
5	Carbon monoxide (CO)	SARL/IOP/013 (Issue No:01, Issue Date – 01.03.2023)	mg/m ³	BDL (D.L – 1.1)	-

Remarks: Limits: *National Ambient air quality standards from CPCB. BDL- Below detectable limit. DL – Detectable limit

For Shrient Analytical and Research Labs Pvt. Ltd

Verified



S. BALAMURUGAN
Asst. Technical Manager

END OF THE REPORT

Please Contact:

For any Technical Issues & Complaints: technical@shrientanalytical.com

Terms and conditions:

(1) The test items will not be retained for more than 15 days from the date of issue of test report. (2) The results relate only to the items tested (3) The test report shall not be reproduced except in full without the written approval of the laboratory (4) Any use for advertising purposes must be granted in writing. This technical report may only be quoted in full. This report is the result of a single examination of the object in question and is not generally applicable evaluation of the quality of other products in regular production. For further details, please see testing and certification regulation, chapter A-3.4. (5) The correctness of the information related to sample(s) in the Test Request Form/Customer letterhead/Email is the customer's responsibility. The laboratory reports the said information in the test report and is not liable for the same.



Shrient Analytical and Research Labs Pvt. Ltd

416/15, DhargasRoad, West Tambaram, Chennai- 600045
Phone Number +91 82208 36377 Email: -info@shrientanalytical.com
www.shrientanalytical.com

TEST REPORT

Report No.	SARL/25/3598	Report Date.	31.03.2025

Customer Name & Address	Roposed Rough Stone & Gravel Quarry Of Thiru.S.Padma Kumar At S.F.Nos. 195/2b(P), 179/1a(P), 178/1 & 178/2(P), Peranakavur Village, Uthiramerur Taluk, Kancheepuram District, Tamil Nadu State.
Sample Description	AMBIENT AIR QUALITY
Sampling Procedure	IS – 5182 (Part – 14: 2000 & Part – V: Reaffirmed - 2003), CPCB Guide lines

Sample Location	A5-ARUMBULIYUR - 310m(SE)
Positioned height of Sampler	1.5 M above Ground Level

Customer Reference	By Mail	Sampling Duration	24 hrs
Sample Reference No	SARL/A/CHE-3598	Sample Received on	24.03.2025
Sample Collected by	LABORATORY	Test Commenced on	24.03.2025
Sample Collected on	23.03.2025	Test Completed on	31.03.2025
Temperature	35°C	Relative Humidity	32%
Sample Condition	Fit for Analysis		

S. No.	Parameters	Protocol	Unit	Results	*Limits
1	Particulate Matter less than 10micron size (PM ₁₀)	IS:5182: Part 23:2006	µg/m ³	46.7	100
2	Particulate Matter less than 2.5micron size (PM _{2.5})	IS 5182 (Part 24):2019	µg/m ³	22.8	60
3	Sulphur dioxide (SO ₂)	IS:5182: Part 02:2001	µg/m ³	4.7	80
4	Nitrogen Dioxide (NO ₂)	IS:5182: Part 06:2006	µg/m ³	8.8	80
5	Carbon monoxide (CO)	SARL/IOP/013 (Issue No:01, Issue Date – 01.03.2023)	mg/m ³	BDL (D.L – 1.1)	-

Remarks: Limits: *National Ambient air quality standards from CPCB. BDL- Below detectable limit. DL – Detectable limit

For Shrient Analytical and Research Labs Pvt. Ltd

Verified



S. BALAMURUGAN
Asst. Technical Manager

END OF THE REPORT

Please Contact:

For any Technical Issues & Complaints: technical@shrientanalytical.com

Terms and conditions:

(1) The test items will not be retained for more than 15 days from the date of issue of test report. (2) The results relate only to the items tested (3) The test report shall not be reproduced except in full without the written approval of the laboratory (4) Any use for advertising purposes must be granted in writing. This technical report may only be quoted in full. This report is the result of a single examination of the object in question and is not generally applicable evaluation of the quality of other products in regular production. For further details, please see testing and certification regulation, chapter A-3.4. (5) The correctness of the information related to sample(s) in the Test Request Form/Customer letterhead/Email is the customer's responsibility. The laboratory reports the said information in the test report and is not liable for the same.



Shrient Analytical and Research Labs Pvt. Ltd

416/15, DhargasRoad, West Tambaram, Chennai- 600045
Phone Number +91 82208 36377 Email: -info@shrientanalytical.com
www.shrientanalytical.com

TEST REPORT

Report No.	SARL/25/3599	Report Date.	31.03.2025

Customer Name & Address	Roposed Rough Stone & Gravel Quarry Of Thiru.S.Padma Kumar At S.F.Nos. 195/2b(P), 179/1a(P), 178/1 & 178/2(P), Peranakavur Village, Uthiramerur Taluk, Kancheepuram District, Tamil Nadu State.
Sample Description	AMBIENT AIR QUALITY
Sampling Procedure	IS – 5182 (Part – 14: 2000 & Part – V: Reaffirmed - 2003), CPCB Guide lines

Sample Location	A6 -Mambakkam
Positioned height of Sampler	1.5 M above Ground Level

Customer Reference	By Mail	Sampling Duration	24 hrs
Sample Reference No	SARL/A/CHE-3599	Sample Received on	24.03.2025
Sample Collected by	LABORATORY	Test Commenced on	24.03.2025
Sample Collected on	23.03.2025	Test Completed on	31.03.2025
Temperature	35°C	Relative Humidity	32%
Sample Condition	Fit for Analysis		

S. No.	Parameters	Protocol	Unit	Results	*Limits
1	Particulate Matter less than 10micron size (PM ₁₀)	IS:5182: Part 23:2006	µg/m ³	41.1	100
2	Particulate Matter less than 2.5micron size (PM _{2.5})	IS 5182 (Part 24):2019	µg/m ³	18.6	60
3	Sulphur dioxide (SO ₂)	IS:5182: Part 02:2001	µg/m ³	3.7	80
4	Nitrogen Dioxide (NO ₂)	IS:5182: Part 06:2006	µg/m ³	7.9	80
5	Carbon monoxide (CO)	SARL/IOP/013 (Issue No:01, Issue Date – 01.03.2023)	mg/m ³	BDL (D.L – 1.1)	-

Remarks: Limits: *National Ambient air quality standards from CPCB. BDL- Below detectable limit. DL –Detectable limit

For Shrient Analytical and Research Labs Pvt. Ltd

Verified



END OF THE REPORT

S. BALAMURUGAN
Asst. Technical Manager

Please Contact:

For any Technical Issues&Complaints: technical@shrientanalytical.com

Terms and conditions:

(1) The test items will not be retained for more than 15 days from the date of issue of test report. (2) The results relate only to the items tested (3) The test report shall not be reproduced except in full without the written approval of the laboratory (4) Any use for advertising purposes must be granted in writing. This technical report may only be quoted in full. This report is the result of a single examination of the object in question and is not generally applicable evaluation of the quality of other products in regular production. For further details, please see testing and certification regulation, chapter A-3.4. (5) The correctness of the information related to sample(s) in the Test Request Form/Customer letterhead/Email is the customer's responsibility. The laboratory reports the said information in the test report and is not liable for the same.



Shrient Analytical and Research Labs Pvt. Ltd

416/15, DhargasRoad, West Tambaram, Chennai- 600045
Phone Number +91 82208 36377 Email: -info@shrientanalytical.com
www.shrientanalytical.com

TEST REPORT

Report No.	SARL/25/3600	Report Date.	31.03.2025

Customer Name & Address	Roposed Rough Stone & Gravel Quarry Of Thiru.S.Padma Kumar At S.F.Nos. 195/2b(P), 179/1a(P), 178/1 & 178/2(P), Peranakavur Village, Uthiramerur Taluk, Kancheepuram District, Tamil Nadu State.
Sample Description	AMBIENT AIR QUALITY
Sampling Procedure	IS – 5182 (Part – 14: 2000 & Part – V: Reaffirmed - 2003), CPCB Guide lines

Sample Location	A7-Neerkundram
Positioned height of Sampler	1.5 M above Ground Level

Customer Reference	By Mail	Sampling Duration	24 hrs
Sample Reference No	SARL/A/CHE-3600	Sample Received on	24.03.2025
Sample Collected by	LABORATORY	Test Commenced on	24.03.2025
Sample Collected on	23.03.2025	Test Completed on	31.03.2025
Temperature	35°C	Relative Humidity	32%
Sample Condition	Fit for Analysis		

S. No.	Parameters	Protocol	Unit	Results	*Limits
1	Particulate Matter less than 10micron size (PM ₁₀)	IS:5182: Part 23:2006	µg/m ³	52.2	100
2	Particulate Matter less than 2.5micron size (PM _{2.5})	IS 5182 (Part 24):2019	µg/m ³	24.2	60
3	Sulphur dioxide (SO ₂)	IS:5182: Part 02:2001	µg/m ³	4.8	80
4	Nitrogen Dioxide (NO ₂)	IS:5182: Part 06:2006	µg/m ³	11.4	80
5	Carbon monoxide (CO)	SARL/IOP/013 (Issue No:01, Issue Date – 01.03.2023)	mg/m ³	BDL (D.L – 1.1)	-

Remarks: Limits: *National Ambient air quality standards from CPCB. BDL- Below detectable limit. DL – Detectable limit

For Shrient Analytical and Research Labs Pvt. Ltd

Verified



END OF THE REPORT

S. BALAMURUGAN
Asst. Technical Manager

Please Contact:

For any Technical Issues & Complaints: technical@shrientanalytical.com

Terms and conditions:

(1) The test items will not be retained for more than 15 days from the date of issue of test report. (2) The results relate only to the items tested (3) The test report shall not be reproduced except in full without the written approval of the laboratory (4) Any use for advertising purposes must be granted in writing. This technical report may only be quoted in full. This report is the result of a single examination of the object in question and is not generally applicable evaluation of the quality of other products in regular production. For further details, please see testing and certification regulation, chapter A-3.4. (5) The correctness of the information related to sample(s) in the Test Request Form/Customer letterhead/Email is the customer's responsibility. The laboratory reports the said information in the test report and is not liable for the same.



Shrient Analytical and Research Labs Pvt. Ltd

416/15, DhargasRoad, West Tambaram, Chennai- 600045
Phone Number +91 82208 36377 Email: -info@shrientanalytical.com
www.shrientanalytical.com

TEST REPORT

Report No.	SARL/25/3629	Report Date.	07.04.2025

Customer Name & Address	Roposed Rough Stone & Gravel Quarry Of Thiru.S.Padma Kumar At S.F.Nos. 195/2b(P), 179/1a(P), 178/1 & 178/2(P), Peranakavur Village, Uthiramerur Taluk, Kancheepuram District, Tamil Nadu State.
Sample Description	AMBIENT AIR QUALITY
Sampling Procedure	IS – 5182 (Part – 14: 2000 & Part – V: Reaffirmed - 2003), CPCB Guide lines

Sample Location	A5-ARUMBULIYUR - 310m(SE)
Positioned height of Sampler	1.5 M above Ground Level

Customer Reference	By Mail	Sampling Duration	24 hrs
Sample Reference No	SARL/A/CHE-3629	Sample Received on	31.03.2025
Sample Collected by	LABORATORY	Test Commenced on	31.03.2025
Sample Collected on	25.03.2025	Test Completed on	07.04.2025
Temperature	36°C	Relative Humidity	30%
Sample Condition	Fit for Analysis		

S. No.	Parameters	Protocol	Unit	Results	*Limits
1	Particulate Matter less than 10micron size (PM ₁₀)	IS:5182: Part 23:2006	µg/m ³	52.3	100
2	Particulate Matter less than 2.5micron size (PM _{2.5})	IS 5182 (Part 24):2019	µg/m ³	25.1	60
3	Sulphur dioxide (SO ₂)	IS:5182: Part 02:2001	µg/m ³	6	80
4	Nitrogen Dioxide (NO ₂)	IS:5182: Part 06:2006	µg/m ³	10.3	80
5	Carbon monoxide (CO)	SARL/IOP/013 (Issue No:01, Issue Date – 01.03.2023)	mg/m ³	BDL (D.L – 1.1)	-

Remarks: Limits: *National Ambient air quality standards from CPCB. BDL- Below detectable limit. DL – Detectable limit

For Shrient Analytical and Research Labs Pvt. Ltd

Verified



Authorized Signatory
S. BALAMURUGAN
Asst. Technical Manager

END OF THE REPORT

Please Contact:

For any Technical Issues & Complaints: technical@shrientanalytical.com

Terms and conditions:

(1) The test items will not be retained for more than 15 days from the date of issue of test report. (2) The results relate only to the items tested (3) The test report shall not be reproduced except in full without the written approval of the laboratory (4) Any use for advertising purposes must be granted in writing. This technical report may only be quoted in full. This report is the result of a single examination of the object in question and is not generally applicable evaluation of the quality of other products in regular production. For further details, please see testing and certification regulation, chapter A-3.4. (5) The correctness of the information related to sample(s) in the Test Request Form/Customer letterhead/Email is the customer's responsibility. The laboratory reports the said information in the test report and is not liable for the same.



Shrient Analytical and Research Labs Pvt. Ltd

416/15, DhargasRoad, West Tambaram, Chennai- 600045
Phone Number +91 82208 36377 Email: -info@shrientanalytical.com
www.shrientanalytical.com

TEST REPORT

Report No.	SARL/25/3630	Report Date.	07.04.2025

Customer Name & Address	Roposed Rough Stone & Gravel Quarry Of Thiru.S.Padma Kumar At S.F.Nos. 195/2b(P), 179/1a(P), 178/1 & 178/2(P), Peranakavur Village, Uthiramerur Taluk, Kancheepuram District, Tamil Nadu State.
Sample Description	AMBIENT AIR QUALITY
Sampling Procedure	IS – 5182 (Part – 14: 2000 & Part – V: Reaffirmed - 2003), CPCB Guide lines

Sample Location	A6 -Mambakkam
Positioned height of Sampler	1.5 M above Ground Level

Customer Reference	By Mail	Sampling Duration	24 hrs
Sample Reference No	SARL/A/CHE-3630	Sample Received on	31.03.2025
Sample Collected by	LABORATORY	Test Commenced on	31.03.2025
Sample Collected on	25.03.2025	Test Completed on	07.04.2025
Temperature	36°C	Relative Humidity	30%
Sample Condition	Fit for Analysis		

S. No.	Parameters	Protocol	Unit	Results	*Limits
1	Particulate Matter less than 10micron size (PM ₁₀)	IS:5182: Part 23:2006	µg/m ³	48.9	100
2	Particulate Matter less than 2.5micron size (PM _{2.5})	IS 5182 (Part 24):2019	µg/m ³	22.4	60
3	Sulphur dioxide (SO ₂)	IS:5182: Part 02:2001	µg/m ³	4.3	80
4	Nitrogen Dioxide (NO ₂)	IS:5182: Part 06:2006	µg/m ³	9.2	80
5	Carbon monoxide (CO)	SARL/IOP/013 (Issue No:01, Issue Date – 01.03.2023)	mg/m ³	BDL (D.L – 1.1)	-

Remarks: Limits: *National Ambient air quality standards from CPCB. BDL- Below detectable limit. DL –Detectable limit

For Shrient Analytical and Research Labs Pvt. Ltd

Verified



END OF THE REPORT

Authorized Signatory
S. BALAMURUGAN
Asst. Technical Manager

Please Contact:

For any Technical Issues&Complaints: technical@shrientanalytical.com

Terms and conditions:

(1) The test items will not be retained for more than 15 days from the date of issue of test report. (2) The results relate only to the items tested (3) The test report shall not be reproduced except in full without the written approval of the laboratory (4) Any use for advertising purposes must be granted in writing. This technical report may only be quoted in full. This report is the result of a single examination of the object in question and is not generally applicable evaluation of the quality of other products in regular production. For further details, please see testing and certification regulation, chapter A-3.4. (5) The correctness of the information related to sample(s) in the Test Request Form/Customer letterhead/Email is the customer's responsibility. The laboratory reports the said information in the test report and is not liable for the same.



Shrient Analytical and Research Labs Pvt. Ltd

416/15, DhargasRoad, West Tambaram, Chennai- 600045
Phone Number +91 82208 36377 Email: -info@shrientanalytical.com
www.shrientanalytical.com

TEST REPORT

Report No.	SARL/25/3631	Report Date.	07.04.2025

Customer Name & Address	Roposed Rough Stone & Gravel Quarry Of Thiru.S.Padma Kumar At S.F.Nos. 195/2b(P), 179/1a(P), 178/1 & 178/2(P), Peranakavur Village, Uthiramerur Taluk, Kancheepuram District, Tamil Nadu State.
Sample Description	AMBIENT AIR QUALITY
Sampling Procedure	IS – 5182 (Part – 14: 2000 & Part – V: Reaffirmed - 2003), CPCB Guide lines

Sample Location	A7-Neerkundram
Positioned height of Sampler	1.5 M above Ground Level

Customer Reference	By Mail	Sampling Duration	24 hrs
Sample Reference No	SARL/A/CHE-3631	Sample Received on	31.03.2025
Sample Collected by	LABORATORY	Test Commenced on	31.03.2025
Sample Collected on	25.03.2025	Test Completed on	07.04.2025
Temperature	36°C	Relative Humidity	30%
Sample Condition	Fit for Analysis		

S. No.	Parameters	Protocol	Unit	Results	*Limits
1	Particulate Matter less than 10micron size (PM ₁₀)	IS:5182: Part 23:2006	µg/m ³	45.3	100
2	Particulate Matter less than 2.5micron size (PM _{2.5})	IS 5182 (Part 24):2019	µg/m ³	21.4	60
3	Sulphur dioxide (SO ₂)	IS:5182: Part 02:2001	µg/m ³	4.5	80
4	Nitrogen Dioxide (NO ₂)	IS:5182: Part 06:2006	µg/m ³	9.1	80
5	Carbon monoxide (CO)	SARL/IOP/013 (Issue No:01, Issue Date – 01.03.2023)	mg/m ³	BDL (D.L – 1.1)	-

Remarks: Limits: *National Ambient air quality standards from CPCB. BDL- Below detectable limit. DL – Detectable limit

For Shrient Analytical and Research Labs Pvt. Ltd


Verified




Authorized Signatory
S. BALAMURUGAN
Asst. Technical Manager

END OF THE REPORT

Please Contact:

For any Technical Issues & Complaints: technical@shrientanalytical.com

Terms and conditions:

(1) The test items will not be retained for more than 15 days from the date of issue of test report. (2) The results relate only to the items tested (3) The test report shall not be reproduced except in full without the written approval of the laboratory (4) Any use for advertising purposes must be granted in writing. This technical report may only be quoted in full. This report is the result of a single examination of the object in question and is not generally applicable evaluation of the quality of other products in regular production. For further details, please see testing and certification regulation, chapter A-3.4. (5) The correctness of the information related to sample(s) in the Test Request Form/Customer letterhead/Email is the customer's responsibility. The laboratory reports the said information in the test report and is not liable for the same.



Shrient Analytical and Research Labs Pvt. Ltd

416/15, DhargasRoad, West Tambaram, Chennai- 600045
Phone Number +91 82208 36377 Email: -info@shrientanalytical.com
www.shrientanalytical.com

TEST REPORT

Report No.	SARL/25/3632	Report Date.	07.04.2025

Customer Name & Address	Roposed Rough Stone & Gravel Quarry Of Thiru.S.Padma Kumar At S.F.Nos. 195/2b(P), 179/1a(P), 178/1 & 178/2(P), Peranakavur Village, Uthiramerur Taluk, Kancheepuram District, Tamil Nadu State.
Sample Description	AMBIENT AIR QUALITY
Sampling Procedure	IS – 5182 (Part – 14: 2000 & Part – V: Reaffirmed - 2003), CPCB Guide lines


Sample Location	A5-ARUMBULIYUR - 310m(SE)
Positioned height of Sampler	1.5 M above Ground Level

Customer Reference	By Mail	Sampling Duration	24 hrs
Sample Reference No	SARL/A/CHE-3632	Sample Received on	31.03.2025
Sample Collected by	LABORATORY	Test Commenced on	31.03.2025
Sample Collected on	26.03.2025	Test Completed on	07.04.2025
Temperature	36°C	Relative Humidity	30%
Sample Condition	Fit for Analysis		

S. No.	Parameters	Protocol	Unit	Results	*Limits
1	Particulate Matter less than 10micron size (PM ₁₀)	IS:5182: Part 23:2006	µg/m ³	47.5	100
2	Particulate Matter less than 2.5micron size (PM _{2.5})	IS 5182 (Part 24):2019	µg/m ³	22.9	60
3	Sulphur dioxide (SO ₂)	IS:5182: Part 02:2001	µg/m ³	4.8	80
4	Nitrogen Dioxide (NO ₂)	IS:5182: Part 06:2006	µg/m ³	9.1	80
5	Carbon monoxide (CO)	SARL/IOP/013 (Issue No:01, Issue Date – 01.03.2023)	mg/m ³	BDL (D.L – 1.1)	-

Remarks: Limits: *National Ambient air quality standards from CPCB. BDL- Below detectable limit. DL – Detectable limit

For Shrient Analytical and Research Labs Pvt. Ltd

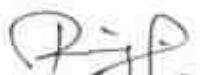
Verified




Authorized Signatory
S. BALAMURUGAN
Asst. Technical Manager

END OF THE REPORT

Please Contact:

For any Technical Issues & Complaints: technical@shrientanalytical.com

Terms and conditions:

(1) The test items will not be retained for more than 15 days from the date of issue of test report. (2) The results relate only to the items tested (3) The test report shall not be reproduced except in full without the written approval of the laboratory (4) Any use for advertising purposes must be granted in writing. This technical report may only be quoted in full. This report is the result of a single examination of the object in question and is not generally applicable evaluation of the quality of other products in regular production. For further details, please see testing and certification regulation, chapter A-3.4. (5) The correctness of the information related to sample(s) in the Test Request Form/Customer letterhead/Email is the customer's responsibility. The laboratory reports the said information in the test report and is not liable for the same.



Shrient Analytical and Research Labs Pvt. Ltd

416/15, DhargasRoad, West Tambaram, Chennai- 600045
Phone Number +91 82208 36377 Email: -info@shrientanalytical.com
www.shrientanalytical.com

TEST REPORT

Report No.	SARL/25/3633	Report Date.	07.04.2025

Customer Name & Address	Roposed Rough Stone & Gravel Quarry Of Thiru.S.Padma Kumar At S.F.Nos. 195/2b(P), 179/1a(P), 178/1 & 178/2(P), Peranakavur Village, Uthiramerur Taluk, Kancheepuram District, Tamil Nadu State.
Sample Description	AMBIENT AIR QUALITY
Sampling Procedure	IS – 5182 (Part – 14: 2000 & Part – V: Reaffirmed - 2003), CPCB Guide lines


Sample Location	A6 -Mambakkam
Positioned height of Sampler	1.5 M above Ground Level

Customer Reference	By Mail	Sampling Duration	24 hrs
Sample Reference No	SARL/A/CHE-3633	Sample Received on	31.03.2025
Sample Collected by	LABORATORY	Test Commenced on	31.03.2025
Sample Collected on	26.03.2025	Test Completed on	07.04.2025
Temperature	37°C	Relative Humidity	21%
Sample Condition	Fit for Analysis		

S. No.	Parameters	Protocol	Unit	Results	*Limits
1	Particulate Matter less than 10micron size (PM ₁₀)	IS:5182: Part 23:2006	µg/m ³	52.5	100
2	Particulate Matter less than 2.5micron size (PM _{2.5})	IS 5182 (Part 24):2019	µg/m ³	24.2	60
3	Sulphur dioxide (SO ₂)	IS:5182: Part 02:2001	µg/m ³	4.7	80
4	Nitrogen Dioxide (NO ₂)	IS:5182: Part 06:2006	µg/m ³	9.6	80
5	Carbon monoxide (CO)	SARL/IOP/013 (Issue No:01, Issue Date – 01.03.2023)	mg/m ³	BDL (D.L – 1.1)	-

Remarks: Limits: *National Ambient air quality standards from CPCB. BDL- Below detectable limit. DL –Detectable limit

For Shrient Analytical and Research Labs Pvt. Ltd

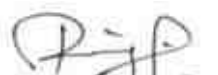
Verified




Authorized Signatory
S. BALAMURUGAN
Asst. Technical Manager

END OF THE REPORT

Please Contact:

For any Technical Issues&Complaints: technical@shrientanalytical.com

Terms and conditions:

(1) The test items will not be retained for more than 15 days from the date of issue of test report. (2) The results relate only to the items tested (3) The test report shall not be reproduced except in full without the written approval of the laboratory (4) Any use for advertising purposes must be granted in writing. This technical report may only be quoted in full. This report is the result of a single examination of the object in question and is not generally applicable evaluation of the quality of other products in regular production. For further details, please see testing and certification regulation, chapter A-3.4. (5) The correctness of the information related to sample(s) in the Test Request Form/Customer letterhead/Email is the customer's responsibility. The laboratory reports the said information in the test report and is not liable for the same.



Shrient Analytical and Research Labs Pvt. Ltd

416/15, DhargasRoad, West Tambaram, Chennai- 600045
Phone Number +91 82208 36377 Email: -info@shrientanalytical.com
www.shrientanalytical.com

TEST REPORT

Report No.	SARL/25/3634	Report Date.	07.04.2025

Customer Name & Address	Roposed Rough Stone & Gravel Quarry Of Thiru.S.Padma Kumar At S.F.Nos. 195/2b(P), 179/1a(P), 178/1 & 178/2(P), Peranakavur Village, Uthiramerur Taluk, Kancheepuram District, Tamil Nadu State.
Sample Description	AMBIENT AIR QUALITY
Sampling Procedure	IS – 5182 (Part – 14: 2000 & Part – V: Reaffirmed - 2003), CPCB Guide lines

Sample Location	A7-Neerkundram
Positioned height of Sampler	1.5 M above Ground Level

Customer Reference	By Mail	Sampling Duration	24 hrs
Sample Reference No	SARL/A/CHE-3634	Sample Received on	31.03.2025
Sample Collected by	LABORATORY	Test Commenced on	31.03.2025
Sample Collected on	26.03.2025	Test Completed on	07.04.2025
Temperature	37°C	Relative Humidity	21%
Sample Condition	Fit for Analysis		

S. No.	Parameters	Protocol	Unit	Results	*Limits
1	Particulate Matter less than 10micron size (PM ₁₀)	IS:5182: Part 23:2006	µg/m ³	48.6	100
2	Particulate Matter less than 2.5micron size (PM _{2.5})	IS 5182 (Part 24):2019	µg/m ³	22.5	60
3	Sulphur dioxide (SO ₂)	IS:5182: Part 02:2001	µg/m ³	4.7	80
4	Nitrogen Dioxide (NO ₂)	IS:5182: Part 06:2006	µg/m ³	10.4	80
5	Carbon monoxide (CO)	SARL/IOP/013 (Issue No:01, Issue Date – 01.03.2023)	mg/m ³	BDL (D.L – 1.1)	-

Remarks: Limits: *National Ambient air quality standards from CPCB. BDL- Below detectable limit. DL – Detectable limit

For Shrient Analytical and Research Labs Pvt. Ltd


Verified




Authorized Signatory
S. BALAMURUGAN
Asst. Technical Manager

END OF THE REPORT

Please Contact:

For any Technical Issues & Complaints: technical@shrientanalytical.com

Terms and conditions:

(1) The test items will not be retained for more than 15 days from the date of issue of test report. (2) The results relate only to the items tested (3) The test report shall not be reproduced except in full without the written approval of the laboratory (4) Any use for advertising purposes must be granted in writing. This technical report may only be quoted in full. This report is the result of a single examination of the object in question and is not generally applicable evaluation of the quality of other products in regular production. For further details, please see testing and certification regulation, chapter A-3.4. (5) The correctness of the information related to sample(s) in the Test Request Form/Customer letterhead/Email is the customer's responsibility. The laboratory reports the said information in the test report and is not liable for the same.



Shrient Analytical and Research Labs Pvt. Ltd

416/15, DhargasRoad, West Tambaram, Chennai- 600045
Phone Number +91 82208 36377 Email: -info@shrientanalytical.com
www.shrientanalytical.com

TEST REPORT

Report No.	SARL/25/3635	Report Date.	07.04.2025

Customer Name & Address	Roposed Rough Stone & Gravel Quarry Of Thiru.S.Padma Kumar At S.F.Nos. 195/2b(P), 179/1a(P), 178/1 & 178/2(P), Peranakavur Village, Uthiramerur Taluk, Kancheepuram District, Tamil Nadu State.
Sample Description	AMBIENT AIR QUALITY
Sampling Procedure	IS – 5182 (Part – 14: 2000 & Part – V: Reaffirmed - 2003), CPCB Guide lines

Sample Location	A3-Pazhaveri
Positioned height of Sampler	1.5 M above Ground Level

Customer Reference	By Mail	Sampling Duration	24 hrs
Sample Reference No	SARL/A/CHE-3635	Sample Received on	31.03.2025
Sample Collected by	LABORATORY	Test Commenced on	31.03.2025
Sample Collected on	27.03.2025	Test Completed on	07.04.2025
Temperature	37°C	Relative Humidity	23%
Sample Condition	Fit for Analysis		

S. No.	Parameters	Protocol	Unit	Results	*Limits
1	Particulate Matter less than 10micron size (PM ₁₀)	IS:5182: Part 23:2006	µg/m ³	55.1	100
2	Particulate Matter less than 2.5micron size (PM _{2.5})	IS 5182 (Part 24):2019	µg/m ³	25.5	60
3	Sulphur dioxide (SO ₂)	IS:5182: Part 02:2001	µg/m ³	5.7	80
4	Nitrogen Dioxide (NO ₂)	IS:5182: Part 06:2006	µg/m ³	9.9	80
5	Carbon monoxide (CO)	SARL/IOP/013 (Issue No:01, Issue Date – 01.03.2023)	mg/m ³	BDL (D.L – 1.1)	-

Remarks: Limits: *National Ambient air quality standards from CPCB. BDL- Below detectable limit. DL – Detectable limit

For Shrient Analytical and Research Labs Pvt. Ltd


Verified




Authorized Signatory
S. BALAMURUGAN
Asst. Technical Manager

END OF THE REPORT

Please Contact:

For any Technical Issues & Complaints: technical@shrientanalytical.com

Terms and conditions:

(1) The test items will not be retained for more than 15 days from the date of issue of test report. (2) The results relate only to the items tested (3) The test report shall not be reproduced except in full without the written approval of the laboratory (4) Any use for advertising purposes must be granted in writing. This technical report may only be quoted in full. This report is the result of a single examination of the object in question and is not generally applicable evaluation of the quality of other products in regular production. For further details, please see testing and certification regulation, chapter A-3.4. (5) The correctness of the information related to sample(s) in the Test Request Form/Customer letterhead/Email is the customer's responsibility. The laboratory reports the said information in the test report and is not liable for the same.



Shrient Analytical and Research Labs Pvt. Ltd

416/15, DhargasRoad, West Tambaram, Chennai- 600045
Phone Number +91 82208 36377 Email: -info@shrientanalytical.com
www.shrientanalytical.com

TEST REPORT

Report No.	SARL/25/3636	Report Date.	07.04.2025

Customer Name & Address	Roposed Rough Stone & Gravel Quarry Of Thiru.S.Padma Kumar At S.F.Nos. 195/2b(P), 179/1a(P), 178/1 & 178/2(P), Peranakavur Village, Uthiramerur Taluk, Kancheepuram District, Tamil Nadu State.
Sample Description	AMBIENT AIR QUALITY
Sampling Procedure	IS – 5182 (Part – 14: 2000 & Part – V: Reaffirmed - 2003), CPCB Guide lines

Sample Location	A4-Salavakkam
Positioned height of Sampler	1.5 M above Ground Level

Customer Reference	By Mail	Sampling Duration	24 hrs
Sample Reference No	SARL/A/CHE-3636	Sample Received on	31.03.2025
Sample Collected by	LABORATORY	Test Commenced on	31.03.2025
Sample Collected on	27.03.2025	Test Completed on	07.04.2025
Temperature	37°C	Relative Humidity	23%
Sample Condition	Fit for Analysis		

S. No.	Parameters	Protocol	Unit	Results	*Limits
1	Particulate Matter less than 10micron size (PM ₁₀)	IS:5182: Part 23:2006	µg/m ³	45.2	100
2	Particulate Matter less than 2.5micron size (PM _{2.5})	IS 5182 (Part 24):2019	µg/m ³	21.9	60
3	Sulphur dioxide (SO ₂)	IS:5182: Part 02:2001	µg/m ³	3.9	80
4	Nitrogen Dioxide (NO ₂)	IS:5182: Part 06:2006	µg/m ³	7.7	80
5	Carbon monoxide (CO)	SARL/IOP/013 (Issue No:01, Issue Date – 01.03.2023)	mg/m ³	BDL (D.L – 1.1)	-

Remarks: Limits: *National Ambient air quality standards from CPCB. BDL- Below detectable limit. DL –Detectable limit

For Shrient Analytical and Research Labs Pvt. Ltd

Verified



END OF THE REPORT

Authorized Signatory
S. BALAMURUGAN
Asst. Technical Manager

Please Contact:

For any Technical Issues&Complaints: technical@shrientanalytical.com

Terms and conditions:

(1) The test items will not be retained for more than 15 days from the date of issue of test report. (2) The results relate only to the items tested (3) The test report shall not be reproduced except in full without the written approval of the laboratory (4) Any use for advertising purposes must be granted in writing. This technical report may only be quoted in full. This report is the result of a single examination of the object in question and is not generally applicable evaluation of the quality of other products in regular production. For further details, please see testing and certification regulation, chapter A-3.4. (5) The correctness of the information related to sample(s) in the Test Request Form/Customer letterhead/Email is the customer's responsibility. The laboratory reports the said information in the test report and is not liable for the same.



Shrient Analytical and Research Labs Pvt. Ltd

416/15, DhargasRoad, West Tambaram, Chennai- 600045
Phone Number +91 82208 36377 Email: -info@shrientanalytical.com
www.shrientanalytical.com

TEST REPORT

Report No.	SARL/25/3637	Report Date.	07.04.2025

Customer Name & Address	Roposed Rough Stone & Gravel Quarry Of Thiru.S.Padma Kumar At S.F.Nos. 195/2b(P), 179/1a(P), 178/1 & 178/2(P), Peranakavur Village, Uthiramerur Taluk, Kancheepuram District, Tamil Nadu State.
Sample Description	AMBIENT AIR QUALITY
Sampling Procedure	IS – 5182 (Part – 14: 2000 & Part – V: Reaffirmed - 2003), CPCB Guide lines

Sample Location	A3-Pazhaveri
Positioned height of Sampler	1.5 M above Ground Level

Customer Reference	By Mail	Sampling Duration	24 hrs
Sample Reference No	SARL/A/CHE-3637	Sample Received on	31.03.2025
Sample Collected by	LABORATORY	Test Commenced on	31.03.2025
Sample Collected on	28.03.2025	Test Completed on	07.04.2025
Temperature	36°C	Relative Humidity	30%
Sample Condition	Fit for Analysis		

S. No.	Parameters	Protocol	Unit	Results	*Limits
1	Particulate Matter less than 10micron size (PM ₁₀)	IS:5182: Part 23:2006	µg/m ³	52.0	100
2	Particulate Matter less than 2.5micron size (PM _{2.5})	IS 5182 (Part 24):2019	µg/m ³	23.8	60
3	Sulphur dioxide (SO ₂)	IS:5182: Part 02:2001	µg/m ³	4.5	80
4	Nitrogen Dioxide (NO ₂)	IS:5182: Part 06:2006	µg/m ³	8.8	80
5	Carbon monoxide (CO)	SARL/IOP/013 (Issue No:01, Issue Date – 01.03.2023)	mg/m ³	BDL (D.L – 1.1)	-

Remarks: Limits: *National Ambient air quality standards from CPCB. BDL- Below detectable limit. DL – Detectable limit

For Shrient Analytical and Research Labs Pvt. Ltd

Verified



Authorized Signatory
S. BALAMURUGAN
Asst. Technical Manager

END OF THE REPORT

Please Contact:

For any Technical Issues & Complaints: technical@shrientanalytical.com

Terms and conditions:

(1) The test items will not be retained for more than 15 days from the date of issue of test report. (2) The results relate only to the items tested (3) The test report shall not be reproduced except in full without the written approval of the laboratory (4) Any use for advertising purposes must be granted in writing. This technical report may only be quoted in full. This report is the result of a single examination of the object in question and is not generally applicable evaluation of the quality of other products in regular production. For further details, please see testing and certification regulation, chapter A-3.4. (5) The correctness of the information related to sample(s) in the Test Request Form/Customer letterhead/Email is the customer's responsibility. The laboratory reports the said information in the test report and is not liable for the same.



Shrient Analytical and Research Labs Pvt. Ltd

416/15, DhargasRoad, West Tambaram, Chennai- 600045
Phone Number +91 82208 36377 Email: -info@shrientanalytical.com
www.shrientanalytical.com

TEST REPORT

Report No.	SARL/25/3638	Report Date.	07.04.2025

Customer Name & Address	Roposed Rough Stone & Gravel Quarry Of Thiru.S.Padma Kumar At S.F.Nos. 195/2b(P), 179/1a(P), 178/1 & 178/2(P), Peranakavur Village, Uthiramerur Taluk, Kancheepuram District, Tamil Nadu State.
Sample Description	AMBIENT AIR QUALITY
Sampling Procedure	IS – 5182 (Part – 14: 2000 & Part – V: Reaffirmed - 2003), CPCB Guide lines

Sample Location	A4-Salavakkam
Positioned height of Sampler	1.5 M above Ground Level

Customer Reference	By Mail	Sampling Duration	24 hrs
Sample Reference No	SARL/A/CHE-3638	Sample Received on	31.03.2025
Sample Collected by	LABORATORY	Test Commenced on	31.03.2025
Sample Collected on	28.03.2025	Test Completed on	07.04.2025
Temperature	36°C	Relative Humidity	30%
Sample Condition	Fit for Analysis		

S. No.	Parameters	Protocol	Unit	Results	*Limits
1	Particulate Matter less than 10micron size (PM ₁₀)	IS:5182: Part 23:2006	µg/m ³	48.4	100
2	Particulate Matter less than 2.5micron size (PM _{2.5})	IS 5182 (Part 24):2019	µg/m ³	23.2	60
3	Sulphur dioxide (SO ₂)	IS:5182: Part 02:2001	µg/m ³	4.1	80
4	Nitrogen Dioxide (NO ₂)	IS:5182: Part 06:2006	µg/m ³	8.3	80
5	Carbon monoxide (CO)	SARL/IOP/013 (Issue No:01, Issue Date – 01.03.2023)	mg/m ³	BDL (D.L – 1.1)	-

Remarks: Limits: *National Ambient air quality standards from CPCB. BDL- Below detectable limit. DL –Detectable limit

For Shrient Analytical and Research Labs Pvt. Ltd

Verified



END OF THE REPORT

Authorized Signatory
S. BALAMURUGAN
Asst. Technical Manager

Please Contact:

For any Technical Issues&Complaints: technical@shrientanalytical.com

Terms and conditions:

(1) The test items will not be retained for more than 15 days from the date of issue of test report. (2) The results relate only to the items tested (3) The test report shall not be reproduced except in full without the written approval of the laboratory (4) Any use for advertising purposes must be granted in writing. This technical report may only be quoted in full. This report is the result of a single examination of the object in question and is not generally applicable evaluation of the quality of other products in regular production. For further details, please see testing and certification regulation, chapter A-3.4. (5) The correctness of the information related to sample(s) in the Test Request Form/Customer letterhead/Email is the customer's responsibility. The laboratory reports the said information in the test report and is not liable for the same.



Shrient Analytical and Research Labs Pvt. Ltd

416/15, DhargasRoad, West Tambaram, Chennai- 600045
Phone Number +91 82208 36377 Email: -info@shrientanalytical.com
www.shrientanalytical.com

TEST REPORT

Report No.	SARL/25/3639	Report Date.	07.04.2025

Customer Name & Address	Roposed Rough Stone & Gravel Quarry Of Thiru.S.Padma Kumar At S.F.Nos. 195/2b(P), 179/1a(P), 178/1 & 178/2(P), Peranakavur Village, Uthiramerur Taluk, Kancheepuram District, Tamil Nadu State.
Sample Description	AMBIENT AIR QUALITY
Sampling Procedure	IS – 5182 (Part – 14: 2000 & Part – V: Reaffirmed - 2003), CPCB Guide lines

Sample Location	A1-Within Mine Lease area
Positioned height of Sampler	1.5 M above Ground Level

Customer Reference	By Mail	Sampling Duration	24 hrs
Sample Reference No	SARL/A/CHE-3639	Sample Received on	31.03.2025
Sample Collected by	LABORATORY	Test Commenced on	31.03.2025
Sample Collected on	29.03.2025	Test Completed on	07.04.2025
Temperature	36°C	Relative Humidity	30%
Sample Condition	Fit for Analysis		

S. No.	Parameters	Protocol	Unit	Results	*Limits
1	Particulate Matter less than 10micron size (PM ₁₀)	IS:5182: Part 23:2006	µg/m ³	67.1	100
2	Particulate Matter less than 2.5micron size (PM _{2.5})	IS 5182 (Part 24):2019	µg/m ³	28.4	60
3	Sulphur dioxide (SO ₂)	IS:5182: Part 02:2001	µg/m ³	5.1	80
4	Nitrogen Dioxide (NO ₂)	IS:5182: Part 06:2006	µg/m ³	9.8	80
5	Carbon monoxide (CO)	SARL/IOP/013 (Issue No:01, Issue Date – 01.03.2023)	mg/m ³	BDL (D.L – 1.1)	-

Remarks: Limits: *National Ambient air quality standards from CPCB. BDL- Below detectable limit. DL – Detectable limit

For Shrient Analytical and Research Labs Pvt. Ltd

Verified



Authorized Signatory
S. BALAMURUGAN
Asst. Technical Manager

END OF THE REPORT

Please Contact:

For any Technical Issues & Complaints: technical@shrientanalytical.com

Terms and conditions:

(1) The test items will not be retained for more than 15 days from the date of issue of test report. (2) The results relate only to the items tested (3) The test report shall not be reproduced except in full without the written approval of the laboratory (4) Any use for advertising purposes must be granted in writing. This technical report may only be quoted in full. This report is the result of a single examination of the object in question and is not generally applicable evaluation of the quality of other products in regular production. For further details, please see testing and certification regulation, chapter A-3.4. (5) The correctness of the information related to sample(s) in the Test Request Form/Customer letterhead/Email is the customer's responsibility. The laboratory reports the said information in the test report and is not liable for the same.



Shrient Analytical and Research Labs Pvt. Ltd

416/15, DhargasRoad, West Tambaram, Chennai- 600045
Phone Number +91 82208 36377 Email: -info@shrientanalytical.com
www.shrientanalytical.com

TEST REPORT

Report No.	SARL/25/3640	Report Date.	07.04.2025

Customer Name & Address	Roposed Rough Stone & Gravel Quarry Of Thiru.S.Padma Kumar At S.F.Nos. 195/2b(P), 179/1a(P), 178/1 & 178/2(P), Peranakavur Village, Uthiramerur Taluk, Kancheepuram District, Tamil Nadu State.
Sample Description	AMBIENT AIR QUALITY
Sampling Procedure	IS – 5182 (Part – 14: 2000 & Part – V: Reaffirmed - 2003), CPCB Guide lines

Sample Location	A2-Edamichi
Positioned height of Sampler	1.5 M above Ground Level

Customer Reference	By Mail	Sampling Duration	24 hrs
Sample Reference No	SARL/A/CHE-3640	Sample Received on	31.03.2025
Sample Collected by	LABORATORY	Test Commenced on	31.03.2025
Sample Collected on	29.03.2025	Test Completed on	07.04.2025
Temperature	35°C	Relative Humidity	30%
Sample Condition	Fit for Analysis		

S. No.	Parameters	Protocol	Unit	Results	*Limits
1	Particulate Matter less than 10micron size (PM ₁₀)	IS:5182: Part 23:2006	µg/m ³	47.2	100
2	Particulate Matter less than 2.5micron size (PM _{2.5})	IS 5182 (Part 24):2019	µg/m ³	23.9	60
3	Sulphur dioxide (SO ₂)	IS:5182: Part 02:2001	µg/m ³	4.2	80
4	Nitrogen Dioxide (NO ₂)	IS:5182: Part 06:2006	µg/m ³	8.1	80
5	Carbon monoxide (CO)	SARL/IOP/013 (Issue No:01, Issue Date – 01.03.2023)	mg/m ³	BDL (D.L – 1.1)	-

Remarks: Limits: *National Ambient air quality standards from CPCB. BDL- Below detectable limit. DL –Detectable limit

For Shrient Analytical and Research Labs Pvt. Ltd

Verified



END OF THE REPORT

Authorized Signatory
S. BALAMURUGAN
Asst. Technical Manager

Please Contact:

For any Technical Issues&Complaints: technical@shrientanalytical.com

Terms and conditions:

(1) The test items will not be retained for more than 15 days from the date of issue of test report. (2) The results relate only to the items tested (3) The test report shall not be reproduced except in full without the written approval of the laboratory (4) Any use for advertising purposes must be granted in writing. This technical report may only be quoted in full. This report is the result of a single examination of the object in question and is not generally applicable evaluation of the quality of other products in regular production. For further details, please see testing and certification regulation, chapter A-3.4. (5) The correctness of the information related to sample(s) in the Test Request Form/Customer letterhead/Email is the customer's responsibility. The laboratory reports the said information in the test report and is not liable for the same.



Shrient Analytical and Research Labs Pvt. Ltd

416/15, DhargasRoad, West Tambaram, Chennai- 600045
Phone Number +91 82208 36377 Email: -info@shrientanalytical.com
www.shrientanalytical.com

TEST REPORT

Report No.	SARL/25/3641	Report Date.	07.04.2025

Customer Name & Address	Roposed Rough Stone & Gravel Quarry Of Thiru.S.Padma Kumar At S.F.Nos. 195/2b(P), 179/1a(P), 178/1 & 178/2(P), Peranakavur Village, Uthiramerur Taluk, Kancheepuram District, Tamil Nadu State.
Sample Description	AMBIENT AIR QUALITY
Sampling Procedure	IS – 5182 (Part – 14: 2000 & Part – V: Reaffirmed - 2003), CPCB Guide lines

Sample Location	A1-Within Mine Lease area
Positioned height of Sampler	1.5 M above Ground Level

Customer Reference	By Mail	Sampling Duration	24 hrs
Sample Reference No	SARL/A/CHE-3641	Sample Received on	31.03.2025
Sample Collected by	LABORATORY	Test Commenced on	31.03.2025
Sample Collected on	30.03.2025	Test Completed on	07.04.2025
Temperature	35°C	Relative Humidity	30%
Sample Condition	Fit for Analysis		

S. No.	Parameters	Protocol	Unit	Results	*Limits
1	Particulate Matter less than 10micron size (PM ₁₀)	IS:5182: Part 23:2006	µg/m ³	63.9	100
2	Particulate Matter less than 2.5micron size (PM _{2.5})	IS 5182 (Part 24):2019	µg/m ³	27.3	60
3	Sulphur dioxide (SO ₂)	IS:5182: Part 02:2001	µg/m ³	4.6	80
4	Nitrogen Dioxide (NO ₂)	IS:5182: Part 06:2006	µg/m ³	9.3	80
5	Carbon monoxide (CO)	SARL/IOP/013 (Issue No:01, Issue Date – 01.03.2023)	mg/m ³	BDL (D.L – 1.1)	-

Remarks: Limits: *National Ambient air quality standards from CPCB. BDL- Below detectable limit. DL – Detectable limit

For Shrient Analytical and Research Labs Pvt. Ltd

Verified



Authorized Signatory
S. BALAMURUGAN
Asst. Technical Manager

END OF THE REPORT

Please Contact:

For any Technical Issues & Complaints: technical@shrientanalytical.com

Terms and conditions:

(1) The test items will not be retained for more than 15 days from the date of issue of test report. (2) The results relate only to the items tested (3) The test report shall not be reproduced except in full without the written approval of the laboratory (4) Any use for advertising purposes must be granted in writing. This technical report may only be quoted in full. This report is the result of a single examination of the object in question and is not generally applicable evaluation of the quality of other products in regular production. For further details, please see testing and certification regulation, chapter A-3.4. (5) The correctness of the information related to sample(s) in the Test Request Form/Customer letterhead/Email is the customer's responsibility. The laboratory reports the said information in the test report and is not liable for the same.



Shrient Analytical and Research Labs Pvt. Ltd

416/15, DhargasRoad, West Tambaram, Chennai- 600045
Phone Number +91 82208 36377 Email: -info@shrientanalytical.com
www.shrientanalytical.com

TEST REPORT

Report No.	SARL/25/3642	Report Date.	07.04.2025

Customer Name & Address	Roposed Rough Stone & Gravel Quarry Of Thiru.S.Padma Kumar At S.F.Nos. 195/2b(P), 179/1a(P), 178/1 & 178/2(P), Peranakavur Village, Uthiramerur Taluk, Kancheepuram District, Tamil Nadu State.
Sample Description	AMBIENT AIR QUALITY
Sampling Procedure	IS – 5182 (Part – 14: 2000 & Part – V: Reaffirmed - 2003), CPCB Guide lines

Sample Location	A2-Edamichi
Positioned height of Sampler	1.5 M above Ground Level

Customer Reference	By Mail	Sampling Duration	24 hrs
Sample Reference No	SARL/A/CHE-3642	Sample Received on	31.03.2025
Sample Collected by	LABORATORY	Test Commenced on	31.03.2025
Sample Collected on	30.03.2025	Test Completed on	07.04.2025
Temperature	35°C	Relative Humidity	30%
Sample Condition	Fit for Analysis		

S. No.	Parameters	Protocol	Unit	Results	*Limits
1	Particulate Matter less than 10micron size (PM ₁₀)	IS:5182: Part 23:2006	µg/m ³	41.8	100
2	Particulate Matter less than 2.5micron size (PM _{2.5})	IS 5182 (Part 24):2019	µg/m ³	22.3	60
3	Sulphur dioxide (SO ₂)	IS:5182: Part 02:2001	µg/m ³	3.7	80
4	Nitrogen Dioxide (NO ₂)	IS:5182: Part 06:2006	µg/m ³	7.4	80
5	Carbon monoxide (CO)	SARL/IOP/013 (Issue No:01, Issue Date – 01.03.2023)	mg/m ³	BDL (D.L – 1.1)	-

Remarks: Limits: *National Ambient air quality standards from CPCB. BDL- Below detectable limit. DL – Detectable limit

For Shrient Analytical and Research Labs Pvt. Ltd

Verified



Authorized Signatory
S. BALAMURUGAN
Asst. Technical Manager

END OF THE REPORT

Please Contact:

For any Technical Issues & Complaints: technical@shrientanalytical.com

Terms and conditions:

(1) The test items will not be retained for more than 15 days from the date of issue of test report. (2) The results relate only to the items tested (3) The test report shall not be reproduced except in full without the written approval of the laboratory (4) Any use for advertising purposes must be granted in writing. This technical report may only be quoted in full. This report is the result of a single examination of the object in question and is not generally applicable evaluation of the quality of other products in regular production. For further details, please see testing and certification regulation, chapter A-3.4. (5) The correctness of the information related to sample(s) in the Test Request Form/Customer letterhead/Email is the customer's responsibility. The laboratory reports the said information in the test report and is not liable for the same.



Shrient Analytical and Research Labs Pvt. Ltd

416/15, DhargasRoad, West Tambaram, Chennai- 600045
Phone Number +91 82208 36377 Email: -info@shrientanalytical.com
www.shrientanalytical.com

TEST REPORT

Report No.	SARL/25/3671	Report Date.	14.04.2025

Customer Name & Address	Roposed Rough Stone & Gravel Quarry Of Thiru.S.Padma Kumar At S.F.Nos. 195/2b(P), 179/1a(P), 178/1 & 178/2(P), Peranakavur Village, Uthiramerur Taluk, Kancheepuram District, Tamil Nadu State.
Sample Description	AMBIENT AIR QUALITY
Sampling Procedure	IS – 5182 (Part – 14: 2000 & Part – V: Reaffirmed - 2003), CPCB Guide lines

Sample Location	A1-Within Mine Lease area
Positioned height of Sampler	1.5 M above Ground Level

Customer Reference	By Mail	Sampling Duration	24 hrs
Sample Reference No	SARL/A/CHE-3671	Sample Received on	07.04.2025
Sample Collected by	LABORATORY	Test Commenced on	07.04.2025
Sample Collected on	01.04.2025	Test Completed on	14.04.2025
Temperature	36°C	Relative Humidity	25%
Sample Condition	Fit for Analysis		

S. No.	Parameters	Protocol	Unit	Results	*Limits
1	Particulate Matter less than 10micron size (PM ₁₀)	IS:5182: Part 23:2006	µg/m ³	46.4	100
2	Particulate Matter less than 2.5micron size (PM _{2.5})	IS 5182 (Part 24):2019	µg/m ³	20.9	60
3	Sulphur dioxide (SO ₂)	IS:5182: Part 02:2001	µg/m ³	3.7	80
4	Nitrogen Dioxide (NO ₂)	IS:5182: Part 06:2006	µg/m ³	7.5	80
5	Carbon monoxide (CO)	SARL/IOP/013 (Issue No:01, Issue Date – 01.03.2023)	mg/m ³	BDL(D.L – 1.1)	-

Remarks: Limits: *National Ambient air quality standards from CPCB. BDL- Below detectable limit. DL – Detectable limit

For Shrient Analytical and Research Labs Pvt. Ltd

Verified



Authorized Signatory
S. BALAMURUGAN
Asst. Technical Manager

END OF THE REPORT

Please Contact:

For any Technical Issues & Complaints: technical@shrientanalytical.com

Terms and conditions:

(1) The test items will not be retained for more than 15 days from the date of issue of test report. (2) The results relate only to the items tested (3) The test report shall not be reproduced except in full without the written approval of the laboratory (4) Any use for advertising purposes must be granted in writing. This technical report may only be quoted in full. This report is the result of a single examination of the object in question and is not generally applicable evaluation of the quality of other products in regular production. For further details, please see testing and certification regulation, chapter A-3.4. (5) The correctness of the information related to sample(s) in the Test Request Form/Customer letterhead/Email is the customer's responsibility. The laboratory reports the said information in the test report and is not liable for the same.



Shrient Analytical and Research Labs Pvt. Ltd

416/15, DhargasRoad, West Tambaram, Chennai- 600045
Phone Number +91 82208 36377 Email: -info@shrientanalytical.com
www.shrientanalytical.com

TEST REPORT

Report No.	SARL/25/3672	Report Date.	14.04.2025

Customer Name & Address	Roposed Rough Stone & Gravel Quarry Of Thiru.S.Padma Kumar At S.F.Nos. 195/2b(P), 179/1a(P), 178/1 & 178/2(P), Peranakavur Village, Uthiramerur Taluk, Kancheepuram District, Tamil Nadu State.
Sample Description	AMBIENT AIR QUALITY
Sampling Procedure	IS – 5182 (Part – 14: 2000 & Part – V: Reaffirmed - 2003), CPCB Guide lines

Sample Location	A2-Edamichi
Positioned height of Sampler	1.5 M above Ground Level

Customer Reference	By Mail	Sampling Duration	24 hrs
Sample Reference No	SARL/A/CHE-3672	Sample Received on	07.04.2025
Sample Collected by	LABORATORY	Test Commenced on	07.04.2025
Sample Collected on	01.04.2025	Test Completed on	14.04.2025
Temperature	36°C	Relative Humidity	25%
Sample Condition	Fit for Analysis		

S. No.	Parameters	Protocol	Unit	Results	*Limits
1	Particulate Matter less than 10micron size (PM ₁₀)	IS:5182: Part 23:2006	µg/m ³	41.5	100
2	Particulate Matter less than 2.5micron size (PM _{2.5})	IS 5182 (Part 24):2019	µg/m ³	19.6	60
3	Sulphur dioxide (SO ₂)	IS:5182: Part 02:2001	µg/m ³	3.9	80
4	Nitrogen Dioxide (NO ₂)	IS:5182: Part 06:2006	µg/m ³	6.8	80
5	Carbon monoxide (CO)	SARL/IOP/013 (Issue No:01, Issue Date – 01.03.2023)	mg/m ³	BDL (D.L – 1.1)	-

Remarks: Limits: *National Ambient air quality standards from CPCB. BDL- Below detectable limit. DL –Detectable limit

For Shrient Analytical and Research Labs Pvt. Ltd

Verified



END OF THE REPORT

Authorized Signatory
S. BALAMURUGAN
Asst. Technical Manager

Please Contact:

For any Technical Issues&Complaints: technical@shrientanalytical.com

Terms and conditions:

(1) The test items will not be retained for more than 15 days from the date of issue of test report. (2) The results relate only to the items tested (3) The test report shall not be reproduced except in full without the written approval of the laboratory (4) Any use for advertising purposes must be granted in writing. This technical report may only be quoted in full. This report is the result of a single examination of the object in question and is not generally applicable evaluation of the quality of other products in regular production. For further details, please see testing and certification regulation, chapter A-3.4. (5) The correctness of the information related to sample(s) in the Test Request Form/Customer letterhead/Email is the customer's responsibility. The laboratory reports the said information in the test report and is not liable for the same.



Shrient Analytical and Research Labs Pvt. Ltd

416/15, DhargasRoad, West Tambaram, Chennai- 600045
Phone Number +91 82208 36377 Email: -info@shrientanalytical.com
www.shrientanalytical.com

TEST REPORT

Report No.	SARL/25/3673	Report Date.	14.04.2025

Customer Name & Address	Roposed Rough Stone & Gravel Quarry Of Thiru.S.Padma Kumar At S.F.Nos. 195/2b(P), 179/1a(P), 178/1 & 178/2(P), Peranakavur Village, Uthiramerur Taluk, Kancheepuram District, Tamil Nadu State.
Sample Description	AMBIENT AIR QUALITY
Sampling Procedure	IS – 5182 (Part – 14: 2000 & Part – V: Reaffirmed - 2003), CPCB Guide lines

Sample Location	A1-Within Mine Lease area
Positioned height of Sampler	1.5 M above Ground Level

Customer Reference	By Mail	Sampling Duration	24 hrs
Sample Reference No	SARL/A/CHE-3673	Sample Received on	07.04.2025
Sample Collected by	LABORATORY	Test Commenced on	07.04.2025
Sample Collected on	02.04.2025	Test Completed on	14.04.2025
Temperature	36°C	Relative Humidity	27%
Sample Condition	Fit for Analysis		

S. No.	Parameters	Protocol	Unit	Results	*Limits
1	Particulate Matter less than 10micron size (PM ₁₀)	IS:5182: Part 23:2006	µg/m ³	49.3	100
2	Particulate Matter less than 2.5micron size (PM _{2.5})	IS 5182 (Part 24):2019	µg/m ³	22.1	60
3	Sulphur dioxide (SO ₂)	IS:5182: Part 02:2001	µg/m ³	4.2	80
4	Nitrogen Dioxide (NO ₂)	IS:5182: Part 06:2006	µg/m ³	8.0	80
5	Carbon monoxide (CO)	SARL/IOP/013 (Issue No:01, Issue Date – 01.03.2023)	mg/m ³	BDL (D.L – 1.1)	-

Remarks: Limits: *National Ambient air quality standards from CPCB. BDL- Below detectable limit. DL – Detectable limit

For Shrient Analytical and Research Labs Pvt. Ltd

Verified



END OF THE REPORT

Authorized Signatory
S. BALAMURUGAN
Asst. Technical Manager

Please Contact:

For any Technical Issues & Complaints: technical@shrientanalytical.com

Terms and conditions:

(1) The test items will not be retained for more than 15 days from the date of issue of test report. (2) The results relate only to the items tested (3) The test report shall not be reproduced except in full without the written approval of the laboratory (4) Any use for advertising purposes must be granted in writing. This technical report may only be quoted in full. This report is the result of a single examination of the object in question and is not generally applicable evaluation of the quality of other products in regular production. For further details, please see testing and certification regulation, chapter A-3.4. (5) The correctness of the information related to sample(s) in the Test Request Form/Customer letterhead/Email is the customer's responsibility. The laboratory reports the said information in the test report and is not liable for the same.



Shrient Analytical and Research Labs Pvt. Ltd

416/15, DhargasRoad, West Tambaram, Chennai- 600045
Phone Number +91 82208 36377 Email: -info@shrientanalytical.com
www.shrientanalytical.com

TEST REPORT

Report No.	SARL/25/3674	Report Date.	14.04.2025

Customer Name & Address	Roposed Rough Stone & Gravel Quarry Of Thiru.S.Padma Kumar At S.F.Nos. 195/2b(P), 179/1a(P), 178/1 & 178/2(P), Peranakavur Village, Uthiramerur Taluk, Kancheepuram District, Tamil Nadu State.
Sample Description	AMBIENT AIR QUALITY
Sampling Procedure	IS – 5182 (Part – 14: 2000 & Part – V: Reaffirmed - 2003), CPCB Guide lines

Sample Location	A2-Edamichi
Positioned height of Sampler	1.5 M above Ground Level

Customer Reference	By Mail	Sampling Duration	24 hrs
Sample Reference No	SARL/A/CHE-3674	Sample Received on	07.04.2025
Sample Collected by	LABORATORY	Test Commenced on	07.04.2025
Sample Collected on	02.04.2025	Test Completed on	14.04.2025
Temperature	34°C	Relative Humidity	28%
Sample Condition	Fit for Analysis		

S. No.	Parameters	Protocol	Unit	Results	*Limits
1	Particulate Matter less than 10micron size (PM ₁₀)	IS:5182: Part 23:2006	µg/m ³	44.2	100
2	Particulate Matter less than 2.5micron size (PM _{2.5})	IS 5182 (Part 24):2019	µg/m ³	20.7	60
3	Sulphur dioxide (SO ₂)	IS:5182: Part 02:2001	µg/m ³	3.5	80
4	Nitrogen Dioxide (NO ₂)	IS:5182: Part 06:2006	µg/m ³	7.3	80
5	Carbon monoxide (CO)	SARL/IOP/013 (Issue No:01, Issue Date – 01.03.2023)	mg/m ³	BDL (D.L – 1.1)	-

Remarks: Limits: *National Ambient air quality standards from CPCB. BDL- Below detectable limit. DL – Detectable limit

For Shrient Analytical and Research Labs Pvt. Ltd

Verified



END OF THE REPORT

Authorized Signatory
S. BALAMURUGAN
Asst. Technical Manager

Please Contact:

For any Technical Issues & Complaints: technical@shrientanalytical.com

Terms and conditions:

(1) The test items will not be retained for more than 15 days from the date of issue of test report. (2) The results relate only to the items tested (3) The test report shall not be reproduced except in full without the written approval of the laboratory (4) Any use for advertising purposes must be granted in writing. This technical report may only be quoted in full. This report is the result of a single examination of the object in question and is not generally applicable evaluation of the quality of other products in regular production. For further details, please see testing and certification regulation, chapter A-3.4. (5) The correctness of the information related to sample(s) in the Test Request Form/Customer letterhead/Email is the customer's responsibility. The laboratory reports the said information in the test report and is not liable for the same.



Shrient Analytical and Research Labs Pvt. Ltd

416/15, DhargasRoad, West Tambaram, Chennai- 600045
Phone Number +91 82208 36377 Email: -info@shrientanalytical.com
www.shrientanalytical.com

TEST REPORT

Report No.	SARL/25/3675	Report Date.	14.04.2025

Customer Name & Address	Roposed Rough Stone & Gravel Quarry Of Thiru.S.Padma Kumar At S.F.Nos. 195/2b(P), 179/1a(P), 178/1 & 178/2(P), Peranakavur Village, Uthiramerur Taluk, Kancheepuram District, Tamil Nadu State.
Sample Description	AMBIENT AIR QUALITY
Sampling Procedure	IS – 5182 (Part – 14: 2000 & Part – V: Reaffirmed - 2003), CPCB Guide lines

Sample Location	A3-Pazhaveri
Positioned height of Sampler	1.5 M above Ground Level

Customer Reference	By Mail	Sampling Duration	24 hrs
Sample Reference No	SARL/A/CHE-3675	Sample Received on	07.04.2025
Sample Collected by	LABORATORY	Test Commenced on	07.04.2025
Sample Collected on	03.04.2025	Test Completed on	14.04.2025
Temperature	34°C	Relative Humidity	28%
Sample Condition	Fit for Analysis		

S. No.	Parameters	Protocol	Unit	Results	*Limits
1	Particulate Matter less than 10micron size (PM ₁₀)	IS:5182: Part 23:2006	µg/m ³	48.5	100
2	Particulate Matter less than 2.5micron size (PM _{2.5})	IS 5182 (Part 24):2019	µg/m ³	22.9	60
3	Sulphur dioxide (SO ₂)	IS:5182: Part 02:2001	µg/m ³	3.9	80
4	Nitrogen Dioxide (NO ₂)	IS:5182: Part 06:2006	µg/m ³	8.0	80
5	Carbon monoxide (CO)	SARL/IOP/013 (Issue No:01, Issue Date – 01.03.2023)	mg/m ³	BDL (D.L – 1.1)	-

Remarks: Limits: *National Ambient air quality standards from CPCB. BDL- Below detectable limit. DL –Detectable limit

For Shrient Analytical and Research Labs Pvt. Ltd

Verified



END OF THE REPORT

Authorized Signatory
S. BALAMURUGAN
Asst. Technical Manager

Please Contact:

For any Technical Issues&Complaints: technical@shrientanalytical.com

Terms and conditions:

(1) The test items will not be retained for more than 15 days from the date of issue of test report. (2) The results relate only to the items tested (3) The test report shall not be reproduced except in full without the written approval of the laboratory (4) Any use for advertising purposes must be granted in writing. This technical report may only be quoted in full. This report is the result of a single examination of the object in question and is not generally applicable evaluation of the quality of other products in regular production. For further details, please see testing and certification regulation, chapter A-3.4. (5) The correctness of the information related to sample(s) in the Test Request Form/Customer letterhead/Email is the customer's responsibility. The laboratory reports the said information in the test report and is not liable for the same.



Shrient Analytical and Research Labs Pvt. Ltd

416/15, DhargasRoad, West Tambaram, Chennai- 600045
Phone Number +91 82208 36377 Email: -info@shrientanalytical.com
www.shrientanalytical.com

TEST REPORT

Report No.	SARL/25/3676	Report Date.	14.04.2025

Customer Name & Address	Roposed Rough Stone & Gravel Quarry Of Thiru.S.Padma Kumar At S.F.Nos. 195/2b(P), 179/1a(P), 178/1 & 178/2(P), Peranakavur Village, Uthiramerur Taluk, Kancheepuram District, Tamil Nadu State.
Sample Description	AMBIENT AIR QUALITY
Sampling Procedure	IS – 5182 (Part – 14: 2000 & Part – V: Reaffirmed - 2003), CPCB Guide lines


Sample Location	A4-Salavakkam
Positioned height of Sampler	1.5 M above Ground Level

Customer Reference	By Mail	Sampling Duration	24 hrs
Sample Reference No	SARL/A/CHE-3676	Sample Received on	07.04.2025
Sample Collected by	LABORATORY	Test Commenced on	07.04.2025
Sample Collected on	03.04.2025	Test Completed on	14.04.2025
Temperature	36°C	Relative Humidity	27%
Sample Condition	Fit for Analysis		

S. No.	Parameters	Protocol	Unit	Results	*Limits
1	Particulate Matter less than 10micron size (PM ₁₀)	IS:5182: Part 23:2006	µg/m ³	50.3	100
2	Particulate Matter less than 2.5micron size (PM _{2.5})	IS 5182 (Part 24):2019	µg/m ³	23.9	60
3	Sulphur dioxide (SO ₂)	IS:5182: Part 02:2001	µg/m ³	4.3	80
4	Nitrogen Dioxide (NO ₂)	IS:5182: Part 06:2006	µg/m ³	8.6	80
5	Carbon monoxide (CO)	SARL/IOP/013 (Issue No:01, Issue Date – 01.03.2023)	mg/m ³	BDL (D.L – 1.1)	-

Remarks: Limits: *National Ambient air quality standards from CPCB. BDL- Below detectable limit. DL – Detectable limit

For Shrient Analytical and Research Labs Pvt. Ltd

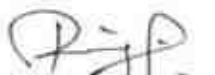
Verified




Authorized Signatory
S. BALAMURUGAN
Asst. Technical Manager

END OF THE REPORT

Please Contact:

For any Technical Issues & Complaints: technical@shrientanalytical.com

Terms and conditions:

(1) The test items will not be retained for more than 15 days from the date of issue of test report. (2) The results relate only to the items tested (3) The test report shall not be reproduced except in full without the written approval of the laboratory (4) Any use for advertising purposes must be granted in writing. This technical report may only be quoted in full. This report is the result of a single examination of the object in question and is not generally applicable evaluation of the quality of other products in regular production. For further details, please see testing and certification regulation, chapter A-3.4. (5) The correctness of the information related to sample(s) in the Test Request Form/Customer letterhead/Email is the customer's responsibility. The laboratory reports the said information in the test report and is not liable for the same.



Shrient Analytical and Research Labs Pvt. Ltd

416/15, DhargasRoad, West Tambaram, Chennai- 600045
Phone Number +91 82208 36377 Email: -info@shrientanalytical.com
www.shrientanalytical.com

TEST REPORT

Report No.	SARL/25/3678	Report Date.	14.04.2025

Customer Name & Address	Roposed Rough Stone & Gravel Quarry Of Thiru.S.Padma Kumar At S.F.Nos. 195/2b(P), 179/1a(P), 178/1 & 178/2(P), Peranakavur Village, Uthiramerur Taluk, Kancheepuram District, Tamil Nadu State.
Sample Description	AMBIENT AIR QUALITY
Sampling Procedure	IS – 5182 (Part – 14: 2000 & Part – V: Reaffirmed - 2003), CPCB Guide lines


Sample Location	A3-Pazhaveri
Positioned height of Sampler	1.5 M above Ground Level

Customer Reference	By Mail	Sampling Duration	24 hrs
Sample Reference No	SARL/A/CHE-3678	Sample Received on	07.04.2025
Sample Collected by	LABORATORY	Test Commenced on	07.04.2025
Sample Collected on	04.04.2025	Test Completed on	14.04.2025
Temperature	36°C	Relative Humidity	27%
Sample Condition	Fit for Analysis		

S. No.	Parameters	Protocol	Unit	Results	*Limits
1	Particulate Matter less than 10micron size (PM ₁₀)	IS:5182: Part 23:2006	µg/m ³	50.9	100
2	Particulate Matter less than 2.5micron size (PM _{2.5})	IS 5182 (Part 24):2019	µg/m ³	24.0	60
3	Sulphur dioxide (SO ₂)	IS:5182: Part 02:2001	µg/m ³	4.2	80
4	Nitrogen Dioxide (NO ₂)	IS:5182: Part 06:2006	µg/m ³	8.5	80
5	Carbon monoxide (CO)	SARL/IOP/013 (Issue No:01, Issue Date – 01.03.2023)	mg/m ³	BDL (D.L – 1.1)	-

Remarks: Limits: *National Ambient air quality standards from CPCB. BDL- Below detectable limit. DL –Detectable limit

For Shrient Analytical and Research Labs Pvt. Ltd

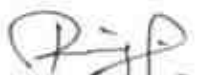
Verified




Authorized Signatory
S. BALAMURUGAN
Asst. Technical Manager

END OF THE REPORT

Please Contact:

For any Technical Issues&Complaints: technical@shrientanalytical.com

Terms and conditions:

(1) The test items will not be retained for more than 15 days from the date of issue of test report. (2) The results relate only to the items tested (3) The test report shall not be reproduced except in full without the written approval of the laboratory (4) Any use for advertising purposes must be granted in writing. This technical report may only be quoted in full. This report is the result of a single examination of the object in question and is not generally applicable evaluation of the quality of other products in regular production. For further details, please see testing and certification regulation, chapter A-3.4. (5) The correctness of the information related to sample(s) in the Test Request Form/Customer letterhead/Email is the customer's responsibility. The laboratory reports the said information in the test report and is not liable for the same.



Shrient Analytical and Research Labs Pvt. Ltd

416/15, DhargasRoad, West Tambaram, Chennai- 600045
Phone Number +91 82208 36377 Email: -info@shrientanalytical.com
www.shrientanalytical.com

TEST REPORT

Report No.	SARL/25/3679	Report Date.	14.04.2025

Customer Name & Address	Roposed Rough Stone & Gravel Quarry Of Thiru.S.Padma Kumar At S.F.Nos. 195/2b(P), 179/1a(P), 178/1 & 178/2(P), Peranakavur Village, Uthiramerur Taluk, Kancheepuram District, Tamil Nadu State.
Sample Description	AMBIENT AIR QUALITY
Sampling Procedure	IS – 5182 (Part – 14: 2000 & Part – V: Reaffirmed - 2003), CPCB Guide lines

Sample Location	A4-Salavakkam
Positioned height of Sampler	1.5 M above Ground Level

Customer Reference	By Mail	Sampling Duration	24 hrs
Sample Reference No	SARL/A/CHE-3679	Sample Received on	07.04.2025
Sample Collected by	LABORATORY	Test Commenced on	07.04.2025
Sample Collected on	04.04.2025	Test Completed on	14.04.2025
Temperature	36°C	Relative Humidity	28%
Sample Condition	Fit for Analysis		

S. No.	Parameters	Protocol	Unit	Results	*Limits
1	Particulate Matter less than 10micron size (PM ₁₀)	IS:5182: Part 23:2006	µg/m ³	47.5	100
2	Particulate Matter less than 2.5micron size (PM _{2.5})	IS 5182 (Part 24):2019	µg/m ³	22.5	60
3	Sulphur dioxide (SO ₂)	IS:5182: Part 02:2001	µg/m ³	3.9	80
4	Nitrogen Dioxide (NO ₂)	IS:5182: Part 06:2006	µg/m ³	7.9	80
5	Carbon monoxide (CO)	SARL/IOP/013 (Issue No:01, Issue Date – 01.03.2023)	mg/m ³	BDL (D.L – 1.1)	-

Remarks: Limits: *National Ambient air quality standards from CPCB. BDL- Below detectable limit. DL – Detectable limit

For Shrient Analytical and Research Labs Pvt. Ltd

Verified



Authorized Signatory
S. BALAMURUGAN
Asst. Technical Manager

END OF THE REPORT

Please Contact:

For any Technical Issues & Complaints: technical@shrientanalytical.com

Terms and conditions:

(1) The test items will not be retained for more than 15 days from the date of issue of test report. (2) The results relate only to the items tested (3) The test report shall not be reproduced except in full without the written approval of the laboratory (4) Any use for advertising purposes must be granted in writing. This technical report may only be quoted in full. This report is the result of a single examination of the object in question and is not generally applicable evaluation of the quality of other products in regular production. For further details, please see testing and certification regulation, chapter A-3.4. (5) The correctness of the information related to sample(s) in the Test Request Form/Customer letterhead/Email is the customer's responsibility. The laboratory reports the said information in the test report and is not liable for the same.



Shrient Analytical and Research Labs Pvt. Ltd

416/15, DhargasRoad, West Tambaram, Chennai- 600045
Phone Number +91 82208 36377 Email: -info@shrientanalytical.com
www.shrientanalytical.com

TEST REPORT

Report No.	SARL/25/3680	Report Date.	14.04.2025

Customer Name & Address	Roposed Rough Stone & Gravel Quarry Of Thiru.S.Padma Kumar At S.F.Nos. 195/2b(P), 179/1a(P), 178/1 & 178/2(P), Peranakavur Village, Uthiramerur Taluk, Kancheepuram District, Tamil Nadu State.
Sample Description	AMBIENT AIR QUALITY
Sampling Procedure	IS – 5182 (Part – 14: 2000 & Part – V: Reaffirmed - 2003), CPCB Guide lines

Sample Location	A5-ARUMBULIYUR - 310m(SE)
Positioned height of Sampler	1.5 M above Ground Level

Customer Reference	By Mail	Sampling Duration	24 hrs
Sample Reference No	SARL/A/CHE-3680	Sample Received on	07.04.2025
Sample Collected by	LABORATORY	Test Commenced on	07.04.2025
Sample Collected on	05.04.2025	Test Completed on	14.04.2025
Temperature	36°C	Relative Humidity	26%
Sample Condition	Fit for Analysis		

S. No.	Parameters	Protocol	Unit	Results	*Limits
1	Particulate Matter less than 10micron size (PM ₁₀)	IS:5182: Part 23:2006	µg/m ³	43.5	100
2	Particulate Matter less than 2.5micron size (PM _{2.5})	IS 5182 (Part 24):2019	µg/m ³	21	60
3	Sulphur dioxide (SO ₂)	IS:5182: Part 02:2001	µg/m ³	3.9	80
4	Nitrogen Dioxide (NO ₂)	IS:5182: Part 06:2006	µg/m ³	8.1	80
5	Carbon monoxide (CO)	SARL/IOP/013 (Issue No:01, Issue Date – 01.03.2023)	mg/m ³	BDL (D.L – 1.1)	-

Remarks: Limits: *National Ambient air quality standards from CPCB. BDL- Below detectable limit. DL – Detectable limit

For Shrient Analytical and Research Labs Pvt. Ltd


Verified



END OF THE REPORT


Authorized Signatory
S. BALAMURUGAN
Asst. Technical Manager

Please Contact:

For any Technical Issues & Complaints: technical@shrientanalytical.com

Terms and conditions:

(1) The test items will not be retained for more than 15 days from the date of issue of test report. (2) The results relate only to the items tested (3) The test report shall not be reproduced except in full without the written approval of the laboratory (4) Any use for advertising purposes must be granted in writing. This technical report may only be quoted in full. This report is the result of a single examination of the object in question and is not generally applicable evaluation of the quality of other products in regular production. For further details, please see testing and certification regulation, chapter A-3.4. (5) The correctness of the information related to sample(s) in the Test Request Form/Customer letterhead/Email is the customer's responsibility. The laboratory reports the said information in the test report and is not liable for the same.



Shrient Analytical and Research Labs Pvt. Ltd

416/15, DhargasRoad, West Tambaram, Chennai- 600045
Phone Number +91 82208 36377 Email: -info@shrientanalytical.com
www.shrientanalytical.com

TEST REPORT

Report No.	SARL/25/3681	Report Date.	14.04.2025

Customer Name & Address	Roposed Rough Stone & Gravel Quarry Of Thiru.S.Padma Kumar At S.F.Nos. 195/2b(P), 179/1a(P), 178/1 & 178/2(P), Peranakavur Village, Uthiramerur Taluk, Kancheepuram District, Tamil Nadu State.
Sample Description	AMBIENT AIR QUALITY
Sampling Procedure	IS – 5182 (Part – 14: 2000 & Part – V: Reaffirmed - 2003), CPCB Guide lines

Sample Location	A6 -Mambakkam
Positioned height of Sampler	1.5 M above Ground Level

Customer Reference	By Mail	Sampling Duration	24 hrs
Sample Reference No	SARL/A/CHE-3681	Sample Received on	07.04.2025
Sample Collected by	LABORATORY	Test Commenced on	07.04.2025
Sample Collected on	05.04.2025	Test Completed on	14.04.2025
Temperature	36°C	Relative Humidity	28%
Sample Condition	Fit for Analysis		

S. No.	Parameters	Protocol	Unit	Results	*Limits
1	Particulate Matter less than 10micron size (PM ₁₀)	IS:5182: Part 23:2006	µg/m ³	46.5	100
2	Particulate Matter less than 2.5micron size (PM _{2.5})	IS 5182 (Part 24):2019	µg/m ³	21.2	60
3	Sulphur dioxide (SO ₂)	IS:5182: Part 02:2001	µg/m ³	4.1	80
4	Nitrogen Dioxide (NO ₂)	IS:5182: Part 06:2006	µg/m ³	8.6	80
5	Carbon monoxide (CO)	SARL/IOP/013 (Issue No:01, Issue Date – 01.03.2023)	mg/m ³	BDL (D.L – 1.1)	-

Remarks: Limits: *National Ambient air quality standards from CPCB. BDL- Below detectable limit. DL –Detectable limit

For Shrient Analytical and Research Labs Pvt. Ltd

Verified



END OF THE REPORT

Authorized Signatory
S. BALAMURUGAN
Asst. Technical Manager

Please Contact:

For any Technical Issues & Complaints: technical@shrientanalytical.com

Terms and conditions:

(1) The test items will not be retained for more than 15 days from the date of issue of test report. (2) The results relate only to the items tested (3) The test report shall not be reproduced except in full without the written approval of the laboratory (4) Any use for advertising purposes must be granted in writing. This technical report may only be quoted in full. This report is the result of a single examination of the object in question and is not generally applicable evaluation of the quality of other products in regular production. For further details, please see testing and certification regulation, chapter A-3.4. (5) The correctness of the information related to sample(s) in the Test Request Form/Customer letterhead/Email is the customer's responsibility. The laboratory reports the said information in the test report and is not liable for the same.



Shrient Analytical and Research Labs Pvt. Ltd

416/15, DhargasRoad, West Tambaram, Chennai- 600045
Phone Number +91 82208 36377 Email: -info@shrientanalytical.com
www.shrientanalytical.com

TEST REPORT

Report No.	SARL/25/3682	Report Date.	14.04.2025

Customer Name & Address	Roposed Rough Stone & Gravel Quarry Of Thiru.S.Padma Kumar At S.F.Nos. 195/2b(P), 179/1a(P), 178/1 & 178/2(P), Peranakavur Village, Uthiramerur Taluk, Kancheepuram District, Tamil Nadu State.
Sample Description	AMBIENT AIR QUALITY
Sampling Procedure	IS – 5182 (Part – 14: 2000 & Part – V: Reaffirmed - 2003), CPCB Guide lines

Sample Location	A7-Neerkundram
Positioned height of Sampler	1.5 M above Ground Level

Customer Reference	By Mail	Sampling Duration	24 hrs
Sample Reference No	SARL/A/CHE-3682	Sample Received on	07.04.2025
Sample Collected by	LABORATORY	Test Commenced on	07.04.2025
Sample Collected on	05.04.2025	Test Completed on	14.04.2025
Temperature	36°C	Relative Humidity	28%
Sample Condition	Fit for Analysis		

S. No.	Parameters	Protocol	Unit	Results	*Limits
1	Particulate Matter less than 10micron size (PM ₁₀)	IS:5182: Part 23:2006	µg/m ³	54.6	100
2	Particulate Matter less than 2.5micron size (PM _{2.5})	IS 5182 (Part 24):2019	µg/m ³	25.3	60
3	Sulphur dioxide (SO ₂)	IS:5182: Part 02:2001	µg/m ³	5.5	80
4	Nitrogen Dioxide (NO ₂)	IS:5182: Part 06:2006	µg/m ³	12.3	80
5	Carbon monoxide (CO)	SARL/IOP/013 (Issue No:01, Issue Date – 01.03.2023)	mg/m ³	BDL (D.L – 1.1)	-

Remarks: Limits: *National Ambient air quality standards from CPCB. BDL- Below detectable limit. DL – Detectable limit

For Shrient Analytical and Research Labs Pvt. Ltd

Verified



END OF THE REPORT

Authorized Signatory
S. BALAMURUGAN
Asst. Technical Manager

Please Contact:

For any Technical Issues & Complaints: technical@shrientanalytical.com

Terms and conditions:

(1) The test items will not be retained for more than 15 days from the date of issue of test report. (2) The results relate only to the items tested (3) The test report shall not be reproduced except in full without the written approval of the laboratory (4) Any use for advertising purposes must be granted in writing. This technical report may only be quoted in full. This report is the result of a single examination of the object in question and is not generally applicable evaluation of the quality of other products in regular production. For further details, please see testing and certification regulation, chapter A-3.4. (5) The correctness of the information related to sample(s) in the Test Request Form/Customer letterhead/Email is the customer's responsibility. The laboratory reports the said information in the test report and is not liable for the same.



Shrient Analytical and Research Labs Pvt. Ltd

416/15, DhargasRoad, West Tambaram, Chennai- 600045
Phone Number +91 82208 36377 Email: -info@shrientanalytical.com
www.shrientanalytical.com

TEST REPORT

Report No.	SARL/25/3683	Report Date.	14.04.2025

Customer Name & Address	Roposed Rough Stone & Gravel Quarry Of Thiru.S.Padma Kumar At S.F.Nos. 195/2b(P), 179/1a(P), 178/1 & 178/2(P), Peranakavur Village, Uthiramerur Taluk, Kancheepuram District, Tamil Nadu State.
Sample Description	AMBIENT AIR QUALITY
Sampling Procedure	IS – 5182 (Part – 14: 2000 & Part – V: Reaffirmed - 2003), CPCB Guide lines

Sample Location	A5-ARUMBULIYUR - 310m(SE)
Positioned height of Sampler	1.5 M above Ground Level

Customer Reference	By Mail	Sampling Duration	24 hrs
Sample Reference No	SARL/A/CHE-3683	Sample Received on	07.04.2025
Sample Collected by	LABORATORY	Test Commenced on	07.04.2025
Sample Collected on	06.04.2025	Test Completed on	14.04.2025
Temperature	35°C	Relative Humidity	32%
Sample Condition	Fit for Analysis		

S. No.	Parameters	Protocol	Unit	Results	*Limits
1	Particulate Matter less than 10micron size (PM ₁₀)	IS:5182: Part 23:2006	µg/m ³	48.3	100
2	Particulate Matter less than 2.5micron size (PM _{2.5})	IS 5182 (Part 24):2019	µg/m ³	23.2	60
3	Sulphur dioxide (SO ₂)	IS:5182: Part 02:2001	µg/m ³	5.1	80
4	Nitrogen Dioxide (NO ₂)	IS:5182: Part 06:2006	µg/m ³	9.3	80
5	Carbon monoxide (CO)	SARL/IOP/013 (Issue No:01, Issue Date – 01.03.2023)	mg/m ³	BDL (D.L – 1.1)	-

Remarks: Limits: *National Ambient air quality standards from CPCB. BDL- Below detectable limit. DL – Detectable limit

For Shrient Analytical and Research Labs Pvt. Ltd

Verified



Authorized Signatory
S. BALAMURUGAN
Asst. Technical Manager

END OF THE REPORT

Please Contact:

For any Technical Issues & Complaints: technical@shrientanalytical.com

Terms and conditions:

(1) The test items will not be retained for more than 15 days from the date of issue of test report. (2) The results relate only to the items tested (3) The test report shall not be reproduced except in full without the written approval of the laboratory (4) Any use for advertising purposes must be granted in writing. This technical report may only be quoted in full. This report is the result of a single examination of the object in question and is not generally applicable evaluation of the quality of other products in regular production. For further details, please see testing and certification regulation, chapter A-3.4. (5) The correctness of the information related to sample(s) in the Test Request Form/Customer letterhead/Email is the customer's responsibility. The laboratory reports the said information in the test report and is not liable for the same.



Shrient Analytical and Research Labs Pvt. Ltd

416/15, DhargasRoad, West Tambaram, Chennai- 600045
Phone Number +91 82208 36377 Email: -info@shrientanalytical.com
www.shrientanalytical.com

TEST REPORT

Report No.	SARL/25/3684	Report Date.	14.04.2025

Customer Name & Address	Roposed Rough Stone & Gravel Quarry Of Thiru.S.Padma Kumar At S.F.Nos. 195/2b(P), 179/1a(P), 178/1 & 178/2(P), Peranakavur Village, Uthiramerur Taluk, Kancheepuram District, Tamil Nadu State.
Sample Description	AMBIENT AIR QUALITY
Sampling Procedure	IS – 5182 (Part – 14: 2000 & Part – V: Reaffirmed - 2003), CPCB Guide lines

Sample Location	A6 -Mambakkam
Positioned height of Sampler	1.5 M above Ground Level

Customer Reference	By Mail	Sampling Duration	24 hrs
Sample Reference No	SARL/A/CHE-3684	Sample Received on	07.04.2025
Sample Collected by	LABORATORY	Test Commenced on	07.04.2025
Sample Collected on	06.04.2025	Test Completed on	14.04.2025
Temperature	35°C	Relative Humidity	32%
Sample Condition	Fit for Analysis		

S. No.	Parameters	Protocol	Unit	Results	*Limits
1	Particulate Matter less than 10micron size (PM ₁₀)	IS:5182: Part 23:2006	µg/m ³	41.7	100
2	Particulate Matter less than 2.5micron size (PM _{2.5})	IS 5182 (Part 24):2019	µg/m ³	18.7	60
3	Sulphur dioxide (SO ₂)	IS:5182: Part 02:2001	µg/m ³	3.8	80
4	Nitrogen Dioxide (NO ₂)	IS:5182: Part 06:2006	µg/m ³	8.1	80
5	Carbon monoxide (CO)	SARL/IOP/013 (Issue No:01, Issue Date – 01.03.2023)	mg/m ³	BDL (D.L – 1.1)	-

Remarks: Limits: *National Ambient air quality standards from CPCB. BDL- Below detectable limit. DL –Detectable limit

For Shrient Analytical and Research Labs Pvt. Ltd

Verified



S. BALAMURUGAN
Asst. Technical Manager

END OF THE REPORT

Please Contact:

For any Technical Issues&Complaints: technical@shrientanalytical.com

Terms and conditions:

(1) The test items will not be retained for more than 15 days from the date of issue of test report. (2) The results relate only to the items tested (3) The test report shall not be reproduced except in full without the written approval of the laboratory (4) Any use for advertising purposes must be granted in writing. This technical report may only be quoted in full. This report is the result of a single examination of the object in question and is not generally applicable evaluation of the quality of other products in regular production. For further details, please see testing and certification regulation, chapter A-3.4. (5) The correctness of the information related to sample(s) in the Test Request Form/Customer letterhead/Email is the customer's responsibility. The laboratory reports the said information in the test report and is not liable for the same.



Shrient Analytical and Research Labs Pvt. Ltd

416/15, DhargasRoad, West Tambaram, Chennai- 600045
Phone Number +91 82208 36377 Email: -info@shrientanalytical.com
www.shrientanalytical.com

TEST REPORT

Report No.	SARL/25/3685	Report Date.	14.04.2025

Customer Name & Address	Roposed Rough Stone & Gravel Quarry Of Thiru.S.Padma Kumar At S.F.Nos. 195/2b(P), 179/1a(P), 178/1 & 178/2(P), Peranakavur Village, Uthiramerur Taluk, Kancheepuram District, Tamil Nadu State.
Sample Description	AMBIENT AIR QUALITY
Sampling Procedure	IS – 5182 (Part – 14: 2000 & Part – V: Reaffirmed - 2003), CPCB Guide lines

Sample Location	A7-Neerkundram
Positioned height of Sampler	1.5 M above Ground Level

Customer Reference	By Mail	Sampling Duration	24 hrs
Sample Reference No	SARL/A/CHE-3685	Sample Received on	07.04.2025
Sample Collected by	LABORATORY	Test Commenced on	07.04.2025
Sample Collected on	06.04.2025	Test Completed on	14.04.2025
Temperature	35°C	Relative Humidity	32%
Sample Condition	Fit for Analysis		

S. No.	Parameters	Protocol	Unit	Results	*Limits
1	Particulate Matter less than 10micron size (PM ₁₀)	IS:5182: Part 23:2006	µg/m ³	48.2	100
2	Particulate Matter less than 2.5micron size (PM _{2.5})	IS 5182 (Part 24):2019	µg/m ³	22.2	60
3	Sulphur dioxide (SO ₂)	IS:5182: Part 02:2001	µg/m ³	4.4	80
4	Nitrogen Dioxide (NO ₂)	IS:5182: Part 06:2006	µg/m ³	10.1	80
5	Carbon monoxide (CO)	SARL/IOP/013 (Issue No:01, Issue Date – 01.03.2023)	mg/m ³	BDL (D.L – 1.1)	-

Remarks: Limits: *National Ambient air quality standards from CPCB. BDL- Below detectable limit. DL – Detectable limit

For Shrient Analytical and Research Labs Pvt. Ltd

Verified



END OF THE REPORT

Authorized Signatory
S. BALAMURUGAN
Asst. Technical Manager

Please Contact:

For any Technical Issues & Complaints: technical@shrientanalytical.com

Terms and conditions:

(1) The test items will not be retained for more than 15 days from the date of issue of test report. (2) The results relate only to the items tested (3) The test report shall not be reproduced except in full without the written approval of the laboratory (4) Any use for advertising purposes must be granted in writing. This technical report may only be quoted in full. This report is the result of a single examination of the object in question and is not generally applicable evaluation of the quality of other products in regular production. For further details, please see testing and certification regulation, chapter A-3.4. (5) The correctness of the information related to sample(s) in the Test Request Form/Customer letterhead/Email is the customer's responsibility. The laboratory reports the said information in the test report and is not liable for the same.



Shrient Analytical and Research Labs Pvt. Ltd

416/15, DhargasRoad, West Tambaram, Chennai- 600045
Phone Number +91 82208 36377 Email: -info@shrientanalytical.com
www.shrientanalytical.com

TEST REPORT

Report No.	SARL/25/3713	Report Date.	21.04.2025

Customer Name & Address	Roposed Rough Stone & Gravel Quarry Of Thiru.S.Padma Kumar At S.F.Nos. 195/2b(P), 179/1a(P), 178/1 & 178/2(P), Peranakavur Village, Uthiramerur Taluk, Kancheepuram District, Tamil Nadu State.
Sample Description	AMBIENT AIR QUALITY
Sampling Procedure	IS – 5182 (Part – 14: 2000 & Part – V: Reaffirmed - 2003), CPCB Guide lines

Sample Location	A5-ARUMBULIYUR - 310m(SE)
Positioned height of Sampler	1.5 M above Ground Level

Customer Reference	By Mail	Sampling Duration	24 hrs
Sample Reference No	SARL/A/CHE-3713	Sample Received on	14.04.2025
Sample Collected by	LABORATORY	Test Commenced on	14.04.2025
Sample Collected on	08.04.2025	Test Completed on	21.04.2025
Temperature	36°C	Relative Humidity	30%
Sample Condition	Fit for Analysis		

S. No.	Parameters	Protocol	Unit	Results	*Limits
1	Particulate Matter less than 10micron size (PM ₁₀)	IS:5182: Part 23:2006	µg/m ³	46.3	100
2	Particulate Matter less than 2.5micron size (PM _{2.5})	IS 5182 (Part 24):2019	µg/m ³	22	60
3	Sulphur dioxide (SO ₂)	IS:5182: Part 02:2001	µg/m ³	4.5	80
4	Nitrogen Dioxide (NO ₂)	IS:5182: Part 06:2006	µg/m ³	8.9	80
5	Carbon monoxide (CO)	SARL/IOP/013 (Issue No:01, Issue Date – 01.03.2023)	mg/m ³	BDL (D.L – 1.1)	-

Remarks: Limits: *National Ambient air quality standards from CPCB. BDL- Below detectable limit. DL – Detectable limit

For Shrient Analytical and Research Labs Pvt. Ltd

Verified



END OF THE REPORT

Authorized Signatory
S. BALAMURUGAN
Asst. Technical Manager

Please Contact:

For any Technical Issues&Complaints: technical@shrientanalytical.com

Terms and conditions:

(1) The test items will not be retained for more than 15 days from the date of issue of test report. (2) The results relate only to the items tested (3) The test report shall not be reproduced except in full without the written approval of the laboratory (4) Any use for advertising purposes must be granted in writing. This technical report may only be quoted in full. This report is the result of a single examination of the object in question and is not generally applicable evaluation of the quality of other products in regular production. For further details, please see testing and certification regulation, chapter A-3.4. (5) The correctness of the information related to sample(s) in the Test Request Form/Customer letterhead/Email is the customer's responsibility. The laboratory reports the said information in the test report and is not liable for the same.



Shrient Analytical and Research Labs Pvt. Ltd

416/15, DhargasRoad, West Tambaram, Chennai- 600045
Phone Number +91 82208 36377 Email: -info@shrientanalytical.com
www.shrientanalytical.com

TEST REPORT

Report No.	SARL/25/3714	Report Date.	21.04.2025

Customer Name & Address	Roposed Rough Stone & Gravel Quarry Of Thiru.S.Padma Kumar At S.F.Nos. 195/2b(P), 179/1a(P), 178/1 & 178/2(P), Peranakavur Village, Uthiramerur Taluk, Kancheepuram District, Tamil Nadu State.
Sample Description	AMBIENT AIR QUALITY
Sampling Procedure	IS – 5182 (Part – 14: 2000 & Part – V: Reaffirmed - 2003), CPCB Guide lines

Sample Location	A6 -Mambakkam
Positioned height of Sampler	1.5 M above Ground Level

Customer Reference	By Mail	Sampling Duration	24 hrs
Sample Reference No	SARL/A/CHE-3714	Sample Received on	14.04.2025
Sample Collected by	LABORATORY	Test Commenced on	14.04.2025
Sample Collected on	08.04.2025	Test Completed on	21.04.2025
Temperature	36°C	Relative Humidity	30%
Sample Condition	Fit for Analysis		

S. No.	Parameters	Protocol	Unit	Results	*Limits
1	Particulate Matter less than 10micron size (PM ₁₀)	IS:5182: Part 23:2006	µg/m ³	54.9	100
2	Particulate Matter less than 2.5micron size (PM _{2.5})	IS 5182 (Part 24):2019	µg/m ³	25	60
3	Sulphur dioxide (SO ₂)	IS:5182: Part 02:2001	µg/m ³	5.1	80
4	Nitrogen Dioxide (NO ₂)	IS:5182: Part 06:2006	µg/m ³	10.1	80
5	Carbon monoxide (CO)	SARL/IOP/013 (Issue No:01, Issue Date – 01.03.2023)	mg/m ³	BDL (D.L – 1.1)	-

Remarks: Limits: *National Ambient air quality standards from CPCB. BDL- Below detectable limit. DL –Detectable limit

For Shrient Analytical and Research Labs Pvt. Ltd

Verified



END OF THE REPORT

Authorized Signatory
S. BALAMURUGAN
Asst. Technical Manager

Please Contact:

For any Technical Issues&Complaints: technical@shrientanalytical.com

Terms and conditions:

(1) The test items will not be retained for more than 15 days from the date of issue of test report. (2) The results relate only to the items tested (3) The test report shall not be reproduced except in full without the written approval of the laboratory (4) Any use for advertising purposes must be granted in writing. This technical report may only be quoted in full. This report is the result of a single examination of the object in question and is not generally applicable evaluation of the quality of other products in regular production. For further details, please see testing and certification regulation, chapter A-3.4. (5) The correctness of the information related to sample(s) in the Test Request Form/Customer letterhead/Email is the customer's responsibility. The laboratory reports the said information in the test report and is not liable for the same.



Shrient Analytical and Research Labs Pvt. Ltd

416/15, DhargasRoad, West Tambaram, Chennai- 600045
Phone Number +91 82208 36377 Email: -info@shrientanalytical.com
www.shrientanalytical.com

TEST REPORT

Report No.	SARL/25/3715	Report Date.	21.04.2025

Customer Name & Address	Roposed Rough Stone & Gravel Quarry Of Thiru.S.Padma Kumar At S.F.Nos. 195/2b(P), 179/1a(P), 178/1 & 178/2(P), Peranakavur Village, Uthiramerur Taluk, Kancheepuram District, Tamil Nadu State.
Sample Description	AMBIENT AIR QUALITY
Sampling Procedure	IS – 5182 (Part – 14: 2000 & Part – V: Reaffirmed - 2003), CPCB Guide lines

Sample Location	A7-Neerkundram
Positioned height of Sampler	1.5 M above Ground Level

Customer Reference	By Mail	Sampling Duration	24 hrs
Sample Reference No	SARL/A/CHE-3715	Sample Received on	14.04.2025
Sample Collected by	LABORATORY	Test Commenced on	14.04.2025
Sample Collected on	08.04.2025	Test Completed on	21.04.2025
Temperature	36°C	Relative Humidity	30%
Sample Condition	Fit for Analysis		

S. No.	Parameters	Protocol	Unit	Results	*Limits
1	Particulate Matter less than 10micron size (PM ₁₀)	IS:5182: Part 23:2006	µg/m ³	50.1	100
2	Particulate Matter less than 2.5micron size (PM _{2.5})	IS 5182 (Part 24):2019	µg/m ³	26.1	60
3	Sulphur dioxide (SO ₂)	IS:5182: Part 02:2001	µg/m ³	5.3	80
4	Nitrogen Dioxide (NO ₂)	IS:5182: Part 06:2006	µg/m ³	10.9	80
5	Carbon monoxide (CO)	SARL/IOP/013 (Issue No:01, Issue Date – 01.03.2023)	mg/m ³	BDL (D.L – 1.1)	-

Remarks: Limits: *National Ambient air quality standards from CPCB. BDL- Below detectable limit. DL – Detectable limit

For Shrient Analytical and Research Labs Pvt. Ltd

Verified



END OF THE REPORT

Authorized Signatory
S. BALAMURUGAN
Asst. Technical Manager

Please Contact:

For any Technical Issues & Complaints: technical@shrientanalytical.com

Terms and conditions:

(1) The test items will not be retained for more than 15 days from the date of issue of test report. (2) The results relate only to the items tested (3) The test report shall not be reproduced except in full without the written approval of the laboratory (4) Any use for advertising purposes must be granted in writing. This technical report may only be quoted in full. This report is the result of a single examination of the object in question and is not generally applicable evaluation of the quality of other products in regular production. For further details, please see testing and certification regulation, chapter A-3.4. (5) The correctness of the information related to sample(s) in the Test Request Form/Customer letterhead/Email is the customer's responsibility. The laboratory reports the said information in the test report and is not liable for the same.



Shrient Analytical and Research Labs Pvt. Ltd

416/15, DhargasRoad, West Tambaram, Chennai- 600045
Phone Number +91 82208 36377 Email: -info@shrientanalytical.com
www.shrientanalytical.com

TEST REPORT

Report No.	SARL/25/3716	Report Date.	21.04.2025

Customer Name & Address	Roposed Rough Stone & Gravel Quarry Of Thiru.S.Padma Kumar At S.F.Nos. 195/2b(P), 179/1a(P), 178/1 & 178/2(P), Peranakavur Village, Uthiramerur Taluk, Kancheepuram District, Tamil Nadu State.
Sample Description	AMBIENT AIR QUALITY
Sampling Procedure	IS – 5182 (Part – 14: 2000 & Part – V: Reaffirmed - 2003), CPCB Guide lines

Sample Location	A5-ARUMBULIYUR - 310m(SE)
Positioned height of Sampler	1.5 M above Ground Level

Customer Reference	By Mail	Sampling Duration	24 hrs
Sample Reference No	SARL/A/CHE-3716	Sample Received on	14.04.2025
Sample Collected by	LABORATORY	Test Commenced on	14.04.2025
Sample Collected on	09.04.2025	Test Completed on	21.04.2025
Temperature	36°C	Relative Humidity	30%
Sample Condition	Fit for Analysis		

S. No.	Parameters	Protocol	Unit	Results	*Limits
1	Particulate Matter less than 10micron size (PM ₁₀)	IS:5182: Part 23:2006	µg/m ³	51.1	100
2	Particulate Matter less than 2.5micron size (PM _{2.5})	IS 5182 (Part 24):2019	µg/m ³	24.8	60
3	Sulphur dioxide (SO ₂)	IS:5182: Part 02:2001	µg/m ³	5.8	80
4	Nitrogen Dioxide (NO ₂)	IS:5182: Part 06:2006	µg/m ³	10	80
5	Carbon monoxide (CO)	SARL/IOP/013 (Issue No:01, Issue Date – 01.03.2023)	mg/m ³	BDL (D.L – 1.1)	-

Remarks: Limits: *National Ambient air quality standards from CPCB. BDL- Below detectable limit. DL –Detectable limit

For Shrient Analytical and Research Labs Pvt. Ltd

Verified



Authorized Signatory
S. BALAMURUGAN
Asst. Technical Manager

END OF THE REPORT

Please Contact:

For any Technical Issues&Complaints: technical@shrientanalytical.com

Terms and conditions:

(1) The test items will not be retained for more than 15 days from the date of issue of test report. (2) The results relate only to the items tested (3) The test report shall not be reproduced except in full without the written approval of the laboratory (4) Any use for advertising purposes must be granted in writing. This technical report may only be quoted in full. This report is the result of a single examination of the object in question and is not generally applicable evaluation of the quality of other products in regular production. For further details, please see testing and certification regulation, chapter A-3.4. (5) The correctness of the information related to sample(s) in the Test Request Form/Customer letterhead/Email is the customer's responsibility. The laboratory reports the said information in the test report and is not liable for the same.



Shrient Analytical and Research Labs Pvt. Ltd

416/15, DhargasRoad, West Tambaram, Chennai- 600045
Phone Number +91 82208 36377 Email: -info@shrientanalytical.com
www.shrientanalytical.com

TEST REPORT

Report No.	SARL/25/3717	Report Date.	21.04.2025

Customer Name & Address	Roposed Rough Stone & Gravel Quarry Of Thiru.S.Padma Kumar At S.F.Nos. 195/2b(P), 179/1a(P), 178/1 & 178/2(P), Peranakavur Village, Uthiramerur Taluk, Kancheepuram District, Tamil Nadu State.
Sample Description	AMBIENT AIR QUALITY
Sampling Procedure	IS – 5182 (Part – 14: 2000 & Part – V: Reaffirmed - 2003), CPCB Guide lines

Sample Location	A6 -Mambakkam
Positioned height of Sampler	1.5 M above Ground Level

Customer Reference	By Mail	Sampling Duration	24 hrs
Sample Reference No	SARL/A/CHE-3717	Sample Received on	14.04.2025
Sample Collected by	LABORATORY	Test Commenced on	14.04.2025
Sample Collected on	09.04.2025	Test Completed on	21.04.2025
Temperature	37°C	Relative Humidity	21%
Sample Condition	Fit for Analysis		

S. No.	Parameters	Protocol	Unit	Results	*Limits
1	Particulate Matter less than 10micron size (PM ₁₀)	IS:5182: Part 23:2006	µg/m ³	51.3	100
2	Particulate Matter less than 2.5micron size (PM _{2.5})	IS 5182 (Part 24):2019	µg/m ³	23.6	60
3	Sulphur dioxide (SO ₂)	IS:5182: Part 02:2001	µg/m ³	4.5	80
4	Nitrogen Dioxide (NO ₂)	IS:5182: Part 06:2006	µg/m ³	9.4	80
5	Carbon monoxide (CO)	SARL/IOP/013 (Issue No:01, Issue Date – 01.03.2023)	mg/m ³	BDL (D.L – 1.1)	-

Remarks: Limits: *National Ambient air quality standards from CPCB. BDL- Below detectable limit. DL –Detectable limit

For Shrient Analytical and Research Labs Pvt. Ltd


Verified




Authorized Signatory
S. BALAMURUGAN
Asst. Technical Manager

END OF THE REPORT

Please Contact:

For any Technical Issues&Complaints: technical@shrientanalytical.com

Terms and conditions:

(1) The test items will not be retained for more than 15 days from the date of issue of test report. (2) The results relate only to the items tested (3) The test report shall not be reproduced except in full without the written approval of the laboratory (4) Any use for advertising purposes must be granted in writing. This technical report may only be quoted in full. This report is the result of a single examination of the object in question and is not generally applicable evaluation of the quality of other products in regular production. For further details, please see testing and certification regulation, chapter A-3.4. (5) The correctness of the information related to sample(s) in the Test Request Form/Customer letterhead/Email is the customer's responsibility. The laboratory reports the said information in the test report and is not liable for the same.



Shrient Analytical and Research Labs Pvt. Ltd

416/15, DhargasRoad, West Tambaram, Chennai- 600045
Phone Number +91 82208 36377 Email: -info@shrientanalytical.com
www.shrientanalytical.com

TEST REPORT

Report No.	SARL/25/3718	Report Date.	21.04.2025

Customer Name & Address	Roposed Rough Stone & Gravel Quarry Of Thiru.S.Padma Kumar At S.F.Nos. 195/2b(P), 179/1a(P), 178/1 & 178/2(P), Peranakavur Village, Uthiramerur Taluk, Kancheepuram District, Tamil Nadu State.
Sample Description	AMBIENT AIR QUALITY
Sampling Procedure	IS – 5182 (Part – 14: 2000 & Part – V: Reaffirmed - 2003), CPCB Guide lines

Sample Location	A7-Neerkundram
Positioned height of Sampler	1.5 M above Ground Level

Customer Reference	By Mail	Sampling Duration	24 hrs
Sample Reference No	SARL/A/CHE-3718	Sample Received on	14.04.2025
Sample Collected by	LABORATORY	Test Commenced on	14.04.2025
Sample Collected on	09.04.2025	Test Completed on	21.04.2025
Temperature	37°C	Relative Humidity	21%
Sample Condition	Fit for Analysis		

S. No.	Parameters	Protocol	Unit	Results	*Limits
1	Particulate Matter less than 10micron size (PM ₁₀)	IS:5182: Part 23:2006	µg/m ³	53.4	100
2	Particulate Matter less than 2.5micron size (PM _{2.5})	IS 5182 (Part 24):2019	µg/m ³	24.8	60
3	Sulphur dioxide (SO ₂)	IS:5182: Part 02:2001	µg/m ³	4.9	80
4	Nitrogen Dioxide (NO ₂)	IS:5182: Part 06:2006	µg/m ³	11.9	80
5	Carbon monoxide (CO)	SARL/IOP/013 (Issue No:01, Issue Date – 01.03.2023)	mg/m ³	BDL (D.L – 1.1)	-

Remarks: Limits: *National Ambient air quality standards from CPCB. BDL- Below detectable limit. DL –Detectable limit

For Shrient Analytical and Research Labs Pvt. Ltd


Verified




Authorized Signatory
S. BALAMURUGAN
Asst. Technical Manager

END OF THE REPORT

Please Contact:

For any Technical Issues&Complaints: technical@shrientanalytical.com

Terms and conditions:

(1) The test items will not be retained for more than 15 days from the date of issue of test report. (2) The results relate only to the items tested (3) The test report shall not be reproduced except in full without the written approval of the laboratory (4) Any use for advertising purposes must be granted in writing. This technical report may only be quoted in full. This report is the result of a single examination of the object in question and is not generally applicable evaluation of the quality of other products in regular production. For further details, please see testing and certification regulation, chapter A-3.4. (5) The correctness of the information related to sample(s) in the Test Request Form/Customer letterhead/Email is the customer's responsibility. The laboratory reports the said information in the test report and is not liable for the same.



Shrient Analytical and Research Labs Pvt. Ltd

416/15, DhargasRoad, West Tambaram, Chennai- 600045
Phone Number +91 82208 36377 Email: -info@shrientanalytical.com
www.shrientanalytical.com

TEST REPORT

Report No.	SARL/25/3719	Report Date.	21.04.2025

Customer Name & Address	Roposed Rough Stone & Gravel Quarry Of Thiru.S.Padma Kumar At S.F.Nos. 195/2b(P), 179/1a(P), 178/1 & 178/2(P), Peranakavur Village, Uthiramerur Taluk, Kancheepuram District, Tamil Nadu State.
Sample Description	AMBIENT AIR QUALITY
Sampling Procedure	IS – 5182 (Part – 14: 2000 & Part – V: Reaffirmed - 2003), CPCB Guide lines

Sample Location	A3-Pazhaveri
Positioned height of Sampler	1.5 M above Ground Level

Customer Reference	By Mail	Sampling Duration	24 hrs
Sample Reference No	SARL/A/CHE-3719	Sample Received on	14.04.2025
Sample Collected by	LABORATORY	Test Commenced on	14.04.2025
Sample Collected on	10.04.2025	Test Completed on	21.04.2025
Temperature	37°C	Relative Humidity	23%
Sample Condition	Fit for Analysis		

S. No.	Parameters	Protocol	Unit	Results	*Limits
1	Particulate Matter less than 10micron size (PM ₁₀)	IS:5182: Part 23:2006	µg/m ³	55.3	100
2	Particulate Matter less than 2.5micron size (PM _{2.5})	IS 5182 (Part 24):2019	µg/m ³	25.6	60
3	Sulphur dioxide (SO ₂)	IS:5182: Part 02:2001	µg/m ³	5.7	80
4	Nitrogen Dioxide (NO ₂)	IS:5182: Part 06:2006	µg/m ³	10.1	80
5	Carbon monoxide (CO)	SARL/IOP/013 (Issue No:01, Issue Date – 01.03.2023)	mg/m ³	BDL (D.L – 1.1)	-

Remarks: Limits: *National Ambient air quality standards from CPCB. BDL- Below detectable limit. DL – Detectable limit

For Shrient Analytical and Research Labs Pvt. Ltd

Verified



Authorized Signatory
S. BALAMURUGAN
Asst. Technical Manager

END OF THE REPORT

Please Contact:

For any Technical Issues & Complaints: technical@shrientanalytical.com

Terms and conditions:

(1) The test items will not be retained for more than 15 days from the date of issue of test report. (2) The results relate only to the items tested (3) The test report shall not be reproduced except in full without the written approval of the laboratory (4) Any use for advertising purposes must be granted in writing. This technical report may only be quoted in full. This report is the result of a single examination of the object in question and is not generally applicable evaluation of the quality of other products in regular production. For further details, please see testing and certification regulation, chapter A-3.4. (5) The correctness of the information related to sample(s) in the Test Request Form/Customer letterhead/Email is the customer's responsibility. The laboratory reports the said information in the test report and is not liable for the same.



Shrient Analytical and Research Labs Pvt. Ltd

416/15, DhargasRoad, West Tambaram, Chennai- 600045
Phone Number +91 82208 36377 Email: -info@shrientanalytical.com
www.shrientanalytical.com

TEST REPORT

Report No.	SARL/25/3720	Report Date.	21.04.2025

Customer Name & Address	Roposed Rough Stone & Gravel Quarry Of Thiru.S.Padma Kumar At S.F.Nos. 195/2b(P), 179/1a(P), 178/1 & 178/2(P), Peranakavur Village, Uthiramerur Taluk, Kancheepuram District, Tamil Nadu State.
Sample Description	AMBIENT AIR QUALITY
Sampling Procedure	IS – 5182 (Part – 14: 2000 & Part – V: Reaffirmed - 2003), CPCB Guide lines

Sample Location	A4-Salavakkam
Positioned height of Sampler	1.5 M above Ground Level

Customer Reference	By Mail	Sampling Duration	24 hrs
Sample Reference No	SARL/A/CHE-3720	Sample Received on	14.04.2025
Sample Collected by	LABORATORY	Test Commenced on	14.04.2025
Sample Collected on	10.04.2025	Test Completed on	21.04.2025
Temperature	37°C	Relative Humidity	23%
Sample Condition	Fit for Analysis		

S. No.	Parameters	Protocol	Unit	Results	*Limits
1	Particulate Matter less than 10micron size (PM ₁₀)	IS:5182: Part 23:2006	µg/m ³	48.8	100
2	Particulate Matter less than 2.5micron size (PM _{2.5})	IS 5182 (Part 24):2019	µg/m ³	23.6	60
3	Sulphur dioxide (SO ₂)	IS:5182: Part 02:2001	µg/m ³	4.2	80
4	Nitrogen Dioxide (NO ₂)	IS:5182: Part 06:2006	µg/m ³	8.3	80
5	Carbon monoxide (CO)	SARL/IOP/013 (Issue No:01, Issue Date – 01.03.2023)	mg/m ³	BDL (D.L – 1.1)	-

Remarks: Limits: *National Ambient air quality standards from CPCB. BDL- Below detectable limit. DL –Detectable limit

For Shrient Analytical and Research Labs Pvt. Ltd

Verified



END OF THE REPORT

Authorized Signatory
S. BALAMURUGAN
Asst. Technical Manager

Please Contact:

For any Technical Issues&Complaints: technical@shrientanalytical.com

Terms and conditions:

(1) The test items will not be retained for more than 15 days from the date of issue of test report. (2) The results relate only to the items tested (3) The test report shall not be reproduced except in full without the written approval of the laboratory (4) Any use for advertising purposes must be granted in writing. This technical report may only be quoted in full. This report is the result of a single examination of the object in question and is not generally applicable evaluation of the quality of other products in regular production. For further details, please see testing and certification regulation, chapter A-3.4. (5) The correctness of the information related to sample(s) in the Test Request Form/Customer letterhead/Email is the customer's responsibility. The laboratory reports the said information in the test report and is not liable for the same.



Shrient Analytical and Research Labs Pvt. Ltd

416/15, DhargasRoad, West Tambaram, Chennai- 600045
Phone Number +91 82208 36377 Email: -info@shrientanalytical.com
www.shrientanalytical.com

TEST REPORT

Report No.	SARL/25/3721	Report Date.	21.04.2025

Customer Name & Address	Roposed Rough Stone & Gravel Quarry Of Thiru.S.Padma Kumar At S.F.Nos. 195/2b(P), 179/1a(P), 178/1 & 178/2(P), Peranakavur Village, Uthiramerur Taluk, Kancheepuram District, Tamil Nadu State.
Sample Description	AMBIENT AIR QUALITY
Sampling Procedure	IS – 5182 (Part – 14: 2000 & Part – V: Reaffirmed - 2003), CPCB Guide lines

Sample Location	A3-Pazhaveri
Positioned height of Sampler	1.5 M above Ground Level

Customer Reference	By Mail	Sampling Duration	24 hrs
Sample Reference No	SARL/A/CHE-3721	Sample Received on	14.04.2025
Sample Collected by	LABORATORY	Test Commenced on	14.04.2025
Sample Collected on	11.04.2025	Test Completed on	21.04.2025
Temperature	36°C	Relative Humidity	30%
Sample Condition	Fit for Analysis		

S. No.	Parameters	Protocol	Unit	Results	*Limits
1	Particulate Matter less than 10micron size (PM ₁₀)	IS:5182: Part 23:2006	µg/m ³	53.9	100
2	Particulate Matter less than 2.5micron size (PM _{2.5})	IS 5182 (Part 24):2019	µg/m ³	28.4	60
3	Sulphur dioxide (SO ₂)	IS:5182: Part 02:2001	µg/m ³	5.0	80
4	Nitrogen Dioxide (NO ₂)	IS:5182: Part 06:2006	µg/m ³	9.1	80
5	Carbon monoxide (CO)	SARL/IOP/013 (Issue No:01, Issue Date – 01.03.2023)	mg/m ³	BDL (D.L – 1.1)	-

Remarks: Limits: *National Ambient air quality standards from CPCB. BDL- Below detectable limit. DL – Detectable limit

For Shrient Analytical and Research Labs Pvt. Ltd


Verified




Authorized Signatory
S. BALAMURUGAN
Asst. Technical Manager

END OF THE REPORT

Please Contact:

For any Technical Issues & Complaints: technical@shrientanalytical.com

Terms and conditions:

(1) The test items will not be retained for more than 15 days from the date of issue of test report. (2) The results relate only to the items tested (3) The test report shall not be reproduced except in full without the written approval of the laboratory (4) Any use for advertising purposes must be granted in writing. This technical report may only be quoted in full. This report is the result of a single examination of the object in question and is not generally applicable evaluation of the quality of other products in regular production. For further details, please see testing and certification regulation, chapter A-3.4. (5) The correctness of the information related to sample(s) in the Test Request Form/Customer letterhead/Email is the customer's responsibility. The laboratory reports the said information in the test report and is not liable for the same.



Shrient Analytical and Research Labs Pvt. Ltd

416/15, DhargasRoad, West Tambaram, Chennai- 600045
Phone Number +91 82208 36377 Email: -info@shrientanalytical.com
www.shrientanalytical.com

TEST REPORT

Report No.	SARL/25/3722	Report Date.	21.04.2025

Customer Name & Address	Roposed Rough Stone & Gravel Quarry Of Thiru.S.Padma Kumar At S.F.Nos. 195/2b(P), 179/1a(P), 178/1 & 178/2(P), Peranakavur Village, Uthiramerur Taluk, Kancheepuram District, Tamil Nadu State.
Sample Description	AMBIENT AIR QUALITY
Sampling Procedure	IS – 5182 (Part – 14: 2000 & Part – V: Reaffirmed - 2003), CPCB Guide lines

Sample Location	A4-Salavakkam
Positioned height of Sampler	1.5 M above Ground Level

Customer Reference	By Mail	Sampling Duration	24 hrs
Sample Reference No	SARL/A/CHE-3722	Sample Received on	14.04.2025
Sample Collected by	LABORATORY	Test Commenced on	14.04.2025
Sample Collected on	11.04.2025	Test Completed on	21.04.2025
Temperature	36°C	Relative Humidity	30%
Sample Condition	Fit for Analysis		

S. No.	Parameters	Protocol	Unit	Results	*Limits
1	Particulate Matter less than 10micron size (PM ₁₀)	IS:5182: Part 23:2006	µg/m ³	46.5	100
2	Particulate Matter less than 2.5micron size (PM _{2.5})	IS 5182 (Part 24):2019	µg/m ³	22.2	60
3	Sulphur dioxide (SO ₂)	IS:5182: Part 02:2001	µg/m ³	3.8	80
4	Nitrogen Dioxide (NO ₂)	IS:5182: Part 06:2006	µg/m ³	7.7	80
5	Carbon monoxide (CO)	SARL/IOP/013 (Issue No:01, Issue Date – 01.03.2023)	mg/m ³	BDL (D.L – 1.1)	-

Remarks: Limits: *National Ambient air quality standards from CPCB. BDL- Below detectable limit. DL –Detectable limit

For Shrient Analytical and Research Labs Pvt. Ltd

Verified



END OF THE REPORT

Authorized Signatory
S. BALAMURUGAN
Asst. Technical Manager

Please Contact:

For any Technical Issues&Complaints: technical@shrientanalytical.com

Terms and conditions:

(1) The test items will not be retained for more than 15 days from the date of issue of test report. (2) The results relate only to the items tested (3) The test report shall not be reproduced except in full without the written approval of the laboratory (4) Any use for advertising purposes must be granted in writing. This technical report may only be quoted in full. This report is the result of a single examination of the object in question and is not generally applicable evaluation of the quality of other products in regular production. For further details, please see testing and certification regulation, chapter A-3.4. (5) The correctness of the information related to sample(s) in the Test Request Form/Customer letterhead/Email is the customer's responsibility. The laboratory reports the said information in the test report and is not liable for the same.



Shrient Analytical and Research Labs Pvt. Ltd

416/15, DhargasRoad, West Tambaram, Chennai- 600045
Phone Number +91 82208 36377 Email: -info@shrientanalytical.com
www.shrientanalytical.com

TEST REPORT

Report No.	SARL/25/3723	Report Date.	21.04.2025

Customer Name & Address	Roposed Rough Stone & Gravel Quarry Of Thiru.S.Padma Kumar At S.F.Nos. 195/2b(P), 179/1a(P), 178/1 & 178/2(P), Peranakavur Village, Uthiramerur Taluk, Kancheepuram District, Tamil Nadu State.
Sample Description	AMBIENT AIR QUALITY
Sampling Procedure	IS – 5182 (Part – 14: 2000 & Part – V: Reaffirmed - 2003), CPCB Guide lines

Sample Location	A1-Within Mine Lease area
Positioned height of Sampler	1.5 M above Ground Level

Customer Reference	By Mail	Sampling Duration	24 hrs
Sample Reference No	SARL/A/CHE-3723	Sample Received on	14.04.2025
Sample Collected by	LABORATORY	Test Commenced on	14.04.2025
Sample Collected on	12.04.2025	Test Completed on	21.04.2025
Temperature	36°C	Relative Humidity	30%
Sample Condition	Fit for Analysis		

S. No.	Parameters	Protocol	Unit	Results	*Limits
1	Particulate Matter less than 10micron size (PM ₁₀)	IS:5182: Part 23:2006	µg/m ³	44.9	100
2	Particulate Matter less than 2.5micron size (PM _{2.5})	IS 5182 (Part 24):2019	µg/m ³	19.8	60
3	Sulphur dioxide (SO ₂)	IS:5182: Part 02:2001	µg/m ³	3.6	80
4	Nitrogen Dioxide (NO ₂)	IS:5182: Part 06:2006	µg/m ³	7.3	80
5	Carbon monoxide (CO)	SARL/IOP/013 (Issue No:01, Issue Date – 01.03.2023)	mg/m ³	BDL (D.L – 1.1)	-

Remarks: Limits: *National Ambient air quality standards from CPCB. BDL- Below detectable limit. DL – Detectable limit

For Shrient Analytical and Research Labs Pvt. Ltd

Verified



Authorized Signatory
S. BALAMURUGAN
Asst. Technical Manager

END OF THE REPORT

Please Contact:

For any Technical Issues & Complaints: technical@shrientanalytical.com

Terms and conditions:

(1) The test items will not be retained for more than 15 days from the date of issue of test report. (2) The results relate only to the items tested (3) The test report shall not be reproduced except in full without the written approval of the laboratory (4) Any use for advertising purposes must be granted in writing. This technical report may only be quoted in full. This report is the result of a single examination of the object in question and is not generally applicable evaluation of the quality of other products in regular production. For further details, please see testing and certification regulation, chapter A-3.4. (5) The correctness of the information related to sample(s) in the Test Request Form/Customer letterhead/Email is the customer's responsibility. The laboratory reports the said information in the test report and is not liable for the same.



Shrient Analytical and Research Labs Pvt. Ltd

416/15, DhargasRoad, West Tambaram, Chennai- 600045
Phone Number +91 82208 36377 Email: -info@shrientanalytical.com
www.shrientanalytical.com

TEST REPORT

Report No.	SARL/25/3724	Report Date.	21.04.2025

Customer Name & Address	Roposed Rough Stone & Gravel Quarry Of Thiru.S.Padma Kumar At S.F.Nos. 195/2b(P), 179/1a(P), 178/1 & 178/2(P), Peranakavur Village, Uthiramerur Taluk, Kancheepuram District, Tamil Nadu State.
Sample Description	AMBIENT AIR QUALITY
Sampling Procedure	IS – 5182 (Part – 14: 2000 & Part – V: Reaffirmed - 2003), CPCB Guide lines

Sample Location	A2-Edamichi
Positioned height of Sampler	1.5 M above Ground Level

Customer Reference	By Mail	Sampling Duration	24 hrs
Sample Reference No	SARL/A/CHE-3724	Sample Received on	14.04.2025
Sample Collected by	LABORATORY	Test Commenced on	14.04.2025
Sample Collected on	12.04.2025	Test Completed on	21.04.2025
Temperature	35°C	Relative Humidity	30%
Sample Condition	Fit for Analysis		

S. No.	Parameters	Protocol	Unit	Results	*Limits
1	Particulate Matter less than 10micron size (PM ₁₀)	IS:5182: Part 23:2006	µg/m ³	38.2	100
2	Particulate Matter less than 2.5micron size (PM _{2.5})	IS 5182 (Part 24):2019	µg/m ³	18.2	60
3	Sulphur dioxide (SO ₂)	IS:5182: Part 02:2001	µg/m ³	3.7	80
4	Nitrogen Dioxide (NO ₂)	IS:5182: Part 06:2006	µg/m ³	6.4	80
5	Carbon monoxide (CO)	SARL/IOP/013 (Issue No:01, Issue Date – 01.03.2023)	mg/m ³	BDL (D.L – 1.1)	-

Remarks: Limits: *National Ambient air quality standards from CPCB. BDL- Below detectable limit. DL –Detectable limit

For Shrient Analytical and Research Labs Pvt. Ltd


Verified




Authorized Signatory
S. BALAMURUGAN
Asst. Technical Manager

END OF THE REPORT

Please Contact:

For any Technical Issues&Complaints: technical@shrientanalytical.com

Terms and conditions:

(1) The test items will not be retained for more than 15 days from the date of issue of test report. (2) The results relate only to the items tested (3) The test report shall not be reproduced except in full without the written approval of the laboratory (4) Any use for advertising purposes must be granted in writing. This technical report may only be quoted in full. This report is the result of a single examination of the object in question and is not generally applicable evaluation of the quality of other products in regular production. For further details, please see testing and certification regulation, chapter A-3.4. (5) The correctness of the information related to sample(s) in the Test Request Form/Customer letterhead/Email is the customer's responsibility. The laboratory reports the said information in the test report and is not liable for the same.



Shrient Analytical and Research Labs Pvt. Ltd

416/15, DhargasRoad, West Tambaram, Chennai- 600045
Phone Number +91 82208 36377 Email: -info@shrientanalytical.com
www.shrientanalytical.com

TEST REPORT

Report No.	SARL/25/3725	Report Date.	21.04.2025

Customer Name & Address	Roposed Rough Stone & Gravel Quarry Of Thiru.S.Padma Kumar At S.F.Nos. 195/2b(P), 179/1a(P), 178/1 & 178/2(P), Peranakavur Village, Uthiramerur Taluk, Kancheepuram District, Tamil Nadu State.
Sample Description	AMBIENT AIR QUALITY
Sampling Procedure	IS – 5182 (Part – 14: 2000 & Part – V: Reaffirmed - 2003), CPCB Guide lines

Sample Location	A1-Within Mine Lease area
Positioned height of Sampler	1.5 M above Ground Level

Customer Reference	By Mail	Sampling Duration	24 hrs
Sample Reference No	SARL/A/CHE-3725	Sample Received on	14.04.2025
Sample Collected by	LABORATORY	Test Commenced on	14.04.2025
Sample Collected on	13.04.2025	Test Completed on	21.04.2025
Temperature	35°C	Relative Humidity	30%
Sample Condition	Fit for Analysis		

S. No.	Parameters	Protocol	Unit	Results	*Limits
1	Particulate Matter less than 10micron size (PM ₁₀)	IS:5182: Part 23:2006	µg/m ³	50.7	100
2	Particulate Matter less than 2.5micron size (PM _{2.5})	IS 5182 (Part 24):2019	µg/m ³	23.1	60
3	Sulphur dioxide (SO ₂)	IS:5182: Part 02:2001	µg/m ³	4.8	80
4	Nitrogen Dioxide (NO ₂)	IS:5182: Part 06:2006	µg/m ³	8.2	80
5	Carbon monoxide (CO)	SARL/IOP/013 (Issue No:01, Issue Date – 01.03.2023)	mg/m ³	BDL (D.L – 1.1)	-

Remarks: Limits: *National Ambient air quality standards from CPCB. BDL- Below detectable limit. DL – Detectable limit

For Shrient Analytical and Research Labs Pvt. Ltd

Verified



Authorized Signatory
S. BALAMURUGAN
Asst. Technical Manager

END OF THE REPORT

Please Contact:

For any Technical Issues & Complaints: technical@shrientanalytical.com

Terms and conditions:

(1) The test items will not be retained for more than 15 days from the date of issue of test report. (2) The results relate only to the items tested (3) The test report shall not be reproduced except in full without the written approval of the laboratory (4) Any use for advertising purposes must be granted in writing. This technical report may only be quoted in full. This report is the result of a single examination of the object in question and is not generally applicable evaluation of the quality of other products in regular production. For further details, please see testing and certification regulation, chapter A-3.4. (5) The correctness of the information related to sample(s) in the Test Request Form/Customer letterhead/Email is the customer's responsibility. The laboratory reports the said information in the test report and is not liable for the same.



Shrient Analytical and Research Labs Pvt. Ltd

416/15, DhargasRoad, West Tambaram, Chennai- 600045
Phone Number +91 82208 36377 Email: -info@shrientanalytical.com
www.shrientanalytical.com

TEST REPORT

Report No.	SARL/25/3726	Report Date.	21.04.2025

Customer Name & Address	Roposed Rough Stone & Gravel Quarry Of Thiru.S.Padma Kumar At S.F.Nos. 195/2b(P), 179/1a(P), 178/1 & 178/2(P), Peranakavur Village, Uthiramerur Taluk, Kancheepuram District, Tamil Nadu State.
Sample Description	AMBIENT AIR QUALITY
Sampling Procedure	IS – 5182 (Part – 14: 2000 & Part – V: Reaffirmed - 2003), CPCB Guide lines

Sample Location	A2-Edamichi
Positioned height of Sampler	1.5 M above Ground Level

Customer Reference	By Mail	Sampling Duration	24 hrs
Sample Reference No	SARL/A/CHE-3726	Sample Received on	14.04.2025
Sample Collected by	LABORATORY	Test Commenced on	14.04.2025
Sample Collected on	13.04.2025	Test Completed on	21.04.2025
Temperature	35°C	Relative Humidity	30%
Sample Condition	Fit for Analysis		

S. No.	Parameters	Protocol	Unit	Results	*Limits
1	Particulate Matter less than 10micron size (PM ₁₀)	IS:5182: Part 23:2006	µg/m ³	39.9	100
2	Particulate Matter less than 2.5micron size (PM _{2.5})	IS 5182 (Part 24):2019	µg/m ³	18.9	60
3	Sulphur dioxide (SO ₂)	IS:5182: Part 02:2001	µg/m ³	3.4	80
4	Nitrogen Dioxide (NO ₂)	IS:5182: Part 06:2006	µg/m ³	6.7	80
5	Carbon monoxide (CO)	SARL/IOP/013 (Issue No:01, Issue Date – 01.03.2023)	mg/m ³	BDL (D.L – 1.1)	-

Remarks: Limits: *National Ambient air quality standards from CPCB. BDL- Below detectable limit. DL –Detectable limit

For Shrient Analytical and Research Labs Pvt. Ltd

Verified



END OF THE REPORT

Authorized Signatory
S. BALAMURUGAN
Asst. Technical Manager

Please Contact:

For any Technical Issues&Complaints: technical@shrientanalytical.com

Terms and conditions:

(1) The test items will not be retained for more than 15 days from the date of issue of test report. (2) The results relate only to the items tested (3) The test report shall not be reproduced except in full without the written approval of the laboratory (4) Any use for advertising purposes must be granted in writing. This technical report may only be quoted in full. This report is the result of a single examination of the object in question and is not generally applicable evaluation of the quality of other products in regular production. For further details, please see testing and certification regulation, chapter A-3.4. (5) The correctness of the information related to sample(s) in the Test Request Form/Customer letterhead/Email is the customer's responsibility. The laboratory reports the said information in the test report and is not liable for the same.



Shrient Analytical and Research Labs Pvt. Ltd

416/15, DhargasRoad, West Tambaram, Chennai- 600045
Phone Number +91 82208 36377 Email: -info@shrientanalytical.com
www.shrientanalytical.com

TEST REPORT

Report No.	SARL/25/3755	Report Date.	28.04.2025

Customer Name & Address	Roposed Rough Stone & Gravel Quarry Of Thiru.S.Padma Kumar At S.F.Nos. 195/2b(P), 179/1a(P), 178/1 & 178/2(P), Peranakavur Village, Uthiramerur Taluk, Kancheepuram District, Tamil Nadu State.
Sample Description	AMBIENT AIR QUALITY
Sampling Procedure	IS – 5182 (Part – 14: 2000 & Part – V: Reaffirmed - 2003), CPCB Guide lines

Sample Location	A1-Within Mine Lease area
Positioned height of Sampler	1.5 M above Ground Level

Customer Reference	By Mail	Sampling Duration	24 hrs
Sample Reference No	SARL/A/CHE-3755	Sample Received on	21.04.2025
Sample Collected by	LABORATORY	Test Commenced on	21.04.2025
Sample Collected on	15.04.2025	Test Completed on	28.04.2025
Temperature	36°C	Relative Humidity	25%
Sample Condition	Fit for Analysis		

S. No.	Parameters	Protocol	Unit	Results	*Limits
1	Particulate Matter less than 10micron size (PM ₁₀)	IS:5182: Part 23:2006	µg/m ³	53.4	100
2	Particulate Matter less than 2.5micron size (PM _{2.5})	IS 5182 (Part 24):2019	µg/m ³	24.2	60
3	Sulphur dioxide (SO ₂)	IS:5182: Part 02:2001	µg/m ³	4.3	80
4	Nitrogen Dioxide (NO ₂)	IS:5182: Part 06:2006	µg/m ³	8.8	80
5	Carbon monoxide (CO)	SARL/IOP/013 (Issue No:01, Issue Date – 01.03.2023)	mg/m ³	BDL(D.L – 1.1)	-

Remarks: Limits: *National Ambient air quality standards from CPCB. BDL- Below detectable limit. DL –Detectable limit

For Shrient Analytical and Research Labs Pvt. Ltd

Verified



Authorized Signatory
S. BALAMURUGAN
Asst. Technical Manager

END OF THE REPORT

Please Contact:

For any Technical Issues&Complaints: technical@shrientanalytical.com

Terms and conditions:

(1) The test items will not be retained for more than 15 days from the date of issue of test report. (2) The results relate only to the items tested (3) The test report shall not be reproduced except in full without the written approval of the laboratory (4) Any use for advertising purposes must be granted in writing. This technical report may only be quoted in full. This report is the result of a single examination of the object in question and is not generally applicable evaluation of the quality of other products in regular production. For further details, please see testing and certification regulation, chapter A-3.4. (5) The correctness of the information related to sample(s) in the Test Request Form/Customer letterhead/Email is the customer's responsibility. The laboratory reports the said information in the test report and is not liable for the same.



Shrient Analytical and Research Labs Pvt. Ltd

416/15, DhargasRoad, West Tambaram, Chennai- 600045
Phone Number +91 82208 36377 Email: -info@shrientanalytical.com
www.shrientanalytical.com

TEST REPORT

Report No.	SARL/25/3756	Report Date.	28.04.2025

Customer Name & Address	Roposed Rough Stone & Gravel Quarry Of Thiru.S.Padma Kumar At S.F.Nos. 195/2b(P), 179/1a(P), 178/1 & 178/2(P), Peranakavur Village, Uthiramerur Taluk, Kancheepuram District, Tamil Nadu State.
Sample Description	AMBIENT AIR QUALITY
Sampling Procedure	IS – 5182 (Part – 14: 2000 & Part – V: Reaffirmed - 2003), CPCB Guide lines

Sample Location	A2-Edamichi
Positioned height of Sampler	1.5 M above Ground Level

Customer Reference	By Mail	Sampling Duration	24 hrs
Sample Reference No	SARL/A/CHE-3756	Sample Received on	21.04.2025
Sample Collected by	LABORATORY	Test Commenced on	21.04.2025
Sample Collected on	15.04.2025	Test Completed on	28.04.2025
Temperature	36°C	Relative Humidity	25%
Sample Condition	Fit for Analysis		

S. No.	Parameters	Protocol	Unit	Results	*Limits
1	Particulate Matter less than 10micron size (PM ₁₀)	IS:5182: Part 23:2006	µg/m ³	44.7	100
2	Particulate Matter less than 2.5micron size (PM _{2.5})	IS 5182 (Part 24):2019	µg/m ³	21.1	60
3	Sulphur dioxide (SO ₂)	IS:5182: Part 02:2001	µg/m ³	3.6	80
4	Nitrogen Dioxide (NO ₂)	IS:5182: Part 06:2006	µg/m ³	7.4	80
5	Carbon monoxide (CO)	SARL/IOP/013 (Issue No:01, Issue Date – 01.03.2023)	mg/m ³	BDL (D.L – 1.1)	-

Remarks: Limits: *National Ambient air quality standards from CPCB. BDL- Below detectable limit. DL –Detectable limit

For Shrient Analytical and Research Labs Pvt. Ltd

Verified



END OF THE REPORT

Authorized Signatory
S. BALAMURUGAN
Asst. Technical Manager

Please Contact:

For any Technical Issues&Complaints: technical@shrientanalytical.com

Terms and conditions:

(1) The test items will not be retained for more than 15 days from the date of issue of test report. (2) The results relate only to the items tested (3) The test report shall not be reproduced except in full without the written approval of the laboratory (4) Any use for advertising purposes must be granted in writing. This technical report may only be quoted in full. This report is the result of a single examination of the object in question and is not generally applicable evaluation of the quality of other products in regular production. For further details, please see testing and certification regulation, chapter A-3.4. (5) The correctness of the information related to sample(s) in the Test Request Form/Customer letterhead/Email is the customer's responsibility. The laboratory reports the said information in the test report and is not liable for the same.



Shrient Analytical and Research Labs Pvt. Ltd

416/15, DhargasRoad, West Tambaram, Chennai- 600045
Phone Number +91 82208 36377 Email: -info@shrientanalytical.com
www.shrientanalytical.com

TEST REPORT

Report No.	SARL/25/3757	Report Date.	28.04.2025

Customer Name & Address	Roposed Rough Stone & Gravel Quarry Of Thiru.S.Padma Kumar At S.F.Nos. 195/2b(P), 179/1a(P), 178/1 & 178/2(P), Peranakavur Village, Uthiramerur Taluk, Kancheepuram District, Tamil Nadu State.
Sample Description	AMBIENT AIR QUALITY
Sampling Procedure	IS – 5182 (Part – 14: 2000 & Part – V: Reaffirmed - 2003), CPCB Guide lines

Sample Location	A1-Within Mine Lease area
Positioned height of Sampler	1.5 M above Ground Level

Customer Reference	By Mail	Sampling Duration	24 hrs
Sample Reference No	SARL/A/CHE-3757	Sample Received on	21.04.2025
Sample Collected by	LABORATORY	Test Commenced on	21.04.2025
Sample Collected on	16.04.2025	Test Completed on	28.04.2025
Temperature	36°C	Relative Humidity	27%
Sample Condition	Fit for Analysis		

S. No.	Parameters	Protocol	Unit	Results	*Limits
1	Particulate Matter less than 10micron size (PM ₁₀)	IS:5182: Part 23:2006	µg/m ³	55.2	100
2	Particulate Matter less than 2.5micron size (PM _{2.5})	IS 5182 (Part 24):2019	µg/m ³	25.3	60
3	Sulphur dioxide (SO ₂)	IS:5182: Part 02:2001	µg/m ³	4.9	80
4	Nitrogen Dioxide (NO ₂)	IS:5182: Part 06:2006	µg/m ³	9.3	80
5	Carbon monoxide (CO)	SARL/IOP/013 (Issue No:01, Issue Date – 01.03.2023)	mg/m ³	BDL (D.L – 1.1)	-

Remarks: Limits: *National Ambient air quality standards from CPCB. BDL- Below detectable limit. DL – Detectable limit

For Shrient Analytical and Research Labs Pvt. Ltd


Verified




Authorized Signatory
S. BALAMURUGAN
Asst. Technical Manager

END OF THE REPORT

Please Contact:

For any Technical Issues & Complaints: technical@shrientanalytical.com

Terms and conditions:

(1) The test items will not be retained for more than 15 days from the date of issue of test report. (2) The results relate only to the items tested (3) The test report shall not be reproduced except in full without the written approval of the laboratory (4) Any use for advertising purposes must be granted in writing. This technical report may only be quoted in full. This report is the result of a single examination of the object in question and is not generally applicable evaluation of the quality of other products in regular production. For further details, please see testing and certification regulation, chapter A-3.4. (5) The correctness of the information related to sample(s) in the Test Request Form/Customer letterhead/Email is the customer's responsibility. The laboratory reports the said information in the test report and is not liable for the same.



Shrient Analytical and Research Labs Pvt. Ltd

416/15, DhargasRoad, West Tambaram, Chennai- 600045
Phone Number +91 82208 36377 Email: -info@shrientanalytical.com
www.shrientanalytical.com

TEST REPORT

Report No.	SARL/25/3758	Report Date.	28.04.2025

Customer Name & Address	Roposed Rough Stone & Gravel Quarry Of Thiru.S.Padma Kumar At S.F.Nos. 195/2b(P), 179/1a(P), 178/1 & 178/2(P), Peranakavur Village, Uthiramerur Taluk, Kancheepuram District, Tamil Nadu State.
Sample Description	AMBIENT AIR QUALITY
Sampling Procedure	IS – 5182 (Part – 14: 2000 & Part – V: Reaffirmed - 2003), CPCB Guide lines


Sample Location	A2-Edamichi
Positioned height of Sampler	1.5 M above Ground Level

Customer Reference	By Mail	Sampling Duration	24 hrs
Sample Reference No	SARL/A/CHE-3758	Sample Received on	21.04.2025
Sample Collected by	LABORATORY	Test Commenced on	21.04.2025
Sample Collected on	16.04.2025	Test Completed on	28.04.2025
Temperature	34°C	Relative Humidity	28%
Sample Condition	Fit for Analysis		

S. No.	Parameters	Protocol	Unit	Results	*Limits
1	Particulate Matter less than 10micron size (PM ₁₀)	IS:5182: Part 23:2006	µg/m ³	47.1	100
2	Particulate Matter less than 2.5micron size (PM _{2.5})	IS 5182 (Part 24):2019	µg/m ³	21.9	60
3	Sulphur dioxide (SO ₂)	IS:5182: Part 02:2001	µg/m ³	4.2	80
4	Nitrogen Dioxide (NO ₂)	IS:5182: Part 06:2006	µg/m ³	7.7	80
5	Carbon monoxide (CO)	SARL/IOP/013 (Issue No:01, Issue Date – 01.03.2023)	mg/m ³	BDL (D.L – 1.1)	-

Remarks: Limits: *National Ambient air quality standards from CPCB. BDL- Below detectable limit. DL – Detectable limit

For Shrient Analytical and Research Labs Pvt. Ltd

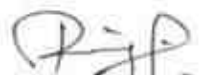
Verified




Authorized Signatory
S. BALAMURUGAN
Asst. Technical Manager

END OF THE REPORT

Please Contact:

For any Technical Issues & Complaints: technical@shrientanalytical.com

Terms and conditions:

(1) The test items will not be retained for more than 15 days from the date of issue of test report. (2) The results relate only to the items tested (3) The test report shall not be reproduced except in full without the written approval of the laboratory (4) Any use for advertising purposes must be granted in writing. This technical report may only be quoted in full. This report is the result of a single examination of the object in question and is not generally applicable evaluation of the quality of other products in regular production. For further details, please see testing and certification regulation, chapter A-3.4. (5) The correctness of the information related to sample(s) in the Test Request Form/Customer letterhead/Email is the customer's responsibility. The laboratory reports the said information in the test report and is not liable for the same.



Shrient Analytical and Research Labs Pvt. Ltd

416/15, DhargasRoad, West Tambaram, Chennai- 600045
Phone Number +91 82208 36377 Email: -info@shrientanalytical.com
www.shrientanalytical.com

TEST REPORT

Report No.	SARL/25/3759	Report Date.	28.04.2025

Customer Name & Address	Roposed Rough Stone & Gravel Quarry Of Thiru.S.Padma Kumar At S.F.Nos. 195/2b(P), 179/1a(P), 178/1 & 178/2(P), Peranakavur Village, Uthiramerur Taluk, Kancheepuram District, Tamil Nadu State.
Sample Description	AMBIENT AIR QUALITY
Sampling Procedure	IS – 5182 (Part – 14: 2000 & Part – V: Reaffirmed - 2003), CPCB Guide lines

Sample Location	A3-Pazhaveri
Positioned height of Sampler	1.5 M above Ground Level

Customer Reference	By Mail	Sampling Duration	24 hrs
Sample Reference No	SARL/A/CHE-3759	Sample Received on	21.04.2025
Sample Collected by	LABORATORY	Test Commenced on	21.04.2025
Sample Collected on	17.04.2025	Test Completed on	28.04.2025
Temperature	34°C	Relative Humidity	28%
Sample Condition	Fit for Analysis		

S. No.	Parameters	Protocol	Unit	Results	*Limits
1	Particulate Matter less than 10micron size (PM ₁₀)	IS:5182: Part 23:2006	µg/m ³	48.1	100
2	Particulate Matter less than 2.5micron size (PM _{2.5})	IS 5182 (Part 24):2019	µg/m ³	22.5	60
3	Sulphur dioxide (SO ₂)	IS:5182: Part 02:2001	µg/m ³	4.0	80
4	Nitrogen Dioxide (NO ₂)	IS:5182: Part 06:2006	µg/m ³	7.4	80
5	Carbon monoxide (CO)	SARL/IOP/013 (Issue No:01, Issue Date – 01.03.2023)	mg/m ³	BDL (D.L – 1.1)	-

Remarks: Limits: *National Ambient air quality standards from CPCB. BDL- Below detectable limit. DL –Detectable limit

For Shrient Analytical and Research Labs Pvt. Ltd

Verified



END OF THE REPORT

Authorized Signatory
S. BALAMURUGAN
Asst. Technical Manager

Please Contact:

For any Technical Issues&Complaints: technical@shrientanalytical.com

Terms and conditions:

(1) The test items will not be retained for more than 15 days from the date of issue of test report. (2) The results relate only to the items tested (3) The test report shall not be reproduced except in full without the written approval of the laboratory (4) Any use for advertising purposes must be granted in writing. This technical report may only be quoted in full. This report is the result of a single examination of the object in question and is not generally applicable evaluation of the quality of other products in regular production. For further details, please see testing and certification regulation, chapter A-3.4. (5) The correctness of the information related to sample(s) in the Test Request Form/Customer letterhead/Email is the customer's responsibility. The laboratory reports the said information in the test report and is not liable for the same.



Shrient Analytical and Research Labs Pvt. Ltd

416/15, DhargasRoad, West Tambaram, Chennai- 600045
Phone Number +91 82208 36377 Email: -info@shrientanalytical.com
www.shrientanalytical.com

TEST REPORT

Report No.	SARL/25/3760	Report Date.	28.04.2025

Customer Name & Address	Roposed Rough Stone & Gravel Quarry Of Thiru.S.Padma Kumar At S.F.Nos. 195/2b(P), 179/1a(P), 178/1 & 178/2(P), Peranakavur Village, Uthiramerur Taluk, Kancheepuram District, Tamil Nadu State.
Sample Description	AMBIENT AIR QUALITY
Sampling Procedure	IS – 5182 (Part – 14: 2000 & Part – V: Reaffirmed - 2003), CPCB Guide lines

Sample Location	A4-Salavakkam
Positioned height of Sampler	1.5 M above Ground Level

Customer Reference	By Mail	Sampling Duration	24 hrs
Sample Reference No	SARL/A/CHE-3760	Sample Received on	21.04.2025
Sample Collected by	LABORATORY	Test Commenced on	21.04.2025
Sample Collected on	17.04.2025	Test Completed on	28.04.2025
Temperature	36°C	Relative Humidity	27%
Sample Condition	Fit for Analysis		

S. No.	Parameters	Protocol	Unit	Results	*Limits
1	Particulate Matter less than 10micron size (PM ₁₀)	IS:5182: Part 23:2006	µg/m ³	56.8	100
2	Particulate Matter less than 2.5micron size (PM _{2.5})	IS 5182 (Part 24):2019	µg/m ³	26.9	60
3	Sulphur dioxide (SO ₂)	IS:5182: Part 02:2001	µg/m ³	5.5	80
4	Nitrogen Dioxide (NO ₂)	IS:5182: Part 06:2006	µg/m ³	9.9	80
5	Carbon monoxide (CO)	SARL/IOP/013 (Issue No:01, Issue Date – 01.03.2023)	mg/m ³	BDL (D.L – 1.1)	-

Remarks: Limits: *National Ambient air quality standards from CPCB. BDL- Below detectable limit. DL – Detectable limit

For Shrient Analytical and Research Labs Pvt. Ltd

Verified



END OF THE REPORT

Authorized Signatory
S. BALAMURUGAN
Asst. Technical Manager

Please Contact:

For any Technical Issues & Complaints: technical@shrientanalytical.com

Terms and conditions:

(1) The test items will not be retained for more than 15 days from the date of issue of test report. (2) The results relate only to the items tested (3) The test report shall not be reproduced except in full without the written approval of the laboratory (4) Any use for advertising purposes must be granted in writing. This technical report may only be quoted in full. This report is the result of a single examination of the object in question and is not generally applicable evaluation of the quality of other products in regular production. For further details, please see testing and certification regulation, chapter A-3.4. (5) The correctness of the information related to sample(s) in the Test Request Form/Customer letterhead/Email is the customer's responsibility. The laboratory reports the said information in the test report and is not liable for the same.



Shrient Analytical and Research Labs Pvt. Ltd

416/15, DhargasRoad, West Tambaram, Chennai- 600045
Phone Number +91 82208 36377 Email: -info@shrientanalytical.com
www.shrientanalytical.com

TEST REPORT

Report No.	SARL/25/3761	Report Date.	28.04.2025

Customer Name & Address	Roposed Rough Stone & Gravel Quarry Of Thiru.S.Padma Kumar At S.F.Nos. 195/2b(P), 179/1a(P), 178/1 & 178/2(P), Peranakavur Village, Uthiramerur Taluk, Kancheepuram District, Tamil Nadu State.
Sample Description	AMBIENT AIR QUALITY
Sampling Procedure	IS – 5182 (Part – 14: 2000 & Part – V: Reaffirmed - 2003), CPCB Guide lines

Sample Location	A3-Pazhaveri
Positioned height of Sampler	1.5 M above Ground Level

Customer Reference	By Mail	Sampling Duration	24 hrs
Sample Reference No	SARL/A/CHE-3761	Sample Received on	21.04.2025
Sample Collected by	LABORATORY	Test Commenced on	21.04.2025
Sample Collected on	18.04.2025	Test Completed on	28.04.2025
Temperature	36°C	Relative Humidity	27%
Sample Condition	Fit for Analysis		

S. No.	Parameters	Protocol	Unit	Results	*Limits
1	Particulate Matter less than 10micron size (PM ₁₀)	IS:5182: Part 23:2006	µg/m ³	50.5	100
2	Particulate Matter less than 2.5micron size (PM _{2.5})	IS 5182 (Part 24):2019	µg/m ³	23.9	60
3	Sulphur dioxide (SO ₂)	IS:5182: Part 02:2001	µg/m ³	4.3	80
4	Nitrogen Dioxide (NO ₂)	IS:5182: Part 06:2006	µg/m ³	8.1	80
5	Carbon monoxide (CO)	SARL/IOP/013 (Issue No:01, Issue Date – 01.03.2023)	mg/m ³	BDL (D.L – 1.1)	-

Remarks: Limits: *National Ambient air quality standards from CPCB. BDL- Below detectable limit. DL – Detectable limit

For Shrient Analytical and Research Labs Pvt. Ltd

Verified



Authorized Signatory
S. BALAMURUGAN
Asst. Technical Manager

END OF THE REPORT

Please Contact:

For any Technical Issues & Complaints: technical@shrientanalytical.com

Terms and conditions:

(1) The test items will not be retained for more than 15 days from the date of issue of test report. (2) The results relate only to the items tested (3) The test report shall not be reproduced except in full without the written approval of the laboratory (4) Any use for advertising purposes must be granted in writing. This technical report may only be quoted in full. This report is the result of a single examination of the object in question and is not generally applicable evaluation of the quality of other products in regular production. For further details, please see testing and certification regulation, chapter A-3.4. (5) The correctness of the information related to sample(s) in the Test Request Form/Customer letterhead/Email is the customer's responsibility. The laboratory reports the said information in the test report and is not liable for the same.



Shrient Analytical and Research Labs Pvt. Ltd

416/15, DhargasRoad, West Tambaram, Chennai- 600045
Phone Number +91 82208 36377 Email: -info@shrientanalytical.com
www.shrientanalytical.com

TEST REPORT

Report No.	SARL/25/3762	Report Date.	28.04.2025

Customer Name & Address	Roposed Rough Stone & Gravel Quarry Of Thiru.S.Padma Kumar At S.F.Nos. 195/2b(P), 179/1a(P), 178/1 & 178/2(P), Peranakavur Village, Uthiramerur Taluk, Kancheepuram District, Tamil Nadu State.
Sample Description	AMBIENT AIR QUALITY
Sampling Procedure	IS – 5182 (Part – 14: 2000 & Part – V: Reaffirmed - 2003), CPCB Guide lines

Sample Location	A4-Salavakkam
Positioned height of Sampler	1.5 M above Ground Level

Customer Reference	By Mail	Sampling Duration	24 hrs
Sample Reference No	SARL/A/CHE-3762	Sample Received on	21.04.2025
Sample Collected by	LABORATORY	Test Commenced on	21.04.2025
Sample Collected on	18.04.2025	Test Completed on	28.04.2025
Temperature	36°C	Relative Humidity	28%
Sample Condition	Fit for Analysis		

S. No.	Parameters	Protocol	Unit	Results	*Limits
1	Particulate Matter less than 10micron size (PM ₁₀)	IS:5182: Part 23:2006	µg/m ³	50.7	100
2	Particulate Matter less than 2.5micron size (PM _{2.5})	IS 5182 (Part 24):2019	µg/m ³	24.4	60
3	Sulphur dioxide (SO ₂)	IS:5182: Part 02:2001	µg/m ³	4.4	80
4	Nitrogen Dioxide (NO ₂)	IS:5182: Part 06:2006	µg/m ³	8.7	80
5	Carbon monoxide (CO)	SARL/IOP/013 (Issue No:01, Issue Date – 01.03.2023)	mg/m ³	BDL (D.L – 1.1)	-

Remarks: Limits: *National Ambient air quality standards from CPCB. BDL- Below detectable limit. DL – Detectable limit

For Shrient Analytical and Research Labs Pvt. Ltd

Verified



END OF THE REPORT

Authorized Signatory
S. BALAMURUGAN
Asst. Technical Manager

Please Contact:

For any Technical Issues & Complaints: technical@shrientanalytical.com

Terms and conditions:

(1) The test items will not be retained for more than 15 days from the date of issue of test report. (2) The results relate only to the items tested (3) The test report shall not be reproduced except in full without the written approval of the laboratory (4) Any use for advertising purposes must be granted in writing. This technical report may only be quoted in full. This report is the result of a single examination of the object in question and is not generally applicable evaluation of the quality of other products in regular production. For further details, please see testing and certification regulation, chapter A-3.4. (5) The correctness of the information related to sample(s) in the Test Request Form/Customer letterhead/Email is the customer's responsibility. The laboratory reports the said information in the test report and is not liable for the same.



Shrient Analytical and Research Labs Pvt. Ltd

416/15, DhargasRoad, West Tambaram, Chennai- 600045
Phone Number +91 82208 36377 Email: -info@shrientanalytical.com
www.shrientanalytical.com

TEST REPORT

Report No.	SARL/25/3763	Report Date.	28.04.2025

Customer Name & Address	Roposed Rough Stone & Gravel Quarry Of Thiru.S.Padma Kumar At S.F.Nos. 195/2b(P), 179/1a(P), 178/1 & 178/2(P), Peranakavur Village, Uthiramerur Taluk, Kancheepuram District, Tamil Nadu State.
Sample Description	AMBIENT AIR QUALITY
Sampling Procedure	IS – 5182 (Part – 14: 2000 & Part – V: Reaffirmed - 2003), CPCB Guide lines

Sample Location	A5-ARUMBULIYUR - 310m(SE)
Positioned height of Sampler	1.5 M above Ground Level

Customer Reference	By Mail	Sampling Duration	24 hrs
Sample Reference No	SARL/A/CHE-3763	Sample Received on	21.04.2025
Sample Collected by	LABORATORY	Test Commenced on	21.04.2025
Sample Collected on	19.04.2025	Test Completed on	28.04.2025
Temperature	36°C	Relative Humidity	26%
Sample Condition	Fit for Analysis		

S. No.	Parameters	Protocol	Unit	Results	*Limits
1	Particulate Matter less than 10micron size (PM ₁₀)	IS:5182: Part 23:2006	µg/m ³	48.7	100
2	Particulate Matter less than 2.5micron size (PM _{2.5})	IS 5182 (Part 24):2019	µg/m ³	23.4	60
3	Sulphur dioxide (SO ₂)	IS:5182: Part 02:2001	µg/m ³	5.1	80
4	Nitrogen Dioxide (NO ₂)	IS:5182: Part 06:2006	µg/m ³	9.5	80
5	Carbon monoxide (CO)	SARL/IOP/013 (Issue No:01, Issue Date – 01.03.2023)	mg/m ³	BDL (D.L – 1.1)	-

Remarks: Limits: *National Ambient air quality standards from CPCB. BDL- Below detectable limit. DL – Detectable limit

For Shrient Analytical and Research Labs Pvt. Ltd

Verified



END OF THE REPORT

S. BALAMURUGAN
Asst. Technical Manager

Please Contact:

For any Technical Issues & Complaints: technical@shrientanalytical.com

Terms and conditions:

(1) The test items will not be retained for more than 15 days from the date of issue of test report. (2) The results relate only to the items tested (3) The test report shall not be reproduced except in full without the written approval of the laboratory (4) Any use for advertising purposes must be granted in writing. This technical report may only be quoted in full. This report is the result of a single examination of the object in question and is not generally applicable evaluation of the quality of other products in regular production. For further details, please see testing and certification regulation, chapter A-3.4. (5) The correctness of the information related to sample(s) in the Test Request Form/Customer letterhead/Email is the customer's responsibility. The laboratory reports the said information in the test report and is not liable for the same.



Shrient Analytical and Research Labs Pvt. Ltd

416/15, DhargasRoad, West Tambaram, Chennai- 600045
Phone Number +91 82208 36377 Email: -info@shrientanalytical.com
www.shrientanalytical.com

TEST REPORT

Report No.	SARL/25/3764	Report Date.	28.04.2025

Customer Name & Address	Roposed Rough Stone & Gravel Quarry Of Thiru.S.Padma Kumar At S.F.Nos. 195/2b(P), 179/1a(P), 178/1 & 178/2(P), Peranakavur Village, Uthiramerur Taluk, Kancheepuram District, Tamil Nadu State.
Sample Description	AMBIENT AIR QUALITY
Sampling Procedure	IS – 5182 (Part – 14: 2000 & Part – V: Reaffirmed - 2003), CPCB Guide lines

Sample Location	A6 -Mambakkam
Positioned height of Sampler	1.5 M above Ground Level

Customer Reference	By Mail	Sampling Duration	24 hrs
Sample Reference No	SARL/A/CHE-3764	Sample Received on	21.04.2025
Sample Collected by	LABORATORY	Test Commenced on	21.04.2025
Sample Collected on	19.04.2025	Test Completed on	28.04.2025
Temperature	36°C	Relative Humidity	28%
Sample Condition	Fit for Analysis		

S. No.	Parameters	Protocol	Unit	Results	*Limits
1	Particulate Matter less than 10micron size (PM ₁₀)	IS:5182: Part 23:2006	µg/m ³	42.3	100
2	Particulate Matter less than 2.5micron size (PM _{2.5})	IS 5182 (Part 24):2019	µg/m ³	18.9	60
3	Sulphur dioxide (SO ₂)	IS:5182: Part 02:2001	µg/m ³	3.9	80
4	Nitrogen Dioxide (NO ₂)	IS:5182: Part 06:2006	µg/m ³	7.9	80
5	Carbon monoxide (CO)	SARL/IOP/013 (Issue No:01, Issue Date – 01.03.2023)	mg/m ³	BDL (D.L – 1.1)	-

Remarks: Limits: *National Ambient air quality standards from CPCB. BDL- Below detectable limit. DL –Detectable limit

For Shrient Analytical and Research Labs Pvt. Ltd

Verified



END OF THE REPORT

Authorized Signatory
S. BALAMURUGAN
Asst. Technical Manager

Please Contact:

For any Technical Issues & Complaints: technical@shrientanalytical.com

Terms and conditions:

(1) The test items will not be retained for more than 15 days from the date of issue of test report. (2) The results relate only to the items tested (3) The test report shall not be reproduced except in full without the written approval of the laboratory (4) Any use for advertising purposes must be granted in writing. This technical report may only be quoted in full. This report is the result of a single examination of the object in question and is not generally applicable evaluation of the quality of other products in regular production. For further details, please see testing and certification regulation, chapter A-3.4. (5) The correctness of the information related to sample(s) in the Test Request Form/Customer letterhead/Email is the customer's responsibility. The laboratory reports the said information in the test report and is not liable for the same.



Shrient Analytical and Research Labs Pvt. Ltd

416/15, DhargasRoad, West Tambaram, Chennai- 600045
Phone Number +91 82208 36377 Email: -info@shrientanalytical.com
www.shrientanalytical.com

TEST REPORT

Report No.	SARL/25/3765	Report Date.	28.04.2025

Customer Name & Address	Roposed Rough Stone & Gravel Quarry Of Thiru.S.Padma Kumar At S.F.Nos. 195/2b(P), 179/1a(P), 178/1 & 178/2(P), Peranakavur Village, Uthiramerur Taluk, Kancheepuram District, Tamil Nadu State.
Sample Description	AMBIENT AIR QUALITY
Sampling Procedure	IS – 5182 (Part – 14: 2000 & Part – V: Reaffirmed - 2003), CPCB Guide lines

Sample Location	A7-Neerkundram
Positioned height of Sampler	1.5 M above Ground Level

Customer Reference	By Mail	Sampling Duration	24 hrs
Sample Reference No	SARL/A/CHE-3765	Sample Received on	21.04.2025
Sample Collected by	LABORATORY	Test Commenced on	21.04.2025
Sample Collected on	19.04.2025	Test Completed on	28.04.2025
Temperature	36°C	Relative Humidity	28%
Sample Condition	Fit for Analysis		

S. No.	Parameters	Protocol	Unit	Results	*Limits
1	Particulate Matter less than 10micron size (PM ₁₀)	IS:5182: Part 23:2006	µg/m ³	49.2	100
2	Particulate Matter less than 2.5micron size (PM _{2.5})	IS 5182 (Part 24):2019	µg/m ³	22.8	60
3	Sulphur dioxide (SO ₂)	IS:5182: Part 02:2001	µg/m ³	4.5	80
4	Nitrogen Dioxide (NO ₂)	IS:5182: Part 06:2006	µg/m ³	10.6	80
5	Carbon monoxide (CO)	SARL/IOP/013 (Issue No:01, Issue Date – 01.03.2023)	mg/m ³	BDL (D.L – 1.1)	-

Remarks: Limits: *National Ambient air quality standards from CPCB. BDL- Below detectable limit. DL – Detectable limit

For Shrient Analytical and Research Labs Pvt. Ltd

Verified



END OF THE REPORT

Authorized Signatory
S. BALAMURUGAN
Asst. Technical Manager

Please Contact:

For any Technical Issues & Complaints: technical@shrientanalytical.com

Terms and conditions:

(1) The test items will not be retained for more than 15 days from the date of issue of test report. (2) The results relate only to the items tested (3) The test report shall not be reproduced except in full without the written approval of the laboratory (4) Any use for advertising purposes must be granted in writing. This technical report may only be quoted in full. This report is the result of a single examination of the object in question and is not generally applicable evaluation of the quality of other products in regular production. For further details, please see testing and certification regulation, chapter A-3.4. (5) The correctness of the information related to sample(s) in the Test Request Form/Customer letterhead/Email is the customer's responsibility. The laboratory reports the said information in the test report and is not liable for the same.



Shrient Analytical and Research Labs Pvt. Ltd

416/15, DhargasRoad, West Tambaram, Chennai- 600045
Phone Number +91 82208 36377 Email: -info@shrientanalytical.com
www.shrientanalytical.com

TEST REPORT

Report No.	SARL/25/3766	Report Date.	28.04.2025

Customer Name & Address	Roposed Rough Stone & Gravel Quarry Of Thiru.S.Padma Kumar At S.F.Nos. 195/2b(P), 179/1a(P), 178/1 & 178/2(P), Peranakavur Village, Uthiramerur Taluk, Kancheepuram District, Tamil Nadu State.
Sample Description	AMBIENT AIR QUALITY
Sampling Procedure	IS – 5182 (Part – 14: 2000 & Part – V: Reaffirmed - 2003), CPCB Guide lines


Sample Location	A5-ARUMBULIYUR - 310m(SE)
Positioned height of Sampler	1.5 M above Ground Level

Customer Reference	By Mail	Sampling Duration	24 hrs
Sample Reference No	SARL/A/CHE-3766	Sample Received on	21.04.2025
Sample Collected by	LABORATORY	Test Commenced on	21.04.2025
Sample Collected on	20.04.2025	Test Completed on	28.04.2025
Temperature	35°C	Relative Humidity	32%
Sample Condition	Fit for Analysis		

S. No.	Parameters	Protocol	Unit	Results	*Limits
1	Particulate Matter less than 10micron size (PM ₁₀)	IS:5182: Part 23:2006	µg/m ³	43.9	100
2	Particulate Matter less than 2.5micron size (PM _{2.5})	IS 5182 (Part 24):2019	µg/m ³	21	60
3	Sulphur dioxide (SO ₂)	IS:5182: Part 02:2001	µg/m ³	3.9	80
4	Nitrogen Dioxide (NO ₂)	IS:5182: Part 06:2006	µg/m ³	8.2	80
5	Carbon monoxide (CO)	SARL/IOP/013 (Issue No:01, Issue Date – 01.03.2023)	mg/m ³	BDL (D.L – 1.1)	-

Remarks: Limits: *National Ambient air quality standards from CPCB. BDL- Below detectable limit. DL –Detectable limit

For Shrient Analytical and Research Labs Pvt. Ltd

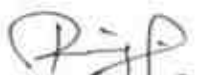
Verified



END OF THE REPORT


Authorized Signatory
S. BALAMURUGAN
Asst. Technical Manager

Please Contact:

For any Technical Issues&Complaints: technical@shrientanalytical.com

Terms and conditions:

(1) The test items will not be retained for more than 15 days from the date of issue of test report. (2) The results relate only to the items tested (3) The test report shall not be reproduced except in full without the written approval of the laboratory (4) Any use for advertising purposes must be granted in writing. This technical report may only be quoted in full. This report is the result of a single examination of the object in question and is not generally applicable evaluation of the quality of other products in regular production. For further details, please see testing and certification regulation, chapter A-3.4. (5) The correctness of the information related to sample(s) in the Test Request Form/Customer letterhead/Email is the customer's responsibility. The laboratory reports the said information in the test report and is not liable for the same.



Shrient Analytical and Research Labs Pvt. Ltd

416/15, DhargasRoad, West Tambaram, Chennai- 600045
Phone Number +91 82208 36377 Email: -info@shrientanalytical.com
www.shrientanalytical.com

TEST REPORT

Report No.	SARL/25/3767	Report Date.	28.04.2025

Customer Name & Address	Roposed Rough Stone & Gravel Quarry Of Thiru.S.Padma Kumar At S.F.Nos. 195/2b(P), 179/1a(P), 178/1 & 178/2(P), Peranakavur Village, Uthiramerur Taluk, Kancheepuram District, Tamil Nadu State.
Sample Description	AMBIENT AIR QUALITY
Sampling Procedure	IS – 5182 (Part – 14: 2000 & Part – V: Reaffirmed - 2003), CPCB Guide lines


Sample Location	A6 -Mambakkam
Positioned height of Sampler	1.5 M above Ground Level

Customer Reference	By Mail	Sampling Duration	24 hrs
Sample Reference No	SARL/A/CHE-3767	Sample Received on	21.04.2025
Sample Collected by	LABORATORY	Test Commenced on	21.04.2025
Sample Collected on	20.04.2025	Test Completed on	28.04.2025
Temperature	35°C	Relative Humidity	32%
Sample Condition	Fit for Analysis		

S. No.	Parameters	Protocol	Unit	Results	*Limits
1	Particulate Matter less than 10micron size (PM ₁₀)	IS:5182: Part 23:2006	µg/m ³	44.7	100
2	Particulate Matter less than 2.5micron size (PM _{2.5})	IS 5182 (Part 24):2019	µg/m ³	20.3	60
3	Sulphur dioxide (SO ₂)	IS:5182: Part 02:2001	µg/m ³	4.1	80
4	Nitrogen Dioxide (NO ₂)	IS:5182: Part 06:2006	µg/m ³	8.5	80
5	Carbon monoxide (CO)	SARL/IOP/013 (Issue No:01, Issue Date – 01.03.2023)	mg/m ³	BDL (D.L – 1.1)	-

Remarks: Limits: *National Ambient air quality standards from CPCB. BDL- Below detectable limit. DL –Detectable limit

For Shrient Analytical and Research Labs Pvt. Ltd

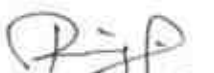
Verified



END OF THE REPORT


Authorized Signatory
S. BALAMURUGAN
Asst. Technical Manager

Please Contact:

For any Technical Issues&Complaints: technical@shrientanalytical.com

Terms and conditions:

(1) The test items will not be retained for more than 15 days from the date of issue of test report. (2) The results relate only to the items tested (3) The test report shall not be reproduced except in full without the written approval of the laboratory (4) Any use for advertising purposes must be granted in writing. This technical report may only be quoted in full. This report is the result of a single examination of the object in question and is not generally applicable evaluation of the quality of other products in regular production. For further details, please see testing and certification regulation, chapter A-3.4. (5) The correctness of the information related to sample(s) in the Test Request Form/Customer letterhead/Email is the customer's responsibility. The laboratory reports the said information in the test report and is not liable for the same.



Shrient Analytical and Research Labs Pvt. Ltd

416/15, DhargasRoad, West Tambaram, Chennai- 600045
Phone Number +91 82208 36377 Email: -info@shrientanalytical.com
www.shrientanalytical.com

TEST REPORT

Report No.	SARL/25/3768	Report Date.	28.04.2025

Customer Name & Address	Roposed Rough Stone & Gravel Quarry Of Thiru.S.Padma Kumar At S.F.Nos. 195/2b(P), 179/1a(P), 178/1 & 178/2(P), Peranakavur Village, Uthiramerur Taluk, Kancheepuram District, Tamil Nadu State.
Sample Description	AMBIENT AIR QUALITY
Sampling Procedure	IS – 5182 (Part – 14: 2000 & Part – V: Reaffirmed - 2003), CPCB Guide lines

Sample Location	A7-Neerkundram
Positioned height of Sampler	1.5 M above Ground Level

Customer Reference	By Mail	Sampling Duration	24 hrs
Sample Reference No	SARL/A/CHE-3768	Sample Received on	21.04.2025
Sample Collected by	LABORATORY	Test Commenced on	21.04.2025
Sample Collected on	20.04.2025	Test Completed on	28.04.2025
Temperature	35°C	Relative Humidity	32%
Sample Condition	Fit for Analysis		

S. No.	Parameters	Protocol	Unit	Results	*Limits
1	Particulate Matter less than 10micron size (PM ₁₀)	IS:5182: Part 23:2006	µg/m ³	52.8	100
2	Particulate Matter less than 2.5micron size (PM _{2.5})	IS 5182 (Part 24):2019	µg/m ³	24.5	60
3	Sulphur dioxide (SO ₂)	IS:5182: Part 02:2001	µg/m ³	4.8	80
4	Nitrogen Dioxide (NO ₂)	IS:5182: Part 06:2006	µg/m ³	11.8	80
5	Carbon monoxide (CO)	SARL/IOP/013 (Issue No:01, Issue Date – 01.03.2023)	mg/m ³	BDL (D.L – 1.1)	-

Remarks: Limits: *National Ambient air quality standards from CPCB. BDL- Below detectable limit. DL – Detectable limit

For Shrient Analytical and Research Labs Pvt. Ltd

Verified



END OF THE REPORT

S. BALAMURUGAN
Asst. Technical Manager

Please Contact:

For any Technical Issues & Complaints: technical@shrientanalytical.com

Terms and conditions:

(1) The test items will not be retained for more than 15 days from the date of issue of test report. (2) The results relate only to the items tested (3) The test report shall not be reproduced except in full without the written approval of the laboratory (4) Any use for advertising purposes must be granted in writing. This technical report may only be quoted in full. This report is the result of a single examination of the object in question and is not generally applicable evaluation of the quality of other products in regular production. For further details, please see testing and certification regulation, chapter A-3.4. (5) The correctness of the information related to sample(s) in the Test Request Form/Customer letterhead/Email is the customer's responsibility. The laboratory reports the said information in the test report and is not liable for the same.



Shrient Analytical and Research Labs Pvt. Ltd

416/15, DhargasRoad, West Tambaram, Chennai- 600045
Phone Number +91 82208 36377 Email: -info@shrientanalytical.com
www.shrientanalytical.com

TEST REPORT

Report No.	SARL/25/3797	Report Date.	05.05.2025

Customer Name & Address	Roposed Rough Stone & Gravel Quarry Of Thiru.S.Padma Kumar At S.F.Nos. 195/2b(P), 179/1a(P), 178/1 & 178/2(P), Peranakavur Village, Uthiramerur Taluk, Kancheepuram District, Tamil Nadu State.
Sample Description	AMBIENT AIR QUALITY
Sampling Procedure	IS – 5182 (Part – 14: 2000 & Part – V: Reaffirmed - 2003), CPCB Guide lines

Sample Location	A5-ARUMBULIYUR - 310m(SE)
Positioned height of Sampler	1.5 M above Ground Level

Customer Reference	By Mail	Sampling Duration	24 hrs
Sample Reference No	SARL/A/CHE-3797	Sample Received on	29.04.2025
Sample Collected by	LABORATORY	Test Commenced on	29.04.2025
Sample Collected on	22.04.2025	Test Completed on	05.05.2025
Temperature	36°C	Relative Humidity	30%
Sample Condition	Fit for Analysis		

S. No.	Parameters	Protocol	Unit	Results	*Limits
1	Particulate Matter less than 10micron size (PM ₁₀)	IS:5182: Part 23:2006	µg/m ³	50.7	100
2	Particulate Matter less than 2.5micron size (PM _{2.5})	IS 5182 (Part 24):2019	µg/m ³	24.4	60
3	Sulphur dioxide (SO ₂)	IS:5182: Part 02:2001	µg/m ³	5.5	80
4	Nitrogen Dioxide (NO ₂)	IS:5182: Part 06:2006	µg/m ³	10.1	80
5	Carbon monoxide (CO)	SARL/IOP/013 (Issue No:01, Issue Date – 01.03.2023)	mg/m ³	BDL (D.L – 1.1)	-

Remarks: Limits: *National Ambient air quality standards from CPCB. BDL- Below detectable limit. DL – Detectable limit

For Shrient Analytical and Research Labs Pvt. Ltd

Verified



Authorized Signatory
S. BALAMURUGAN
Asst. Technical Manager

END OF THE REPORT

Please Contact:

For any Technical Issues & Complaints: technical@shrientanalytical.com

Terms and conditions:

(1) The test items will not be retained for more than 15 days from the date of issue of test report. (2) The results relate only to the items tested (3) The test report shall not be reproduced except in full without the written approval of the laboratory (4) Any use for advertising purposes must be granted in writing. This technical report may only be quoted in full. This report is the result of a single examination of the object in question and is not generally applicable evaluation of the quality of other products in regular production. For further details, please see testing and certification regulation, chapter A-3.4. (5) The correctness of the information related to sample(s) in the Test Request Form/Customer letterhead/Email is the customer's responsibility. The laboratory reports the said information in the test report and is not liable for the same.



Shrient Analytical and Research Labs Pvt. Ltd

416/15, DhargasRoad, West Tambaram, Chennai- 600045
Phone Number +91 82208 36377 Email: -info@shrientanalytical.com
www.shrientanalytical.com

TEST REPORT

Report No.	SARL/25/3798	Report Date.	05.05.2025

Customer Name & Address	Roposed Rough Stone & Gravel Quarry Of Thiru.S.Padma Kumar At S.F.Nos. 195/2b(P), 179/1a(P), 178/1 & 178/2(P), Peranakavur Village, Uthiramerur Taluk, Kancheepuram District, Tamil Nadu State.
Sample Description	AMBIENT AIR QUALITY
Sampling Procedure	IS – 5182 (Part – 14: 2000 & Part – V: Reaffirmed - 2003), CPCB Guide lines

Sample Location	A6 -Mambakkam
Positioned height of Sampler	1.5 M above Ground Level

Customer Reference	By Mail	Sampling Duration	24 hrs
Sample Reference No	SARL/A/CHE-3798	Sample Received on	29.04.2025
Sample Collected by	LABORATORY	Test Commenced on	29.04.2025
Sample Collected on	22.04.2025	Test Completed on	05.05.2025
Temperature	36°C	Relative Humidity	30%
Sample Condition	Fit for Analysis		

S. No.	Parameters	Protocol	Unit	Results	*Limits
1	Particulate Matter less than 10micron size (PM ₁₀)	IS:5182: Part 23:2006	µg/m ³	50.7	100
2	Particulate Matter less than 2.5micron size (PM _{2.5})	IS 5182 (Part 24):2019	µg/m ³	23.5	60
3	Sulphur dioxide (SO ₂)	IS:5182: Part 02:2001	µg/m ³	4.5	80
4	Nitrogen Dioxide (NO ₂)	IS:5182: Part 06:2006	µg/m ³	9.5	80
5	Carbon monoxide (CO)	SARL/IOP/013 (Issue No:01, Issue Date – 01.03.2023)	mg/m ³	BDL (D.L – 1.1)	-

Remarks: Limits: *National Ambient air quality standards from CPCB. BDL- Below detectable limit. DL –Detectable limit

For Shrient Analytical and Research Labs Pvt. Ltd

Verified



END OF THE REPORT

Authorized Signatory
S. BALAMURUGAN
Asst. Technical Manager

Please Contact:

For any Technical Issues&Complaints: technical@shrientanalytical.com

Terms and conditions:

(1) The test items will not be retained for more than 15 days from the date of issue of test report. (2) The results relate only to the items tested (3) The test report shall not be reproduced except in full without the written approval of the laboratory (4) Any use for advertising purposes must be granted in writing. This technical report may only be quoted in full. This report is the result of a single examination of the object in question and is not generally applicable evaluation of the quality of other products in regular production. For further details, please see testing and certification regulation, chapter A-3.4. (5) The correctness of the information related to sample(s) in the Test Request Form/Customer letterhead/Email is the customer's responsibility. The laboratory reports the said information in the test report and is not liable for the same.



Shrient Analytical and Research Labs Pvt. Ltd

416/15, DhargasRoad, West Tambaram, Chennai- 600045
Phone Number +91 82208 36377 Email: -info@shrientanalytical.com
www.shrientanalytical.com

TEST REPORT

Report No.	SARL/25/3799	Report Date.	05.05.2025

Customer Name & Address	Roposed Rough Stone & Gravel Quarry Of Thiru.S.Padma Kumar At S.F.Nos. 195/2b(P), 179/1a(P), 178/1 & 178/2(P), Peranakavur Village, Uthiramerur Taluk, Kancheepuram District, Tamil Nadu State.
Sample Description	AMBIENT AIR QUALITY
Sampling Procedure	IS – 5182 (Part – 14: 2000 & Part – V: Reaffirmed - 2003), CPCB Guide lines

Sample Location	A7-Neerkundram
Positioned height of Sampler	1.5 M above Ground Level

Customer Reference	By Mail	Sampling Duration	24 hrs
Sample Reference No	SARL/A/CHE-3799	Sample Received on	29.04.2025
Sample Collected by	LABORATORY	Test Commenced on	29.04.2025
Sample Collected on	22.04.2025	Test Completed on	05.05.2025
Temperature	36°C	Relative Humidity	30%
Sample Condition	Fit for Analysis		

S. No.	Parameters	Protocol	Unit	Results	*Limits
1	Particulate Matter less than 10micron size (PM ₁₀)	IS:5182: Part 23:2006	µg/m ³	50.4	100
2	Particulate Matter less than 2.5micron size (PM _{2.5})	IS 5182 (Part 24):2019	µg/m ³	23.4	60
3	Sulphur dioxide (SO ₂)	IS:5182: Part 02:2001	µg/m ³	4.6	80
4	Nitrogen Dioxide (NO ₂)	IS:5182: Part 06:2006	µg/m ³	10.9	80
5	Carbon monoxide (CO)	SARL/IOP/013 (Issue No:01, Issue Date – 01.03.2023)	mg/m ³	BDL (D.L – 1.1)	-

Remarks: Limits: *National Ambient air quality standards from CPCB. BDL- Below detectable limit. DL – Detectable limit

For Shrient Analytical and Research Labs Pvt. Ltd

Verified



END OF THE REPORT

S. BALAMURUGAN
Asst. Technical Manager

Please Contact:

For any Technical Issues & Complaints: technical@shrientanalytical.com

Terms and conditions:

(1) The test items will not be retained for more than 15 days from the date of issue of test report. (2) The results relate only to the items tested (3) The test report shall not be reproduced except in full without the written approval of the laboratory (4) Any use for advertising purposes must be granted in writing. This technical report may only be quoted in full. This report is the result of a single examination of the object in question and is not generally applicable evaluation of the quality of other products in regular production. For further details, please see testing and certification regulation, chapter A-3.4. (5) The correctness of the information related to sample(s) in the Test Request Form/Customer letterhead/Email is the customer's responsibility. The laboratory reports the said information in the test report and is not liable for the same.



Shrient Analytical and Research Labs Pvt. Ltd

416/15, DhargasRoad, West Tambaram, Chennai- 600045
Phone Number +91 82208 36377 Email: -info@shrientanalytical.com
www.shrientanalytical.com

TEST REPORT

Report No.	SARL/25/3800	Report Date.	05.05.2025

Customer Name & Address	Roposed Rough Stone & Gravel Quarry Of Thiru.S.Padma Kumar At S.F.Nos. 195/2b(P), 179/1a(P), 178/1 & 178/2(P), Peranakavur Village, Uthiramerur Taluk, Kancheepuram District, Tamil Nadu State.
Sample Description	AMBIENT AIR QUALITY
Sampling Procedure	IS – 5182 (Part – 14: 2000 & Part – V: Reaffirmed - 2003), CPCB Guide lines

Sample Location	A5-ARUMBULIYUR - 310m(SE)
Positioned height of Sampler	1.5 M above Ground Level

Customer Reference	By Mail	Sampling Duration	24 hrs
Sample Reference No	SARL/A/CHE-3800	Sample Received on	29.04.2025
Sample Collected by	LABORATORY	Test Commenced on	29.04.2025
Sample Collected on	23.04.2025	Test Completed on	05.05.2025
Temperature	36°C	Relative Humidity	30%
Sample Condition	Fit for Analysis		

S. No.	Parameters	Protocol	Unit	Results	*Limits
1	Particulate Matter less than 10micron size (PM ₁₀)	IS:5182: Part 23:2006	µg/m ³	45.9	100
2	Particulate Matter less than 2.5micron size (PM _{2.5})	IS 5182 (Part 24):2019	µg/m ³	22	60
3	Sulphur dioxide (SO ₂)	IS:5182: Part 02:2001	µg/m ³	4.4	80
4	Nitrogen Dioxide (NO ₂)	IS:5182: Part 06:2006	µg/m ³	8.8	80
5	Carbon monoxide (CO)	SARL/IOP/013 (Issue No:01, Issue Date – 01.03.2023)	mg/m ³	BDL (D.L – 1.1)	-

Remarks: Limits: *National Ambient air quality standards from CPCB. BDL- Below detectable limit. DL – Detectable limit

For Shrient Analytical and Research Labs Pvt. Ltd

Verified



Authorized Signatory
S. BALAMURUGAN
Asst. Technical Manager

END OF THE REPORT

Please Contact:

For any Technical Issues & Complaints: technical@shrientanalytical.com

Terms and conditions:

(1) The test items will not be retained for more than 15 days from the date of issue of test report. (2) The results relate only to the items tested (3) The test report shall not be reproduced except in full without the written approval of the laboratory (4) Any use for advertising purposes must be granted in writing. This technical report may only be quoted in full. This report is the result of a single examination of the object in question and is not generally applicable evaluation of the quality of other products in regular production. For further details, please see testing and certification regulation, chapter A-3.4. (5) The correctness of the information related to sample(s) in the Test Request Form/Customer letterhead/Email is the customer's responsibility. The laboratory reports the said information in the test report and is not liable for the same.



Shrient Analytical and Research Labs Pvt. Ltd

416/15, DhargasRoad, West Tambaram, Chennai- 600045
Phone Number +91 82208 36377 Email: -info@shrientanalytical.com
www.shrientanalytical.com

TEST REPORT

Report No.	SARL/25/3801	Report Date.	05.05.2025

Customer Name & Address	Roposed Rough Stone & Gravel Quarry Of Thiru.S.Padma Kumar At S.F.Nos. 195/2b(P), 179/1a(P), 178/1 & 178/2(P), Peranakavur Village, Uthiramerur Taluk, Kancheepuram District, Tamil Nadu State.
Sample Description	AMBIENT AIR QUALITY
Sampling Procedure	IS – 5182 (Part – 14: 2000 & Part – V: Reaffirmed - 2003), CPCB Guide lines

Sample Location	A6 -Mambakkam
Positioned height of Sampler	1.5 M above Ground Level

Customer Reference	By Mail	Sampling Duration	24 hrs
Sample Reference No	SARL/A/CHE-3801	Sample Received on	29.04.2025
Sample Collected by	LABORATORY	Test Commenced on	29.04.2025
Sample Collected on	23.04.2025	Test Completed on	05.05.2025
Temperature	37°C	Relative Humidity	21%
Sample Condition	Fit for Analysis		

S. No.	Parameters	Protocol	Unit	Results	*Limits
1	Particulate Matter less than 10micron size (PM ₁₀)	IS:5182: Part 23:2006	µg/m ³	54.3	100
2	Particulate Matter less than 2.5micron size (PM _{2.5})	IS 5182 (Part 24):2019	µg/m ³	24.9	60
3	Sulphur dioxide (SO ₂)	IS:5182: Part 02:2001	µg/m ³	5	80
4	Nitrogen Dioxide (NO ₂)	IS:5182: Part 06:2006	µg/m ³	9.8	80
5	Carbon monoxide (CO)	SARL/IOP/013 (Issue No:01, Issue Date – 01.03.2023)	mg/m ³	BDL (D.L – 1.1)	-

Remarks: Limits: *National Ambient air quality standards from CPCB. BDL- Below detectable limit. DL –Detectable limit

For Shrient Analytical and Research Labs Pvt. Ltd

Verified



Authorized Signatory
S. BALAMURUGAN
Asst. Technical Manager

END OF THE REPORT

Please Contact:

For any Technical Issues&Complaints: technical@shrientanalytical.com

Terms and conditions:

(1) The test items will not be retained for more than 15 days from the date of issue of test report. (2) The results relate only to the items tested (3) The test report shall not be reproduced except in full without the written approval of the laboratory (4) Any use for advertising purposes must be granted in writing. This technical report may only be quoted in full. This report is the result of a single examination of the object in question and is not generally applicable evaluation of the quality of other products in regular production. For further details, please see testing and certification regulation, chapter A-3.4. (5) The correctness of the information related to sample(s) in the Test Request Form/Customer letterhead/Email is the customer's responsibility. The laboratory reports the said information in the test report and is not liable for the same.



Shrient Analytical and Research Labs Pvt. Ltd

416/15, DhargasRoad, West Tambaram, Chennai- 600045
Phone Number +91 82208 36377 Email: -info@shrientanalytical.com
www.shrientanalytical.com

TEST REPORT

Report No.	SARL/25/3802	Report Date.	05.05.2025

Customer Name & Address	Roposed Rough Stone & Gravel Quarry Of Thiru.S.Padma Kumar At S.F.Nos. 195/2b(P), 179/1a(P), 178/1 & 178/2(P), Peranakavur Village, Uthiramerur Taluk, Kancheepuram District, Tamil Nadu State.
Sample Description	AMBIENT AIR QUALITY
Sampling Procedure	IS – 5182 (Part – 14: 2000 & Part – V: Reaffirmed - 2003), CPCB Guide lines

Sample Location	A7-Neerkundram
Positioned height of Sampler	1.5 M above Ground Level

Customer Reference	By Mail	Sampling Duration	24 hrs
Sample Reference No	SARL/A/CHE-3802	Sample Received on	29.04.2025
Sample Collected by	LABORATORY	Test Commenced on	29.04.2025
Sample Collected on	23.04.2025	Test Completed on	05.05.2025
Temperature	37°C	Relative Humidity	21%
Sample Condition	Fit for Analysis		

S. No.	Parameters	Protocol	Unit	Results	*Limits
1	Particulate Matter less than 10micron size (PM ₁₀)	IS:5182: Part 23:2006	µg/m ³	54.0	100
2	Particulate Matter less than 2.5micron size (PM _{2.5})	IS 5182 (Part 24):2019	µg/m ³	25.0	60
3	Sulphur dioxide (SO ₂)	IS:5182: Part 02:2001	µg/m ³	4.9	80
4	Nitrogen Dioxide (NO ₂)	IS:5182: Part 06:2006	µg/m ³	12.1	80
5	Carbon monoxide (CO)	SARL/IOP/013 (Issue No:01, Issue Date – 01.03.2023)	mg/m ³	BDL (D.L – 1.1)	-

Remarks: Limits: *National Ambient air quality standards from CPCB. BDL- Below detectable limit. DL – Detectable limit

For Shrient Analytical and Research Labs Pvt. Ltd


Verified




Authorized Signatory
S. BALAMURUGAN
Asst. Technical Manager

END OF THE REPORT

Please Contact:

For any Technical Issues & Complaints: technical@shrientanalytical.com

Terms and conditions:

(1) The test items will not be retained for more than 15 days from the date of issue of test report. (2) The results relate only to the items tested (3) The test report shall not be reproduced except in full without the written approval of the laboratory (4) Any use for advertising purposes must be granted in writing. This technical report may only be quoted in full. This report is the result of a single examination of the object in question and is not generally applicable evaluation of the quality of other products in regular production. For further details, please see testing and certification regulation, chapter A-3.4. (5) The correctness of the information related to sample(s) in the Test Request Form/Customer letterhead/Email is the customer's responsibility. The laboratory reports the said information in the test report and is not liable for the same.



Shrient Analytical and Research Labs Pvt. Ltd

416/15, DhargasRoad, West Tambaram, Chennai- 600045
Phone Number +91 82208 36377 Email: -info@shrientanalytical.com
www.shrientanalytical.com

TEST REPORT

Report No.	SARL/25/3803	Report Date.	05.05.2025

Customer Name & Address	Roposed Rough Stone & Gravel Quarry Of Thiru.S.Padma Kumar At S.F.Nos. 195/2b(P), 179/1a(P), 178/1 & 178/2(P), Peranakavur Village, Uthiramerur Taluk, Kancheepuram District, Tamil Nadu State.
Sample Description	AMBIENT AIR QUALITY
Sampling Procedure	IS – 5182 (Part – 14: 2000 & Part – V: Reaffirmed - 2003), CPCB Guide lines

Sample Location	A3-Pazhaveri
Positioned height of Sampler	1.5 M above Ground Level

Customer Reference	By Mail	Sampling Duration	24 hrs
Sample Reference No	SARL/A/CHE-3803	Sample Received on	29.04.2025
Sample Collected by	LABORATORY	Test Commenced on	29.04.2025
Sample Collected on	24.04.2025	Test Completed on	05.05.2025
Temperature	37°C	Relative Humidity	23%
Sample Condition	Fit for Analysis		

S. No.	Parameters	Protocol	Unit	Results	*Limits
1	Particulate Matter less than 10micron size (PM ₁₀)	IS:5182: Part 23:2006	µg/m ³	54.9	100
2	Particulate Matter less than 2.5micron size (PM _{2.5})	IS 5182 (Part 24):2019	µg/m ³	25.1	60
3	Sulphur dioxide (SO ₂)	IS:5182: Part 02:2001	µg/m ³	5.5	80
4	Nitrogen Dioxide (NO ₂)	IS:5182: Part 06:2006	µg/m ³	10.3	80
5	Carbon monoxide (CO)	SARL/IOP/013 (Issue No:01, Issue Date – 01.03.2023)	mg/m ³	BDL (D.L – 1.1)	-

Remarks: Limits: *National Ambient air quality standards from CPCB. BDL- Below detectable limit. DL –Detectable limit

For Shrient Analytical and Research Labs Pvt. Ltd

Verified



END OF THE REPORT

Authorized Signatory
S. BALAMURUGAN
Asst. Technical Manager

Please Contact:

For any Technical Issues&Complaints: technical@shrientanalytical.com

Terms and conditions:

(1) The test items will not be retained for more than 15 days from the date of issue of test report. (2) The results relate only to the items tested (3) The test report shall not be reproduced except in full without the written approval of the laboratory (4) Any use for advertising purposes must be granted in writing. This technical report may only be quoted in full. This report is the result of a single examination of the object in question and is not generally applicable evaluation of the quality of other products in regular production. For further details, please see testing and certification regulation, chapter A-3.4. (5) The correctness of the information related to sample(s) in the Test Request Form/Customer letterhead/Email is the customer's responsibility. The laboratory reports the said information in the test report and is not liable for the same.



Shrient Analytical and Research Labs Pvt. Ltd

416/15, DhargasRoad, West Tambaram, Chennai- 600045
Phone Number +91 82208 36377 Email: -info@shrientanalytical.com
www.shrientanalytical.com

TEST REPORT

Report No.	SARL/25/3804	Report Date.	05.05.2025

Customer Name & Address	Roposed Rough Stone & Gravel Quarry Of Thiru.S.Padma Kumar At S.F.Nos. 195/2b(P), 179/1a(P), 178/1 & 178/2(P), Peranakavur Village, Uthiramerur Taluk, Kancheepuram District, Tamil Nadu State.
Sample Description	AMBIENT AIR QUALITY
Sampling Procedure	IS – 5182 (Part – 14: 2000 & Part – V: Reaffirmed - 2003), CPCB Guide lines

Sample Location	A4-Salavakkam
Positioned height of Sampler	1.5 M above Ground Level

Customer Reference	By Mail	Sampling Duration	24 hrs
Sample Reference No	SARL/A/CHE-3804	Sample Received on	29.04.2025
Sample Collected by	LABORATORY	Test Commenced on	29.04.2025
Sample Collected on	24.04.2025	Test Completed on	05.05.2025
Temperature	37°C	Relative Humidity	23%
Sample Condition	Fit for Analysis		

S. No.	Parameters	Protocol	Unit	Results	*Limits
1	Particulate Matter less than 10micron size (PM ₁₀)	IS:5182: Part 23:2006	µg/m ³	53.8	100
2	Particulate Matter less than 2.5micron size (PM _{2.5})	IS 5182 (Part 24):2019	µg/m ³	25.9	60
3	Sulphur dioxide (SO ₂)	IS:5182: Part 02:2001	µg/m ³	4.8	80
4	Nitrogen Dioxide (NO ₂)	IS:5182: Part 06:2006	µg/m ³	9.3	80
5	Carbon monoxide (CO)	SARL/IOP/013 (Issue No:01, Issue Date – 01.03.2023)	mg/m ³	BDL (D.L – 1.1)	-

Remarks: Limits: *National Ambient air quality standards from CPCB. BDL- Below detectable limit. DL –Detectable limit

For Shrient Analytical and Research Labs Pvt. Ltd

Verified



END OF THE REPORT

Authorized Signatory
S. BALAMURUGAN
Asst. Technical Manager

Please Contact:

For any Technical Issues&Complaints: technical@shrientanalytical.com

Terms and conditions:

(1) The test items will not be retained for more than 15 days from the date of issue of test report. (2) The results relate only to the items tested (3) The test report shall not be reproduced except in full without the written approval of the laboratory (4) Any use for advertising purposes must be granted in writing. This technical report may only be quoted in full. This report is the result of a single examination of the object in question and is not generally applicable evaluation of the quality of other products in regular production. For further details, please see testing and certification regulation, chapter A-3.4. (5) The correctness of the information related to sample(s) in the Test Request Form/Customer letterhead/Email is the customer's responsibility. The laboratory reports the said information in the test report and is not liable for the same.



Shrient Analytical and Research Labs Pvt. Ltd

416/15, DhargasRoad, West Tambaram, Chennai- 600045
Phone Number +91 82208 36377 Email: -info@shrientanalytical.com
www.shrientanalytical.com

TEST REPORT

Report No.	SARL/25/3805	Report Date.	05.05.2025

Customer Name & Address	Roposed Rough Stone & Gravel Quarry Of Thiru.S.Padma Kumar At S.F.Nos. 195/2b(P), 179/1a(P), 178/1 & 178/2(P), Peranakavur Village, Uthiramerur Taluk, Kancheepuram District, Tamil Nadu State.
Sample Description	AMBIENT AIR QUALITY
Sampling Procedure	IS – 5182 (Part – 14: 2000 & Part – V: Reaffirmed - 2003), CPCB Guide lines

Sample Location	A3-Pazhaveri
Positioned height of Sampler	1.5 M above Ground Level

Customer Reference	By Mail	Sampling Duration	24 hrs
Sample Reference No	SARL/A/CHE-3805	Sample Received on	29.04.2025
Sample Collected by	LABORATORY	Test Commenced on	29.04.2025
Sample Collected on	25.04.2025	Test Completed on	05.05.2025
Temperature	36°C	Relative Humidity	30%
Sample Condition	Fit for Analysis		

S. No.	Parameters	Protocol	Unit	Results	*Limits
1	Particulate Matter less than 10micron size (PM ₁₀)	IS:5182: Part 23:2006	µg/m ³	53.7	100
2	Particulate Matter less than 2.5micron size (PM _{2.5})	IS 5182 (Part 24):2019	µg/m ³	24.7	60
3	Sulphur dioxide (SO ₂)	IS:5182: Part 02:2001	µg/m ³	4.9	80
4	Nitrogen Dioxide (NO ₂)	IS:5182: Part 06:2006	µg/m ³	9.2	80
5	Carbon monoxide (CO)	SARL/IOP/013 (Issue No:01, Issue Date – 01.03.2023)	mg/m ³	BDL (D.L – 1.1)	-

Remarks: Limits: *National Ambient air quality standards from CPCB. BDL- Below detectable limit. DL – Detectable limit

For Shrient Analytical and Research Labs Pvt. Ltd

Verified



Authorized Signatory
S. BALAMURUGAN
Asst. Technical Manager

END OF THE REPORT

Please Contact:

For any Technical Issues & Complaints: technical@shrientanalytical.com

Terms and conditions:

(1) The test items will not be retained for more than 15 days from the date of issue of test report. (2) The results relate only to the items tested (3) The test report shall not be reproduced except in full without the written approval of the laboratory (4) Any use for advertising purposes must be granted in writing. This technical report may only be quoted in full. This report is the result of a single examination of the object in question and is not generally applicable evaluation of the quality of other products in regular production. For further details, please see testing and certification regulation, chapter A-3.4. (5) The correctness of the information related to sample(s) in the Test Request Form/Customer letterhead/Email is the customer's responsibility. The laboratory reports the said information in the test report and is not liable for the same.



Shrient Analytical and Research Labs Pvt. Ltd

416/15, DhargasRoad, West Tambaram, Chennai- 600045
Phone Number +91 82208 36377 Email: -info@shrientanalytical.com
www.shrientanalytical.com

TEST REPORT

Report No.	SARL/25/3806	Report Date.	05.05.2025

Customer Name & Address	Roposed Rough Stone & Gravel Quarry Of Thiru.S.Padma Kumar At S.F.Nos. 195/2b(P), 179/1a(P), 178/1 & 178/2(P), Peranakavur Village, Uthiramerur Taluk, Kancheepuram District, Tamil Nadu State.
Sample Description	AMBIENT AIR QUALITY
Sampling Procedure	IS – 5182 (Part – 14: 2000 & Part – V: Reaffirmed - 2003), CPCB Guide lines

Sample Location	A4-Salavakkam
Positioned height of Sampler	1.5 M above Ground Level

Customer Reference	By Mail	Sampling Duration	24 hrs
Sample Reference No	SARL/A/CHE-3806	Sample Received on	29.04.2025
Sample Collected by	LABORATORY	Test Commenced on	29.04.2025
Sample Collected on	25.04.2025	Test Completed on	05.05.2025
Temperature	36°C	Relative Humidity	30%
Sample Condition	Fit for Analysis		

S. No.	Parameters	Protocol	Unit	Results	*Limits
1	Particulate Matter less than 10micron size (PM ₁₀)	IS:5182: Part 23:2006	µg/m ³	51.5	100
2	Particulate Matter less than 2.5micron size (PM _{2.5})	IS 5182 (Part 24):2019	µg/m ³	24.7	60
3	Sulphur dioxide (SO ₂)	IS:5182: Part 02:2001	µg/m ³	4.5	80
4	Nitrogen Dioxide (NO ₂)	IS:5182: Part 06:2006	µg/m ³	8.9	80
5	Carbon monoxide (CO)	SARL/IOP/013 (Issue No:01, Issue Date – 01.03.2023)	mg/m ³	BDL (D.L – 1.1)	-

Remarks: Limits: *National Ambient air quality standards from CPCB. BDL- Below detectable limit. DL –Detectable limit

For Shrient Analytical and Research Labs Pvt. Ltd

Verified



END OF THE REPORT

Authorized Signatory
S. BALAMURUGAN
Asst. Technical Manager

Please Contact:

For any Technical Issues&Complaints: technical@shrientanalytical.com

Terms and conditions:

(1) The test items will not be retained for more than 15 days from the date of issue of test report. (2) The results relate only to the items tested (3) The test report shall not be reproduced except in full without the written approval of the laboratory (4) Any use for advertising purposes must be granted in writing. This technical report may only be quoted in full. This report is the result of a single examination of the object in question and is not generally applicable evaluation of the quality of other products in regular production. For further details, please see testing and certification regulation, chapter A-3.4. (5) The correctness of the information related to sample(s) in the Test Request Form/Customer letterhead/Email is the customer's responsibility. The laboratory reports the said information in the test report and is not liable for the same.



Shrient Analytical and Research Labs Pvt. Ltd

416/15, DhargasRoad, West Tambaram, Chennai- 600045
Phone Number +91 82208 36377 Email: -info@shrientanalytical.com
www.shrientanalytical.com

TEST REPORT

Report No.	SARL/25/3807	Report Date.	05.05.2025

Customer Name & Address	Roposed Rough Stone & Gravel Quarry Of Thiru.S.Padma Kumar At S.F.Nos. 195/2b(P), 179/1a(P), 178/1 & 178/2(P), Peranakavur Village, Uthiramerur Taluk, Kancheepuram District, Tamil Nadu State.
Sample Description	AMBIENT AIR QUALITY
Sampling Procedure	IS – 5182 (Part – 14: 2000 & Part – V: Reaffirmed - 2003), CPCB Guide lines


Sample Location	A1-Within Mine Lease area
Positioned height of Sampler	1.5 M above Ground Level

Customer Reference	By Mail	Sampling Duration	24 hrs
Sample Reference No	SARL/A/CHE-3807	Sample Received on	29.04.2025
Sample Collected by	LABORATORY	Test Commenced on	29.04.2025
Sample Collected on	26.04.2025	Test Completed on	05.05.2025
Temperature	36°C	Relative Humidity	30%
Sample Condition	Fit for Analysis		

S. No.	Parameters	Protocol	Unit	Results	*Limits
1	Particulate Matter less than 10micron size (PM ₁₀)	IS:5182: Part 23:2006	µg/m ³	52.0	100
2	Particulate Matter less than 2.5micron size (PM _{2.5})	IS 5182 (Part 24):2019	µg/m ³	23.5	60
3	Sulphur dioxide (SO ₂)	IS:5182: Part 02:2001	µg/m ³	4.4	80
4	Nitrogen Dioxide (NO ₂)	IS:5182: Part 06:2006	µg/m ³	9.0	80
5	Carbon monoxide (CO)	SARL/IOP/013 (Issue No:01, Issue Date – 01.03.2023)	mg/m ³	BDL (D.L – 1.1)	-

Remarks: Limits: *National Ambient air quality standards from CPCB. BDL- Below detectable limit. DL – Detectable limit

For Shrient Analytical and Research Labs Pvt. Ltd

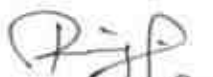
Verified




Authorized Signatory
S. BALAMURUGAN
Asst. Technical Manager

END OF THE REPORT

Please Contact:

For any Technical Issues & Complaints: technical@shrientanalytical.com

Terms and conditions:

(1) The test items will not be retained for more than 15 days from the date of issue of test report. (2) The results relate only to the items tested (3) The test report shall not be reproduced except in full without the written approval of the laboratory (4) Any use for advertising purposes must be granted in writing. This technical report may only be quoted in full. This report is the result of a single examination of the object in question and is not generally applicable evaluation of the quality of other products in regular production. For further details, please see testing and certification regulation, chapter A-3.4. (5) The correctness of the information related to sample(s) in the Test Request Form/Customer letterhead/Email is the customer's responsibility. The laboratory reports the said information in the test report and is not liable for the same.



Shrient Analytical and Research Labs Pvt. Ltd

416/15, DhargasRoad, West Tambaram, Chennai- 600045
Phone Number +91 82208 36377 Email: -info@shrientanalytical.com
www.shrientanalytical.com

TEST REPORT

Report No.	SARL/25/3808	Report Date.	05.05.2025

Customer Name & Address	Roposed Rough Stone & Gravel Quarry Of Thiru.S.Padma Kumar At S.F.Nos. 195/2b(P), 179/1a(P), 178/1 & 178/2(P), Peranakavur Village, Uthiramerur Taluk, Kancheepuram District, Tamil Nadu State.
Sample Description	AMBIENT AIR QUALITY
Sampling Procedure	IS – 5182 (Part – 14: 2000 & Part – V: Reaffirmed - 2003), CPCB Guide lines

Sample Location	A2-Edamichi
Positioned height of Sampler	1.5 M above Ground Level

Customer Reference	By Mail	Sampling Duration	24 hrs
Sample Reference No	SARL/A/CHE-3808	Sample Received on	29.04.2025
Sample Collected by	LABORATORY	Test Commenced on	29.04.2025
Sample Collected on	26.04.2025	Test Completed on	05.05.2025
Temperature	35°C	Relative Humidity	30%
Sample Condition	Fit for Analysis		

S. No.	Parameters	Protocol	Unit	Results	*Limits
1	Particulate Matter less than 10micron size (PM ₁₀)	IS:5182: Part 23:2006	µg/m ³	48.8	100
2	Particulate Matter less than 2.5micron size (PM _{2.5})	IS 5182 (Part 24):2019	µg/m ³	23.4	60
3	Sulphur dioxide (SO ₂)	IS:5182: Part 02:2001	µg/m ³	4.4	80
4	Nitrogen Dioxide (NO ₂)	IS:5182: Part 06:2006	µg/m ³	7.9	80
5	Carbon monoxide (CO)	SARL/IOP/013 (Issue No:01, Issue Date – 01.03.2023)	mg/m ³	BDL (D.L – 1.1)	-

Remarks: Limits: *National Ambient air quality standards from CPCB. BDL- Below detectable limit. DL –Detectable limit

For Shrient Analytical and Research Labs Pvt. Ltd

Verified



Authorized Signatory
S. BALAMURUGAN
Asst. Technical Manager

END OF THE REPORT

Please Contact:

For any Technical Issues&Complaints: technical@shrientanalytical.com

Terms and conditions:

(1) The test items will not be retained for more than 15 days from the date of issue of test report. (2) The results relate only to the items tested (3) The test report shall not be reproduced except in full without the written approval of the laboratory (4) Any use for advertising purposes must be granted in writing. This technical report may only be quoted in full. This report is the result of a single examination of the object in question and is not generally applicable evaluation of the quality of other products in regular production. For further details, please see testing and certification regulation, chapter A-3.4. (5) The correctness of the information related to sample(s) in the Test Request Form/Customer letterhead/Email is the customer's responsibility. The laboratory reports the said information in the test report and is not liable for the same.



Shrient Analytical and Research Labs Pvt. Ltd

416/15, DhargasRoad, West Tambaram, Chennai- 600045
Phone Number +91 82208 36377 Email: -info@shrientanalytical.com
www.shrientanalytical.com

TEST REPORT

Report No.	SARL/25/3809	Report Date.	05.05.2025

Customer Name & Address	Roposed Rough Stone & Gravel Quarry Of Thiru.S.Padma Kumar At S.F.Nos. 195/2b(P), 179/1a(P), 178/1 & 178/2(P), Peranakavur Village, Uthiramerur Taluk, Kancheepuram District, Tamil Nadu State.
Sample Description	AMBIENT AIR QUALITY
Sampling Procedure	IS – 5182 (Part – 14: 2000 & Part – V: Reaffirmed - 2003), CPCB Guide lines

Sample Location	A1-Within Mine Lease area
Positioned height of Sampler	1.5 M above Ground Level

Customer Reference	By Mail	Sampling Duration	24 hrs
Sample Reference No	SARL/A/CHE-3809	Sample Received on	29.04.2025
Sample Collected by	LABORATORY	Test Commenced on	29.04.2025
Sample Collected on	27.04.2025	Test Completed on	05.05.2025
Temperature	35°C	Relative Humidity	30%
Sample Condition	Fit for Analysis		

S. No.	Parameters	Protocol	Unit	Results	*Limits
1	Particulate Matter less than 10micron size (PM ₁₀)	IS:5182: Part 23:2006	µg/m ³	47.9	100
2	Particulate Matter less than 2.5micron size (PM _{2.5})	IS 5182 (Part 24):2019	µg/m ³	21.7	60
3	Sulphur dioxide (SO ₂)	IS:5182: Part 02:2001	µg/m ³	4.0	80
4	Nitrogen Dioxide (NO ₂)	IS:5182: Part 06:2006	µg/m ³	7.7	80
5	Carbon monoxide (CO)	SARL/IOP/013 (Issue No:01, Issue Date – 01.03.2023)	mg/m ³	BDL (D.L – 1.1)	-

Remarks: Limits: *National Ambient air quality standards from CPCB. BDL- Below detectable limit. DL – Detectable limit

For Shrient Analytical and Research Labs Pvt. Ltd

Verified



Authorized Signatory
S. BALAMURUGAN
Asst. Technical Manager

END OF THE REPORT

Please Contact:

For any Technical Issues & Complaints: technical@shrientanalytical.com

Terms and conditions:

(1) The test items will not be retained for more than 15 days from the date of issue of test report. (2) The results relate only to the items tested (3) The test report shall not be reproduced except in full without the written approval of the laboratory (4) Any use for advertising purposes must be granted in writing. This technical report may only be quoted in full. This report is the result of a single examination of the object in question and is not generally applicable evaluation of the quality of other products in regular production. For further details, please see testing and certification regulation, chapter A-3.4. (5) The correctness of the information related to sample(s) in the Test Request Form/Customer letterhead/Email is the customer's responsibility. The laboratory reports the said information in the test report and is not liable for the same.



Shrient Analytical and Research Labs Pvt. Ltd

416/15, DhargasRoad, West Tambaram, Chennai- 600045
Phone Number +91 82208 36377 Email: -info@shrientanalytical.com
www.shrientanalytical.com

TEST REPORT

Report No.	SARL/25/3810	Report Date.	05.05.2025

Customer Name & Address	Roposed Rough Stone & Gravel Quarry Of Thiru.S.Padma Kumar At S.F.Nos. 195/2b(P), 179/1a(P), 178/1 & 178/2(P), Peranakavur Village, Uthiramerur Taluk, Kancheepuram District, Tamil Nadu State.
Sample Description	AMBIENT AIR QUALITY
Sampling Procedure	IS – 5182 (Part – 14: 2000 & Part – V: Reaffirmed - 2003), CPCB Guide lines

Sample Location	A2-Edamichi
Positioned height of Sampler	1.5 M above Ground Level

Customer Reference	By Mail	Sampling Duration	24 hrs
Sample Reference No	SARL/A/CHE-3810	Sample Received on	29.04.2025
Sample Collected by	LABORATORY	Test Commenced on	29.04.2025
Sample Collected on	27.04.2025	Test Completed on	05.05.2025
Temperature	35°C	Relative Humidity	30%
Sample Condition	Fit for Analysis		

S. No.	Parameters	Protocol	Unit	Results	*Limits
1	Particulate Matter less than 10micron size (PM ₁₀)	IS:5182: Part 23:2006	µg/m ³	46.1	100
2	Particulate Matter less than 2.5micron size (PM _{2.5})	IS 5182 (Part 24):2019	µg/m ³	21.4	60
3	Sulphur dioxide (SO ₂)	IS:5182: Part 02:2001	µg/m ³	3.9	80
4	Nitrogen Dioxide (NO ₂)	IS:5182: Part 06:2006	µg/m ³	7.5	80
5	Carbon monoxide (CO)	SARL/IOP/013 (Issue No:01, Issue Date – 01.03.2023)	mg/m ³	BDL (D.L – 1.1)	-

Remarks: Limits: *National Ambient air quality standards from CPCB. BDL- Below detectable limit. DL –Detectable limit

For Shrient Analytical and Research Labs Pvt. Ltd

Verified



Authorized Signatory
S. BALAMURUGAN
Asst. Technical Manager

END OF THE REPORT

Please Contact:

For any Technical Issues&Complaints: technical@shrientanalytical.com

Terms and conditions:

(1) The test items will not be retained for more than 15 days from the date of issue of test report. (2) The results relate only to the items tested (3) The test report shall not be reproduced except in full without the written approval of the laboratory (4) Any use for advertising purposes must be granted in writing. This technical report may only be quoted in full. This report is the result of a single examination of the object in question and is not generally applicable evaluation of the quality of other products in regular production. For further details, please see testing and certification regulation, chapter A-3.4. (5) The correctness of the information related to sample(s) in the Test Request Form/Customer letterhead/Email is the customer's responsibility. The laboratory reports the said information in the test report and is not liable for the same.



Shrient Analytical and Research Labs Pvt. Ltd

416/15, DhargasRoad, West Tambaram, Chennai- 600045
Phone Number +91 82208 36377 Email: -info@shrientanalytical.com
www.shrientanalytical.com

TEST REPORT

Report No.	SARL/25/3838	Report Date.	12.05.2025

Customer Name & Address	Roposed Rough Stone & Gravel Quarry Of Thiru.S.Padma Kumar At S.F.Nos. 195/2b(P), 179/1a(P), 178/1 & 178/2(P), Peranakavur Village, Uthiramerur Taluk, Kancheepuram District, Tamil Nadu State.
Sample Description	AMBIENT AIR QUALITY
Sampling Procedure	IS – 5182 (Part – 14: 2000 & Part – V: Reaffirmed - 2003), CPCB Guide lines

Sample Location	A1-Within Mine Lease area
Positioned height of Sampler	1.5 M above Ground Level

Customer Reference	By Mail	Sampling Duration	24 hrs
Sample Reference No	SARL/A/CHE-3838	Sample Received on	05.05.2025
Sample Collected by	LABORATORY	Test Commenced on	05.05.2025
Sample Collected on	29.04.2025	Test Completed on	12.05.2025
Temperature	36°C	Relative Humidity	25%
Sample Condition	Fit for Analysis		

S. No.	Parameters	Protocol	Unit	Results	*Limits
1	Particulate Matter less than 10micron size (PM ₁₀)	IS:5182: Part 23:2006	µg/m ³	50.9	100
2	Particulate Matter less than 2.5micron size (PM _{2.5})	IS 5182 (Part 24):2019	µg/m ³	24.6	60
3	Sulphur dioxide (SO ₂)	IS:5182: Part 02:2001	µg/m ³	4.7	80
4	Nitrogen Dioxide (NO ₂)	IS:5182: Part 06:2006	µg/m ³	9.1	80
5	Carbon monoxide (CO)	SARL/IOP/013 (Issue No:01, Issue Date – 01.03.2023)	mg/m ³	BDL(D.L – 1.1)	-

Remarks: Limits: *National Ambient air quality standards from CPCB. BDL- Below detectable limit. DL – Detectable limit

For Shrient Analytical and Research Labs Pvt. Ltd

Verified



Authorized Signatory
S. BALAMURUGAN
Asst. Technical Manager

END OF THE REPORT

Please Contact:

For any Technical Issues & Complaints: technical@shrientanalytical.com

Terms and conditions:

(1) The test items will not be retained for more than 15 days from the date of issue of test report. (2) The results relate only to the items tested (3) The test report shall not be reproduced except in full without the written approval of the laboratory (4) Any use for advertising purposes must be granted in writing. This technical report may only be quoted in full. This report is the result of a single examination of the object in question and is not generally applicable evaluation of the quality of other products in regular production. For further details, please see testing and certification regulation, chapter A-3.4. (5) The correctness of the information related to sample(s) in the Test Request Form/Customer letterhead/Email is the customer's responsibility. The laboratory reports the said information in the test report and is not liable for the same.



Shrient Analytical and Research Labs Pvt. Ltd

416/15, DhargasRoad, West Tambaram, Chennai- 600045
Phone Number +91 82208 36377 Email: -info@shrientanalytical.com
www.shrientanalytical.com

TEST REPORT

Report No.	SARL/25/3839	Report Date.	12.05.2025

Customer Name & Address	Roposed Rough Stone & Gravel Quarry Of Thiru.S.Padma Kumar At S.F.Nos. 195/2b(P), 179/1a(P), 178/1 & 178/2(P), Peranakavur Village, Uthiramerur Taluk, Kancheepuram District, Tamil Nadu State.
Sample Description	AMBIENT AIR QUALITY
Sampling Procedure	IS – 5182 (Part – 14: 2000 & Part – V: Reaffirmed - 2003), CPCB Guide lines

Sample Location	A2-Edamichi
Positioned height of Sampler	1.5 M above Ground Level

Customer Reference	By Mail	Sampling Duration	24 hrs
Sample Reference No	SARL/A/CHE-3839	Sample Received on	05.05.2025
Sample Collected by	LABORATORY	Test Commenced on	05.05.2025
Sample Collected on	29.04.2025	Test Completed on	12.05.2025
Temperature	36°C	Relative Humidity	25%
Sample Condition	Fit for Analysis		

S. No.	Parameters	Protocol	Unit	Results	*Limits
1	Particulate Matter less than 10micron size (PM ₁₀)	IS:5182: Part 23:2006	µg/m ³	47.5	100
2	Particulate Matter less than 2.5micron size (PM _{2.5})	IS 5182 (Part 24):2019	µg/m ³	21.8	60
3	Sulphur dioxide (SO ₂)	IS:5182: Part 02:2001	µg/m ³	4.1	80
4	Nitrogen Dioxide (NO ₂)	IS:5182: Part 06:2006	µg/m ³	8.3	80
5	Carbon monoxide (CO)	SARL/IOP/013 (Issue No:01, Issue Date – 01.03.2023)	mg/m ³	BDL (D.L – 1.1)	-

Remarks: Limits: *National Ambient air quality standards from CPCB. BDL- Below detectable limit. DL –Detectable limit

For Shrient Analytical and Research Labs Pvt. Ltd

Verified



END OF THE REPORT

Authorized Signatory
S. BALAMURUGAN
Asst. Technical Manager

Please Contact:

For any Technical Issues&Complaints: technical@shrientanalytical.com

Terms and conditions:

(1) The test items will not be retained for more than 15 days from the date of issue of test report. (2) The results relate only to the items tested (3) The test report shall not be reproduced except in full without the written approval of the laboratory (4) Any use for advertising purposes must be granted in writing. This technical report may only be quoted in full. This report is the result of a single examination of the object in question and is not generally applicable evaluation of the quality of other products in regular production. For further details, please see testing and certification regulation, chapter A-3.4. (5) The correctness of the information related to sample(s) in the Test Request Form/Customer letterhead/Email is the customer's responsibility. The laboratory reports the said information in the test report and is not liable for the same.



Shrient Analytical and Research Labs Pvt. Ltd

416/15, DhargasRoad, West Tambaram, Chennai- 600045
Phone Number +91 82208 36377 Email: -info@shrientanalytical.com
www.shrientanalytical.com

TEST REPORT

Report No.	SARL/25/3840	Report Date.	12.05.2025

Customer Name & Address	Roposed Rough Stone & Gravel Quarry Of Thiru.S.Padma Kumar At S.F.Nos. 195/2b(P), 179/1a(P), 178/1 & 178/2(P), Peranakavur Village, Uthiramerur Taluk, Kancheepuram District, Tamil Nadu State.
Sample Description	AMBIENT AIR QUALITY
Sampling Procedure	IS – 5182 (Part – 14: 2000 & Part – V: Reaffirmed - 2003), CPCB Guide lines

Sample Location	A1-Within Mine Lease area
Positioned height of Sampler	1.5 M above Ground Level

Customer Reference	By Mail	Sampling Duration	24 hrs
Sample Reference No	SARL/A/CHE-3840	Sample Received on	05.05.2025
Sample Collected by	LABORATORY	Test Commenced on	05.05.2025
Sample Collected on	30.04.2025	Test Completed on	12.05.2025
Temperature	36°C	Relative Humidity	27%
Sample Condition	Fit for Analysis		

S. No.	Parameters	Protocol	Unit	Results	*Limits
1	Particulate Matter less than 10micron size (PM ₁₀)	IS:5182: Part 23:2006	µg/m ³	49.2	100
2	Particulate Matter less than 2.5micron size (PM _{2.5})	IS 5182 (Part 24):2019	µg/m ³	23.6	60
3	Sulphur dioxide (SO ₂)	IS:5182: Part 02:2001	µg/m ³	3.8	80
4	Nitrogen Dioxide (NO ₂)	IS:5182: Part 06:2006	µg/m ³	7.9	80
5	Carbon monoxide (CO)	SARL/IOP/013 (Issue No:01, Issue Date – 01.03.2023)	mg/m ³	BDL (D.L – 1.1)	-

Remarks: Limits: *National Ambient air quality standards from CPCB. BDL- Below detectable limit. DL – Detectable limit

For Shrient Analytical and Research Labs Pvt. Ltd

Verified



END OF THE REPORT

Authorized Signatory
S. BALAMURUGAN
Asst. Technical Manager

Please Contact:

For any Technical Issues & Complaints: technical@shrientanalytical.com

Terms and conditions:

(1) The test items will not be retained for more than 15 days from the date of issue of test report. (2) The results relate only to the items tested (3) The test report shall not be reproduced except in full without the written approval of the laboratory (4) Any use for advertising purposes must be granted in writing. This technical report may only be quoted in full. This report is the result of a single examination of the object in question and is not generally applicable evaluation of the quality of other products in regular production. For further details, please see testing and certification regulation, chapter A-3.4. (5) The correctness of the information related to sample(s) in the Test Request Form/Customer letterhead/Email is the customer's responsibility. The laboratory reports the said information in the test report and is not liable for the same.



Shrient Analytical and Research Labs Pvt. Ltd

416/15, DhargasRoad, West Tambaram, Chennai- 600045
Phone Number +91 82208 36377 Email: -info@shrientanalytical.com
www.shrientanalytical.com

TEST REPORT

Report No.	SARL/25/3841	Report Date.	12.05.2025

Customer Name & Address	Roposed Rough Stone & Gravel Quarry Of Thiru.S.Padma Kumar At S.F.Nos. 195/2b(P), 179/1a(P), 178/1 & 178/2(P), Peranakavur Village, Uthiramerur Taluk, Kancheepuram District, Tamil Nadu State.
Sample Description	AMBIENT AIR QUALITY
Sampling Procedure	IS – 5182 (Part – 14: 2000 & Part – V: Reaffirmed - 2003), CPCB Guide lines

Sample Location	A2-Edamichi
Positioned height of Sampler	1.5 M above Ground Level

Customer Reference	By Mail	Sampling Duration	24 hrs
Sample Reference No	SARL/A/CHE-3841	Sample Received on	05.05.2025
Sample Collected by	LABORATORY	Test Commenced on	05.05.2025
Sample Collected on	30.04.2025	Test Completed on	12.05.2025
Temperature	34°C	Relative Humidity	28%
Sample Condition	Fit for Analysis		

S. No.	Parameters	Protocol	Unit	Results	*Limits
1	Particulate Matter less than 10micron size (PM ₁₀)	IS:5182: Part 23:2006	µg/m ³	43.8	100
2	Particulate Matter less than 2.5micron size (PM _{2.5})	IS 5182 (Part 24):2019	µg/m ³	20.1	60
3	Sulphur dioxide (SO ₂)	IS:5182: Part 02:2001	µg/m ³	3.5	80
4	Nitrogen Dioxide (NO ₂)	IS:5182: Part 06:2006	µg/m ³	7.1	80
5	Carbon monoxide (CO)	SARL/IOP/013 (Issue No:01, Issue Date – 01.03.2023)	mg/m ³	BDL (D.L – 1.1)	-

Remarks: Limits: *National Ambient air quality standards from CPCB. BDL- Below detectable limit. DL – Detectable limit

For Shrient Analytical and Research Labs Pvt. Ltd

Verified



END OF THE REPORT

Authorized Signatory
S. BALAMURUGAN
Asst. Technical Manager

Please Contact:

For any Technical Issues & Complaints: technical@shrientanalytical.com

Terms and conditions:

(1) The test items will not be retained for more than 15 days from the date of issue of test report. (2) The results relate only to the items tested (3) The test report shall not be reproduced except in full without the written approval of the laboratory (4) Any use for advertising purposes must be granted in writing. This technical report may only be quoted in full. This report is the result of a single examination of the object in question and is not generally applicable evaluation of the quality of other products in regular production. For further details, please see testing and certification regulation, chapter A-3.4. (5) The correctness of the information related to sample(s) in the Test Request Form/Customer letterhead/Email is the customer's responsibility. The laboratory reports the said information in the test report and is not liable for the same.



Shrient Analytical and Research Labs Pvt. Ltd

416/15, DhargasRoad, West Tambaram, Chennai- 600045
Phone Number +91 82208 36377 Email: -info@shrientanalytical.com
www.shrientanalytical.com

TEST REPORT

Report No.	SARL/25/3842	Report Date.	12.05.2025

Customer Name & Address	Roposed Rough Stone & Gravel Quarry Of Thiru.S.Padma Kumar At S.F.Nos. 195/2b(P), 179/1a(P), 178/1 & 178/2(P), Peranakavur Village, Uthiramerur Taluk, Kancheepuram District, Tamil Nadu State.
Sample Description	AMBIENT AIR QUALITY
Sampling Procedure	IS – 5182 (Part – 14: 2000 & Part – V: Reaffirmed - 2003), CPCB Guide lines

Sample Location	A3-Pazhaveri
Positioned height of Sampler	1.5 M above Ground Level

Customer Reference	By Mail	Sampling Duration	24 hrs
Sample Reference No	SARL/A/CHE-3842	Sample Received on	05.05.2025
Sample Collected by	LABORATORY	Test Commenced on	05.05.2025
Sample Collected on	01.05.2025	Test Completed on	12.05.2025
Temperature	34°C	Relative Humidity	28%
Sample Condition	Fit for Analysis		

S. No.	Parameters	Protocol	Unit	Results	*Limits
1	Particulate Matter less than 10micron size (PM ₁₀)	IS:5182: Part 23:2006	µg/m ³	54.7	100
2	Particulate Matter less than 2.5micron size (PM _{2.5})	IS 5182 (Part 24):2019	µg/m ³	25.2	60
3	Sulphur dioxide (SO ₂)	IS:5182: Part 02:2001	µg/m ³	5.5	80
4	Nitrogen Dioxide (NO ₂)	IS:5182: Part 06:2006	µg/m ³	9.6	80
5	Carbon monoxide (CO)	SARL/IOP/013 (Issue No:01, Issue Date – 01.03.2023)	mg/m ³	BDL (D.L – 1.1)	-

Remarks: Limits: *National Ambient air quality standards from CPCB. BDL- Below detectable limit. DL –Detectable limit

For Shrient Analytical and Research Labs Pvt. Ltd

Verified



END OF THE REPORT

Authorized Signatory
S. BALAMURUGAN
Asst. Technical Manager

Please Contact:

For any Technical Issues&Complaints: technical@shrientanalytical.com

Terms and conditions:

(1) The test items will not be retained for more than 15 days from the date of issue of test report. (2) The results relate only to the items tested (3) The test report shall not be reproduced except in full without the written approval of the laboratory (4) Any use for advertising purposes must be granted in writing. This technical report may only be quoted in full. This report is the result of a single examination of the object in question and is not generally applicable evaluation of the quality of other products in regular production. For further details, please see testing and certification regulation, chapter A-3.4. (5) The correctness of the information related to sample(s) in the Test Request Form/Customer letterhead/Email is the customer's responsibility. The laboratory reports the said information in the test report and is not liable for the same.



Shrient Analytical and Research Labs Pvt. Ltd

416/15, DhargasRoad, West Tambaram, Chennai- 600045
Phone Number +91 82208 36377 Email: -info@shrientanalytical.com
www.shrientanalytical.com

TEST REPORT

Report No.	SARL/25/3843	Report Date.	12.05.2025

Customer Name & Address	Roposed Rough Stone & Gravel Quarry Of Thiru.S.Padma Kumar At S.F.Nos. 195/2b(P), 179/1a(P), 178/1 & 178/2(P), Peranakavur Village, Uthiramerur Taluk, Kancheepuram District, Tamil Nadu State.
Sample Description	AMBIENT AIR QUALITY
Sampling Procedure	IS – 5182 (Part – 14: 2000 & Part – V: Reaffirmed - 2003), CPCB Guide lines

Sample Location	A4-Salavakkam
Positioned height of Sampler	1.5 M above Ground Level

Customer Reference	By Mail	Sampling Duration	24 hrs
Sample Reference No	SARL/A/CHE-3843	Sample Received on	05.05.2025
Sample Collected by	LABORATORY	Test Commenced on	05.05.2025
Sample Collected on	01.05.2025	Test Completed on	12.05.2025
Temperature	36°C	Relative Humidity	27%
Sample Condition	Fit for Analysis		

S. No.	Parameters	Protocol	Unit	Results	*Limits
1	Particulate Matter less than 10micron size (PM ₁₀)	IS:5182: Part 23:2006	µg/m ³	56.2	100
2	Particulate Matter less than 2.5micron size (PM _{2.5})	IS 5182 (Part 24):2019	µg/m ³	27.2	60
3	Sulphur dioxide (SO ₂)	IS:5182: Part 02:2001	µg/m ³	5.5	80
4	Nitrogen Dioxide (NO ₂)	IS:5182: Part 06:2006	µg/m ³	9.7	80
5	Carbon monoxide (CO)	SARL/IOP/013 (Issue No:01, Issue Date – 01.03.2023)	mg/m ³	BDL (D.L – 1.1)	-

Remarks: Limits: *National Ambient air quality standards from CPCB. BDL- Below detectable limit. DL – Detectable limit

For Shrient Analytical and Research Labs Pvt. Ltd

Verified



END OF THE REPORT

Authorized Signatory
S. BALAMURUGAN
Asst. Technical Manager

Please Contact:

For any Technical Issues & Complaints: technical@shrientanalytical.com

Terms and conditions:

(1) The test items will not be retained for more than 15 days from the date of issue of test report. (2) The results relate only to the items tested (3) The test report shall not be reproduced except in full without the written approval of the laboratory (4) Any use for advertising purposes must be granted in writing. This technical report may only be quoted in full. This report is the result of a single examination of the object in question and is not generally applicable evaluation of the quality of other products in regular production. For further details, please see testing and certification regulation, chapter A-3.4. (5) The correctness of the information related to sample(s) in the Test Request Form/Customer letterhead/Email is the customer's responsibility. The laboratory reports the said information in the test report and is not liable for the same.



Shrient Analytical and Research Labs Pvt. Ltd

416/15, DhargasRoad, West Tambaram, Chennai- 600045
Phone Number +91 82208 36377 Email: -info@shrientanalytical.com
www.shrientanalytical.com

TEST REPORT

Report No.	SARL/25/3844	Report Date.	12.05.2025

Customer Name & Address	Roposed Rough Stone & Gravel Quarry Of Thiru.S.Padma Kumar At S.F.Nos. 195/2b(P), 179/1a(P), 178/1 & 178/2(P), Peranakavur Village, Uthiramerur Taluk, Kancheepuram District, Tamil Nadu State.
Sample Description	AMBIENT AIR QUALITY
Sampling Procedure	IS – 5182 (Part – 14: 2000 & Part – V: Reaffirmed - 2003), CPCB Guide lines

Sample Location	A3-Pazhaveri
Positioned height of Sampler	1.5 M above Ground Level

Customer Reference	By Mail	Sampling Duration	24 hrs
Sample Reference No	SARL/A/CHE-3844	Sample Received on	05.05.2025
Sample Collected by	02.05.2025	Test Commenced on	05.05.2025
Sample Collected on	18.04.2025	Test Completed on	12.05.2025
Temperature	36°C	Relative Humidity	27%
Sample Condition	Fit for Analysis		

S. No.	Parameters	Protocol	Unit	Results	*Limits
1	Particulate Matter less than 10micron size (PM ₁₀)	IS:5182: Part 23:2006	µg/m ³	53.3	100
2	Particulate Matter less than 2.5micron size (PM _{2.5})	IS 5182 (Part 24):2019	µg/m ³	24.4	60
3	Sulphur dioxide (SO ₂)	IS:5182: Part 02:2001	µg/m ³	4.8	80
4	Nitrogen Dioxide (NO ₂)	IS:5182: Part 06:2006	µg/m ³	9.0	80
5	Carbon monoxide (CO)	SARL/IOP/013 (Issue No:01, Issue Date – 01.03.2023)	mg/m ³	BDL (D.L – 1.1)	-

Remarks: Limits: *National Ambient air quality standards from CPCB. BDL- Below detectable limit. DL – Detectable limit

For Shrient Analytical and Research Labs Pvt. Ltd

Verified



Authorized Signatory
S. BALAMURUGAN
Asst. Technical Manager

END OF THE REPORT

Please Contact:

For any Technical Issues & Complaints: technical@shrientanalytical.com

Terms and conditions:

(1) The test items will not be retained for more than 15 days from the date of issue of test report. (2) The results relate only to the items tested (3) The test report shall not be reproduced except in full without the written approval of the laboratory (4) Any use for advertising purposes must be granted in writing. This technical report may only be quoted in full. This report is the result of a single examination of the object in question and is not generally applicable evaluation of the quality of other products in regular production. For further details, please see testing and certification regulation, chapter A-3.4. (5) The correctness of the information related to sample(s) in the Test Request Form/Customer letterhead/Email is the customer's responsibility. The laboratory reports the said information in the test report and is not liable for the same.



Shrient Analytical and Research Labs Pvt. Ltd

416/15, DhargasRoad, West Tambaram, Chennai- 600045
Phone Number +91 82208 36377 Email: -info@shrientanalytical.com
www.shrientanalytical.com

TEST REPORT

Report No.	SARL/25/3845	Report Date.	12.05.2025

Customer Name & Address	Roposed Rough Stone & Gravel Quarry Of Thiru.S.Padma Kumar At S.F.Nos. 195/2b(P), 179/1a(P), 178/1 & 178/2(P), Peranakavur Village, Uthiramerur Taluk, Kancheepuram District, Tamil Nadu State.
Sample Description	AMBIENT AIR QUALITY
Sampling Procedure	IS – 5182 (Part – 14: 2000 & Part – V: Reaffirmed - 2003), CPCB Guide lines

Sample Location	A4-Salavakkam
Positioned height of Sampler	1.5 M above Ground Level

Customer Reference	By Mail	Sampling Duration	24 hrs
Sample Reference No	SARL/A/CHE-3845	Sample Received on	05.05.2025
Sample Collected by	LABORATORY	Test Commenced on	05.05.2025
Sample Collected on	02.05.2025	Test Completed on	12.05.2025
Temperature	36°C	Relative Humidity	28%
Sample Condition	Fit for Analysis		

S. No.	Parameters	Protocol	Unit	Results	*Limits
1	Particulate Matter less than 10micron size (PM ₁₀)	IS:5182: Part 23:2006	µg/m ³	53.4	100
2	Particulate Matter less than 2.5micron size (PM _{2.5})	IS 5182 (Part 24):2019	µg/m ³	25.5	60
3	Sulphur dioxide (SO ₂)	IS:5182: Part 02:2001	µg/m ³	4.8	80
4	Nitrogen Dioxide (NO ₂)	IS:5182: Part 06:2006	µg/m ³	9.2	80
5	Carbon monoxide (CO)	SARL/IOP/013 (Issue No:01, Issue Date – 01.03.2023)	mg/m ³	BDL (D.L – 1.1)	-

Remarks: Limits: *National Ambient air quality standards from CPCB. BDL- Below detectable limit. DL – Detectable limit

For Shrient Analytical and Research Labs Pvt. Ltd


Verified



END OF THE REPORT


Authorized Signatory
S. BALAMURUGAN
Asst. Technical Manager

Please Contact:

For any Technical Issues & Complaints: technical@shrientanalytical.com

Terms and conditions:

(1) The test items will not be retained for more than 15 days from the date of issue of test report. (2) The results relate only to the items tested (3) The test report shall not be reproduced except in full without the written approval of the laboratory (4) Any use for advertising purposes must be granted in writing. This technical report may only be quoted in full. This report is the result of a single examination of the object in question and is not generally applicable evaluation of the quality of other products in regular production. For further details, please see testing and certification regulation, chapter A-3.4. (5) The correctness of the information related to sample(s) in the Test Request Form/Customer letterhead/Email is the customer's responsibility. The laboratory reports the said information in the test report and is not liable for the same.



Shrient Analytical and Research Labs Pvt. Ltd

416/15, DhargasRoad, West Tambaram, Chennai- 600045
Phone Number +91 82208 36377 Email: -info@shrientanalytical.com
www.shrientanalytical.com

TEST REPORT

Report No.	SARL/25/3846	Report Date.	12.05.2025

Customer Name & Address	Roposed Rough Stone & Gravel Quarry Of Thiru.S.Padma Kumar At S.F.Nos. 195/2b(P), 179/1a(P), 178/1 & 178/2(P), Peranakavur Village, Uthiramerur Taluk, Kancheepuram District, Tamil Nadu State.
Sample Description	AMBIENT AIR QUALITY
Sampling Procedure	IS – 5182 (Part – 14: 2000 & Part – V: Reaffirmed - 2003), CPCB Guide lines

Sample Location	A5-ARUMBULIYUR - 310m(SE)
Positioned height of Sampler	1.5 M above Ground Level

Customer Reference	By Mail	Sampling Duration	24 hrs
Sample Reference No	SARL/A/CHE-3301	Sample Received on	05.05.2025
Sample Collected by	LABORATORY	Test Commenced on	05.05.2025
Sample Collected on	03.05.2025	Test Completed on	12.05.2025
Temperature	36°C	Relative Humidity	26%
Sample Condition	Fit for Analysis		

S. No.	Parameters	Protocol	Unit	Results	*Limits
1	Particulate Matter less than 10micron size (PM ₁₀)	IS:5182: Part 23:2006	µg/m ³	49.5	100
2	Particulate Matter less than 2.5micron size (PM _{2.5})	IS 5182 (Part 24):2019	µg/m ³	23.6	60
3	Sulphur dioxide (SO ₂)	IS:5182: Part 02:2001	µg/m ³	5.3	80
4	Nitrogen Dioxide (NO ₂)	IS:5182: Part 06:2006	µg/m ³	9.5	80
5	Carbon monoxide (CO)	SARL/IOP/013 (Issue No:01, Issue Date – 01.03.2023)	mg/m ³	BDL (D.L – 1.1)	-

Remarks: Limits: *National Ambient air quality standards from CPCB. BDL- Below detectable limit. DL – Detectable limit

For Shrient Analytical and Research Labs Pvt. Ltd

Verified



END OF THE REPORT

Authorized Signatory
S. BALAMURUGAN
Asst. Technical Manager

Please Contact:

For any Technical Issues & Complaints: technical@shrientanalytical.com

Terms and conditions:

(1) The test items will not be retained for more than 15 days from the date of issue of test report. (2) The results relate only to the items tested (3) The test report shall not be reproduced except in full without the written approval of the laboratory (4) Any use for advertising purposes must be granted in writing. This technical report may only be quoted in full. This report is the result of a single examination of the object in question and is not generally applicable evaluation of the quality of other products in regular production. For further details, please see testing and certification regulation, chapter A-3.4. (5) The correctness of the information related to sample(s) in the Test Request Form/Customer letterhead/Email is the customer's responsibility. The laboratory reports the said information in the test report and is not liable for the same.



Shrient Analytical and Research Labs Pvt. Ltd

416/15, DhargasRoad, West Tambaram, Chennai- 600045
Phone Number +91 82208 36377 Email: -info@shrientanalytical.com
www.shrientanalytical.com

TEST REPORT

Report No.	SARL/25/3847	Report Date.	12.05.2025

Customer Name & Address	Roposed Rough Stone & Gravel Quarry Of Thiru.S.Padma Kumar At S.F.Nos. 195/2b(P), 179/1a(P), 178/1 & 178/2(P), Peranakavur Village, Uthiramerur Taluk, Kancheepuram District, Tamil Nadu State.
Sample Description	AMBIENT AIR QUALITY
Sampling Procedure	IS – 5182 (Part – 14: 2000 & Part – V: Reaffirmed - 2003), CPCB Guide lines

Sample Location	A6 -Mambakkam
Positioned height of Sampler	1.5 M above Ground Level

Customer Reference	By Mail	Sampling Duration	24 hrs
Sample Reference No	SARL/A/CHE-3847	Sample Received on	05.05.2025
Sample Collected by	LABORATORY	Test Commenced on	05.05.2025
Sample Collected on	03.05.2025	Test Completed on	12.05.2025
Temperature	36°C	Relative Humidity	28%
Sample Condition	Fit for Analysis		

S. No.	Parameters	Protocol	Unit	Results	*Limits
1	Particulate Matter less than 10micron size (PM ₁₀)	IS:5182: Part 23:2006	µg/m ³	45.3	100
2	Particulate Matter less than 2.5micron size (PM _{2.5})	IS 5182 (Part 24):2019	µg/m ³	20.5	60
3	Sulphur dioxide (SO ₂)	IS:5182: Part 02:2001	µg/m ³	4.1	80
4	Nitrogen Dioxide (NO ₂)	IS:5182: Part 06:2006	µg/m ³	8.6	80
5	Carbon monoxide (CO)	SARL/IOP/013 (Issue No:01, Issue Date – 01.03.2023)	mg/m ³	BDL (D.L – 1.1)	-

Remarks: Limits: *National Ambient air quality standards from CPCB. BDL- Below detectable limit. DL –Detectable limit

For Shrient Analytical and Research Labs Pvt. Ltd


Verified




Authorized Signatory
S. BALAMURUGAN
Asst. Technical Manager

END OF THE REPORT

Please Contact:

For any Technical Issues&Complaints: technical@shrientanalytical.com

Terms and conditions:

(1) The test items will not be retained for more than 15 days from the date of issue of test report. (2) The results relate only to the items tested (3) The test report shall not be reproduced except in full without the written approval of the laboratory (4) Any use for advertising purposes must be granted in writing. This technical report may only be quoted in full. This report is the result of a single examination of the object in question and is not generally applicable evaluation of the quality of other products in regular production. For further details, please see testing and certification regulation, chapter A-3.4. (5) The correctness of the information related to sample(s) in the Test Request Form/Customer letterhead/Email is the customer's responsibility. The laboratory reports the said information in the test report and is not liable for the same.



Shrient Analytical and Research Labs Pvt. Ltd

416/15, DhargasRoad, West Tambaram, Chennai- 600045
Phone Number +91 82208 36377 Email: -info@shrientanalytical.com
www.shrientanalytical.com

TEST REPORT

Report No.	SARL/25/3848	Report Date.	12.05.2025

Customer Name & Address	Roposed Rough Stone & Gravel Quarry Of Thiru.S.Padma Kumar At S.F.Nos. 195/2b(P), 179/1a(P), 178/1 & 178/2(P), Peranakavur Village, Uthiramerur Taluk, Kancheepuram District, Tamil Nadu State.
Sample Description	AMBIENT AIR QUALITY
Sampling Procedure	IS – 5182 (Part – 14: 2000 & Part – V: Reaffirmed - 2003), CPCB Guide lines

Sample Location	A7-Neerkundram
Positioned height of Sampler	1.5 M above Ground Level

Customer Reference	By Mail	Sampling Duration	24 hrs
Sample Reference No	SARL/A/CHE-3848	Sample Received on	05.05.2025
Sample Collected by	LABORATORY	Test Commenced on	05.05.2025
Sample Collected on	03.05.2025	Test Completed on	12.05.2025
Temperature	36°C	Relative Humidity	28%
Sample Condition	Fit for Analysis		

S. No.	Parameters	Protocol	Unit	Results	*Limits
1	Particulate Matter less than 10micron size (PM ₁₀)	IS:5182: Part 23:2006	µg/m ³	55.2	100
2	Particulate Matter less than 2.5micron size (PM _{2.5})	IS 5182 (Part 24):2019	µg/m ³	25.6	60
3	Sulphur dioxide (SO ₂)	IS:5182: Part 02:2001	µg/m ³	5.7	80
4	Nitrogen Dioxide (NO ₂)	IS:5182: Part 06:2006	µg/m ³	11.6	80
5	Carbon monoxide (CO)	SARL/IOP/013 (Issue No:01, Issue Date – 01.03.2023)	mg/m ³	BDL (D.L – 1.1)	-

Remarks: Limits: *National Ambient air quality standards from CPCB. BDL- Below detectable limit. DL – Detectable limit

For Shrient Analytical and Research Labs Pvt. Ltd


Verified




Authorized Signatory
S. BALAMURUGAN
Asst. Technical Manager

END OF THE REPORT

Please Contact:

For any Technical Issues & Complaints: technical@shrientanalytical.com

Terms and conditions:

(1) The test items will not be retained for more than 15 days from the date of issue of test report. (2) The results relate only to the items tested (3) The test report shall not be reproduced except in full without the written approval of the laboratory (4) Any use for advertising purposes must be granted in writing. This technical report may only be quoted in full. This report is the result of a single examination of the object in question and is not generally applicable evaluation of the quality of other products in regular production. For further details, please see testing and certification regulation, chapter A-3.4. (5) The correctness of the information related to sample(s) in the Test Request Form/Customer letterhead/Email is the customer's responsibility. The laboratory reports the said information in the test report and is not liable for the same.



Shrient Analytical and Research Labs Pvt. Ltd

416/15, DhargasRoad, West Tambaram, Chennai- 600045
Phone Number +91 82208 36377 Email: -info@shrientanalytical.com
www.shrientanalytical.com

TEST REPORT

Report No.	SARL/25/3849	Report Date.	12.05.2025

Customer Name & Address	Roposed Rough Stone & Gravel Quarry Of Thiru.S.Padma Kumar At S.F.Nos. 195/2b(P), 179/1a(P), 178/1 & 178/2(P), Peranakavur Village, Uthiramerur Taluk, Kancheepuram District, Tamil Nadu State.
Sample Description	AMBIENT AIR QUALITY
Sampling Procedure	IS – 5182 (Part – 14: 2000 & Part – V: Reaffirmed - 2003), CPCB Guide lines

Sample Location	A5-ARUMBULIYUR - 310m(SE)
Positioned height of Sampler	1.5 M above Ground Level

Customer Reference	By Mail	Sampling Duration	24 hrs
Sample Reference No	SARL/A/CHE-3849	Sample Received on	05.05.2025
Sample Collected by	LABORATORY	Test Commenced on	05.05.2025
Sample Collected on	04.05.2025	Test Completed on	12.05.2025
Temperature	35°C	Relative Humidity	32%
Sample Condition	Fit for Analysis		

S. No.	Parameters	Protocol	Unit	Results	*Limits
1	Particulate Matter less than 10micron size (PM ₁₀)	IS:5182: Part 23:2006	µg/m ³	44.7	100
2	Particulate Matter less than 2.5micron size (PM _{2.5})	IS 5182 (Part 24):2019	µg/m ³	21.4	60
3	Sulphur dioxide (SO ₂)	IS:5182: Part 02:2001	µg/m ³	4.2	80
4	Nitrogen Dioxide (NO ₂)	IS:5182: Part 06:2006	µg/m ³	8.3	80
5	Carbon monoxide (CO)	SARL/IOP/013 (Issue No:01, Issue Date – 01.03.2023)	mg/m ³	BDL (D.L – 1.1)	-

Remarks: Limits: *National Ambient air quality standards from CPCB. BDL- Below detectable limit. DL –Detectable limit

For Shrient Analytical and Research Labs Pvt. Ltd

Verified



END OF THE REPORT

Authorized Signatory
S. BALAMURUGAN
Asst. Technical Manager

Please Contact:

For any Technical Issues & Complaints: technical@shrientanalytical.com

Terms and conditions:

(1) The test items will not be retained for more than 15 days from the date of issue of test report. (2) The results relate only to the items tested (3) The test report shall not be reproduced except in full without the written approval of the laboratory (4) Any use for advertising purposes must be granted in writing. This technical report may only be quoted in full. This report is the result of a single examination of the object in question and is not generally applicable evaluation of the quality of other products in regular production. For further details, please see testing and certification regulation, chapter A-3.4. (5) The correctness of the information related to sample(s) in the Test Request Form/Customer letterhead/Email is the customer's responsibility. The laboratory reports the said information in the test report and is not liable for the same.



Shrient Analytical and Research Labs Pvt. Ltd

416/15, DhargasRoad, West Tambaram, Chennai- 600045
Phone Number +91 82208 36377 Email: -info@shrientanalytical.com
www.shrientanalytical.com

TEST REPORT

Report No.	SARL/25/3850	Report Date.	12.05.2025

Customer Name & Address	Roposed Rough Stone & Gravel Quarry Of Thiru.S.Padma Kumar At S.F.Nos. 195/2b(P), 179/1a(P), 178/1 & 178/2(P), Peranakavur Village, Uthiramerur Taluk, Kancheepuram District, Tamil Nadu State.
Sample Description	AMBIENT AIR QUALITY
Sampling Procedure	IS – 5182 (Part – 14: 2000 & Part – V: Reaffirmed - 2003), CPCB Guide lines

Sample Location	A6 -Mambakkam
Positioned height of Sampler	1.5 M above Ground Level

Customer Reference	By Mail	Sampling Duration	24 hrs
Sample Reference No	SARL/A/CHE-3850	Sample Received on	05.05.2025
Sample Collected by	LABORATORY	Test Commenced on	05.05.2025
Sample Collected on	04.05.2025	Test Completed on	12.05.2025
Temperature	35°C	Relative Humidity	32%
Sample Condition	Fit for Analysis		

S. No.	Parameters	Protocol	Unit	Results	*Limits
1	Particulate Matter less than 10micron size (PM ₁₀)	IS:5182: Part 23:2006	µg/m ³	42.9	100
2	Particulate Matter less than 2.5micron size (PM _{2.5})	IS 5182 (Part 24):2019	µg/m ³	19.6	60
3	Sulphur dioxide (SO ₂)	IS:5182: Part 02:2001	µg/m ³	3.8	80
4	Nitrogen Dioxide (NO ₂)	IS:5182: Part 06:2006	µg/m ³	8.3	80
5	Carbon monoxide (CO)	SARL/IOP/013 (Issue No:01, Issue Date – 01.03.2023)	mg/m ³	BDL (D.L – 1.1)	-

Remarks: Limits: *National Ambient air quality standards from CPCB. BDL- Below detectable limit. DL –Detectable limit

For Shrient Analytical and Research Labs Pvt. Ltd


Verified



END OF THE REPORT


S. BALAMURUGAN
Asst. Technical Manager

Please Contact:

For any Technical Issues & Complaints: technical@shrientanalytical.com

Terms and conditions:

(1) The test items will not be retained for more than 15 days from the date of issue of test report. (2) The results relate only to the items tested (3) The test report shall not be reproduced except in full without the written approval of the laboratory (4) Any use for advertising purposes must be granted in writing. This technical report may only be quoted in full. This report is the result of a single examination of the object in question and is not generally applicable evaluation of the quality of other products in regular production. For further details, please see testing and certification regulation, chapter A-3.4. (5) The correctness of the information related to sample(s) in the Test Request Form/Customer letterhead/Email is the customer's responsibility. The laboratory reports the said information in the test report and is not liable for the same.



Shrient Analytical and Research Labs Pvt. Ltd

416/15, DhargasRoad, West Tambaram, Chennai- 600045
Phone Number +91 82208 36377 Email: -info@shrientanalytical.com
www.shrientanalytical.com

TEST REPORT

Report No.	SARL/25/3851	Report Date.	12.05.2025

Customer Name & Address	Roposed Rough Stone & Gravel Quarry Of Thiru.S.Padma Kumar At S.F.Nos. 195/2b(P), 179/1a(P), 178/1 & 178/2(P), Peranakavur Village, Uthiramerur Taluk, Kancheepuram District, Tamil Nadu State.
Sample Description	AMBIENT AIR QUALITY
Sampling Procedure	IS – 5182 (Part – 14: 2000 & Part – V: Reaffirmed - 2003), CPCB Guide lines

Sample Location	A7-Neerkundram
Positioned height of Sampler	1.5 M above Ground Level

Customer Reference	By Mail	Sampling Duration	24 hrs
Sample Reference No	SARL/A/CHE-3851	Sample Received on	05.05.2025
Sample Collected by	LABORATORY	Test Commenced on	05.05.2025
Sample Collected on	04.05.2025	Test Completed on	12.05.2025
Temperature	35°C	Relative Humidity	32%
Sample Condition	Fit for Analysis		

S. No.	Parameters	Protocol	Unit	Results	*Limits
1	Particulate Matter less than 10micron size (PM ₁₀)	IS:5182: Part 23:2006	µg/m ³	56.9	100
2	Particulate Matter less than 2.5micron size (PM _{2.5})	IS 5182 (Part 24):2019	µg/m ³	26.4	60
3	Sulphur dioxide (SO ₂)	IS:5182: Part 02:2001	µg/m ³	5.1	80
4	Nitrogen Dioxide (NO ₂)	IS:5182: Part 06:2006	µg/m ³	11.4	80
5	Carbon monoxide (CO)	SARL/IOP/013 (Issue No:01, Issue Date – 01.03.2023)	mg/m ³	BDL (D.L – 1.1)	-

Remarks: Limits: *National Ambient air quality standards from CPCB. BDL- Below detectable limit. DL – Detectable limit

For Shrient Analytical and Research Labs Pvt. Ltd

Verified



END OF THE REPORT

S. BALAMURUGAN
Asst. Technical Manager

Please Contact:

For any Technical Issues & Complaints: technical@shrientanalytical.com

Terms and conditions:

(1) The test items will not be retained for more than 15 days from the date of issue of test report. (2) The results relate only to the items tested (3) The test report shall not be reproduced except in full without the written approval of the laboratory (4) Any use for advertising purposes must be granted in writing. This technical report may only be quoted in full. This report is the result of a single examination of the object in question and is not generally applicable evaluation of the quality of other products in regular production. For further details, please see testing and certification regulation, chapter A-3.4. (5) The correctness of the information related to sample(s) in the Test Request Form/Customer letterhead/Email is the customer's responsibility. The laboratory reports the said information in the test report and is not liable for the same.



Shrient Analytical and Research Labs Pvt. Ltd

416/15, DhargasRoad, West Tambaram, Chennai- 600045
Phone Number +91 82208 36377 Email: -info@shrientanalytical.com
www.shrientanalytical.com

TEST REPORT

Report No.	SARL/25/3880	Report Date.	19.05.2025

Customer Name & Address	Roposed Rough Stone & Gravel Quarry Of Thiru.S.Padma Kumar At S.F.Nos. 195/2b(P), 179/1a(P), 178/1 & 178/2(P), Peranakavur Village, Uthiramerur Taluk, Kancheepuram District, Tamil Nadu State.
Sample Description	AMBIENT AIR QUALITY
Sampling Procedure	IS – 5182 (Part – 14: 2000 & Part – V: Reaffirmed - 2003), CPCB Guide lines

Sample Location	A5-ARUMBULIYUR - 310m(SE)
Positioned height of Sampler	1.5 M above Ground Level

Customer Reference	By Mail	Sampling Duration	24 hrs
Sample Reference No	SARL/A/CHE-3880	Sample Received on	12.05.2025
Sample Collected by	LABORATORY	Test Commenced on	12.05.2025
Sample Collected on	06.05.2025	Test Completed on	19.05.2025
Temperature	36°C	Relative Humidity	30%
Sample Condition	Fit for Analysis		

S. No.	Parameters	Protocol	Unit	Results	*Limits
1	Particulate Matter less than 10micron size (PM ₁₀)	IS:5182: Part 23:2006	µg/m ³	50.3	100
2	Particulate Matter less than 2.5micron size (PM _{2.5})	IS 5182 (Part 24):2019	µg/m ³	24.1	60
3	Sulphur dioxide (SO ₂)	IS:5182: Part 02:2001	µg/m ³	5.5	80
4	Nitrogen Dioxide (NO ₂)	IS:5182: Part 06:2006	µg/m ³	9.7	80
5	Carbon monoxide (CO)	SARL/IOP/013 (Issue No:01, Issue Date – 01.03.2023)	mg/m ³	BDL (D.L – 1.1)	-

Remarks: Limits: *National Ambient air quality standards from CPCB. BDL- Below detectable limit. DL – Detectable limit

For Shrient Analytical and Research Labs Pvt. Ltd

Verified



Authorized Signatory
S. BALAMURUGAN
Asst. Technical Manager

END OF THE REPORT

Please Contact:

For any Technical Issues & Complaints: technical@shrientanalytical.com

Terms and conditions:

(1) The test items will not be retained for more than 15 days from the date of issue of test report. (2) The results relate only to the items tested (3) The test report shall not be reproduced except in full without the written approval of the laboratory (4) Any use for advertising purposes must be granted in writing. This technical report may only be quoted in full. This report is the result of a single examination of the object in question and is not generally applicable evaluation of the quality of other products in regular production. For further details, please see testing and certification regulation, chapter A-3.4. (5) The correctness of the information related to sample(s) in the Test Request Form/Customer letterhead/Email is the customer's responsibility. The laboratory reports the said information in the test report and is not liable for the same.



Shrient Analytical and Research Labs Pvt. Ltd

416/15, DhargasRoad, West Tambaram, Chennai- 600045
Phone Number +91 82208 36377 Email: -info@shrientanalytical.com
www.shrientanalytical.com

TEST REPORT

Report No.	SARL/25/3881	Report Date.	19.05.2025

Customer Name & Address	Roposed Rough Stone & Gravel Quarry Of Thiru.S.Padma Kumar At S.F.Nos. 195/2b(P), 179/1a(P), 178/1 & 178/2(P), Peranakavur Village, Uthiramerur Taluk, Kancheepuram District, Tamil Nadu State.
Sample Description	AMBIENT AIR QUALITY
Sampling Procedure	IS – 5182 (Part – 14: 2000 & Part – V: Reaffirmed - 2003), CPCB Guide lines

Sample Location	A6 -Mambakkam
Positioned height of Sampler	1.5 M above Ground Level

Customer Reference	By Mail	Sampling Duration	24 hrs
Sample Reference No	SARL/A/CHE-3881	Sample Received on	12.05.2025
Sample Collected by	LABORATORY	Test Commenced on	12.05.2025
Sample Collected on	06.05.2025	Test Completed on	19.05.2025
Temperature	36°C	Relative Humidity	30%
Sample Condition	Fit for Analysis		

S. No.	Parameters	Protocol	Unit	Results	*Limits
1	Particulate Matter less than 10micron size (PM ₁₀)	IS:5182: Part 23:2006	µg/m ³	51.9	100
2	Particulate Matter less than 2.5micron size (PM _{2.5})	IS 5182 (Part 24):2019	µg/m ³	23.9	60
3	Sulphur dioxide (SO ₂)	IS:5182: Part 02:2001	µg/m ³	4.6	80
4	Nitrogen Dioxide (NO ₂)	IS:5182: Part 06:2006	µg/m ³	9.7	80
5	Carbon monoxide (CO)	SARL/IOP/013 (Issue No:01, Issue Date – 01.03.2023)	mg/m ³	BDL (D.L – 1.1)	-

Remarks: Limits: *National Ambient air quality standards from CPCB. BDL- Below detectable limit. DL –Detectable limit

For Shrient Analytical and Research Labs Pvt. Ltd

Verified



END OF THE REPORT

Authorized Signatory
S. BALAMURUGAN
Asst. Technical Manager

Please Contact:

For any Technical Issues&Complaints: technical@shrientanalytical.com

Terms and conditions:

(1) The test items will not be retained for more than 15 days from the date of issue of test report. (2) The results relate only to the items tested (3) The test report shall not be reproduced except in full without the written approval of the laboratory (4) Any use for advertising purposes must be granted in writing. This technical report may only be quoted in full. This report is the result of a single examination of the object in question and is not generally applicable evaluation of the quality of other products in regular production. For further details, please see testing and certification regulation, chapter A-3.4. (5) The correctness of the information related to sample(s) in the Test Request Form/Customer letterhead/Email is the customer's responsibility. The laboratory reports the said information in the test report and is not liable for the same.



Shrient Analytical and Research Labs Pvt. Ltd

416/15, DhargasRoad, West Tambaram, Chennai- 600045
Phone Number +91 82208 36377 Email: -info@shrientanalytical.com
www.shrientanalytical.com

TEST REPORT

Report No.	SARL/25/3882	Report Date.	19.05.2025

Customer Name & Address	Roposed Rough Stone & Gravel Quarry Of Thiru.S.Padma Kumar At S.F.Nos. 195/2b(P), 179/1a(P), 178/1 & 178/2(P), Peranakavur Village, Uthiramerur Taluk, Kancheepuram District, Tamil Nadu State.
Sample Description	AMBIENT AIR QUALITY
Sampling Procedure	IS – 5182 (Part – 14: 2000 & Part – V: Reaffirmed - 2003), CPCB Guide lines

Sample Location	A7-Neerkundram
Positioned height of Sampler	1.5 M above Ground Level

Customer Reference	By Mail	Sampling Duration	24 hrs
Sample Reference No	SARL/A/CHE-3882	Sample Received on	12.05.2025
Sample Collected by	LABORATORY	Test Commenced on	12.05.2025
Sample Collected on	06.05.2025	Test Completed on	19.05.2025
Temperature	36°C	Relative Humidity	30%
Sample Condition	Fit for Analysis		

S. No.	Parameters	Protocol	Unit	Results	*Limits
1	Particulate Matter less than 10micron size (PM ₁₀)	IS:5182: Part 23:2006	µg/m ³	47.4	100
2	Particulate Matter less than 2.5micron size (PM _{2.5})	IS 5182 (Part 24):2019	µg/m ³	22.0	60
3	Sulphur dioxide (SO ₂)	IS:5182: Part 02:2001	µg/m ³	4.4	80
4	Nitrogen Dioxide (NO ₂)	IS:5182: Part 06:2006	µg/m ³	9.9	80
5	Carbon monoxide (CO)	SARL/IOP/013 (Issue No:01, Issue Date – 01.03.2023)	mg/m ³	BDL (D.L – 1.1)	-

Remarks: Limits: *National Ambient air quality standards from CPCB. BDL- Below detectable limit. DL – Detectable limit

For Shrient Analytical and Research Labs Pvt. Ltd


Verified



END OF THE REPORT


Authorized Signatory
S. BALAMURUGAN
Asst. Technical Manager

Please Contact:

For any Technical Issues & Complaints: technical@shrientanalytical.com

Terms and conditions:

(1) The test items will not be retained for more than 15 days from the date of issue of test report. (2) The results relate only to the items tested (3) The test report shall not be reproduced except in full without the written approval of the laboratory (4) Any use for advertising purposes must be granted in writing. This technical report may only be quoted in full. This report is the result of a single examination of the object in question and is not generally applicable evaluation of the quality of other products in regular production. For further details, please see testing and certification regulation, chapter A-3.4. (5) The correctness of the information related to sample(s) in the Test Request Form/Customer letterhead/Email is the customer's responsibility. The laboratory reports the said information in the test report and is not liable for the same.



Shrient Analytical and Research Labs Pvt. Ltd

416/15, DhargasRoad, West Tambaram, Chennai- 600045
Phone Number +91 82208 36377 Email: -info@shrientanalytical.com
www.shrientanalytical.com

TEST REPORT

Report No.	SARL/25/3883	Report Date.	19.05.2025

Customer Name & Address	Roposed Rough Stone & Gravel Quarry Of Thiru.S.Padma Kumar At S.F.Nos. 195/2b(P), 179/1a(P), 178/1 & 178/2(P), Peranakavur Village, Uthiramerur Taluk, Kancheepuram District, Tamil Nadu State.
Sample Description	AMBIENT AIR QUALITY
Sampling Procedure	IS – 5182 (Part – 14: 2000 & Part – V: Reaffirmed - 2003), CPCB Guide lines

Sample Location	A5-ARUMBULIYUR - 310m(SE)
Positioned height of Sampler	1.5 M above Ground Level

Customer Reference	By Mail	Sampling Duration	24 hrs
Sample Reference No	SARL/A/CHE-3883	Sample Received on	12.05.2025
Sample Collected by	LABORATORY	Test Commenced on	12.05.2025
Sample Collected on	07.05.2025	Test Completed on	19.05.2025
Temperature	36°C	Relative Humidity	30%
Sample Condition	Fit for Analysis		

S. No.	Parameters	Protocol	Unit	Results	*Limits
1	Particulate Matter less than 10micron size (PM ₁₀)	IS:5182: Part 23:2006	µg/m ³	45.5	100
2	Particulate Matter less than 2.5micron size (PM _{2.5})	IS 5182 (Part 24):2019	µg/m ³	21.7	60
3	Sulphur dioxide (SO ₂)	IS:5182: Part 02:2001	µg/m ³	4.3	80
4	Nitrogen Dioxide (NO ₂)	IS:5182: Part 06:2006	µg/m ³	8.6	80
5	Carbon monoxide (CO)	SARL/IOP/013 (Issue No:01, Issue Date – 01.03.2023)	mg/m ³	BDL (D.L – 1.1)	-

Remarks: Limits: *National Ambient air quality standards from CPCB. BDL- Below detectable limit. DL –Detectable limit

For Shrient Analytical and Research Labs Pvt. Ltd

Verified



Authorized Signatory

S. BALAMURUGAN
Asst. Technical Manager

END OF THE REPORT

Please Contact:

For any Technical Issues&Complaints: technical@shrientanalytical.com

Terms and conditions:

(1) The test items will not be retained for more than 15 days from the date of issue of test report. (2) The results relate only to the items tested (3) The test report shall not be reproduced except in full without the written approval of the laboratory (4) Any use for advertising purposes must be granted in writing. This technical report may only be quoted in full. This report is the result of a single examination of the object in question and is not generally applicable evaluation of the quality of other products in regular production. For further details, please see testing and certification regulation, chapter A-3.4. (5) The correctness of the information related to sample(s) in the Test Request Form/Customer letterhead/Email is the customer's responsibility. The laboratory reports the said information in the test report and is not liable for the same.



Shrient Analytical and Research Labs Pvt. Ltd

416/15, DhargasRoad, West Tambaram, Chennai- 600045
Phone Number +91 82208 36377 Email: -info@shrientanalytical.com
www.shrientanalytical.com

TEST REPORT

Report No.	SARL/25/3884	Report Date.	19.05.2025

Customer Name & Address	Roposed Rough Stone & Gravel Quarry Of Thiru.S.Padma Kumar At S.F.Nos. 195/2b(P), 179/1a(P), 178/1 & 178/2(P), Peranakavur Village, Uthiramerur Taluk, Kancheepuram District, Tamil Nadu State.
Sample Description	AMBIENT AIR QUALITY
Sampling Procedure	IS – 5182 (Part – 14: 2000 & Part – V: Reaffirmed - 2003), CPCB Guide lines

Sample Location	A6 -Mambakkam
Positioned height of Sampler	1.5 M above Ground Level

Customer Reference	By Mail	Sampling Duration	24 hrs
Sample Reference No	SARL/A/CHE-3884	Sample Received on	12.05.2025
Sample Collected by	LABORATORY	Test Commenced on	12.05.2025
Sample Collected on	07.05.2025	Test Completed on	19.05.2025
Temperature	37°C	Relative Humidity	21%
Sample Condition	Fit for Analysis		

S. No.	Parameters	Protocol	Unit	Results	*Limits
1	Particulate Matter less than 10micron size (PM ₁₀)	IS:5182: Part 23:2006	µg/m ³	48.3	100
2	Particulate Matter less than 2.5micron size (PM _{2.5})	IS 5182 (Part 24):2019	µg/m ³	22.2	60
3	Sulphur dioxide (SO ₂)	IS:5182: Part 02:2001	µg/m ³	4.3	80
4	Nitrogen Dioxide (NO ₂)	IS:5182: Part 06:2006	µg/m ³	8.8	80
5	Carbon monoxide (CO)	SARL/IOP/013 (Issue No:01, Issue Date – 01.03.2023)	mg/m ³	BDL (D.L – 1.1)	-

Remarks: Limits: *National Ambient air quality standards from CPCB. BDL- Below detectable limit. DL –Detectable limit

For Shrient Analytical and Research Labs Pvt. Ltd


Verified




Authorized Signatory
S. BALAMURUGAN
Asst. Technical Manager

END OF THE REPORT

Please Contact:

For any Technical Issues&Complaints: technical@shrientanalytical.com

Terms and conditions:

(1) The test items will not be retained for more than 15 days from the date of issue of test report. (2) The results relate only to the items tested (3) The test report shall not be reproduced except in full without the written approval of the laboratory (4) Any use for advertising purposes must be granted in writing. This technical report may only be quoted in full. This report is the result of a single examination of the object in question and is not generally applicable evaluation of the quality of other products in regular production. For further details, please see testing and certification regulation, chapter A-3.4. (5) The correctness of the information related to sample(s) in the Test Request Form/Customer letterhead/Email is the customer's responsibility. The laboratory reports the said information in the test report and is not liable for the same.



Shrient Analytical and Research Labs Pvt. Ltd

416/15, DhargasRoad, West Tambaram, Chennai- 600045
Phone Number +91 82208 36377 Email: -info@shrientanalytical.com
www.shrientanalytical.com

TEST REPORT

Report No.	SARL/25/3885	Report Date.	19.05.2025

Customer Name & Address	Roposed Rough Stone & Gravel Quarry Of Thiru.S.Padma Kumar At S.F.Nos. 195/2b(P), 179/1a(P), 178/1 & 178/2(P), Peranakavur Village, Uthiramerur Taluk, Kancheepuram District, Tamil Nadu State.
Sample Description	AMBIENT AIR QUALITY
Sampling Procedure	IS – 5182 (Part – 14: 2000 & Part – V: Reaffirmed - 2003), CPCB Guide lines

Sample Location	A7-Neerkundram
Positioned height of Sampler	1.5 M above Ground Level

Customer Reference	By Mail	Sampling Duration	24 hrs
Sample Reference No	SARL/A/CHE-3885	Sample Received on	12.05.2025
Sample Collected by	LABORATORY	Test Commenced on	12.05.2025
Sample Collected on	07.05.2025	Test Completed on	19.05.2025
Temperature	37°C	Relative Humidity	21%
Sample Condition	Fit for Analysis		

S. No.	Parameters	Protocol	Unit	Results	*Limits
1	Particulate Matter less than 10micron size (PM ₁₀)	IS:5182: Part 23:2006	µg/m ³	51.6	100
2	Particulate Matter less than 2.5micron size (PM _{2.5})	IS 5182 (Part 24):2019	µg/m ³	24.2	60
3	Sulphur dioxide (SO ₂)	IS:5182: Part 02:2001	µg/m ³	4.7	80
4	Nitrogen Dioxide (NO ₂)	IS:5182: Part 06:2006	µg/m ³	11.3	80
5	Carbon monoxide (CO)	SARL/IOP/013 (Issue No:01, Issue Date – 01.03.2023)	mg/m ³	BDL (D.L – 1.1)	-

Remarks: Limits: *National Ambient air quality standards from CPCB. BDL- Below detectable limit. DL – Detectable limit

For Shrient Analytical and Research Labs Pvt. Ltd


Verified




Authorized Signatory
S. BALAMURUGAN
Asst. Technical Manager

END OF THE REPORT

Please Contact:

For any Technical Issues & Complaints: technical@shrientanalytical.com

Terms and conditions:

(1) The test items will not be retained for more than 15 days from the date of issue of test report. (2) The results relate only to the items tested (3) The test report shall not be reproduced except in full without the written approval of the laboratory (4) Any use for advertising purposes must be granted in writing. This technical report may only be quoted in full. This report is the result of a single examination of the object in question and is not generally applicable evaluation of the quality of other products in regular production. For further details, please see testing and certification regulation, chapter A-3.4. (5) The correctness of the information related to sample(s) in the Test Request Form/Customer letterhead/Email is the customer's responsibility. The laboratory reports the said information in the test report and is not liable for the same.



Shrient Analytical and Research Labs Pvt. Ltd

416/15, DhargasRoad, West Tambaram, Chennai- 600045
Phone Number +91 82208 36377 Email: -info@shrientanalytical.com
www.shrientanalytical.com

TEST REPORT

Report No.	SARL/25/3886	Report Date.	19.05.2025

Customer Name & Address	Roposed Rough Stone & Gravel Quarry Of Thiru.S.Padma Kumar At S.F.Nos. 195/2b(P), 179/1a(P), 178/1 & 178/2(P), Peranakavur Village, Uthiramerur Taluk, Kancheepuram District, Tamil Nadu State.
Sample Description	AMBIENT AIR QUALITY
Sampling Procedure	IS – 5182 (Part – 14: 2000 & Part – V: Reaffirmed - 2003), CPCB Guide lines


Sample Location	A3-Pazhaveri
Positioned height of Sampler	1.5 M above Ground Level

Customer Reference	By Mail	Sampling Duration	24 hrs
Sample Reference No	SARL/A/CHE-3886	Sample Received on	12.05.2025
Sample Collected by	LABORATORY	Test Commenced on	12.05.2025
Sample Collected on	08.05.2025	Test Completed on	19.05.2025
Temperature	37°C	Relative Humidity	23%
Sample Condition	Fit for Analysis		

S. No.	Parameters	Protocol	Unit	Results	*Limits
1	Particulate Matter less than 10micron size (PM ₁₀)	IS:5182: Part 23:2006	µg/m ³	54.5	100
2	Particulate Matter less than 2.5micron size (PM _{2.5})	IS 5182 (Part 24):2019	µg/m ³	24.8	60
3	Sulphur dioxide (SO ₂)	IS:5182: Part 02:2001	µg/m ³	5.1	80
4	Nitrogen Dioxide (NO ₂)	IS:5182: Part 06:2006	µg/m ³	9.4	80
5	Carbon monoxide (CO)	SARL/IOP/013 (Issue No:01, Issue Date – 01.03.2023)	mg/m ³	BDL (D.L – 1.1)	-

Remarks: Limits: *National Ambient air quality standards from CPCB. BDL- Below detectable limit. DL – Detectable limit

For Shrient Analytical and Research Labs Pvt. Ltd

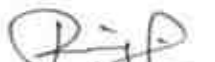
Verified




Authorized Signatory
S. BALAMURUGAN
Asst. Technical Manager

END OF THE REPORT

Please Contact:

For any Technical Issues & Complaints: technical@shrientanalytical.com

Terms and conditions:

(1) The test items will not be retained for more than 15 days from the date of issue of test report. (2) The results relate only to the items tested (3) The test report shall not be reproduced except in full without the written approval of the laboratory (4) Any use for advertising purposes must be granted in writing. This technical report may only be quoted in full. This report is the result of a single examination of the object in question and is not generally applicable evaluation of the quality of other products in regular production. For further details, please see testing and certification regulation, chapter A-3.4. (5) The correctness of the information related to sample(s) in the Test Request Form/Customer letterhead/Email is the customer's responsibility. The laboratory reports the said information in the test report and is not liable for the same.



Shrient Analytical and Research Labs Pvt. Ltd

416/15, DhargasRoad, West Tambaram, Chennai- 600045
Phone Number +91 82208 36377 Email: -info@shrientanalytical.com
www.shrientanalytical.com

TEST REPORT

Report No.	SARL/25/3887	Report Date.	19.05.2025

Customer Name & Address	Roposed Rough Stone & Gravel Quarry Of Thiru.S.Padma Kumar At S.F.Nos. 195/2b(P), 179/1a(P), 178/1 & 178/2(P), Peranakavur Village, Uthiramerur Taluk, Kancheepuram District, Tamil Nadu State.
Sample Description	AMBIENT AIR QUALITY
Sampling Procedure	IS – 5182 (Part – 14: 2000 & Part – V: Reaffirmed - 2003), CPCB Guide lines

Sample Location	A4-Salavakkam
Positioned height of Sampler	1.5 M above Ground Level

Customer Reference	By Mail	Sampling Duration	24 hrs
Sample Reference No	SARL/A/CHE-3887	Sample Received on	12.05.2025
Sample Collected by	LABORATORY	Test Commenced on	12.05.2025
Sample Collected on	08.05.2025	Test Completed on	19.05.2025
Temperature	37°C	Relative Humidity	23%
Sample Condition	Fit for Analysis		

S. No.	Parameters	Protocol	Unit	Results	*Limits
1	Particulate Matter less than 10micron size (PM ₁₀)	IS:5182: Part 23:2006	µg/m ³	46.1	100
2	Particulate Matter less than 2.5micron size (PM _{2.5})	IS 5182 (Part 24):2019	µg/m ³	22.0	60
3	Sulphur dioxide (SO ₂)	IS:5182: Part 02:2001	µg/m ³	4.0	80
4	Nitrogen Dioxide (NO ₂)	IS:5182: Part 06:2006	µg/m ³	7.8	80
5	Carbon monoxide (CO)	SARL/IOP/013 (Issue No:01, Issue Date – 01.03.2023)	mg/m ³	BDL (D.L – 1.1)	-

Remarks: Limits: *National Ambient air quality standards from CPCB. BDL- Below detectable limit. DL –Detectable limit

For Shrient Analytical and Research Labs Pvt. Ltd

Verified



END OF THE REPORT

Authorized Signatory
S. BALAMURUGAN
Asst. Technical Manager

Please Contact:

For any Technical Issues&Complaints: technical@shrientanalytical.com

Terms and conditions:

(1) The test items will not be retained for more than 15 days from the date of issue of test report. (2) The results relate only to the items tested (3) The test report shall not be reproduced except in full without the written approval of the laboratory (4) Any use for advertising purposes must be granted in writing. This technical report may only be quoted in full. This report is the result of a single examination of the object in question and is not generally applicable evaluation of the quality of other products in regular production. For further details, please see testing and certification regulation, chapter A-3.4. (5) The correctness of the information related to sample(s) in the Test Request Form/Customer letterhead/Email is the customer's responsibility. The laboratory reports the said information in the test report and is not liable for the same.



Shrient Analytical and Research Labs Pvt. Ltd

416/15, DhargasRoad, West Tambaram, Chennai- 600045
Phone Number +91 82208 36377 Email: -info@shrientanalytical.com
www.shrientanalytical.com

TEST REPORT

Report No.	SARL/25/3888	Report Date.	19.05.2025

Customer Name & Address	Roposed Rough Stone & Gravel Quarry Of Thiru.S.Padma Kumar At S.F.Nos. 195/2b(P), 179/1a(P), 178/1 & 178/2(P), Peranakavur Village, Uthiramerur Taluk, Kancheepuram District, Tamil Nadu State.
Sample Description	AMBIENT AIR QUALITY
Sampling Procedure	IS – 5182 (Part – 14: 2000 & Part – V: Reaffirmed - 2003), CPCB Guide lines

Sample Location	A3-Pazhaveri
Positioned height of Sampler	1.5 M above Ground Level

Customer Reference	By Mail	Sampling Duration	24 hrs
Sample Reference No	SARL/A/CHE-3888	Sample Received on	12.05.2025
Sample Collected by	LABORATORY	Test Commenced on	12.05.2025
Sample Collected on	09.05.2025	Test Completed on	19.05.2025
Temperature	36°C	Relative Humidity	30%
Sample Condition	Fit for Analysis		

S. No.	Parameters	Protocol	Unit	Results	*Limits
1	Particulate Matter less than 10micron size (PM ₁₀)	IS:5182: Part 23:2006	µg/m ³	52.9	100
2	Particulate Matter less than 2.5micron size (PM _{2.5})	IS 5182 (Part 24):2019	µg/m ³	23.9	60
3	Sulphur dioxide (SO ₂)	IS:5182: Part 02:2001	µg/m ³	4.7	80
4	Nitrogen Dioxide (NO ₂)	IS:5182: Part 06:2006	µg/m ³	8.7	80
5	Carbon monoxide (CO)	SARL/IOP/013 (Issue No:01, Issue Date – 01.03.2023)	mg/m ³	BDL (D.L – 1.1)	-

Remarks: Limits: *National Ambient air quality standards from CPCB. BDL- Below detectable limit. DL – Detectable limit

For Shrient Analytical and Research Labs Pvt. Ltd


Verified




Authorized Signatory
S. BALAMURUGAN
Asst. Technical Manager

END OF THE REPORT

Please Contact:

For any Technical Issues & Complaints: technical@shrientanalytical.com

Terms and conditions:

(1) The test items will not be retained for more than 15 days from the date of issue of test report. (2) The results relate only to the items tested (3) The test report shall not be reproduced except in full without the written approval of the laboratory (4) Any use for advertising purposes must be granted in writing. This technical report may only be quoted in full. This report is the result of a single examination of the object in question and is not generally applicable evaluation of the quality of other products in regular production. For further details, please see testing and certification regulation, chapter A-3.4. (5) The correctness of the information related to sample(s) in the Test Request Form/Customer letterhead/Email is the customer's responsibility. The laboratory reports the said information in the test report and is not liable for the same.



Shrient Analytical and Research Labs Pvt. Ltd

416/15, DhargasRoad, West Tambaram, Chennai- 600045
Phone Number +91 82208 36377 Email: -info@shrientanalytical.com
www.shrientanalytical.com

TEST REPORT

Report No.	SARL/25/3889	Report Date.	19.05.2025

Customer Name & Address	Roposed Rough Stone & Gravel Quarry Of Thiru.S.Padma Kumar At S.F.Nos. 195/2b(P), 179/1a(P), 178/1 & 178/2(P), Peranakavur Village, Uthiramerur Taluk, Kancheepuram District, Tamil Nadu State.
Sample Description	AMBIENT AIR QUALITY
Sampling Procedure	IS – 5182 (Part – 14: 2000 & Part – V: Reaffirmed - 2003), CPCB Guide lines

Sample Location	A4-Salavakkam
Positioned height of Sampler	1.5 M above Ground Level

Customer Reference	By Mail	Sampling Duration	24 hrs
Sample Reference No	SARL/A/CHE-3889	Sample Received on	12.05.2025
Sample Collected by	LABORATORY	Test Commenced on	12.05.2025
Sample Collected on	09.05.2025	Test Completed on	19.05.2025
Temperature	36°C	Relative Humidity	30%
Sample Condition	Fit for Analysis		

S. No.	Parameters	Protocol	Unit	Results	*Limits
1	Particulate Matter less than 10micron size (PM ₁₀)	IS:5182: Part 23:2006	µg/m ³	49.3	100
2	Particulate Matter less than 2.5micron size (PM _{2.5})	IS 5182 (Part 24):2019	µg/m ³	23.7	60
3	Sulphur dioxide (SO ₂)	IS:5182: Part 02:2001	µg/m ³	4.2	80
4	Nitrogen Dioxide (NO ₂)	IS:5182: Part 06:2006	µg/m ³	8.5	80
5	Carbon monoxide (CO)	SARL/IOP/013 (Issue No:01, Issue Date – 01.03.2023)	mg/m ³	BDL (D.L – 1.1)	-

Remarks: Limits: *National Ambient air quality standards from CPCB. BDL- Below detectable limit. DL – Detectable limit

For Shrient Analytical and Research Labs Pvt. Ltd

Verified



END OF THE REPORT

Authorized Signatory
S. BALAMURUGAN
Asst. Technical Manager

Please Contact:

For any Technical Issues & Complaints: technical@shrientanalytical.com

Terms and conditions:

(1) The test items will not be retained for more than 15 days from the date of issue of test report. (2) The results relate only to the items tested (3) The test report shall not be reproduced except in full without the written approval of the laboratory (4) Any use for advertising purposes must be granted in writing. This technical report may only be quoted in full. This report is the result of a single examination of the object in question and is not generally applicable evaluation of the quality of other products in regular production. For further details, please see testing and certification regulation, chapter A-3.4. (5) The correctness of the information related to sample(s) in the Test Request Form/Customer letterhead/Email is the customer's responsibility. The laboratory reports the said information in the test report and is not liable for the same.



Shrient Analytical and Research Labs Pvt. Ltd

416/15, DhargasRoad, West Tambaram, Chennai- 600045
Phone Number +91 82208 36377 Email: -info@shrientanalytical.com
www.shrientanalytical.com

TEST REPORT

Report No.	SARL/25/3890	Report Date.	19.05.2025

Customer Name & Address	Roposed Rough Stone & Gravel Quarry Of Thiru.S.Padma Kumar At S.F.Nos. 195/2b(P), 179/1a(P), 178/1 & 178/2(P), Peranakavur Village, Uthiramerur Taluk, Kancheepuram District, Tamil Nadu State.
Sample Description	AMBIENT AIR QUALITY
Sampling Procedure	IS – 5182 (Part – 14: 2000 & Part – V: Reaffirmed - 2003), CPCB Guide lines

Sample Location	A1-Within Mine Lease area
Positioned height of Sampler	1.5 M above Ground Level

Customer Reference	By Mail	Sampling Duration	24 hrs
Sample Reference No	SARL/A/CHE-3890	Sample Received on	12.05.2025
Sample Collected by	LABORATORY	Test Commenced on	12.05.2025
Sample Collected on	10.05.2025	Test Completed on	19.05.2025
Temperature	36°C	Relative Humidity	30%
Sample Condition	Fit for Analysis		

S. No.	Parameters	Protocol	Unit	Results	*Limits
1	Particulate Matter less than 10micron size (PM ₁₀)	IS:5182: Part 23:2006	µg/m ³	54.2	100
2	Particulate Matter less than 2.5micron size (PM _{2.5})	IS 5182 (Part 24):2019	µg/m ³	25.9	60
3	Sulphur dioxide (SO ₂)	IS:5182: Part 02:2001	µg/m ³	5.0	80
4	Nitrogen Dioxide (NO ₂)	IS:5182: Part 06:2006	µg/m ³	9.2	80
5	Carbon monoxide (CO)	SARL/IOP/013 (Issue No:01, Issue Date – 01.03.2023)	mg/m ³	BDL (D.L – 1.1)	-

Remarks: Limits: *National Ambient air quality standards from CPCB. BDL- Below detectable limit. DL –Detectable limit

For Shrient Analytical and Research Labs Pvt. Ltd

Verified



END OF THE REPORT

Authorized Signatory
S. BALAMURUGAN
Asst. Technical Manager

Please Contact:

For any Technical Issues&Complaints: technical@shrientanalytical.com

Terms and conditions:

(1) The test items will not be retained for more than 15 days from the date of issue of test report. (2) The results relate only to the items tested (3) The test report shall not be reproduced except in full without the written approval of the laboratory (4) Any use for advertising purposes must be granted in writing. This technical report may only be quoted in full. This report is the result of a single examination of the object in question and is not generally applicable evaluation of the quality of other products in regular production. For further details, please see testing and certification regulation, chapter A-3.4. (5) The correctness of the information related to sample(s) in the Test Request Form/Customer letterhead/Email is the customer's responsibility. The laboratory reports the said information in the test report and is not liable for the same.



Shrient Analytical and Research Labs Pvt. Ltd

416/15, DhargasRoad, West Tambaram, Chennai- 600045
Phone Number +91 82208 36377 Email: -info@shrientanalytical.com
www.shrientanalytical.com

TEST REPORT

Report No.	SARL/25/3891	Report Date.	19.05.2025

Customer Name & Address	Roposed Rough Stone & Gravel Quarry Of Thiru.S.Padma Kumar At S.F.Nos. 195/2b(P), 179/1a(P), 178/1 & 178/2(P), Peranakavur Village, Uthiramerur Taluk, Kancheepuram District, Tamil Nadu State.
Sample Description	AMBIENT AIR QUALITY
Sampling Procedure	IS – 5182 (Part – 14: 2000 & Part – V: Reaffirmed - 2003), CPCB Guide lines

Sample Location	A2-Edamichi
Positioned height of Sampler	1.5 M above Ground Level

Customer Reference	By Mail	Sampling Duration	24 hrs
Sample Reference No	SARL/A/CHE-3891	Sample Received on	12.05.2025
Sample Collected by	LABORATORY	Test Commenced on	12.05.2025
Sample Collected on	10.05.2025	Test Completed on	19.05.2025
Temperature	35°C	Relative Humidity	30%
Sample Condition	Fit for Analysis		

S. No.	Parameters	Protocol	Unit	Results	*Limits
1	Particulate Matter less than 10micron size (PM ₁₀)	IS:5182: Part 23:2006	µg/m ³	49.2	100
2	Particulate Matter less than 2.5micron size (PM _{2.5})	IS 5182 (Part 24):2019	µg/m ³	22.6	60
3	Sulphur dioxide (SO ₂)	IS:5182: Part 02:2001	µg/m ³	4.8	80
4	Nitrogen Dioxide (NO ₂)	IS:5182: Part 06:2006	µg/m ³	9.5	80
5	Carbon monoxide (CO)	SARL/IOP/013 (Issue No:01, Issue Date – 01.03.2023)	mg/m ³	BDL (D.L – 1.1)	-

Remarks: Limits: *National Ambient air quality standards from CPCB. BDL- Below detectable limit. DL –Detectable limit

For Shrient Analytical and Research Labs Pvt. Ltd

Verified



Authorized Signatory
S. BALAMURUGAN
Asst. Technical Manager

END OF THE REPORT

Please Contact:

For any Technical Issues&Complaints: technical@shrientanalytical.com

Terms and conditions:

(1) The test items will not be retained for more than 15 days from the date of issue of test report. (2) The results relate only to the items tested (3) The test report shall not be reproduced except in full without the written approval of the laboratory (4) Any use for advertising purposes must be granted in writing. This technical report may only be quoted in full. This report is the result of a single examination of the object in question and is not generally applicable evaluation of the quality of other products in regular production. For further details, please see testing and certification regulation, chapter A-3.4. (5) The correctness of the information related to sample(s) in the Test Request Form/Customer letterhead/Email is the customer's responsibility. The laboratory reports the said information in the test report and is not liable for the same.



Shrient Analytical and Research Labs Pvt. Ltd

416/15, DhargasRoad, West Tambaram, Chennai- 600045
Phone Number +91 82208 36377 Email: -info@shrientanalytical.com
www.shrientanalytical.com

TEST REPORT

Report No.	SARL/25/3892	Report Date.	19.05.2025

Customer Name & Address	Roposed Rough Stone & Gravel Quarry Of Thiru.S.Padma Kumar At S.F.Nos. 195/2b(P), 179/1a(P), 178/1 & 178/2(P), Peranakavur Village, Uthiramerur Taluk, Kancheepuram District, Tamil Nadu State.
Sample Description	AMBIENT AIR QUALITY
Sampling Procedure	IS – 5182 (Part – 14: 2000 & Part – V: Reaffirmed - 2003), CPCB Guide lines

Sample Location	A1-Within Mine Lease area
Positioned height of Sampler	1.5 M above Ground Level

Customer Reference	By Mail	Sampling Duration	24 hrs
Sample Reference No	SARL/A/CHE-3892	Sample Received on	12.05.2025
Sample Collected by	LABORATORY	Test Commenced on	12.05.2025
Sample Collected on	11.05.2025	Test Completed on	19.05.2025
Temperature	35°C	Relative Humidity	30%
Sample Condition	Fit for Analysis		

S. No.	Parameters	Protocol	Unit	Results	*Limits
1	Particulate Matter less than 10micron size (PM ₁₀)	IS:5182: Part 23:2006	µg/m ³	55.9	100
2	Particulate Matter less than 2.5micron size (PM _{2.5})	IS 5182 (Part 24):2019	µg/m ³	26.8	60
3	Sulphur dioxide (SO ₂)	IS:5182: Part 02:2001	µg/m ³	5.2	80
4	Nitrogen Dioxide (NO ₂)	IS:5182: Part 06:2006	µg/m ³	9.6	80
5	Carbon monoxide (CO)	SARL/IOP/013 (Issue No:01, Issue Date – 01.03.2023)	mg/m ³	BDL (D.L – 1.1)	-

Remarks: Limits: *National Ambient air quality standards from CPCB. BDL- Below detectable limit. DL – Detectable limit

For Shrient Analytical and Research Labs Pvt. Ltd

Verified



Authorized Signatory
S. BALAMURUGAN
Asst. Technical Manager

END OF THE REPORT

Please Contact:

For any Technical Issues & Complaints: technical@shrientanalytical.com

Terms and conditions:

(1) The test items will not be retained for more than 15 days from the date of issue of test report. (2) The results relate only to the items tested (3) The test report shall not be reproduced except in full without the written approval of the laboratory (4) Any use for advertising purposes must be granted in writing. This technical report may only be quoted in full. This report is the result of a single examination of the object in question and is not generally applicable evaluation of the quality of other products in regular production. For further details, please see testing and certification regulation, chapter A-3.4. (5) The correctness of the information related to sample(s) in the Test Request Form/Customer letterhead/Email is the customer's responsibility. The laboratory reports the said information in the test report and is not liable for the same.



Shrient Analytical and Research Labs Pvt. Ltd

416/15, DhargasRoad, West Tambaram, Chennai- 600045
Phone Number +91 82208 36377 Email: -info@shrientanalytical.com
www.shrientanalytical.com

TEST REPORT

Report No.	SARL/25/3893	Report Date.	19.05.2025

Customer Name & Address	Roposed Rough Stone & Gravel Quarry Of Thiru.S.Padma Kumar At S.F.Nos. 195/2b(P), 179/1a(P), 178/1 & 178/2(P), Peranakavur Village, Uthiramerur Taluk, Kancheepuram District, Tamil Nadu State.
Sample Description	AMBIENT AIR QUALITY
Sampling Procedure	IS – 5182 (Part – 14: 2000 & Part – V: Reaffirmed - 2003), CPCB Guide lines

Sample Location	A2-Edamichi
Positioned height of Sampler	1.5 M above Ground Level

Customer Reference	By Mail	Sampling Duration	24 hrs
Sample Reference No	SARL/A/CHE-3893	Sample Received on	12.05.2025
Sample Collected by	LABORATORY	Test Commenced on	12.05.2025
Sample Collected on	11.05.2025	Test Completed on	19.05.2025
Temperature	35°C	Relative Humidity	30%
Sample Condition	Fit for Analysis		

S. No.	Parameters	Protocol	Unit	Results	*Limits
1	Particulate Matter less than 10micron size (PM ₁₀)	IS:5182: Part 23:2006	µg/m ³	52.8	100
2	Particulate Matter less than 2.5micron size (PM _{2.5})	IS 5182 (Part 24):2019	µg/m ³	23.8	60
3	Sulphur dioxide (SO ₂)	IS:5182: Part 02:2001	µg/m ³	5.1	80
4	Nitrogen Dioxide (NO ₂)	IS:5182: Part 06:2006	µg/m ³	9.9	80
5	Carbon monoxide (CO)	SARL/IOP/013 (Issue No:01, Issue Date – 01.03.2023)	mg/m ³	BDL (D.L – 1.1)	-

Remarks: Limits: *National Ambient air quality standards from CPCB. BDL- Below detectable limit. DL –Detectable limit

For Shrient Analytical and Research Labs Pvt. Ltd

Verified



END OF THE REPORT

Authorized Signatory
S. BALAMURUGAN
Asst. Technical Manager

Please Contact:

For any Technical Issues&Complaints: technical@shrientanalytical.com

Terms and conditions:

(1) The test items will not be retained for more than 15 days from the date of issue of test report. (2) The results relate only to the items tested (3) The test report shall not be reproduced except in full without the written approval of the laboratory (4) Any use for advertising purposes must be granted in writing. This technical report may only be quoted in full. This report is the result of a single examination of the object in question and is not generally applicable evaluation of the quality of other products in regular production. For further details, please see testing and certification regulation, chapter A-3.4. (5) The correctness of the information related to sample(s) in the Test Request Form/Customer letterhead/Email is the customer's responsibility. The laboratory reports the said information in the test report and is not liable for the same.



Shrient Analytical and Research Labs Pvt. Ltd

416/15, DhargasRoad, West Tambaram, Chennai- 600045
Phone Number +91 82208 36377 Email: -info@shrientanalytical.com
www.shrientanalytical.com

TEST REPORT

Report No.	SARL/25/3922	Report Date.	26.05.2025

Customer Name & Address	Roposed Rough Stone & Gravel Quarry Of Thiru.S.Padma Kumar At S.F.Nos. 195/2b(P), 179/1a(P), 178/1 & 178/2(P), Peranakavur Village, Uthiramerur Taluk, Kancheepuram District, Tamil Nadu State.
Sample Description	AMBIENT AIR QUALITY
Sampling Procedure	IS – 5182 (Part – 14: 2000 & Part – V: Reaffirmed - 2003), CPCB Guide lines

Sample Location	A1-Within Mine Lease area
Positioned height of Sampler	1.5 M above Ground Level

Customer Reference	By Mail	Sampling Duration	24 hrs
Sample Reference No	SARL/A/CHE-3922	Sample Received on	19.05.2025
Sample Collected by	LABORATORY	Test Commenced on	19.05.2025
Sample Collected on	13.05.2025	Test Completed on	26.05.2025
Temperature	36°C	Relative Humidity	25%
Sample Condition	Fit for Analysis		

S. No.	Parameters	Protocol	Unit	Results	*Limits
1	Particulate Matter less than 10micron size (PM ₁₀)	IS:5182: Part 23:2006	µg/m ³	48.2	100
2	Particulate Matter less than 2.5micron size (PM _{2.5})	IS 5182 (Part 24):2019	µg/m ³	23.8	60
3	Sulphur dioxide (SO ₂)	IS:5182: Part 02:2001	µg/m ³	3.7	80
4	Nitrogen Dioxide (NO ₂)	IS:5182: Part 06:2006	µg/m ³	7.5	80
5	Carbon monoxide (CO)	SARL/IOP/013 (Issue No:01, Issue Date – 01.03.2023)	mg/m ³	BDL(D.L – 1.1)	-

Remarks: Limits: *National Ambient air quality standards from CPCB. BDL- Below detectable limit. DL –Detectable limit

For Shrient Analytical and Research Labs Pvt. Ltd

Verified



Authorized Signatory
S. BALAMURUGAN
Asst. Technical Manager

END OF THE REPORT

Please Contact:

For any Technical Issues&Complaints: technical@shrientanalytical.com

Terms and conditions:

(1) The test items will not be retained for more than 15 days from the date of issue of test report. (2) The results relate only to the items tested (3) The test report shall not be reproduced except in full without the written approval of the laboratory (4) Any use for advertising purposes must be granted in writing. This technical report may only be quoted in full. This report is the result of a single examination of the object in question and is not generally applicable evaluation of the quality of other products in regular production. For further details, please see testing and certification regulation, chapter A-3.4. (5) The correctness of the information related to sample(s) in the Test Request Form/Customer letterhead/Email is the customer's responsibility. The laboratory reports the said information in the test report and is not liable for the same.



Shrient Analytical and Research Labs Pvt. Ltd

416/15, DhargasRoad, West Tambaram, Chennai- 600045
Phone Number +91 82208 36377 Email: -info@shrientanalytical.com
www.shrientanalytical.com

TEST REPORT

Report No.	SARL/25/3923	Report Date.	26.05.2025

Customer Name & Address	Roposed Rough Stone & Gravel Quarry Of Thiru.S.Padma Kumar At S.F.Nos. 195/2b(P), 179/1a(P), 178/1 & 178/2(P), Peranakavur Village, Uthiramerur Taluk, Kancheepuram District, Tamil Nadu State.
Sample Description	AMBIENT AIR QUALITY
Sampling Procedure	IS – 5182 (Part – 14: 2000 & Part – V: Reaffirmed - 2003), CPCB Guide lines

Sample Location	A2-Edamichi
Positioned height of Sampler	1.5 M above Ground Level

Customer Reference	By Mail	Sampling Duration	24 hrs
Sample Reference No	SARL/A/CHE-3923	Sample Received on	19.05.2025
Sample Collected by	LABORATORY	Test Commenced on	19.05.2025
Sample Collected on	13.05.2025	Test Completed on	26.05.2025
Temperature	36°C	Relative Humidity	25%
Sample Condition	Fit for Analysis		

S. No.	Parameters	Protocol	Unit	Results	*Limits
1	Particulate Matter less than 10micron size (PM ₁₀)	IS:5182: Part 23:2006	µg/m ³	54.3	100
2	Particulate Matter less than 2.5micron size (PM _{2.5})	IS 5182 (Part 24):2019	µg/m ³	24.9	60
3	Sulphur dioxide (SO ₂)	IS:5182: Part 02:2001	µg/m ³	5.5	80
4	Nitrogen Dioxide (NO ₂)	IS:5182: Part 06:2006	µg/m ³	9.6	80
5	Carbon monoxide (CO)	SARL/IOP/013 (Issue No:01, Issue Date – 01.03.2023)	mg/m ³	BDL (D.L – 1.1)	-

Remarks: Limits: *National Ambient air quality standards from CPCB. BDL- Below detectable limit. DL –Detectable limit

For Shrient Analytical and Research Labs Pvt. Ltd

Verified



END OF THE REPORT

Authorized Signatory
S. BALAMURUGAN
Asst. Technical Manager

Please Contact:

For any Technical Issues&Complaints: technical@shrientanalytical.com

Terms and conditions:

(1) The test items will not be retained for more than 15 days from the date of issue of test report. (2) The results relate only to the items tested (3) The test report shall not be reproduced except in full without the written approval of the laboratory (4) Any use for advertising purposes must be granted in writing. This technical report may only be quoted in full. This report is the result of a single examination of the object in question and is not generally applicable evaluation of the quality of other products in regular production. For further details, please see testing and certification regulation, chapter A-3.4. (5) The correctness of the information related to sample(s) in the Test Request Form/Customer letterhead/Email is the customer's responsibility. The laboratory reports the said information in the test report and is not liable for the same.



Shrient Analytical and Research Labs Pvt. Ltd

416/15, DhargasRoad, West Tambaram, Chennai- 600045
Phone Number +91 82208 36377 Email: -info@shrientanalytical.com
www.shrientanalytical.com

TEST REPORT

Report No.	SARL/25/3924	Report Date.	26.05.2025

Customer Name & Address	Roposed Rough Stone & Gravel Quarry Of Thiru.S.Padma Kumar At S.F.Nos. 195/2b(P), 179/1a(P), 178/1 & 178/2(P), Peranakavur Village, Uthiramerur Taluk, Kancheepuram District, Tamil Nadu State.
Sample Description	AMBIENT AIR QUALITY
Sampling Procedure	IS – 5182 (Part – 14: 2000 & Part – V: Reaffirmed - 2003), CPCB Guide lines

Sample Location	A1-Within Mine Lease area
Positioned height of Sampler	1.5 M above Ground Level

Customer Reference	By Mail	Sampling Duration	24 hrs
Sample Reference No	SARL/A/CHE-3924	Sample Received on	19.05.2025
Sample Collected by	LABORATORY	Test Commenced on	19.05.2025
Sample Collected on	14.05.2025	Test Completed on	26.05.2025
Temperature	36°C	Relative Humidity	27%
Sample Condition	Fit for Analysis		

S. No.	Parameters	Protocol	Unit	Results	*Limits
1	Particulate Matter less than 10micron size (PM ₁₀)	IS:5182: Part 23:2006	µg/m ³	50.2	100
2	Particulate Matter less than 2.5micron size (PM _{2.5})	IS 5182 (Part 24):2019	µg/m ³	24.1	60
3	Sulphur dioxide (SO ₂)	IS:5182: Part 02:2001	µg/m ³	4.4	80
4	Nitrogen Dioxide (NO ₂)	IS:5182: Part 06:2006	µg/m ³	8.5	80
5	Carbon monoxide (CO)	SARL/IOP/013 (Issue No:01, Issue Date – 01.03.2023)	mg/m ³	BDL (D.L – 1.1)	-

Remarks: Limits: *National Ambient air quality standards from CPCB. BDL- Below detectable limit. DL – Detectable limit

For Shrient Analytical and Research Labs Pvt. Ltd

Verified



END OF THE REPORT

Authorized Signatory
S. BALAMURUGAN
Asst. Technical Manager

Please Contact:

For any Technical Issues & Complaints: technical@shrientanalytical.com

Terms and conditions:

(1) The test items will not be retained for more than 15 days from the date of issue of test report. (2) The results relate only to the items tested (3) The test report shall not be reproduced except in full without the written approval of the laboratory (4) Any use for advertising purposes must be granted in writing. This technical report may only be quoted in full. This report is the result of a single examination of the object in question and is not generally applicable evaluation of the quality of other products in regular production. For further details, please see testing and certification regulation, chapter A-3.4. (5) The correctness of the information related to sample(s) in the Test Request Form/Customer letterhead/Email is the customer's responsibility. The laboratory reports the said information in the test report and is not liable for the same.



Shrient Analytical and Research Labs Pvt. Ltd

416/15, DhargasRoad, West Tambaram, Chennai- 600045
Phone Number +91 82208 36377 Email: -info@shrientanalytical.com
www.shrientanalytical.com

TEST REPORT

Report No.	SARL/25/3925	Report Date.	26.05.2025

Customer Name & Address	Roposed Rough Stone & Gravel Quarry Of Thiru.S.Padma Kumar At S.F.Nos. 195/2b(P), 179/1a(P), 178/1 & 178/2(P), Peranakavur Village, Uthiramerur Taluk, Kancheepuram District, Tamil Nadu State.
Sample Description	AMBIENT AIR QUALITY
Sampling Procedure	IS – 5182 (Part – 14: 2000 & Part – V: Reaffirmed - 2003), CPCB Guide lines

Sample Location	A2-Edamichi
Positioned height of Sampler	1.5 M above Ground Level

Customer Reference	By Mail	Sampling Duration	24 hrs
Sample Reference No	SARL/A/CHE-3925	Sample Received on	19.05.2025
Sample Collected by	LABORATORY	Test Commenced on	19.05.2025
Sample Collected on	14.05.2025	Test Completed on	26.05.2025
Temperature	34°C	Relative Humidity	28%
Sample Condition	Fit for Analysis		

S. No.	Parameters	Protocol	Unit	Results	*Limits
1	Particulate Matter less than 10micron size (PM ₁₀)	IS:5182: Part 23:2006	µg/m ³	51.5	100
2	Particulate Matter less than 2.5micron size (PM _{2.5})	IS 5182 (Part 24):2019	µg/m ³	23.9	60
3	Sulphur dioxide (SO ₂)	IS:5182: Part 02:2001	µg/m ³	4.7	80
4	Nitrogen Dioxide (NO ₂)	IS:5182: Part 06:2006	µg/m ³	8.8	80
5	Carbon monoxide (CO)	SARL/IOP/013 (Issue No:01, Issue Date – 01.03.2023)	mg/m ³	BDL (D.L – 1.1)	-

Remarks: Limits: *National Ambient air quality standards from CPCB. BDL- Below detectable limit. DL – Detectable limit

For Shrient Analytical and Research Labs Pvt. Ltd

Verified



Authorized Signatory
S. BALAMURUGAN
Asst. Technical Manager

END OF THE REPORT

Please Contact:

For any Technical Issues & Complaints: technical@shrientanalytical.com

Terms and conditions:

(1) The test items will not be retained for more than 15 days from the date of issue of test report. (2) The results relate only to the items tested (3) The test report shall not be reproduced except in full without the written approval of the laboratory (4) Any use for advertising purposes must be granted in writing. This technical report may only be quoted in full. This report is the result of a single examination of the object in question and is not generally applicable evaluation of the quality of other products in regular production. For further details, please see testing and certification regulation, chapter A-3.4. (5) The correctness of the information related to sample(s) in the Test Request Form/Customer letterhead/Email is the customer's responsibility. The laboratory reports the said information in the test report and is not liable for the same.



Shrient Analytical and Research Labs Pvt. Ltd

416/15, DhargasRoad, West Tambaram, Chennai- 600045
Phone Number +91 82208 36377 Email: -info@shrientanalytical.com
www.shrientanalytical.com

TEST REPORT

Report No.	SARL/25/3926	Report Date.	26.05.2025

Customer Name & Address	Roposed Rough Stone & Gravel Quarry Of Thiru.S.Padma Kumar At S.F.Nos. 195/2b(P), 179/1a(P), 178/1 & 178/2(P), Peranakavur Village, Uthiramerur Taluk, Kancheepuram District, Tamil Nadu State.
Sample Description	AMBIENT AIR QUALITY
Sampling Procedure	IS – 5182 (Part – 14: 2000 & Part – V: Reaffirmed - 2003), CPCB Guide lines

Sample Location	A3-Pazhaveri
Positioned height of Sampler	1.5 M above Ground Level

Customer Reference	By Mail	Sampling Duration	24 hrs
Sample Reference No	SARL/A/CHE-3926	Sample Received on	19.05.2025
Sample Collected by	LABORATORY	Test Commenced on	19.05.2025
Sample Collected on	15.05.2025	Test Completed on	26.05.2025
Temperature	34°C	Relative Humidity	28%
Sample Condition	Fit for Analysis		

S. No.	Parameters	Protocol	Unit	Results	*Limits
1	Particulate Matter less than 10micron size (PM ₁₀)	IS:5182: Part 23:2006	µg/m ³	54.3	100
2	Particulate Matter less than 2.5micron size (PM _{2.5})	IS 5182 (Part 24):2019	µg/m ³	24.7	60
3	Sulphur dioxide (SO ₂)	IS:5182: Part 02:2001	µg/m ³	5.2	80
4	Nitrogen Dioxide (NO ₂)	IS:5182: Part 06:2006	µg/m ³	9.5	80
5	Carbon monoxide (CO)	SARL/IOP/013 (Issue No:01, Issue Date – 01.03.2023)	mg/m ³	BDL (D.L – 1.1)	-

Remarks: Limits: *National Ambient air quality standards from CPCB. BDL- Below detectable limit. DL – Detectable limit

For Shrient Analytical and Research Labs Pvt. Ltd

Verified



END OF THE REPORT

Authorized Signatory
S. BALAMURUGAN
Asst. Technical Manager

Please Contact:

For any Technical Issues & Complaints: technical@shrientanalytical.com

Terms and conditions:

(1) The test items will not be retained for more than 15 days from the date of issue of test report. (2) The results relate only to the items tested (3) The test report shall not be reproduced except in full without the written approval of the laboratory (4) Any use for advertising purposes must be granted in writing. This technical report may only be quoted in full. This report is the result of a single examination of the object in question and is not generally applicable evaluation of the quality of other products in regular production. For further details, please see testing and certification regulation, chapter A-3.4. (5) The correctness of the information related to sample(s) in the Test Request Form/Customer letterhead/Email is the customer's responsibility. The laboratory reports the said information in the test report and is not liable for the same.



Shrient Analytical and Research Labs Pvt. Ltd

416/15, DhargasRoad, West Tambaram, Chennai- 600045
Phone Number +91 82208 36377 Email: -info@shrientanalytical.com
www.shrientanalytical.com

TEST REPORT

Report No.	SARL/25/3927	Report Date.	26.05.2025

Customer Name & Address	Roposed Rough Stone & Gravel Quarry Of Thiru.S.Padma Kumar At S.F.Nos. 195/2b(P), 179/1a(P), 178/1 & 178/2(P), Peranakavur Village, Uthiramerur Taluk, Kancheepuram District, Tamil Nadu State.
Sample Description	AMBIENT AIR QUALITY
Sampling Procedure	IS – 5182 (Part – 14: 2000 & Part – V: Reaffirmed - 2003), CPCB Guide lines

Sample Location	A4-Salavakkam
Positioned height of Sampler	1.5 M above Ground Level

Customer Reference	By Mail	Sampling Duration	24 hrs
Sample Reference No	SARL/A/CHE-3927	Sample Received on	19.05.2025
Sample Collected by	LABORATORY	Test Commenced on	19.05.2025
Sample Collected on	15.05.2025	Test Completed on	26.05.2025
Temperature	36°C	Relative Humidity	27%
Sample Condition	Fit for Analysis		

S. No.	Parameters	Protocol	Unit	Results	*Limits
1	Particulate Matter less than 10micron size (PM ₁₀)	IS:5182: Part 23:2006	µg/m ³	46.7	100
2	Particulate Matter less than 2.5micron size (PM _{2.5})	IS 5182 (Part 24):2019	µg/m ³	22.4	60
3	Sulphur dioxide (SO ₂)	IS:5182: Part 02:2001	µg/m ³	4.0	80
4	Nitrogen Dioxide (NO ₂)	IS:5182: Part 06:2006	µg/m ³	7.8	80
5	Carbon monoxide (CO)	SARL/IOP/013 (Issue No:01, Issue Date – 01.03.2023)	mg/m ³	BDL (D.L – 1.1)	-

Remarks: Limits: *National Ambient air quality standards from CPCB. BDL- Below detectable limit. DL – Detectable limit

For Shrient Analytical and Research Labs Pvt. Ltd

Verified



END OF THE REPORT

Authorized Signatory
S. BALAMURUGAN
Asst. Technical Manager

Please Contact:

For any Technical Issues & Complaints: technical@shrientanalytical.com

Terms and conditions:

(1) The test items will not be retained for more than 15 days from the date of issue of test report. (2) The results relate only to the items tested (3) The test report shall not be reproduced except in full without the written approval of the laboratory (4) Any use for advertising purposes must be granted in writing. This technical report may only be quoted in full. This report is the result of a single examination of the object in question and is not generally applicable evaluation of the quality of other products in regular production. For further details, please see testing and certification regulation, chapter A-3.4. (5) The correctness of the information related to sample(s) in the Test Request Form/Customer letterhead/Email is the customer's responsibility. The laboratory reports the said information in the test report and is not liable for the same.



Shrient Analytical and Research Labs Pvt. Ltd

416/15, DhargasRoad, West Tambaram, Chennai- 600045
Phone Number +91 82208 36377 Email: -info@shrientanalytical.com
www.shrientanalytical.com

TEST REPORT

Report No.	SARL/25/3928	Report Date.	26.05.2025

Customer Name & Address	Roposed Rough Stone & Gravel Quarry Of Thiru.S.Padma Kumar At S.F.Nos. 195/2b(P), 179/1a(P), 178/1 & 178/2(P), Peranakavur Village, Uthiramerur Taluk, Kancheepuram District, Tamil Nadu State.
Sample Description	AMBIENT AIR QUALITY
Sampling Procedure	IS – 5182 (Part – 14: 2000 & Part – V: Reaffirmed - 2003), CPCB Guide lines

Sample Location	A3-Pazhaveri
Positioned height of Sampler	1.5 M above Ground Level

Customer Reference	By Mail	Sampling Duration	24 hrs
Sample Reference No	SARL/A/CHE-3928	Sample Received on	19.05.2025
Sample Collected by	02.05.2025	Test Commenced on	19.05.2025
Sample Collected on	16.05.2025	Test Completed on	26.05.2025
Temperature	36°C	Relative Humidity	27%
Sample Condition	Fit for Analysis		

S. No.	Parameters	Protocol	Unit	Results	*Limits
1	Particulate Matter less than 10micron size (PM ₁₀)	IS:5182: Part 23:2006	µg/m ³	52.5	100
2	Particulate Matter less than 2.5micron size (PM _{2.5})	IS 5182 (Part 24):2019	µg/m ³	24.1	60
3	Sulphur dioxide (SO ₂)	IS:5182: Part 02:2001	µg/m ³	4.7	80
4	Nitrogen Dioxide (NO ₂)	IS:5182: Part 06:2006	µg/m ³	8.9	80
5	Carbon monoxide (CO)	SARL/IOP/013 (Issue No:01, Issue Date – 01.03.2023)	mg/m ³	BDL (D.L – 1.1)	-

Remarks: Limits: *National Ambient air quality standards from CPCB. BDL- Below detectable limit. DL – Detectable limit

For Shrient Analytical and Research Labs Pvt. Ltd

Verified



Authorized Signatory
S. BALAMURUGAN
Asst. Technical Manager

END OF THE REPORT

Please Contact:

For any Technical Issues & Complaints: technical@shrientanalytical.com

Terms and conditions:

(1) The test items will not be retained for more than 15 days from the date of issue of test report. (2) The results relate only to the items tested (3) The test report shall not be reproduced except in full without the written approval of the laboratory (4) Any use for advertising purposes must be granted in writing. This technical report may only be quoted in full. This report is the result of a single examination of the object in question and is not generally applicable evaluation of the quality of other products in regular production. For further details, please see testing and certification regulation, chapter A-3.4. (5) The correctness of the information related to sample(s) in the Test Request Form/Customer letterhead/Email is the customer's responsibility. The laboratory reports the said information in the test report and is not liable for the same.



Shrient Analytical and Research Labs Pvt. Ltd

416/15, DhargasRoad, West Tambaram, Chennai- 600045
Phone Number +91 82208 36377 Email: -info@shrientanalytical.com
www.shrientanalytical.com

TEST REPORT

Report No.	SARL/25/3929	Report Date.	26.05.2025

Customer Name & Address	Roposed Rough Stone & Gravel Quarry Of Thiru.S.Padma Kumar At S.F.Nos. 195/2b(P), 179/1a(P), 178/1 & 178/2(P), Peranakavur Village, Uthiramerur Taluk, Kancheepuram District, Tamil Nadu State.
Sample Description	AMBIENT AIR QUALITY
Sampling Procedure	IS – 5182 (Part – 14: 2000 & Part – V: Reaffirmed - 2003), CPCB Guide lines

Sample Location	A4-Salavakkam
Positioned height of Sampler	1.5 M above Ground Level

Customer Reference	By Mail	Sampling Duration	24 hrs
Sample Reference No	SARL/A/CHE-3929	Sample Received on	19.05.2025
Sample Collected by	LABORATORY	Test Commenced on	19.05.2025
Sample Collected on	16.05.2025	Test Completed on	26.05.2025
Temperature	36°C	Relative Humidity	28%
Sample Condition	Fit for Analysis		

S. No.	Parameters	Protocol	Unit	Results	*Limits
1	Particulate Matter less than 10micron size (PM ₁₀)	IS:5182: Part 23:2006	µg/m ³	49.8	100
2	Particulate Matter less than 2.5micron size (PM _{2.5})	IS 5182 (Part 24):2019	µg/m ³	23.9	60
3	Sulphur dioxide (SO ₂)	IS:5182: Part 02:2001	µg/m ³	4.3	80
4	Nitrogen Dioxide (NO ₂)	IS:5182: Part 06:2006	µg/m ³	8.7	80
5	Carbon monoxide (CO)	SARL/IOP/013 (Issue No:01, Issue Date – 01.03.2023)	mg/m ³	BDL (D.L – 1.1)	-

Remarks: Limits: *National Ambient air quality standards from CPCB. BDL- Below detectable limit. DL – Detectable limit

For Shrient Analytical and Research Labs Pvt. Ltd


Verified




Authorized Signatory
S. BALAMURUGAN
Asst. Technical Manager

END OF THE REPORT

Please Contact:

For any Technical Issues & Complaints: technical@shrientanalytical.com

Terms and conditions:

(1) The test items will not be retained for more than 15 days from the date of issue of test report. (2) The results relate only to the items tested (3) The test report shall not be reproduced except in full without the written approval of the laboratory (4) Any use for advertising purposes must be granted in writing. This technical report may only be quoted in full. This report is the result of a single examination of the object in question and is not generally applicable evaluation of the quality of other products in regular production. For further details, please see testing and certification regulation, chapter A-3.4. (5) The correctness of the information related to sample(s) in the Test Request Form/Customer letterhead/Email is the customer's responsibility. The laboratory reports the said information in the test report and is not liable for the same.



Shrient Analytical and Research Labs Pvt. Ltd

416/15, DhargasRoad, West Tambaram, Chennai- 600045
Phone Number +91 82208 36377 Email: -info@shrientanalytical.com
www.shrientanalytical.com

TEST REPORT

Report No.	SARL/25/3930	Report Date.	26.05.2025

Customer Name & Address	Roposed Rough Stone & Gravel Quarry Of Thiru.S.Padma Kumar At S.F.Nos. 195/2b(P), 179/1a(P), 178/1 & 178/2(P), Peranakavur Village, Uthiramerur Taluk, Kancheepuram District, Tamil Nadu State.
Sample Description	AMBIENT AIR QUALITY
Sampling Procedure	IS – 5182 (Part – 14: 2000 & Part – V: Reaffirmed - 2003), CPCB Guide lines

Sample Location	A5-ARUMBULIYUR - 310m(SE)
Positioned height of Sampler	1.5 M above Ground Level

Customer Reference	By Mail	Sampling Duration	24 hrs
Sample Reference No	SARL/A/CHE-3930	Sample Received on	19.05.2025
Sample Collected by	LABORATORY	Test Commenced on	19.05.2025
Sample Collected on	17.05.2025	Test Completed on	26.05.2025
Temperature	36°C	Relative Humidity	26%
Sample Condition	Fit for Analysis		

S. No.	Parameters	Protocol	Unit	Results	*Limits
1	Particulate Matter less than 10micron size (PM ₁₀)	IS:5182: Part 23:2006	µg/m ³	44.3	100
2	Particulate Matter less than 2.5micron size (PM _{2.5})	IS 5182 (Part 24):2019	µg/m ³	21.2	60
3	Sulphur dioxide (SO ₂)	IS:5182: Part 02:2001	µg/m ³	4	80
4	Nitrogen Dioxide (NO ₂)	IS:5182: Part 06:2006	µg/m ³	8.3	80
5	Carbon monoxide (CO)	SARL/IOP/013 (Issue No:01, Issue Date – 01.03.2023)	mg/m ³	BDL (D.L – 1.1)	-

Remarks: Limits: *National Ambient air quality standards from CPCB. BDL- Below detectable limit. DL – Detectable limit

For Shrient Analytical and Research Labs Pvt. Ltd

Verified



END OF THE REPORT

Authorized Signatory
S. BALAMURUGAN
Asst. Technical Manager

Please Contact:

For any Technical Issues & Complaints: technical@shrientanalytical.com

Terms and conditions:

(1) The test items will not be retained for more than 15 days from the date of issue of test report. (2) The results relate only to the items tested (3) The test report shall not be reproduced except in full without the written approval of the laboratory (4) Any use for advertising purposes must be granted in writing. This technical report may only be quoted in full. This report is the result of a single examination of the object in question and is not generally applicable evaluation of the quality of other products in regular production. For further details, please see testing and certification regulation, chapter A-3.4. (5) The correctness of the information related to sample(s) in the Test Request Form/Customer letterhead/Email is the customer's responsibility. The laboratory reports the said information in the test report and is not liable for the same.



Shrient Analytical and Research Labs Pvt. Ltd

416/15, DhargasRoad, West Tambaram, Chennai- 600045
Phone Number +91 82208 36377 Email: -info@shrientanalytical.com
www.shrientanalytical.com

TEST REPORT

Report No.	SARL/25/3931	Report Date.	26.05.2025

Customer Name & Address	Roposed Rough Stone & Gravel Quarry Of Thiru.S.Padma Kumar At S.F.Nos. 195/2b(P), 179/1a(P), 178/1 & 178/2(P), Peranakavur Village, Uthiramerur Taluk, Kancheepuram District, Tamil Nadu State.
Sample Description	AMBIENT AIR QUALITY
Sampling Procedure	IS – 5182 (Part – 14: 2000 & Part – V: Reaffirmed - 2003), CPCB Guide lines

Sample Location	A6 -Mambakkam
Positioned height of Sampler	1.5 M above Ground Level

Customer Reference	By Mail	Sampling Duration	24 hrs
Sample Reference No	SARL/A/CHE-3931	Sample Received on	19.05.2025
Sample Collected by	LABORATORY	Test Commenced on	19.05.2025
Sample Collected on	17.05.2025	Test Completed on	26.05.2025
Temperature	36°C	Relative Humidity	28%
Sample Condition	Fit for Analysis		

S. No.	Parameters	Protocol	Unit	Results	*Limits
1	Particulate Matter less than 10micron size (PM ₁₀)	IS:5182: Part 23:2006	µg/m ³	43.5	100
2	Particulate Matter less than 2.5micron size (PM _{2.5})	IS 5182 (Part 24):2019	µg/m ³	19.7	60
3	Sulphur dioxide (SO ₂)	IS:5182: Part 02:2001	µg/m ³	3.9	80
4	Nitrogen Dioxide (NO ₂)	IS:5182: Part 06:2006	µg/m ³	8.2	80
5	Carbon monoxide (CO)	SARL/IOP/013 (Issue No:01, Issue Date – 01.03.2023)	mg/m ³	BDL (D.L – 1.1)	-

Remarks: Limits: *National Ambient air quality standards from CPCB. BDL- Below detectable limit. DL –Detectable limit

For Shrient Analytical and Research Labs Pvt. Ltd


Verified




Authorized Signatory
S. BALAMURUGAN
Asst. Technical Manager

END OF THE REPORT

Please Contact:

For any Technical Issues&Complaints: technical@shrientanalytical.com

Terms and conditions:

- (1) The test items will not be retained for more than 15 days from the date of issue of test report. (2) The results relate only to the items tested (3) The test report shall not be reproduced except in full without the written approval of the laboratory (4) Any use for advertising purposes must be granted in writing. This technical report may only be quoted in full. This report is the result of a single examination of the object in question and is not generally applicable evaluation of the quality of other products in regular production. For further details, please see testing and certification regulation, chapter A-3.4. (5) The correctness of the information related to sample(s) in the Test Request Form/Customer letterhead/Email is the customer's responsibility. The laboratory reports the said information in the test report and is not liable for the same.
- (2)



Shrient Analytical and Research Labs Pvt. Ltd

416/15, DhargasRoad, West Tambaram, Chennai- 600045
Phone Number +91 82208 36377 Email: -info@shrientanalytical.com
www.shrientanalytical.com

TEST REPORT

Report No.	SARL/25/3932	Report Date.	26.05.2025

Customer Name & Address	Roposed Rough Stone & Gravel Quarry Of Thiru.S.Padma Kumar At S.F.Nos. 195/2b(P), 179/1a(P), 178/1 & 178/2(P), Peranakavur Village, Uthiramerur Taluk, Kancheepuram District, Tamil Nadu State.
Sample Description	AMBIENT AIR QUALITY
Sampling Procedure	IS – 5182 (Part – 14: 2000 & Part – V: Reaffirmed - 2003), CPCB Guide lines

Sample Location	A7-Neerkundram
Positioned height of Sampler	1.5 M above Ground Level

Customer Reference	By Mail	Sampling Duration	24 hrs
Sample Reference No	SARL/A/CHE-3932	Sample Received on	19.05.2025
Sample Collected by	LABORATORY	Test Commenced on	19.05.2025
Sample Collected on	17.05.2025	Test Completed on	26.05.2025
Temperature	36°C	Relative Humidity	28%
Sample Condition	Fit for Analysis		

S. No.	Parameters	Protocol	Unit	Results	*Limits
1	Particulate Matter less than 10micron size (PM ₁₀)	IS:5182: Part 23:2006	µg/m ³	46.2	100
2	Particulate Matter less than 2.5micron size (PM _{2.5})	IS 5182 (Part 24):2019	µg/m ³	21.4	60
3	Sulphur dioxide (SO ₂)	IS:5182: Part 02:2001	µg/m ³	4.3	80
4	Nitrogen Dioxide (NO ₂)	IS:5182: Part 06:2006	µg/m ³	10.4	80
5	Carbon monoxide (CO)	SARL/IOP/013 (Issue No:01, Issue Date – 01.03.2023)	mg/m ³	BDL (D.L – 1.1)	-

Remarks: Limits: *National Ambient air quality standards from CPCB. BDL- Below detectable limit. DL –Detectable limit

For Shrient Analytical and Research Labs Pvt. Ltd

Verified



END OF THE REPORT

Authorized Signatory
S. BALAMURUGAN
Asst. Technical Manager

Please Contact:

For any Technical Issues&Complaints: technical@shrientanalytical.com

Terms and conditions:

(1) The test items will not be retained for more than 15 days from the date of issue of test report. (2) The results relate only to the items tested (3) The test report shall not be reproduced except in full without the written approval of the laboratory (4) Any use for advertising purposes must be granted in writing. This technical report may only be quoted in full. This report is the result of a single examination of the object in question and is not generally applicable evaluation of the quality of other products in regular production. For further details, please see testing and certification regulation, chapter A-3.4. (5) The correctness of the information related to sample(s) in the Test Request Form/Customer letterhead/Email is the customer's responsibility. The laboratory reports the said information in the test report and is not liable for the same.

LAB SERVICES FOR:- Food, Water, Milk, Environment, Academic & Industrial Segment.

CIN : U74999TN2017PTC116807 / GST No : 33AAYCS7325R1ZA / PAN No: AAYCS7325R



Shrient Analytical and Research Labs Pvt. Ltd

416/15, DhargasRoad, West Tambaram, Chennai- 600045
Phone Number +91 82208 36377 Email: -info@shrientanalytical.com
www.shrientanalytical.com

TEST REPORT

Report No.	SARL/25/3933	Report Date.	26.05.2025

Customer Name & Address	Roposed Rough Stone & Gravel Quarry Of Thiru.S.Padma Kumar At S.F.Nos. 195/2b(P), 179/1a(P), 178/1 & 178/2(P), Peranakavur Village, Uthiramerur Taluk, Kancheepuram District, Tamil Nadu State.
Sample Description	AMBIENT AIR QUALITY
Sampling Procedure	IS – 5182 (Part – 14: 2000 & Part – V: Reaffirmed - 2003), CPCB Guide lines


Sample Location	A5-ARUMBULIYUR - 310m(SE)
Positioned height of Sampler	1.5 M above Ground Level

Customer Reference	By Mail	Sampling Duration	24 hrs
Sample Reference No	SARL/A/CHE-3933	Sample Received on	19.05.2025
Sample Collected by	LABORATORY	Test Commenced on	19.05.2025
Sample Collected on	18.05.2025	Test Completed on	26.05.2025
Temperature	35°C	Relative Humidity	32%
Sample Condition	Fit for Analysis		

S. No.	Parameters	Protocol	Unit	Results	*Limits
1	Particulate Matter less than 10micron size (PM ₁₀)	IS:5182: Part 23:2006	µg/m ³	49.1	100
2	Particulate Matter less than 2.5micron size (PM _{2.5})	IS 5182 (Part 24):2019	µg/m ³	23.6	60
3	Sulphur dioxide (SO ₂)	IS:5182: Part 02:2001	µg/m ³	5.3	80
4	Nitrogen Dioxide (NO ₂)	IS:5182: Part 06:2006	µg/m ³	9.5	80
5	Carbon monoxide (CO)	SARL/IOP/013 (Issue No:01, Issue Date – 01.03.2023)	mg/m ³	BDL (D.L – 1.1)	-

Remarks: Limits: *National Ambient air quality standards from CPCB. BDL- Below detectable limit. DL –Detectable limit

For Shrient Analytical and Research Labs Pvt. Ltd

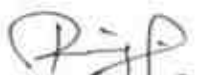
Verified




Authorized Signatory
S. BALAMURUGAN
Asst. Technical Manager

END OF THE REPORT

Please Contact:

For any Technical Issues & Complaints: technical@shrientanalytical.com

Terms and conditions:

(1) The test items will not be retained for more than 15 days from the date of issue of test report. (2) The results relate only to the items tested (3) The test report shall not be reproduced except in full without the written approval of the laboratory (4) Any use for advertising purposes must be granted in writing. This technical report may only be quoted in full. This report is the result of a single examination of the object in question and is not generally applicable evaluation of the quality of other products in regular production. For further details, please see testing and certification regulation, chapter A-3.4. (5) The correctness of the information related to sample(s) in the Test Request Form/Customer letterhead/Email is the customer's responsibility. The laboratory reports the said information in the test report and is not liable for the same.



Shrient Analytical and Research Labs Pvt. Ltd

416/15, DhargasRoad, West Tambaram, Chennai- 600045
Phone Number +91 82208 36377 Email: -info@shrientanalytical.com
www.shrientanalytical.com

TEST REPORT

Report No.	SARL/25/3934	Report Date.	26.05.2025

Customer Name & Address	Roposed Rough Stone & Gravel Quarry Of Thiru.S.Padma Kumar At S.F.Nos. 195/2b(P), 179/1a(P), 178/1 & 178/2(P), Peranakavur Village, Uthiramerur Taluk, Kancheepuram District, Tamil Nadu State.
Sample Description	AMBIENT AIR QUALITY
Sampling Procedure	IS – 5182 (Part – 14: 2000 & Part – V: Reaffirmed - 2003), CPCB Guide lines

Sample Location	A6 -Mambakkam
Positioned height of Sampler	1.5 M above Ground Level

Customer Reference	By Mail	Sampling Duration	24 hrs
Sample Reference No	SARL/A/CHE-33934	Sample Received on	19.05.2025
Sample Collected by	LABORATORY	Test Commenced on	19.05.2025
Sample Collected on	18.05.2025	Test Completed on	26.05.2025
Temperature	35°C	Relative Humidity	32%
Sample Condition	Fit for Analysis		

S. No.	Parameters	Protocol	Unit	Results	*Limits
1	Particulate Matter less than 10micron size (PM ₁₀)	IS:5182: Part 23:2006	µg/m ³	45.9	100
2	Particulate Matter less than 2.5micron size (PM _{2.5})	IS 5182 (Part 24):2019	µg/m ³	20.8	60
3	Sulphur dioxide (SO ₂)	IS:5182: Part 02:2001	µg/m ³	4.2	80
4	Nitrogen Dioxide (NO ₂)	IS:5182: Part 06:2006	µg/m ³	8.5	80
5	Carbon monoxide (CO)	SARL/IOP/013 (Issue No:01, Issue Date – 01.03.2023)	mg/m ³	BDL (D.L – 1.1)	-

Remarks: Limits: *National Ambient air quality standards from CPCB. BDL- Below detectable limit. DL –Detectable limit

For Shrient Analytical and Research Labs Pvt. Ltd

Verified



END OF THE REPORT

S. BALAMURUGAN
Asst. Technical Manager

Please Contact:

For any Technical Issues & Complaints: technical@shrientanalytical.com

Terms and conditions:

(1) The test items will not be retained for more than 15 days from the date of issue of test report. (2) The results relate only to the items tested (3) The test report shall not be reproduced except in full without the written approval of the laboratory (4) Any use for advertising purposes must be granted in writing. This technical report may only be quoted in full. This report is the result of a single examination of the object in question and is not generally applicable evaluation of the quality of other products in regular production. For further details, please see testing and certification regulation, chapter A-3.4. (5) The correctness of the information related to sample(s) in the Test Request Form/Customer letterhead/Email is the customer's responsibility. The laboratory reports the said information in the test report and is not liable for the same.



Shrient Analytical and Research Labs Pvt. Ltd

416/15, DhargasRoad, West Tambaram, Chennai- 600045
Phone Number +91 82208 36377 Email: -info@shrientanalytical.com
www.shrientanalytical.com

TEST REPORT

Report No.	SARL/25/3935	Report Date.	26.05.2025

Customer Name & Address	Roposed Rough Stone & Gravel Quarry Of Thiru.S.Padma Kumar At S.F.Nos. 195/2b(P), 179/1a(P), 178/1 & 178/2(P), Peranakavur Village, Uthiramerur Taluk, Kancheepuram District, Tamil Nadu State.
Sample Description	AMBIENT AIR QUALITY
Sampling Procedure	IS – 5182 (Part – 14: 2000 & Part – V: Reaffirmed - 2003), CPCB Guide lines


Sample Location	A7-Neerkundram
Positioned height of Sampler	1.5 M above Ground Level

Customer Reference	By Mail	Sampling Duration	24 hrs
Sample Reference No	SARL/A/CHE-3935	Sample Received on	19.05.2025
Sample Collected by	LABORATORY	Test Commenced on	19.05.2025
Sample Collected on	18.05.2025	Test Completed on	26.05.2025
Temperature	35°C	Relative Humidity	32%
Sample Condition	Fit for Analysis		

S. No.	Parameters	Protocol	Unit	Results	*Limits
1	Particulate Matter less than 10micron size (PM ₁₀)	IS:5182: Part 23:2006	µg/m ³	55.8	100
2	Particulate Matter less than 2.5micron size (PM _{2.5})	IS 5182 (Part 24):2019	µg/m ³	26.1	60
3	Sulphur dioxide (SO ₂)	IS:5182: Part 02:2001	µg/m ³	5.1	80
4	Nitrogen Dioxide (NO ₂)	IS:5182: Part 06:2006	µg/m ³	11.8	80
5	Carbon monoxide (CO)	SARL/IOP/013 (Issue No:01, Issue Date – 01.03.2023)	mg/m ³	BDL (D.L – 1.1)	-

Remarks: Limits: *National Ambient air quality standards from CPCB. BDL- Below detectable limit. DL – Detectable limit

For Shrient Analytical and Research Labs Pvt. Ltd

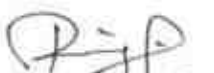
Verified



END OF THE REPORT


S. BALAMURUGAN
Asst. Technical Manager

Please Contact:

For any Technical Issues & Complaints: technical@shrientanalytical.com

Terms and conditions:

(1) The test items will not be retained for more than 15 days from the date of issue of test report. (2) The results relate only to the items tested (3) The test report shall not be reproduced except in full without the written approval of the laboratory (4) Any use for advertising purposes must be granted in writing. This technical report may only be quoted in full. This report is the result of a single examination of the object in question and is not generally applicable evaluation of the quality of other products in regular production. For further details, please see testing and certification regulation, chapter A-3.4. (5) The correctness of the information related to sample(s) in the Test Request Form/Customer letterhead/Email is the customer's responsibility. The laboratory reports the said information in the test report and is not liable for the same.



Shrient Analytical and Research Labs Pvt. Ltd

416/15, DhargasRoad, West Tambaram, Chennai- 600045
Phone Number +91 82208 36377 Email: -info@shrientanalytical.com
www.shrientanalytical.com

TEST REPORT

Report No.	SARL/25/3982	Report Date.	02.06.2025

Customer Name & Address	Roposed Rough Stone & Gravel Quarry Of Thiru.S.Padma Kumar At S.F.Nos. 195/2b(P), 179/1a(P), 178/1 & 178/2(P), Peranakavur Village, Uthiramerur Taluk, Kancheepuram District, Tamil Nadu State.
Sample Description	AMBIENT AIR QUALITY
Sampling Procedure	IS – 5182 (Part – 14: 2000 & Part – V: Reaffirmed - 2003), CPCB Guide lines

Sample Location	A5-ARUMBULIYUR - 310m(SE)
Positioned height of Sampler	1.5 M above Ground Level

Customer Reference	By Mail	Sampling Duration	24 hrs
Sample Reference No	SARL/A/CHE-3982	Sample Received on	26.05.2025
Sample Collected by	LABORATORY	Test Commenced on	26.05.2025
Sample Collected on	20.05.2025	Test Completed on	02.06.2025
Temperature	36°C	Relative Humidity	30%
Sample Condition	Fit for Analysis		

S. No.	Parameters	Protocol	Unit	Results	*Limits
1	Particulate Matter less than 10micron size (PM ₁₀)	IS:5182: Part 23:2006	µg/m ³	49.9	100
2	Particulate Matter less than 2.5micron size (PM _{2.5})	IS 5182 (Part 24):2019	µg/m ³	23.9	60
3	Sulphur dioxide (SO ₂)	IS:5182: Part 02:2001	µg/m ³	5.4	80
4	Nitrogen Dioxide (NO ₂)	IS:5182: Part 06:2006	µg/m ³	9.8	80
5	Carbon monoxide (CO)	SARL/IOP/013 (Issue No:01, Issue Date – 01.03.2023)	mg/m ³	BDL (D.L – 1.1)	-

Remarks: Limits: *National Ambient air quality standards from CPCB. BDL- Below detectable limit. DL – Detectable limit

For Shrient Analytical and Research Labs Pvt. Ltd


Verified




Authorized Signatory
S. BALAMURUGAN
Asst. Technical Manager

END OF THE REPORT

Please Contact:

For any Technical Issues & Complaints: technical@shrientanalytical.com

Terms and conditions:

(1) The test items will not be retained for more than 15 days from the date of issue of test report. (2) The results relate only to the items tested (3) The test report shall not be reproduced except in full without the written approval of the laboratory (4) Any use for advertising purposes must be granted in writing. This technical report may only be quoted in full. This report is the result of a single examination of the object in question and is not generally applicable evaluation of the quality of other products in regular production. For further details, please see testing and certification regulation, chapter A-3.4. (5) The correctness of the information related to sample(s) in the Test Request Form/Customer letterhead/Email is the customer's responsibility. The laboratory reports the said information in the test report and is not liable for the same.



Shrient Analytical and Research Labs Pvt. Ltd

416/15, DhargasRoad, West Tambaram, Chennai- 600045
Phone Number +91 82208 36377 Email: -info@shrientanalytical.com
www.shrientanalytical.com

TEST REPORT

Report No.	SARL/25/3983	Report Date.	02.06.2025

Customer Name & Address	Roposed Rough Stone & Gravel Quarry Of Thiru.S.Padma Kumar At S.F.Nos. 195/2b(P), 179/1a(P), 178/1 & 178/2(P), Peranakavur Village, Uthiramerur Taluk, Kancheepuram District, Tamil Nadu State.
Sample Description	AMBIENT AIR QUALITY
Sampling Procedure	IS – 5182 (Part – 14: 2000 & Part – V: Reaffirmed - 2003), CPCB Guide lines

Sample Location	A6 -Mambakkam
Positioned height of Sampler	1.5 M above Ground Level

Customer Reference	By Mail	Sampling Duration	24 hrs
Sample Reference No	SARL/A/CHE-3983	Sample Received on	26.05.2025
Sample Collected by	LABORATORY	Test Commenced on	26.05.2025
Sample Collected on	20.05.2025	Test Completed on	02.06.2025
Temperature	36°C	Relative Humidity	30%
Sample Condition	Fit for Analysis		

S. No.	Parameters	Protocol	Unit	Results	*Limits
1	Particulate Matter less than 10micron size (PM ₁₀)	IS:5182: Part 23:2006	µg/m ³	53.7	100
2	Particulate Matter less than 2.5micron size (PM _{2.5})	IS 5182 (Part 24):2019	µg/m ³	24.6	60
3	Sulphur dioxide (SO ₂)	IS:5182: Part 02:2001	µg/m ³	4.8	80
4	Nitrogen Dioxide (NO ₂)	IS:5182: Part 06:2006	µg/m ³	10.6	80
5	Carbon monoxide (CO)	SARL/IOP/013 (Issue No:01, Issue Date – 01.03.2023)	mg/m ³	BDL (D.L – 1.1)	-

Remarks: Limits: *National Ambient air quality standards from CPCB. BDL- Below detectable limit. DL –Detectable limit

For Shrient Analytical and Research Labs Pvt. Ltd

Verified



END OF THE REPORT

Authorized Signatory
S. BALAMURUGAN
Asst. Technical Manager

Please Contact:

For any Technical Issues&Complaints: technical@shrientanalytical.com

Terms and conditions:

(1) The test items will not be retained for more than 15 days from the date of issue of test report. (2) The results relate only to the items tested (3) The test report shall not be reproduced except in full without the written approval of the laboratory (4) Any use for advertising purposes must be granted in writing. This technical report may only be quoted in full. This report is the result of a single examination of the object in question and is not generally applicable evaluation of the quality of other products in regular production. For further details, please see testing and certification regulation, chapter A-3.4. (5) The correctness of the information related to sample(s) in the Test Request Form/Customer letterhead/Email is the customer's responsibility. The laboratory reports the said information in the test report and is not liable for the same.



Shrient Analytical and Research Labs Pvt. Ltd

416/15, DhargasRoad, West Tambaram, Chennai- 600045
Phone Number +91 82208 36377 Email: -info@shrientanalytical.com
www.shrientanalytical.com

TEST REPORT

Report No.	SARL/25/3984	Report Date.	02.06.2025

Customer Name & Address	Roposed Rough Stone & Gravel Quarry Of Thiru.S.Padma Kumar At S.F.Nos. 195/2b(P), 179/1a(P), 178/1 & 178/2(P), Peranakavur Village, Uthiramerur Taluk, Kancheepuram District, Tamil Nadu State.
Sample Description	AMBIENT AIR QUALITY
Sampling Procedure	IS – 5182 (Part – 14: 2000 & Part – V: Reaffirmed - 2003), CPCB Guide lines

Sample Location	A7-Neerkundram
Positioned height of Sampler	1.5 M above Ground Level

Customer Reference	By Mail	Sampling Duration	24 hrs
Sample Reference No	SARL/A/CHE-3984	Sample Received on	26.05.2025
Sample Collected by	LABORATORY	Test Commenced on	26.05.2025
Sample Collected on	20.05.2025	Test Completed on	02.06.2025
Temperature	36°C	Relative Humidity	30%
Sample Condition	Fit for Analysis		

S. No.	Parameters	Protocol	Unit	Results	*Limits
1	Particulate Matter less than 10micron size (PM ₁₀)	IS:5182: Part 23:2006	µg/m ³	48.2	100
2	Particulate Matter less than 2.5micron size (PM _{2.5})	IS 5182 (Part 24):2019	µg/m ³	22.5	60
3	Sulphur dioxide (SO ₂)	IS:5182: Part 02:2001	µg/m ³	4.4	80
4	Nitrogen Dioxide (NO ₂)	IS:5182: Part 06:2006	µg/m ³	10.1	80
5	Carbon monoxide (CO)	SARL/IOP/013 (Issue No:01, Issue Date – 01.03.2023)	mg/m ³	BDL (D.L – 1.1)	-

Remarks: Limits: *National Ambient air quality standards from CPCB. BDL- Below detectable limit. DL –Detectable limit

For Shrient Analytical and Research Labs Pvt. Ltd

Verified



END OF THE REPORT

Authorized Signatory
S. BALAMURUGAN
Asst. Technical Manager

Please Contact:

For any Technical Issues&Complaints: technical@shrientanalytical.com

Terms and conditions:

(1) The test items will not be retained for more than 15 days from the date of issue of test report. (2) The results relate only to the items tested (3) The test report shall not be reproduced except in full without the written approval of the laboratory (4) Any use for advertising purposes must be granted in writing. This technical report may only be quoted in full. This report is the result of a single examination of the object in question and is not generally applicable evaluation of the quality of other products in regular production. For further details, please see testing and certification regulation, chapter A-3.4. (5) The correctness of the information related to sample(s) in the Test Request Form/Customer letterhead/Email is the customer's responsibility. The laboratory reports the said information in the test report and is not liable for the same.



Shrient Analytical and Research Labs Pvt. Ltd

416/15, DhargasRoad, West Tambaram, Chennai- 600045
Phone Number +91 82208 36377 Email: -info@shrientanalytical.com
www.shrientanalytical.com

TEST REPORT

Report No.	SARL/25/3985	Report Date.	02.06.2025

Customer Name & Address	Roposed Rough Stone & Gravel Quarry Of Thiru.S.Padma Kumar At S.F.Nos. 195/2b(P), 179/1a(P), 178/1 & 178/2(P), Peranakavur Village, Uthiramerur Taluk, Kancheepuram District, Tamil Nadu State.
Sample Description	AMBIENT AIR QUALITY
Sampling Procedure	IS – 5182 (Part – 14: 2000 & Part – V: Reaffirmed - 2003), CPCB Guide lines

Sample Location	A5-ARUMBULIYUR - 310m(SE)
Positioned height of Sampler	1.5 M above Ground Level

Customer Reference	By Mail	Sampling Duration	24 hrs
Sample Reference No	SARL/A/CHE-3985	Sample Received on	26.05.2025
Sample Collected by	LABORATORY	Test Commenced on	26.05.2025
Sample Collected on	21.05.2025	Test Completed on	02.06.2025
Temperature	36°C	Relative Humidity	30%
Sample Condition	Fit for Analysis		

S. No.	Parameters	Protocol	Unit	Results	*Limits
1	Particulate Matter less than 10micron size (PM ₁₀)	IS:5182: Part 23:2006	µg/m ³	45.1	100
2	Particulate Matter less than 2.5micron size (PM _{2.5})	IS 5182 (Part 24):2019	µg/m ³	21.6	60
3	Sulphur dioxide (SO ₂)	IS:5182: Part 02:2001	µg/m ³	4.2	80
4	Nitrogen Dioxide (NO ₂)	IS:5182: Part 06:2006	µg/m ³	8.6	80
5	Carbon monoxide (CO)	SARL/IOP/013 (Issue No:01, Issue Date – 01.03.2023)	mg/m ³	BDL (D.L – 1.1)	-

Remarks: Limits: *National Ambient air quality standards from CPCB. BDL- Below detectable limit. DL –Detectable limit

For Shrient Analytical and Research Labs Pvt. Ltd


Verified



END OF THE REPORT


Authorized Signatory
S. BALAMURUGAN
Asst. Technical Manager

Please Contact:

For any Technical Issues&Complaints: technical@shrientanalytical.com

Terms and conditions:

(1) The test items will not be retained for more than 15 days from the date of issue of test report. (2) The results relate only to the items tested (3) The test report shall not be reproduced except in full without the written approval of the laboratory (4) Any use for advertising purposes must be granted in writing. This technical report may only be quoted in full. This report is the result of a single examination of the object in question and is not generally applicable evaluation of the quality of other products in regular production. For further details, please see testing and certification regulation, chapter A-3.4. (5) The correctness of the information related to sample(s) in the Test Request Form/Customer letterhead/Email is the customer's responsibility. The laboratory reports the said information in the test report and is not liable for the same.



Shrient Analytical and Research Labs Pvt. Ltd

416/15, DhargasRoad, West Tambaram, Chennai- 600045
Phone Number +91 82208 36377 Email: -info@shrientanalytical.com
www.shrientanalytical.com

TEST REPORT

Report No.	SARL/25/3986	Report Date.	02.06.2025

Customer Name & Address	Roposed Rough Stone & Gravel Quarry Of Thiru.S.Padma Kumar At S.F.Nos. 195/2b(P), 179/1a(P), 178/1 & 178/2(P), Peranakavur Village, Uthiramerur Taluk, Kancheepuram District, Tamil Nadu State.
Sample Description	AMBIENT AIR QUALITY
Sampling Procedure	IS – 5182 (Part – 14: 2000 & Part – V: Reaffirmed - 2003), CPCB Guide lines

Sample Location	A6 -Mambakkam
Positioned height of Sampler	1.5 M above Ground Level

Customer Reference	By Mail	Sampling Duration	24 hrs
Sample Reference No	SARL/A/CHE-3986	Sample Received on	26.05.2025
Sample Collected by	LABORATORY	Test Commenced on	26.05.2025
Sample Collected on	21.05.2025	Test Completed on	02.06.2025
Temperature	37°C	Relative Humidity	21%
Sample Condition	Fit for Analysis		

S. No.	Parameters	Protocol	Unit	Results	*Limits
1	Particulate Matter less than 10micron size (PM ₁₀)	IS:5182: Part 23:2006	µg/m ³	50.1	100
2	Particulate Matter less than 2.5micron size (PM _{2.5})	IS 5182 (Part 24):2019	µg/m ³	23	60
3	Sulphur dioxide (SO ₂)	IS:5182: Part 02:2001	µg/m ³	4.4	80
4	Nitrogen Dioxide (NO ₂)	IS:5182: Part 06:2006	µg/m ³	9.3	80
5	Carbon monoxide (CO)	SARL/IOP/013 (Issue No:01, Issue Date – 01.03.2023)	mg/m ³	BDL (D.L – 1.1)	-

Remarks: Limits: *National Ambient air quality standards from CPCB. BDL- Below detectable limit. DL –Detectable limit

For Shrient Analytical and Research Labs Pvt. Ltd

Verified



Authorized Signatory
S. BALAMURUGAN
Asst. Technical Manager

END OF THE REPORT

Please Contact:

For any Technical Issues&Complaints: technical@shrientanalytical.com

Terms and conditions:

(1) The test items will not be retained for more than 15 days from the date of issue of test report. (2) The results relate only to the items tested (3) The test report shall not be reproduced except in full without the written approval of the laboratory (4) Any use for advertising purposes must be granted in writing. This technical report may only be quoted in full. This report is the result of a single examination of the object in question and is not generally applicable evaluation of the quality of other products in regular production. For further details, please see testing and certification regulation, chapter A-3.4. (5) The correctness of the information related to sample(s) in the Test Request Form/Customer letterhead/Email is the customer's responsibility. The laboratory reports the said information in the test report and is not liable for the same



Shrient Analytical and Research Labs Pvt. Ltd

416/15, DhargasRoad, West Tambaram, Chennai- 600045
Phone Number +91 82208 36377 Email: -info@shrientanalytical.com
www.shrientanalytical.com

TEST REPORT

Report No.	SARL/25/3987	Report Date.	02.06.2025

Customer Name & Address	Roposed Rough Stone & Gravel Quarry Of Thiru.S.Padma Kumar At S.F.Nos. 195/2b(P), 179/1a(P), 178/1 & 178/2(P), Peranakavur Village, Uthiramerur Taluk, Kancheepuram District, Tamil Nadu State.
Sample Description	AMBIENT AIR QUALITY
Sampling Procedure	IS – 5182 (Part – 14: 2000 & Part – V: Reaffirmed - 2003), CPCB Guide lines

Sample Location	A7-Neerkundram
Positioned height of Sampler	1.5 M above Ground Level

Customer Reference	By Mail	Sampling Duration	24 hrs
Sample Reference No	SARL/A/CHE-3987	Sample Received on	26.05.2025
Sample Collected by	LABORATORY	Test Commenced on	26.05.2025
Sample Collected on	21.05.2025	Test Completed on	02.06.2025
Temperature	37°C	Relative Humidity	21%
Sample Condition	Fit for Analysis		

S. No.	Parameters	Protocol	Unit	Results	*Limits
1	Particulate Matter less than 10micron size (PM ₁₀)	IS:5182: Part 23:2006	µg/m ³	51.1	100
2	Particulate Matter less than 2.5micron size (PM _{2.5})	IS 5182 (Part 24):2019	µg/m ³	23.6	60
3	Sulphur dioxide (SO ₂)	IS:5182: Part 02:2001	µg/m ³	4.7	80
4	Nitrogen Dioxide (NO ₂)	IS:5182: Part 06:2006	µg/m ³	11.1	80
5	Carbon monoxide (CO)	SARL/IOP/013 (Issue No:01, Issue Date – 01.03.2023)	mg/m ³	BDL (D.L – 1.1)	-

Remarks: Limits: *National Ambient air quality standards from CPCB. BDL- Below detectable limit. DL – Detectable limit

For Shrient Analytical and Research Labs Pvt. Ltd

Verified



Authorized Signatory
S. BALAMURUGAN
Asst. Technical Manager

END OF THE REPORT

Please Contact:

For any Technical Issues&Complaints: technical@shrientanalytical.com

Terms and conditions:

- (1) The test items will not be retained for more than 15 days from the date of issue of test report. (2) The results relate only to the items tested (3) The test report shall not be reproduced except in full without the written approval of the laboratory (4) Any use for advertising purposes must be granted in writing. This technical report may only be quoted in full. This report is the result of a single examination of the object in question and is not generally applicable evaluation of the quality of other products in regular production. For further details, please see testing and certification regulation, chapter A-3.4. (5) The correctness of the information related to sample(s) in the Test Request Form/Customer letterhead/Email is the customer's responsibility. The laboratory reports the said information in the test report and is not liable for the same
- (2)



Shrient Analytical and Research Labs Pvt. Ltd

416/15, DhargasRoad, West Tambaram, Chennai- 600045
Phone Number +91 82208 36377 Email: -info@shrientanalytical.com
www.shrientanalytical.com

TEST REPORT

Report No.	SARL/25/3988	Report Date.	02.06.2025

Customer Name & Address	Roposed Rough Stone & Gravel Quarry Of Thiru.S.Padma Kumar At S.F.Nos. 195/2b(P), 179/1a(P), 178/1 & 178/2(P), Peranakavur Village, Uthiramerur Taluk, Kancheepuram District, Tamil Nadu State.
Sample Description	AMBIENT AIR QUALITY
Sampling Procedure	IS – 5182 (Part – 14: 2000 & Part – V: Reaffirmed - 2003), CPCB Guide lines


Sample Location	A3-Pazhaveri
Positioned height of Sampler	1.5 M above Ground Level

Customer Reference	By Mail	Sampling Duration	24 hrs
Sample Reference No	SARL/A/CHE-3988	Sample Received on	26.05.2025
Sample Collected by	LABORATORY	Test Commenced on	26.05.2025
Sample Collected on	22.05.2025	Test Completed on	02.06.2025
Temperature	37°C	Relative Humidity	23%
Sample Condition	Fit for Analysis		

S. No.	Parameters	Protocol	Unit	Results	*Limits
1	Particulate Matter less than 10micron size (PM ₁₀)	IS:5182: Part 23:2006	µg/m ³	47.7	100
2	Particulate Matter less than 2.5micron size (PM _{2.5})	IS 5182 (Part 24):2019	µg/m ³	22.5	60
3	Sulphur dioxide (SO ₂)	IS:5182: Part 02:2001	µg/m ³	3.8	80
4	Nitrogen Dioxide (NO ₂)	IS:5182: Part 06:2006	µg/m ³	7.5	80
5	Carbon monoxide (CO)	SARL/IOP/013 (Issue No:01, Issue Date – 01.03.2023)	mg/m ³	BDL (D.L – 1.1)	-

Remarks: Limits: *National Ambient air quality standards from CPCB. BDL- Below detectable limit. DL –Detectable limit

For Shrient Analytical and Research Labs Pvt. Ltd

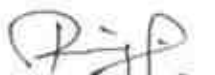
Verified



END OF THE REPORT


Authorized Signatory
S. BALAMURUGAN
Asst. Technical Manager

Please Contact:

For any Technical Issues&Complaints: technical@shrientanalytical.com

Terms and conditions:

(1) The test items will not be retained for more than 15 days from the date of issue of test report. (2) The results relate only to the items tested (3) The test report shall not be reproduced except in full without the written approval of the laboratory (4) Any use for advertising purposes must be granted in writing. This technical report may only be quoted in full. This report is the result of a single examination of the object in question and is not generally applicable evaluation of the quality of other products in regular production. For further details, please see testing and certification regulation, chapter A-3.4. (5) The correctness of the information related to sample(s) in the Test Request Form/Customer letterhead/Email is the customer's responsibility. The laboratory reports the said information in the test report and is not liable for the same.



Shrient Analytical and Research Labs Pvt. Ltd

416/15, DhargasRoad, West Tambaram, Chennai- 600045
Phone Number +91 82208 36377 Email: -info@shrientanalytical.com
www.shrientanalytical.com

TEST REPORT

Report No.	SARL/25/3989	Report Date.	02.06.2025

Customer Name & Address	Roposed Rough Stone & Gravel Quarry Of Thiru.S.Padma Kumar At S.F.Nos. 195/2b(P), 179/1a(P), 178/1 & 178/2(P), Peranakavur Village, Uthiramerur Taluk, Kancheepuram District, Tamil Nadu State.
Sample Description	AMBIENT AIR QUALITY
Sampling Procedure	IS – 5182 (Part – 14: 2000 & Part – V: Reaffirmed - 2003), CPCB Guide lines

Sample Location	A4-Salavakkam
Positioned height of Sampler	1.5 M above Ground Level

Customer Reference	By Mail	Sampling Duration	24 hrs
Sample Reference No	SARL/A/CHE-3989	Sample Received on	26.05.2025
Sample Collected by	LABORATORY	Test Commenced on	26.05.2025
Sample Collected on	22.05.2025	Test Completed on	02.06.2025
Temperature	37°C	Relative Humidity	23%
Sample Condition	Fit for Analysis		

S. No.	Parameters	Protocol	Unit	Results	*Limits
1	Particulate Matter less than 10micron size (PM ₁₀)	IS:5182: Part 23:2006	µg/m ³	55.3	100
2	Particulate Matter less than 2.5micron size (PM _{2.5})	IS 5182 (Part 24):2019	µg/m ³	26.4	60
3	Sulphur dioxide (SO ₂)	IS:5182: Part 02:2001	µg/m ³	5.3	80
4	Nitrogen Dioxide (NO ₂)	IS:5182: Part 06:2006	µg/m ³	9.6	80
5	Carbon monoxide (CO)	SARL/IOP/013 (Issue No:01, Issue Date – 01.03.2023)	mg/m ³	BDL (D.L – 1.1)	-

Remarks: Limits: *National Ambient air quality standards from CPCB. BDL- Below detectable limit. DL –Detectable limit

For Shrient Analytical and Research Labs Pvt. Ltd

Verified



END OF THE REPORT

Authorized Signatory
S. BALAMURUGAN
Asst. Technical Manager

Please Contact:

For any Technical Issues&Complaints: technical@shrientanalytical.com

Terms and conditions:

(1) The test items will not be retained for more than 15 days from the date of issue of test report. (2) The results relate only to the items tested (3) The test report shall not be reproduced except in full without the written approval of the laboratory (4) Any use for advertising purposes must be granted in writing. This technical report may only be quoted in full. This report is the result of a single examination of the object in question and is not generally applicable evaluation of the quality of other products in regular production. For further details, please see testing and certification regulation, chapter A-3.4. (5) The correctness of the information related to sample(s) in the Test Request Form/Customer letterhead/Email is the customer's responsibility. The laboratory reports the said information in the test report and is not liable for the same.



Shrient Analytical and Research Labs Pvt. Ltd

416/15, DhargasRoad, West Tambaram, Chennai- 600045
Phone Number +91 82208 36377 Email: -info@shrientanalytical.com
www.shrientanalytical.com

TEST REPORT

Report No.	SARL/25/3990	Report Date.	02.06.2025

Customer Name & Address	Roposed Rough Stone & Gravel Quarry Of Thiru.S.Padma Kumar At S.F.Nos. 195/2b(P), 179/1a(P), 178/1 & 178/2(P), Peranakavur Village, Uthiramerur Taluk, Kancheepuram District, Tamil Nadu State.
Sample Description	AMBIENT AIR QUALITY
Sampling Procedure	IS – 5182 (Part – 14: 2000 & Part – V: Reaffirmed - 2003), CPCB Guide lines

Sample Location	A3-Pazhaveri
Positioned height of Sampler	1.5 M above Ground Level

Customer Reference	By Mail	Sampling Duration	24 hrs
Sample Reference No	SARL/A/CHE-3990	Sample Received on	26.05.2025
Sample Collected by	LABORATORY	Test Commenced on	26.05.2025
Sample Collected on	23.05.2025	Test Completed on	02.06.2025
Temperature	36°C	Relative Humidity	30%
Sample Condition	Fit for Analysis		

S. No.	Parameters	Protocol	Unit	Results	*Limits
1	Particulate Matter less than 10micron size (PM ₁₀)	IS:5182: Part 23:2006	µg/m ³	50.1	100
2	Particulate Matter less than 2.5micron size (PM _{2.5})	IS 5182 (Part 24):2019	µg/m ³	23.5	60
3	Sulphur dioxide (SO ₂)	IS:5182: Part 02:2001	µg/m ³	4.1	80
4	Nitrogen Dioxide (NO ₂)	IS:5182: Part 06:2006	µg/m ³	8.2	80
5	Carbon monoxide (CO)	SARL/IOP/013 (Issue No:01, Issue Date – 01.03.2023)	mg/m ³	BDL (D.L – 1.1)	-

Remarks: Limits: *National Ambient air quality standards from CPCB. BDL- Below detectable limit. DL – Detectable limit

For Shrient Analytical and Research Labs Pvt. Ltd


Verified




Authorized Signatory
S. BALAMURUGAN
Asst. Technical Manager

END OF THE REPORT

Please Contact:

For any Technical Issues & Complaints: technical@shrientanalytical.com

Terms and conditions:

(1) The test items will not be retained for more than 15 days from the date of issue of test report. (2) The results relate only to the items tested (3) The test report shall not be reproduced except in full without the written approval of the laboratory (4) Any use for advertising purposes must be granted in writing. This technical report may only be quoted in full. This report is the result of a single examination of the object in question and is not generally applicable evaluation of the quality of other products in regular production. For further details, please see testing and certification regulation, chapter A-3.4. (5) The correctness of the information related to sample(s) in the Test Request Form/Customer letterhead/Email is the customer's responsibility. The laboratory reports the said information in the test report and is not liable for the same.



Shrient Analytical and Research Labs Pvt. Ltd

416/15, DhargasRoad, West Tambaram, Chennai- 600045
Phone Number +91 82208 36377 Email: -info@shrientanalytical.com
www.shrientanalytical.com

TEST REPORT

Report No.	SARL/25/3991	Report Date.	02.06.2025

Customer Name & Address	Roposed Rough Stone & Gravel Quarry Of Thiru.S.Padma Kumar At S.F.Nos. 195/2b(P), 179/1a(P), 178/1 & 178/2(P), Peranakavur Village, Uthiramerur Taluk, Kancheepuram District, Tamil Nadu State.
Sample Description	AMBIENT AIR QUALITY
Sampling Procedure	IS – 5182 (Part – 14: 2000 & Part – V: Reaffirmed - 2003), CPCB Guide lines

Sample Location	A4-Salavakkam
Positioned height of Sampler	1.5 M above Ground Level

Customer Reference	By Mail	Sampling Duration	24 hrs
Sample Reference No	SARL/A/CHE-3991	Sample Received on	26.05.2025
Sample Collected by	LABORATORY	Test Commenced on	26.05.2025
Sample Collected on	23.05.2025	Test Completed on	02.06.2025
Temperature	36°C	Relative Humidity	30%
Sample Condition	Fit for Analysis		

S. No.	Parameters	Protocol	Unit	Results	*Limits
1	Particulate Matter less than 10micron size (PM ₁₀)	IS:5182: Part 23:2006	µg/m ³	52.8	100
2	Particulate Matter less than 2.5micron size (PM _{2.5})	IS 5182 (Part 24):2019	µg/m ³	25.3	60
3	Sulphur dioxide (SO ₂)	IS:5182: Part 02:2001	µg/m ³	4.7	80
4	Nitrogen Dioxide (NO ₂)	IS:5182: Part 06:2006	µg/m ³	9.0	80
5	Carbon monoxide (CO)	SARL/IOP/013 (Issue No:01, Issue Date – 01.03.2023)	mg/m ³	BDL (D.L – 1.1)	-

Remarks: Limits: *National Ambient air quality standards from CPCB. BDL- Below detectable limit. DL –Detectable limit

For Shrient Analytical and Research Labs Pvt. Ltd

Verified



END OF THE REPORT

Authorized Signatory
S. BALAMURUGAN
Asst. Technical Manager

Please Contact:

For any Technical Issues&Complaints: technical@shrientanalytical.com

Terms and conditions:

(1) The test items will not be retained for more than 15 days from the date of issue of test report. (2) The results relate only to the items tested (3) The test report shall not be reproduced except in full without the written approval of the laboratory (4) Any use for advertising purposes must be granted in writing. This technical report may only be quoted in full. This report is the result of a single examination of the object in question and is not generally applicable evaluation of the quality of other products in regular production. For further details, please see testing and certification regulation, chapter A-3.4. (5) The correctness of the information related to sample(s) in the Test Request Form/Customer letterhead/Email is the customer's responsibility. The laboratory reports the said information in the test report and is not liable for the same.



Shrient Analytical and Research Labs Pvt. Ltd

416/15, DhargasRoad, West Tambaram, Chennai- 600045
Phone Number +91 82208 36377 Email: -info@shrientanalytical.com
www.shrientanalytical.com

TEST REPORT

Report No.	SARL/25/3992	Report Date.	02.06.2025

Customer Name & Address	Roposed Rough Stone & Gravel Quarry Of Thiru.S.Padma Kumar At S.F.Nos. 195/2b(P), 179/1a(P), 178/1 & 178/2(P), Peranakavur Village, Uthiramerur Taluk, Kancheepuram District, Tamil Nadu State.
Sample Description	AMBIENT AIR QUALITY
Sampling Procedure	IS – 5182 (Part – 14: 2000 & Part – V: Reaffirmed - 2003), CPCB Guide lines

Sample Location	A1-Within Mine Lease area
Positioned height of Sampler	1.5 M above Ground Level

Customer Reference	By Mail	Sampling Duration	24 hrs
Sample Reference No	SARL/A/CHE-3992	Sample Received on	26.05.2025
Sample Collected by	LABORATORY	Test Commenced on	26.05.2025
Sample Collected on	24.05.2025	Test Completed on	02.06.2025
Temperature	36°C	Relative Humidity	30%
Sample Condition	Fit for Analysis		

S. No.	Parameters	Protocol	Unit	Results	*Limits
1	Particulate Matter less than 10micron size (PM ₁₀)	IS:5182: Part 23:2006	µg/m ³	47.5	100
2	Particulate Matter less than 2.5micron size (PM _{2.5})	IS 5182 (Part 24):2019	µg/m ³	22.5	60
3	Sulphur dioxide (SO ₂)	IS:5182: Part 02:2001	µg/m ³	3.9	80
4	Nitrogen Dioxide (NO ₂)	IS:5182: Part 06:2006	µg/m ³	7.3	80
5	Carbon monoxide (CO)	SARL/IOP/013 (Issue No:01, Issue Date – 01.03.2023)	mg/m ³	BDL (D.L – 1.1)	-

Remarks: Limits: *National Ambient air quality standards from CPCB. BDL- Below detectable limit. DL –Detectable limit

For Shrient Analytical and Research Labs Pvt. Ltd

Verified



END OF THE REPORT

Authorized Signatory
S. BALAMURUGAN
Asst. Technical Manager

Please Contact:

For any Technical Issues&Complaints: technical@shrientanalytical.com

Terms and conditions:

(1) The test items will not be retained for more than 15 days from the date of issue of test report. (2) The results relate only to the items tested (3) The test report shall not be reproduced except in full without the written approval of the laboratory (4) Any use for advertising purposes must be granted in writing. This technical report may only be quoted in full. This report is the result of a single examination of the object in question and is not generally applicable evaluation of the quality of other products in regular production. For further details, please see testing and certification regulation, chapter A-3.4. (5) The correctness of the information related to sample(s) in the Test Request Form/Customer letterhead/Email is the customer's responsibility. The laboratory reports the said information in the test report and is not liable for the same.



Shrient Analytical and Research Labs Pvt. Ltd

416/15, DhargasRoad, West Tambaram, Chennai- 600045
Phone Number +91 82208 36377 Email: -info@shrientanalytical.com
www.shrientanalytical.com

TEST REPORT

Report No.	SARL/25/3993	Report Date.	02.06.2025

Customer Name & Address	Roposed Rough Stone & Gravel Quarry Of Thiru.S.Padma Kumar At S.F.Nos. 195/2b(P), 179/1a(P), 178/1 & 178/2(P), Peranakavur Village, Uthiramerur Taluk, Kancheepuram District, Tamil Nadu State.
Sample Description	AMBIENT AIR QUALITY
Sampling Procedure	IS – 5182 (Part – 14: 2000 & Part – V: Reaffirmed - 2003), CPCB Guide lines

Sample Location	A2-Edamichi
Positioned height of Sampler	1.5 M above Ground Level

Customer Reference	By Mail	Sampling Duration	24 hrs
Sample Reference No	SARL/A/CHE-3993	Sample Received on	26.05.2025
Sample Collected by	LABORATORY	Test Commenced on	26.05.2025
Sample Collected on	24.05.2025	Test Completed on	02.06.2025
Temperature	35°C	Relative Humidity	30%
Sample Condition	Fit for Analysis		

S. No.	Parameters	Protocol	Unit	Results	*Limits
1	Particulate Matter less than 10micron size (PM ₁₀)	IS:5182: Part 23:2006	µg/m ³	49.9	100
2	Particulate Matter less than 2.5micron size (PM _{2.5})	IS 5182 (Part 24):2019	µg/m ³	23.9	60
3	Sulphur dioxide (SO ₂)	IS:5182: Part 02:2001	µg/m ³	5.1	80
4	Nitrogen Dioxide (NO ₂)	IS:5182: Part 06:2006	µg/m ³	9.5	80
5	Carbon monoxide (CO)	SARL/IOP/013 (Issue No:01, Issue Date – 01.03.2023)	mg/m ³	BDL (D.L – 1.1)	-

Remarks: Limits: *National Ambient air quality standards from CPCB. BDL- Below detectable limit. DL –Detectable limit

For Shrient Analytical and Research Labs Pvt. Ltd


Verified




Authorized Signatory
S. BALAMURUGAN
Asst. Technical Manager

END OF THE REPORT

Please Contact:

For any Technical Issues&Complaints: technical@shrientanalytical.com

Terms and conditions:

(1) The test items will not be retained for more than 15 days from the date of issue of test report. (2) The results relate only to the items tested (3) The test report shall not be reproduced except in full without the written approval of the laboratory (4) Any use for advertising purposes must be granted in writing. This technical report may only be quoted in full. This report is the result of a single examination of the object in question and is not generally applicable evaluation of the quality of other products in regular production. For further details, please see testing and certification regulation, chapter A-3.4. (5) The correctness of the information related to sample(s) in the Test Request Form/Customer letterhead/Email is the customer's responsibility. The laboratory reports the said information in the test report and is not liable for the same.



Shrient Analytical and Research Labs Pvt. Ltd

416/15, DhargasRoad, West Tambaram, Chennai- 600045
Phone Number +91 82208 36377 Email: -info@shrientanalytical.com
www.shrientanalytical.com

TEST REPORT

Report No.	SARL/25/3994	Report Date.	02.06.2025

Customer Name & Address	Roposed Rough Stone & Gravel Quarry Of Thiru.S.Padma Kumar At S.F.Nos. 195/2b(P), 179/1a(P), 178/1 & 178/2(P), Peranakavur Village, Uthiramerur Taluk, Kancheepuram District, Tamil Nadu State.
Sample Description	AMBIENT AIR QUALITY
Sampling Procedure	IS – 5182 (Part – 14: 2000 & Part – V: Reaffirmed - 2003), CPCB Guide lines

Sample Location	A1-Within Mine Lease area
Positioned height of Sampler	1.5 M above Ground Level

Customer Reference	By Mail	Sampling Duration	24 hrs
Sample Reference No	SARL/A/CHE-3994	Sample Received on	26.05.2025
Sample Collected by	LABORATORY	Test Commenced on	26.05.2025
Sample Collected on	25.05.2025	Test Completed on	02.06.2025
Temperature	35°C	Relative Humidity	30%
Sample Condition	Fit for Analysis		

S. No.	Parameters	Protocol	Unit	Results	*Limits
1	Particulate Matter less than 10micron size (PM ₁₀)	IS:5182: Part 23:2006	µg/m ³	44.8	100
2	Particulate Matter less than 2.5micron size (PM _{2.5})	IS 5182 (Part 24):2019	µg/m ³	21.5	60
3	Sulphur dioxide (SO ₂)	IS:5182: Part 02:2001	µg/m ³	3.5	80
4	Nitrogen Dioxide (NO ₂)	IS:5182: Part 06:2006	µg/m ³	7.6	80
5	Carbon monoxide (CO)	SARL/IOP/013 (Issue No:01, Issue Date – 01.03.2023)	mg/m ³	BDL (D.L – 1.1)	-

Remarks: Limits: *National Ambient air quality standards from CPCB. BDL- Below detectable limit. DL – Detectable limit

For Shrient Analytical and Research Labs Pvt. Ltd

Verified



Authorized Signatory
S. BALAMURUGAN
Asst. Technical Manager

END OF THE REPORT

Please Contact:

For any Technical Issues & Complaints: technical@shrientanalytical.com

Terms and conditions:

(1) The test items will not be retained for more than 15 days from the date of issue of test report. (2) The results relate only to the items tested (3) The test report shall not be reproduced except in full without the written approval of the laboratory (4) Any use for advertising purposes must be granted in writing. This technical report may only be quoted in full. This report is the result of a single examination of the object in question and is not generally applicable evaluation of the quality of other products in regular production. For further details, please see testing and certification regulation, chapter A-3.4. (5) The correctness of the information related to sample(s) in the Test Request Form/Customer letterhead/Email is the customer's responsibility. The laboratory reports the said information in the test report and is not liable for the same.



Shrient Analytical and Research Labs Pvt. Ltd

416/15, DhargasRoad, West Tambaram, Chennai- 600045
Phone Number +91 82208 36377 Email: -info@shrientanalytical.com
www.shrientanalytical.com

TEST REPORT

Report No.	SARL/25/3995	Report Date.	02.06.2025

Customer Name & Address	Roposed Rough Stone & Gravel Quarry Of Thiru.S.Padma Kumar At S.F.Nos. 195/2b(P), 179/1a(P), 178/1 & 178/2(P), Peranakavur Village, Uthiramerur Taluk, Kancheepuram District, Tamil Nadu State.
Sample Description	AMBIENT AIR QUALITY
Sampling Procedure	IS – 5182 (Part – 14: 2000 & Part – V: Reaffirmed - 2003), CPCB Guide lines

Sample Location	A2-Edamichi
Positioned height of Sampler	1.5 M above Ground Level

Customer Reference	By Mail	Sampling Duration	24 hrs
Sample Reference No	SARL/A/CHE-3995	Sample Received on	26.05.2025
Sample Collected by	LABORATORY	Test Commenced on	26.05.2025
Sample Collected on	25.05.2025	Test Completed on	02.06.2025
Temperature	35°C	Relative Humidity	30%
Sample Condition	Fit for Analysis		

S. No.	Parameters	Protocol	Unit	Results	*Limits
1	Particulate Matter less than 10micron size (PM ₁₀)	IS:5182: Part 23:2006	µg/m ³	54.2	100
2	Particulate Matter less than 2.5micron size (PM _{2.5})	IS 5182 (Part 24):2019	µg/m ³	25.7	60
3	Sulphur dioxide (SO ₂)	IS:5182: Part 02:2001	µg/m ³	5.4	80
4	Nitrogen Dioxide (NO ₂)	IS:5182: Part 06:2006	µg/m ³	10	80
5	Carbon monoxide (CO)	SARL/IOP/013 (Issue No:01, Issue Date – 01.03.2023)	mg/m ³	BDL (D.L – 1.1)	-

Remarks: Limits: *National Ambient air quality standards from CPCB. BDL- Below detectable limit. DL –Detectable limit

For Shrient Analytical and Research Labs Pvt. Ltd

Verified



END OF THE REPORT

Authorized Signatory
S. BALAMURUGAN
Asst. Technical Manager

Please Contact:

For any Technical Issues&Complaints: technical@shrientanalytical.com

Terms and conditions:

(1) The test items will not be retained for more than 15 days from the date of issue of test report. (2) The results relate only to the items tested (3) The test report shall not be reproduced except in full without the written approval of the laboratory (4) Any use for advertising purposes must be granted in writing. This technical report may only be quoted in full. This report is the result of a single examination of the object in question and is not generally applicable evaluation of the quality of other products in regular production. For further details, please see testing and certification regulation, chapter A-3.4. (5) The correctness of the information related to sample(s) in the Test Request Form/Customer letterhead/Email is the customer's responsibility. The laboratory reports the said information in the test report and is not liable for the same.



Shrient Analytical and Research Labs Pvt. Ltd

416/15, Dhargas Road, West Tambaram, Chennai- 600045
Phone Number +91 82208 36377 Email: - info@shrientanalytical.com
www.shrientanalytical.com

TEST REPORT

Report No.	SARL/25/3996	Report Date.	02.06.2025

Customer Name & Address	Roposed Rough Stone & Gravel Quarry Of Thiru.S.Padma Kumar At S.F.Nos. 195/2b(P), 179/1a(P), 178/1 & 178/2(P), Peranakavur Village, Uthiramerur Taluk, Kancheepuram District, Tamil Nadu State.
Sample Description	WATER
Sample Mark	GW 1 - Within Mine Lease area

Customer Reference	By Mail	Sampling Procedure	IS 17614: Part 14: 2021
Sample Reference No	SARL/W/CHE-3996	Sample Received on	26.05.2025
Sample Collected by	LABORATORY	Test Commenced on	26.05.2025
Sample Collected on	25.05.2025	Test Completed on	02.06.2025
Sample Condition	Fit for Analysis		

Sl. No.	Parameters	Protocol	Unit	Result	*Limits
					Permissible
A.	Physical parameters				
1	Odour	IS 3025 (Part 5): 2018	-	Agreeable	Agreeable
2	Turbidity	APHA 24 th Edition 2130 B: 2023	NTU	<1.0	5.0
3	pH at 25 °C	APHA 24 th Edition 4500 – H+ B: 2023	-	7.92	6.50-8.50
4	Electrical Conductivity	APHA 24 th Edition 2510 B: 2023	(µS/cm)	1263.0	-
B.	Chemical parameters				
5	Total Dissolved Solids	APHA 24th Edition 2540-C: 2023	mg/L	760	2000
6	Total hardness (as CaCO3)	APHA 24th Edition 2340 C: 2023	mg/L	287	600
7	Calcium (as Ca)	IS 3025 (Part 40): 1991	mg/L	74.4	200
8	Magnesium (as Mg)	IS 3025 (Part 46): 1994	mg/L	23.8	100
9	Calcium Hardness (as CaCO3)	APHA 24th Edition 3500 Ca B: 2023	mg/L	185	-
10	Magnesium Hardness (as CaCO3)	APHA 24th Edition 3500 Mg B: 2023	mg/L	99.0	-
11	Total alkalinity (as CaCO3)	APHA 24th Edition 2320 B: 2023	mg/L	186	600
12	Chloride (as Cl)	APHA 24th Edition 4500 Cl- B: 2023	mg/L	232	1000



Shrient Analytical and Research Labs Pvt. Ltd

416/15, Dhargas Road, West Tambaram, Chennai- 600045

Phone Number +91 82208 36377 Email: - info@shrientanalytical.com

www.shrientanalytical.com

TEST REPORT

Report No.	SARL/25/3996

Report Date.	02.06.2025

Sl. No	Parameters	Protocol	Unit	Result	*Limits
					Permissible
13	Free Residual chlorine	APHA 24th Edition 4500 Cl- B: 2023	mg/L	BDL (D.L - 0.2)	1.0
14	Sulphate as (SO42-)	APHA 24th Edition 4500 SO42- E: 2023	mg/L	170	400
15	Iron (as Fe)	APHA 24th Edition 3500 Fe B: 2023	mg/L	0.07	0.3
16	Nitrate (as NO3)	IS 3025 (Part 34): 1988	mg/L	2.72	45
17	Fluoride (as F)	APHA 24th Edition 4500 F- D: 2023	mg/L	0.49	1.5
18	Manganese (as Mn)	APHA 24th Edition 3500 Mn B: 2023	mg/L	BDL (D.L - 0.05)	0.3

Remarks: *Drinking Water Specifications as per IS - 10500:2012. BDL - Below Detectable limit (DL - Detectable limit).

For Shrient Analytical and Research Labs Pvt. Ltd


Verified



END OF THE REPORT


Authorized Signatory
S. BALAMURUGAN
Asst. Technical Manager

Please Contact:

For any Technical Issues & Complaints: technical@shrientanalytical.com

Terms and conditions:

(1) The test items will not be retained for more than 15 days from the date of issue of test report. (2) The results relate only to the items tested (3) The test report shall not be reproduced except in full without the written approval of the laboratory (4) Any use for advertising purposes must be granted in writing. This technical report may only be quoted in full. This report is the result of a single examination of the object in question and is not generally applicable evaluation of the quality of other products in regular production. For further details, please see testing and certification regulation, chapter A-3.4. (5) The correctness of the information related to sample(s) in the Test Request Form/Customer letterhead/Email is the customer's responsibility. The laboratory reports the said information in the test report and is not liable for the same.

LAB SERVICES FOR:- Food, Water, Milk, Environment, Academic & Industrial Segment.

CIN : U74999TN2017PTC116807 / GST No : 33AAYCS7325R1ZA / PAN No: AAYCS7325R

Page 2 of 2



Shrient Analytical and Research Labs Pvt. Ltd

416/15, Dhargas Road, West Tambaram, Chennai- 600045
Phone Number +91 82208 36377 Email: - info@shrientanalytical.com
www.shrientanalytical.com

TEST REPORT

Report No.	SARL/25/3997	Report Date.	02.06.2025

Customer Name & Address	Roposed Rough Stone & Gravel Quarry Of Thiru.S.Padma Kumar At S.F.Nos. 195/2b(P), 179/1a(P), 178/1 & 178/2(P), Peranakavur Village, Uthiramerur Taluk, Kancheepuram District, Tamil Nadu State.
Sample Description	WATER
Sample Mark	GW 2 - Edamichi

Customer Reference	By Mail	Sampling Procedure	IS 17614: Part 14: 2021
Sample Reference No	SARL/W/CHE-3997	Sample Received on	26.05.2025
Sample Collected by	LABORATORY	Test Commenced on	26.05.2025
Sample Collected on	25.05.2025	Test Completed on	02.06.2025
Sample Condition	Fit for Analysis		

Sl. No.	Parameters	Protocol	Unit	Result	*Limits
					Permissible
A.	Physical parameters				
1	Odour	IS 3025 (Part 5): 2018	-	Agreeable	Agreeable
2	Turbidity	APHA 24 th Edition 2130 B: 2023	NTU	<1.0	5.0
3	pH at 25 °C	APHA 24 th Edition 4500 – H+ B: 2023	-	7.66	6.50-8.50
4	Electrical Conductivity	APHA 24 th Edition 2510 B: 2023	(µS/cm)	798.6	-
B.	Chemical parameters				
5	Total Dissolved Solids	APHA 24th Edition 2540-C: 2023	mg/L	482	2000
6	Total hardness (as CaCO3)	APHA 24th Edition 2340 C: 2023	mg/L	204	600
7	Calcium (as Ca)	IS 3025 (Part 40): 1991	mg/L	39.6	200
8	Magnesium (as Mg)	IS 3025 (Part 46): 1994	mg/L	24.7	100
9	Calcium Hardness (as CaCO3)	APHA 24th Edition 3500 Ca B: 2023	mg/L	98.0	-
10	Magnesium Hardness (as CaCO3)	APHA 24th Edition 3500 Mg B: 2023	mg/L	103	-
11	Total alkalinity (as CaCO3)	APHA 24th Edition 2320 B: 2023	mg/L	218	600
12	Chloride (as Cl)	APHA 24th Edition 4500 Cl- B: 2023	mg/L	138	1000



Shrient Analytical and Research Labs Pvt. Ltd

416/15, Dhargas Road, West Tambaram, Chennai- 600045

Phone Number +91 82208 36377 Email: - info@shrientanalytical.com

www.shrientanalytical.com

TEST REPORT

Report No.	SARL/25/3997

Report Date.	02.06.2025

Sl. No	Parameters	Protocol	Unit	Result	*Limits
					Permissible
13	Free Residual chlorine	APHA 24th Edition 4500 Cl- B: 2023	mg/L	BDL (D.L - 0.2)	1.0
14	Sulphate as (SO ₄ ²⁻)	APHA 24th Edition 4500 SO ₄ ²⁻ E: 2023	mg/L	73.6	400
15	Iron (as Fe)	APHA 24th Edition 3500 Fe B: 2023	mg/L	0.04	0.3
16	Nitrate (as NO ₃)	IS 3025 (Part 34): 1988	mg/L	2.89	45
17	Fluoride (as F)	APHA 24th Edition 4500 F- D: 2023	mg/L	0.47	1.5
18	Manganese (as Mn)	APHA 24th Edition 3500 Mn B: 2023	mg/L	BDL (D.L - 0.05)	0.3

Remarks: *Drinking Water Specifications as per IS - 10500:2012. BDL - Below Detectable limit (DL - Detectable limit).

For Shrient Analytical and Research Labs Pvt. Ltd


Verified



END OF THE REPORT


Authorized Signatory
S. BALAMURUGAN
Asst. Technical Manager

Please Contact:

For any Technical Issues & Complaints: technical@shrientanalytical.com

Terms and conditions:

(1) The test items will not be retained for more than 15 days from the date of issue of test report. (2) The results relate only to the items tested (3) The test report shall not be reproduced except in full without the written approval of the laboratory (4) Any use for advertising purposes must be granted in writing. This technical report may only be quoted in full. This report is the result of a single examination of the object in question and is not generally applicable evaluation of the quality of other products in regular production. For further details, please see testing and certification regulation, chapter A-3.4. (5) The correctness of the information related to sample(s) in the Test Request Form/Customer letterhead/Email is the customer's responsibility. The laboratory reports the said information in the test report and is not liable for the same.

LAB SERVICES FOR:- Food, Water, Milk, Environment, Academic & Industrial Segment.

CIN : U74999TN2017PTC116807 / GST No : 33AAYCS7325R1ZA / PAN No: AAYCS7325R

Page 2 of 2



Shrient Analytical and Research Labs Pvt. Ltd

416/15, Dhargas Road, West Tambaram, Chennai- 600045
Phone Number +91 82208 36377 Email: - info@shrientanalytical.com
www.shrientanalytical.com

TEST REPORT

Report No.	SARL/25/3998	Report Date.	02.06.2025

Customer Name & Address	Roposed Rough Stone & Gravel Quarry Of Thiru.S.Padma Kumar At S.F.Nos. 195/2b(P), 179/1a(P), 178/1 & 178/2(P), Peranakavur Village, Uthiramerur Taluk, Kancheepuram District, Tamil Nadu State.
Sample Description	WATER
Sample Mark	GW 3-Pazhaveri

Customer Reference	By Mail	Sampling Procedure	IS 17614: Part 14: 2021
Sample Reference No	SARL/W/CHE-3998	Sample Received on	26.05.2025
Sample Collected by	LABORATORY	Test Commenced on	26.05.2025
Sample Collected on	25.05.2025	Test Completed on	02.06.2025
Sample Condition	Fit for Analysis		

Sl. No.	Parameters	Protocol	Unit	Result	*Limits
					Permissible
A.	Physical parameters				
1	Odour	IS 3025 (Part 5): 2018	-	Agreeable	Agreeable
2	Turbidity	APHA 24 th Edition 2130 B: 2023	NTU	<1.0	5.0
3	pH at 25 °C	APHA 24 th Edition 4500 – H+ B: 2023	-	7.02	6.50-8.50
4	Electrical Conductivity	APHA 24 th Edition 2510 B: 2023	(µS/cm)	954.8	-
B.	Chemical parameters				
5	Total Dissolved Solids	APHA 24th Edition 2540-C: 2023	mg/L	874	2000
6	Total hardness (as CaCO3)	APHA 24th Edition 2340 C: 2023	mg/L	323	600
7	Calcium (as Ca)	IS 3025 (Part 40): 1991	mg/L	95.0	200
8	Magnesium (as Mg)	IS 3025 (Part 46): 1994	mg/L	20.0	100
9	Calcium Hardness (as CaCO3)	APHA 24th Edition 3500 Ca B: 2023	mg/L	237	-
10	Magnesium Hardness (as CaCO3)	APHA 24th Edition 3500 Mg B: 2023	mg/L	83.2	-
11	Total alkalinity (as CaCO3)	APHA 24th Edition 2320 B: 2023	mg/L	259	600
12	Chloride (as Cl)	APHA 24th Edition 4500 Cl- B: 2023	mg/L	164	1000



Shrient Analytical and Research Labs Pvt. Ltd

416/15, Dhargas Road, West Tambaram, Chennai- 600045

Phone Number +91 82208 36377 Email: - info@shrientanalytical.com

www.shrientanalytical.com

TEST REPORT

Report No.	SARL/25/3998

Report Date.	02.06.2025

Sl. No	Parameters	Protocol	Unit	Result	*Limits
					Permissible
13	Free Residual chlorine	APHA 24th Edition 4500 Cl- B: 2023	mg/L	BDL (D.L - 0.2)	1.0
14	Sulphate as (SO42-)	APHA 24th Edition 4500 SO42- E: 2023	mg/L	98.5	400
15	Iron (as Fe)	APHA 24th Edition 3500 Fe B: 2023	mg/L	0.04	0.3
16	Nitrate (as NO3)	IS 3025 (Part 34): 1988	mg/L	1.74	45
17	Fluoride (as F)	APHA 24th Edition 4500 F- D: 2023	mg/L	0.52	1.5
18	Manganese (as Mn)	APHA 24th Edition 3500 Mn B: 2023	mg/L	BDL (D.L - 0.05)	0.3

Remarks: *Drinking Water Specifications as per IS - 10500:2012. BDL - Below Detectable limit (DL - Detectable limit).

For Shrient Analytical and Research Labs Pvt. Ltd


Verified



END OF THE REPORT


Authorized Signatory
S. BALAMURUGAN
Asst. Technical Manager

Please Contact:

For any Technical Issues & Complaints: technical@shrientanalytical.com

Terms and conditions:

(1) The test items will not be retained for more than 15 days from the date of issue of test report. (2) The results relate only to the items tested (3) The test report shall not be reproduced except in full without the written approval of the laboratory (4) Any use for advertising purposes must be granted in writing. This technical report may only be quoted in full. This report is the result of a single examination of the object in question and is not generally applicable evaluation of the quality of other products in regular production. For further details, please see testing and certification regulation, chapter A-3.4. (5) The correctness of the information related to sample(s) in the Test Request Form/Customer letterhead/Email is the customer's responsibility. The laboratory reports the said information in the test report and is not liable for the same.

LAB SERVICES FOR:- Food, Water, Milk, Environment, Academic & Industrial Segment.

CIN : U74999TN2017PTC116807 / GST No : 33AAYCS7325R1ZA / PAN No: AAYCS7325R

Page 2 of 2



Shrient Analytical and Research Labs Pvt. Ltd

416/15, Dhargas Road, West Tambaram, Chennai- 600045
Phone Number +91 82208 36377 Email: - info@shrientanalytical.com
www.shrientanalytical.com

TEST REPORT

Report No.	SARL/25/3999	Report Date.	02.06.2025

Customer Name & Address	Roposed Rough Stone & Gravel Quarry Of Thiru.S.Padma Kumar At S.F.Nos. 195/2b(P), 179/1a(P), 178/1 & 178/2(P), Peranakavur Village, Uthiramerur Taluk, Kancheepuram District, Tamil Nadu State.
Sample Description	WATER
Sample Mark	GW 4-Salavakkam

Customer Reference	By Mail	Sampling Procedure	IS 17614: Part 14: 2021
Sample Reference No	SARL/W/CHE-3999	Sample Received on	26.05.2025
Sample Collected by	LABORATORY	Test Commenced on	26.05.2025
Sample Collected on	25.05.2025	Test Completed on	02.06.2025
Sample Condition	Fit for Analysis		

Sl. No.	Parameters	Protocol	Unit	Result	*Limits
					Permissible
A.	Physical parameters				
1	Odour	IS 3025 (Part 5): 2018	-	Agreeable	Agreeable
2	Turbidity	APHA 24 th Edition 2130 B: 2023	NTU	<1.0	5.0
3	pH at 25 °C	APHA 24 th Edition 4500 – H+ B: 2023	-	7.85	6.50-8.50
4	Electrical Conductivity	APHA 24 th Edition 2510 B: 2023	(µS/cm)	698.7	-
B.	Chemical parameters				
5	Total Dissolved Solids	APHA 24th Edition 2540-C: 2023	mg/L	422	2000
6	Total hardness (as CaCO3)	APHA 24th Edition 2340 C: 2023	mg/L	164	600
7	Calcium (as Ca)	IS 3025 (Part 40): 1991	mg/L	36.4	200
8	Magnesium (as Mg)	IS 3025 (Part 46): 1994	mg/L	17.1	100
9	Calcium Hardness (as CaCO3)	APHA 24th Edition 3500 Ca B: 2023	mg/L	90.2	-
10	Magnesium Hardness (as CaCO3)	APHA 24th Edition 3500 Mg B: 2023	mg/L	71.3	-
11	Total alkalinity (as CaCO3)	APHA 24th Edition 2320 B: 2023	mg/L	192	600
12	Chloride (as Cl)	APHA 24th Edition 4500 Cl- B: 2023	mg/L	126	1000



Shrient Analytical and Research Labs Pvt. Ltd

416/15, Dhargas Road, West Tambaram, Chennai- 600045

Phone Number +91 82208 36377 Email: - info@shrientanalytical.com

www.shrientanalytical.com

TEST REPORT

Report No.	SARL/25/3999

Report Date.	02.06.2025

Sl. No	Parameters	Protocol	Unit	Result	*Limits
					Permissible
13	Free Residual chlorine	APHA 24th Edition 4500 Cl- B: 2023	mg/L	BDL (D.L - 0.2)	1.0
14	Sulphate as (SO42-)	APHA 24th Edition 4500 SO42- E: 2023	mg/L	66.7	400
15	Iron (as Fe)	APHA 24th Edition 3500 Fe B: 2023	mg/L	0.03	0.3
16	Nitrate (as NO3)	IS 3025 (Part 34): 1988	mg/L	1.45	45
17	Fluoride (as F)	APHA 24th Edition 4500 F- D: 2023	mg/L	0.39	1.5
18	Manganese (as Mn)	APHA 24th Edition 3500 Mn B: 2023	mg/L	BDL (D.L - 0.05)	0.3

Remarks: *Drinking Water Specifications as per IS - 10500:2012. BDL - Below Detectable limit (DL - Detectable limit).

For Shrient Analytical and Research Labs Pvt. Ltd


Verified



END OF THE REPORT


Authorized Signatory
S. BALAMURUGAN
Asst. Technical Manager

Please Contact:

For any Technical Issues & Complaints: technical@shrientanalytical.com

Terms and conditions:

(1) The test items will not be retained for more than 15 days from the date of issue of test report. (2) The results relate only to the items tested (3) The test report shall not be reproduced except in full without the written approval of the laboratory (4) Any use for advertising purposes must be granted in writing. This technical report may only be quoted in full. This report is the result of a single examination of the object in question and is not generally applicable evaluation of the quality of other products in regular production. For further details, please see testing and certification regulation, chapter A-3.4. (5) The correctness of the information related to sample(s) in the Test Request Form/Customer letterhead/Email is the customer's responsibility. The laboratory reports the said information in the test report and is not liable for the same.

LAB SERVICES FOR:- Food, Water, Milk, Environment, Academic & Industrial Segment.

CIN : U74999TN2017PTC116807 / GST No : 33AAYCS7325R1ZA / PAN No: AAYCS7325R

Page 2 of 2



Shrient Analytical and Research Labs Pvt. Ltd

416/15, Dhargas Road, West Tambaram, Chennai- 600045
Phone Number +91 82208 36377 Email: - info@shrientanalytical.com
www.shrientanalytical.com

TEST REPORT

Report No.	SARL/25/3999	Report Date.	02.06.2025

Customer Name & Address	Roposed Rough Stone & Gravel Quarry Of Thiru.S.Padma Kumar At S.F.Nos. 195/2b(P), 179/1a(P), 178/1 & 178/2(P), Peranakavur Village, Uthiramerur Taluk, Kancheepuram District, Tamil Nadu State.
Sample Description	WATER
Sample Mark	GW 5-ARUMBULIYUR - 310m(SE)

Customer Reference	By Mail	Sampling Procedure	IS 17614: Part 14: 2021
Sample Reference No	SARL/W/CHE-3999	Sample Received on	26.05.2025
Sample Collected by	LABORATORY	Test Commenced on	26.05.2025
Sample Collected on	25.05.2025	Test Completed on	02.06.2025
Sample Condition	Fit for Analysis		

Sl. No.	Parameters	Protocol	Unit	Result	*Limits
					Permissible
A.	Physical parameters				
1	Odour	IS 3025 (Part 5): 2018	-	Agreeable	Agreeable
2	Turbidity	APHA 24 th Edition 2130 B: 2023	NTU	<1.0	5.0
3	pH at 25 °C	APHA 24 th Edition 4500 – H+ B: 2023	-	7.85	6.50-8.50
4	Electrical Conductivity	APHA 24 th Edition 2510 B: 2023	(µS/cm)	698.7	-
B.	Chemical parameters				
5	Total Dissolved Solids	APHA 24th Edition 2540-C: 2023	mg/L	422	2000
6	Total hardness (as CaCO3)	APHA 24th Edition 2340 C: 2023	mg/L	164	600
7	Calcium (as Ca)	IS 3025 (Part 40): 1991	mg/L	36.4	200
8	Magnesium (as Mg)	IS 3025 (Part 46): 1994	mg/L	17.1	100
9	Calcium Hardness (as CaCO3)	APHA 24th Edition 3500 Ca B: 2023	mg/L	90.2	-
10	Magnesium Hardness (as CaCO3)	APHA 24th Edition 3500 Mg B: 2023	mg/L	71.3	-
11	Total alkalinity (as CaCO3)	APHA 24th Edition 2320 B: 2023	mg/L	192	600
12	Chloride (as Cl)	APHA 24th Edition 4500 Cl- B: 2023	mg/L	126	1000



Shrient Analytical and Research Labs Pvt. Ltd

416/15, Dhargas Road, West Tambaram, Chennai- 600045

Phone Number +91 82208 36377 Email: - info@shrientanalytical.com

www.shrientanalytical.com

TEST REPORT

Report No.	SARL/25/3999

Report Date.	02.06.2025

Sl. No	Parameters	Protocol	Unit	Result	*Limits
					Permissible
13	Free Residual chlorine	APHA 24th Edition 4500 Cl- B: 2023	mg/L	BDL (D.L - 0.2)	1.0
14	Sulphate as (SO42-)	APHA 24th Edition 4500 SO42- E: 2023	mg/L	BDL (D.L - 0.2)	400
15	Iron (as Fe)	APHA 24th Edition 3500 Fe B: 2023	mg/L	66.7	0.3
16	Nitrate (as NO3)	IS 3025 (Part 34): 1988	mg/L	0.03	45
17	Fluoride (as F)	APHA 24th Edition 4500 F- D: 2023	mg/L	1.45	1.5
18	Manganese (as Mn)	APHA 24th Edition 3500 Mn B: 2023	mg/L	BDL (D.L - 0.05)	0.3

Remarks: *Drinking Water Specifications as per IS - 10500:2012. BDL - Below Detectable limit (DL - Detectable limit).

For Shrient Analytical and Research Labs Pvt. Ltd


Verified



END OF THE REPORT


Authorized Signatory
S. BALAMURUGAN
Asst. Technical Manager

Please Contact:

For any Technical Issues & Complaints: technical@shrientanalytical.com

Terms and conditions:

(1) The test items will not be retained for more than 15 days from the date of issue of test report. (2) The results relate only to the items tested (3) The test report shall not be reproduced except in full without the written approval of the laboratory (4) Any use for advertising purposes must be granted in writing. This technical report may only be quoted in full. This report is the result of a single examination of the object in question and is not generally applicable evaluation of the quality of other products in regular production. For further details, please see testing and certification regulation, chapter A-3.4. (5) The correctness of the information related to sample(s) in the Test Request Form/Customer letterhead/Email is the customer's responsibility. The laboratory reports the said information in the test report and is not liable for the same.

LAB SERVICES FOR:- Food, Water, Milk, Environment, Academic & Industrial Segment.

CIN : U74999TN2017PTC116807 / GST No : 33AAYCS7325R1ZA / PAN No: AAYCS7325R

Page 2 of 2



Shrient Analytical and Research Labs Pvt. Ltd

416/15, Dhargas Road, West Tambaram, Chennai- 600045
Phone Number +91 82208 36377 Email: - info@shrientanalytical.com
www.shrientanalytical.com

TEST REPORT

Report No.	SARL/25/4000	Report Date.	02.06.2025

Customer Name & Address	Roposed Rough Stone & Gravel Quarry Of Thiru.S.Padma Kumar At S.F.Nos. 195/2b(P), 179/1a(P), 178/1 & 178/2(P), Peranakavur Village, Uthiramerur Taluk, Kancheepuram District, Tamil Nadu State.
Sample Description	WATER
Sample Mark	GW 6-Mambakkam

Customer Reference	By Mail	Sampling Procedure	IS 17614: Part 14: 2021
Sample Reference No	SARL/W/CHE-4000	Sample Received on	26.05.2025
Sample Collected by	LABORATORY	Test Commenced on	26.05.2025
Sample Collected on	25.05.2025	Test Completed on	02.06.2025
Sample Condition	Fit for Analysis		

Sl. No.	Parameters	Protocol	Unit	Result	*Limits
					Permissible
A.	Physical parameters				
1	Odour	IS 3025 (Part 5): 2018	-	Agreeable	Agreeable
2	Turbidity	APHA 24 th Edition 2130 B: 2023	NTU	<1.0	5.0
3	pH at 25 °C	APHA 24 th Edition 4500 – H+ B: 2023	-	7.94	6.50-8.50
4	Electrical Conductivity	APHA 24 th Edition 2510 B: 2023	(µS/cm)	1134	-
B.	Chemical parameters				
5	Total Dissolved Solids	APHA 24th Edition 2540-C: 2023	mg/L	682	2000
6	Total hardness (as CaCO3)	APHA 24th Edition 2340 C: 2023	mg/L	410	600
7	Calcium (as Ca)	IS 3025 (Part 40): 1991	mg/L	127	200
8	Magnesium (as Mg)	IS 3025 (Part 46): 1994	mg/L	21.9	100
9	Calcium Hardness (as CaCO3)	APHA 24th Edition 3500 Ca B: 2023	mg/L	315	-
10	Magnesium Hardness (as CaCO3)	APHA 24th Edition 3500 Mg B: 2023	mg/L	91.1	-
11	Total alkalinity (as CaCO3)	APHA 24th Edition 2320 B: 2023	mg/L	345	600
12	Chloride (as Cl)	APHA 24th Edition 4500 Cl- B: 2023	mg/L	177	1000



Shrient Analytical and Research Labs Pvt. Ltd

416/15, Dhargas Road, West Tambaram, Chennai- 600045

Phone Number +91 82208 36377 Email: - info@shrientanalytical.com

www.shrientanalytical.com

TEST REPORT

Report No.	SARL/25/4000

Report Date.	02.06.2025

Sl. No	Parameters	Protocol	Unit	Result	*Limits
					Permissible
13	Free Residual chlorine	APHA 24th Edition 4500 Cl- B: 2023	mg/L	BDL (D.L - 0.2)	1.0
14	Sulphate as (SO ₄ ²⁻)	APHA 24th Edition 4500 SO ₄ ²⁻ E: 2023	mg/L	125	400
15	Iron (as Fe)	APHA 24th Edition 3500 Fe B: 2023	mg/L	0.09	0.3
16	Nitrate (as NO ₃)	IS 3025 (Part 34): 1988	mg/L	2.86	45
17	Fluoride (as F)	APHA 24th Edition 4500 F- D: 2023	mg/L	0.45	1.5
18	Manganese (as Mn)	APHA 24th Edition 3500 Mn B: 2023	mg/L	BDL (D.L - 0.05)	0.3

Remarks: *Drinking Water Specifications as per IS - 10500:2012. BDL - Below Detectable limit (DL - Detectable limit).

For Shrient Analytical and Research Labs Pvt. Ltd


Verified



END OF THE REPORT


Authorized Signatory
S. BALAMURUGAN
Asst. Technical Manager

Please Contact:

For any Technical Issues & Complaints: technical@shrientanalytical.com

Terms and conditions:

(1) The test items will not be retained for more than 15 days from the date of issue of test report. (2) The results relate only to the items tested (3) The test report shall not be reproduced except in full without the written approval of the laboratory (4) Any use for advertising purposes must be granted in writing. This technical report may only be quoted in full. This report is the result of a single examination of the object in question and is not generally applicable evaluation of the quality of other products in regular production. For further details, please see testing and certification regulation, chapter A-3.4. (5) The correctness of the information related to sample(s) in the Test Request Form/Customer letterhead/Email is the customer's responsibility. The laboratory reports the said information in the test report and is not liable for the same.

LAB SERVICES FOR:- Food, Water, Milk, Environment, Academic & Industrial Segment.

CIN : U74999TN2017PTC116807 / GST No : 33AAYCS7325R1ZA / PAN No: AAYCS7325R

Page 2 of 2



Shrient Analytical and Research Labs Pvt. Ltd

416/15, Dhargas Road, West Tambaram, Chennai- 600045
Phone Number +91 82208 36377 Email: - info@shrientanalytical.com
www.shrientanalytical.com

TEST REPORT

Report No.	SARL/25/4001	Report Date.	02.06.2025

Customer Name & Address	Roposed Rough Stone & Gravel Quarry Of Thiru.S.Padma Kumar At S.F.Nos. 195/2b(P), 179/1a(P), 178/1 & 178/2(P), Peranakavur Village, Uthiramerur Taluk, Kancheepuram District, Tamil Nadu State.
Sample Description	WATER
Sample Mark	GW 7-Neerkundram

Customer Reference	By Mail	Sampling Procedure	IS 17614: Part 14: 2021
Sample Reference No	SARL/W/CHE-4001	Sample Received on	26.05.2025
Sample Collected by	LABORATORY	Test Commenced on	26.05.2025
Sample Collected on	25.05.2025	Test Completed on	02.06.2025
Sample Condition	Fit for Analysis		

Sl. No.	Parameters	Protocol	Unit	Result	*Limits
					Permissible
A.	Physical parameters				
1	Odour	IS 3025 (Part 5): 2018	-	Agreeable	Agreeable
2	Turbidity	APHA 24 th Edition 2130 B: 2023	NTU	<1.0	5.0
3	pH at 25 °C	APHA 24 th Edition 4500 – H+ B: 2023	-	7.59	6.50-8.50
4	Electrical Conductivity	APHA 24 th Edition 2510 B: 2023	(µS/cm)	609.5	-
B.	Chemical parameters				
5	Total Dissolved Solids	APHA 24th Edition 2540-C: 2023	mg/L	366	2000
6	Total hardness (as CaCO3)	APHA 24th Edition 2340 C: 2023	mg/L	145	600
7	Calcium (as Ca)	IS 3025 (Part 40): 1991	mg/L	28.5	200
8	Magnesium (as Mg)	IS 3025 (Part 46): 1994	mg/L	17.1	100
9	Calcium Hardness (as CaCO3)	APHA 24th Edition 3500 Ca B: 2023	mg/L	70.2	-
10	Magnesium Hardness (as CaCO3)	APHA 24th Edition 3500 Mg B: 2023	mg/L	71.3	-
11	Total alkalinity (as CaCO3)	APHA 24th Edition 2320 B: 2023	mg/L	176	600
12	Chloride (as Cl)	APHA 24th Edition 4500 Cl- B: 2023	mg/L	101.0	1000



Shrient Analytical and Research Labs Pvt. Ltd

416/15, Dhargas Road, West Tambaram, Chennai- 600045

Phone Number +91 82208 36377 Email: - info@shrientanalytical.com

www.shrientanalytical.com

TEST REPORT

Report No.	SARL/25/4001

Report Date.	02.06.2025

Sl. No	Parameters	Protocol	Unit	Result	*Limits
					Permissible
13	Free Residual chlorine	APHA 24th Edition 4500 Cl- B: 2023	mg/L	BDL (D.L - 0.2)	1.0
14	Sulphate as (SO ₄ ²⁻)	APHA 24th Edition 4500 SO ₄ ²⁻ E: 2023	mg/L	84.5	400
15	Iron (as Fe)	APHA 24th Edition 3500 Fe B: 2023	mg/L	0.03	0.3
16	Nitrate (as NO ₃)	IS 3025 (Part 34): 1988	mg/L	3.46	45
17	Fluoride (as F)	APHA 24th Edition 4500 F- D: 2023	mg/L	0.51	1.5
18	Manganese (as Mn)	APHA 24th Edition 3500 Mn B: 2023	mg/L	BDL (D.L - 0.05)	0.3

Remarks: *Drinking Water Specifications as per IS - 10500:2012. BDL - Below Detectable limit (DL - Detectable limit).

For Shrient Analytical and Research Labs Pvt. Ltd


Verified



END OF THE REPORT


Authorized Signatory
S. BALAMURUGAN
Asst. Technical Manager

Please Contact:

For any Technical Issues & Complaints: technical@shrientanalytical.com

Terms and conditions:

(1) The test items will not be retained for more than 15 days from the date of issue of test report. (2) The results relate only to the items tested (3) The test report shall not be reproduced except in full without the written approval of the laboratory (4) Any use for advertising purposes must be granted in writing. This technical report may only be quoted in full. This report is the result of a single examination of the object in question and is not generally applicable evaluation of the quality of other products in regular production. For further details, please see testing and certification regulation, chapter A-3.4. (5) The correctness of the information related to sample(s) in the Test Request Form/Customer letterhead/Email is the customer's responsibility. The laboratory reports the said information in the test report and is not liable for the same.

LAB SERVICES FOR:- Food, Water, Milk, Environment, Academic & Industrial Segment.

CIN : U74999TN2017PTC116807 / GST No : 33AAYCS7325R1ZA / PAN No: AAYCS7325R

Page 2 of 2



Shrient Analytical and Research Labs Pvt. Ltd

416/15, Dhargas Road, West Tambaram, Chennai- 600045
Phone Number +91 82208 36377 Email: - info@shrientanalytical.com
www.shrientanalytical.com

TEST REPORT

Report No.	SARL/25/4002	Report Date.	02.06.2025

Customer Name & Address	Roposed Rough Stone & Gravel Quarry Of Thiru.S.Padma Kumar At S.F.Nos. 195/2b(P), 179/1a(P), 178/1 & 178/2(P), Peranakavur Village, Uthiramerur Taluk, Kancheepuram District, Tamil Nadu State.
Sample Description	WATER
Sample Mark	SW 1-Mallampatti Tank

Customer Reference	By Mail	Sampling Procedure	IS 17614: Part 14: 2021
Sample Reference No	SARL/W/CHE-4002	Sample Received on	26.05.2025
Sample Collected by	LABORATORY	Test Commenced on	26.05.2025
Sample Collected on	25.06.2025	Test Completed on	02.06.2025
Sample Condition	Fit for Analysis		

Sl. No.	Parameters	Protocol	Unit	Result
A.	Physical parameters			
1	Odour	IS 3025 (Part 5): 2018	-	Agreeable
2	Turbidity	APHA 24 th Edition 2130 B: 2023	NTU	<1.0
3	pH at 25 °C	APHA 24 th Edition 4500 – H+ B: 2023	-	6.98
4	Electrical Conductivity	APHA 24 th Edition 2510 B: 2023	(µS/cm)	726
B.	Chemical parameters			
5	Total Dissolved Solids	APHA 24th Edition 2540-C: 2023	mg/L	446
6	Total hardness (as CaCO ₃)	APHA 24th Edition 2340 C: 2023	mg/L	236
7	Calcium (as Ca)	IS 3025 (Part 40): 1991	mg/L	65.6
8	Magnesium (as Mg)	IS 3025 (Part 46): 1994	mg/L	17.3
9	Calcium Hardness (as CaCO ₃)	APHA 24th Edition 3500 Ca B: 2023	mg/L	164
10	Magnesium Hardness (as CaCO ₃)	APHA 24th Edition 3500 Mg B: 2023	mg/L	72.0
11	Total alkalinity (as CaCO ₃)	APHA 24th Edition 2320 B: 2023	mg/L	269
12	Chloride (as Cl)	APHA 24th Edition 4500 Cl- B: 2023	mg/L	134.0



Shrient Analytical and Research Labs Pvt. Ltd

416/15, Dhargas Road, West Tambaram, Chennai- 600045

Phone Number +91 82208 36377 Email: - info@shrientanalytical.com

www.shrientanalytical.com

TEST REPORT

Report No.	SARL/25/4002

Report Date.	02.06.2025

Sl. No	Parameters	Protocol	Unit	Result
13	Free Residual chlorine	APHA 24th Edition 4500 Cl- B: 2023	mg/L	BDL (D.L - 0.2)
14	Sulphate as (SO42-)	APHA 24th Edition 4500 SO42- E: 2023	mg/L	33.6
15	Iron (as Fe)	APHA 24th Edition 3500 Fe B: 2023	mg/L	0.12
16	Nitrate (as NO3)	IS 3025 (Part 34): 1988	mg/L	BDL(DL-1.0)
17	Fluoride (as F)	APHA 24th Edition 4500 F- D: 2023	mg/L	0.47
18	Manganese (as Mn)	APHA 24th Edition 3500 Mn B: 2023	mg/L	BDL (D.L - 0.05)
19	Chemical Oxygen Demand	APHA 24th Edition 5220 B: 2023	mg/L	BDL
20	Bio Chemical Oxygen Demand 3 Days at 27°C	IS 3025 (Part 44): 1993	mg/L	BDL
21	Total Suspended Solids	APHA 24th Edition 2540 D: 2023	mg/L	6.1
22	Dissolved Oxygen	IS 3025 (Part 38): 1989	mg/L	12

Remarks: BDL – Below Detectable limit (DL - Detectable limit).

For Shrient Analytical and Research Labs Pvt. Ltd

Verified



END OF THE REPORT

Authorized Signatory
S. BALAMURUGAN
Asst. Technical Manager

Please Contact:

For any Technical Issues & Complaints: technical@shrientanalytical.com

Terms and conditions:

(1) The test items will not be retained for more than 15 days from the date of issue of test report. (2) The results relate only to the items tested (3) The test report shall not be reproduced except in full without the written approval of the laboratory (4) Any use for advertising purposes must be granted in writing. This technical report may only be quoted in full. This report is the result of a single examination of the object in question and is not generally applicable evaluation of the quality of other products in regular production. For further details, please see testing and certification regulation, chapter A-3.4. (5) The correctness of the information related to sample(s) in the Test Request Form/Customer letterhead/Email is the customer's responsibility. The laboratory reports the said information in the test report and is not liable for the same.

LAB SERVICES FOR:- Food, Water, Milk, Environment, Academic & Industrial Segment.

CIN : U74999TN2017PTC116807 / GST No : 33AAYCS7325R1ZA / PAN No: AAYCS7325R

Page 2 of 2



Shrient Analytical and Research Labs Pvt. Ltd

416/15, Dhargas Road, West Tambaram, Chennai- 600045
Phone Number +91 82208 36377 Email: - info@shrientanalytical.com
www.shrientanalytical.com

TEST REPORT

Report No.	SARL/25/4003	Report Date.	02.06.2025

Customer Name & Address	Roposed Rough Stone & Gravel Quarry Of Thiru.S.Padma Kumar At S.F.Nos. 195/2b(P), 179/1a(P), 178/1 & 178/2(P), Peranakavur Village, Uthiramerur Taluk, Kancheepuram District, Tamil Nadu State.
Sample Description	WATER
Sample Mark	SW 2-Stream (560 m -NE) – upstream

Customer Reference	By Mail	Sampling Procedure	IS 17614: Part 14: 2021
Sample Reference No	SARL/W/CHE-4003	Sample Received on	26.05.2025
Sample Collected by	LABORATORY	Test Commenced on	26.05.2025
Sample Collected on	25.06.2025	Test Completed on	02.06.2025
Sample Condition	Fit for Analysis		

Sl. No.	Parameters	Protocol	Unit	Result
A.	Physical parameters			
1	Odour	IS 3025 (Part 5): 2018	-	Agreeable
2	Turbidity	APHA 24 th Edition 2130 B: 2023	NTU	<1.0
3	pH at 25 °C	APHA 24 th Edition 4500 – H+ B: 2023	-	7.05
4	Electrical Conductivity	APHA 24 th Edition 2510 B: 2023	(µS/cm)	633
B.	Chemical parameters			
5	Total Dissolved Solids	APHA 24th Edition 2540-C: 2023	mg/L	382
6	Total hardness (as CaCO ₃)	APHA 24th Edition 2340 C: 2023	mg/L	194
7	Calcium (as Ca)	IS 3025 (Part 40): 1991	mg/L	52.0
8	Magnesium (as Mg)	IS 3025 (Part 46): 1994	mg/L	15.4
9	Calcium Hardness (as CaCO ₃)	APHA 24th Edition 3500 Ca B: 2023	mg/L	130
10	Magnesium Hardness (as CaCO ₃)	APHA 24th Edition 3500 Mg B: 2023	mg/L	64.0
11	Total alkalinity (as CaCO ₃)	APHA 24th Edition 2320 B: 2023	mg/L	255
12	Chloride (as Cl)	APHA 24th Edition 4500 Cl- B: 2023	mg/L	120



Shrient Analytical and Research Labs Pvt. Ltd

416/15, Dhargas Road, West Tambaram, Chennai- 600045

Phone Number +91 82208 36377 Email: - info@shrientanalytical.com

www.shrientanalytical.com

TEST REPORT

Report No.	SARL/25/4003

Report Date.	02.06.2025

Sl. No	Parameters	Protocol	Unit	Result
13	Free Residual chlorine	APHA 24th Edition 4500 Cl- B: 2023	mg/L	BDL (D.L - 0.2)
14	Sulphate as (SO42-)	APHA 24th Edition 4500 SO42- E: 2023	mg/L	29.5
15	Iron (as Fe)	APHA 24th Edition 3500 Fe B: 2023	mg/L	0.09
16	Nitrate (as NO3)	IS 3025 (Part 34): 1988	mg/L	BDL(DL-1.0)
17	Fluoride (as F)	APHA 24th Edition 4500 F- D: 2023	mg/L	0.35
18	Manganese (as Mn)	APHA 24th Edition 3500 Mn B: 2023	mg/L	BDL (D.L - 0.05)
19	Chemical Oxygen Demand	APHA 24th Edition 5220 B: 2023	mg/L	BDL
20	Bio Chemical Oxygen Demand 3 Days at 27°C	IS 3025 (Part 44): 1993	mg/L	BDL
21	Total Suspended Solids	APHA 24th Edition 2540 D: 2023	mg/L	6.4
22	Dissolved Oxygen	IS 3025 (Part 38): 1989	mg/L	8

Remarks: BDL – Below Detectable limit (DL - Detectable limit).

For Shrient Analytical and Research Labs Pvt. Ltd

Verified



END OF THE REPORT

Authorized Signatory
S. BALAMURUGAN
Asst. Technical Manager

Please Contact:

For any Technical Issues & Complaints: technical@shrientanalytical.com

Terms and conditions:

(1) The test items will not be retained for more than 15 days from the date of issue of test report. (2) The results relate only to the items tested (3) The test report shall not be reproduced except in full without the written approval of the laboratory (4) Any use for advertising purposes must be granted in writing. This technical report may only be quoted in full. This report is the result of a single examination of the object in question and is not generally applicable evaluation of the quality of other products in regular production. For further details, please see testing and certification regulation, chapter A-3.4. (5) The correctness of the information related to sample(s) in the Test Request Form/Customer letterhead/Email is the customer's responsibility. The laboratory reports the said information in the test report and is not liable for the same.

LAB SERVICES FOR:- Food, Water, Milk, Environment, Academic & Industrial Segment.

CIN : U74999TN2017PTC116807 / GST No : 33AAYCS7325R1ZA / PAN No: AAYCS7325R

Page 2 of 2



Shrient Analytical and Research Labs Pvt. Ltd

416/15, Dhargas Road, West Tambaram, Chennai- 600045
Phone Number +91 82208 36377 Email: - info@shrientanalytical.com
www.shrientanalytical.com

TEST REPORT

Report No.	SARL/25/4006	Report Date.	02.06.2025

Customer Name & Address	Roposed Rough Stone & Gravel Quarry Of Thiru.S.Padma Kumar At S.F.Nos. 195/2b(P), 179/1a(P), 178/1 & 178/2(P), Peranakavur Village, Uthiramerur Taluk, Kancheepuram District, Tamil Nadu State.
Sample Description	SOIL
Sample Mark	S1-Within Mine Lease area

Customer Reference	By Mail	Sampling Procedure	-
Sample Reference No	SARL/SO/CHE-4006	Sample Received on	26.05.2025
Sample Collected by	LABORATORY	Test Commenced on	26.05.2025
Sample Collected on	25.05.2025	Test Completed on	02.06.2025
Sample Condition	Fit for Analysis		

S. No.	Parameters	Protocol	Unit	Results
1	pH at 25 °C	IS 2720: Part 26: 1987	-	6.65
2	Electrical Conductivity	IS 14767: 2000	µmhos/cm	86.52
3	Dry matter content	IS 15106: 2002	%	95.60
4	Water Content	IS 15106: 2002	%	4.40
5	Organic Matter	IS 2720: Part 22: 1972	%	1.45
6	Nitrogen and Nitrogenous compounds	IS 14684: 1999	mg/kg	326
7	Soil Texture	Methods Manual - Soil testing in India - P. No-67: 2011	%	SANDY LOAM
8	<u>Grain Size Distribution</u>	Methods Manual - Soil testing in India - P. No-67: 2011	%	54.86
	i. Sand	Methods Manual - Soil testing in India - P. No-67: 2011	%	34.66
	ii. Silt	Methods Manual - Soil testing in India - P. No-67: 2011	%	10.66
	iii. Clay	Methods Manual - Soil testing in India - P. No-67: 2011	%	BDL(D.L.0.02)
9	Phosphorus as P	IS 10158: 1982	mg/kg	1.24
10	Sodium as Na	USEPA 3050 B: 1996	mg/kg	895
11	Potassium as K	USEPA 3050 B: 1996	mg/kg	632
12	Total soluble sulphates	IS 2720: Part 27: 1977	%	20.2
13	Porosity	SARL/SOP/SO/001 (Issue No:01, Issue Date – 01.03.2023): 2023	%	44
14	Water holding capacity	Methods Manual - Soil testing in India - P. No-76: 2011	Inches/foot	

BDL – Below Detectable limit (DL - Detectable limit).

For Shrient Analytical and Research Labs Pvt. Ltd

Verified



Authorized Signatory

S. BALAMURUGAN
Asst. Technical Manager

Please Contact:

For any Technical Issues & Complaints: technical@shrientanalytical.com

Terms and conditions:

(1) The test items will not be retained for more than 15 days from the date of issue of test report. (2) The results relate only to the items tested (3) The test report shall not be reproduced except in full without the written approval of the laboratory (4) Any use for advertising purposes must be granted in writing. This technical report may only be quoted in full. This report is the result of a single examination of the object in question and is not generally applicable evaluation of the quality of other products in regular production. For further details, please see testing and certification regulation, chapter A-3.4. (5) The correctness of the information related to sample(s) in the Test Request Form/Customer letterhead/Email is the customer's responsibility. The laboratory reports the said information in the test report and is not liable for the same.

LAB SERVICES FOR:- Food, Water, Milk, Environment, Academic & Industrial Segment.

CIN : U74999TN2017PTC116807 / GST No : 33AAYCS7325R1ZA / PAN No: AAYCS7325R



Shrient Analytical and Research Labs Pvt. Ltd

416/15, Dhargas Road, West Tambaram, Chennai- 600045
Phone Number +91 82208 36377 Email: - info@shrientanalytical.com
www.shrientanalytical.com

TEST REPORT

Report No.	SARL/25/4007	Report Date.	02.06.2025

Customer Name & Address	Roposed Rough Stone & Gravel Quarry Of Thiru.S.Padma Kumar At S.F.Nos. 195/2b(P), 179/1a(P), 178/1 & 178/2(P), Peranakavur Village, Uthiramerur Taluk, Kancheepuram District, Tamil Nadu State.
Sample Description	SOIL
Sample Mark	S1-Within Mine Lease area

Customer Reference	By Mail	Sampling Procedure	-
Sample Reference No	SARL/SO/CHE-4007	Sample Received on	26.05.2025
Sample Collected by	LABORATORY	Test Commenced on	26.05.2025
Sample Collected on	25.05.2025	Test Completed on	02.06.2025
Sample Condition	Fit for Analysis		

S. No.	Parameters	Protocol	Unit	Results
1	pH at 25 °C	IS 2720: Part 26: 1987	-	6.37
2	Electrical Conductivity	IS 14767: 2000	µmhos/cm	102.6
3	Dry matter content	IS 15106: 2002	%	98.55
4	Water Content	IS 15106: 2002	%	1.45
5	Organic Matter	IS 2720: Part 22: 1972	%	1.12
6	Nitrogen and Nitrogenous compounds	IS 14684: 1999	mg/kg	235
7	Soil Texture	Methods Manual - Soil testing in India - P. No-67: 2011	%	SILTY CLAY LOAM
8	<u>Grain Size Distribution</u>	Methods Manual - Soil testing in India - P. No-67: 2011	%	8.32
	i. Sand	Methods Manual - Soil testing in India - P. No-67: 2011	%	62.98
	ii. Silt	Methods Manual - Soil testing in India - P. No-67: 2011	%	28.70
	iii. Clay	Methods Manual - Soil testing in India - P. No-67: 2011	%	BDL(D.L.0.02)
9	Phosphorus as P	IS 10158: 1982	mg/kg	0.99
10	Sodium as Na	USEPA 3050 B: 1996	mg/kg	565
11	Potassium as K	USEPA 3050 B: 1996	mg/kg	294
12	Total soluble sulphates	IS 2720: Part 27: 1977	%	19.5
13	Porosity	SARL/SOP/SO/001 (Issue No:01, Issue Date – 01.03.2023): 2023	%	38
14	Water holding capacity	Methods Manual - Soil testing in India - P. No-76: 2011	Inches/foot	

BDL – Below Detectable limit (DL - Detectable limit).

For Shrient Analytical and Research Labs Pvt. Ltd


Verified




Authorized Signatory
S. BALAMURUGAN
Asst. Technical Manager

Please Contact:

For any Technical Issues & Complaints: technical@shrientanalytical.com

Terms and conditions:

(1) The test items will not be retained for more than 15 days from the date of issue of test report. (2) The results relate only to the items tested (3) The test report shall not be reproduced except in full without the written approval of the laboratory (4) Any use for advertising purposes must be granted in writing. This technical report may only be quoted in full. This report is the result of a single examination of the object in question and is not generally applicable evaluation of the quality of other products in regular production. For further details, please see testing and certification regulation, chapter A-3.4. (5) The correctness of the information related to sample(s) in the Test Request Form/Customer letterhead/Email is the customer's responsibility. The laboratory reports the said information in the test report and is not liable for the same.



Shrient Analytical and Research Labs Pvt. Ltd

416/15, Dhargas Road, West Tambaram, Chennai- 600045
Phone Number +91 82208 36377 Email: - info@shrientanalytical.com
www.shrientanalytical.com

TEST REPORT

Report No.	SARL/25/4008	Report Date.	02.06.2025


Customer Name & Address	Roposed Rough Stone & Gravel Quarry Of Thiru.S.Padma Kumar At S.F.Nos. 195/2b(P), 179/1a(P), 178/1 & 178/2(P), Peranakavur Village, Uthiramerur Taluk, Kancheepuram District, Tamil Nadu State.
Sample Description	SOIL
Sample Mark	S1-Within Mine Lease area

Customer Reference	By Mail	Sampling Procedure	-
Sample Reference No	SARL/SO/CHE-4008	Sample Received on	26.05.2025
Sample Collected by	LABORATORY	Test Commenced on	26.05.2025
Sample Collected on	25.05.2025	Test Completed on	02.06.2025
Sample Condition	Fit for Analysis		

S. No.	Parameters	Protocol	Unit	Results
1	pH at 25 °C	IS 2720: Part 26: 1987	-	6.45
2	Electrical Conductivity	IS 14767: 2000	µmhos/cm	134.2
3	Dry matter content	IS 15106: 2002	%	92.14
4	Water Content	IS 15106: 2002	%	7.86
5	Organic Matter	IS 2720: Part 22: 1972	%	1.74
6	Nitrogen and Nitrogenous compounds	IS 14684: 1999	mg/kg	225
7	Soil Texture	Methods Manual - Soil testing in India - P. No-67: 2011	%	SILTY CLAY LOAM
8	<u>Grain Size Distribution</u>	Methods Manual - Soil testing in India - P. No-67: 2011	%	7.98
	i. Sand	Methods Manual - Soil testing in India - P. No-67: 2011	%	62.31
	ii. Silt	Methods Manual - Soil testing in India - P. No-67: 2011	%	29.71
	iii. Clay	Methods Manual - Soil testing in India - P. No-67: 2011	%	BDL(D.L.0.02)
9	Phosphorus as P	IS 10158: 1982	mg/kg	0.62
10	Sodium as Na	USEPA 3050 B: 1996	mg/kg	780
11	Potassium as K	USEPA 3050 B: 1996	mg/kg	698
12	Total soluble sulphates	IS 2720: Part 27: 1977	%	22.2
13	Porosity	SARL/SOP/SO/001 (Issue No:01, Issue Date – 01.03.2023): 2023	%	42
14	Water holding capacity	Methods Manual - Soil testing in India - P. No-76: 2011	Inches/foot	

BDL – Below Detectable limit (DL - Detectable limit).

For Shrient Analytical and Research Labs Pvt. Ltd

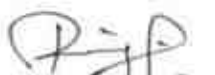
Verified




Authorized Signatory
S. BALAMURUGAN
Asst. Technical Manager

Please Contact:

For any Technical Issues & Complaints: technical@shrientanalytical.com

Terms and conditions:

(1) The test items will not be retained for more than 15 days from the date of issue of test report. (2) The results relate only to the items tested (3) The test report shall not be reproduced except in full without the written approval of the laboratory (4) Any use for advertising purposes must be granted in writing. This technical report may only be quoted in full. This report is the result of a single examination of the object in question and is not generally applicable evaluation of the quality of other products in regular production. For further details, please see testing and certification regulation, chapter A-3.4. (5) The correctness of the information related to sample(s) in the Test Request Form/Customer letterhead/Email is the customer's responsibility. The laboratory reports the said information in the test report and is not liable for the same.

LAB SERVICES FOR:- Food, Water, Milk, Environment, Academic & Industrial Segment.
CIN : U74999TN2017PTC116807 / GST No : 33AAYCS7325R1ZA / PAN No: AAYCS7325R



Shrient Analytical and Research Labs Pvt. Ltd

416/15, Dhargas Road, West Tambaram, Chennai- 600045
Phone Number +91 82208 36377 Email: - info@shrientanalytical.com
www.shrientanalytical.com

TEST REPORT

Report No.	SARL/25/4009	Report Date.	02.06.2025

Customer Name & Address	Roposed Rough Stone & Gravel Quarry Of Thiru.S.Padma Kumar At S.F.Nos. 195/2b(P), 179/1a(P), 178/1 & 178/2(P), Peranakavur Village, Uthiramerur Taluk, Kancheepuram District, Tamil Nadu State.
Sample Description	SOIL
Sample Mark	S1-Within Mine Lease area

Customer Reference	By Mail	Sampling Procedure	-
Sample Reference No	SARL/SO/CHE-4009	Sample Received on	26.05.2025
Sample Collected by	LABORATORY	Test Commenced on	26.05.2025
Sample Collected on	25.05.2025	Test Completed on	02.06.2025
Sample Condition	Fit for Analysis		

S. No.	Parameters	Protocol	Unit	Results
1	pH at 25 °C	IS 2720: Part 26: 1987	-	7.05
2	Electrical Conductivity	IS 14767: 2000	µmhos/cm	132.5
3	Dry matter content	IS 15106: 2002	%	91.34
4	Water Content	IS 15106: 2002	%	8.66
5	Organic Matter	IS 2720: Part 22: 1972	%	1.95
6	Nitrogen and Nitrogenous compounds	IS 14684: 1999	mg/kg	354
7	Soil Texture	Methods Manual - Soil testing in India - P. No-67: 2011	%	SILTY CLAY LOAM
8	<u>Grain Size Distribution</u>	Methods Manual - Soil testing in India - P. No-67: 2011	%	8.39
	i. Sand	Methods Manual - Soil testing in India - P. No-67: 2011	%	
	ii. Silt	Methods Manual - Soil testing in India - P. No-67: 2011	%	55.66
	iii. Clay	Methods Manual - Soil testing in India - P. No-67: 2011	%	35.95
9	Phosphorus as P	IS 10158: 1982	mg/kg	0.79
10	Sodium as Na	USEPA 3050 B: 1996	mg/kg	842
11	Potassium as K	USEPA 3050 B: 1996	mg/kg	526
12	Total soluble sulphates	IS 2720: Part 27: 1977	%	BDL(D.L.0.02)
13	Porosity	SARL/SOP/SO/001 (Issue No:01, Issue Date – 01.03.2023): 2023	%	21.6
14	Water holding capacity	Methods Manual - Soil testing in India - P. No-76: 2011	Inches/foot	38

BDL – Below Detectable limit (DL - Detectable limit).

For Shrient Analytical and Research Labs Pvt. Ltd


Verified




Authorized Signatory
S. BALAMURUGAN
Asst. Technical Manager

Please Contact:

For any Technical Issues & Complaints: technical@shrientanalytical.com

Terms and conditions:

(1) The test items will not be retained for more than 15 days from the date of issue of test report. (2) The results relate only to the items tested (3) The test report shall not be reproduced except in full without the written approval of the laboratory (4) Any use for advertising purposes must be granted in writing. This technical report may only be quoted in full. This report is the result of a single examination of the object in question and is not generally applicable evaluation of the quality of other products in regular production. For further details, please see testing and certification regulation, chapter A-3.4. (5) The correctness of the information related to sample(s) in the Test Request Form/Customer letterhead/Email is the customer's responsibility. The laboratory reports the said information in the test report and is not liable for the same.



Shrient Analytical and Research Labs Pvt. Ltd

416/15, Dhargas Road, West Tambaram, Chennai- 600045
Phone Number +91 82208 36377 Email: - info@shrientanalytical.com
www.shrientanalytical.com

TEST REPORT

Report No.	SARL/25/4010	Report Date.	02.06.2025

Customer Name & Address	Roposed Rough Stone & Gravel Quarry Of Thiru.S.Padma Kumar At S.F.Nos. 195/2b(P), 179/1a(P), 178/1 & 178/2(P), Peranakavur Village, Uthiramerur Taluk, Kancheepuram District, Tamil Nadu State.
Sample Description	SOIL
Sample Mark	S1-Within Mine Lease area

Customer Reference	By Mail	Sampling Procedure	-
Sample Reference No	SARL/SO/CHE-4010	Sample Received on	26.05.2025
Sample Collected by	LABORATORY	Test Commenced on	26.05.2025
Sample Collected on	25.05.2025	Test Completed on	02.06.2025
Sample Condition	Fit for Analysis		

S. No.	Parameters	Protocol	Unit	Results
1	pH at 25 °C	IS 2720: Part 26: 1987	-	7.12
2	Electrical Conductivity	IS 14767: 2000	µmhos/cm	76.4
3	Dry matter content	IS 15106: 2002	%	92.50
4	Water Content	IS 15106: 2002	%	7.50
5	Organic Matter	IS 2720: Part 22: 1972	%	1.45
6	Nitrogen and Nitrogenous compounds	IS 14684: 1999	mg/kg	172
7	Soil Texture	Methods Manual - Soil testing in India - P. No-67: 2011	%	LOAM
8	<u>Grain Size Distribution</u>	Methods Manual - Soil testing in India - P. No-67: 2011	%	39.64
	i. Sand	Methods Manual - Soil testing in India - P. No-67: 2011	%	
	ii. Silt	Methods Manual - Soil testing in India - P. No-67: 2011	%	40.33
	iii. Clay	Methods Manual - Soil testing in India - P. No-67: 2011	%	20.03
9	Phosphorus as P	IS 10158: 1982	mg/kg	0.79
10	Sodium as Na	USEPA 3050 B: 1996	mg/kg	462
11	Potassium as K	USEPA 3050 B: 1996	mg/kg	233
12	Total soluble sulphates	IS 2720: Part 27: 1977	%	BDL(D.L.0.02)
13	Porosity	SARL/SOP/SO/001 (Issue No:01, Issue Date – 01.03.2023): 2023	%	20.5
14	Water holding capacity	Methods Manual - Soil testing in India - P. No-76: 2011	Inches/foot	40

BDL – Below Detectable limit (DL - Detectable limit).

For Shrient Analytical and Research Labs Pvt. Ltd


Verified




Authorized Signatory
S. BALAMURUGAN
Asst. Technical Manager

Please Contact:

For any Technical Issues & Complaints: technical@shrientanalytical.com

Terms and conditions:

(1) The test items will not be retained for more than 15 days from the date of issue of test report. (2) The results relate only to the items tested (3) The test report shall not be reproduced except in full without the written approval of the laboratory (4) Any use for advertising purposes must be granted in writing. This technical report may only be quoted in full. This report is the result of a single examination of the object in question and is not generally applicable evaluation of the quality of other products in regular production. For further details, please see testing and certification regulation, chapter A-3.4. (5) The correctness of the information related to sample(s) in the Test Request Form/Customer letterhead/Email is the customer's responsibility. The laboratory reports the said information in the test report and is not liable for the same.



Shrient Analytical and Research Labs Pvt. Ltd

416/15, Dhargas Road, West Tambaram, Chennai- 600045
Phone Number +91 82208 36377 Email: - info@shrientanalytical.com
www.shrientanalytical.com

TEST REPORT

Report No.	SARL/25/4011	Report Date.	02.06.2025

Customer Name & Address	Roposed Rough Stone & Gravel Quarry Of Thiru.S.Padma Kumar At S.F.Nos. 195/2b(P), 179/1a(P), 178/1 & 178/2(P), Peranakavur Village, Uthiramerur Taluk, Kancheepuram District, Tamil Nadu State.
Sample Description	SOIL
Sample Mark	S1-Within Mine Lease area

Customer Reference	By Mail	Sampling Procedure	-
Sample Reference No	SARL/SO/CHE-4011	Sample Received on	26.05.2025
Sample Collected by	LABORATORY	Test Commenced on	26.05.2025
Sample Collected on	25.05.2025	Test Completed on	02.06.2025
Sample Condition	Fit for Analysis		

S. No.	Parameters	Protocol	Unit	Results
1	pH at 25 °C	IS 2720: Part 26: 1987	-	7.89
2	Electrical Conductivity	IS 14767: 2000	µmhos/cm	60.55
3	Dry matter content	IS 15106: 2002	%	96.67
4	Water Content	IS 15106: 2002	%	3.33
5	Organic Matter	IS 2720: Part 22: 1972	%	1.36
6	Nitrogen and Nitrogenous compounds	IS 14684: 1999	mg/kg	299
7	Soil Texture	Methods Manual - Soil testing in India - P. No-67: 2011	%	SILTY CLAY LOAM
8	<u>Grain Size Distribution</u>	Methods Manual - Soil testing in India - P. No-67: 2011	%	7.05
	i. Sand	Methods Manual - Soil testing in India - P. No-67: 2011	%	61.95
	ii. Silt	Methods Manual - Soil testing in India - P. No-67: 2011	%	31.00
	iii. Clay	Methods Manual - Soil testing in India - P. No-67: 2011	%	BDL(D.L.0.02)
9	Phosphorus as P	IS 10158: 1982	mg/kg	1.21
10	Sodium as Na	USEPA 3050 B: 1996	mg/kg	812
11	Potassium as K	USEPA 3050 B: 1996	mg/kg	425
12	Total soluble sulphates	IS 2720: Part 27: 1977	%	22.7
13	Porosity	SARL/SOP/SO/001 (Issue No:01, Issue Date – 01.03.2023): 2023	%	42
14	Water holding capacity	Methods Manual - Soil testing in India - P. No-76: 2011	Inches/foot	

BDL – Below Detectable limit (DL - Detectable limit).

For Shrient Analytical and Research Labs Pvt. Ltd


Verified




Authorized Signatory
S. BALAMURUGAN
Asst. Technical Manager

Please Contact:

For any Technical Issues & Complaints: technical@shrientanalytical.com

Terms and conditions:

(1) The test items will not be retained for more than 15 days from the date of issue of test report. (2) The results relate only to the items tested (3) The test report shall not be reproduced except in full without the written approval of the laboratory (4) Any use for advertising purposes must be granted in writing. This technical report may only be quoted in full. This report is the result of a single examination of the object in question and is not generally applicable evaluation of the quality of other products in regular production. For further details, please see testing and certification regulation, chapter A-3.4. (5) The correctness of the information related to sample(s) in the Test Request Form/Customer letterhead/Email is the customer's responsibility. The laboratory reports the said information in the test report and is not liable for the same.



Shrient Analytical and Research Labs Pvt. Ltd

416/15, Dhargas Road, West Tambaram, Chennai- 600045
Phone Number +91 82208 36377 Email: - info@shrientanalytical.com
www.shrientanalytical.com

TEST REPORT

Report No.	SARL/25/4012	Report Date.	02.06.2025

Customer Name & Address	Roposed Rough Stone & Gravel Quarry Of Thiru.S.Padma Kumar At S.F.Nos. 195/2b(P), 179/1a(P), 178/1 & 178/2(P), Peranakavur Village, Uthiramerur Taluk, Kancheepuram District, Tamil Nadu State.
Sample Description	SOIL
Sample Mark	S1-Within Mine Lease area

Customer Reference	By Mail	Sampling Procedure	-
Sample Reference No	SARL/SO/CHE-4012	Sample Received on	26.05.2025
Sample Collected by	LABORATORY	Test Commenced on	26.05.2025
Sample Collected on	25.05.2025	Test Completed on	02.06.2025
Sample Condition	Fit for Analysis		

S. No.	Parameters	Protocol	Unit	Results
1	pH at 25 °C	IS 2720: Part 26: 1987	-	6.98
2	Electrical Conductivity	IS 14767: 2000	µmhos/cm	152.3
3	Dry matter content	IS 15106: 2002	%	94.58
4	Water Content	IS 15106: 2002	%	5.42
5	Organic Matter	IS 2720: Part 22: 1972	%	1.79
6	Nitrogen and Nitrogenous compounds	IS 14684: 1999	mg/kg	220
7	Soil Texture	Methods Manual - Soil testing in India - P. No-67: 2011	%	SILTY CLAY LOAM
8	<u>Grain Size Distribution</u>	Methods Manual - Soil testing in India - P. No-67: 2011	%	7.89
	i. Sand	Methods Manual - Soil testing in India - P. No-67: 2011	%	
	ii. Silt	Methods Manual - Soil testing in India - P. No-67: 2011	%	61.32
	iii. Clay	Methods Manual - Soil testing in India - P. No-67: 2011	%	30.79
9	Phosphorus as P	IS 10158: 1982	mg/kg	0.98
10	Sodium as Na	USEPA 3050 B: 1996	mg/kg	920
11	Potassium as K	USEPA 3050 B: 1996	mg/kg	564
12	Total soluble sulphates	IS 2720: Part 27: 1977	%	BDL(D.L.0.02)
13	Porosity	SARL/SOP/SO/001 (Issue No:01, Issue Date – 01.03.2023): 2023	%	21.3
14	Water holding capacity	Methods Manual - Soil testing in India - P. No-76: 2011	Inches/foot	40

BDL – Below Detectable limit (DL - Detectable limit).

For Shrient Analytical and Research Labs Pvt. Ltd


Verified




Authorized Signatory
S. BALAMURUGAN
Asst. Technical Manager

Please Contact:

For any Technical Issues & Complaints: technical@shrientanalytical.com

Terms and conditions:

(1) The test items will not be retained for more than 15 days from the date of issue of test report. (2) The results relate only to the items tested (3) The test report shall not be reproduced except in full without the written approval of the laboratory (4) Any use for advertising purposes must be granted in writing. This technical report may only be quoted in full. This report is the result of a single examination of the object in question and is not generally applicable evaluation of the quality of other products in regular production. For further details, please see testing and certification regulation, chapter A-3.4. (5) The correctness of the information related to sample(s) in the Test Request Form/Customer letterhead/Email is the customer's responsibility. The laboratory reports the said information in the test report and is not liable for the same.



Shrient Analytical and Research Labs Pvt. Ltd

416/15, Dhargas Road, West Tambaram, Chennai- 600045
Phone Number +91 82208 36377 Email: - info@shrientanalytical.com
www.shrientanalytical.com

TEST REPORT

Report No.	SARL/25/4013	Report Date.	02.06.2025

Customer Name & Address	Roposed Rough Stone & Gravel Quarry Of Thiru.S.Padma Kumar At S.F.Nos. 195/2b(P), 179/1a(P), 178/1 & 178/2(P), Peranakavur Village, Uthiramerur Taluk, Kancheepuram District, Tamil Nadu State.
Sample Description	NOISE LEVEL DATA

Customer Reference	As per work order	Sampling Method	SARL/IOP/023
Sample Reference No	SARL/NO/CHE-4013	Date of Monitoring	24.03.2025/ 25.03.2025
Sample Collected by	LABORATORY		

Time in hrs	N1	N2	N3	N4	N5	N6	N7
06.00	42.6	41.7	43.1	40.8	43.9	40.8	44.6
07.00	44.9	40.5	42.0	39.8	45.5	43.2	46.8
08.00	47.6	43.1	43.9	41.5	50.6	45.1	49.1
09.00	49.9	44.0	42.7	42.8	47.8	49.5	50.7
10.00	56.2	41.5	44.6	44.1	53.9	54.0	52.1
11.00	53.5	42.9	45.5	45.5	52.6	52.7	48.5
12.00	52.1	45.1	49.2	47.0	55.2	53.5	50.5
13.00	49.8	46.0	44.9	46.8	51.5	49.8	49.1
14.00	52.6	48.2	42.8	48.9	53.2	52.9	49.4
15.00	54.1	47.0	46.1	49.5	54.1	55.0	47.9
16.00	52.9	46.2	49.9	51.1	53.0	53.5	48.4
17.00	52.1	46.9	52.9	48.4	51.0	53.1	46.0
18.00	53.1	45.9	47.5	39.8	49.2	52.1	44.7
19.00	51.0	44.5	45.9	45.2	47.8	48.7	42.5
20.00	48.5	43.4	43.0	43.0	45.6	48.2	41.4
21.00	45.6	42.6	44.1	39.9	43.9	45.5	43.0
22.00	43.9	44.1	41.8	40.5	43.0	43.9	42.2
23.00	43.1	41.2	42.9	42.2	41.8	43.0	42.6
24.00	41.6	42.2	42.2	40.8	40.5	40.8	39.2
01.00	41.5	40.8	42.6	42.0	41.2	40.0	39.7
02.00	39.9	41.9	43.8	38.5	39.5	38.4	38.4
03.00	37.8	39.7	45.0	36.8	39.0	39.7	39.0
04.00	39.4	41.1	42.9	38.4	37.8	40.5	39.7
05.00	41.1	40.8	41.9	39.8	38.5	42.9	41.5



Shrient Analytical and Research Labs Pvt. Ltd

416/15, Dhargas Road, West Tambaram, Chennai- 600045

Phone Number +91 82208 36377 Email: - info@shrientanalytical.com

www.shrientanalytical.com

TEST REPORT

Report No.	SARL/25/4013

Report Date.	02.06.2025

	N1	N2	N3	N4	N5	N6	N7
DAY EQUIVALENT	51.6	44.9	46.7	46.1	51.2	51.4	47.7
NIGHT EQUIVALENT	41.4	41.7	43.0	40.2	40.5	41.5	40.1
DAY & NIGHT EQUIVALENT	50.1	44.0	45.8	44.9	49.7	49.8	46.3

Remarks:

LOCATIONS:

N1-Within Mine Lease area

N2- Edamichi

N3- Pazhaveri


N4- Salavakkam

N5- Arumbuliyur - 310m(SE)

N6- Mambakkam


N7- Neerkundram

For Shrient Analytical and Research Labs Pvt. Ltd

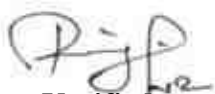
Verified



END OF THE REPORT

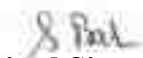
Authorized Signatory
S. BALAMURUGAN
Asst. Technical Manager

Please Contact:

For any Technical Issues & Complaints: technical@shrientanalytical.com


Terms and conditions:

(1) The test items will not be retained for more than 15 days from the date of issue of test report. (2) The results relate only to the items tested (3) The test report shall not be reproduced except in full without the written approval of the laboratory (4) Any use for advertising purposes must be granted in writing. This technical report may only be quoted in full. This report is the result of a single examination of the object in question and is not generally applicable evaluation of the quality of other products in regular production. For further details, please see testing and certification regulation, chapter A-3.4. (5) The correctness of the information related to sample(s) in the Test Request Form/Customer letterhead/Email is the customer's responsibility. The laboratory reports the said information in the test report and is not liable for the same.

LAB SERVICES FOR:- Food, Water, Milk, Environment, Academic & Industrial Segment.

CIN : U74999TN2017PTC116807 / GST No : 33AAYCS7325R1ZA / PAN No: AAYCS7325R

Page 2 of 2

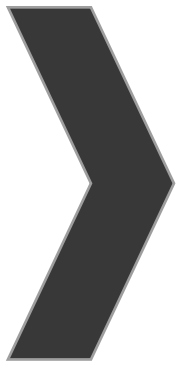

ANNEXURE-8



National Accreditation Board for
Testing and Calibration Laboratories

CERTIFICATE OF ACCREDITATION

**SHRIENT ANALYTICAL & RESEARCH LABS PRIVATE
LIMITED**

has been assessed and accredited in accordance with the standard

ISO/IEC 17025:2017

**"General Requirements for the Competence of Testing &
Calibration Laboratories"**

for its facilities at

416/15, DHARGAS ROAD, PERUNGALATHUR, WEST TAMBARAM, CHENNAI, KANCHIPURAM, TAMIL
NADU, INDIA

in the field of

TESTING

Certificate Number: TC-12339

Issue Date: 30/09/2023

Valid Until: 29/09/2025

This certificate remains valid for the Scope of Accreditation as specified in the annexure subject to continued
satisfactory compliance to the above standard & the relevant requirements of NABL.


(To see the scope of accreditation of this laboratory, you may also visit NABL website www.nabl-india.org)

Name of Legal Entity: SHRIENT ANALYTICAL AND RESEARCH LABS PRIVATE LIMITED

Signed for and on behalf of NABL



N. Venkateswaran
Chief Executive Officer

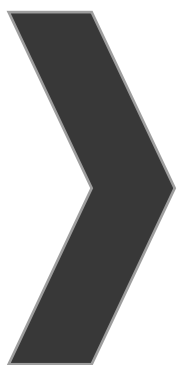

ANNEXURE-9

அனுப்புநர்:

தலைமையாசிரியர்,
அரசு ஊராட்சி ஒன்றிய தொடக்கப் பள்ளி,
பேரணக்காவூர், உத்திரமேரூர் வட்டம்,
காஞ்சிபுரம் மாவட்டம்.


பெறுநர்:

திரு. S. பத்மகுமார்,
த/பெ. பசார்ணப்பன்,
எண். 7/46, பரமேஸ்வரி,
சாக்கியன்கோடு, நெய்யூர்,
கல்குளம், கன்னியாகுமரி மாவட்டம் - 629 802.

பொருள் : பேரணக்காவூர் அரசு ஊராட்சி ஒன்றிய
தொடக்கப்பள்ளி கழிப்பறை கட்டித் தருதல், மாணவிகளுக்கு நாப்கின்
(Napkin) வழங்குதல், ஆய்வகத்திற்கு இரசாயனங்கள் மற்றும் உபகரணங்கள்
வழங்குதல், பள்ளி கட்டிடத்திற்கு வண்ணம் தீட்டுதல், பள்ளி கட்டிடத்தை
பழுது பார்த்தல், தரையையப்பிற்கு டைல்ஸ் கற்கள் பதித்தல், RU குடிநீர்
சுத்திகரிப்பு அமைப்பு வழங்குதல், மரக்கன்றுகள் வழங்குதல், கூரை
மின்விசிறிகள் (Ceiling Fan) வழங்குதல், பீரோ, நாற்காலிகள் வழங்குதல்
மற்றும் பள்ளி வளாகச் சுற்றுச் சுவரை கட்டித் தருதல்.

மதிப்பிற்குரிய ஐயா,

எங்கள் பள்ளிக்கு கீழே பட்டியிலிடப்பட்ட அடிப்படை வசதிகள்
தேவைப்படுகிறது. தாங்கள் தயவு கூர்ந்து இந்த வசதியை
செய்துகொடுத்தால் பள்ளி மற்றும் மாணவர்களின் தரம் உயரும். எனவே
இந்த வசதியை செய்து தரும்படி மிகப் பணிவுடன் கேட்டுக்கொள்கிறேன்.

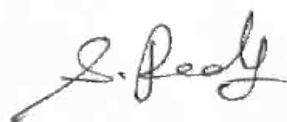

வ.எண்	தேவைகள்
1.	மாணவிகளுக்குநாப்கின் (Napkin)
2.	ஆய்வகத்திற்கு இரசர்யனங்கள் மற்றும் உபகர்ணங்கள்
3.	பள்ளி கட்டிடத்திற்கு வண்ணம் தீட்டுதல்
4.	பள்ளி கட்டிடத்தை பழுது பார்த்தல்
5.	தரையலைப்பிற்கு டைல்ஸ் கற்கள் பதித்தல்
6.	RO குடிநீர் சுத்திகரிப்பு அமைப்பு வழங்குதல்
7.	பீரோ, நாற்காலிகள் வழங்குதல்
8.	பள்ளி வளாகச் சுற்றுச் சுவரை கட்டித் தருதல்

இடம் : பேரணக்காவூர்

தேதி :



6 செப்டம்பர் 14/8/25
இப்படிக்கு

291201056 - HEADMASTER
P.U.R. SCHOOL
Peranakkavoor-603 107

S. Peedy